


DETAILED PROJECT REPORT

CONSULTANCY SERVICES FOR FEASIBILITY STUDY, PREPARATION OF DETAILED PROJECT REPORT AND PROVIDING PRE-CONSTRUCTION SERVICES FOR UPGRADATION OF EXISTING 2 LANE HIGHWAY TO 4 LANE WITH PAVED SHOULDER CONFIGURATION (NH-144A) FROM KM 26.350 (KHATI CHOWK) TO KM 30.097 (HANUMAN CHOWK) OF JAMMU – AKHNOOR SECTION IN THE STATE OF JAMMU & KASHMIR ON EPC BASIS.

PACKAGE NO: NHIDCL/DPR/J&K/2016

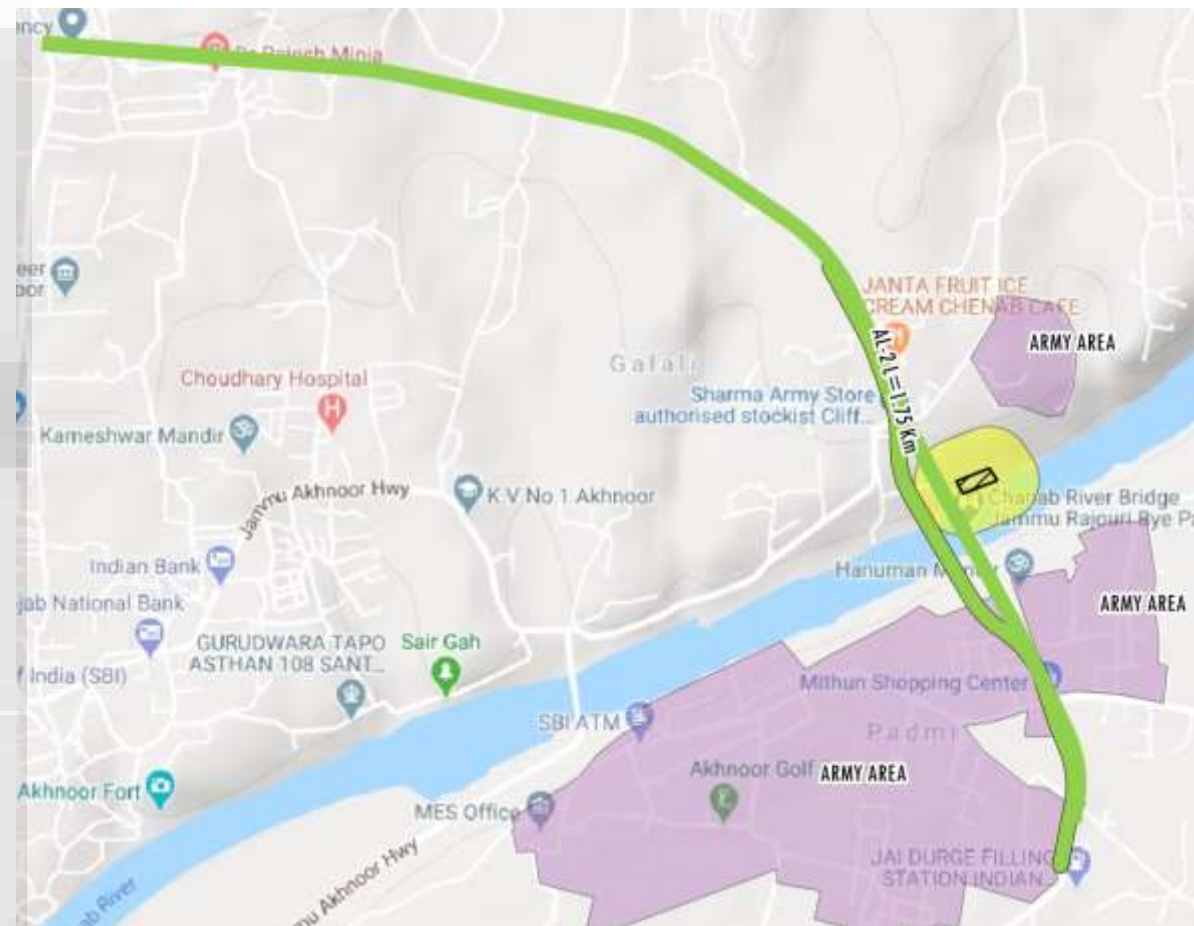

VOLUME 9: DRAWINGS

Consultant: **ANANDJIWALA INFRA ADVISORY**

9, Shivranjani Shopping Center, On 132 Feet Ring Road,
Nr. Shivranjani Cross Road, Satellite, Ahmedabad - 380 015
Email: anandjiwalainfra@gmail.com




**National Highway & Infrastructure
Development Corporation Ltd.**
(Ministry of Road Transport & Highways)
Government of India
PTI Building, 3rd Floor, Parliament Street,
New Delhi - 110001





PLAN & PROFILE





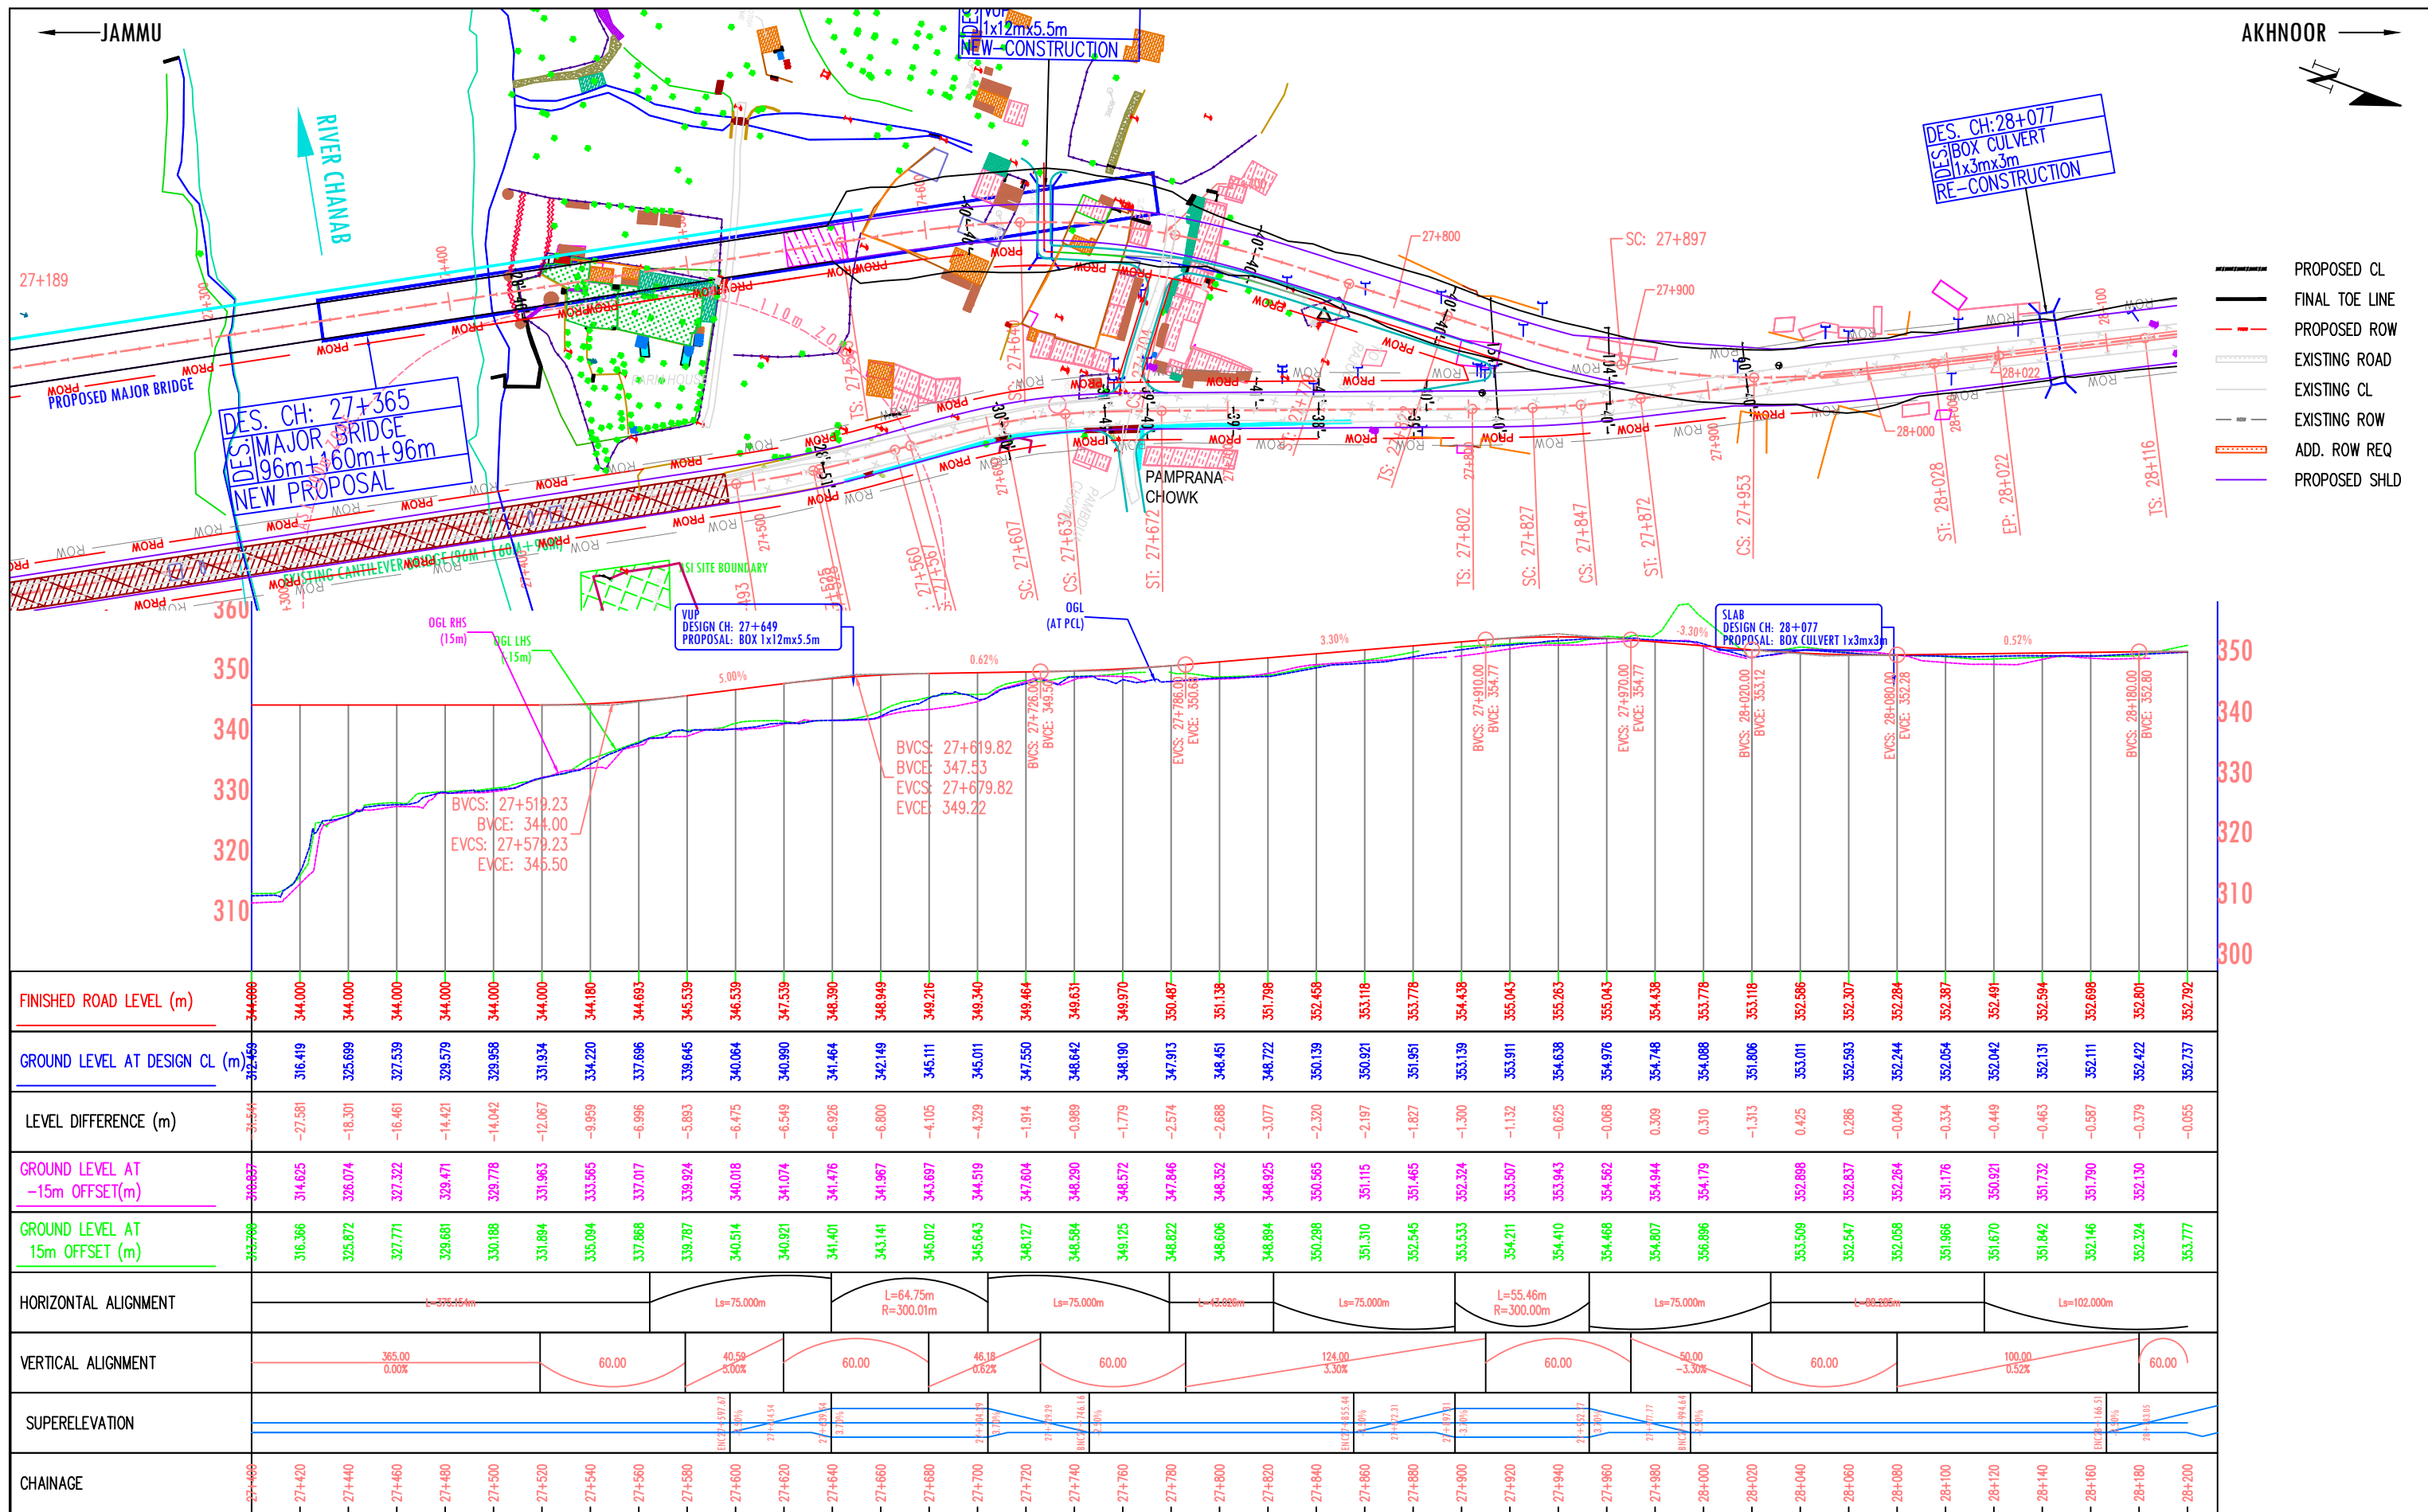



CLIENT:			DESIGN CONSULTANT:			PROJECT:			SCALE AT A3 SIZE DRAWING			TITLE:			CLIENT APPROVAL:		
NATIONAL HIGHWAYS & INFRASTRUCTURE DEVELOPMENT CORPORATION LTD.			ANANDJIWALA INFRA ADVISORY			CONSULTANCY SERVICES FOR FEASIBILITY STUDY, PREPARATION OF DETAILED PROJECT REPORT AND PROVIDING PRE-CONSTRUCTION SERVICES FOR UPGRADATION OF EXISTING 2 LANE HIGHWAY TO 4 LANE WITH PAVED SHOULDER CONFIGURATION (NH-144A) FROM KM 26.350 (KHATI CHOWK) TO KM 30.097 (HANUMAN CHOWK) OF JAMMU - AKHNOOR SECTION IN THE UNION TERRITORY OF JAMMU & KASHMIR ON EPC BASIS			HORIZ.1:2500			PLAN AND PROFILE					
PTI BUILDING, 4 PARLIAMENT STREET SANSAD MARG AREA, NEW DELHI - 110001			9, Shivranjani Shopping Center, On 132 Feet Ring Road Nr. Shivranjani Cross Road, Satellite, Ahmedabad - 380 015 Email: anandjiwalainfra@gmail.com						VERT.1:1000			Km 27+000 to Km 27+800					
02	09/09/2020	AL UPDATE MBR													DWC NO:- ICS/JA/NHIDCL/FS/P&P/2		
01	11/06/2020	AL UPDATE END													DRAWN: LK		
REV.	DATE	REVISIONS													DESIGNED: SC		
															APPROVED: LA		

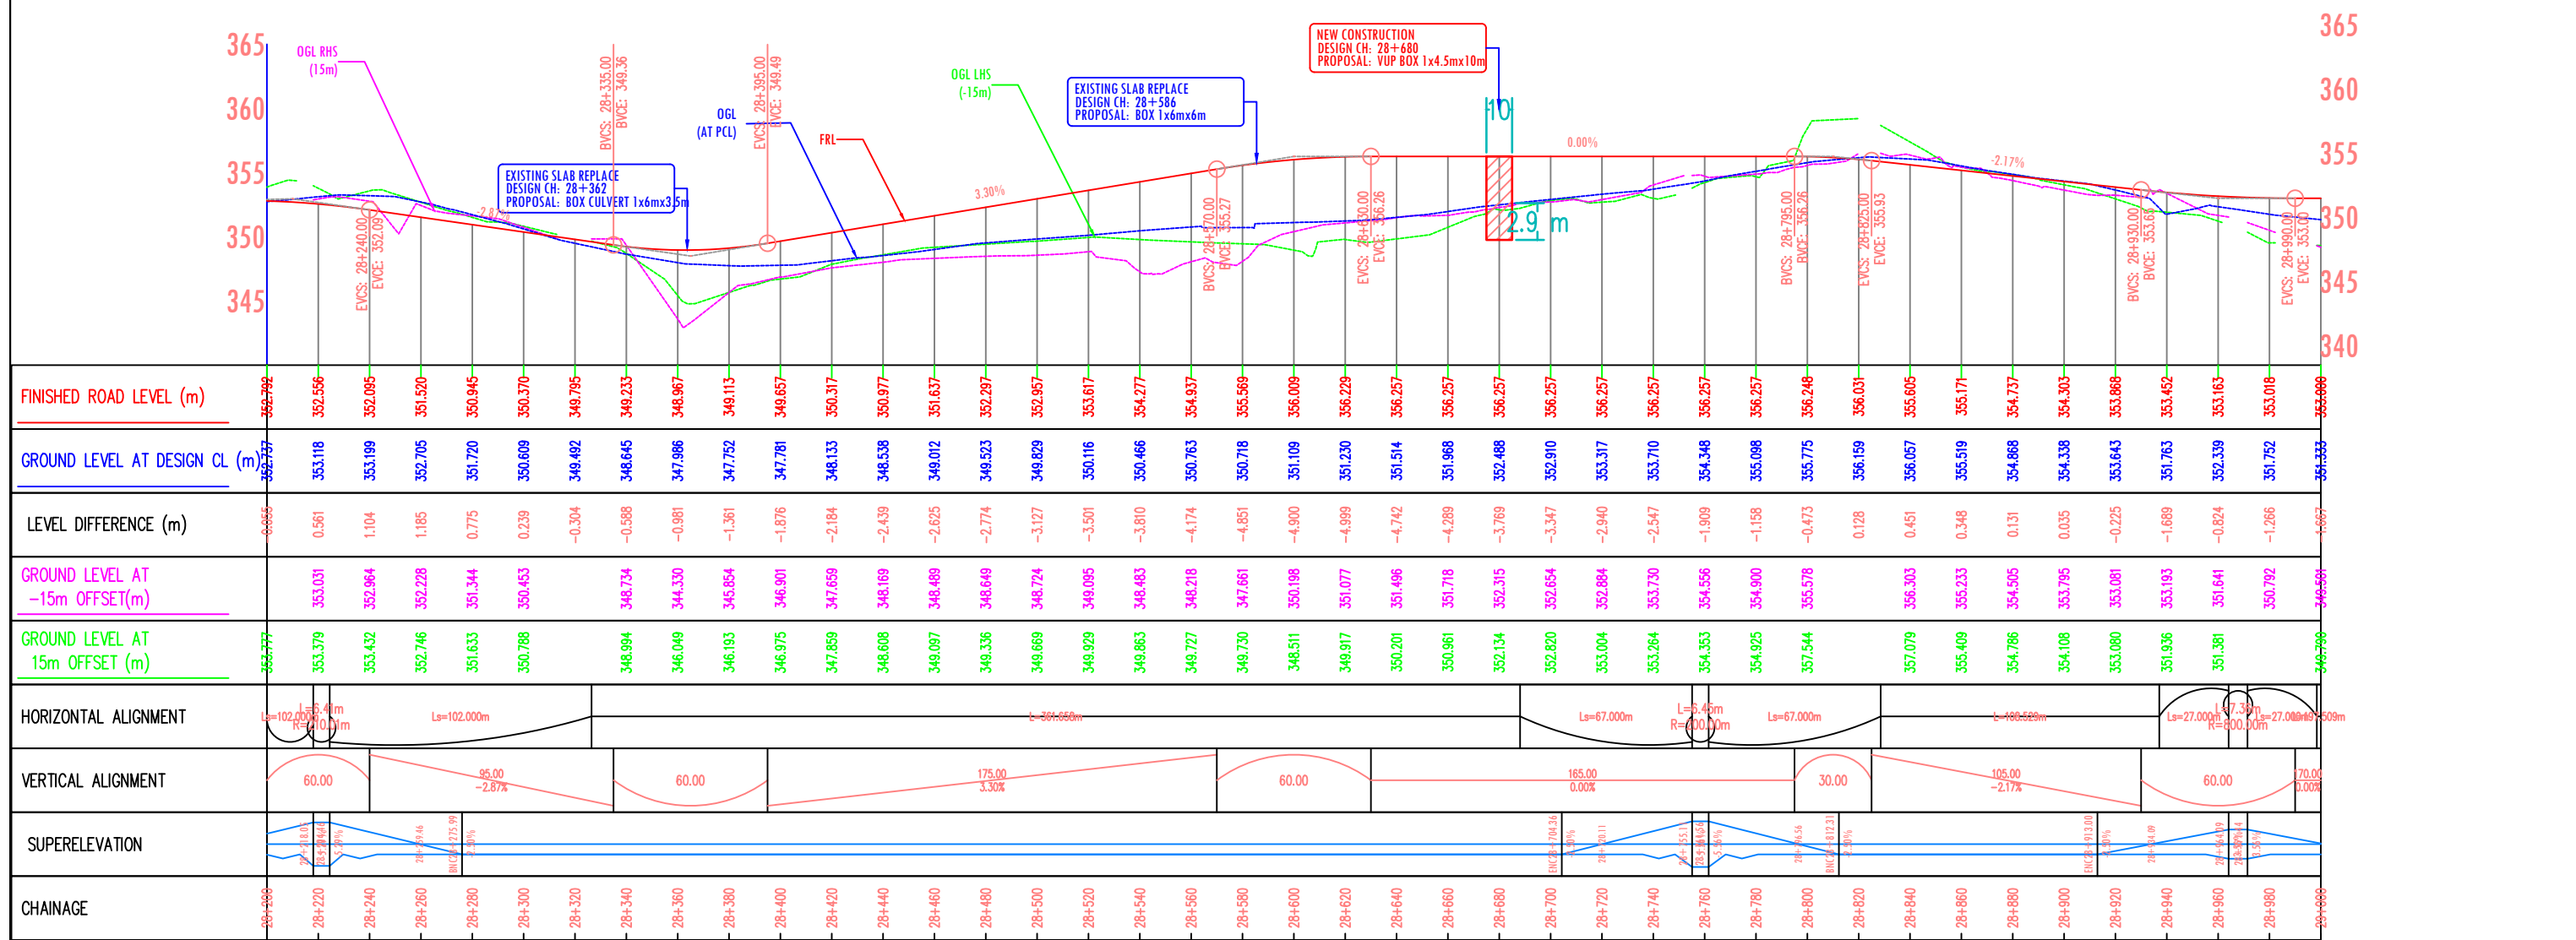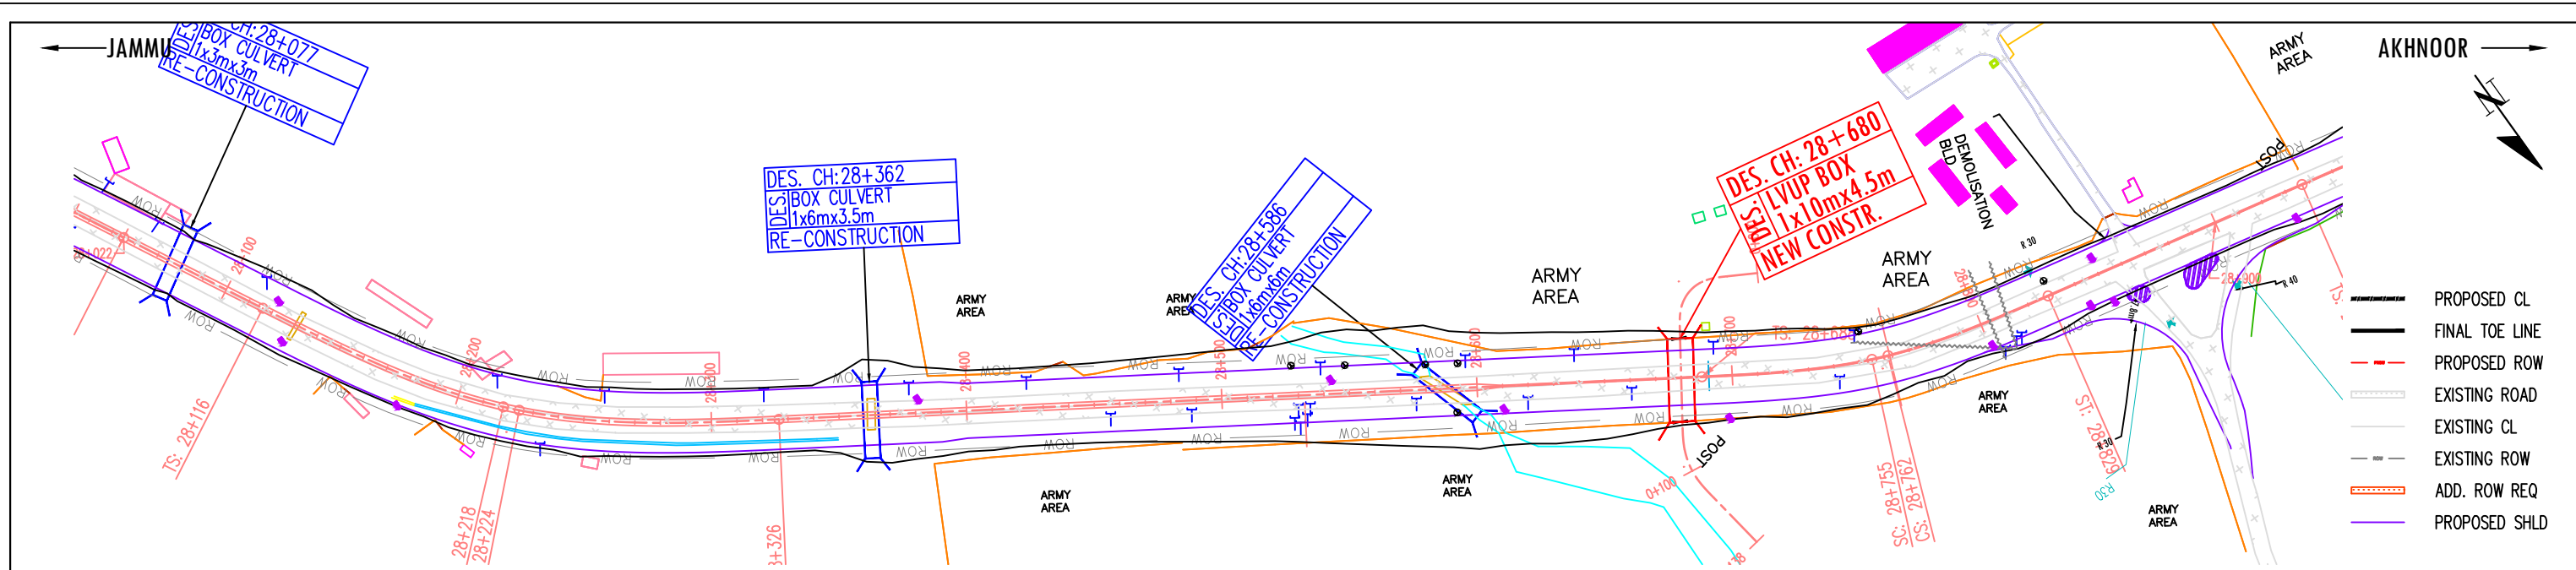

CLIENT:			DESIGN CONSULTANT:			PROJECT:			SCALE AT A3 SIZE DRAWING			TITLE:			CLIENT APPROVAL:		
NATIONAL HIGHWAYS & INFRASTRUCTURE DEVELOPMENT CORPORATION LTD.			ANANDJIWALA INFRA ADVISORY			CONSULTANCY SERVICES FOR FEASIBILITY STUDY, PREPARATION OF DETAILED PROJECT REPORT AND PROVIDING PRE-CONSTRUCTION SERVICES FOR UPGRADATION OF EXISTING 2 LANE HIGHWAY TO 4 LANE WITH PAVED SHOULDER CONFIGURATION (NH-144A) FROM KM 26.350 (KHATI CHOWK) TO KM 30.097 (HANUMAN CHOWK) OF JAMMU - AKHNOOR SECTION IN THE UNION TERRITORY OF JAMMU & KASHMIR ON EPC BASIS			HORIZ.1: 2500			PLAN AND PROFILE					
PTI BUILDING, 4 PARLIAMENT STREET SANSAD MARG AREA, NEW DELHI - 110001			9, Shivranjani Shopping Center, On 132 Feet Ring Road Nr. Shivranjani Cross Road, Satellite, Ahmedabad - 380 015 Email: anandjiwalainfra@gmail.com						VERT.1:500			Km 27+800 to Km 28+600					
02	09/09/2020	AL UPDATE MBR													DWC NO:- ICS/JA/NHIDCL/FS/P&P/3		
01	11/06/2020	AL UPDATE END													DRAWN: LK		
REV.	DATE	REVISIONS													CHECKED: SJ		
															DESIGNED: SC		
															APPROVED: LA		

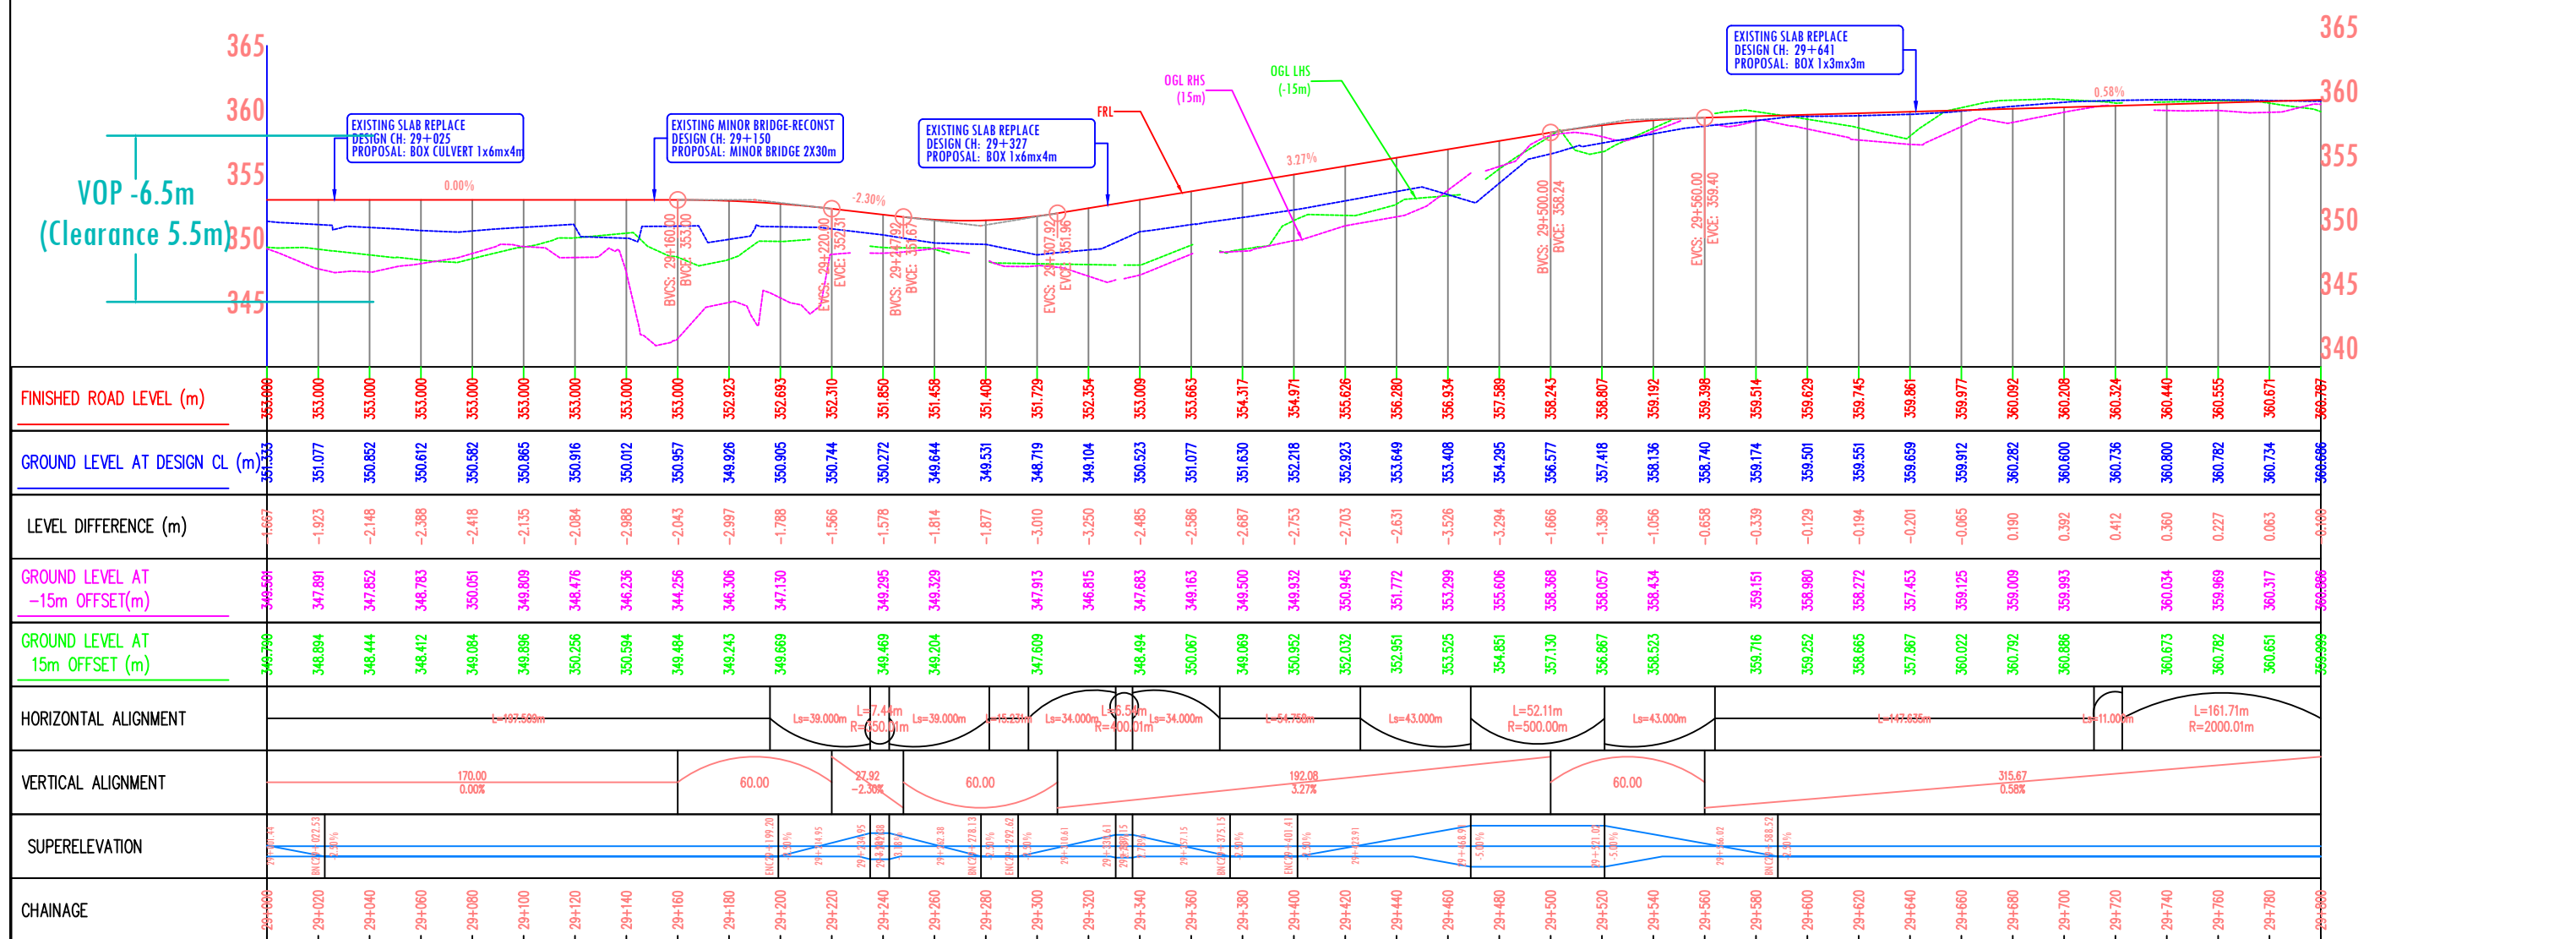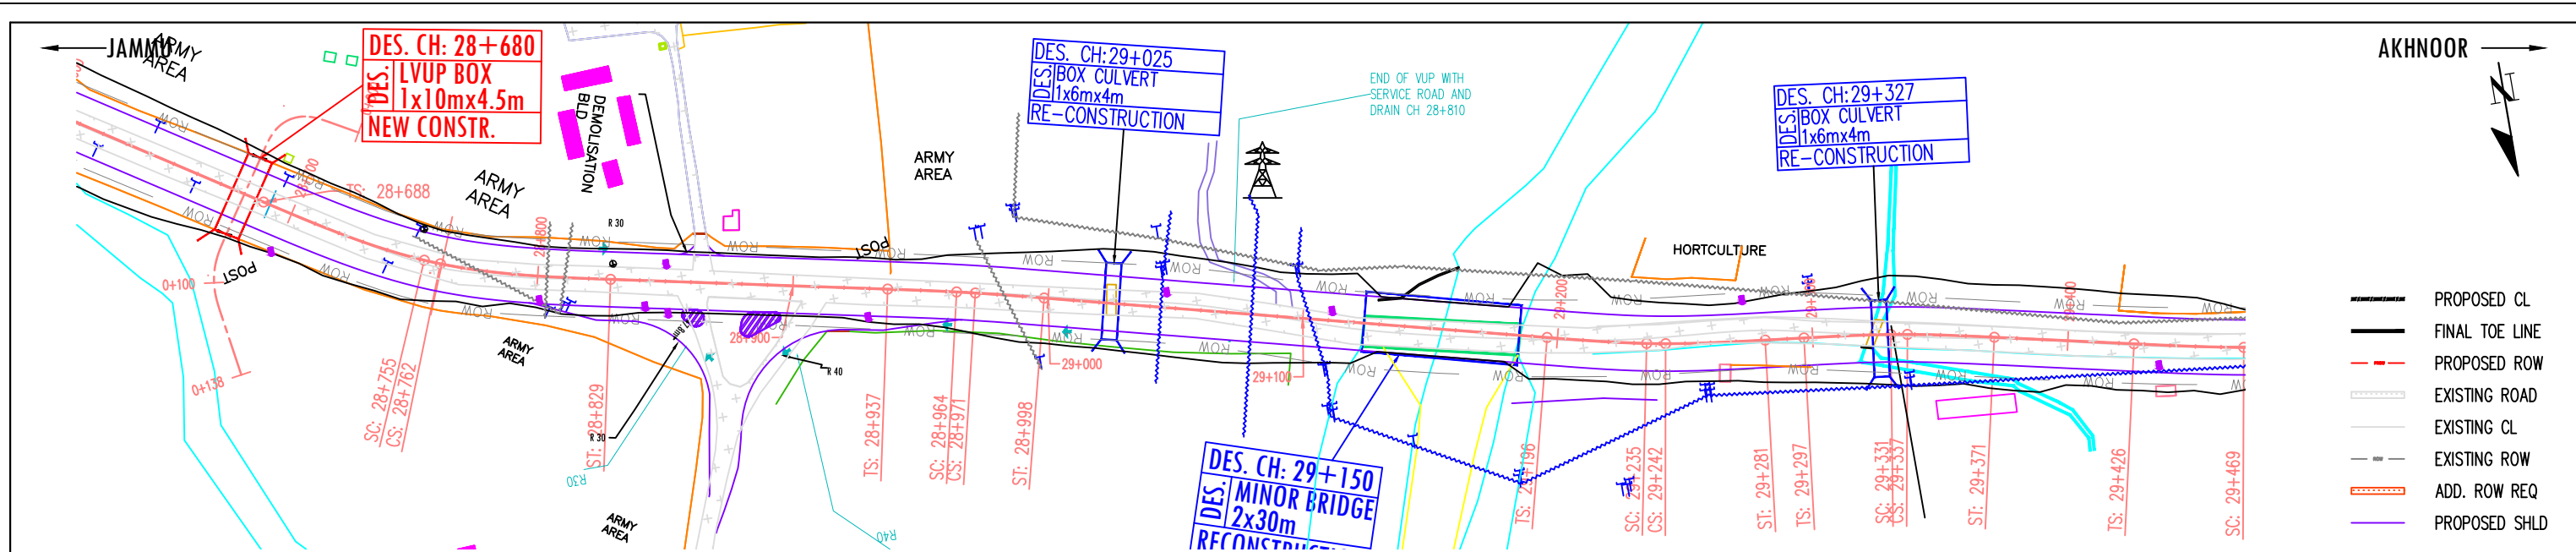

			CLIENT:		DESIGN CONSULTANT:		PROJECT:		SCALE AT A3 SIZE DRAWING		TITLE:		CLIENT APPROVAL:		SIGNATURE:	
			NATIONAL HIGHWAYS & INFRASTRUCTURE DEVELOPMENT CORPORATION LTD.		ANANDJIWALA INFRA ADVISORY		CONSULTANCY SERVICES FOR FEASIBILITY STUDY, PREPARATION OF DETAILED PROJECT REPORT AND PROVIDING PRE-CONSTRUCTION SERVICES FOR UPGRADATION OF EXISTING 2 LANE HIGHWAY TO 4 LANE WITH PAVED SHOULDER CONFIGURATION (NH-144A) FROM KM 26.350 (KHATI CHOWK) TO KM 30.097 (HANUMAN CHOWK) OF JAMMU - AKHNOOR SECTION IN THE UNION TERRITORY OF JAMMU & KASHMIR ON EPC BASIS		HORIZ.1: 2500 VERT.1:500		PLAN AND PROFILE					
			PTI BUILDING, 4 PARLIAMENT STREET SANSAD MARG AREA, NEW DELHI - 110001		9, Shivranjani Shopping Center, On 132 Feet Ring Road Nr. Shivranjani Cross Road, Satellite, Ahmedabad - 380 015 Email: anandjiwalainfra@gmail.com						Km 28+600 to Km 29+400		DWC NO:- ICS/JA/NHIDCL/FS/P&P/4			
REV.			DATE		REVISIONS								DRAWN: LK		CHECKED: SJ	
			02		09/09/2020		AL UPDATE MBR								DESIGNED: SC	
			01		11/06/2020		AL UPDATE END								APPROVED: LA	

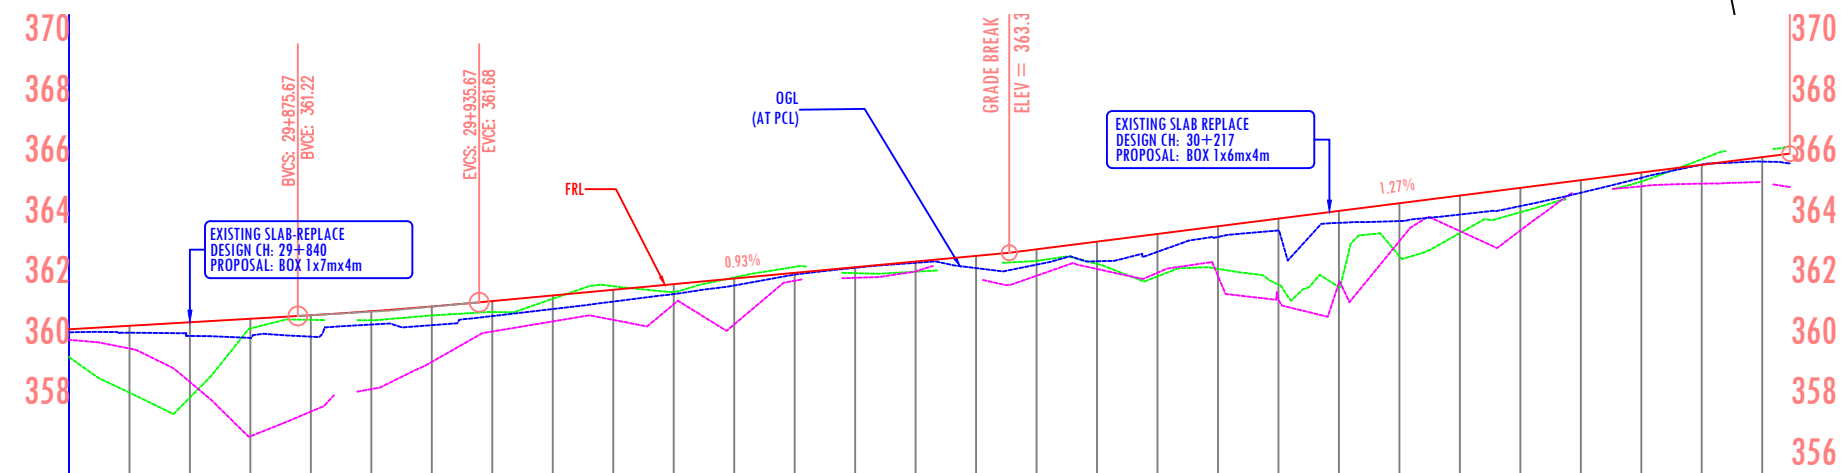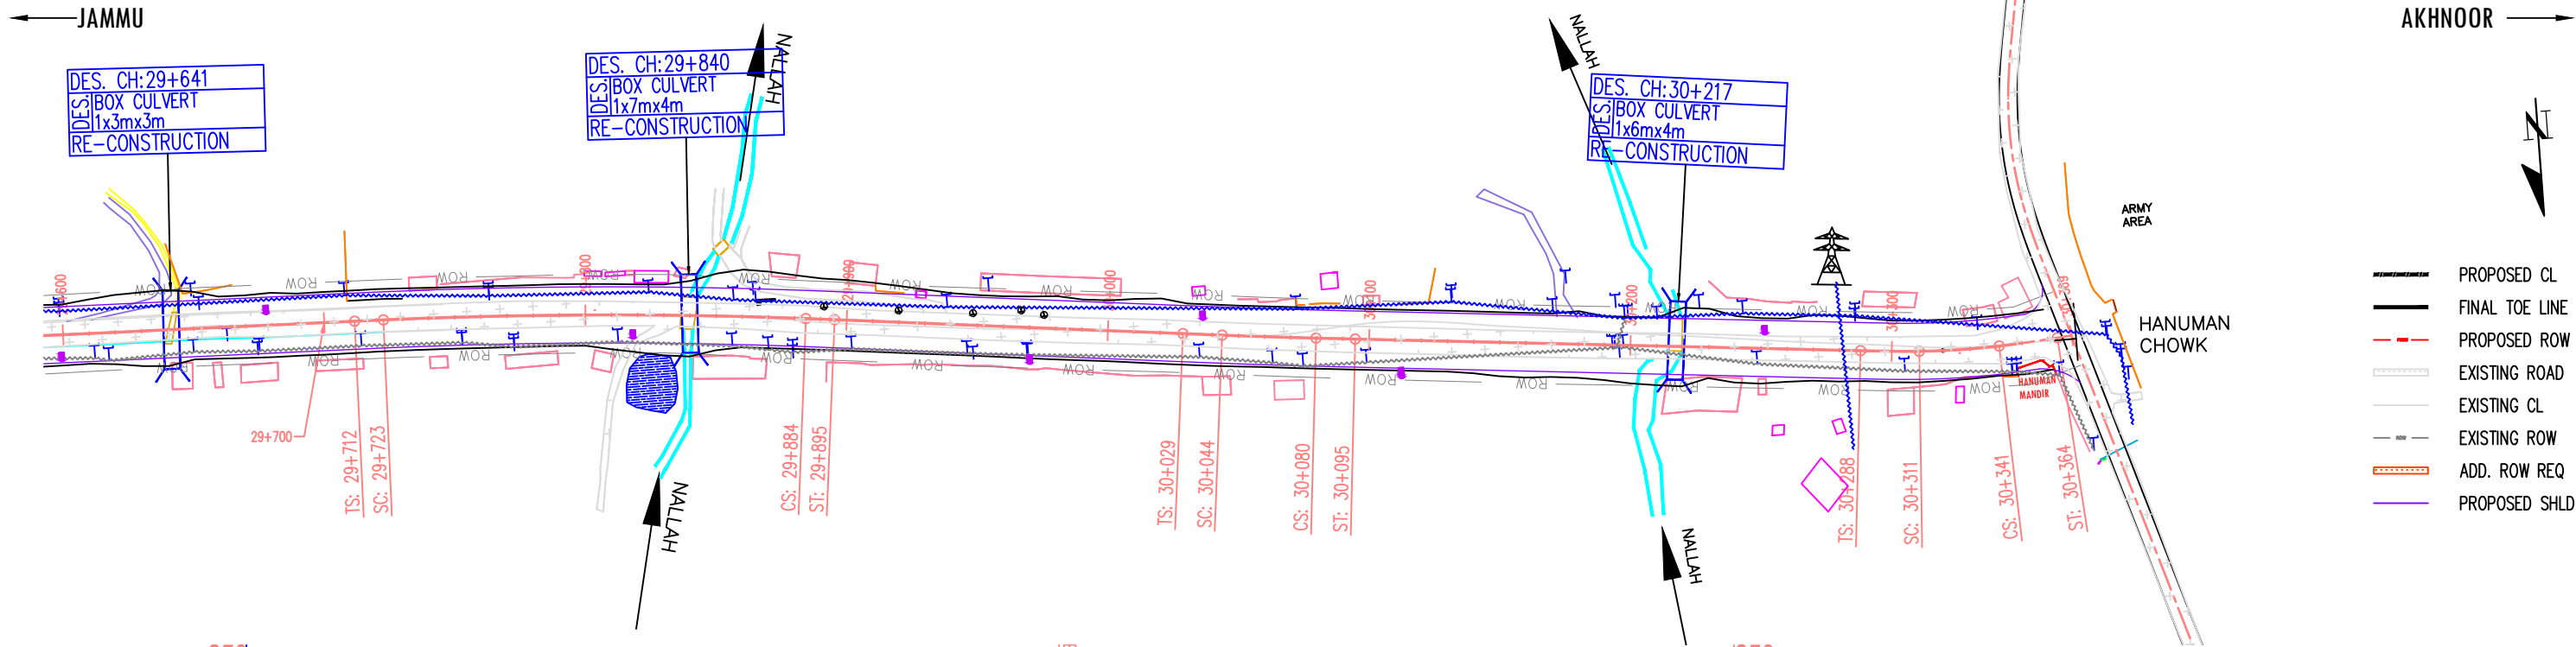


FINISHED ROAD LEVEL (m)	366.797	360.903	361.018	361.154	361.250	361.383	361.539	361.719	361.906	362.083	362.279	362.466	362.653	362.840	363.027	363.214	363.431	363.685	363.939	364.193	364.447	364.701	364.955	365.209	365.463	365.717	365.971	366.225	366.479
GROUND LEVEL AT DESIGN CL (m)	366.666	360.672	360.566	360.499	360.543	360.943	360.922	361.223	361.456	361.702	361.949	362.233	362.596	362.820	363.084	363.214	362.923	363.035	363.348	363.838	364.053	364.305	364.364	364.580	364.859	365.301	365.794	366.231	366.329
LEVEL DIFFERENCE (m)	-0.088	-0.231	-0.452	-0.635	-0.707	-0.440	-0.617	-0.496	-0.450	-0.390	-0.330	-0.233	-0.057	-0.020	-0.043	-0.404	-0.507	-0.650	-0.590	-0.355	-0.394	-0.396	-0.591	-0.629	-0.604	-0.416	-0.177	0.006	-0.150
GROUND LEVEL AT -15m OFFSET (m)	366.886	360.590	359.437	357.357	357.849	358.750	359.763	360.851	361.350	360.963	361.801	361.167	362.460	362.373	362.819	363.040	363.274	363.222	363.153	362.894	363.219	363.958	364.449	364.159	365.691	365.691	365.760	366.443	366.443
GROUND LEVEL AT 15m OFFSET (m)	366.999	359.049	358.421	360.846	361.009	361.010	361.153	361.281	361.584	361.994	361.922	362.460	362.720	362.478	362.897	362.880	363.048	362.743	362.323	362.870	362.314	362.301	363.551	364.048	364.671	365.266	365.699	366.443	366.443
HORIZONTAL ALIGNMENT																													
VERTICAL ALIGNMENT																													
SUPERELEVATION																													
CHAINAGE	29+666	29+820	29+840	29+860	29+880	29+900	29+920	29+940	29+960	29+980	30+000	30+020	30+040	30+060	30+080	30+100	30+120	30+140	30+160	30+180	30+200	30+220	30+240	30+260	30+280	30+300	30+320	30+340	30+360

CLIENT: NATIONAL HIGHWAYS & INFRASTRUCTURE DEVELOPMENT CORPORATION LTD. PTI BUILDING, 4 PARLIAMENT STREET SANSAD MARG AREA, NEW DELHI - 110001			DESIGN CONSULTANT: ANANDJIWALA INFRA ADVISORY 9, Shivranjani Shopping Center, On 132 Feet Ring Road Nr. Shivranjani Cross Road, Satellite, Ahmedabad - 380 015 Email: anandjiwalainfra@gmail.com			PROJECT: CONSULTANCY SERVICES FOR FEASIBILITY STUDY, PREPARATION OF DETAILED PROJECT REPORT AND PROVIDING PRE-CONSTRUCTION SERVICES FOR UPGRADATION OF EXISTING 2 LANE HIGHWAY TO 4 LANE WITH PAVED SHOULDER CONFIGURATION (NH-144A) FROM KM 26.350 (KHATI CHOWK) TO KM 30.097 (HANUMAN CHOWK) OF JAMMU - AKHNOOR SECTION IN THE UNION TERRITORY OF JAMMU & KASHMIR ON EPC BASIS			SCALE AT A3 SIZE DRAWING HORIZ. 1:2500 VERT. 1:250			TITLE: PLAN AND PROFILE Km 29+400 to Km 30+100			CLIENT APPROVAL:		SIGNATURE:		
REV. 02 09/09/2020 AL UPDATE MBR			REV. 01 11/06/2020 AL UPDATE END			REV. 01 11/06/2020 AL UPDATE END			DWG NO.: ICS/JA/NHIDCL/FS/P&P/5			DRAWN: LK		CHECKED: SJ		DESIGNED: SC		APPROVED: LA	

No.	PVI Station	PVI Elevation	Grade In	Grade Out	A (Grade Change)	Profile Curve Type	Profile Curve Length	K Value	Curve Radius	Design Speed
MAIN ALIGNMENT										
1	26+275.000	339.273		0.34%						
2	26+535.000	340.17	0.34%	-0.09%	0.43%					70
3	26+685.000	340.038	-0.09%	-0.05%	0.04%					70
4	26+992.870	339.887	-0.05%	3.13%	3.18%	Sag	60	18.868	1886.7756	50
5	27+124.228	344	3.13%	0.00%	3.13%	Crest	60	19.163	1916.3033	50
6	27+549.228	344	0.00%	5.00%	5.00%	Sag	90	18	1800	50
7	27+649.816	349.029	5.00%	0.62%	4.38%	Crest	100	22.825	2282.4771	80
8	27+756.000	349.686	0.62%	3.30%	2.68%	Sag	60	22.378	2237.7998	80
9	27+940.000	355.758	3.30%	-3.30%	6.60%	Crest	100	15.152	1515.1515	80
10	28+050.000	352.128	-3.30%	0.52%	3.82%	Sag	60	15.716	1571.6217	80
11	28+210.000	352.957	0.52%	-2.87%	3.39%	Crest	111	32.725	3272.4963	80
12	28+365.000	348.502	-2.87%	3.30%	6.17%	Sag	60	9.718	971.7868	80
13	28+600.000	356.257	3.30%	0.00%	3.30%	Crest	110	33.333	3333.3333	80
14	28+810.000	356.257	0.00%	-2.17%	2.17%	Crest	40	18.423	1842.2984	70
15	28+960.000	353	-2.17%	0.00%	2.17%	Sag	75	34.543	3454.3096	80
16	29+190.000	353	0.00%	-2.30%	2.30%	Crest	75	32.609	3260.8696	80
17	29+277.918	350.978	-2.30%	3.27%	5.57%	Sag	60	10.77	1076.9538	70
18	29+530.000	359.224	3.27%	0.58%	2.69%	Crest	90	33.426	3342.5958	80
19	29+905.668	361.398	0.58%	0.93%	0.36%	Sag	60	168.844	16884.4496	80
20	30+110.976	363.316	0.93%	1.27%	0.34%		30	89.314	8931.4373	80
21	30+369.113	366.594	1.27%							
2-LANE IPROVEMENT										
1	26+905.000	339.955		0.55%						
2	27+204.985	341.6	0.55%	0.00%	0.55%	Crest	60	109.417	10941.7158	80
3	27+505.771	341.6	0.00%	3.03%	3.03%	Sag	100	32.984	3298.4323	80
4	27+909.390	353.837	3.03%	0.00%	3.03%	Crest	100	32.984	3298.4323	80
5	28+021.514	353.837	0.00%							

			CLIENT:		DESIGN CONSULTANT:	PROJECT:	SCALE:	TITLE:	CLIENT APPROVAL:	SIGNATURE:
			 BUILDING INFRASTRUCTURE - BUILDING THE NATION	NATIONAL HIGHWAYS & INFRASTRUCTURE DEVELOPMENT CORPORATION LTD. PTI BUILDING, 4 PARLIAMENT STREET SANSAD MARG AREA, NEW DELHI - 110001	ANANDJIWALA INFRA ADVISORY 9, Shivranjani Shopping Center, On 132 Feet Ring Road, Nr. Shivranjani Cross Road, Satellite, Ahmedabad - 380 015 Email: anandjiwalainfra@gmail.com	CONSULTANCY SERVICES FOR FEASIBILITY STUDY, PREPARATION OF DETAILED PROJECT REPORT AND PROVIDING PRE-CONSTRUCTION SERVICES FOR UPGRADATION OF EXISTING 2 LANE HIGHWAY TO 4 LANE WITH PAVED SHOULDER CONFIGURATION (NH-144A) FROM KM 26.350 (KHATI CHOWK) TO KM 30.097 (HANUMAN CHOWK) OF JAMMU - AKHNOOR SECTION IN THE UNION TERRITORY OF JAMMU & KASHMIR ON EPC BASIS	Not to scale Dimensions as mentioned	VERTICAL AL DETAILS		
									DWG NO:- ICS/JA/NHIDCL/FS/TCS/	
REV.	DATE	REVISIONS							DRAWN: LK	CHECKED: SJ

HIP No	HIP Point	Type	Start Station	Start Point	End Station	End Point	Length	Design Speed	Radius	Trans Length	Hand of Arc	Super Elevation
MAIN ALIGNMENT												
		Line	26+127.591	(477923.9534,3639446.3867)	26+200.082	(477981.3540,3639490.6607)	72.491	50				
		Spiral-Curve-Spiral	26+200.082	(477981.3540,3639490.6607)	26+290.082	(478049.0974,3639549.7161)	90					
1	(478094.1176,3639577.6370)	Spiral-Curve-Spiral	26+290.082	(478049.0974,3639549.7161)	26+385.030	(478097.9354,3639630.4747)	94.947	80	250	90	LHS	4.44%
		Spiral-Curve-Spiral	26+385.030	(478097.9354,3639630.4747)	26+475.030	(478118.7726,3639717.8961)	90					
		Line	26+475.030	(478118.7726,3639717.8961)	26+533.637	(478128.9192,3639775.6185)	58.607					
		Spiral-Curve-Spiral	26+533.637	(478128.9192,3639775.6185)	26+600.468	(478136.7987,3639841.9000)	66.831					
2	(478144.8974,3639866.5166)	Spiral-Curve-Spiral	26+600.468	(478136.7987,3639841.9000)	26+647.710	(478131.5695,3639888.7411)	47.242	70	200	66.8	LHS	5.56%
		Spiral-Curve-Spiral	26+647.710	(478131.5695,3639888.7411)	26+714.541	(478109.2670,3639951.6531)	66.831					
		Line	26+714.541	(478109.2670,3639951.6531)	26+908.741	(478034.2935,3640130.7970)	194.2					
		Spiral-Curve-Spiral	26+908.741	(478034.2935,3640130.7970)	26+953.741	(478014.8875,3640171.3477)	45					
3	(478006.0915,3640198.1837)	Spiral-Curve-Spiral	26+953.741	(478014.8875,3640171.3477)	27+5.946	(477980.6227,3640210.3853)	52.205	50	150	45	LHS	7.00%
		Spiral-Curve-Spiral	27+5.946	(477980.6227,3640210.3853)	27+50.946	(477942.9308,3640234.8858)	45					
		Line	27+50.946	(477942.9308,3640234.8858)	27+64.071	(477931.5831,3640241.4798)	13.124					
		Spiral-Curve-Spiral	27+64.071	(477931.5831,3640241.4798)	27+109.071	(477893.8912,3640265.9803)	45					
4	(477876.4330,3640273.5270)	Spiral-Curve-Spiral	27+109.071	(477893.8912,3640265.9803)	27+144.391	(477869.1924,3640291.1143)	35.32	50	150	45	RHS	7.00%
		Spiral-Curve-Spiral	27+144.391	(477869.1924,3640291.1143)	27+189.391	(477845.3541,3640329.2285)	45					
		Line	27+189.391	(477845.3541,3640329.2285)	27+564.544	(477662.5629,3640656.8373)	375.154					
		Spiral-Curve-Spiral	27+564.544	(477662.5629,3640656.8373)	27+639.544	(477628.8026,3640723.7509)	75					
5	(477609.5364,3640751.8744)	Spiral-Curve-Spiral	27+639.544	(477628.8026,3640723.7509)	27+704.289	(477611.1919,3640785.9240)	64.745	80	300	75	RHS	3.70%
		Spiral-Curve-Spiral	27+704.289	(477611.1919,3640785.9240)	27+779.289	(477604.8457,3640860.6028)	75					
		Line	27+779.289	(477604.8457,3640860.6028)	27+822.314	(477602.9912,3640903.5881)	43.025					
		Spiral-Curve-Spiral	27+822.314	(477602.9912,3640903.5881)	27+897.314	(477596.6450,3640978.2669)	75					
6	(477598.5118,3641007.4185)	Spiral-Curve-Spiral	27+897.314	(477596.6450,3640978.2669)	27+952.767	(477582.3808,3641031.7720)	55.453	80	300	75	LHS	3.70%
		Spiral-Curve-Spiral	27+952.767	(477582.3808,3641031.7720)	28+27.767	(477550.7089,3641099.6990)	75					
		Line	28+27.767	(477550.7089,3641099.6990)	28+116.051	(477510.1010,3641178.0901)	88.285					
		Spiral-Curve-Spiral	28+116.051	(477510.1010,3641178.0901)	28+218.051	(477456.1594,3641264.3448)	102					
7	(477460.9387,3641272.9947)	Spiral-Curve-Spiral	28+218.051	(477456.1594,3641264.3448)	28+224.455	(477451.8601,3641269.0907)	6.404	80	210	102	LHS	5.29%
		Spiral-Curve-Spiral	28+224.455	(477451.8601,3641269.0907)	28+326.455	(477371.3388,3641331.2671)	102					
		Line	28+326.455	(477371.3388,3641331.2671)	28+688.113	(477068.1599,3641528.4432)	361.657					
		Spiral-Curve-Spiral	28+688.113	(477068.1599,3641528.4432)	28+755.113	(477010.1155,3641561.7397)	67					
8	(477008.8217,3641567.0346)	Spiral-Curve-Spiral	28+755.113	(477010.1155,3641561.7397)	28+761.559	(477004.1610,3641564.2084)	6.446	70	200	67	LHS	5.56%
		Spiral-Curve-Spiral	28+761.559	(477004.1610,3641564.2084)	28+828.559	(476939.5842,3641581.7485)	67					
		Line	28+828.559	(476939.5842,3641581.7485)	28+942.088	(476828.5350,3641605.3481)	113.529					
		Spiral-Curve-Spiral	28+942.088	(476828.5350,3641605.3481)	28+959.088	(476811.9190,3641608.9407)	17					
9	(476803.4170,3641610.6860)	Spiral-Curve-Spiral	28+959.088	(476811.9190,3641608.9407)	28+976.440	(476795.0277,3641612.9112)	17.352	70	800	17	RHS	3.56%
		Spiral-Curve-Spiral	28+976.440	(476795.0277,3641612.9112)	28+993.440	(476778.5513,3641617.0972)	17					
		Line	28+993.440	(476778.5513,3641617.0972)	29+195.949	(476582.4552,3641667.6576)	202.509					
		Spiral-Curve-Spiral	29+195.949	(476582.4552,3641667.6576)	29+234.949	(476544.5212,3641676.6905)	39					
10	(476541.0476,3641678.3339)	Spiral-Curve-Spiral	29+234.949	(476544.5212,3641676.6905)	29+242.385	(476537.2143,3641678.0655)	7.435	70	350	39	LHS	3.18%
		Spiral-Curve-Spiral	29+242.385	(476537.2143,3641678.0655)	29+281.385	(476498.5917,3641683.4388)	39					
		Line	29+281.385	(476498.5917,3641683.4388)	29+296.615	(476483.4701,3641685.2571)	15.231					
		Spiral-Curve-Spiral	29+296.615	(476483.4701,3641685.2571)	29+330.615	(476449.7768,3641689.7935)	34					
11	(476446.4460,3641689.7089)	Spiral-Curve-Spiral	29+330.615	(476449.7768,3641689.7935)	29+337.152	(476443.3350,3641690.9015)	6.537	70	400	34	RHS	2.78%
		Spiral-Curve-Spiral	29+337.152	(476443.3350,3641690.9015)	29+371.152	(476410.0624,3641697.8835)	34					
		Line	29+371.152	(476410.0624,3641697.8835)	29+425.898	(476356.6473,3641709.8847)	54.747					
		Spiral-Curve-Spiral	29+425.898	(476356.6473,3641709.8847)	29+468.898	(476314.5658,3641718.7078)	43					

 			CLIENT:		DESIGN CONSULTANT:	PROJECT:	SCALE:	TITLE:	CLIENT APPROVAL:	SIGNATURE:
				NATIONAL HIGHWAYS & INFRASTRUCTURE DEVELOPMENT CORPORATION LTD. PTI BUILDING, 4 PARLIAMENT STREET SANSAD MARG AREA, NEW DELHI - 110001	ANANDJIWALA INFRA ADVISORY 9, Shivranjani Shopping Center, On 132 Feet Ring Road, Nr. Shivranjani Cross Road, Satellite, Ahmedabad - 380 015 Email: anandjiwalainfra@gmail.com	CONSULTANCY SERVICES FOR FEASIBILITY STUDY, PREPARATION OF DETAILED PROJECT REPORT AND PROVIDING PRE-CONSTRUCTION SERVICES FOR UPGRADATION OF EXISTING 2 LANE HIGHWAY TO 4 LANE WITH PAVED SHOULDER CONFIGURATION (NH-144A) FROM KM 26.350 (KHATI CHOWK) TO KM 30.097 (HANUMAN CHOWK) OF JAMMU - AKHNOOR SECTION IN THE UNION TERRITORY OF JAMMU & KASHMIR ON EPC BASIS	Not to scale Dimensions as mentioned	HORIZONTAL AL DETAILS		
REV.	DATE	REVISIONS							DWG NO: - ICS/JA/NHIDCL/FS/TCS/ DRAWN: LK CHECKED: SJ DESIGNED: SC APPROVED: LA	

HIP No	HIP Point	Type	Start Station	Start Point	End Station	End Point	Length	Design Speed	Radius	Trans Length	Hand of Arc	Super Elevation
12	(476289.1090,3641725.0590)	Spiral-Curve-Spiral	29+468.898	(476314.5658,3641718.7078)	29+521.027	(476262.8726,3641725.2495)	52.129	80	500	43	LHS	5.00%
		Spiral-Curve-Spiral	29+521.027	(476262.8726,3641725.2495)	29+564.027	(476219.9198,3641727.1872)	43					
		Line	29+564.027	(476219.9198,3641727.1872)	29+711.647	(476072.3703,3641731.7257)	147.619					
		Spiral-Curve-Spiral	29+711.647	(476072.3703,3641731.7257)	29+722.647	(476061.3758,3641732.0740)	11					
13	(475980.3666,3641734.5556)	Spiral-Curve-Spiral	29+722.647	(476061.3758,3641732.0740)	29+884.633	(475899.8770,3641744.0461)	161.986	80	2000	11	RHS	2.50%
		Spiral-Curve-Spiral	29+884.633	(475899.8770,3641744.0461)	29+895.633	(475888.9513,3641745.3228)	11					
		Line	29+895.633	(475888.9513,3641745.3228)	30+28.581	(475756.9155,3641760.8743)	132.948					
		Spiral-Curve-Spiral	30+28.581	(475756.9155,3641760.8743)	30+43.581	(475742.0171,3641762.6165)	15					
14	(475724.0124,3641764.7497)	Spiral-Curve-Spiral	30+43.581	(475742.0171,3641762.6165)	30+79.841	(475705.9715,3641766.5501)	36.26	80	3000	15	LHS	2.50%
		Spiral-Curve-Spiral	30+79.841	(475705.9715,3641766.5501)	30+94.841	(475691.0479,3641768.0624)	15					
		Line	30+94.841	(475691.0479,3641768.0624)	30+288.038	(475498.8192,3641787.3798)	193.197					
		Spiral-Curve-Spiral	30+288.038	(475498.8192,3641787.3798)	30+310.538	(475476.4070,3641789.3495)	22.5					
15	(475461.1171,3641791.1686)	Spiral-Curve-Spiral	30+310.538	(475476.4070,3641789.3495)	30+341.171	(475445.7892,3641789.7047)	30.633	50	300	22.5	LHS	3.70%
		Spiral-Curve-Spiral	30+341.171	(475445.7892,3641789.7047)	30+363.671	(475423.3373,3641788.2555)	22.5					
		Line	30+363.671	(475423.3373,3641788.2555)	30+369.114	(475417.9103,3641787.8371)	5.443					
2-LANE IMPROVEMENT												
		Line	26+500.00	(478089.9855,3639995.7612)	26+773.53	(477986.1825,3640248.8245)	273.525					
		Spiral-Curve-Spiral	26+773.53	(477986.1825,3640248.8245)	26+803.53	(477974.6244,3640276.5081)	30					
1	(477961.9476,3640305.8346)	Spiral-Curve-Spiral	26+803.53	(477974.6244,3640276.5081)	26+867.39	(477946.9725,3640334.0568)	63.864	100	800	30	LHS	-3.56%
		Spiral-Curve-Spiral	26+867.39	(477946.9725,3640334.0568)	26+897.39	(477932.5811,3640360.3790)	30					
		Line	26+897.39	(477932.5811,3640360.3790)	27+221.82	(477775.1688,3640644.0630)	324.431					
		Spiral-Curve-Spiral	27+221.82	(477775.1688,3640644.0630)	27+251.82	(477760.4495,3640670.2033)	30					
2	(477754.2461,3640680.9049)	Spiral-Curve-Spiral	27+251.82	(477760.4495,3640670.2033)	27+276.56	(477747.7149,3640691.4096)	24.737	100	800	30	LHS	-3.56%
		Spiral-Curve-Spiral	27+276.56	(477747.7149,3640691.4096)	27+306.56	(477731.5575,3640716.6863)	30					
		Line	27+306.56	(477731.5575,3640716.6863)	27+315.48	(477726.7049,3640724.1742)	8.923					
		Spiral-Curve-Spiral	27+315.48	(477726.7049,3640724.1742)	27+370.48	(477697.8652,3640770.9929)	55					
3	(477688.7517,3640787.4296)	Spiral-Curve-Spiral	27+370.48	(477697.8652,3640770.9929)	27+408.04	(477681.2196,3640804.6484)	37.561	80	400	55	RHS	-5%
		Spiral-Curve-Spiral	27+408.04	(477681.2196,3640804.6484)	27+463.04	(477661.5133,3640855.9845)	55					
		Line	27+463.04	(477661.5133,3640855.9845)	27+515.83	(477643.7304,3640905.6852)	52.786					
		Spiral-Curve-Spiral	27+515.83	(477643.7304,3640905.6852)	27+570.83	(477624.0242,3640957.0212)	55					
4	(477623.8051,3640957.5220)	Spiral-Curve-Spiral	27+570.83	(477624.0242,3640957.0212)	27+571.92	(477623.5847,3640958.0222)	1.093	80	400	55	LHS	-5%
		Spiral-Curve-Spiral	27+571.92	(477623.5847,3640958.0222)	27+626.92	(477599.1272,3641007.2721)	55					
		Line	27+626.92	(477599.1272,3641007.2721)	27+696.89	(477566.5781,3641069.2114)	69.971					

			CLIENT:		DESIGN CONSULTANT:	PROJECT:	SCALE:	TITLE:	CLIENT APPROVAL:	SIGNATURE:
				NATIONAL HIGHWAYS & INFRASTRUCTURE DEVELOPMENT CORPORATION LTD. PTI BUILDING, 4 PARLIAMENT STREET SANSAD MARG AREA, NEW DELHI - 110001	ANANDJIWALA INFRA ADVISORY 9, Shivranjani Shopping Center, On 132 Feet Ring Road, Nr. Shivranjani Cross Road, Satellite, Ahmedabad - 380 015 Email: anandjiwalainfra@gmail.com	CONSULTANCY SERVICES FOR FEASIBILITY STUDY, PREPARATION OF DETAILED PROJECT REPORT AND PROVIDING PRE-CONSTRUCTION SERVICES FOR UPGRADATION OF EXISTING 2 LANE HIGHWAY TO 4 LANE WITH PAVED SHOULDER CONFIGURATION (NH-144A) FROM KM 26.350 (KHATI CHOWK) TO KM 30.097 (HANUMAN CHOWK) OF JAMMU - AKHNOOR SECTION IN THE UNION TERRITORY OF JAMMU & KASHMIR ON EPC BASIS	Not to scale Dimensions as mentioned	HORIZONTAL AL DETAILS		
									DWG NO: - ICS/JA/NHIDCL/FS/TCS/	
REV.	DATE	REVISIONS							DRAWN: LK	CHECKED: SJ DESIGNED: SC APPROVED: LA



TYPICAL CROSS SECTIONS



TYPICAL CROSS SECTION FOR 4 - LANE DIVIDED HIGHWAY WITHOUT SERVICE ROAD AND
WITH RAISED MEDIAN (OPEN COUNTRY PLAIN & ROLLING)


RIGHT SIDE



1. ALL DIMENSIONS ARE IN METERS, UNLESS NOTED OTHERWISE.
2. DIMENSIONS SHALL NOT BE SCALED OFF FROM THE DRAWING.
ONLY WRITTEN DIMENSION SHALL BE FOLLOWED


			CLIENT:  NATIONAL HIGHWAYS & INFRASTRUCTURE DEVELOPMENT CORPORATION LTD. PTI BUILDING, 4 PARLIAMENT STREET SANSAD MARG AREA, NEW DELHI - 110001			DESIGN CONSULTANT: ANANDJIWALA INFRA ADVISORY 9, Shivrangani Shopping Center, On 132 Feet Ring Road, Nr. Shivrangani Cross Road, Satellite, Ahmedabad - 380 015 Email: anandjiwalainfra@gmail.com			PROJECT: CONSULTANCY SERVICES FOR FEASIBILITY STUDY, PREPARATION OF DETAILED PROJECT REPORT AND PROVIDING PRE-CONSTRUCTION SERVICES FOR UPGRADATION OF EXISTING 2 LANE HIGHWAY TO 4 LANE WITH PAVED SHOULDER CONFIGURATION (NH-144A) FROM KM 26.350 (KHATI CHOWK) TO KM 30.097 (HANUMAN CHOWK) OF JAMMU - AKHNOOR SECTION IN THE UNION TERRITORY OF JAMMU & KASHMIR ON EPC BASIS			SCALE: Not to scale Dimensions as mentioned			TITLE: TYPICAL CROSS SECTION			CLIENT APPROVAL:		SIGNATURE:	
REV. DATE REVISIONS												DWG NO: - ICS/JA/NHIDCL/FS/TC/ DRAWN: CHKD: DSGND: APPRD: LK SJ SC LA									

TYPE - 01B
TYPICAL CROSS SECTION FOR 4 - LANE DIVIDED HIGHWAY WITHOUT SERVICE ROAD AND
WITH RAISED MEDIAN (OPEN COUNTRY PLAIN & ROLLING)
CUTTING SECTION (HEIGHT OF CUTTING <0.5m)
CBR>5%

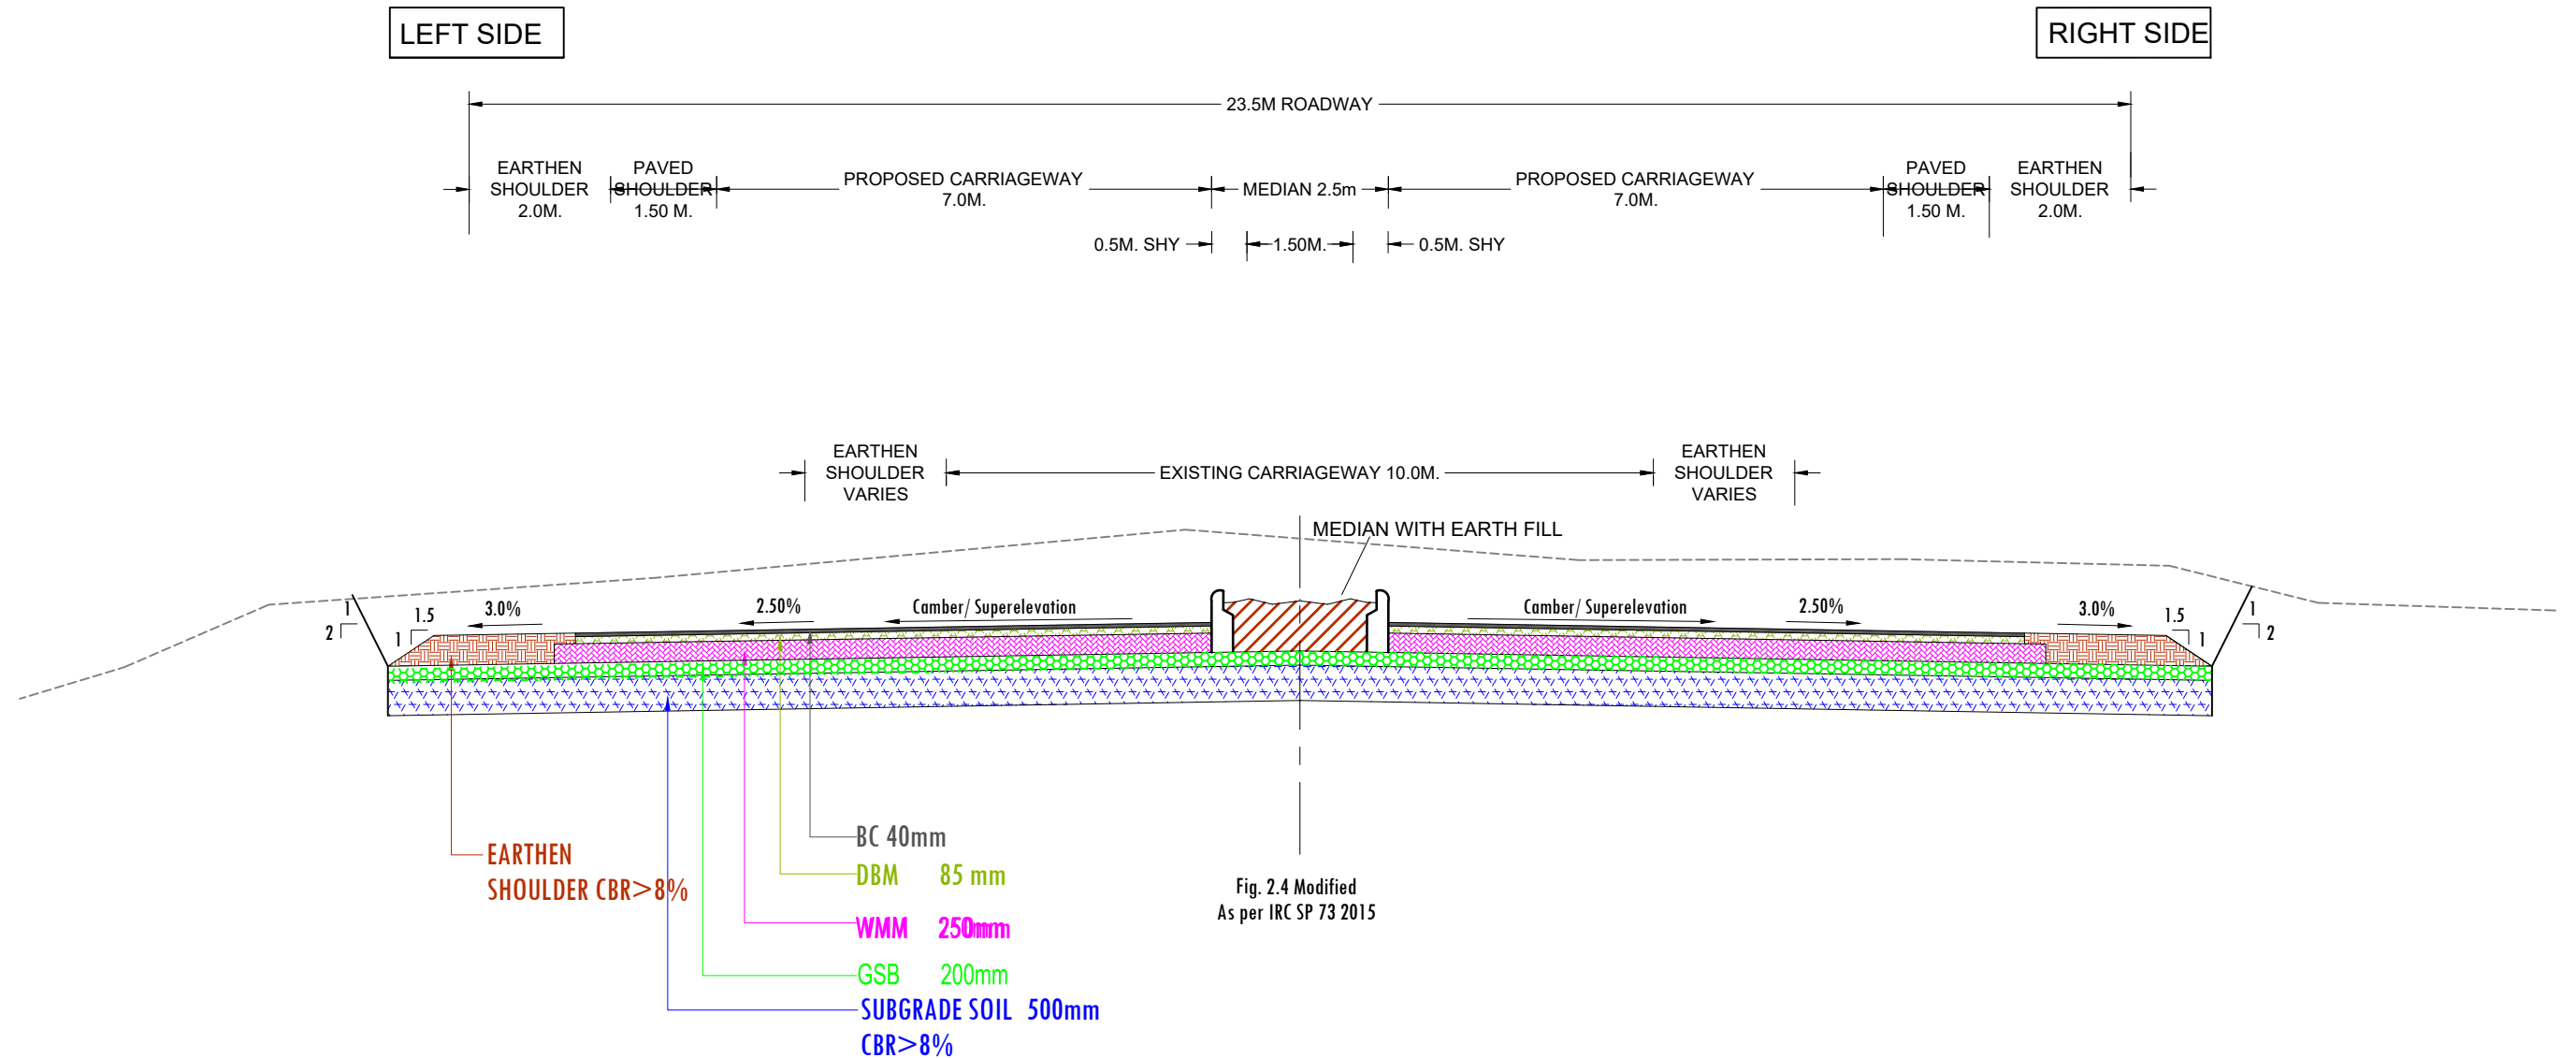


NOTES:


1. ALL DIMENSIONS ARE IN METERS, UNLESS NOTED OTHERWISE.
2. DIMENSIONS SHALL NOT BE SCALED OFF FROM THE DRAWING.
ONLY WRITTEN DIMENSION SHALL BE FOLLOWED

 			CLIENT:			DESIGN CONSULTANT:	PROJECT:		SCALE:	TITLE:	CLIENT APPROVAL:	SIGNATURE:
				NATIONAL HIGHWAYS & INFRASTRUCTURE DEVELOPMENT CORPORATION LTD. PTI BUILDING, 4 PARLIAMENT STREET SANSAD MARG AREA, NEW DELHI - 110001		ANANDJIWALA INFRA ADVISORY 9, Shivranjani Shopping Center, On 132 Feet Ring Road, Nr. Shivranjani Cross Road, Satellite, Ahmedabad - 380 015 Email: anandjiwalainfra@gmail.com	CONSULTANCY SERVICES FOR FEASIBILITY STUDY, PREPARATION OF DETAILED PROJECT REPORT AND PROVIDING PRE-CONSTRUCTION SERVICES FOR UPGRADATION OF EXISTING 2 LANE HIGHWAY TO 4 LANE WITH PAVED SHOULDER CONFIGURATION (NH-144A) FROM KM 26.350 (KHATI CHOWK) TO KM 30.097 (HANUMAN CHOWK) OF JAMMU - AKHNOOR SECTION IN THE UNION TERRITORY OF JAMMU & KASHMIR ON EPC BASIS		Not to scale Dimensions as mentioned	TYPICAL CROSS SECTION		
REV.	DATE	REVISIONS									DWG NO: - ICS/JA/NHIDCL/FS/TCS/	
											DRAWN: LK	CHECKED: SJ
											DESIGNED: SC	APPROVED: LA

TYPE - 02
4 - LANE FLEXIBLE PAVEMENT (OPEN COUNTRY PLAIN & ROLLING) FOR BANKING SECTION
MORE THAN 3.0M

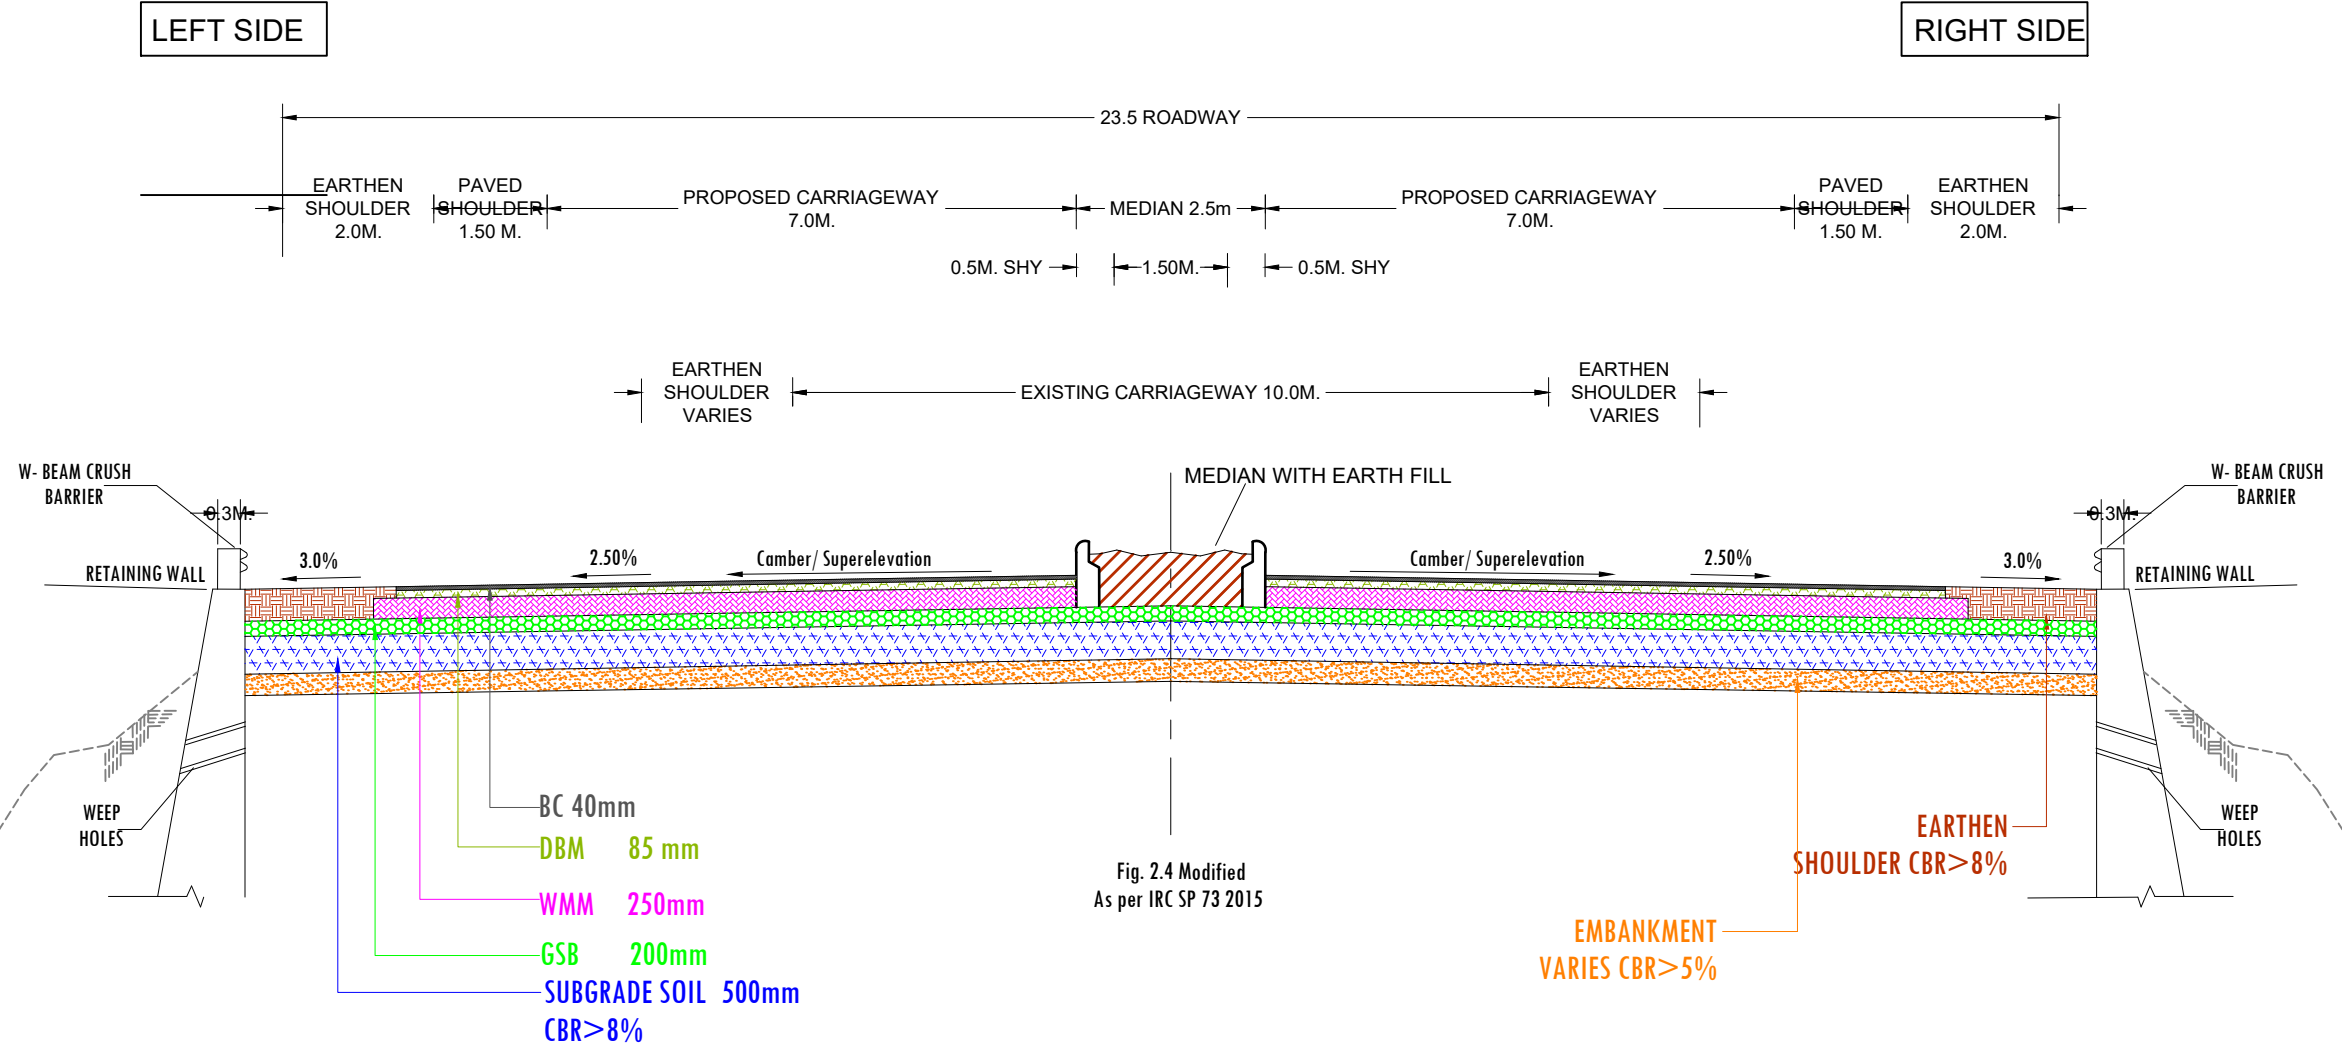

- NOTES:
1. ALL DIMENSIONS ARE IN METERS, UNLESS NOTED OTHERWISE.
 2. DIMENSIONS SHALL NOT BE SCALED OFF FROM THE DRAWING.
ONLY WRITTEN DIMENSION SHALL BE FOLLOWED

 			CLIENT:			DESIGN CONSULTANT:	PROJECT:		SCALE:	TITLE:		CLIENT APPROVAL:	SIGNATURE:
				NATIONAL HIGHWAYS & INFRASTRUCTURE DEVELOPMENT CORPORATION LTD. PTI BUILDING, 4 PARLIAMENT STREET SANSAD MARG AREA, NEW DELHI - 110001		ANANDJIWALA INFRA ADVISORY 9, Shivranjani Shopping Center, On 132 Feet Ring Road, Nr. Shivranjani Cross Road, Satellite, Ahmedabad - 380 015 Email: anandjiwalainfra@gmail.com	CONSULTANCY SERVICES FOR FEASIBILITY STUDY, PREPARATION OF DETAILED PROJECT REPORT AND PROVIDING PRE-CONSTRUCTION SERVICES FOR UPGRADATION OF EXISTING 2 LANE HIGHWAY TO 4 LANE WITH PAVED SHOULDER CONFIGURATION (NH-144A) FROM KM 26.350 (KHATI CHOWK) TO KM 30.097 (HANUMAN CHOWK) OF JAMMU - AKHNOOR SECTION IN THE UNION TERRITORY OF JAMMU & KASHMIR ON EPC BASIS		Not to scale Dimensions as mentioned	TYPICAL CROSS SECTION			
REV.	DATE	REVISIONS										DWG NO: - ICS/JA/NHIDCL/FS/TCS/	
												DRAWN: LK	CHECKED: SJ
												DESIGNED: SC	APPROVED: LA

The diagram illustrates the cross-section of a 26.5m wide roadway. The top portion shows the proposed layout, which includes an RCC drain (1m), an earthen shoulder (2.0m), a paved shoulder (1.50m), a proposed carriageway (7.0m), a median (2.5m), another proposed carriageway (7.0m), a paved shoulder (1.50m), an earthen shoulder (2.0m), and an RCC drain (1m). The bottom portion shows the existing layout, which includes an earthen shoulder (varies), an existing carriageway (10.0m), and another earthen shoulder (varies). The median is shown with earth fill. The subgrade layers are labeled as BC 40mm, DBM 85mm, WMM 250mm, GSB 200mm, and SUBGRADE SOIL 500mm. The subgrade soil is specified as CBR > 8%. The embankment is specified as CBR > 5%. The diagram also shows the camber/superelevation of the roadway and the location of the RCC drains.

26.5 ROADWAY

RCC DRAIN 1M.

EARTHEN SHOULDER 2.0M.

PAVED SHOULDER 1.50 M.

PROPOSED CARRIAGEWAY 7.0M.

MEDIAN 2.5m

PROPOSED CARRIAGEWAY 7.0M.

PAVED SHOULDER 1.50 M.

EARTHEN SHOULDER 2.0M.

RCC DRAIN 1M.

0.5M. SHY

1.50M.

0.5M. SHY

EARTHEN SHOULDER VARIES

EXISTING CARRIAGEWAY 10.0M.

EARTHEN SHOULDER VARIES

MEDIAN WITH EARTH FILL

Camber/Superelevation

2.50%

3.0%

RCC DRAIN

BC 40mm

DBM 85 mm

WMM 250mm

GSB 200mm

SUBGRADE SOIL 500mm CBR > 8%

EMBANKMENT VARIES CBR > 5%


EARTHEN SHOULDER CBR > 8%

Fig. 2.4 Modified
As per IRC SP 73 2015

1. ALL DIMENSIONS ARE IN METERS, UNLESS NOTED OTHERWISE.
2. DIMENSIONS SHALL NOT BE SCALED OFF FROM THE DRAWING.
ONLY WRITTEN DIMENSION SHALL BE FOLLOWED

			CLIENT:  NATIONAL HIGHWAYS & INFRASTRUCTURE DEVELOPMENT CORPORATION LTD. PTI BUILDING, 4 PARLIAMENT STREET SANSAD MARG AREA, NEW DELHI - 110001		DESIGN CONSULTANT: ANANDJIWALA INFRA ADVISORY 9, Shivrangani Shopping Center, On 132 Feet Ring Road, Nr. Shivrangani Cross Road, Satellite, Ahmedabad - 380 015 Email: anandjiwalainfra@gmail.com		PROJECT: CONSULTANCY SERVICES FOR FEASIBILITY STUDY, PREPARATION OF DETAILED PROJECT REPORT AND PROVIDING PRE-CONSTRUCTION SERVICES FOR UPGRADATION OF EXISTING 2 LANE HIGHWAY TO 4 LANE WITH PAVED SHOULDER CONFIGURATION (NH-144A) FROM KM 26.350 (KHATI CHOWK) TO KM 30.097 (HANUMAN CHOWK) OF JAMMU - AKHNOOR SECTION IN THE UNION TERRITORY OF JAMMU & KASHMIR ON EPC BASIS		SCALE: Not to scale Dimensions as mentioned		TITLE: TYPICAL CROSS SECTION		CLIENT APPROVAL:		SIGNATURE:	
REV. DATE REVISIONS											DWG NO: - ICS/JA/NHIDCL/FS/TC/					
											DRAWN: LK		CHECKED: SJ			
											DESIGNED: SC		APPROVED: LA			

BANKING SECTION

 

1. ALL DIMENSIONS ARE IN METERS, UNLESS NOTED OTHERWISE.
2. DIMENSIONS SHALL NOT BE SCALED OFF FROM THE DRAWING.
ONLY WRITTEN DIMENSION SHALL BE FOLLOWED

			CLIENT:  NATIONAL HIGHWAYS & INFRASTRUCTURE DEVELOPMENT CORPORATION LTD. PTI BUILDING, 4 PARLIAMENT STREET SANSAD MARG AREA, NEW DELHI - 110001			DESIGN CONSULTANT: ANANDJIWALA INFRA ADVISORY 9, Shivrangani Shopping Center, On 132 Feet Ring Road, Nr. Shivrangani Cross Road, Satellite, Ahmedabad - 380 015 Email: anandjiwalainfra@gmail.com			PROJECT: CONSULTANCY SERVICES FOR FEASIBILITY STUDY, PREPARATION OF DETAILED PROJECT REPORT AND PROVIDING PRE-CONSTRUCTION SERVICES FOR UPGRADATION OF EXISTING 2 LANE HIGHWAY TO 4 LANE WITH PAVED SHOULDER CONFIGURATION (NH-144A) FROM KM 26.350 (KHATI CHOWK) TO KM 30.097 (HANUMAN CHOWK) OF JAMMU - AKHNOOR SECTION IN THE UNION TERRITORY OF JAMMU & KASHMIR ON EPC BASIS			SCALE: Not to scale Dimensions as mentioned			TITLE: TYPICAL CROSS SECTION			CLIENT APPROVAL:		SIGNATURE:	
REV. DATE REVISIONS												DWG NO: – ICS/JA/NHIDCL/FS/TC/ DRAWN: CHKD: DSGND: APPRVD: LK SJ SC LA									

TYPE - 04B
TYPICAL CROSS SECTION FOR 2 - LANE UNDIVIDED HIGHWAY
(OPEN COUNTRY PLAIN & ROLLING)

CUTTING SECTION (HEIGHT OF CUTTING <0.5m)
CBR >5%

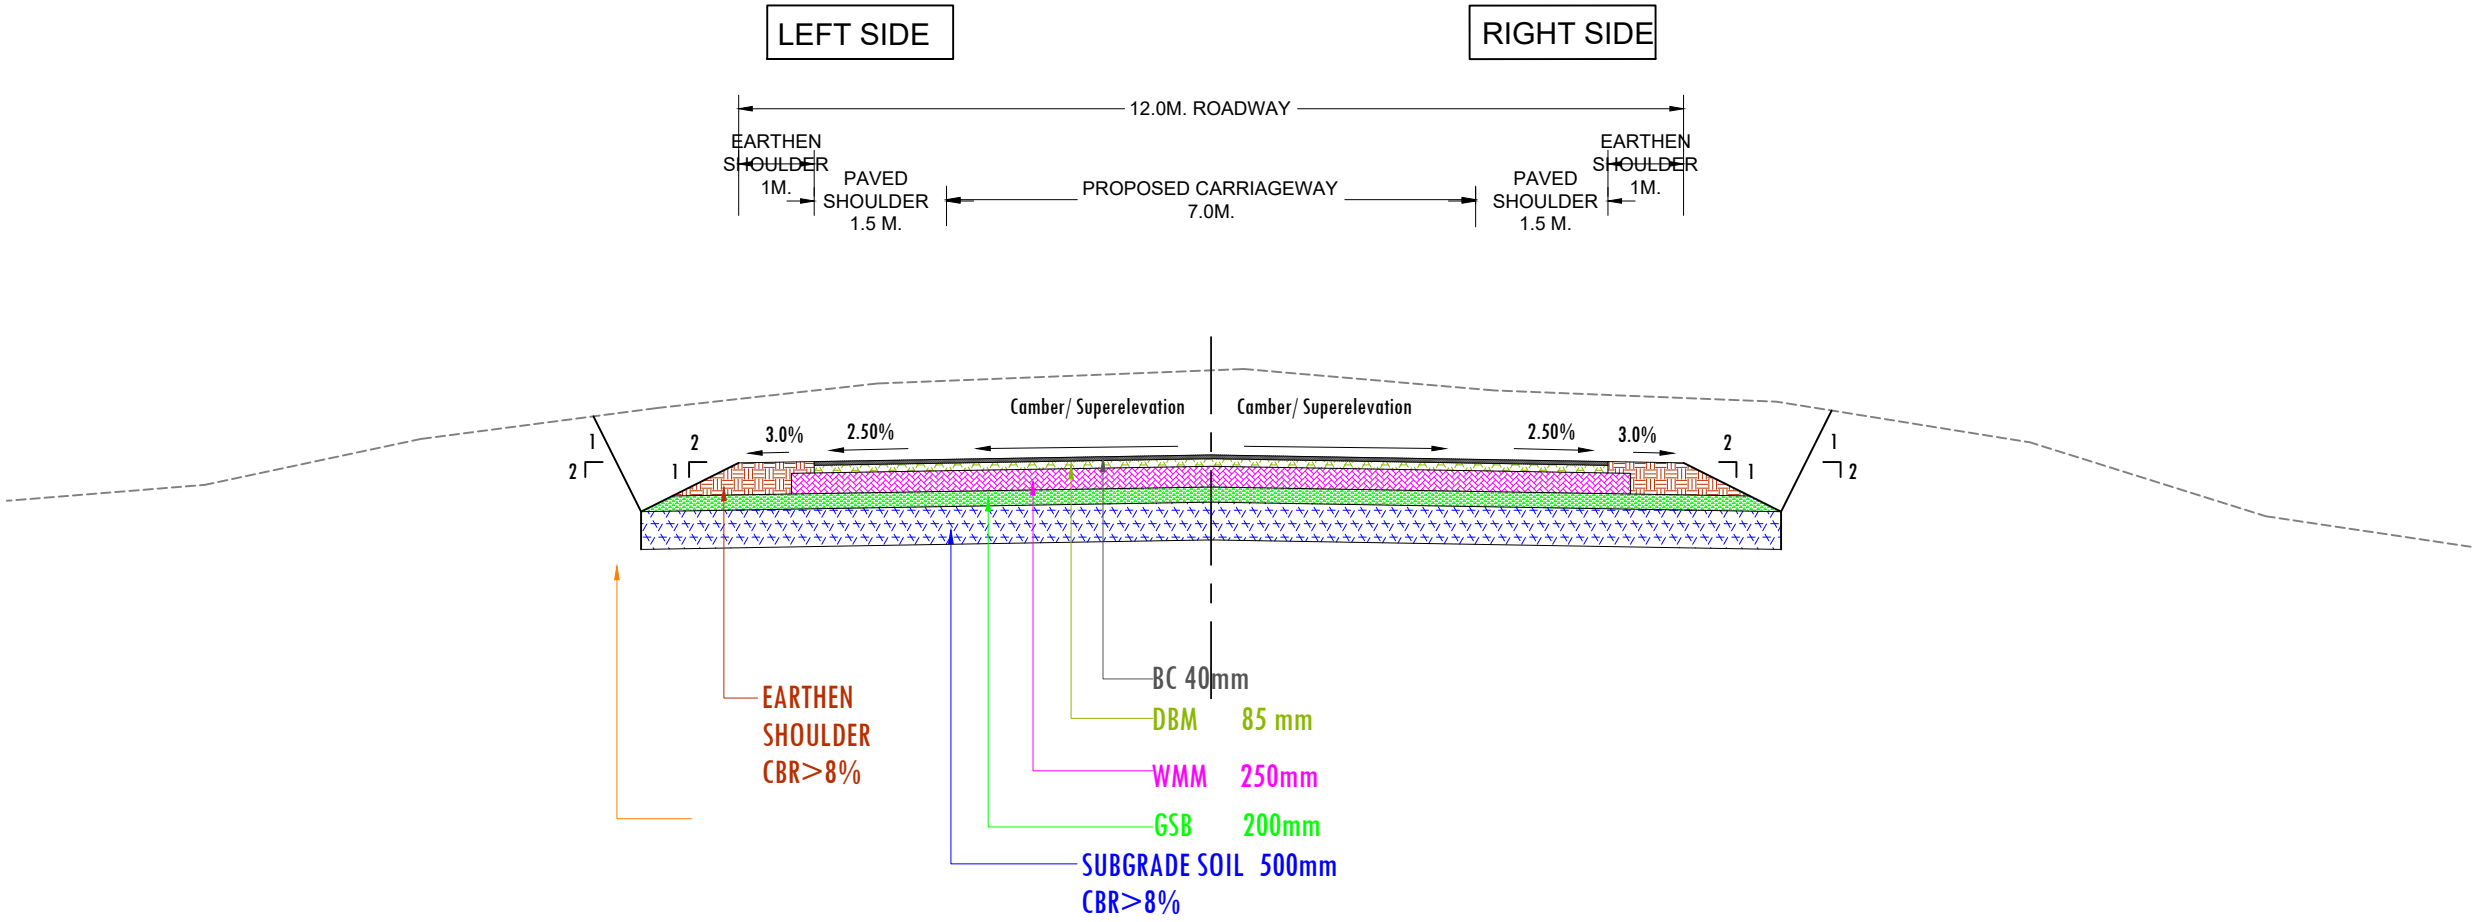
 


Fig. 2.1
As per IRC SP 73: 2018 Table 2.2

NOTES:

1. ALL DIMENSIONS ARE IN METERS, UNLESS NOTED OTHERWISE.
2. DIMENSIONS SHALL NOT BE SCALED OFF FROM THE DRAWING.
ONLY WRITTEN DIMENSION SHALL BE FOLLOWED

			CLIENT:		DESIGN CONSULTANT:	PROJECT:	SCALE:	TITLE:	CLIENT APPROVAL:	SIGNATURE:	
			 BUILDING INFRASTRUCTURE - BUILDING THE NATION	NATIONAL HIGHWAYS & INFRASTRUCTURE DEVELOPMENT CORPORATION LTD. PTI BUILDING, 4 PARLIAMENT STREET SANSAD MARG AREA, NEW DELHI - 110001	ANANDJIWALA INFRA ADVISORY 9, Shivranjani Shopping Center, On 132 Feet Ring Road, Nr. Shivranjani Cross Road, Satellite, Ahmedabad - 380 015 Email: anandjiwalainfra@gmail.com	CONSULTANCY SERVICES FOR FEASIBILITY STUDY, PREPARATION OF DETAILED PROJECT REPORT AND PROVIDING PRE-CONSTRUCTION SERVICES FOR UPGRADATION OF EXISTING 2 LANE HIGHWAY TO 4 LANE WITH PAVED SHOULDER CONFIGURATION (NH-144A) FROM KM 26.350 (KHATI CHOWK) TO KM 30.097 (HANUMAN CHOWK) OF JAMMU - AKHNOOR SECTION IN THE UNION TERRITORY OF JAMMU & KASHMIR ON EPC BASIS	Not to scale Dimensions as mentioned	TYPICAL CROSS SECTION			
REV.	DATE	REVISIONS							DWG NO: - ICS/JA/NHIDCL/FS/TCS/		
			DRAWN: LK	CHECKED: SJ	DESIGNED: SC	APPROVED: LA					

TYPE - 05A

TYPICAL CROSS SECTION FOR 2 - LANE UNDIVIDED HIGHWAY
(OPEN COUNTRY PLAIN & ROLLING)

BANKING SECTION
MORE THAN 3m

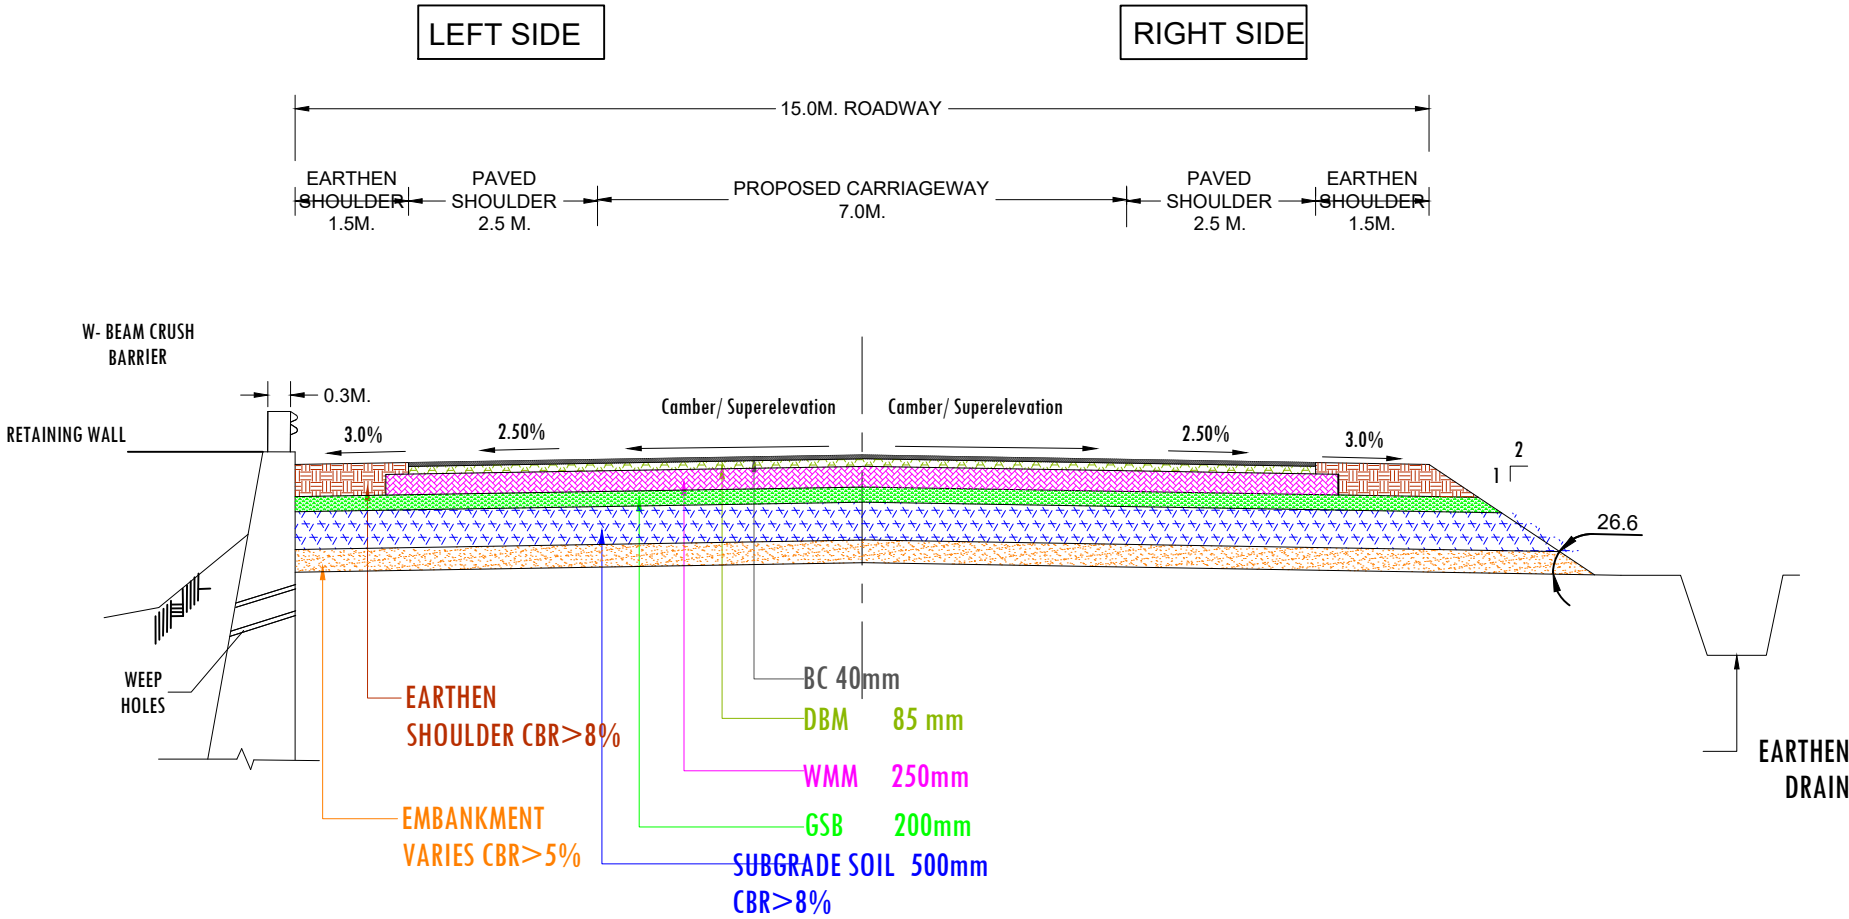
 


Fig. 2.1
As per IRC SP 73: 2018 Table 2.2

NOTES:

1. ALL DIMENSIONS ARE IN METERS, UNLESS NOTED OTHERWISE.
2. DIMENSIONS SHALL NOT BE SCALED OFF FROM THE DRAWING.
ONLY WRITTEN DIMENSION SHALL BE FOLLOWED

			CLIENT:			DESIGN CONSULTANT:	PROJECT:		SCALE:	TITLE:	CLIENT APPROVAL:	SIGNATURE:									
			 BUILDING INFRASTRUCTURE - BUILDING THE NATION	NATIONAL HIGHWAYS & INFRASTRUCTURE DEVELOPMENT CORPORATION LTD. PTI BUILDING, 4 PARLIAMENT STREET SANSAD MARG AREA, NEW DELHI - 110001		ANANDJIWALA INFRA ADVISORY 9, Shivranjani Shopping Center, On 132 Feet Ring Road, Nr. Shivranjani Cross Road, Satellite, Ahmedabad - 380 015 Email: anandjiwalainfra@gmail.com		CONSULTANCY SERVICES FOR FEASIBILITY STUDY, PREPARATION OF DETAILED PROJECT REPORT AND PROVIDING PRE-CONSTRUCTION SERVICES FOR UPGRADATION OF EXISTING 2 LANE HIGHWAY TO 4 LANE WITH PAVED SHOULDER CONFIGURATION (NH-144A) FROM KM 26.350 (KHATI CHOWK) TO KM 30.097 (HANUMAN CHOWK) OF JAMMU - AKHNOOR SECTION IN THE UNION TERRITORY OF JAMMU & KASHMIR ON EPC BASIS		Not to scale Dimensions as mentioned	TYPICAL CROSS SECTION										
												DWG NO:- ICS/JA/NHIDCL/FS/TCS/									
REV.	DATE	REVISIONS										DRAWN:	CHECKED:	DESIGNED:	APPROVED:						
			LK	SJ	SC	LA															

TYPE - 05B

TYPICAL CROSS SECTION FOR 2 - LANE UNDIVIDED HIGHWAY (OPEN COUNTRY PLAIN & ROLLING)

BANKING SECTION MORE THAN 3m

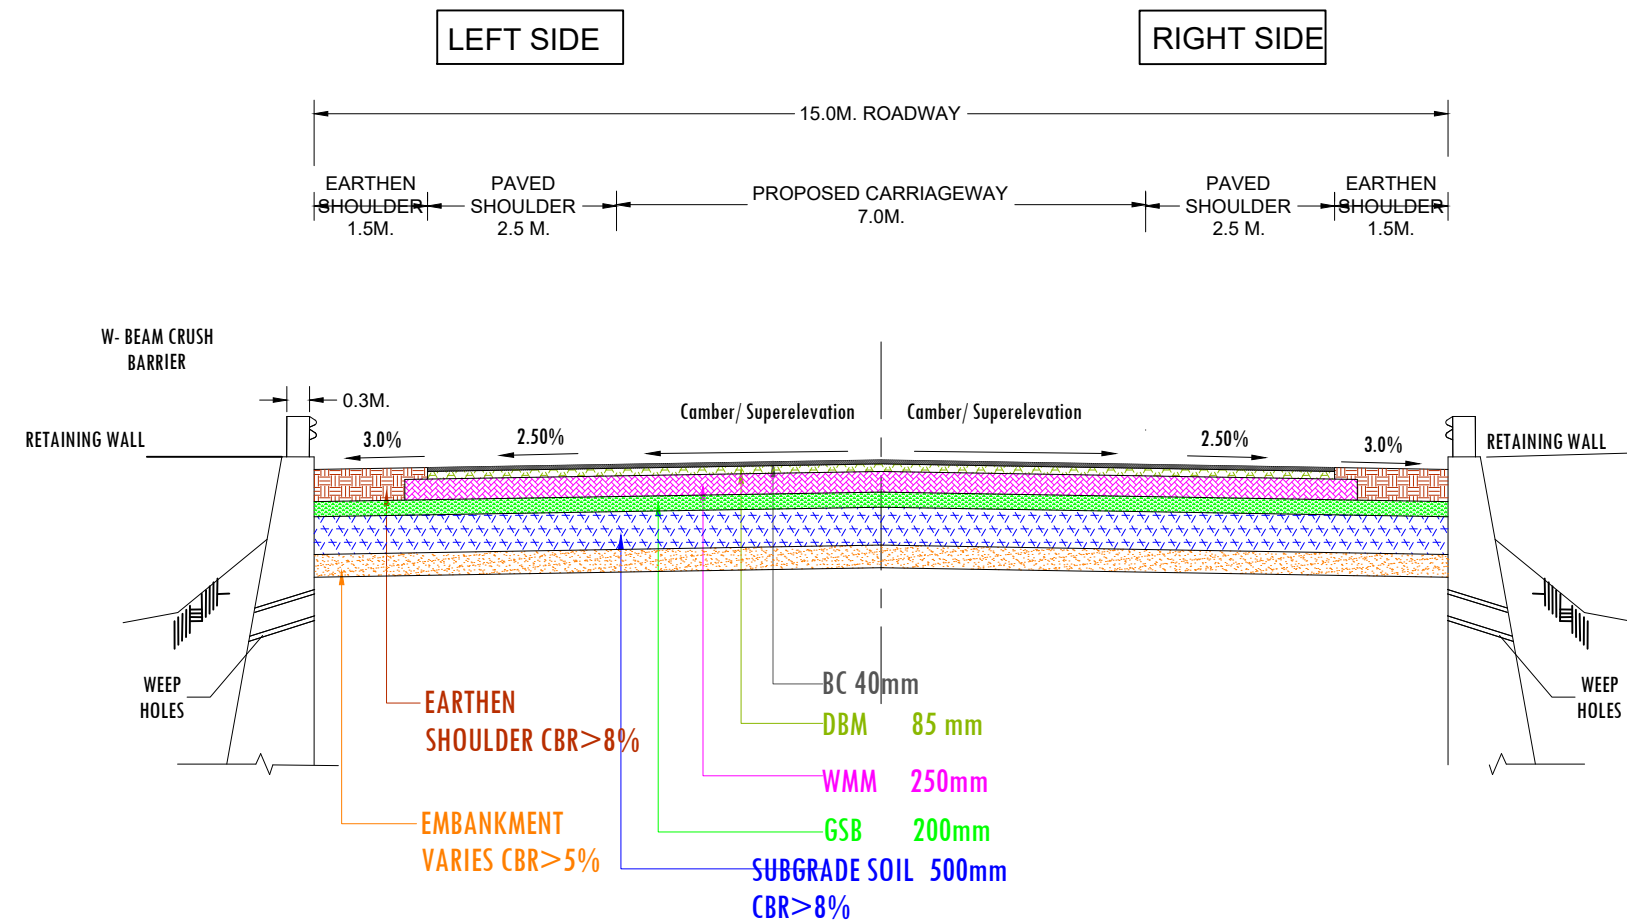
 



Fig. 2.1
As per IRC SP 73: 2018 Table 2.2

NOTES:

1. ALL DIMENSIONS ARE IN METERS, UNLESS NOTED OTHERWISE.
2. DIMENSIONS SHALL NOT BE SCALED OFF FROM THE DRAWING.
ONLY WRITTEN DIMENSION SHALL BE FOLLOWED


REV.	DATE	REVISIONS	CLIENT:	DESIGN CONSULTANT:	PROJECT:	SCALE:	TITLE:	CLIENT APPROVAL:	SIGNATURE:
				NATIONAL HIGHWAYS & INFRASTRUCTURE DEVELOPMENT CORPORATION LTD. PTI BUILDING, 4 PARLIAMENT STREET SANSAD MARG AREA, NEW DELHI - 110001	ANANDJIWALA INFRA ADVISORY 9, Shivranjani Shopping Center, On 132 Feet Ring Road, Nr. Shivranjani Cross Road, Satellite, Ahmedabad - 380 015 Email: anandjiwalainfra@gmail.com	CONSULTANCY SERVICES FOR FEASIBILITY STUDY, PREPARATION OF DETAILED PROJECT REPORT AND PROVIDING PRE-CONSTRUCTION SERVICES FOR UPGRADATION OF EXISTING 2 LANE HIGHWAY TO 4 LANE WITH PAVED SHOULDER CONFIGURATION (NH-144A) FROM KM 26.350 (KHATI CHOWK) TO KM 30.097 (HANUMAN CHOWK) OF JAMMU - AKHNOOR SECTION IN THE UNION TERRITORY OF JAMMU & KASHMIR ON EPC BASIS	Not to scale Dimensions as mentioned	TYPICAL CROSS SECTION	
								DWG NO: - ICS/JA/NHIDCL/FS/TCS/	
								DRAWN: LK	CHECKED: SJ
								DESIGNED: SC	APPROVED: LA

TYPE - 06A
4 - LANE FLEXIBLE PAVEMENT (OPEN COUNTRY PLAIN & ROLLING) FOR BANKING SECTION
MORE THAN 3.0M LEFT SIDE RETAINING

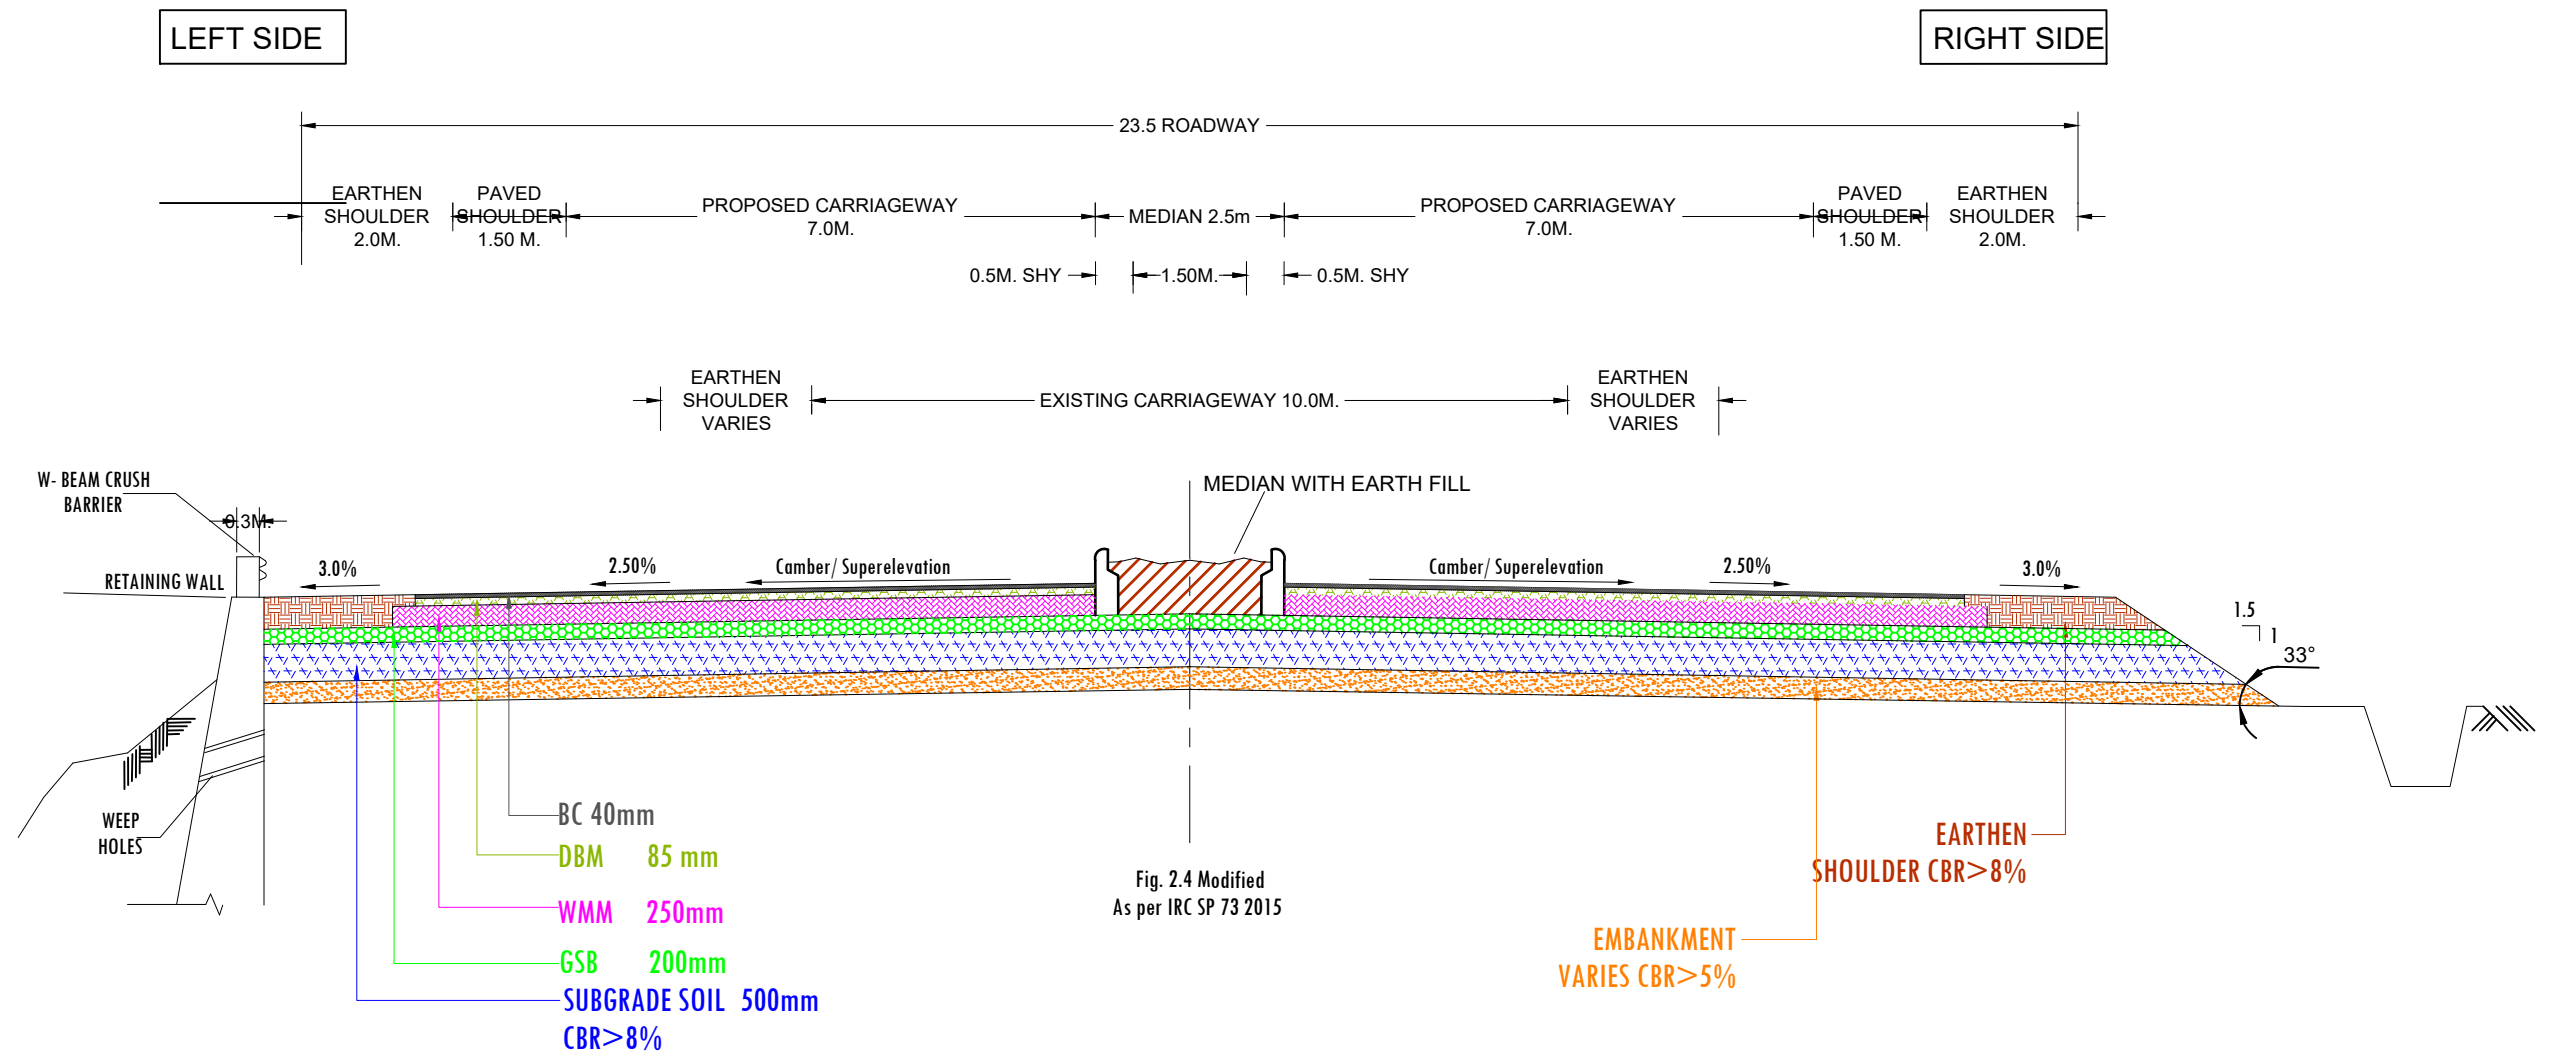


NOTES:

1. ALL DIMENSIONS ARE IN METERS, UNLESS NOTED OTHERWISE.
2. DIMENSIONS SHALL NOT BE SCALED OFF FROM THE DRAWING. ONLY WRITTEN DIMENSION SHALL BE FOLLOWED

 			CLIENT:			DESIGN CONSULTANT:	PROJECT:		SCALE:	TITLE:		CLIENT APPROVAL:	SIGNATURE:
				NATIONAL HIGHWAYS & INFRASTRUCTURE DEVELOPMENT CORPORATION LTD. PTI BUILDING, 4 PARLIAMENT STREET SANSAD MARG AREA, NEW DELHI - 110001		ANANDJIWALA INFRA ADVISORY 9, Shivranjani Shopping Center, On 132 Feet Ring Road, Nr. Shivranjani Cross Road, Satellite, Ahmedabad - 380 015 Email: anandjiwalainfra@gmail.com	CONSULTANCY SERVICES FOR FEASIBILITY STUDY, PREPARATION OF DETAILED PROJECT REPORT AND PROVIDING PRE-CONSTRUCTION SERVICES FOR UPGRADATION OF EXISTING 2 LANE HIGHWAY TO 4 LANE WITH PAVED SHOULDER CONFIGURATION (NH-144A) FROM KM 26.350 (KHATI CHOWK) TO KM 30.097 (HANUMAN CHOWK) OF JAMMU - AKHNOOR SECTION IN THE UNION TERRITORY OF JAMMU & KASHMIR ON EPC BASIS		Not to scale Dimensions as mentioned	TYPICAL CROSS SECTION			
REV.	DATE	REVISIONS										DWG NO: - ICS/JA/NHIDCL/FS/TCS/	
												DRAWN: LK	CHECKED: SJ
												DESIGNED: SC	APPROVED: LA

TYPE - 06B
4 - LANE FLEXIBLE PAVEMENT (OPEN COUNTRY PLAIN & ROLLING) FOR BANKING SECTION
MORE THAN 3.0M RIGHT SIDE RETAINING

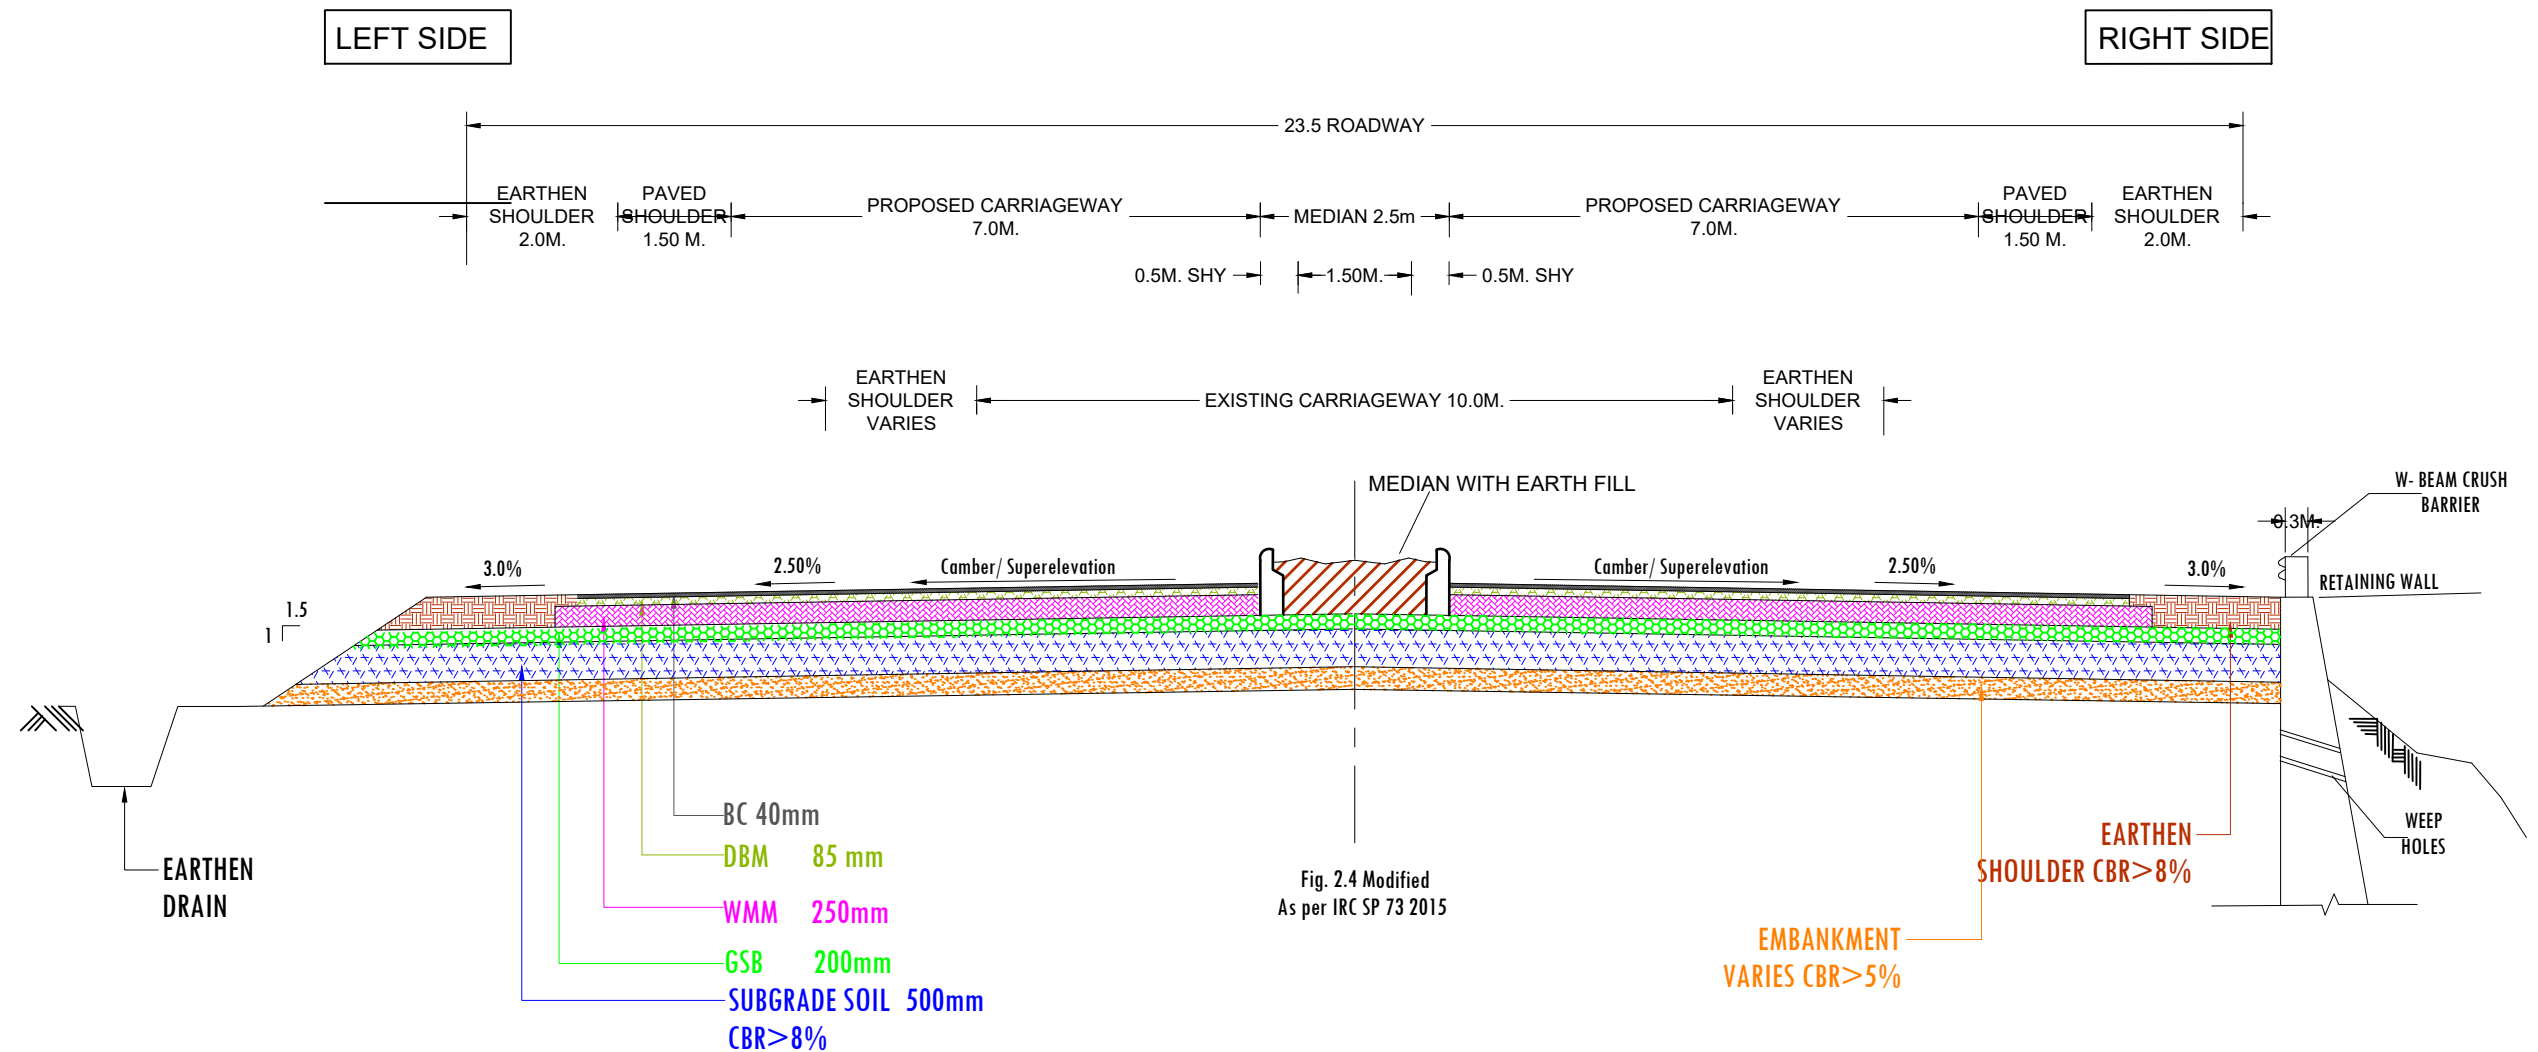

NOTES:

1. ALL DIMENSIONS ARE IN METERS, UNLESS NOTED OTHERWISE.
2. DIMENSIONS SHALL NOT BE SCALED OFF FROM THE DRAWING. ONLY WRITTEN DIMENSION SHALL BE FOLLOWED

			CLIENT:		DESIGN CONSULTANT:		PROJECT:		SCALE:		TITLE:		CLIENT APPROVAL:		SIGNATURE:	
					NATIONAL HIGHWAYS & INFRASTRUCTURE DEVELOPMENT CORPORATION LTD. PTI BUILDING, 4 PARLIAMENT STREET SANSAD MARG AREA, NEW DELHI - 110001		ANANDJIWALA INFRA ADVISORY 9, Shivranjani Shopping Center, On 132 Feet Ring Road, Nr. Shivranjani Cross Road, Satellite, Ahmedabad - 380 015 Email: anandjiwalainfra@gmail.com		CONSULTANCY SERVICES FOR FEASIBILITY STUDY, PREPARATION OF DETAILED PROJECT REPORT AND PROVIDING PRE-CONSTRUCTION SERVICES FOR UPGRADATION OF EXISTING 2 LANE HIGHWAY TO 4 LANE WITH PAVED SHOULDER CONFIGURATION (NH-144A) FROM KM 26.350 (KHATI CHOWK) TO KM 30.097 (HANUMAN CHOWK) OF JAMMU - AKHNOOR SECTION IN THE UNION TERRITORY OF JAMMU & KASHMIR ON EPC BASIS		Not to scale Dimensions as mentioned		TYPICAL CROSS SECTION			
													DWG NO: - ICS/JA/NHIDCL/FS/TCS/			
REV.			DATE		REVISIONS								DRAWN:		CHECKED:	
													LK		SJ	
													DESIGNED:		APPROVED:	
													SC		LA	

TYPE - 07
TYPICAL CROSS SECTION FOR 2 - LANE UNDIVIDED HIGHWAY
WITH DRAIN DUCT CUM FOOTPATH (URBAN SECTION)
OPEN COUNTRY PLAIN & ROLLING

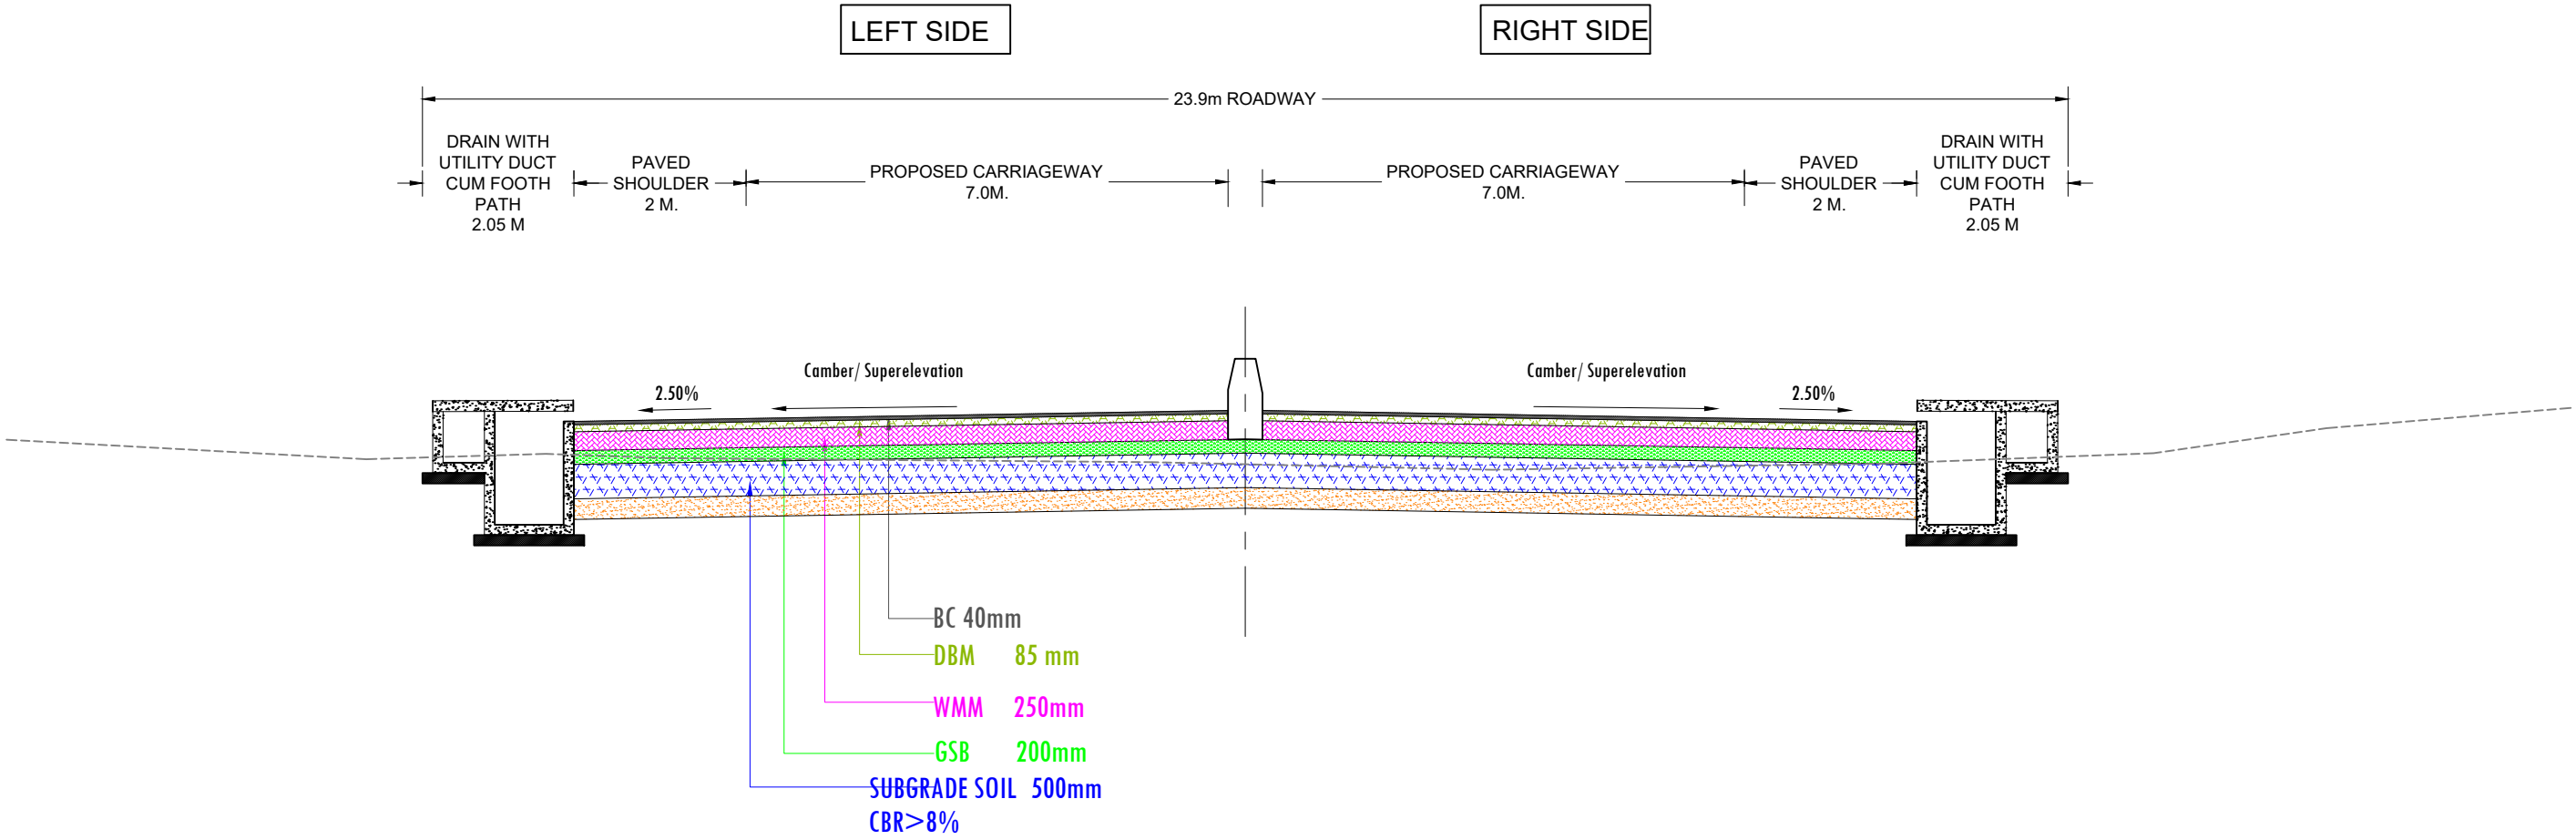
 



FIG. 2.1 (MODIFIED)
As per IRC SP 73: 2018 Table 2.2

NOTES:

1. ALL DIMENSIONS ARE IN METERS, UNLESS NOTED OTHERWISE.
2. DIMENSIONS SHALL NOT BE SCALED OFF FROM THE DRAWING.
ONLY WRITTEN DIMENSION SHALL BE FOLLOWED

			CLIENT:		DESIGN CONSULTANT:	PROJECT:	SCALE:	TITLE:	CLIENT APPROVAL:	SIGNATURE:
				NATIONAL HIGHWAYS & INFRASTRUCTURE DEVELOPMENT CORPORATION LTD. PTI BUILDING, 4 PARLIAMENT STREET SANSAD MARG AREA, NEW DELHI - 110001	ANANDJIWALA INFRA ADVISORY 9, Shivranjani Shopping Center, On 132 Feet Ring Road, Nr. Shivranjani Cross Road, Satellite, Ahmedabad - 380 015 Email: anandjiwalainfra@gmail.com	CONSULTANCY SERVICES FOR FEASIBILITY STUDY, PREPARATION OF DETAILED PROJECT REPORT AND PROVIDING PRE-CONSTRUCTION SERVICES FOR UPGRADATION OF EXISTING 2 LANE HIGHWAY TO 4 LANE WITH PAVED SHOULDER CONFIGURATION (NH-144A) FROM KM 26.350 (KHATI CHOWK) TO KM 30.097 (HANUMAN CHOWK) OF JAMMU - AKHNOOR SECTION IN THE UNION TERRITORY OF JAMMU & KASHMIR ON EPC BASIS	Not to scale Dimensions as mentioned	TYPICAL CROSS SECTION		
REV.	DATE	REVISIONS							DWG NO: - ICS/JA/NHIDCL/FS/TCS/	
									DRAWN: LK	CHECKED: SJ
									DESIGNED: SC	APPROVED: LA

BANKING SECTION

 




EARTHEN— DRAIN

			CLIENT:  NATIONAL HIGHWAYS & INFRASTRUCTURE DEVELOPMENT CORPORATION LTD. PTI BUILDING, 4 PARLIAMENT STREET SANSAD MARG AREA, NEW DELHI - 110001			DESIGN CONSULTANT: ANANDJIWALA INFRA ADVISORY 9, Shivrangani Shopping Center, On 132 Feet Ring Road, Nr. Shivrangani Cross Road, Satellite, Ahmedabad - 380 015 Email: anandjiwalainfra@gmail.com			PROJECT: CONSULTANCY SERVICES FOR FEASIBILITY STUDY, PREPARATION OF DETAILED PROJECT REPORT AND PROVIDING PRE-CONSTRUCTION SERVICES FOR UPGRADATION OF EXISTING 2 LANE HIGHWAY TO 4 LANE WITH PAVED SHOULDER CONFIGURATION (NH-144A) FROM KM 26.350 (KHATI CHOWK) TO KM 30.097 (HANUMAN CHOWK) OF JAMMU - AKHNOOR SECTION IN THE UNION TERRITORY OF JAMMU & KASHMIR ON EPC BASIS			SCALE: Not to scale Dimensions as mentioned			TITLE: TYPICAL CROSS SECTION			CLIENT APPROVAL:		SIGNATURE:	
REV. DATE REVISIONS												DWG NO: - ICS/JA/NHIDCL/FS/TC/ DRAWN: CHKD: DSGND: APPRVD: LK SJ SC LA									



STRUCTURAL DRAWING — CULVERT & BRIDGES






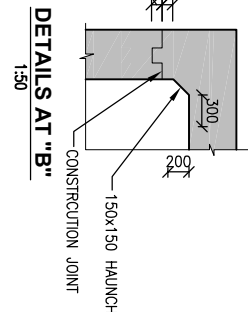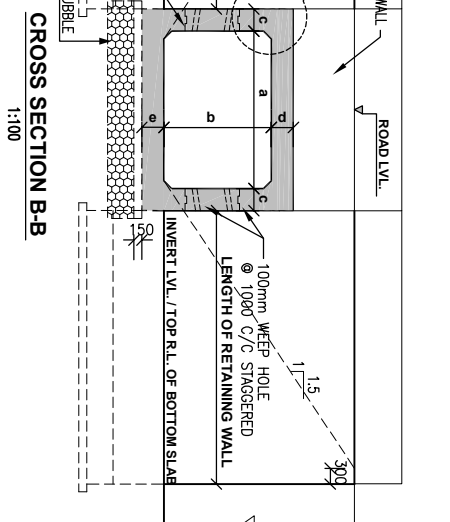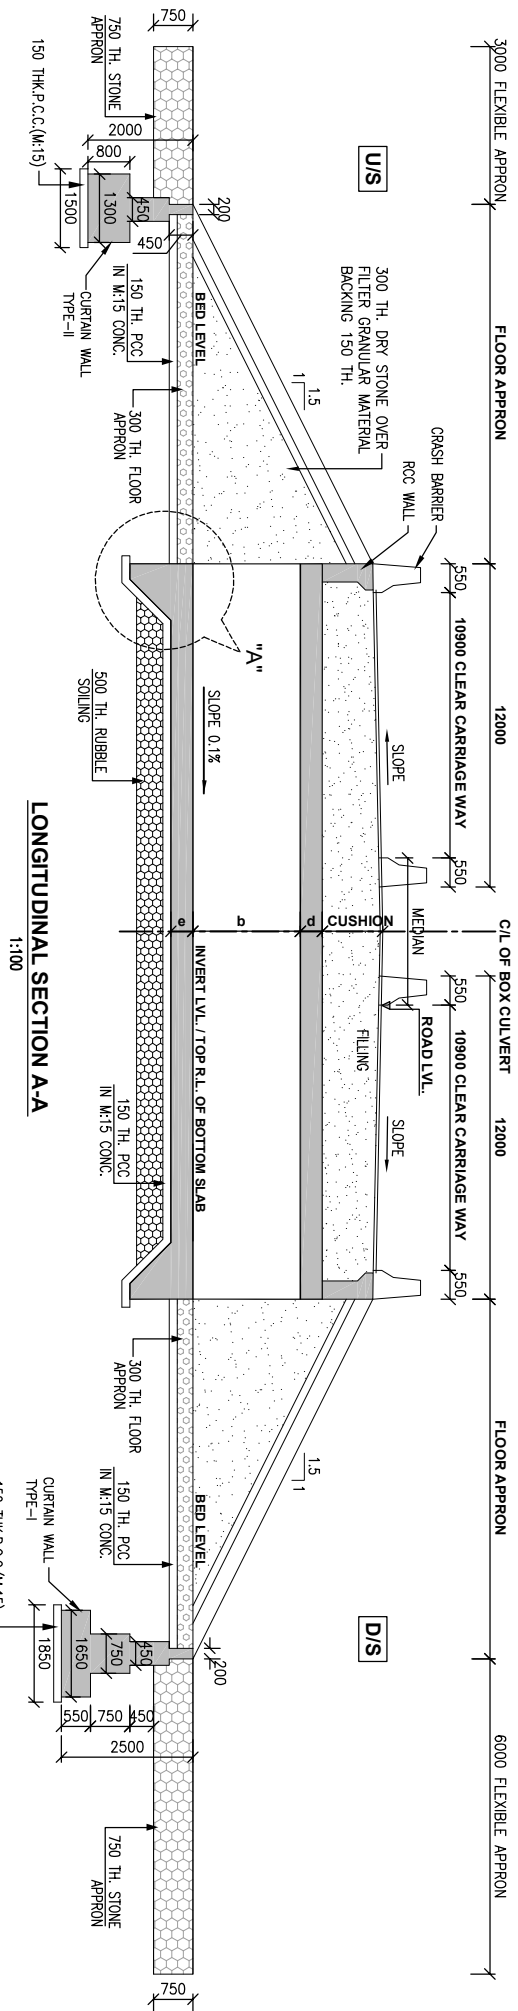

- NOTES:-**
- (1) ALL DIMENSIONS ARE IN MILLIMETER.
 - (2) DO NOT SCALE THIS DRAWING.
 - (3) THIS DRAWING MUST BE READ IN CONJUNCTION WITH ALL OTHER RELEVANT DRAWINGS.


ELEMENTS	CONCRETE GRADE
(a) BOX CELL STRUCTURE	M-40
(b) RCC RETAINING WALL	M-40
(c) PCC CURTAIN & TOE WALL	M-20
(d) LEVELLING COURSE (P.C.C.)	M-15
(e) RCC CRASH BARRIER	M-40
(f) RCC WALL	M-40

**TYP. CROSS SECTION FOR
RCC RETAINING WALL**

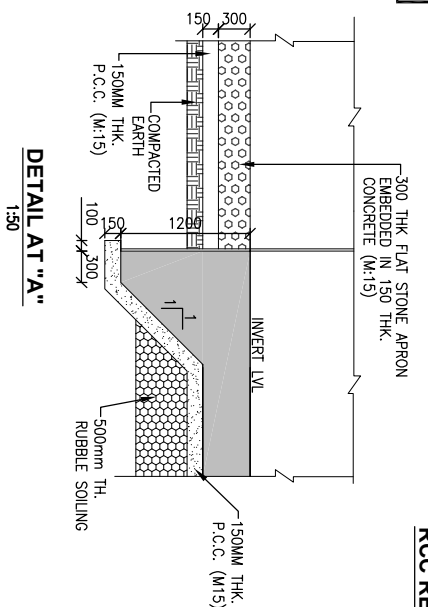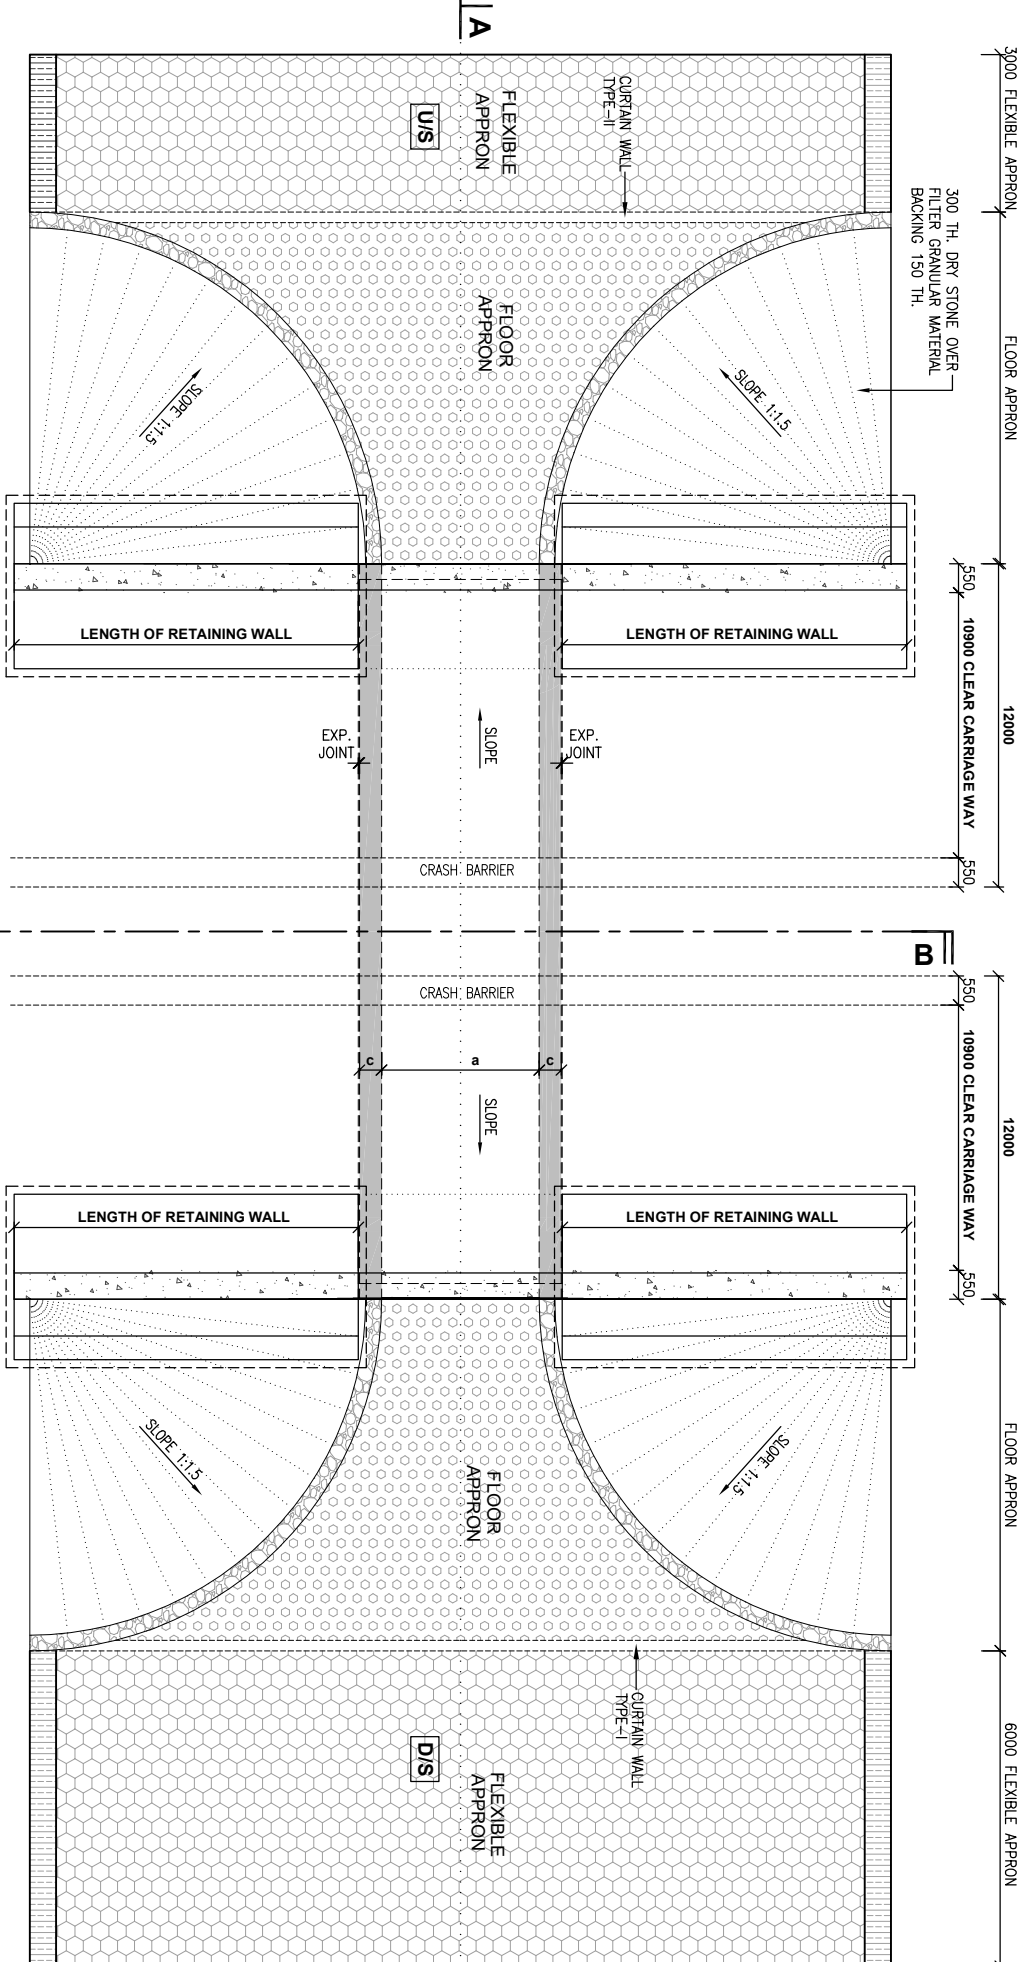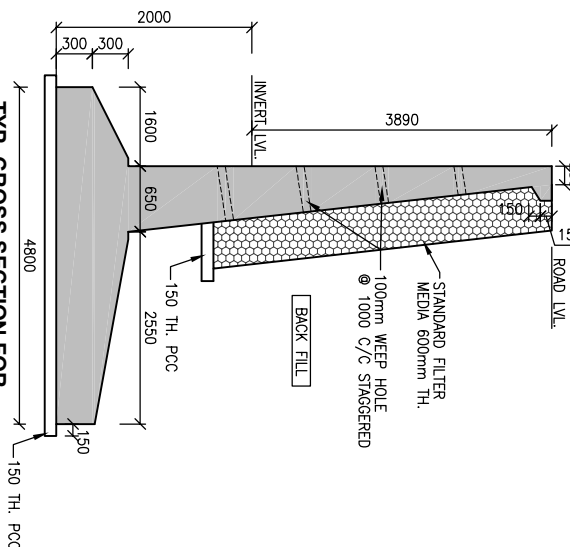


FINISHED ROAD LEVELS										LEVELS									
Sr. No.	Design No.	x w x H	Length	a	b	c	d	e	At Center	At LHS	At RHS	Foundation Lvl.	PCC Bottom	Top of Slab	Bot of Slab @ center	Top of Top Slab @ Center	Top of Top Slab @ LHS	Top of Top Slab @ RHS	EARTH CUSHION
C2	26+818	1x2.0mx3.0m	24	2,000	3,000	0,300	0,300	0,300	339,900	339,660	339,660	335,510	335,760	336,010	339,010	339,310	339,310	339,310	0.590m

CLIENT:	DESIGN CONSULTANT:	PROJECT:	SCALE AT A3 SIZE DRAWING:	TITLE:	CLIENT APPROVAL:	SIGNATURE:
NATIONAL HIGHWAYS & INFRASTRUCTURE DEVELOPMENT CORPORATION LTD. PTI BUILDING, 4 PARLIAMENT STREET SANSAD MARG AREA, NEW DELHI - 110001	ANANDJIWALA INFRA ADVISORY 9, Shivrajnagar Shopping Center, On 32 Feet Ring Road M-1, Shivrajnagar Cross Road, Satellite, Ahmedabad - 380 015 Email: anandjiwalainfra@gmail.com	CONSULTANCY SERVICES FOR FEASIBILITY STUDY, PREPARATION OF DETAILED PROJECT REPORT AND PROVIDING PRE-CONSTRUCTION SERVICES FOR UPGRADEATION OF EXISTING 2 LANE HIGHWAY TO 4 LANE WITH PAVED SHOULDER CONFIGURATION (NH-144A) FROM KM 26.350 (KHATI CHOWK) TO KM 30.097 (HANUMAN CHOWK) OF JAMMU - AKHNOOR SECTION IN THE UNION TERRITORY OF JAMMU & KASHMIR ON EPC BASIS	20 0 20 40 60 80 100 0 2 4 6 8 10	GAD OF SINGLE CELL BOX CULVERT 2.0x3.0m WITH CUSHION AT CH: 26+818	DWG NO:- LK CHECKED: SJ DESIGNED: SC APPROVED: LA	
REV.	DATE	REVISIONS				

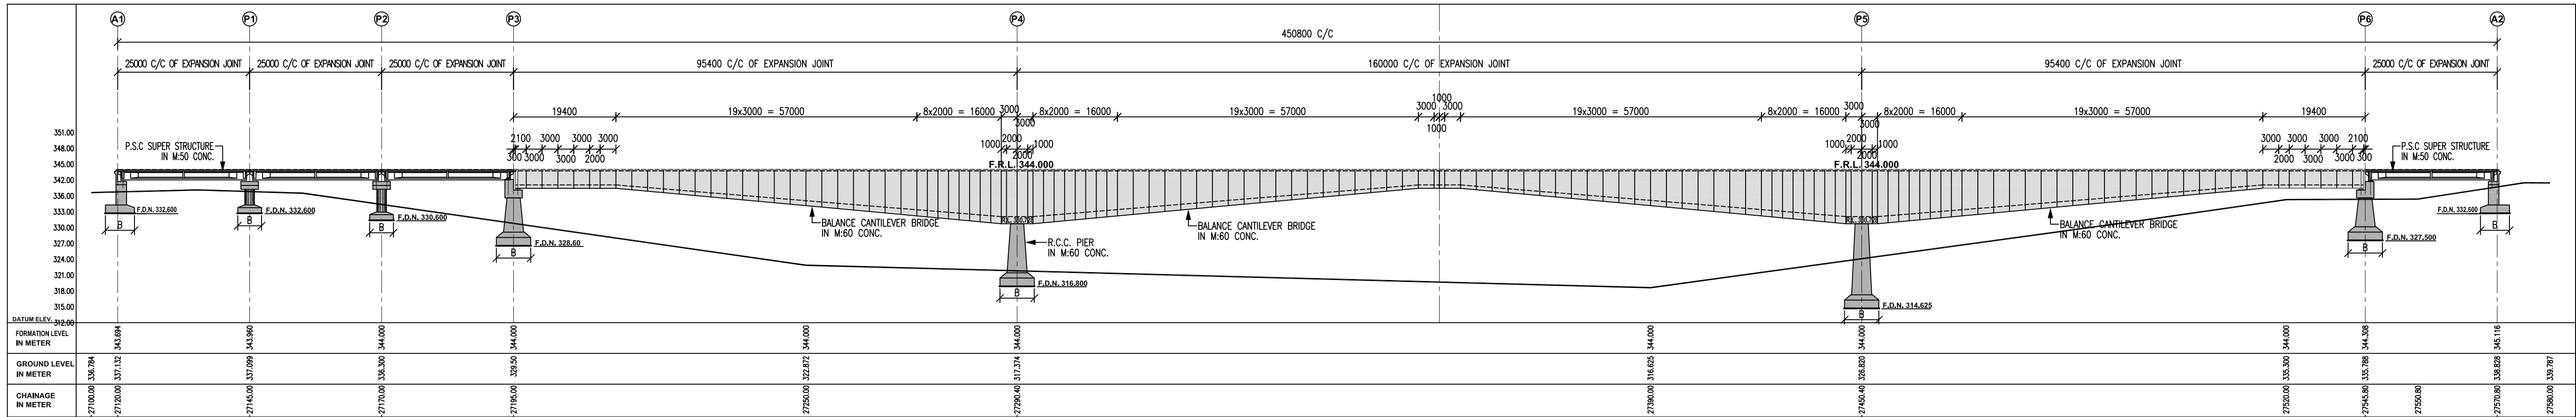


SECTIONAL ELEVATION OF BRIDGE

SCALE :- 1:15

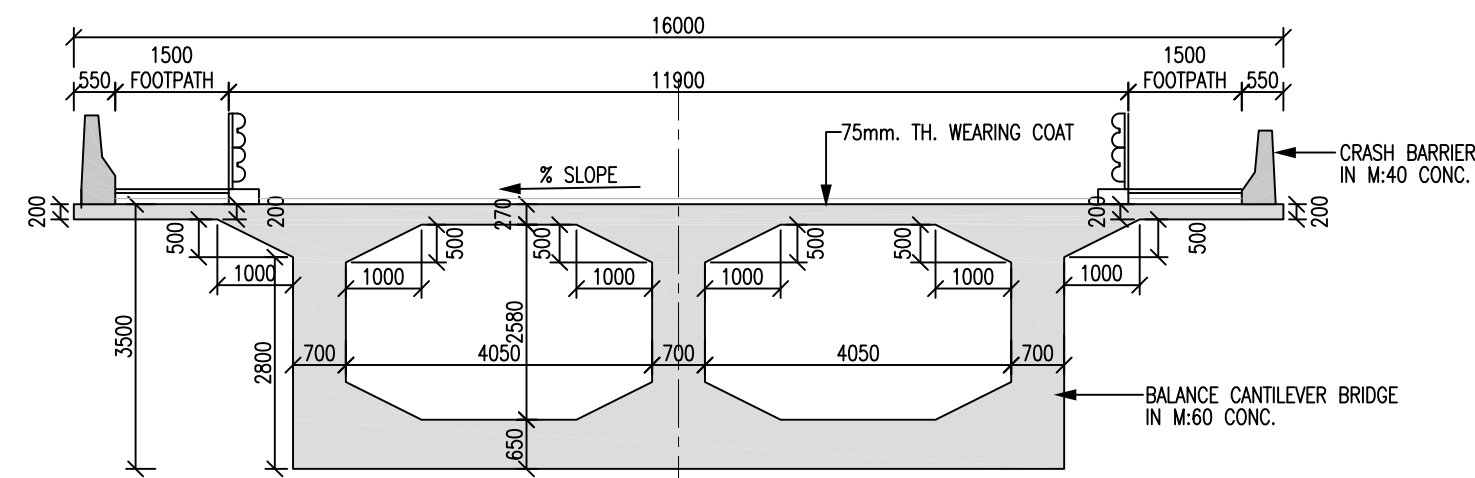


TYPICAL CROSS SECTION AT MID SPAN

SCALE :- 1:100

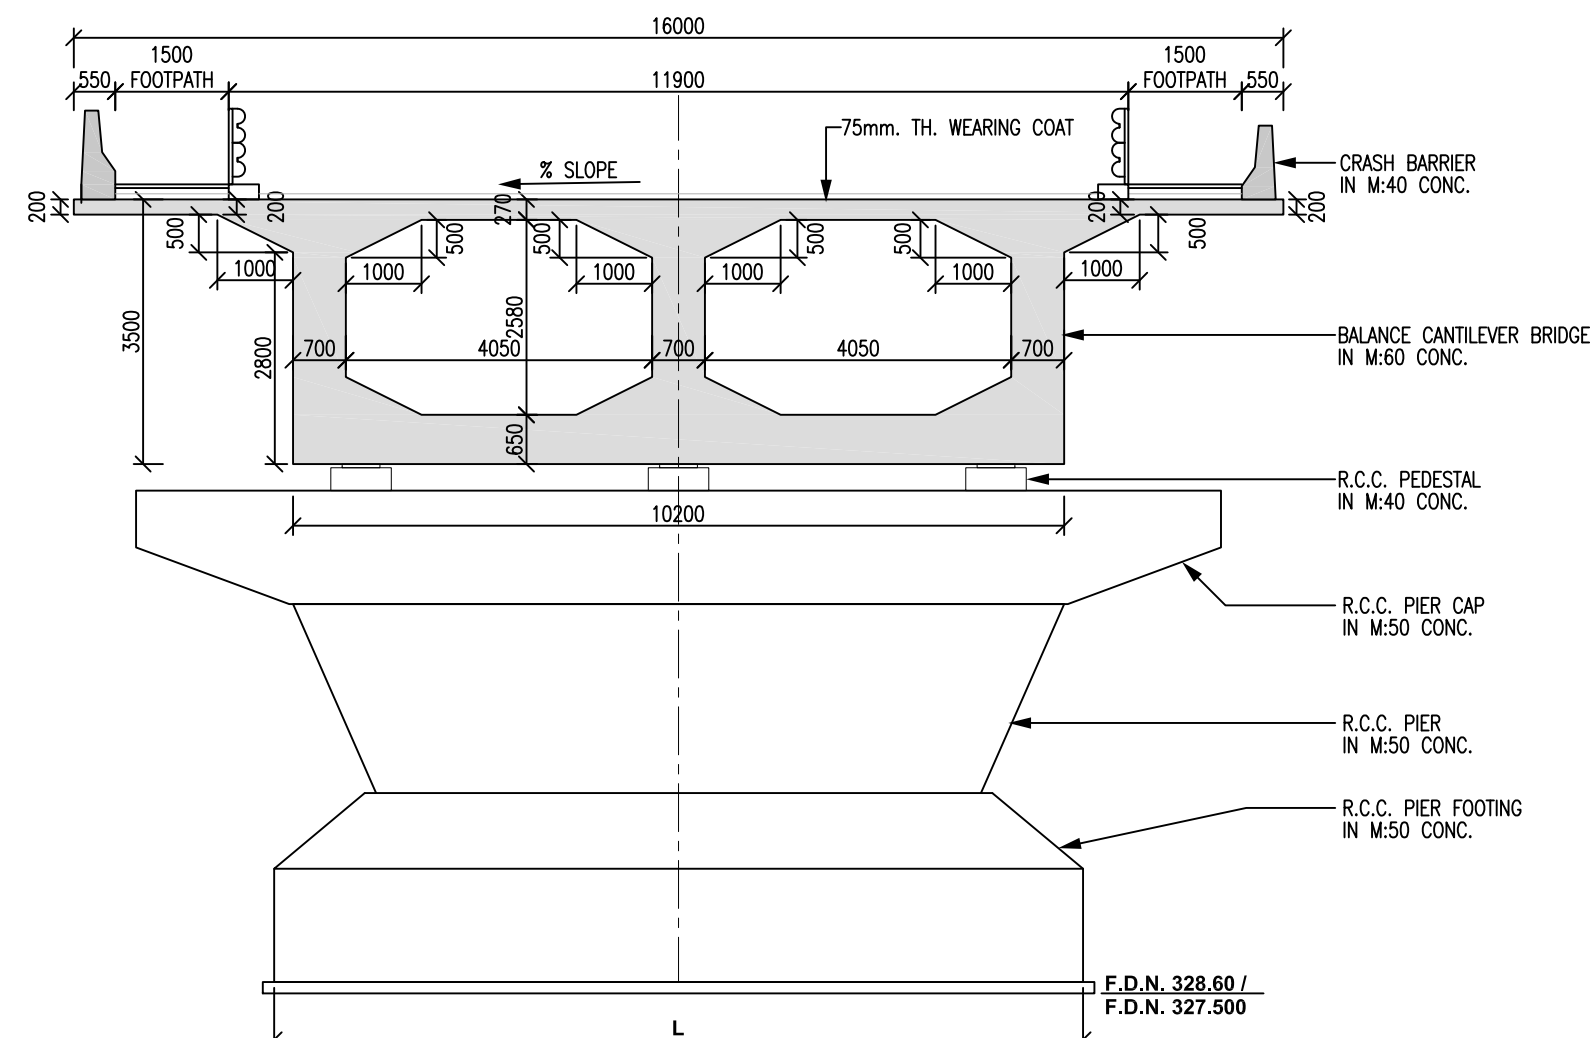


TYPICAL CROSS SECTION AT PIER - P3 & P6

SCALE :- 1:100

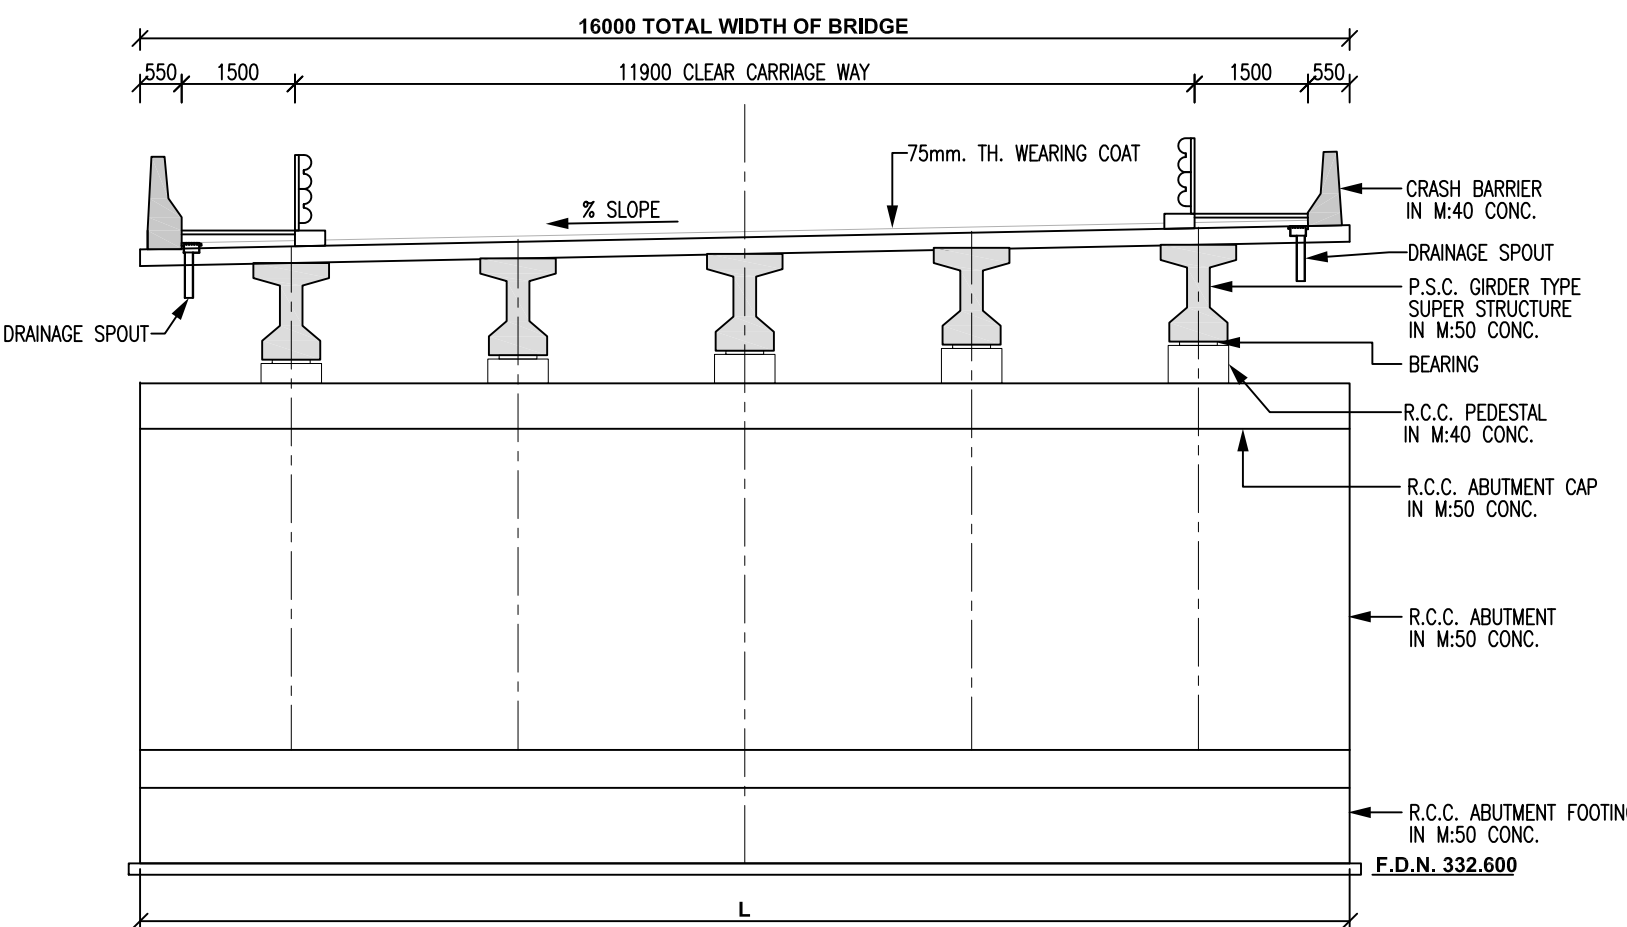


TYPICAL CROSS SECTION AT ABUTMENT - A1 & A2

SCALE :- 1:100

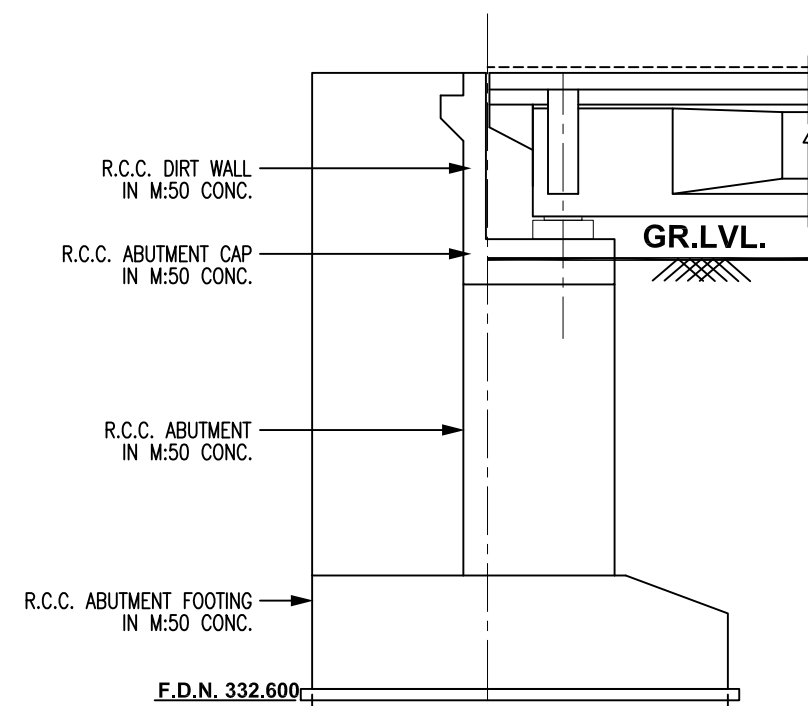


TYPICAL SECTION AT ABUTMENT - A1 & A2

SCALE :- 1:100

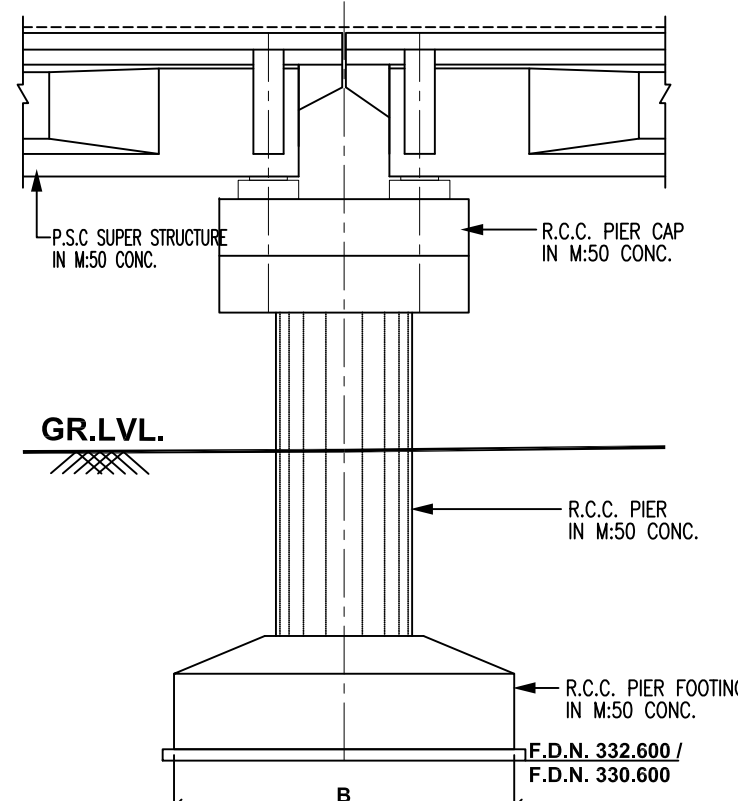


TYPICAL SECTION AT PIER - P1 & P2

SCALE :- 1:100

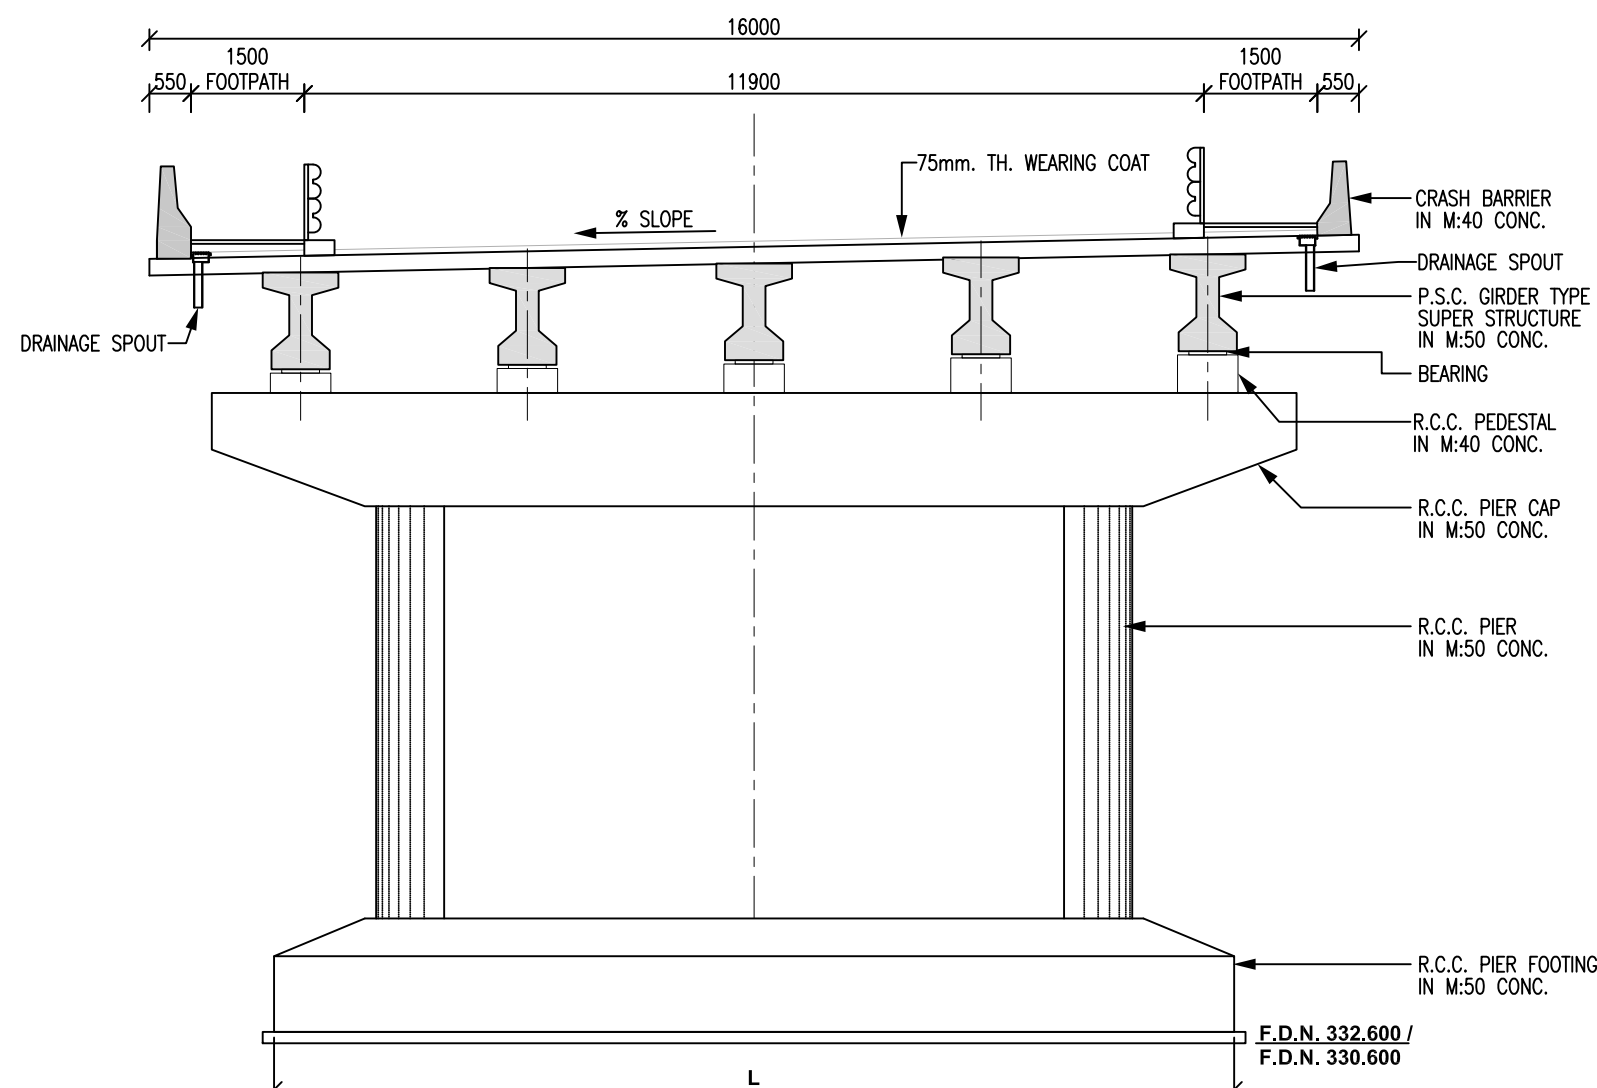


TYPICAL CROSS SECTION AT PIER - P1 & P2

SCALE :- 1:100

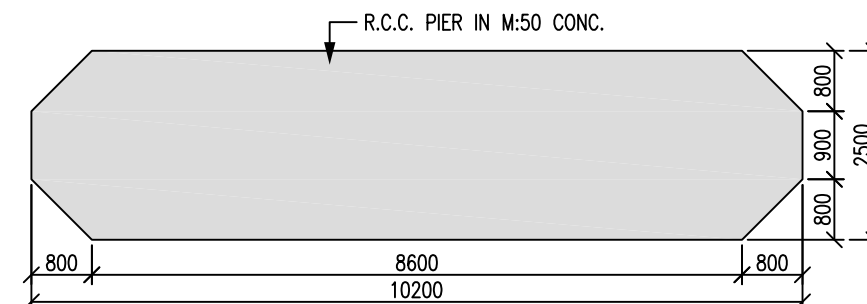


TYPICAL PLAN AT PIER SECTION 1-1

SCALE :- 1:100

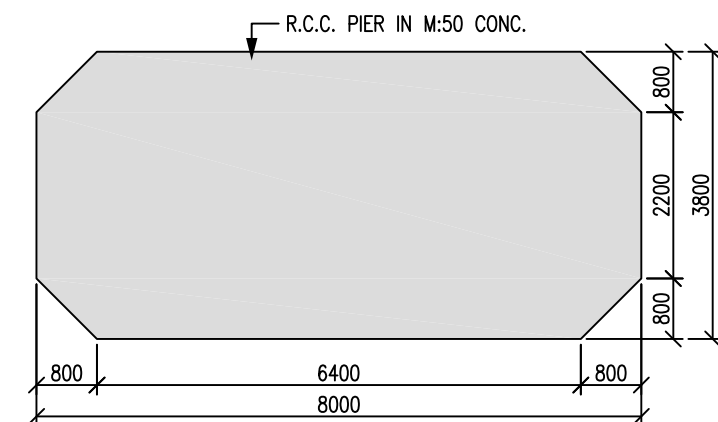


TYPICAL PLAN AT PIER SECTION 2-2

SCALE :- 1:100

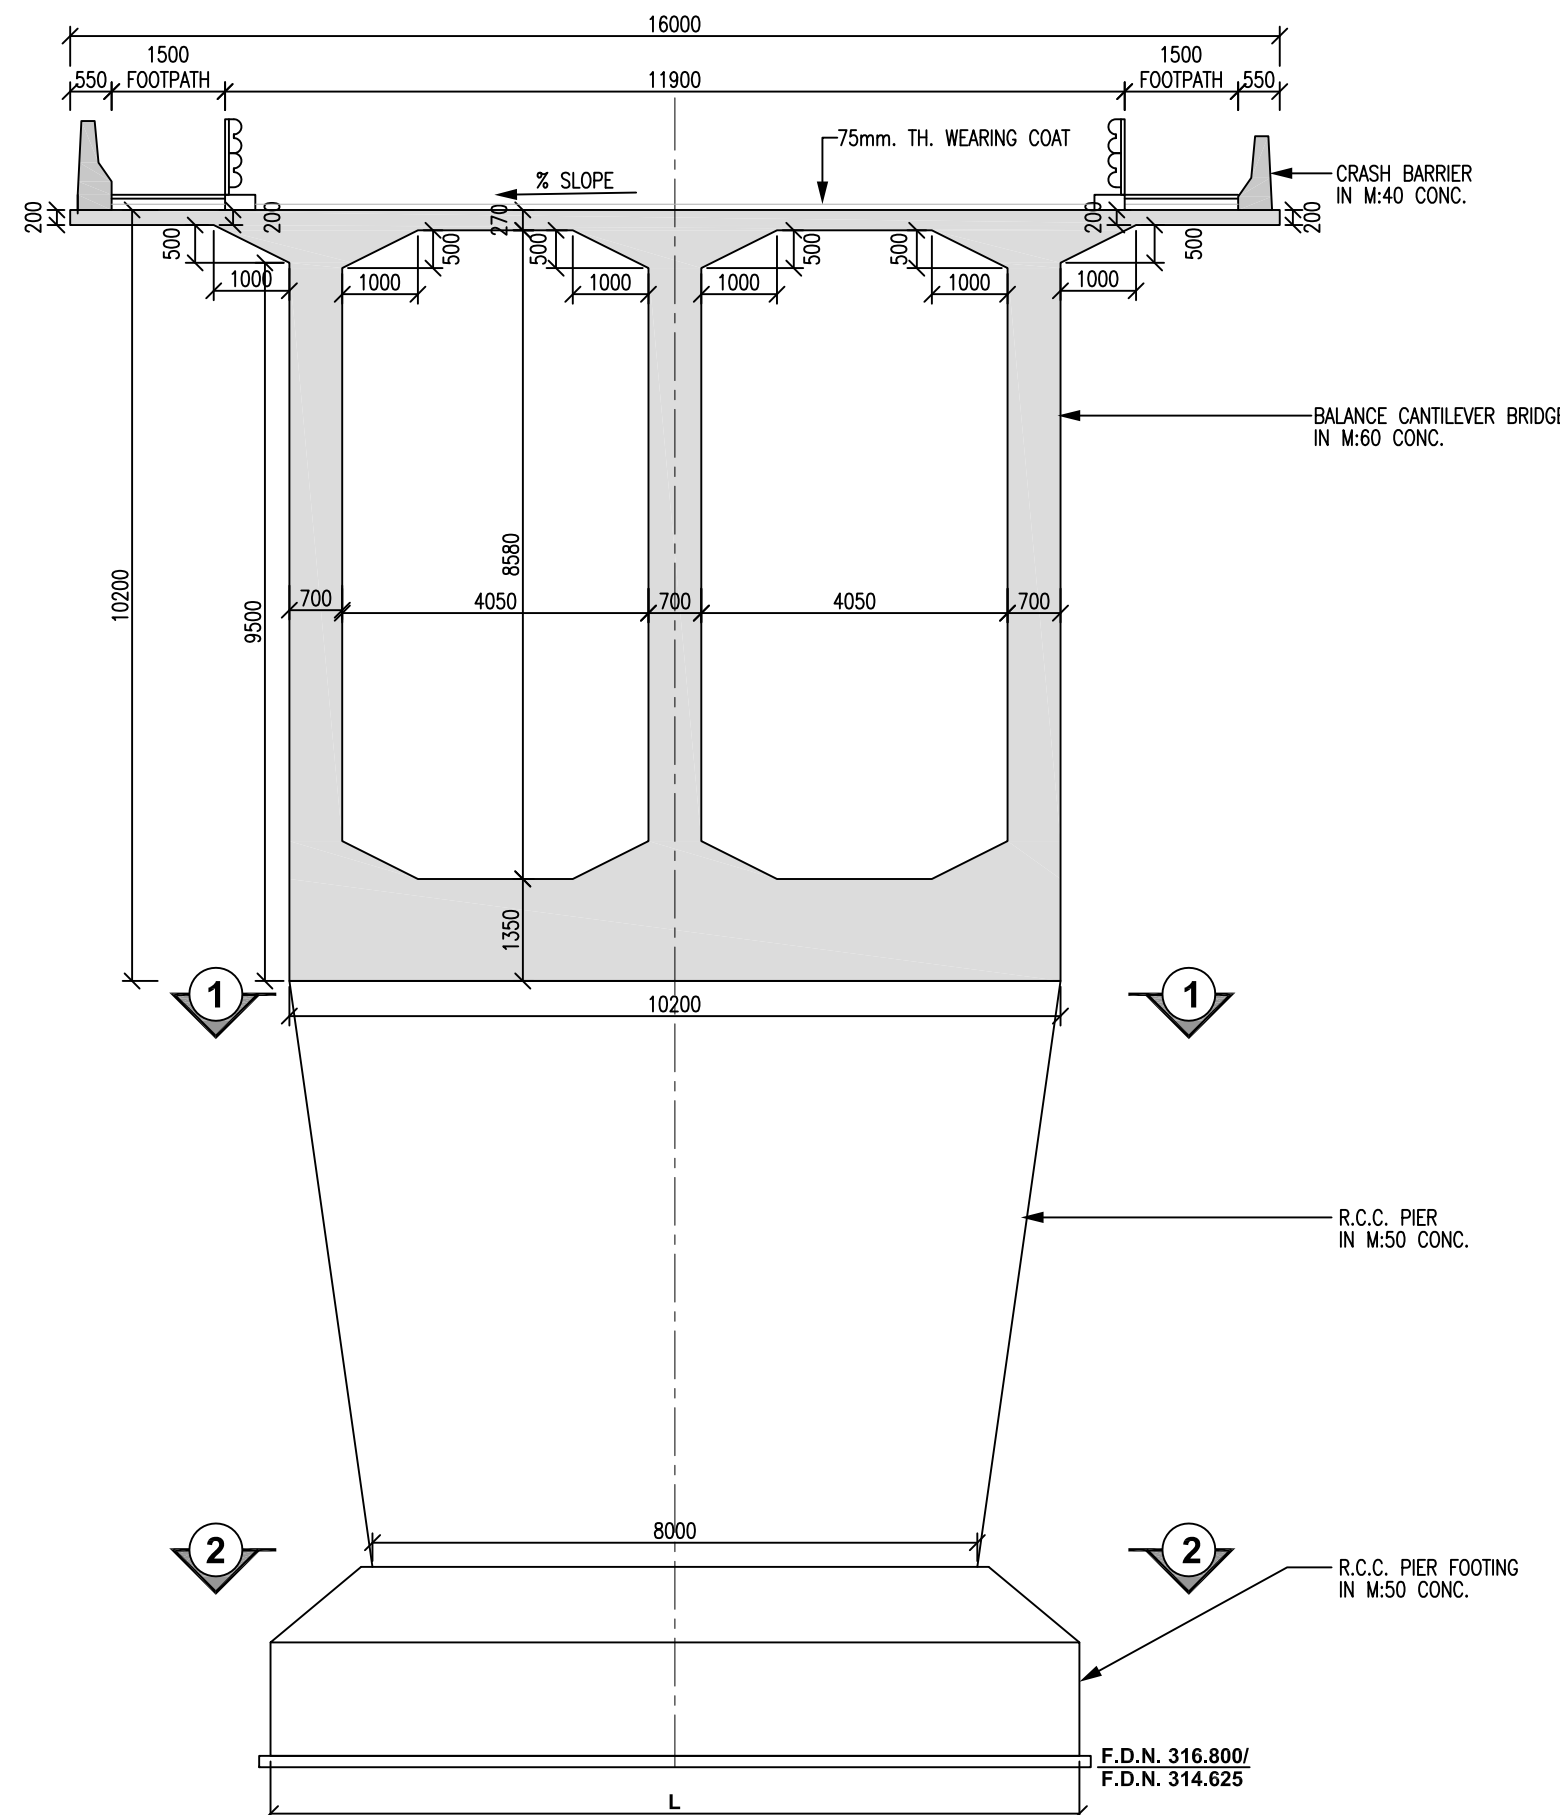

TYPICAL CROSS SECTION AT PIER - P4 & P5

SCALE :- 1:100

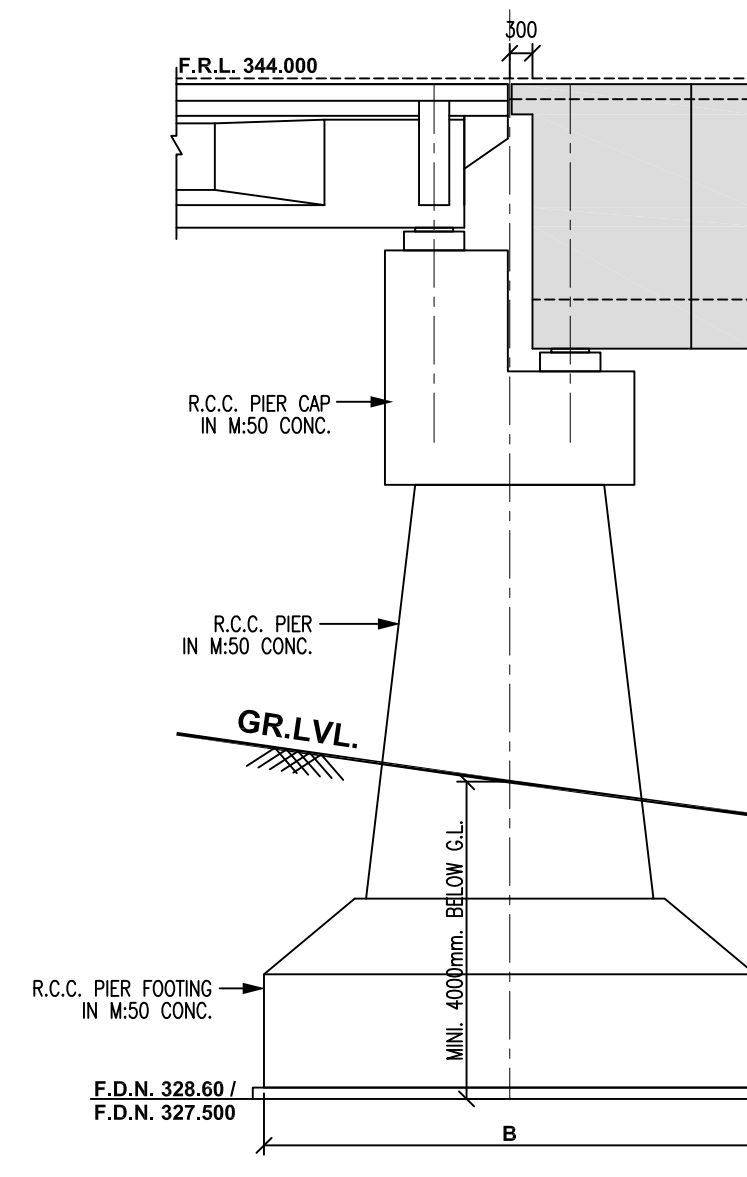

TYPICAL SECTION AT PIER - P3 & P6

SCALE :- 1:100

LEGEND:-

- F.R.L. = FINISHED ROAD LEVEL
- H.F.L. = HIGHEST FLOOD LEVEL
- G.L. = GROUND LEVEL
- FDN. = FOUNDATION LEVEL
- RL. = REDUCED LEVEL

NOTES:-

- ALL DIMENSIONS ARE IN MILLIMETER UNLESS OTHERWISE SPECIFIED AND LEVELS ARE IN METERS.
- DIMENSIONS ARE NOT TO BE SCALED ONLY WRITTEN DIMENSIONS ARE TO BE FOLLOWED.
- DURING EXECUTION FORMATION LEVEL, BED LEVEL & FOUNDATION LEVEL SHALL BE VERIFIED AT SITE.
- FOR DETAILS OF ALIGNMENT AND GEOMETRY REFER RELEVANT ROAD DRAWINGS.
- ALL STRUCTURAL DIMENSIONS SHOWN ARE TENTATIVE & SUBJECT TO CHANGE AS PER DETAIL DESIGN.
- ARRANGEMENT OF PILE SHOWN ARE TENTATIVE & SUBJECT TO CHANGE AS PER DETAIL DESIGN.
- THE SPAN ARRANGEMENT AND DIMENSIONS OF ALL STRUCTURAL COMPONENTS SHOWN IN THIS DRAWING ARE TENTATIVE AND MAY CHANGE DURING DETAILED DESIGN. THE WORK SHALL BE CARRIED OUT AS PER DESIGN AND DRAWING APPROVED BY DEPARTMENT.
- THE BRIDGE IS TO BE DESIGNED FOR ONE LANE OF CLASS '70R' & ONE LANE OF CLASS A LOADING OR THREE LANE OF CLASS 'A' LOADING WHICHEVER IS SEVERE FOR EACH THREE LANE CARRIAGEWAY. AS PER IRC 6 - 2014.
- BEARING: SPHERICAL BEARING & TAR PAPER BEARING
- EXPANSION JOINT: STRIP SEAL JOINT
- MINIMUM CONCRETE GRADE:
P.C.C.:- M15
BALANCE CANTILEVER BRIDGE :- M60
PIER, PIER CAP, P.S.C. GIRDER, ABUTMENT SUB-STRUCTURE, RETURN :- M50
CRASH BARRIER, PEDESTAL :- M40
- WEARING COAT-75mm THK. BITUMINOUS CONC.
- THE BRIDGE IS DESIGNED FOR SEISMIC FORCES APPLICABLE TO ZONE-IV.
- ALL UNTENSIONED REINFORCEMENT SHALL BE TMT BARS WITH GRADE DESIGNATION Fe-500D CONFORMING TO IS:1786 STANDARD.
- LAYING, COMPACTION AND EXTENT OF BACKFILL BEHIND ABUTMENTS AND RETAINING WALLS SHALL CONFORM TO APPENDIX-6 OF IRC:78-2014.
- BACK FILLING BEHIND ABUTMENTS AND RETAINING WALLS SHALL CONSIST OF SELECTED EARTH CONFORMING TO APPENDIX-6 OF IRC:78-2014 HAVING PROPERTIES C=0, $\phi=30^\circ$ AND $c_u=180kN/m^2$
- WEEP HOLES SPACED AT 1000c/c BOTH HORIZONTALLY AND VERTICALLY SHALL BE PROVIDED IN A STAGGERED MANNER IN ABUTMENTS AND RETAINING WALLS FROM 300mm ABOVE GROUND LEVEL TO HFL.

REV.	DATE	REVISIONS


CLIENT:	NATIONAL HIGHWAYS & INFRASTRUCTURE DEVELOPMENT CORPORATION LTD.
	PTI BUILDING, 4 PARLIAMENT STREET
	SANSAD MARG AREA, NEW DELHI - 110001

DESIGN CONSULTANT:	ANANDJIWALA INFRA ADVISORY
	9, Shivranjani Shopping Center, On 132 Feet King Road
	Nr. Shivranjani Cross Road, Satellite, Ahmedabad - 380 015
	Email: anandjiwalainfra@gmail.com


PROJECT:	CONSULTANCY SERVICES FOR FEASIBILITY STUDY, PREPARATION OF DETAILED PROJECT REPORT AND PROVIDING PRE-CONSTRUCTION SERVICES FOR UPGRADATION OF EXISTING 2 LANE HIGHWAY TO 4 LANE WITH PAVED SHOULDER CONFIGURATION (NH-144A) FROM KM 26.350 (KHATI CHOWK) TO KM 30.097 (HANUMAN CHOWK) OF JAMMU - AKHNOOR SECTION IN THE UNION TERRITORY OF JAMMU & KASHMIR ON EPC BASIS
----------	---

SCALE AT A3 SIZE DRAWING	
--------------------------	--


TITLE: GENERAL ARRANGEMENT DRAWING OF BRIDGE AT CH. 27120 TO 27570.80	CLIENT APPROVAL:		SIGNATURE:	
	DWG NO: —			
	DRAWN:	CHECKED:	DESIGNED:	APPROVED:
	LK	SJ	SC	LA

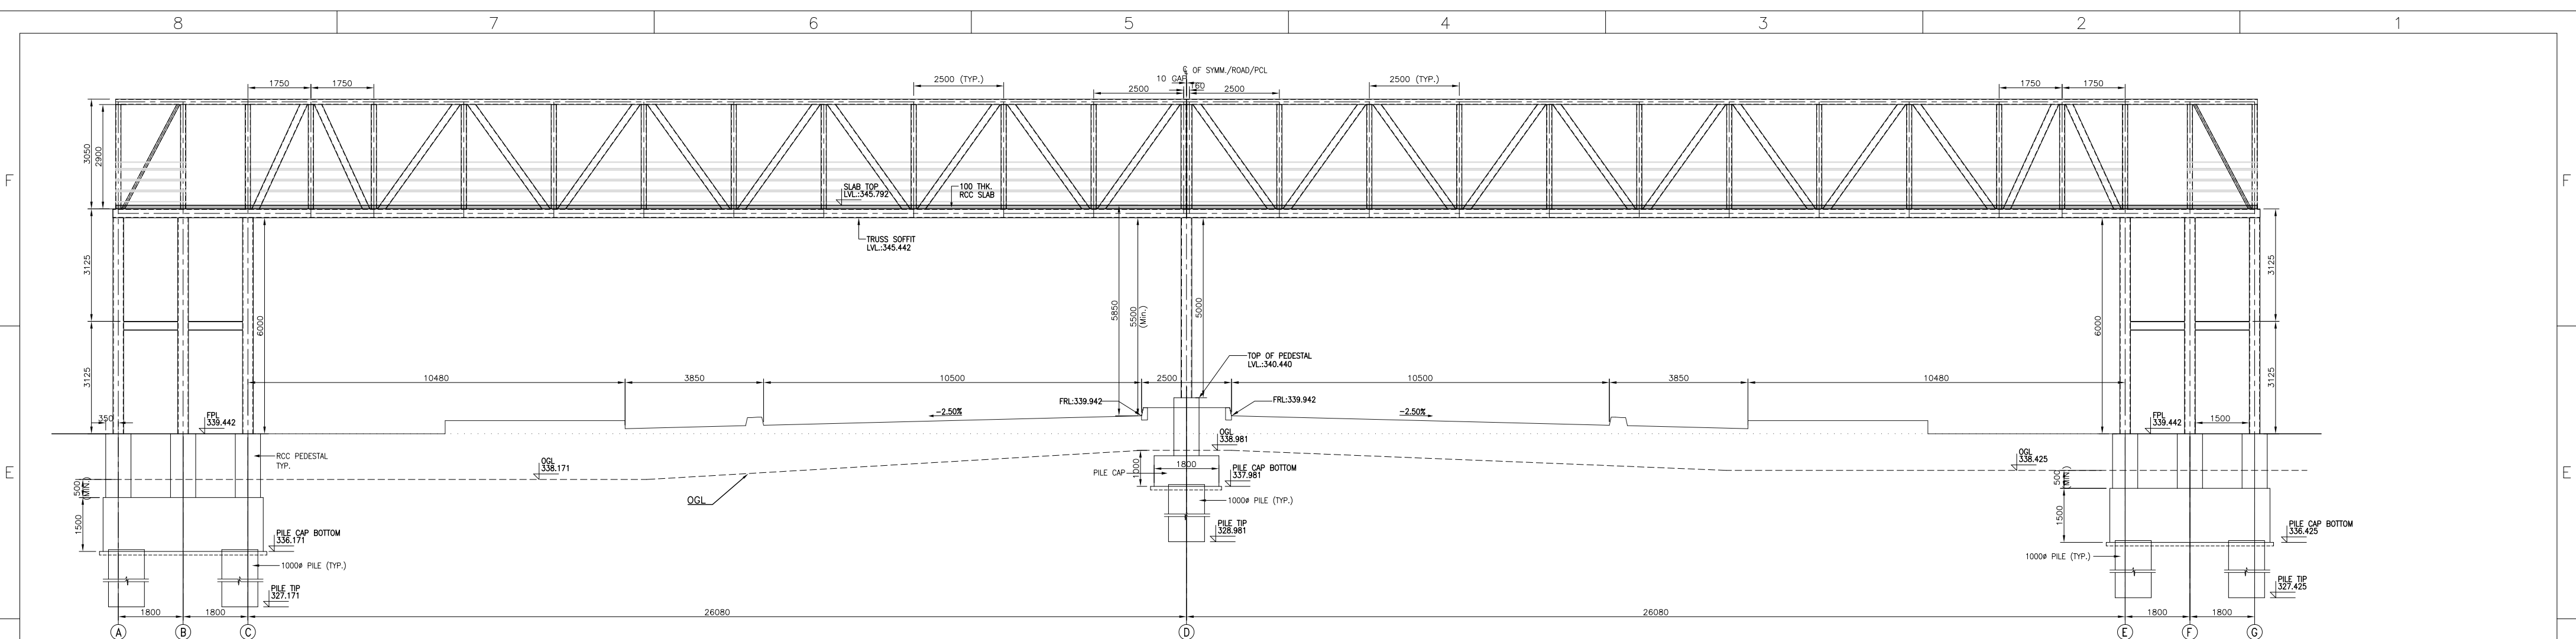

SECTION A-A



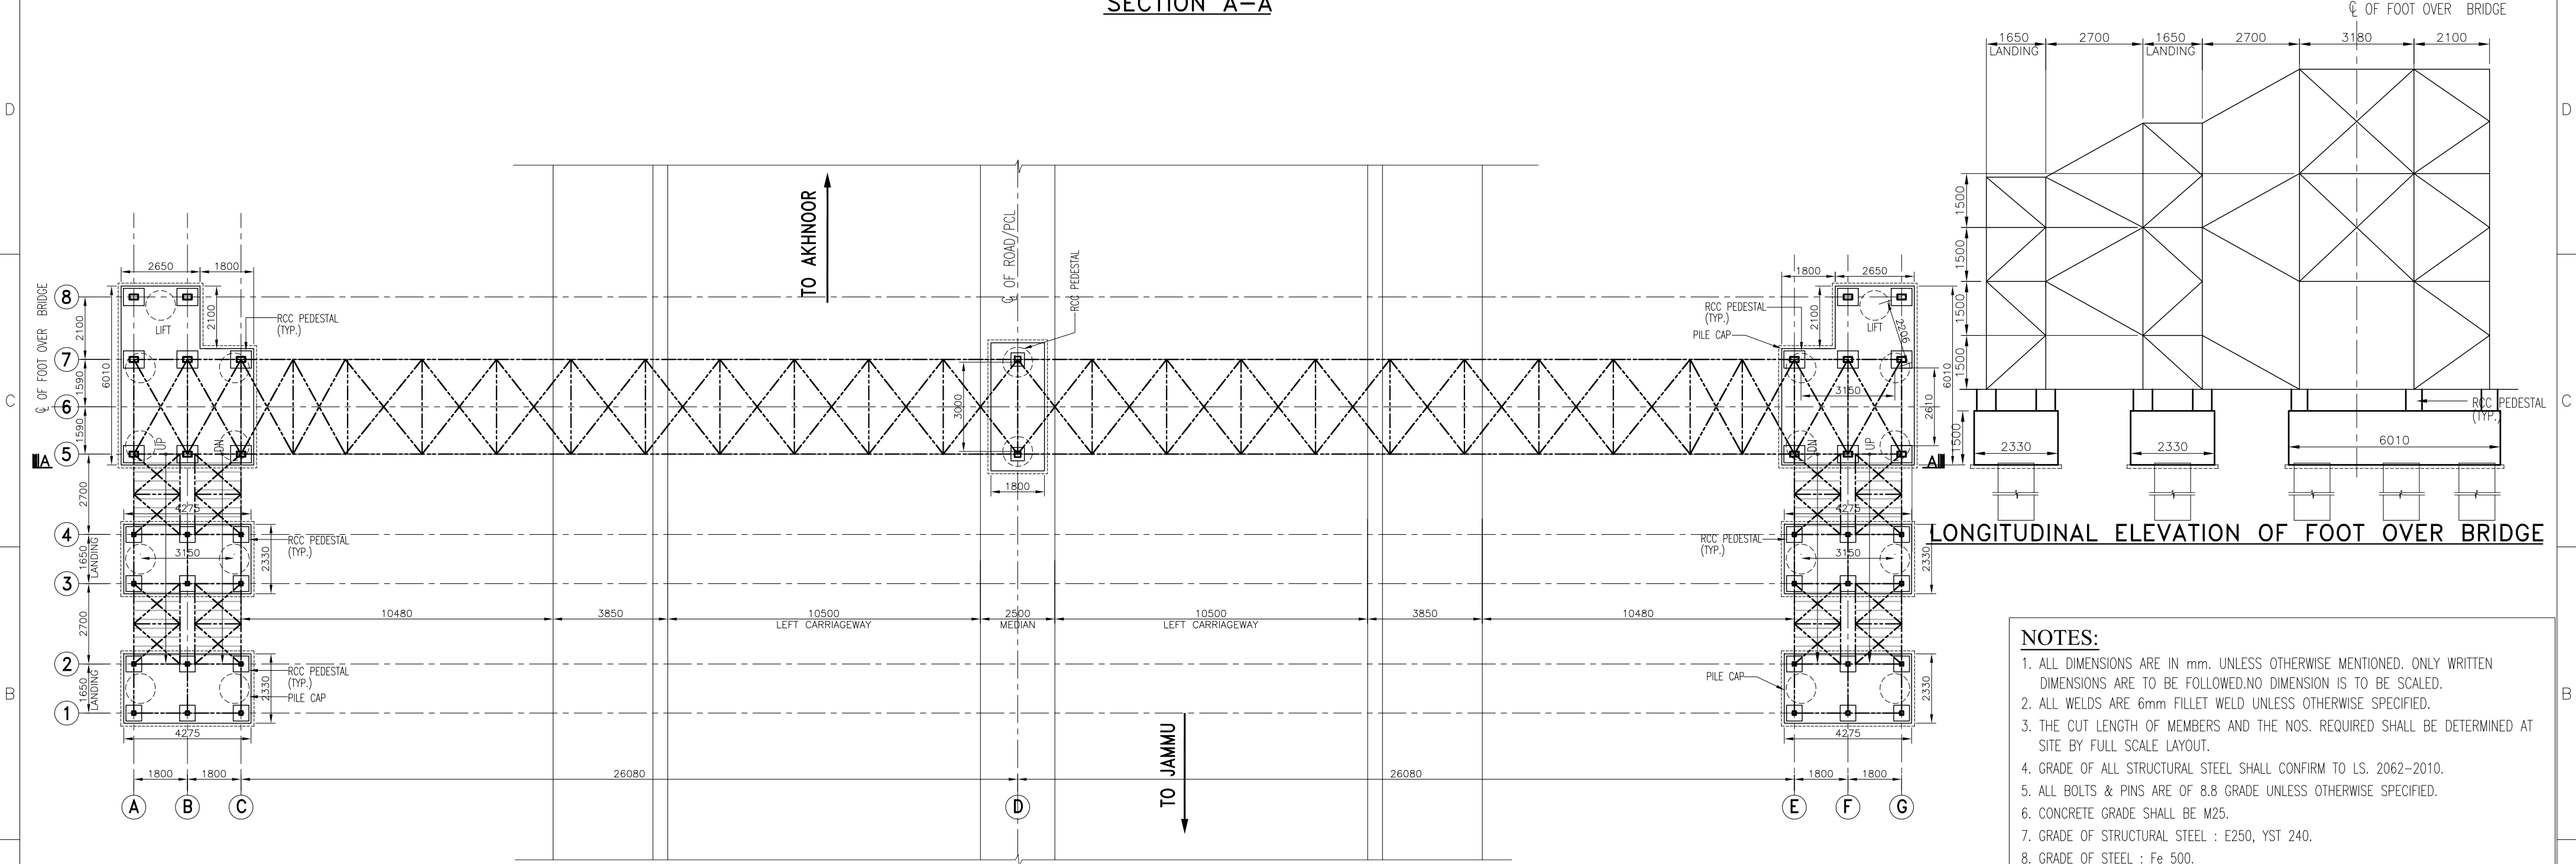


PLAN OF FOOT OVER BRIDGE

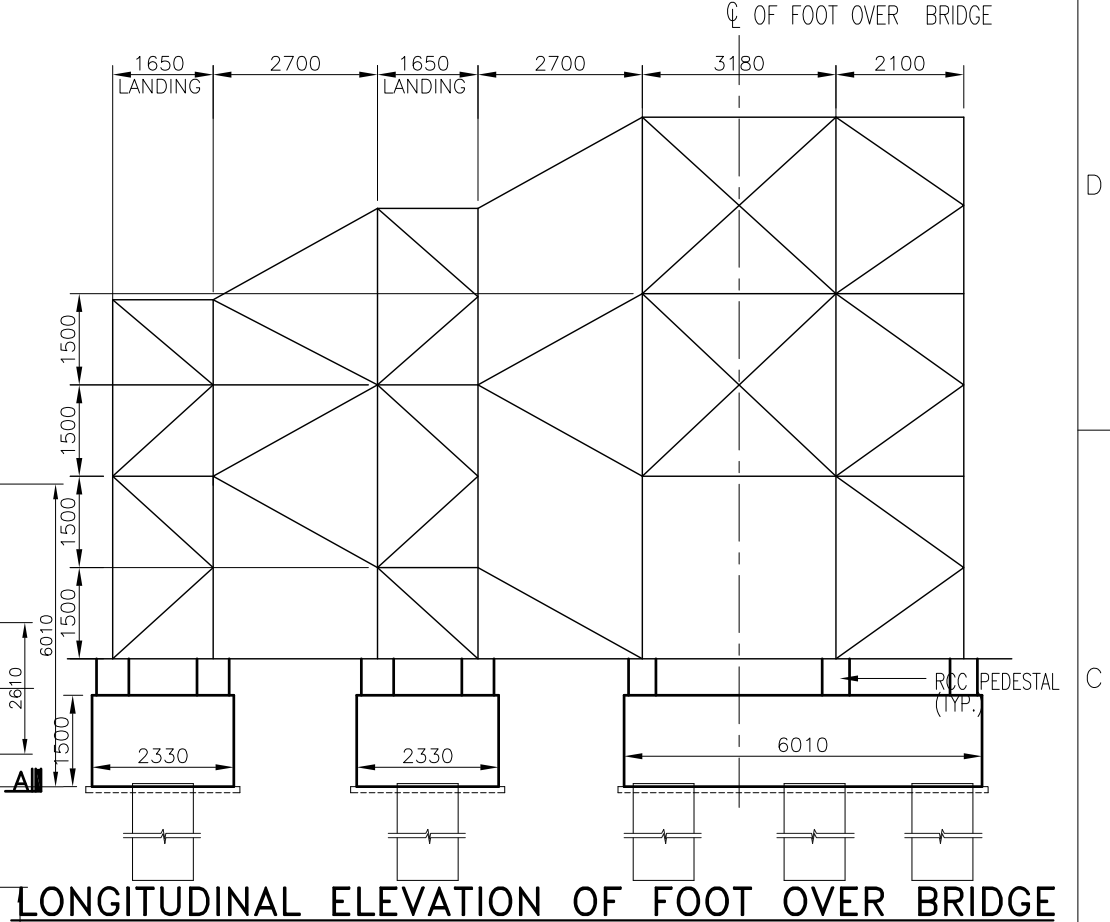

- NOTES:**
1. ALL DIMENSIONS ARE IN mm. UNLESS OTHERWISE MENTIONED, ONLY WRITTEN DIMENSIONS ARE TO BE FOLLOWED.NO DIMENSION IS TO BE SCALED.
 2. ALL WELDS ARE 6mm FILLET WELD UNLESS OTHERWISE SPECIFIED.
 3. THE CUT LENGTH OF MEMBERS AND THE NOS. REQUIRED SHALL BE DETERMINED AT SITE BY FULL SCALE LAYOUT.
 4. GRADE OF ALL STRUCTURAL STEEL SHALL CONFIRM TO LS. 2062-2010.
 5. ALL BOLTS & PINS ARE OF 8.8 GRADE UNLESS OTHERWISE SPECIFIED.
 6. CONCRETE GRADE SHALL BE M25.
 7. GRADE OF STRUCTURAL STEEL : E250, YST 240.
 8. GRADE OF STEEL : Fe 500.
 9. ALL STRUCTURAL STEEL MEMBERS SHOULD BE TREATED WITH PRIMER AND ANTI-CORROSIVE PAINTS/COATING AS PER APPLICABLE SPECIFICATION.
 10. IN ACCORDANCE WITH CLAUSE 6.2.2 OF IS 816:1969, THE SIZE OF FILLET WELD SHALL NOT BE LESS THAN 3mm NOR MORE THAN THE THICKNESS IF THE THINNER PLATE JOINED.




CLIENT:				DESIGN CONSULTANTS :				PROJECT :				DESIGNED :		TITLE :		REV. R0	
NATIONAL HIGHWAYS & INFRASTRUCTURE DEVELOPMENT CORPORATION LTD.				ANANDJIWALA INFRA ADVISORY				CONSULTANCY SERVICES FOR FEASIBILITY STUDY, PREPARATION OF DETAILED PROJECT REPORT AND PROVIDING PRE-CONSTRUCTION SERVICES FOR UPGRADATION OF EXISTING 2-LANE HIGHWAY TO 4-LANE WITH PAVED SHOULDER CONFIGURATION (NH-144A) FROM KM 26.350 (KHATI CHOWK) TO KM 30.097 (HANUMAN CHOWK) OF JAMMU-AKHOOR SECTION IN THE UNION TERRITORY OF JAMMU & KASHMIR ON EPC BASIS				BJS		FOOT OVER BRIDGE AT DESIGN			
PTI BUILDING, 4 PARLIAMENT STREET SANSAD MARG AREA, NEW DELHI-110001				9, SHIVRANJANI SHOPPING CENTER, ON 132 FEET RING ROAD, NR. SHIVRANJANI CRROSS ROAD, SATELLITE, AHMEDABAD-380015 Email: anandjiwalainfra@gmail.com								MPT		CH:26+880.00 GENERAL ARRANGEMENT		SIZE A2	
												GMS		DRAWING NO :			
												GMS		NHIDCL/JA/STR/FOB/26+880/GA/101			
												AS SHOWN					
																SHEET 01 OF 01	
RO 18.08.21 ISSUED FOR APPROVAL				BJS MPT GMS GMS													
REV DATE DESCRIPTION				DESIGNED DRAWN CHECKED APPROVED													

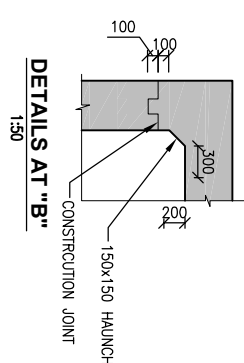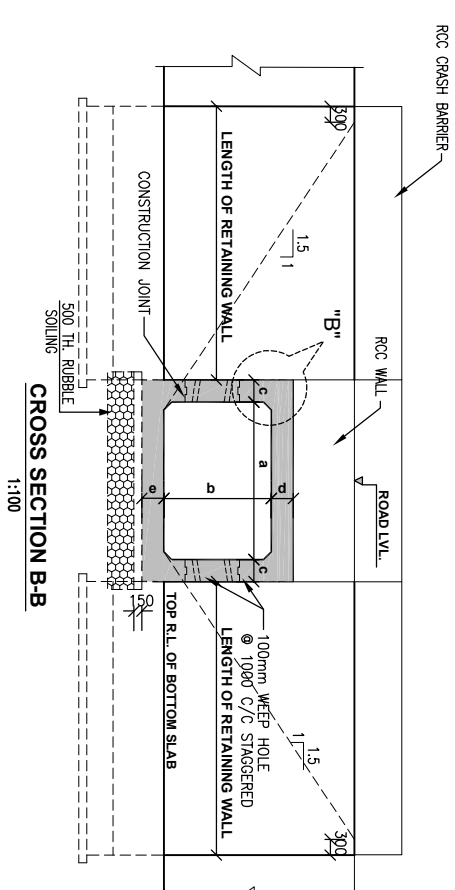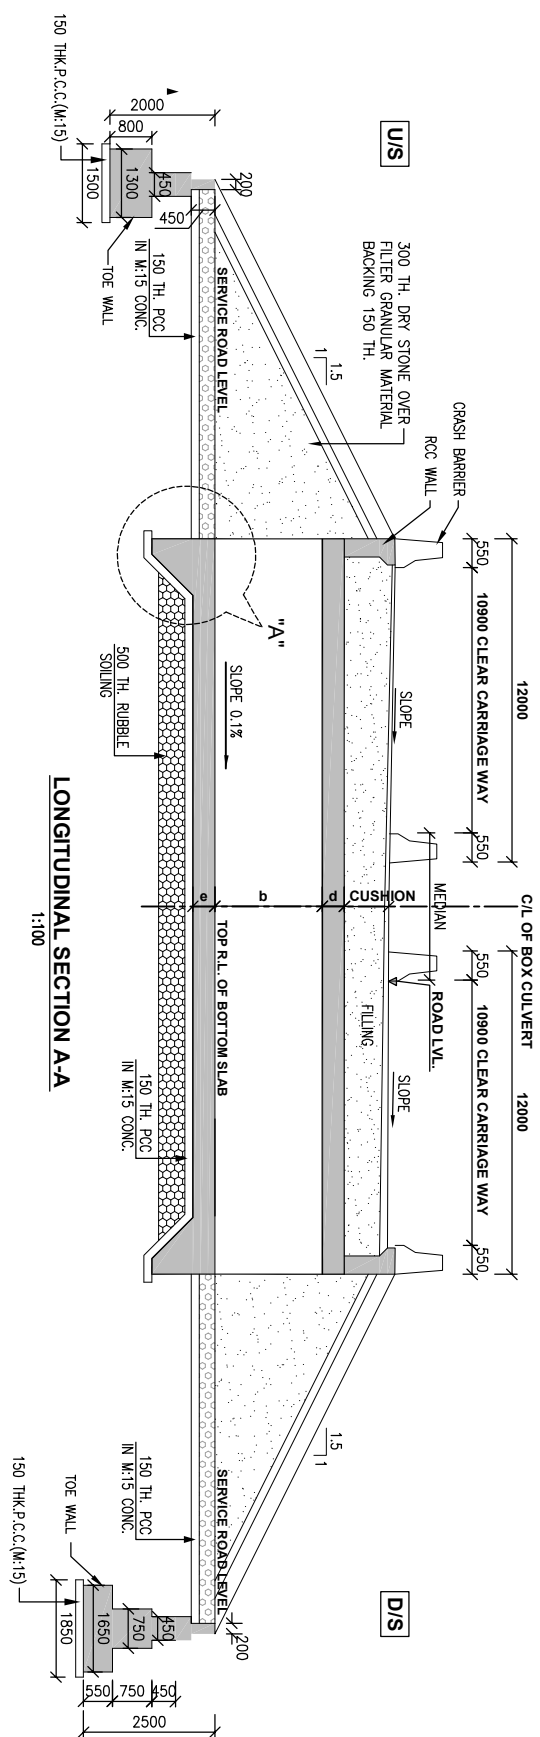

ELEMENTS	CONCRETE GRADE
(a) BOX CELL STRUCTURE	M-40
(b) RCC RETAINING WALL	M-40
(c) RCC CURTAIN & TOE WALL	M-20
(d) LEVELLING COURSE (P.C.C.)	M-15
(e) RCC CRASH BARRIER	M-40
(f) RCC WALL	M-40




NOTES:-

- (1) ALL DIMENSIONS ARE IN MILLIMETER.
- (2) DO NOT SCALE THIS DRAWING.
- (3) THIS DRAWING MUST BE READ IN CONJUNCTION WITH ALL OTHER RELEVANT DRAWINGS.

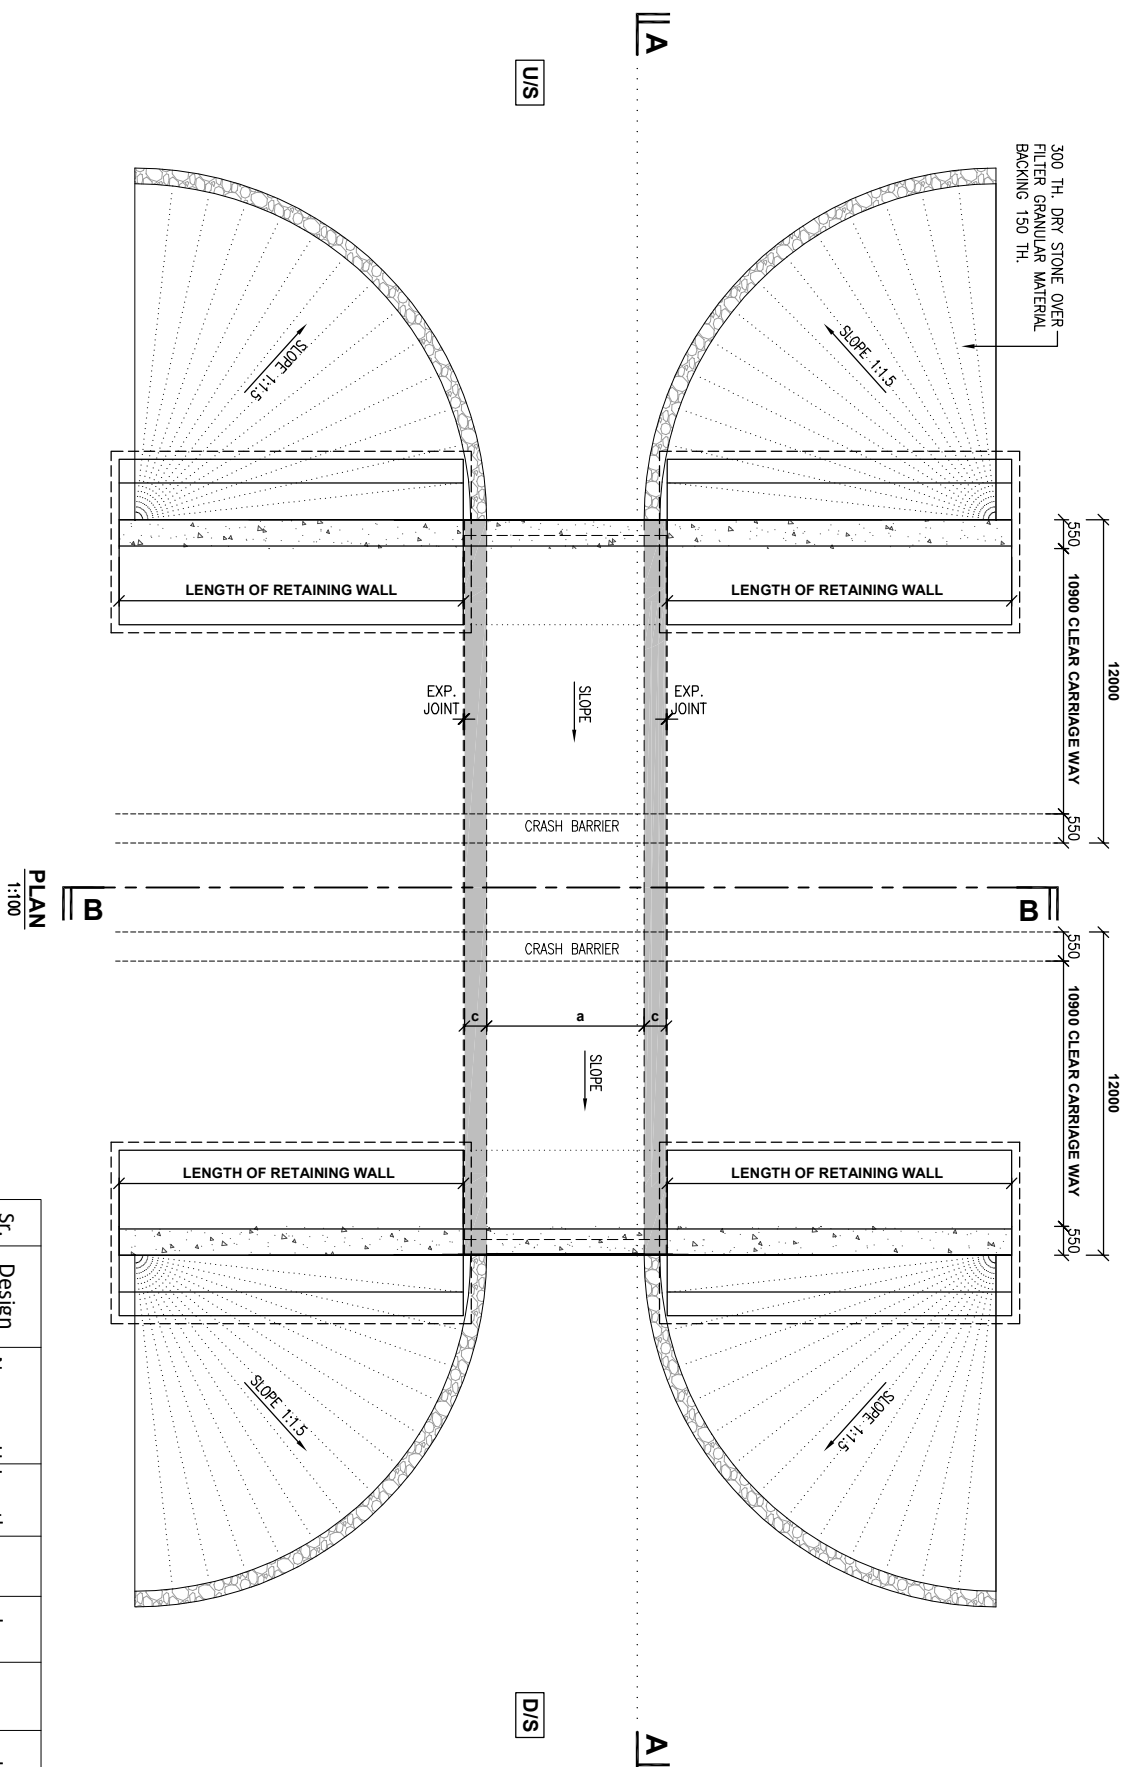
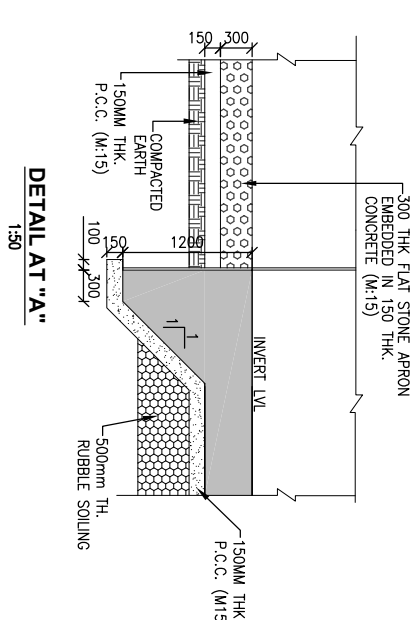
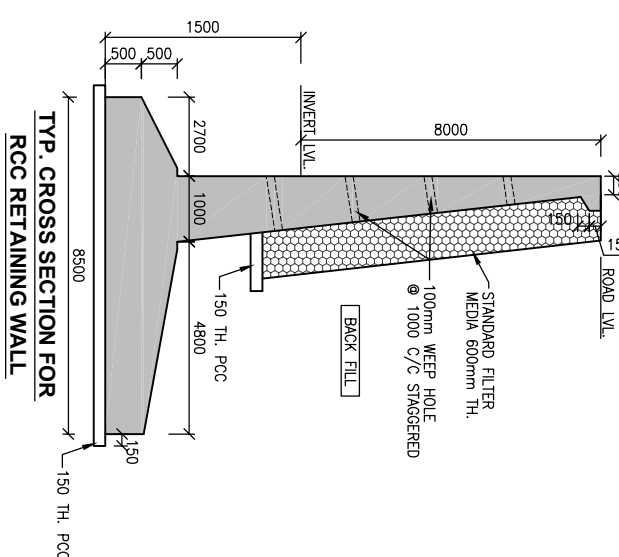


Sr. Design No.	Design Change	No. x w x H	Length	a	b	c	d	e	At Center	At LHS	At RHS	Foundation Lvl.	PCC Bottom	Top of Bot. Slab @ center	Top of Top Slab@ Center	Top of Top Slab @ LHS	Top of Top Slab @ RHS	EARTH CUSHION
C3	27+649	1x12.0mx6.0m	24	12.00	6.000	0.700	0.700	0.750	351.019	351.463	350.575	341.569	341.419	342.319	348.319	349.019	349.019	2.000m

[illegible]

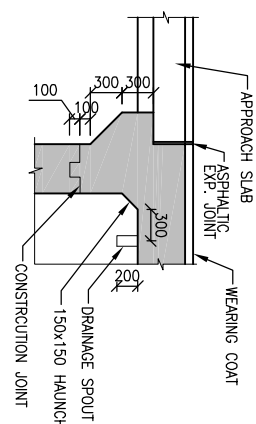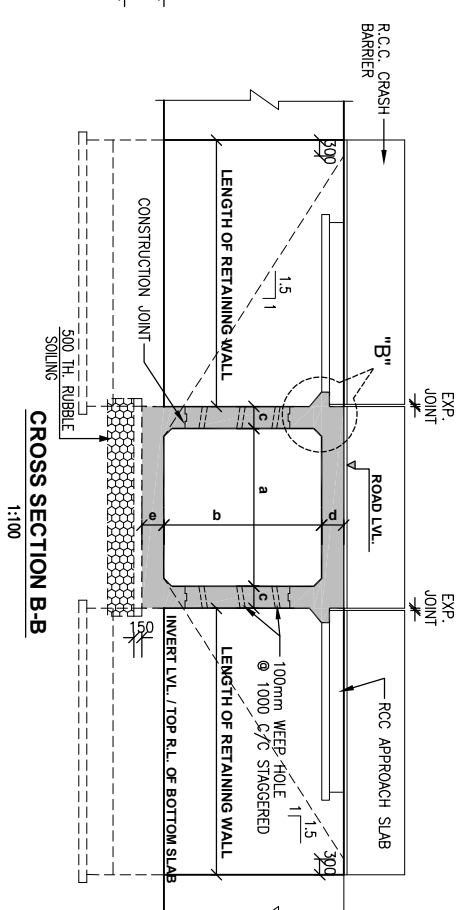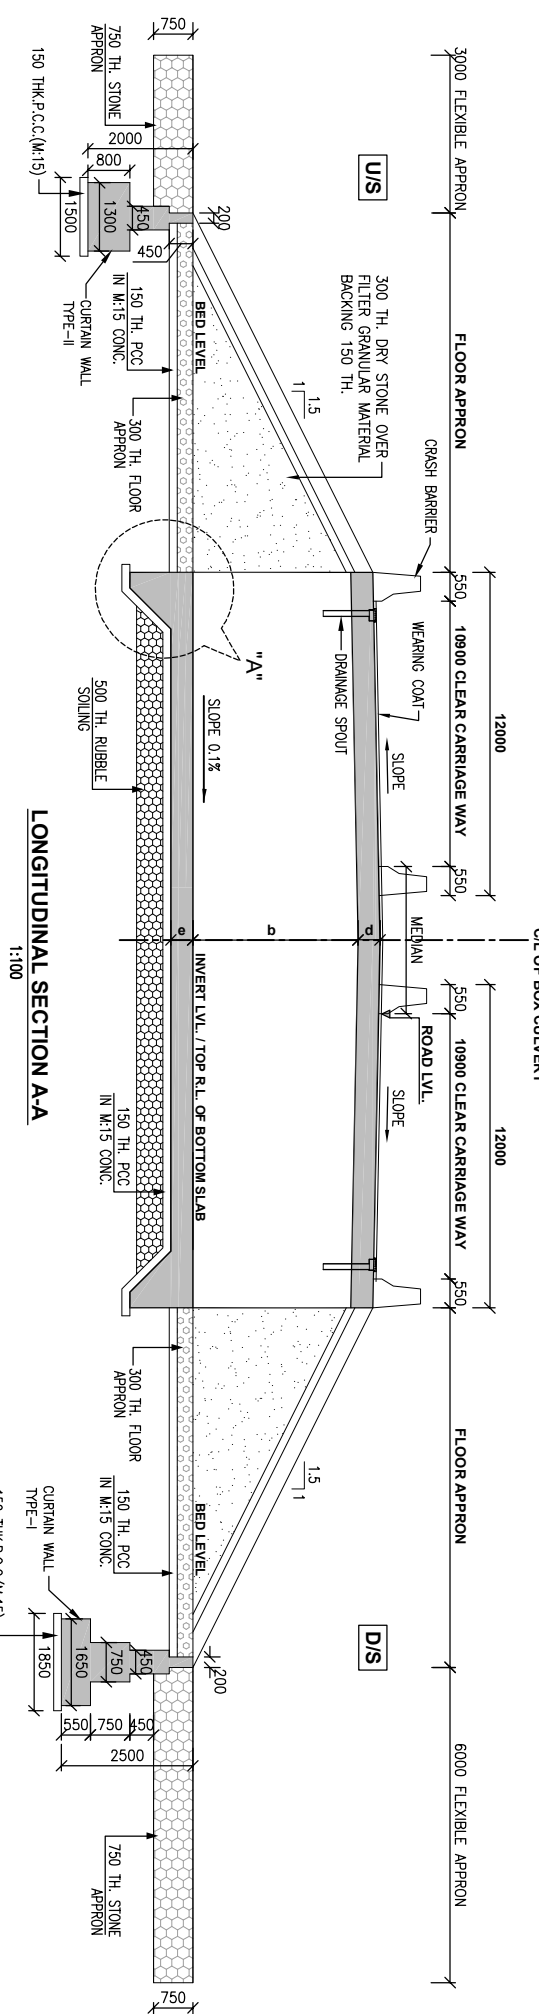

ELEMENTS	CONCRETE GRADE
(a) BOX CELL STRUCTURE	M-40
(b) RCC RETAINING WALL	M-40
(c) RCC CURTAIN & TOE WALL	M-20
(d) LEVELLING COURSE (P.C.C.)	M-15
(e) RCC CRASH BARRIER	M-40
(f) RCC APPROACH SLAB	M-30




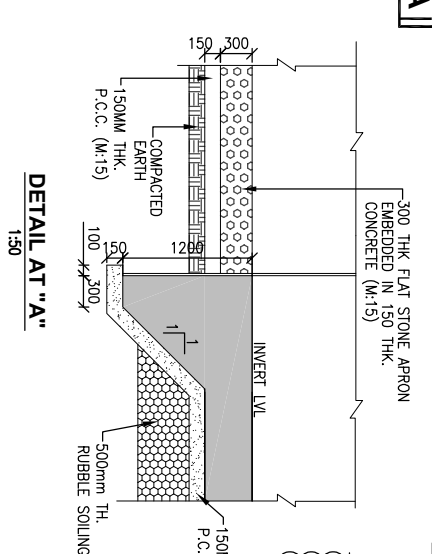
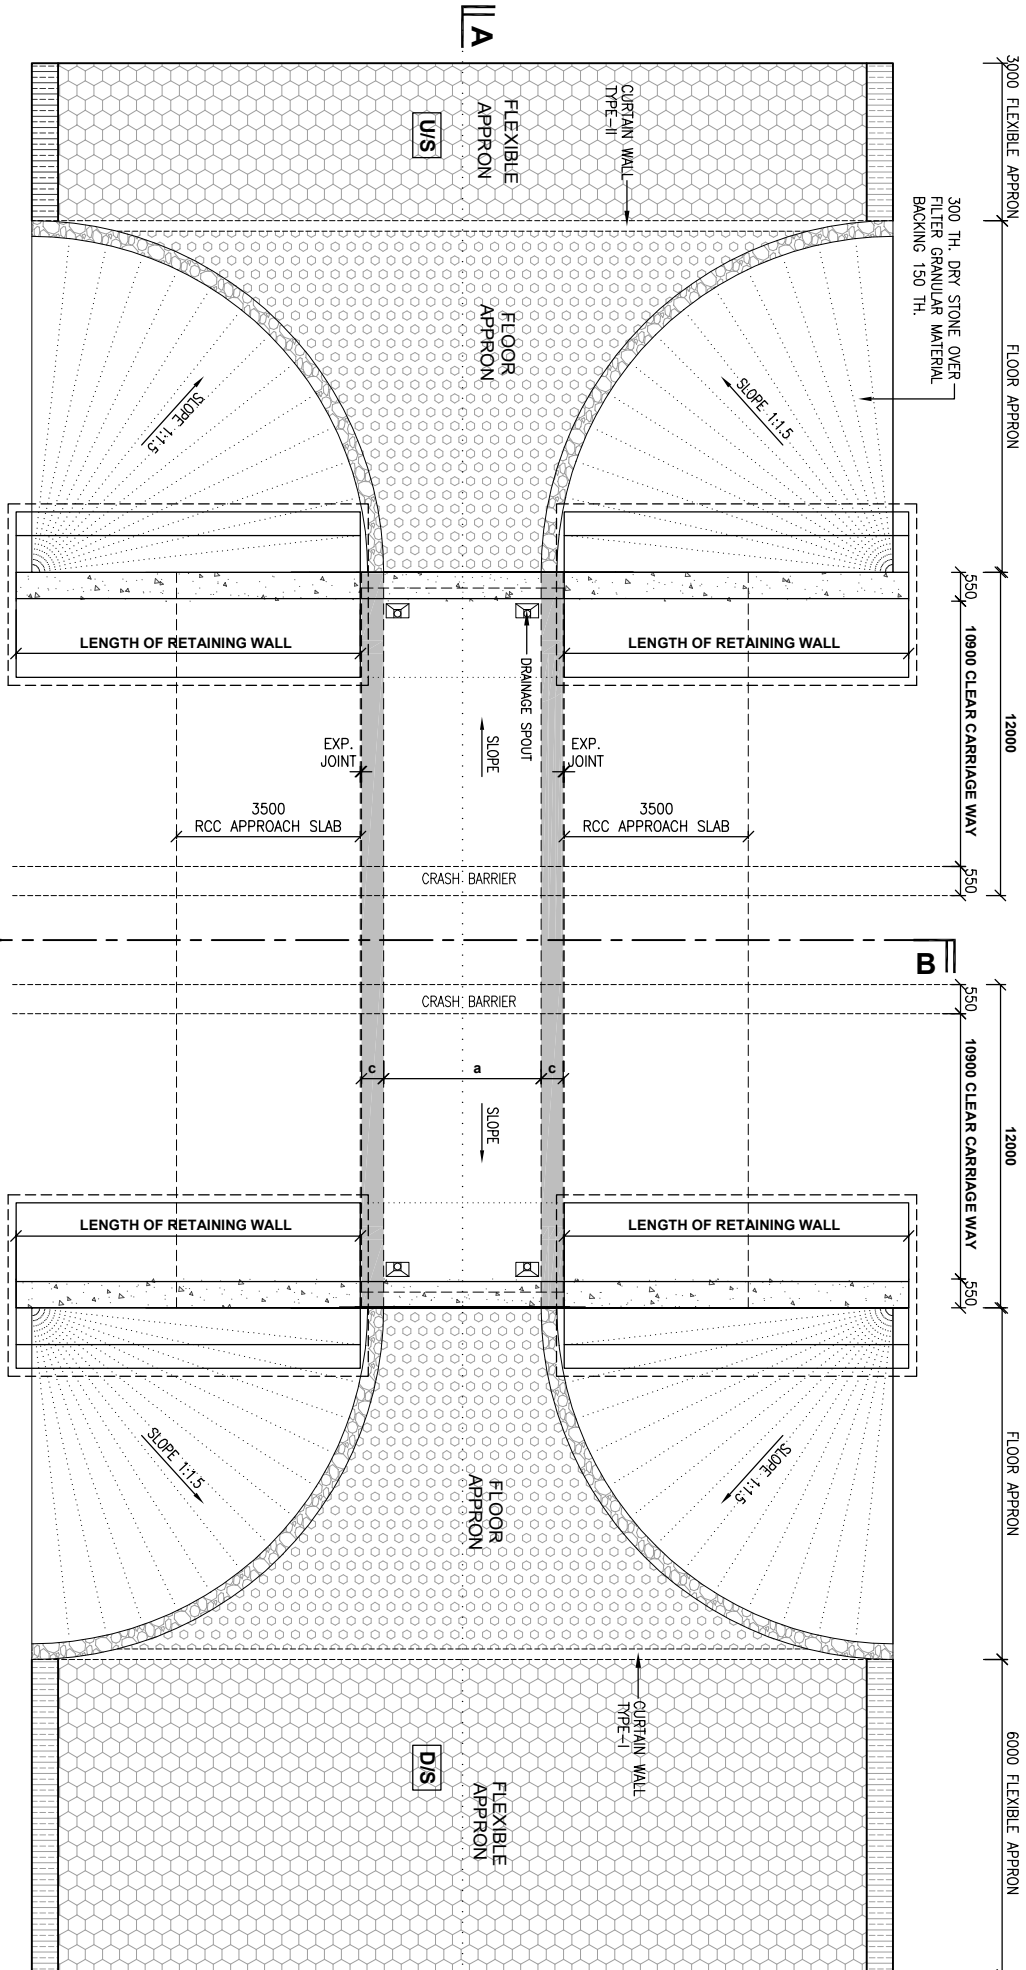
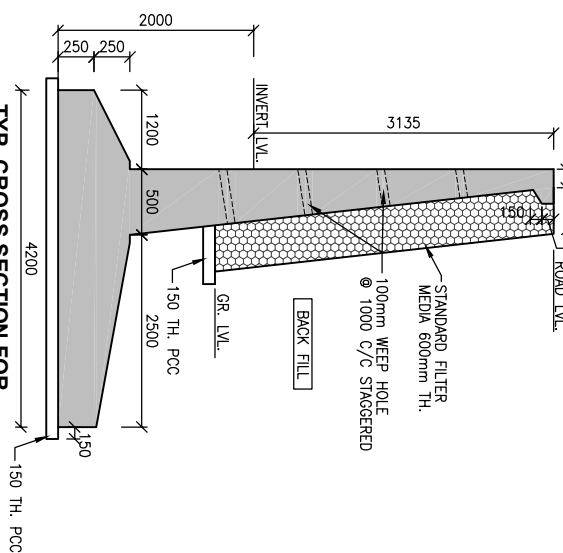


Sr. No.	Design No. x w x H	Length	a	b	c	d	e	At Center	At LHS	At RHS	Foundation Lvl.	PCC Bottom	Top of Bott. Slab	Bot of Top Slab @ center	Top of Top Slab@ Center	Top of Top Slab @ LHS	Top of Top Slab @ RHS	
C4	28+077	1x3mx3m	24	3.000	3.000	0.300	0.300	0.350	352.543	352.243	352.243	348.818	348.668	349.168	352.168	352.468	352.168	352.168

NOTES:-




- (1) ALL DIMENSIONS ARE IN MILLIMETER.
- (2) DO NOT SCALE THIS DRAWING.
- (3) THIS DRAWING MUST BE READ IN CONJUNCTION WITH ALL OTHER RELEVANT DRAWINGS.

CLIENT:	 NATIONAL HIGHWAYS & INFRASTRUCTURE DEVELOPMENT CORPORATION LTD. PTI BUILDING, 4 PARLIAMENT STREET SANSAD MARG AREA, NEW DELHI - 110001
DESIGN CONSULTANT:	ANANDJWALA INFRA ADVISORY 9, Shivrajnagar Shopping Center, On 132 Feet Ring Road Nc, Shivrajnagar Cross Road, Satellite, Ahmednagar - 380 015 Email: anandjwalainfra@gmail.com
PROJECT:	CONSULTANCY SERVICES FOR FEASIBILITY STUDY, PREPARATION OF DETAILED PROJECT REPORT AND PROVIDING PRE-CONSTRUCTION SERVICES FOR UPGRADEATION OF EXISTING 2 LANE HIGHWAY TO 4 LANE WITH PAVED SHOULDER CONFIGURATION (NH-144A) FROM KM 26.330 (KHATTI CHOWK) TO KM 30.097 (HANUMAN CHOWK) OF JAMMU - AKHNOOR SECTION IN THE UNION TERRITORY OF JAMMU & KASHMIR ON EPC BASIS
SCALE AT A3 SIZE DRAWING	
TITLE:	GAD OF SINGLE CELL BOX CULVERT 3.0x3.0 m WITHOUT CUSHION AT CH: 28+077
CLIENT APPROVAL:	SIGNATURE:
DWG NO.:-	
CHECKED:	DESIGNED:
DRAWN:	APPROVED:
LK	SC LA

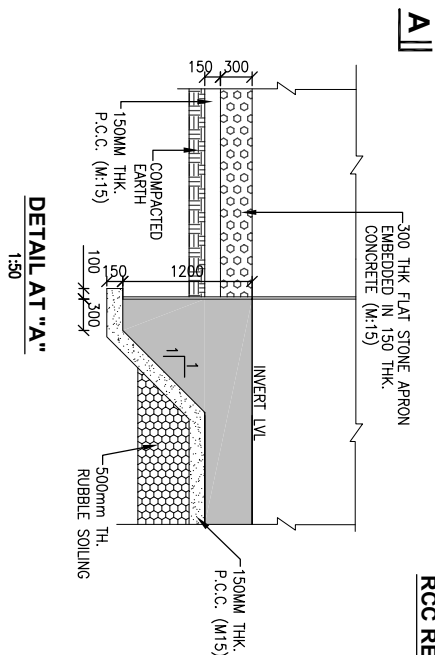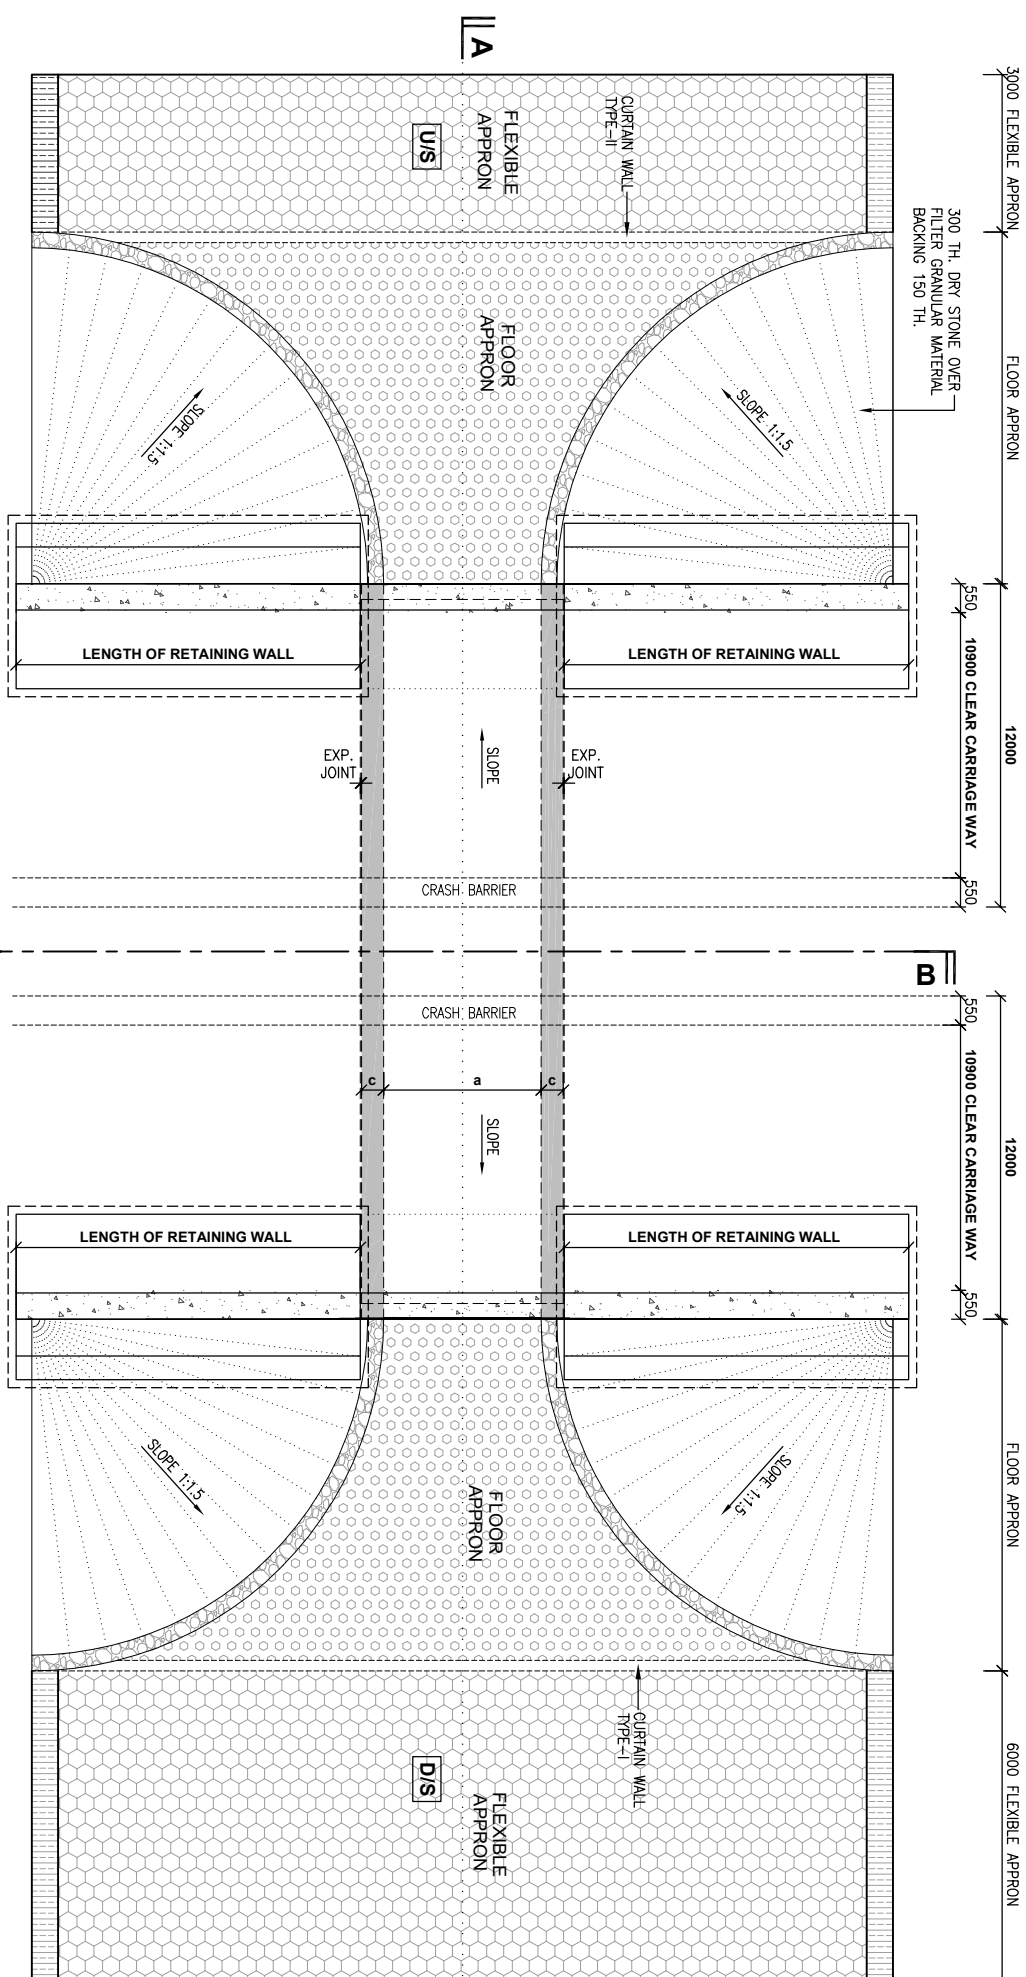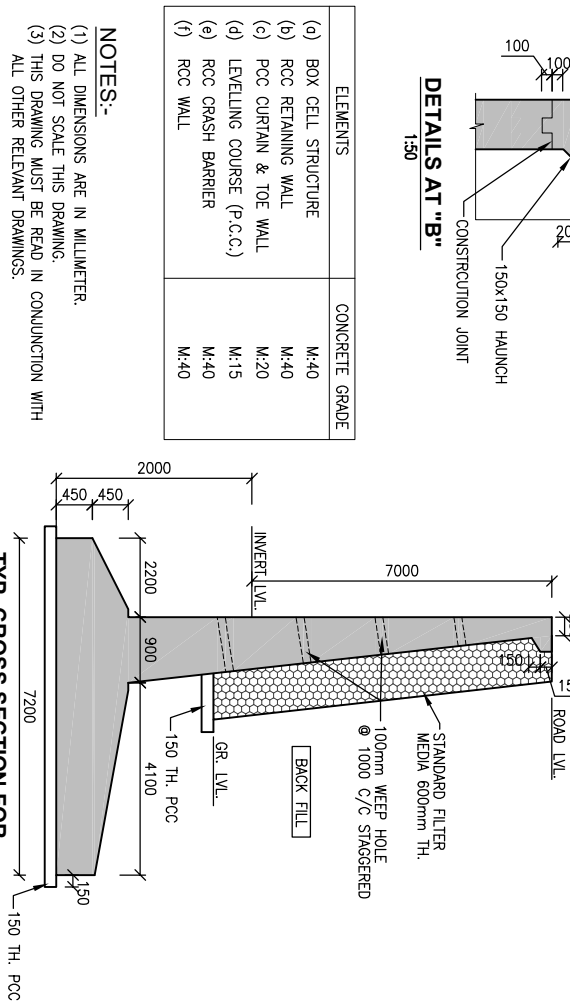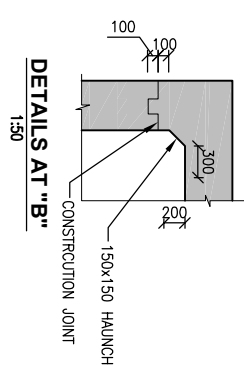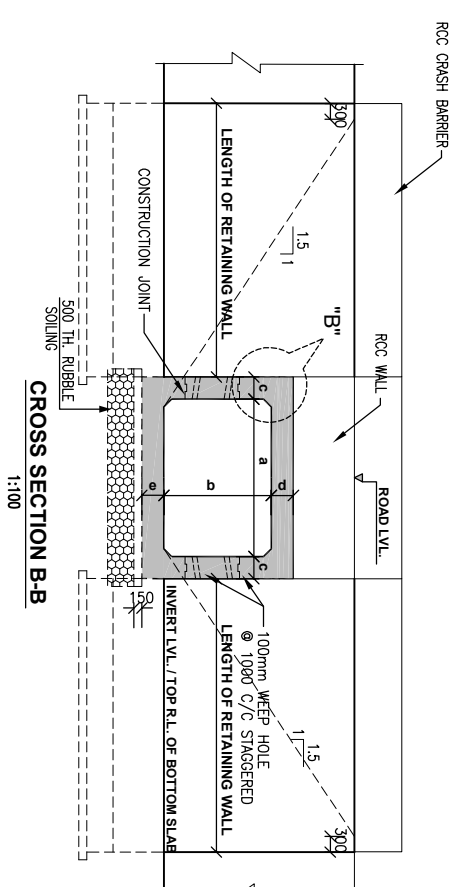
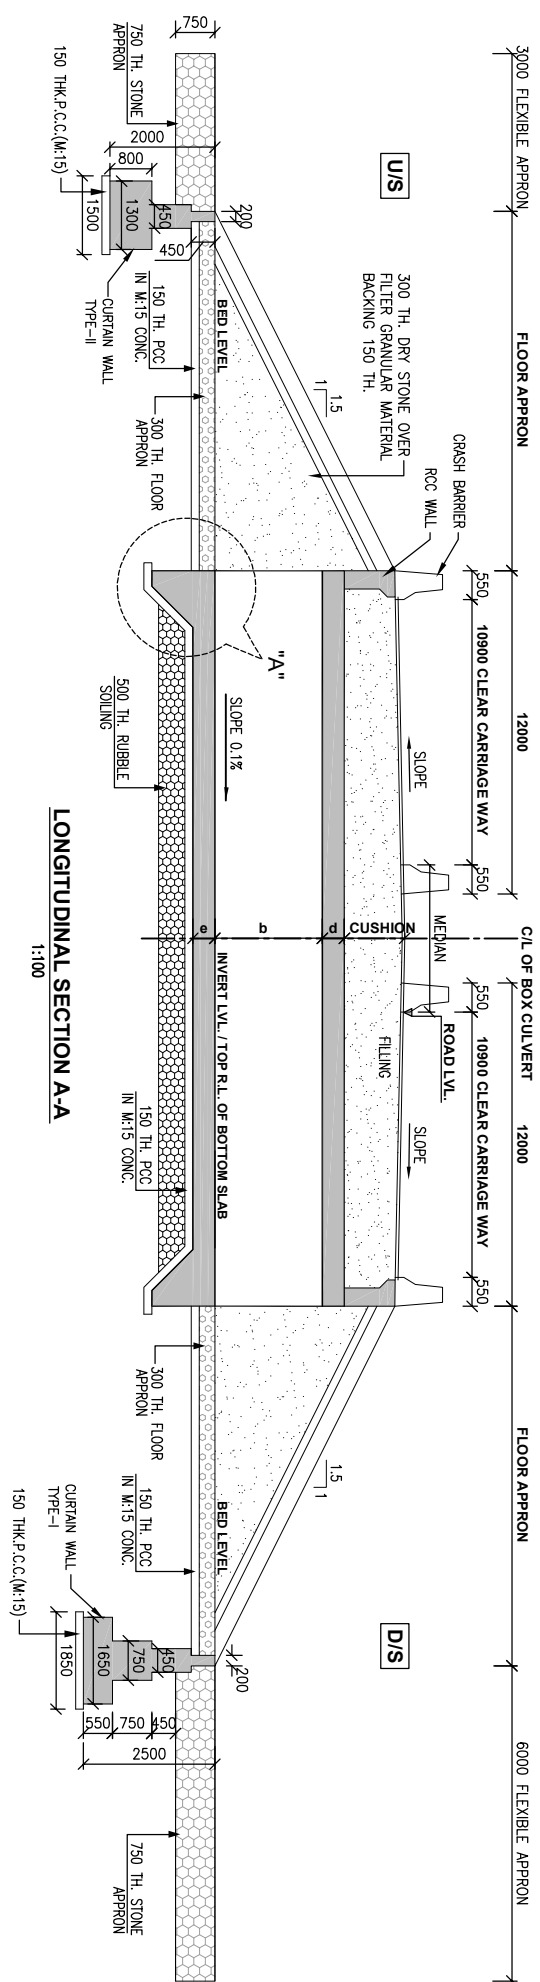


		FINISHED ROAD LEVELS										LEVELS							
Sr. Design No.	Chainage	No. x w x H	Length	a	b	c	d	e	At Center	At LHS	At RHS	Foundation Lvl.	PCC Bottom	Top of Bot. Slab	Bot of Slab. @ center	Top of Top Slab@ Center	Top of Top Slab @ LHS	Top of Top Slab @ RHS	EARTH CUSHION
C5	28+362	1x6mx3.5m	24	6.000	3.500	0.500	0.500	0.550	353.267	352.967	352.967	345.717	345.567	346.267	349.767	350.267	350.267	350.267	3.000m


CLIENT:		
DESIGN CONSULTANT:	ANANDJIWALA INFRA ADVISORY 9, Shivrajnagar Shopping Center, Dh-132 Feet Ring Road Nr. Shivrajnagar Cross Road, Cantt/le, Ahmedabad - 380 015 Email: anandjiwalainfraadvisory@gmail.com	
PROJECT:	CONSULTANCY SERVICES FOR FEASIBILITY STUDY, PREPARATION OF DETAILED PROJECT REPORT AND PROVIDING PRE-CONSTRUCTION SERVICES FOR UPGRADATION OF EXISTING 2 LANE HIGHWAY TO 4 LANE WITH PAVED SHOULDER CONFIGURATION (NH-144A) FROM KM.26.350 (KHATI CHOWK) TO KM.30.097 (HAUAMUN CHOWK) OF JAMMU - AKHNOOR SECTION IN THE UNION TERRITORY OF JAMMU & KASHMIR ON EPC BASIS	
SCALE AT AS SIZE DRAWING		
TITLE:	GAD OF SINGLE CELL BOX CULVERT 6.0x3.5 m WITH CUSHION AT CH. 28+362	
CLIENT APPROVAL:	CLIENT NAME: _____ DATE: _____	SIGNATURE: _____ DATE: _____
DWG NO.:-	_____	
DRAWN: LK	CHECKED: SJ	DESIGNED: SC
		APPROVED: LA

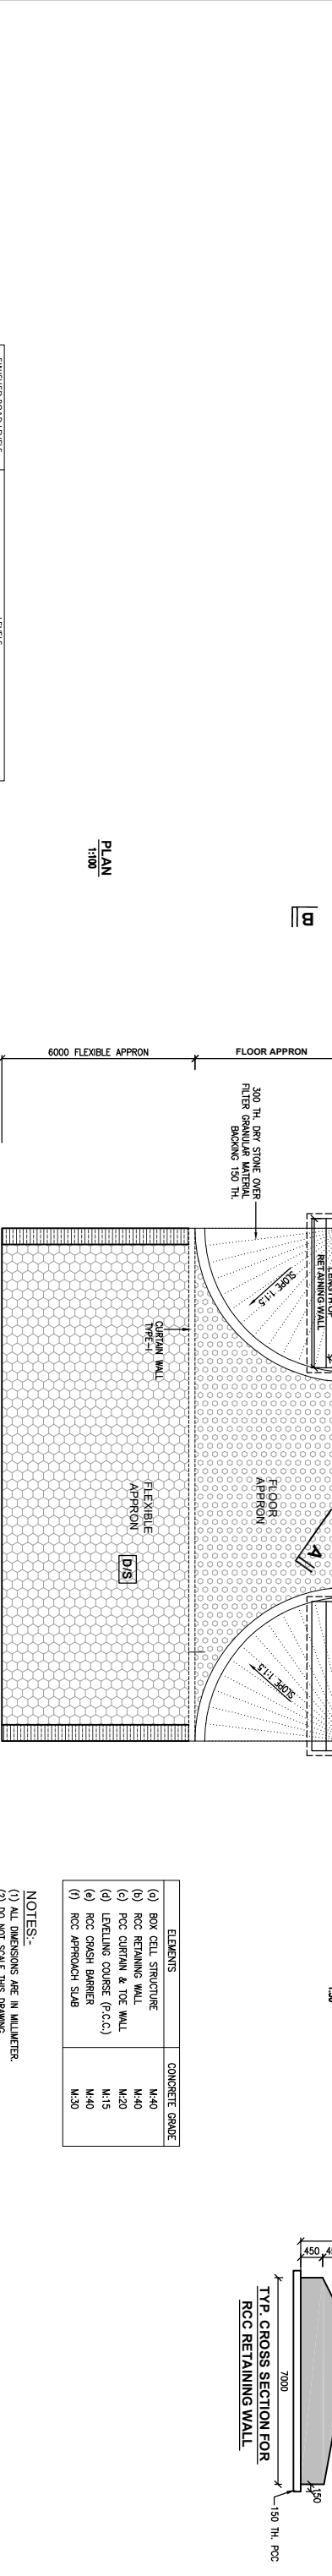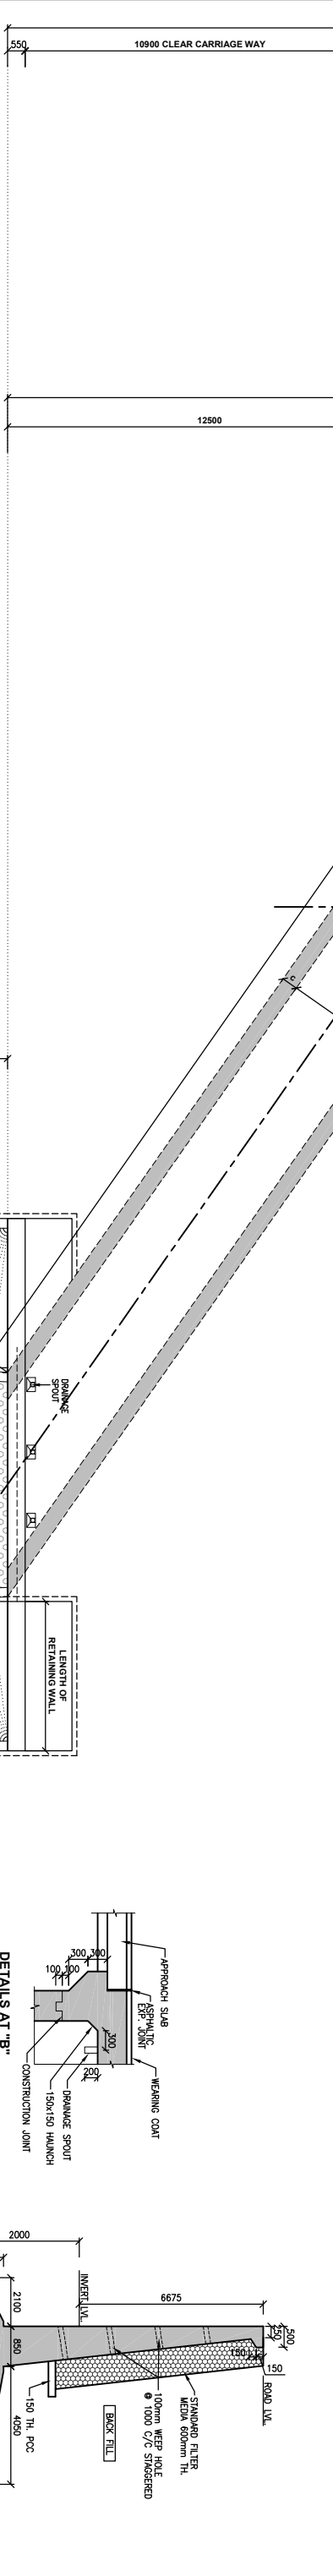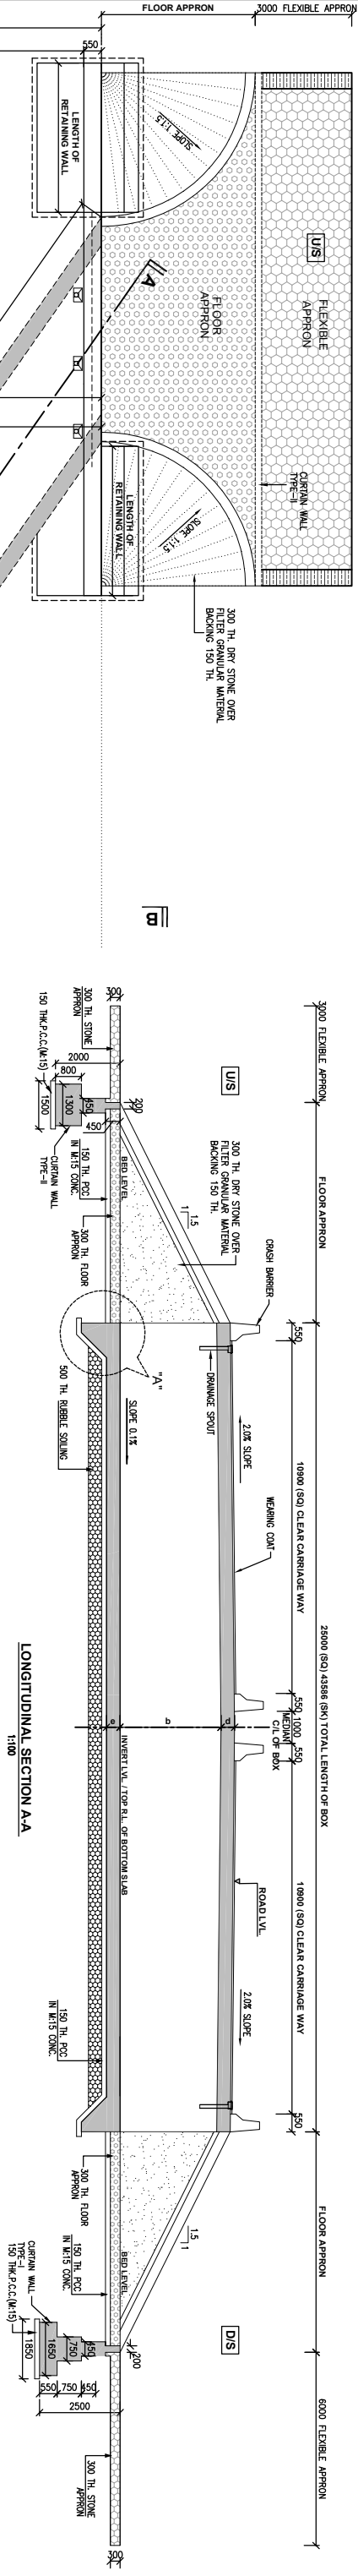

FINISHED ROAD LEVELS		LEVELS	
Sr. No.	Chainage	At Center	At RIS
1	2+50	150.00	150.00
2	3+00	150.00	150.00
3	3+50	150.00	150.00
4	4+00	150.00	150.00
5	4+50	150.00	150.00
6	5+00	150.00	150.00
7	5+50	150.00	150.00
8	6+00	150.00	150.00
9	6+50	150.00	150.00
10	7+00	150.00	150.00
11	7+50	150.00	150.00
12	8+00	150.00	150.00
13	8+50	150.00	150.00
14	9+00	150.00	150.00
15	9+50	150.00	150.00
16	10+00	150.00	150.00
17	10+50	150.00	150.00
18	11+00	150.00	150.00
19	11+50	150.00	150.00
20	12+00	150.00	150.00
21	12+50	150.00	150.00
22	13+00	150.00	150.00
23	13+50	150.00	150.00
24	14+00	150.00	150.00
25	14+50	150.00	150.00
26	15+00	150.00	150.00
27	15+50	150.00	150.00
28	16+00	150.00	150.00
29	16+50	150.00	150.00
30	17+00	150.00	150.00
31	17+50	150.00	150.00
32	18+00	150.00	150.00
33	18+50	150.00	150.00
34	19+00	150.00	150.00
35	19+50	150.00	150.00
36	20+00	150.00	150.00
37	20+50	150.00	150.00
38	21+00	150.00	150.00
39	21+50	150.00	150.00
40	22+00	150.00	150.00
41	22+50	150.00	150.00
42	23+00	150.00	150.00
43	23+50	150.00	150.00
44	24+00	150.00	150.00
45	24+50	150.00	150.00
46	25+00	150.00	150.00
47	25+50	150.00	150.00
48	26+00	150.00	150.00
49	26+50	150.00	150.00
50	27+00	150.00	150.00
51	27+50	150.00	150.00
52	28+00	150.00	150.00
53	28+50	150.00	150.00
54	29+00	150.00	150.00
55	29+50	150.00	150.00
56	30+00	150.00	150.00
57	30+50	150.00	150.00
58	31+00	150.00	150.00
59	31+50	150.00	150.00
60	32+00	150.00	150.00
61	32+50	150.00	150.00
62	33+00	150.00	150.00
63	33+50	150.00	150.00
64	34+00	150.00	150.00
65	34+50	150.00	150.00
66	35+00	150.00	150.00
67	35+50	150.00	150.00
68	36+00	150.00	150.00
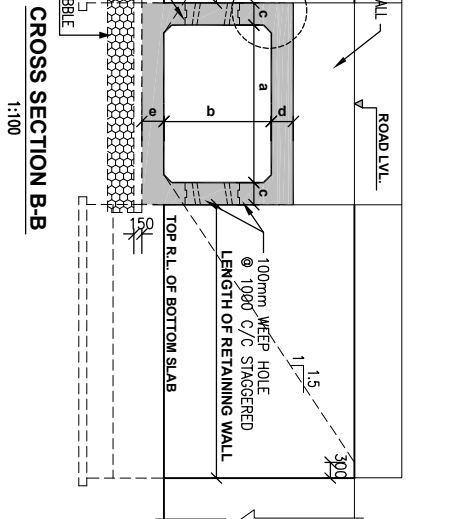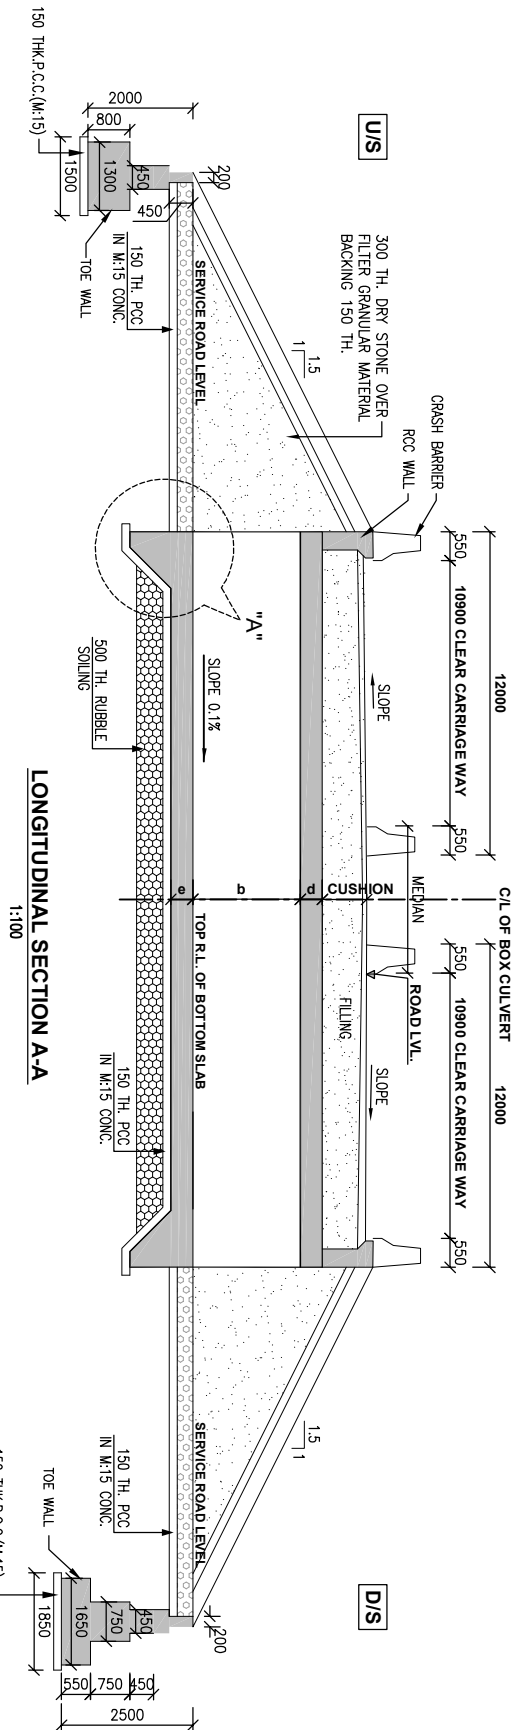

CROSS SECTION B-B
1:100


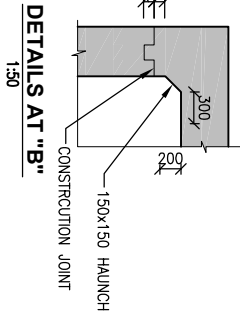


DETAILS AT "B"
1:30

ELEMENTS	CONCRETE GRADE
(a) BOX CELL STRUCTURE	M:40
(b) RCC RETAINING WALL	M:40
(c) PCC CURTAIN & TOE WALL	M:20
(d) LEVELLING COURSE (P.C.C.)	M:15
(e) RCC CRASH BARRIER	M:40
(f) RCC WALL	M:40

- NOTES:-
- (1) ALL DIMENSIONS ARE IN MILLIMETER.
 - (2) DO NOT SCALE THIS DRAWING.
 - (3) THIS DRAWING MUST BE READ IN CONJUNCTION WITH ALL OTHER RELEVANT DRAWINGS.


TYP. CROSS SECTION FOR
RCC RETAINING WALL

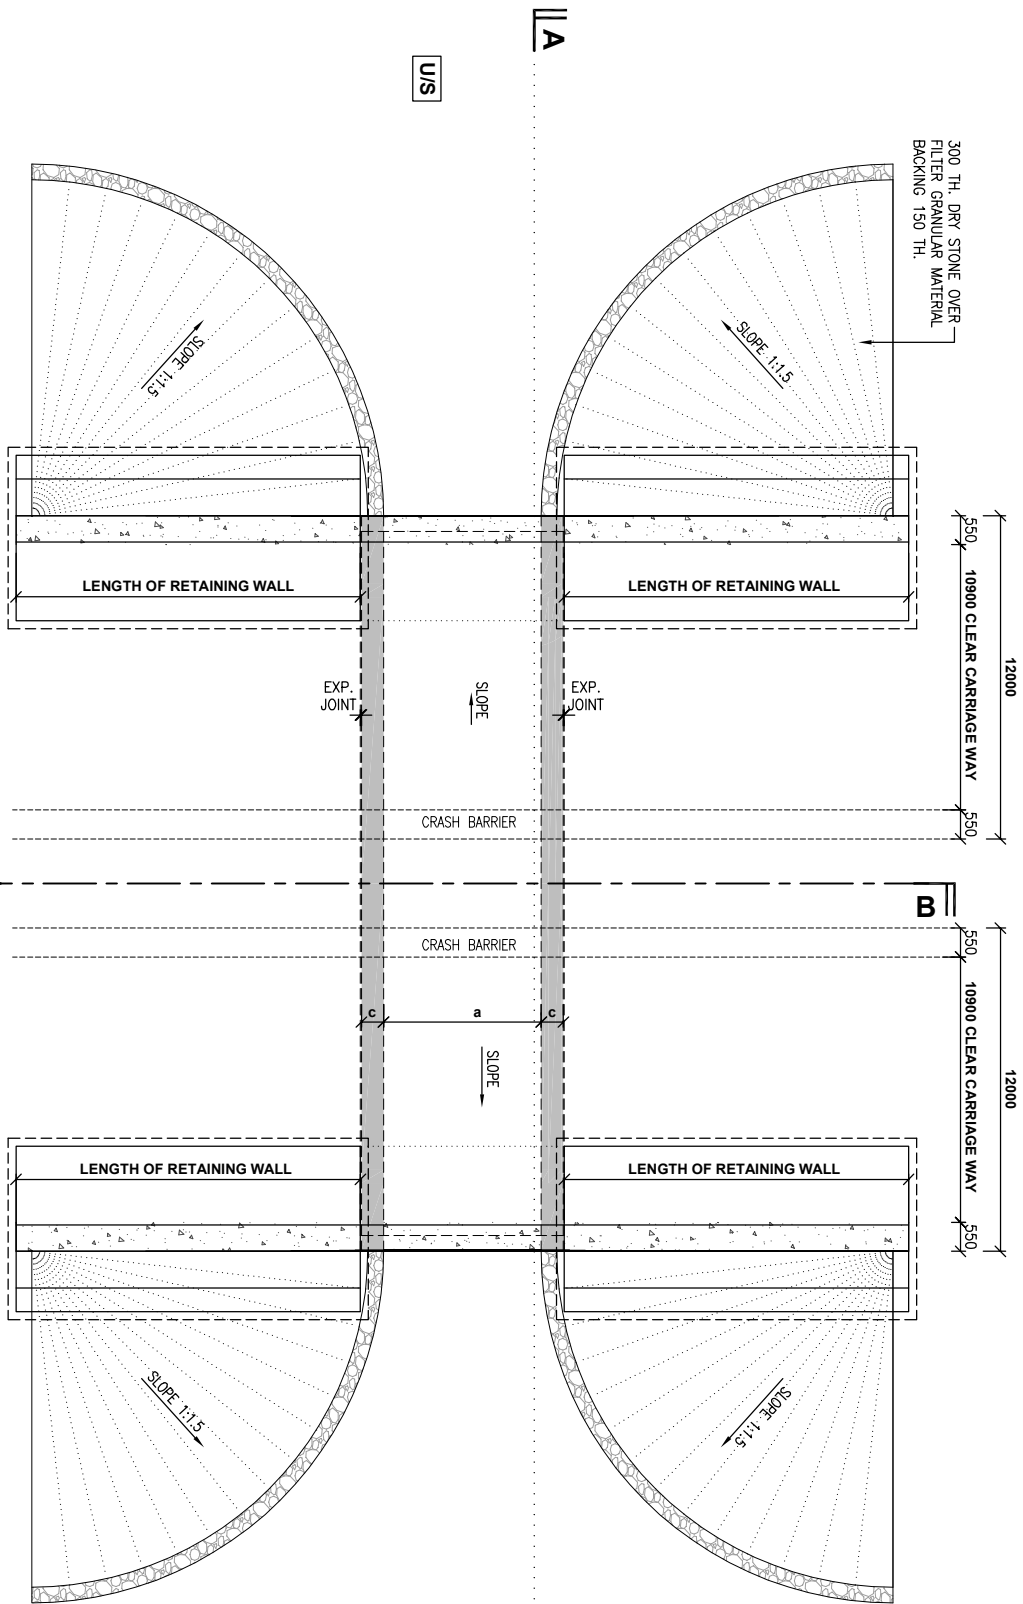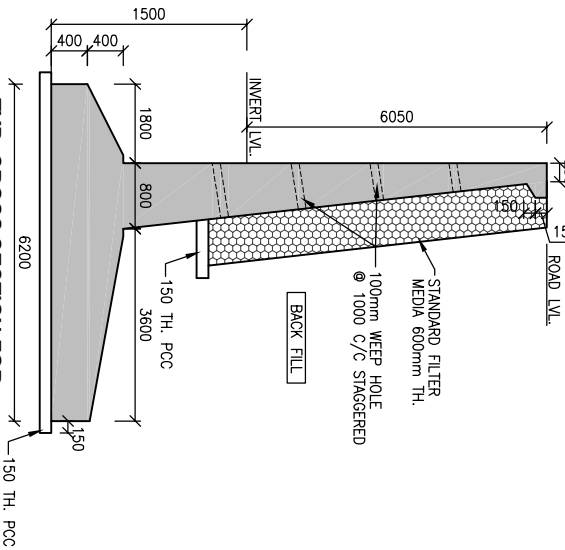

PLAN
1:100








C7	Design Chainage	No. x w x H	length	a	b	c	d	e	At Center	At LHS	At RHS	Foundation Lvl.	PCC Bottom	Top of Bott. Slab	Bot of Top Slab. @ center	Top of Top Slab@ Center	Top of Top Slab @ LHS	Top of Top Slab @ RHS	EARTH CUSHION
28+680	1x10.0m x 4.5m	24	10.00	4.500	0.550	0.550	0.600	355.879	355.579	355.579	349.229	349.079	349.829	354.329	354.879	354.879	354.879	1.000m	

SCALE AT A3 SIZE DRAWING

 

GAD OF LVUP 1 x 10.0 x 4.5m WITH CUSHION
AT CH: 28+680

CLIENT:	DESIGN CONSULTANT:	PROJECT:	CLIENT APPROVAL:	SIGNATURE:
NATIONAL HIGHWAYS & INFRASTRUCTURE DEVELOPMENT CORPORATION LTD. PTI BUILDING, 4 PARLIAMENT STREET SANSAD MARG AREA, NEW DELHI - 110001	ANANDJIWALA INFRA ADVISORY 9, Shivrajnagar Shopping Center, On 32 Feet Ring Road W-1, Shivrajnagar Cross Road, Satehille, Ahmednagar - 430 015 Email: anandjiwalainfra@gmail.com	CONSULTANCY SERVICES FOR FEASIBILITY STUDY, PREPARATION OF DETAILED PROJECT REPORT AND PROVIDING PRE-CONSTRUCTION SERVICES FOR UPGRADEATION OF EXISTING 2 LANE HIGHWAY TO 4 LANE WITH PAVED SHOULDER CONFIGURATION (NH-144A) FROM KM 26.350 (KHATI CHOWK) TO KM 30.097 (HANUMAN CHOWK) OF JAMMU - AKHNOOR SECTION IN THE UNION TERRITORY OF JAMMU & KASHMIR ON EPC BASIS	DWG NO:- DATE REVISIONS	APPROVED: DESIGNED: CHECKED: DRAWN: LK SJ SC LA

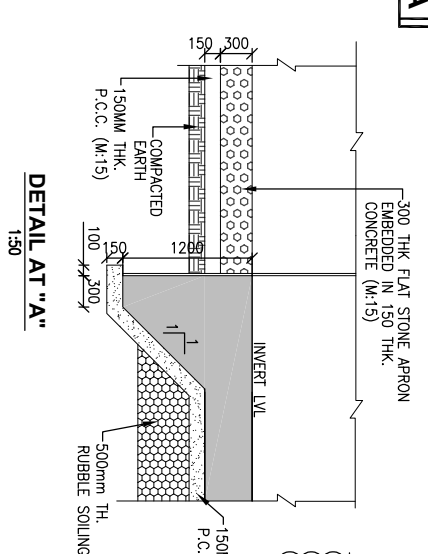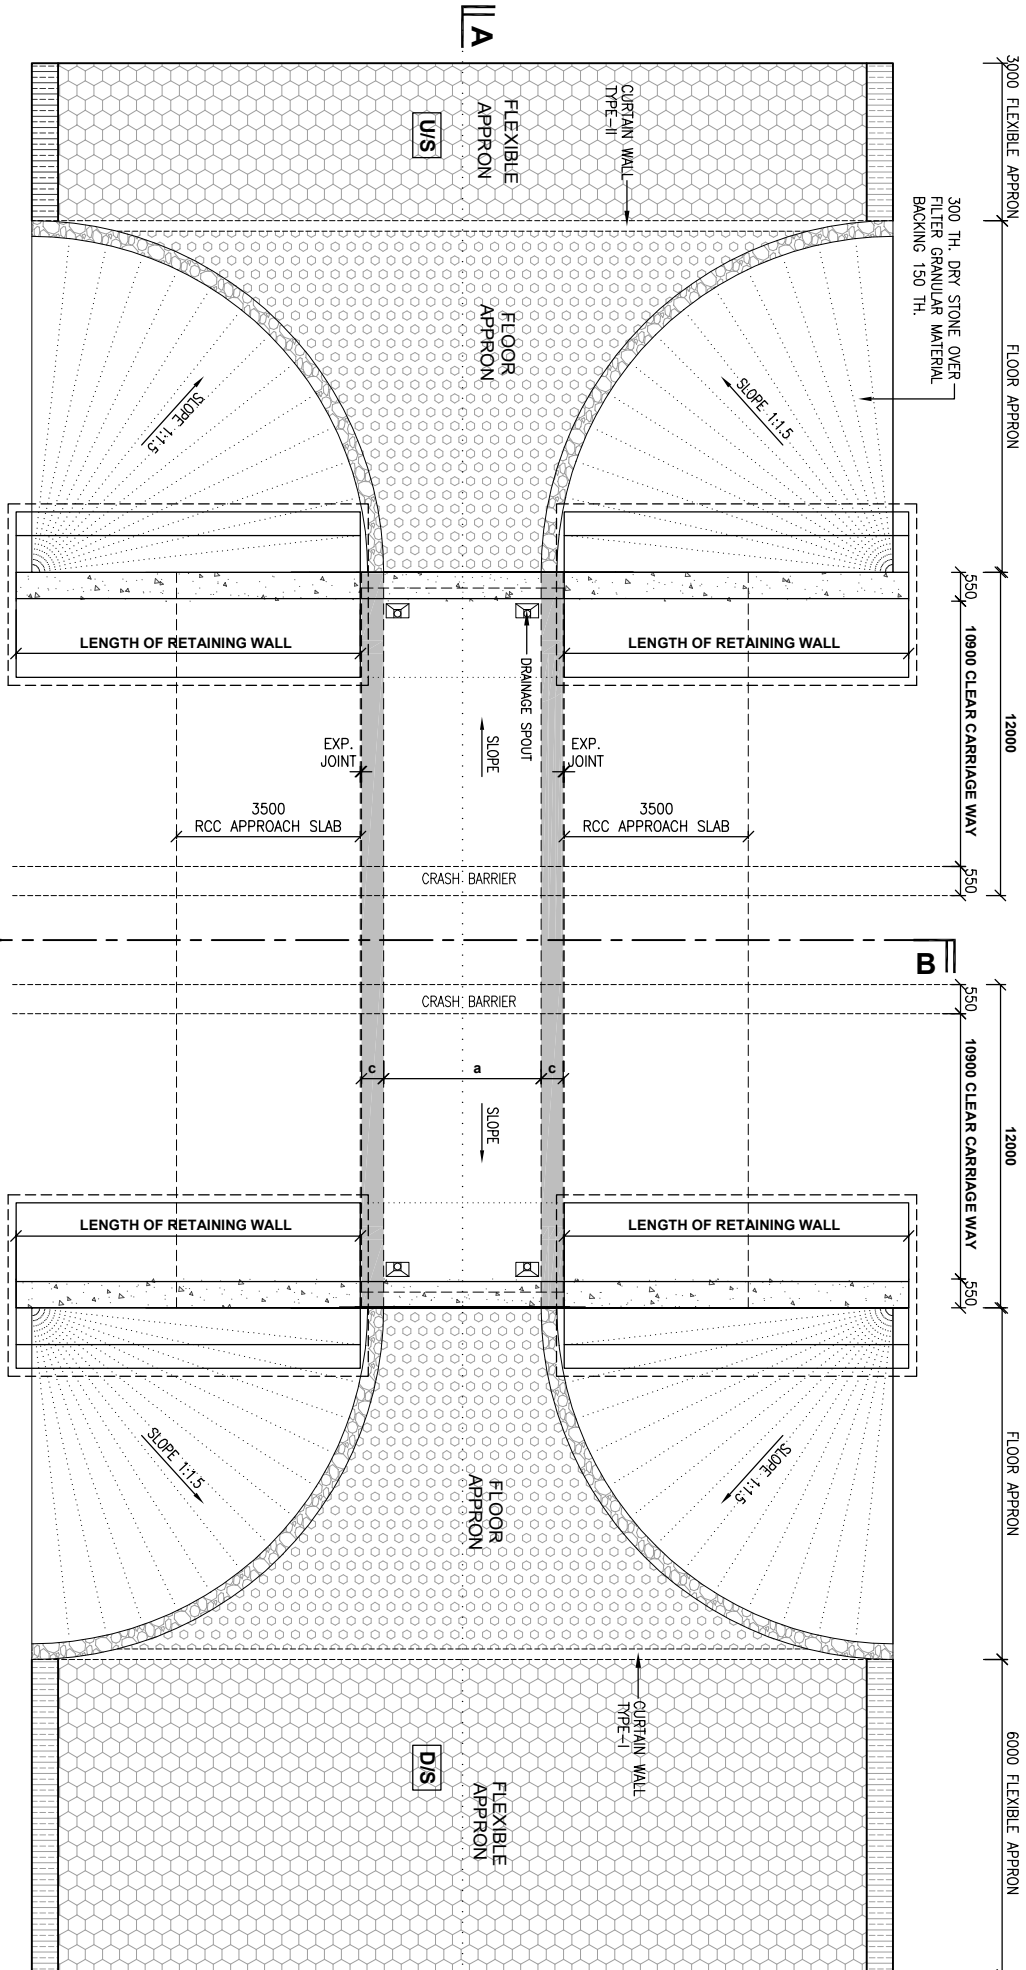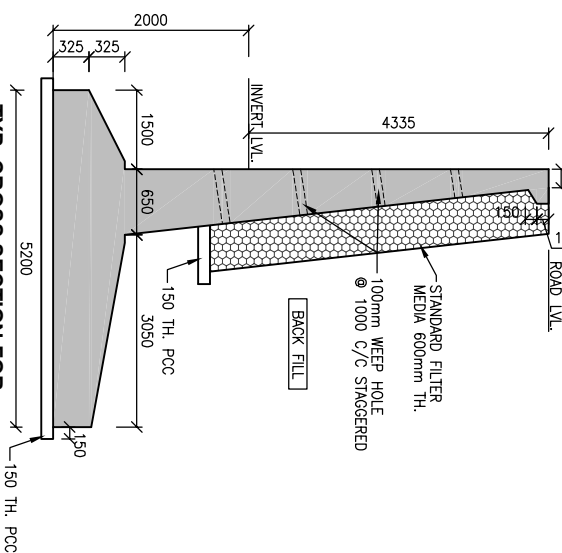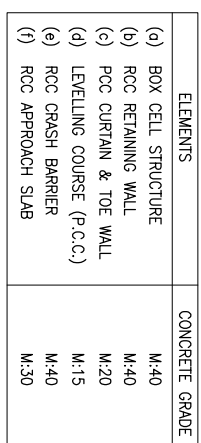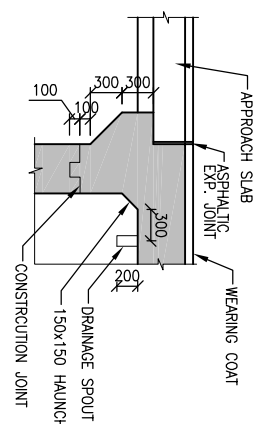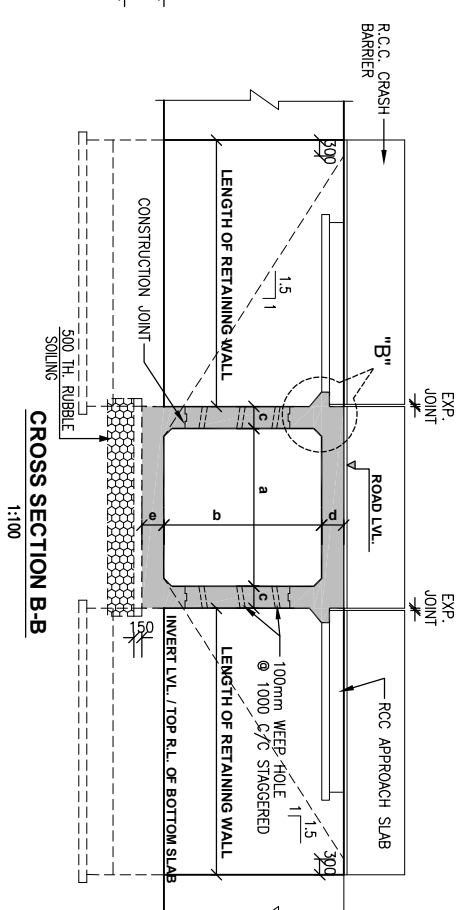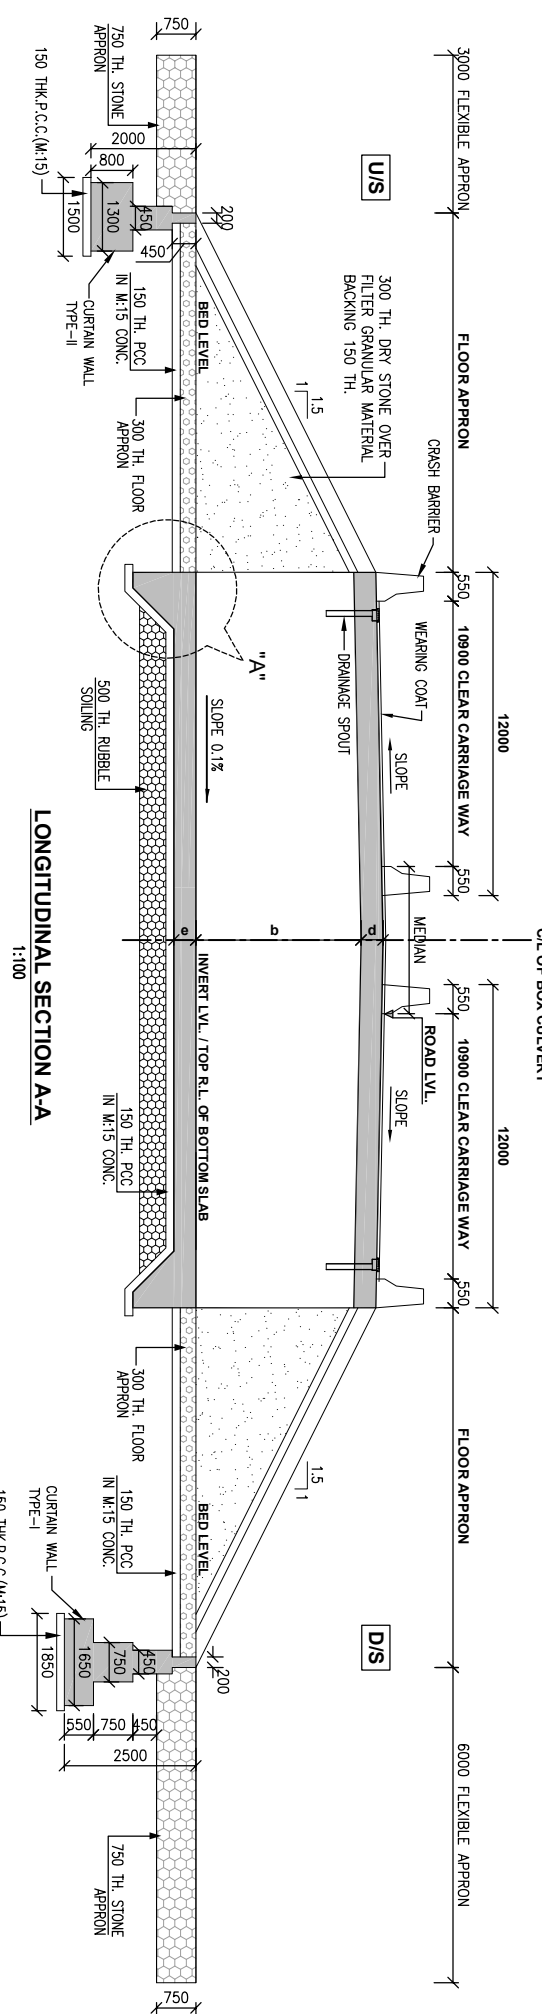

			FINISHED ROAD LEVELS					LEVELS										
Sr. No.	Design Chaining	No. x w x H	Length	a	b	c	d	e	At Center	At LHS	At RHS	Foundation Lvl.	PCC Bottom	Top of Bott. Slab	Bot of Top Slab @ center	Top of Top Slab@ Center	Top of Top Slab @ LHS	Top of Top Slab @ RHS
C8	29+025	1x6.0mx4.0m	24	6.000	4.000	0.500	0.500	0.550	353.000	352.700	352.700	347.875	347.725	348.425	352.425	352.925	352.625	352.625

[illegible]



100MM THK.
PCC (M:15)



A



(SCALE:- 1:100)






(SCALE 1:50)

SHEET 02 OF 02

1. ALL DIMENSIONS ARE IN mm. UNLESS OTHERWISE MENTIONED, ONLY WRITTEN DIMENSIONS ARE TO BE FOLLOWED.NO DIMENSION IS TO BE SCALED.



2. FOR ALL OTHER NOTES REFER SHEET 01 OF 02.

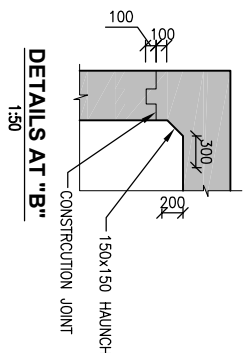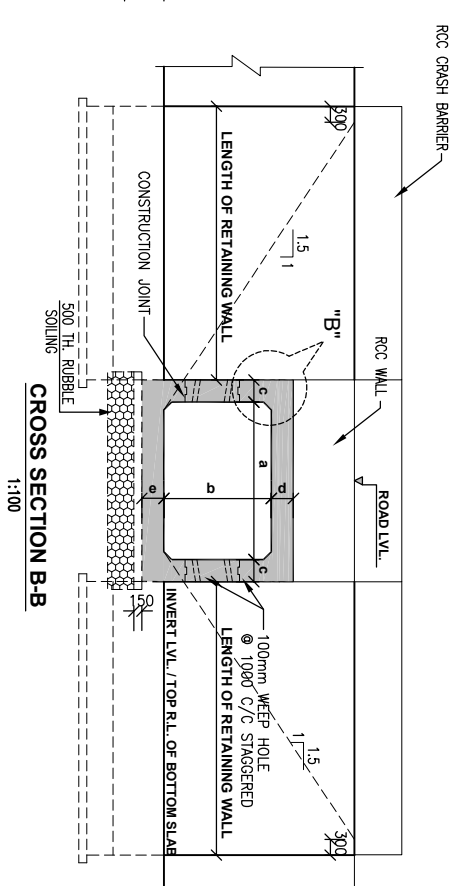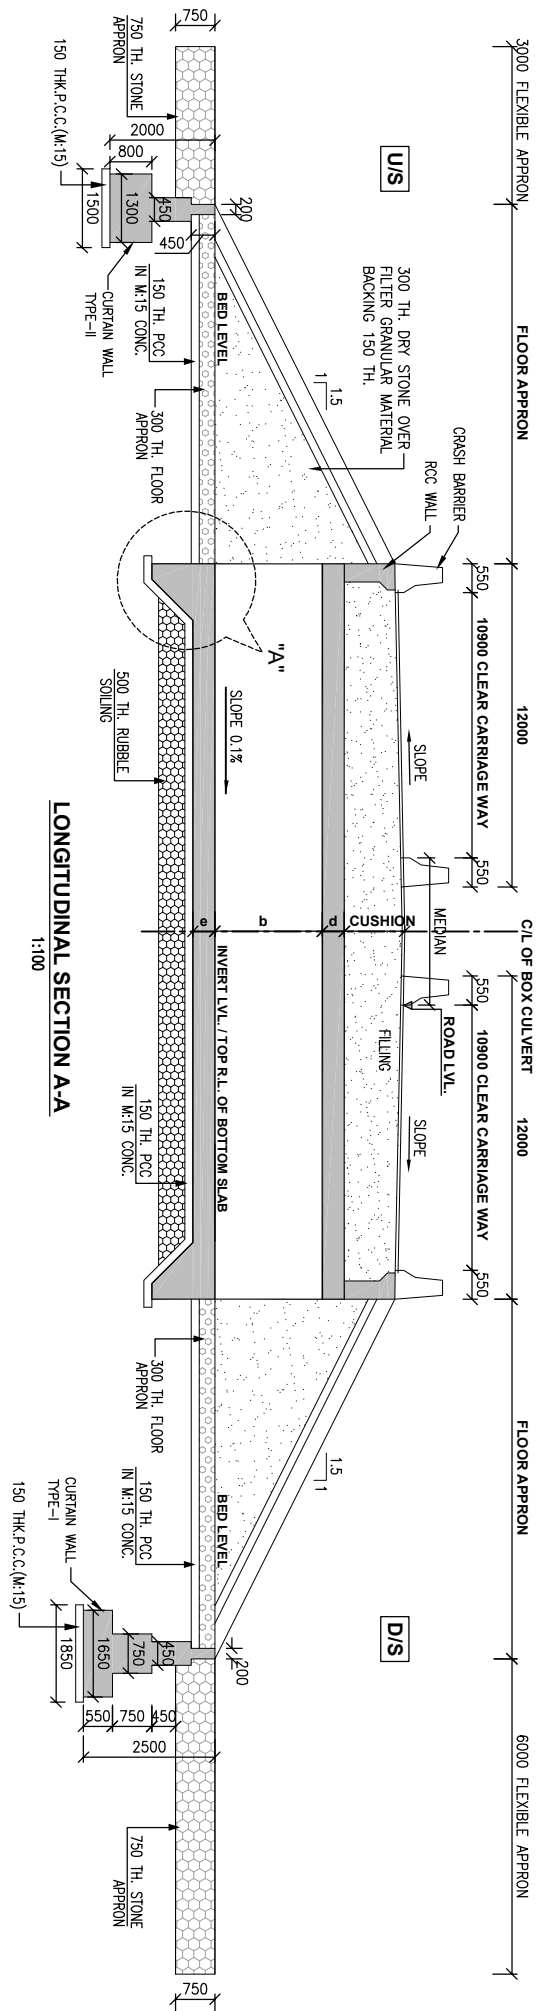

ELEMENTS	CONCRETE GRADE
(a) BOX CELL STRUCTURE	M:40
(b) RCC RETAINING WALL	M:40
(c) PCC CURTAIN & TOE WALL	M:20
(d) LEVELLING COURSE (P.C.C.)	M:15
(e) RCC CRASH BARRIER	M:40
(f) RCC WALL	M:40


- NOTES:-
- (1) ALL DIMENSIONS ARE IN MILLIMETER.
 - (2) DO NOT SCALE THIS DRAWING.
 - (3) THIS DRAWING MUST BE READ IN CONJUNCTION WITH ALL OTHER RELEVANT DRAWINGS.

A





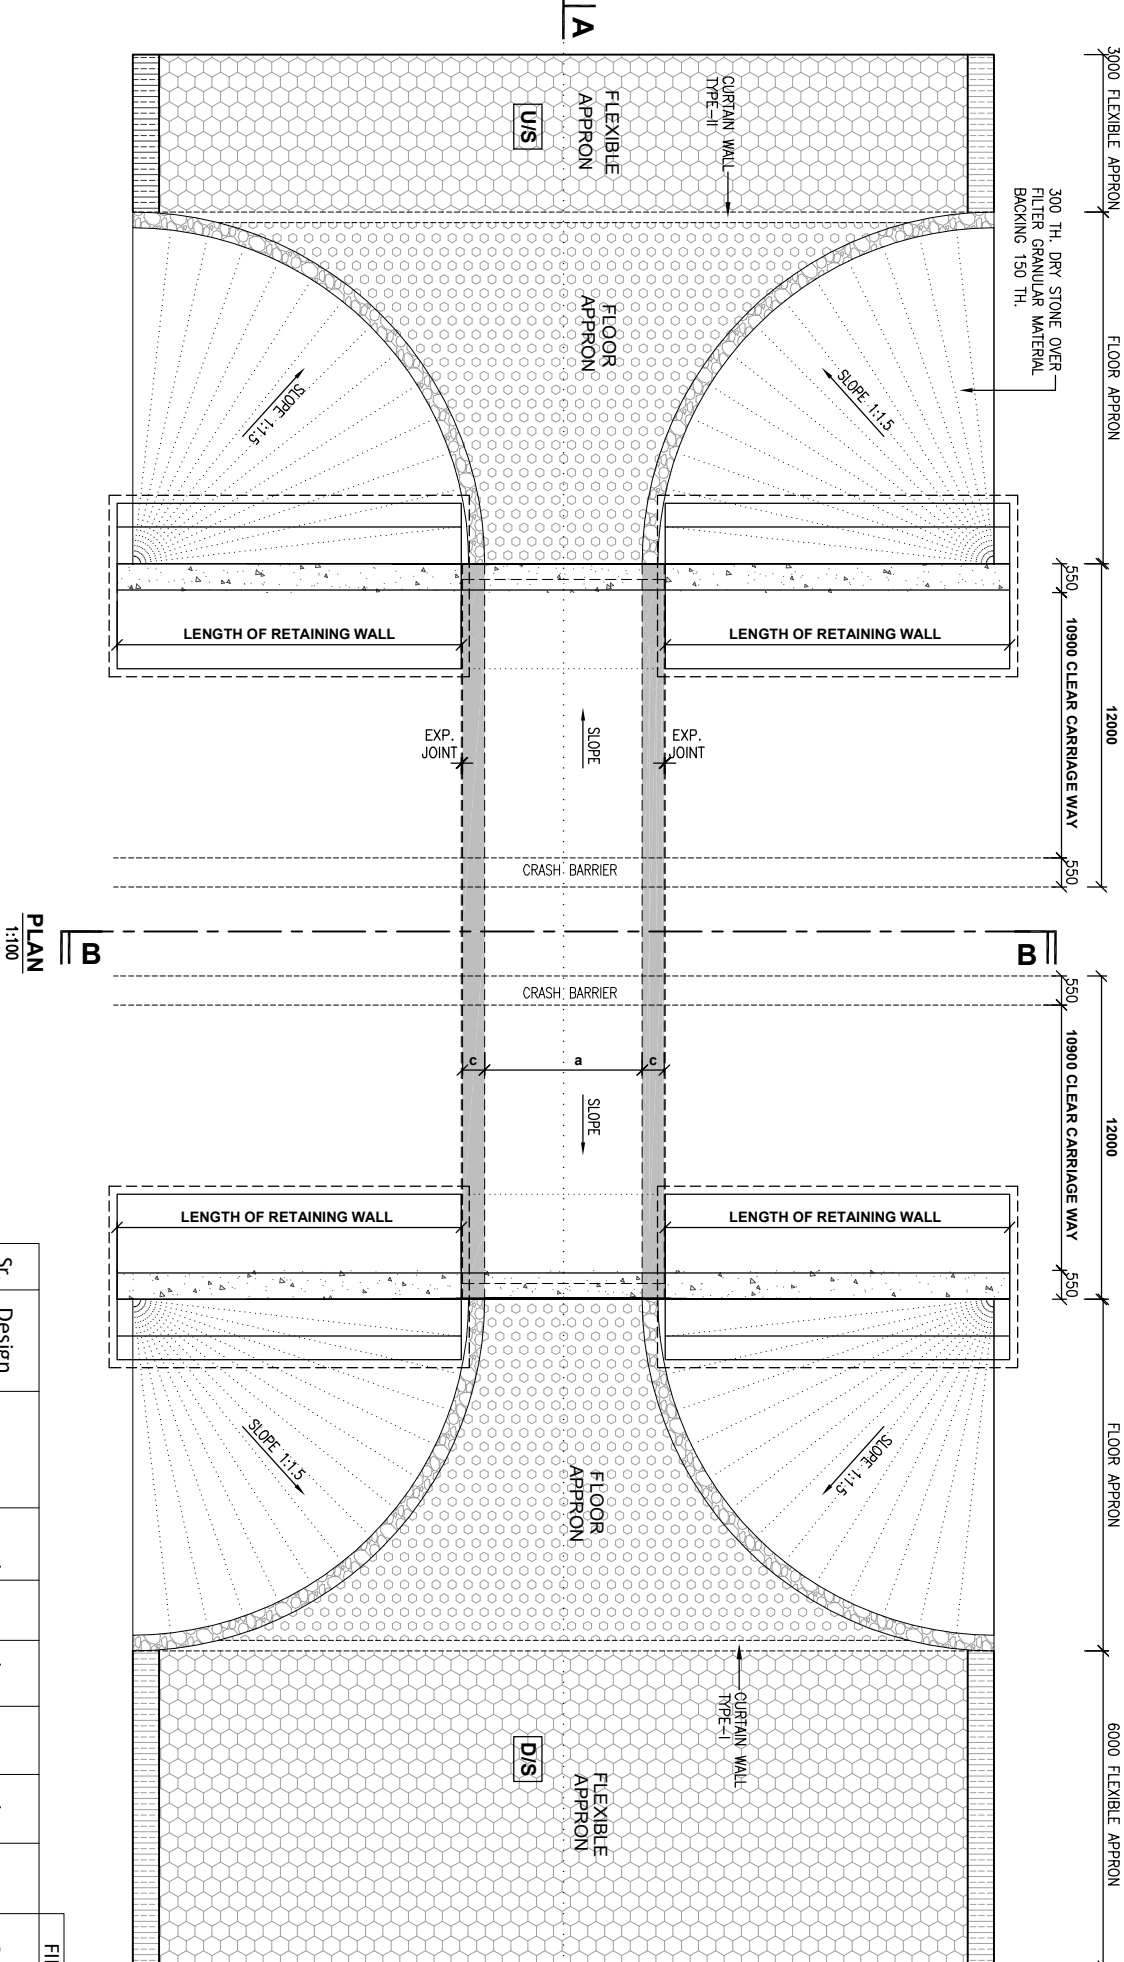
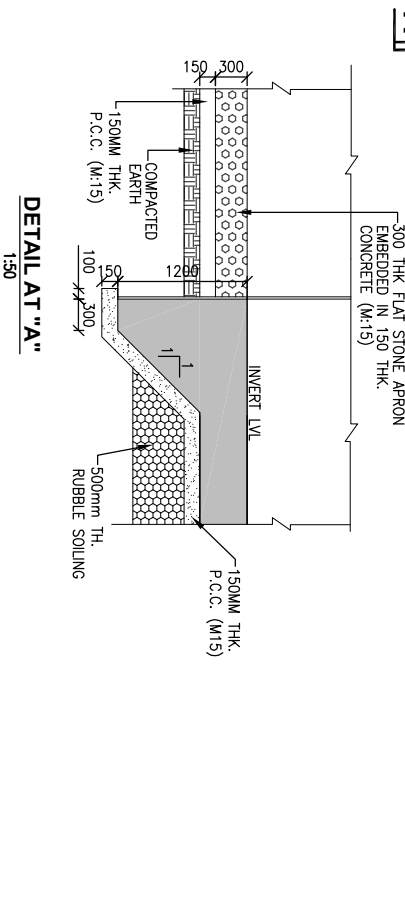


Sr. No.	Design No.	x	w	x	H	Length	a	b	c	d	e	At Center	At LHS	At RHS	Foundation Lvl.	PCC Bottom	Top of Bott. Slab	Bot of Top Slab @ center	Top of Top Slab@ Center	Top of Top Slab @ LHS	Top of Top Slab @ RHS	EARTH CUSHION				
C9	29+327	1	x	0	m	x	4.0	m	24	6,000	4,000	0.500	0.500	0.550	357.406	357.106	357.106	348.856	348.706	349.406	353.406	353.906	353.906	353.906	3,500	m

SCALE AT A3 SIZE DRAWING








 


CLIENT:	DESIGN CONSULTANT:	PROJECT:	TITLE:	CLIENT APPROVAL:	SIGNATURE:	
NATIONAL HIGHWAYS & INFRASTRUCTURE DEVELOPMENT CORPORATION LTD. PTI BUILDING, 4 PARLIAMENT STREET SANSAD MARG AREA, NEW DELHI - 110001	ANANDJIWALA INFRA ADVISORY 9, Shivrajnagar Shopping Center, On 32 Feet Ring Road M. Shivrajnagar Cross Road, Satellite, Ahmedabad - 380 015 Email: anandjiwalainfra@gmail.com	CONSULTANCY SERVICES FOR FEASIBILITY STUDY, PREPARATION OF DETAILED PROJECT REPORT AND PROVIDING PRE-CONSTRUCTION SERVICES FOR UPGRADEATION OF EXISTING 2 LANE HIGHWAY TO 4 LANE WITH PAVED SHOULDER CONFIGURATION (NH-144A) FROM KM 26.350 (KHATI CHOWK) TO KM 30.097 (HANUMAN CHOWK) OF JAMMU - AKHNOOR SECTION IN THE UNION TERRITORY OF JAMMU & KASHMIR ON EPC BASIS	GAD OF SINGLE CELL BOX CULVERT 6.0x4.00m WITH CUSHION AT CH: 29+327			
REV.	DATE	REVISIONS	DWG NO.:-	CHECKED:	DESIGNED:	APPROVED:
			LK	SJ	SC	LA

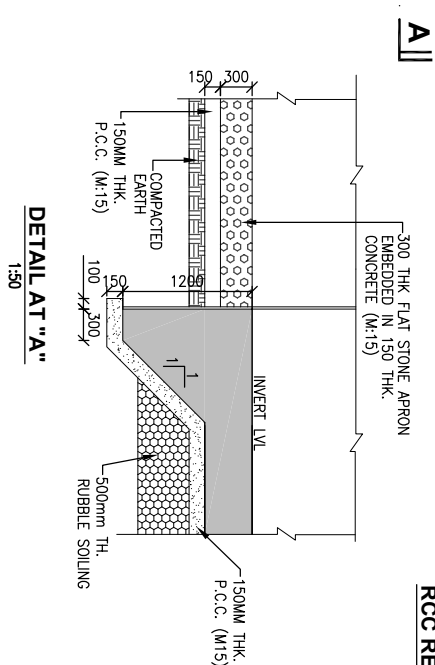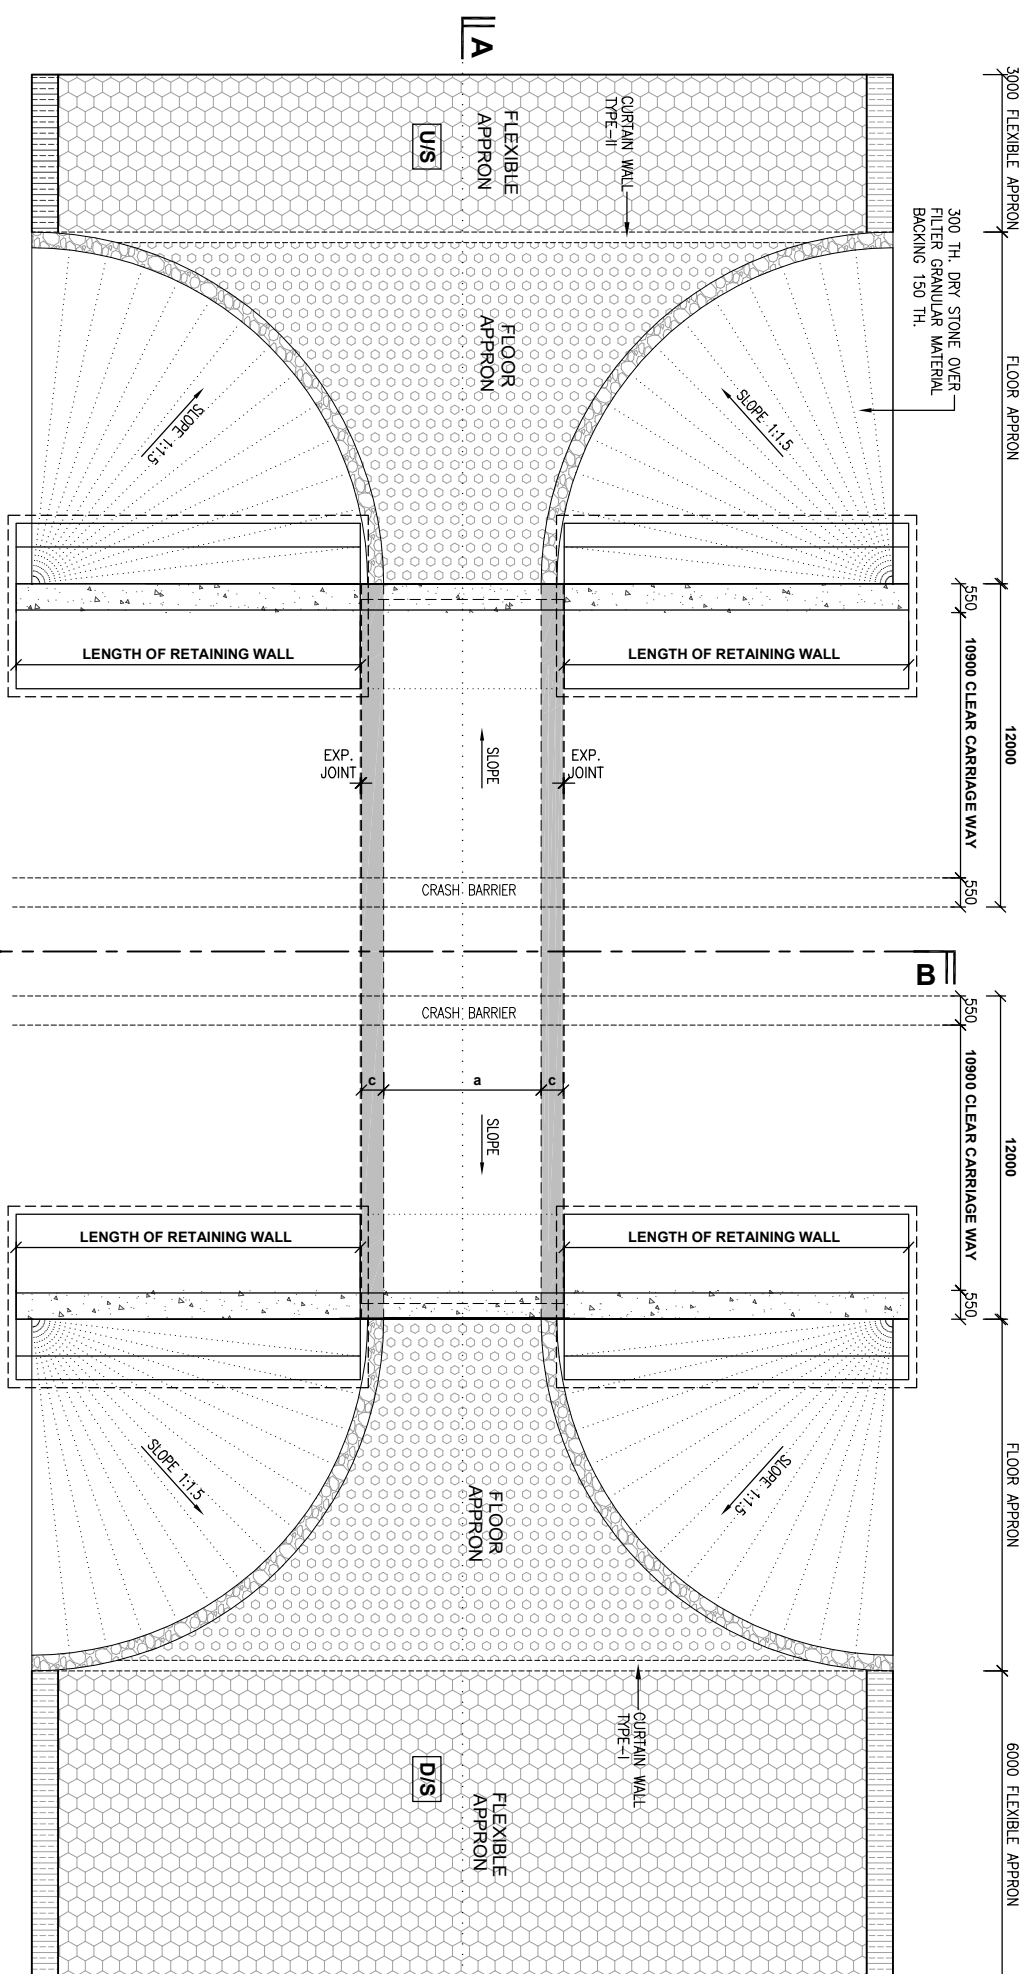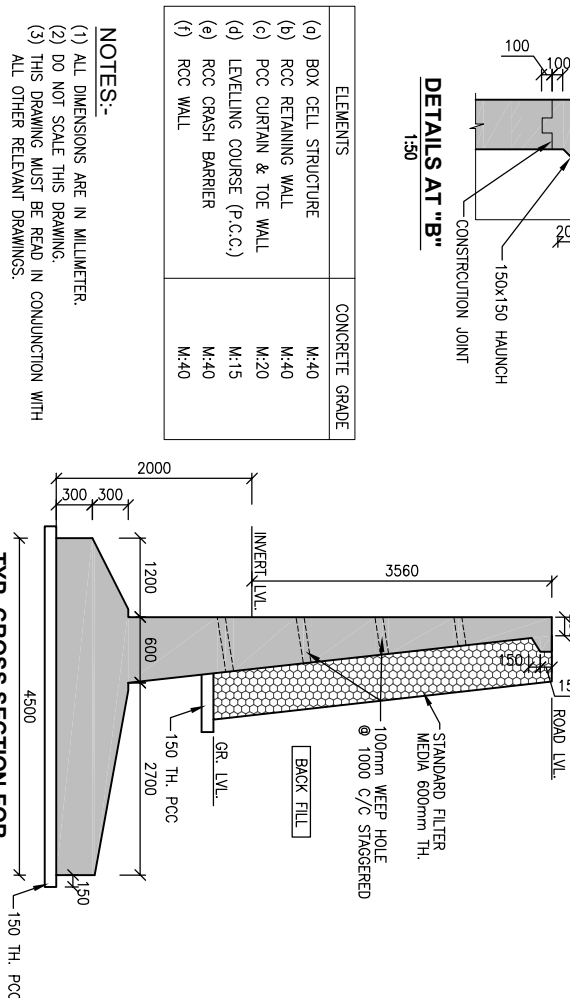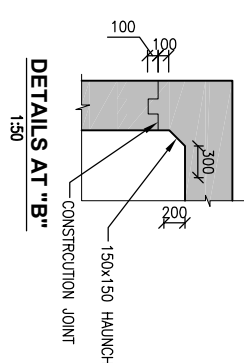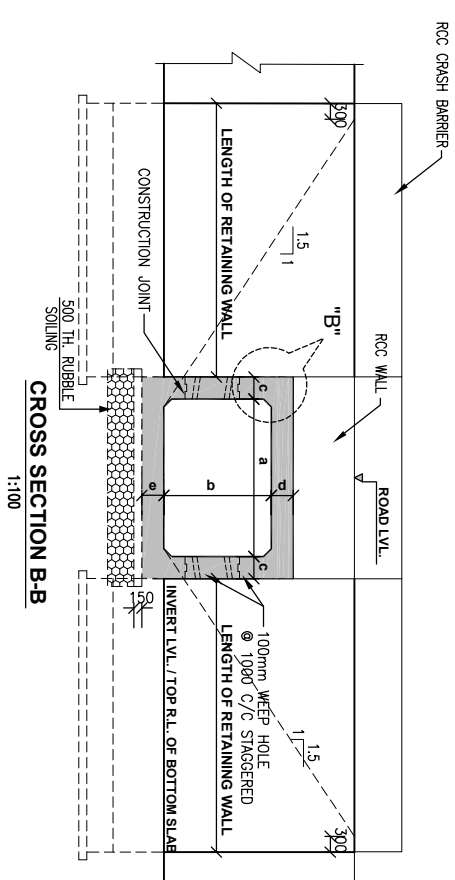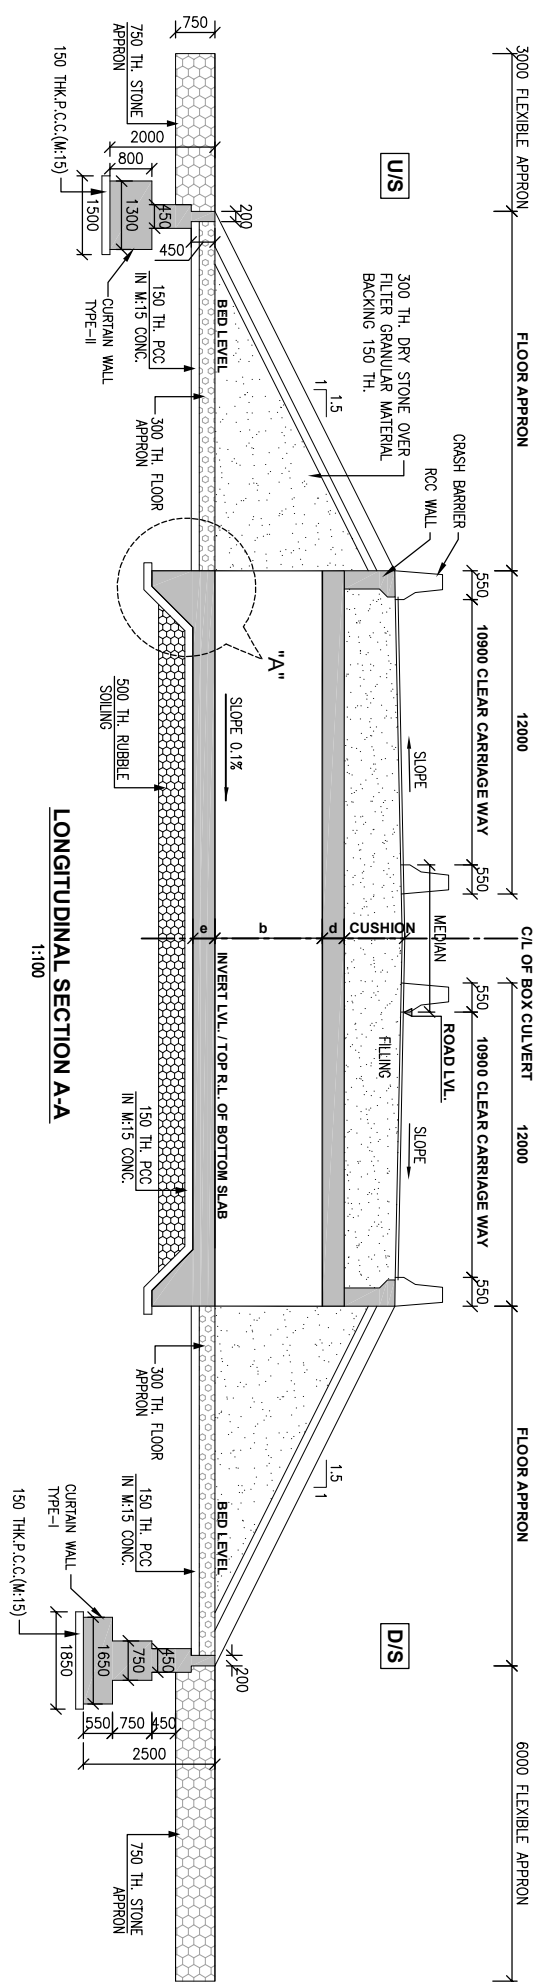







FINISHED ROAD LEVELS										LEVELS								
Sr. Design No.	No. x w x H	Length	a	b	c	d	e	At Center	At LHS	At RHS	Foundation Lvl.	PCC Bottom	Top of Bot. Slab	Top of Top Slab @ center	Top of Top Slab @ LHS	Top of Top Slab @ RHS	EARTH CUSHION	
C10	29+641	1x3mx3m	24	3.000	3.000	0.300	0.300	0.350	360.719	360.419	360.419	356.069	355.919	356.419	359.419	359.719	359.719	1.000 m

[illegible]

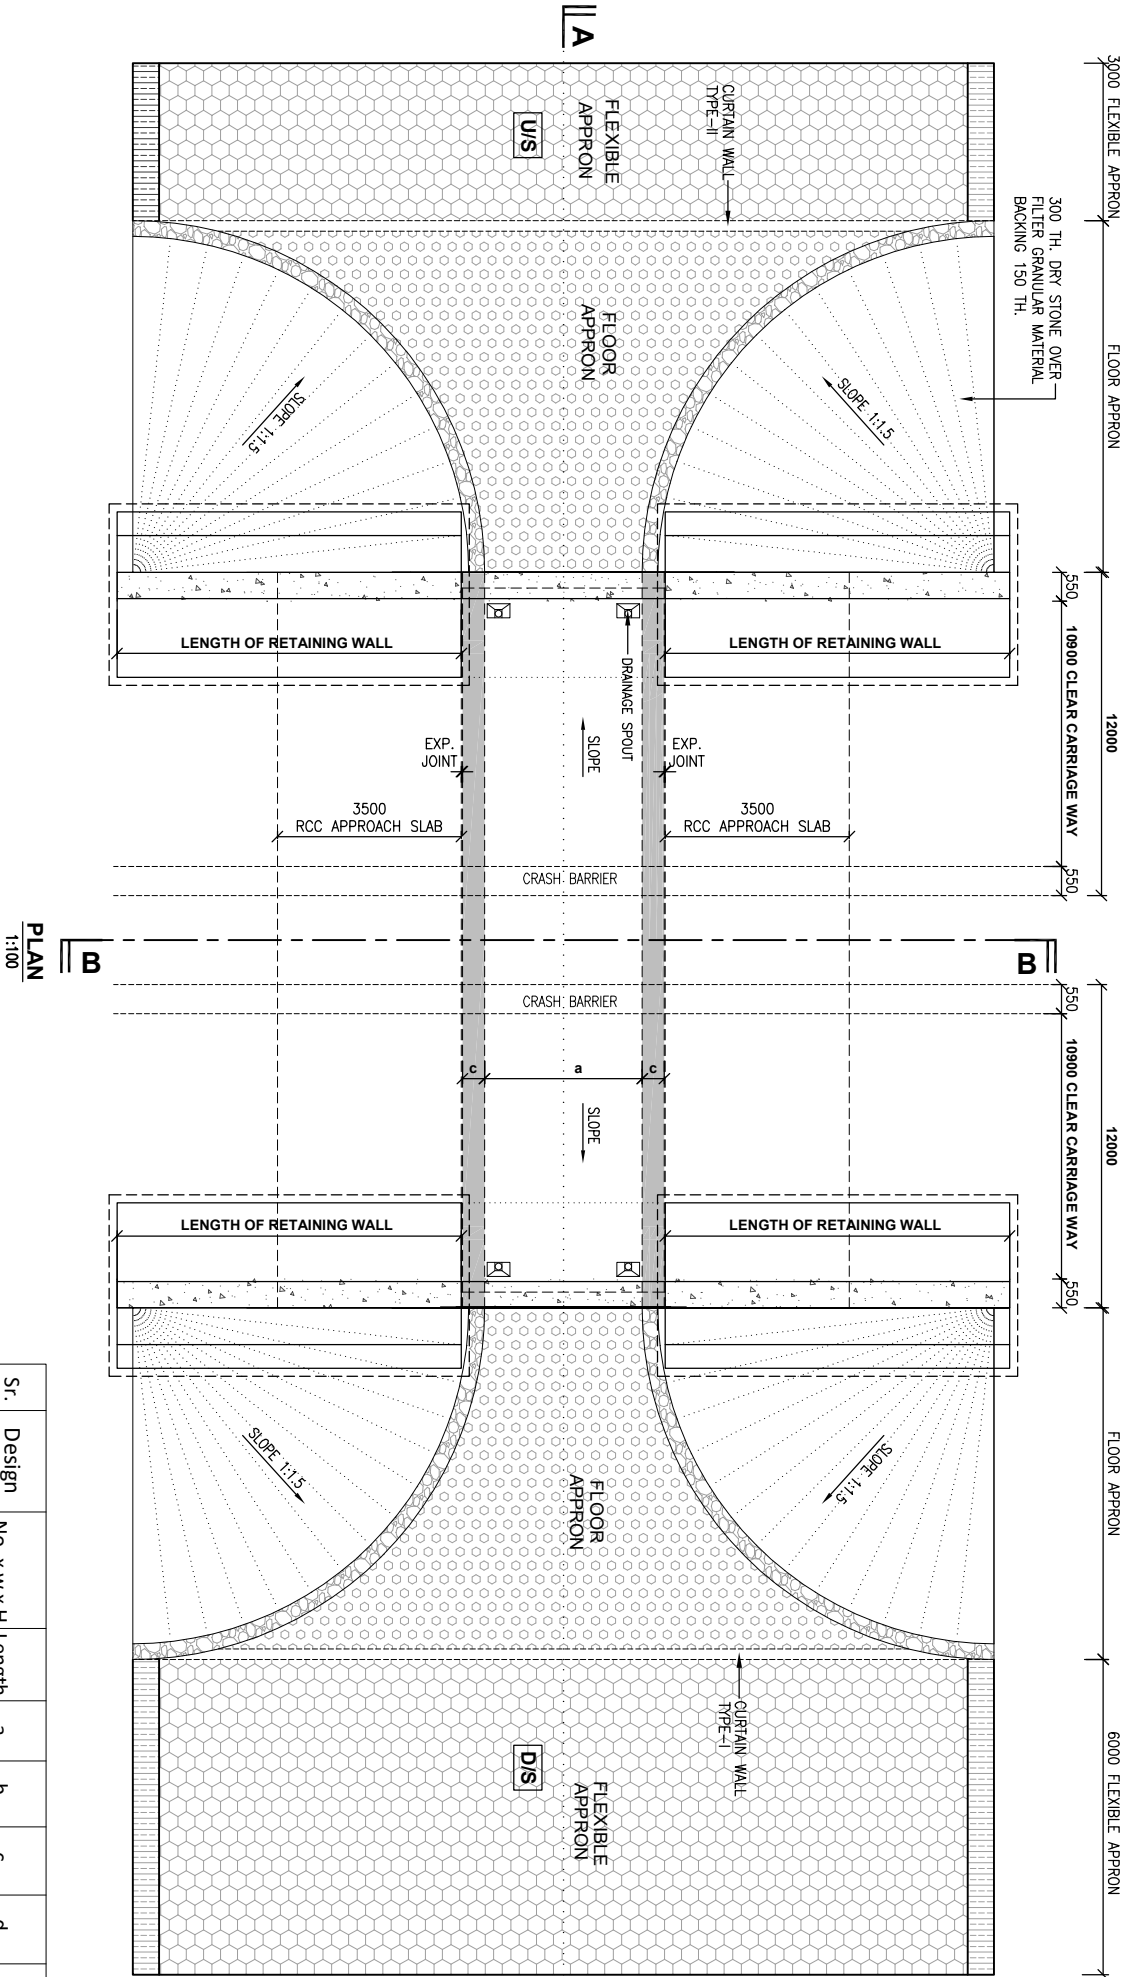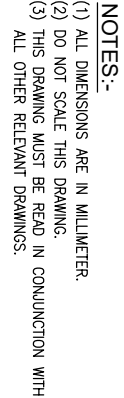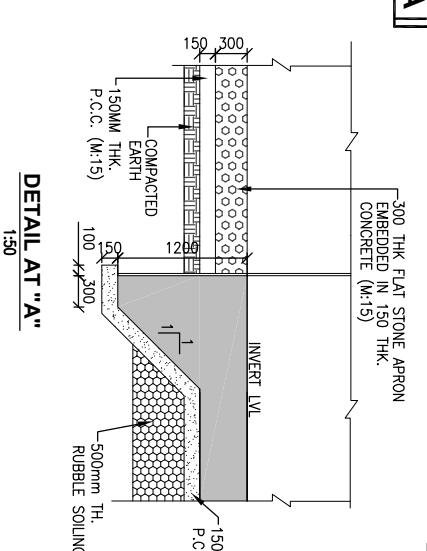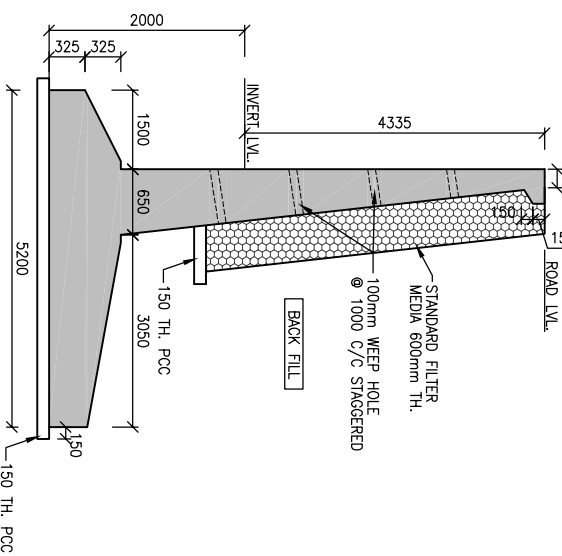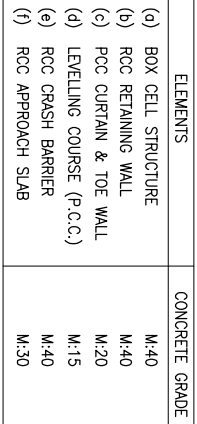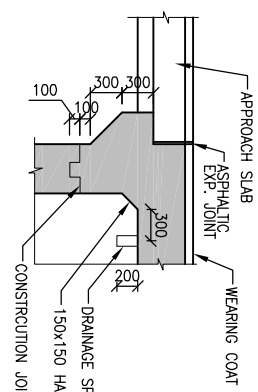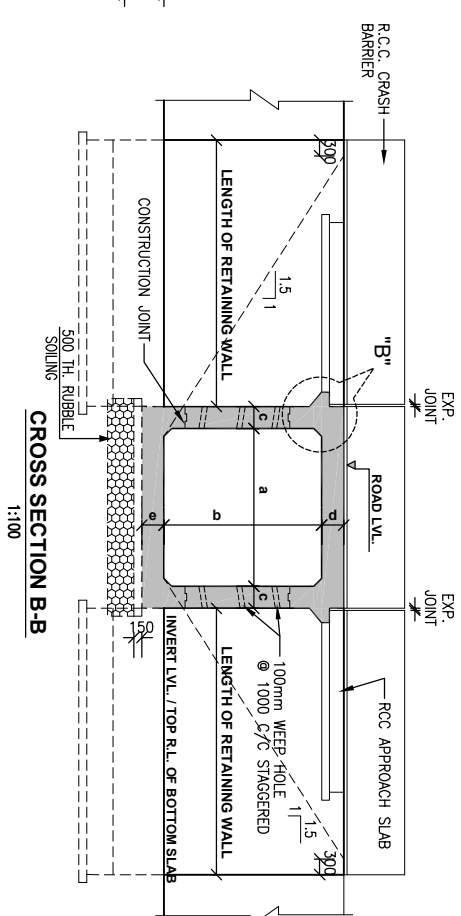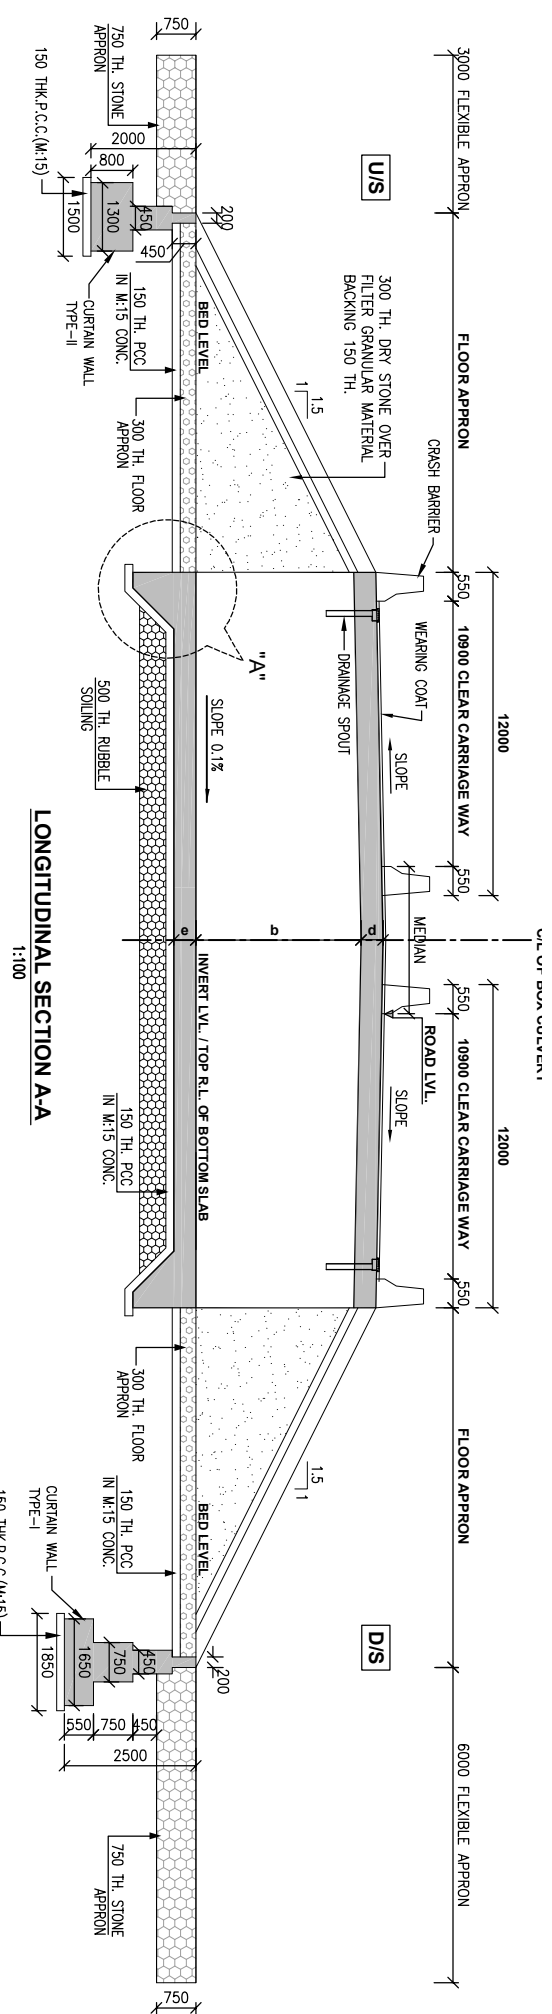


Sr. No.	Design Chaining	No. x w x H	Length	a	b	c	d	e	FINISHED FLOOR LEVEL			LEVEL						
									At Center	At LHS	At RHS	Foundation Lvl.	PCC Bottom	Top of Bott. Slab	Bot of Top Slab @ center	Top of Top Slab@ Center	Top of Top Slab @ LHS	Top of Top Slab @ RHS
C12	30+217	1x6.0mx4.0m	24	6,000	4,000	0,500	0,500	0,550	366,534	366,234	366,234	361,409	361,259	361,959	365,959	366,459	366,159	366,159

[illegible]

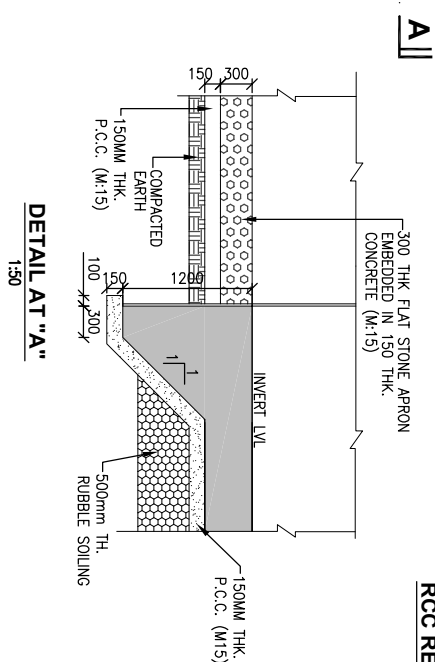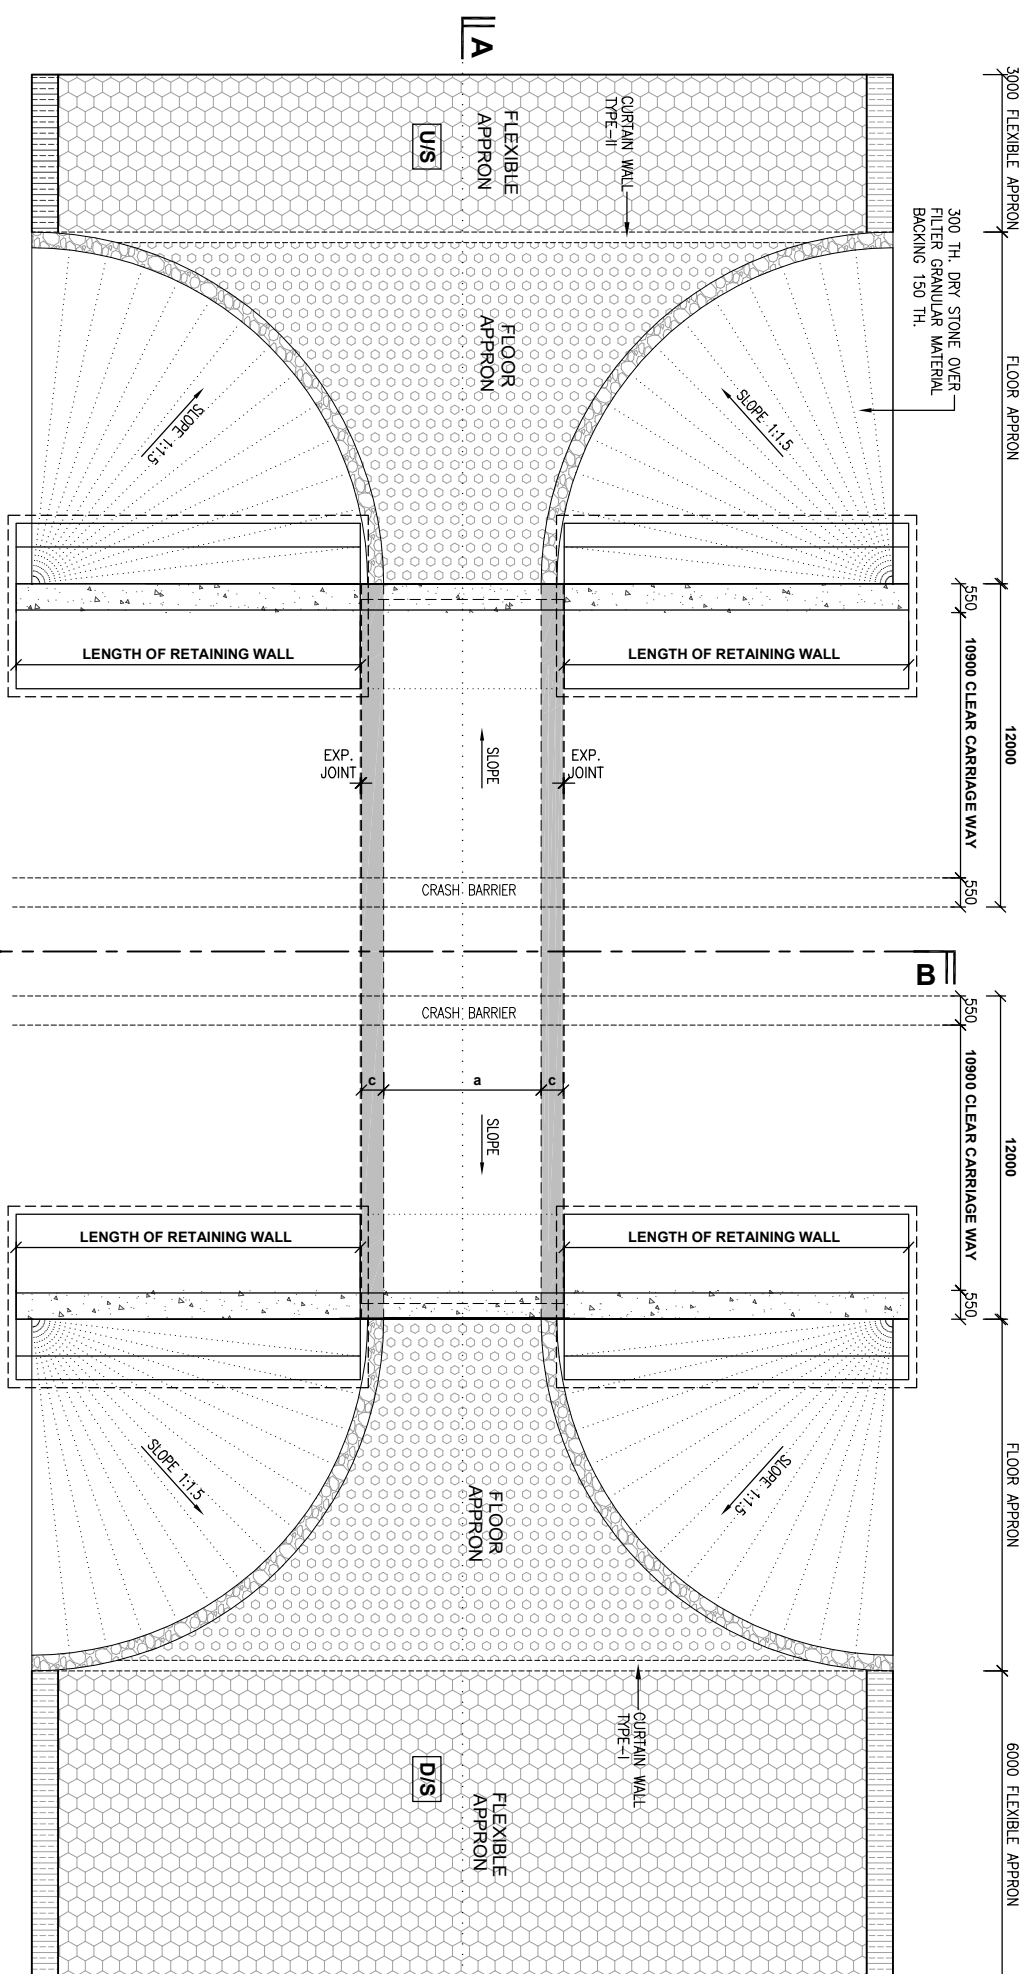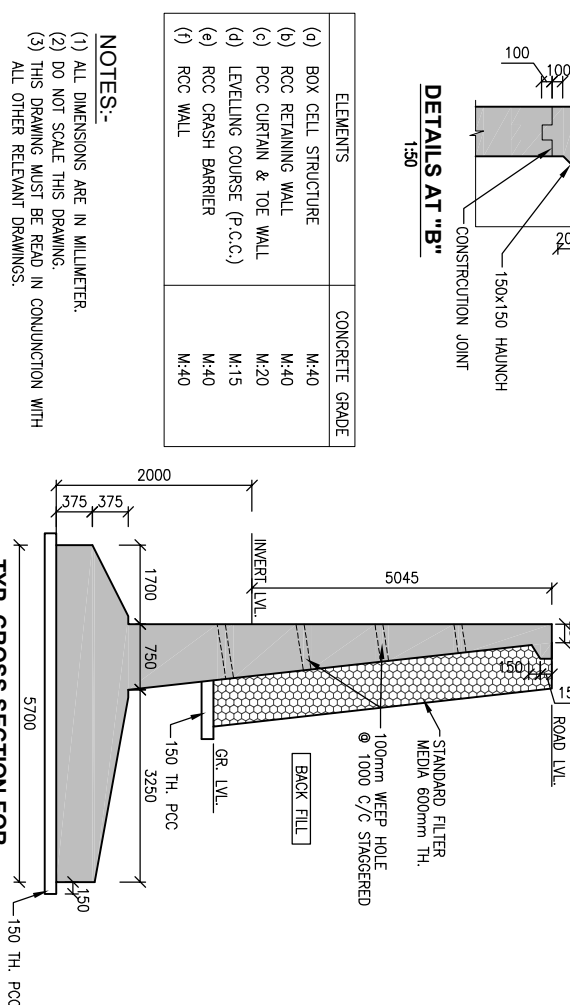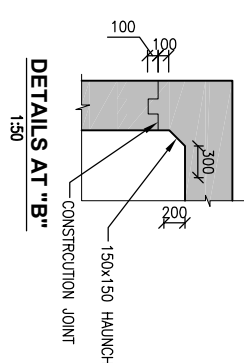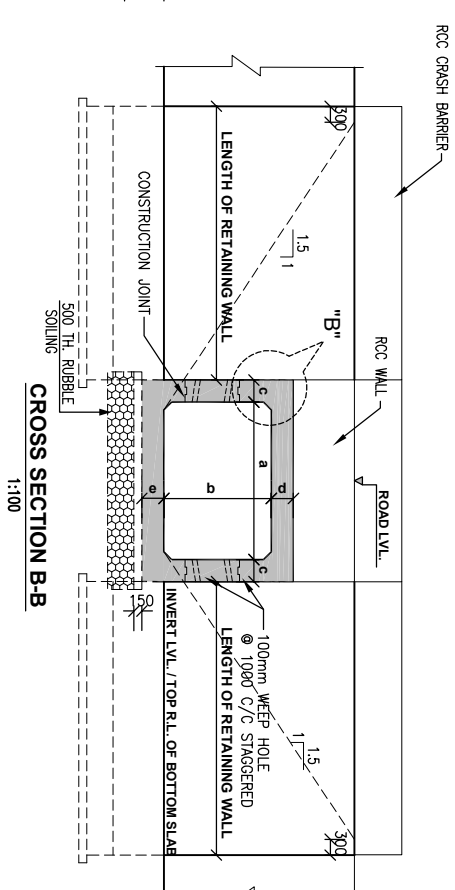
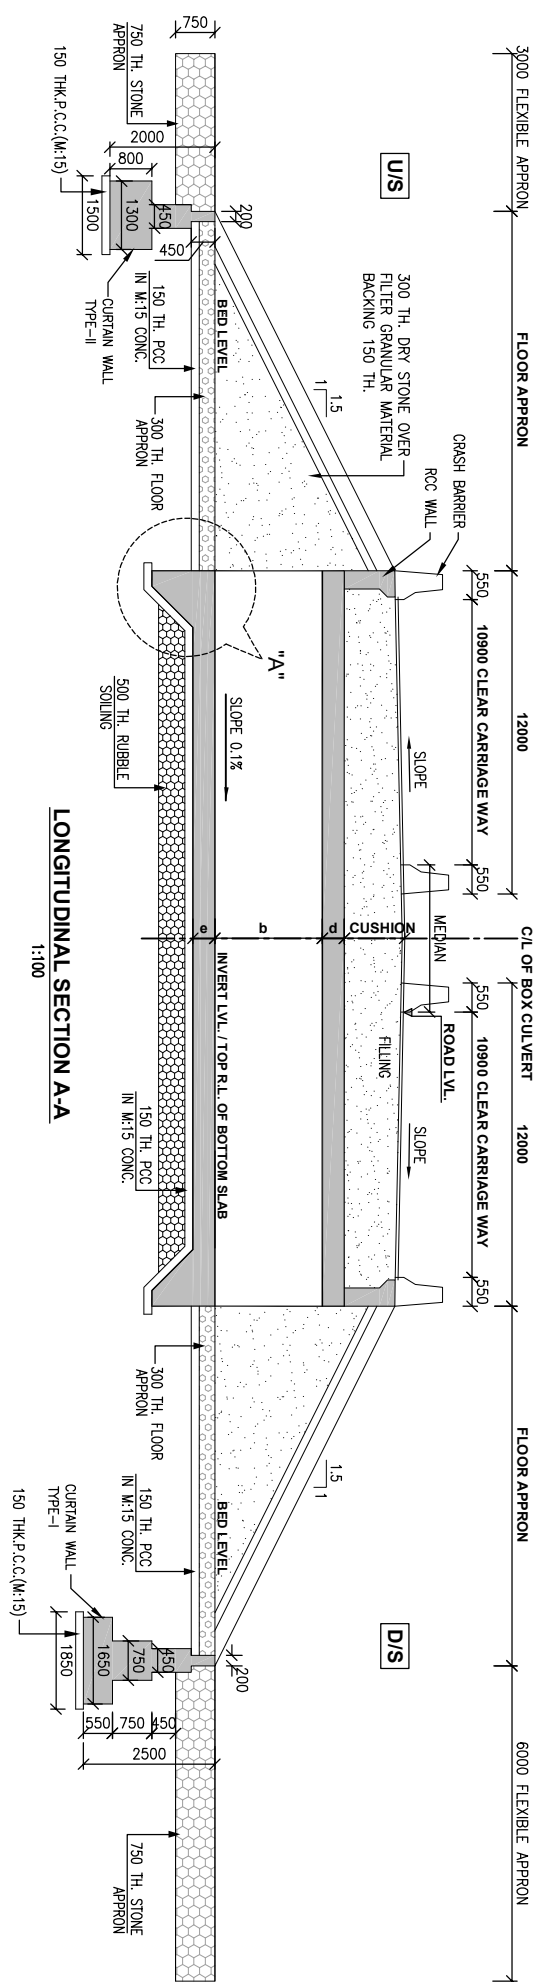


				FINISHED ROAD LEVELS					LEVELS										
Sr. Design No.	No. x w x H	Length	a	b	c	d	e	At Center	At LHS	At RHS	Foundation Lvl.	PCC Bottom	Top of Bot. Slab	Bot of Top Slab. @ center	Top of Top Slab@ Center	Top of Top Slab @ LHS	Top of Top Slab @ RHS	EARTH CUSHION	
C11	29+840	1x7.0mx4.0m	24	7.000	4.000	0.550	0.550	0.600	362.162	361.862	361.862	356.012	355.862	356.612	360.612	361.162	361.162	361.162	1.000m

[illegible]

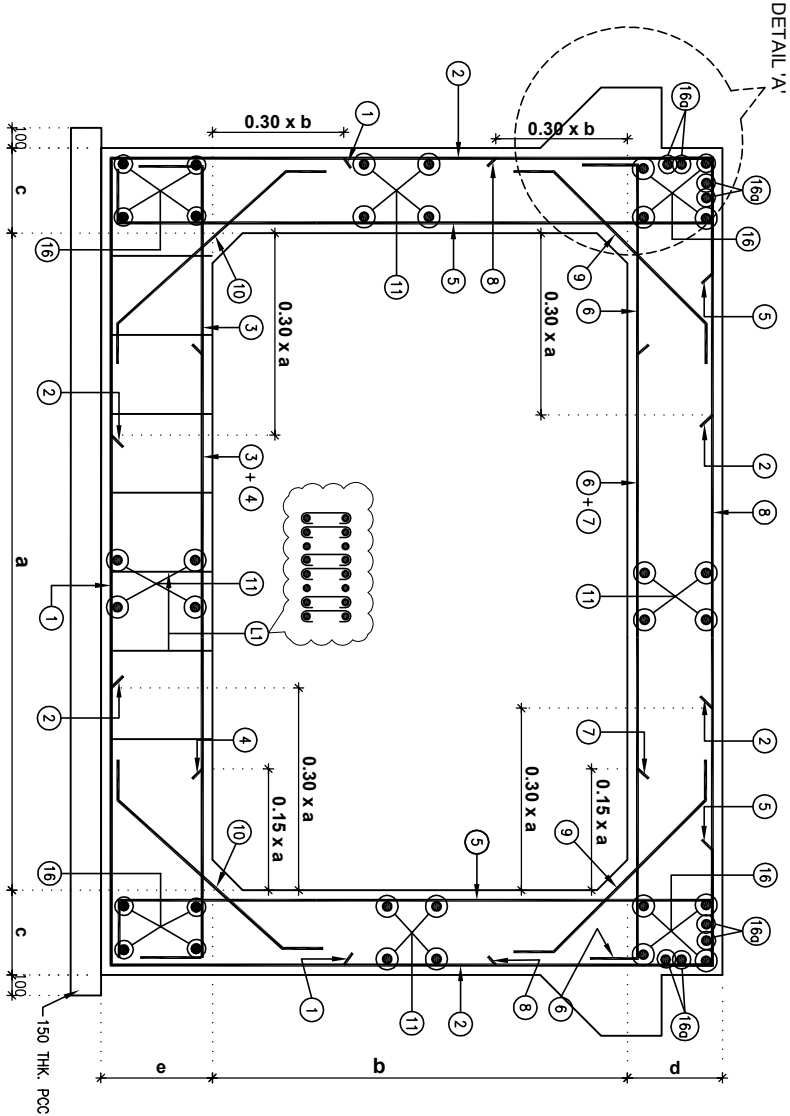

REINFORCEMENT DETAILS OF SINGLE CELL BOX CULVERT
SCALE-1:25

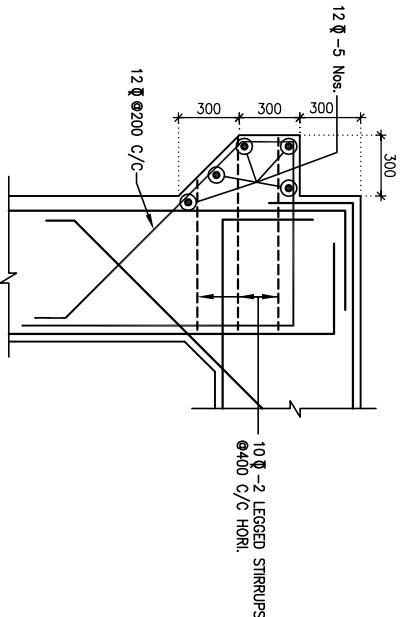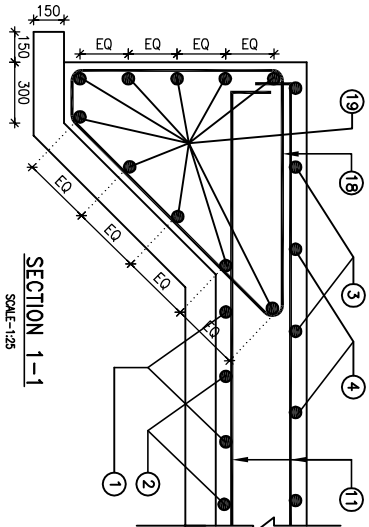


SCALE-1:25
THIS REIN. IS NOT INCLUDED IN
BAR BENDING SCHEDULE

DIMENSIONS DETAILS
(IN MM.)


a	b	c	d	e
2000	3000	300	300	300

LEGEND:-

———— TOP FACE BARS / OUTER FACE BAR
----- BOTTOM FACE BARS / INNER FACE BAR

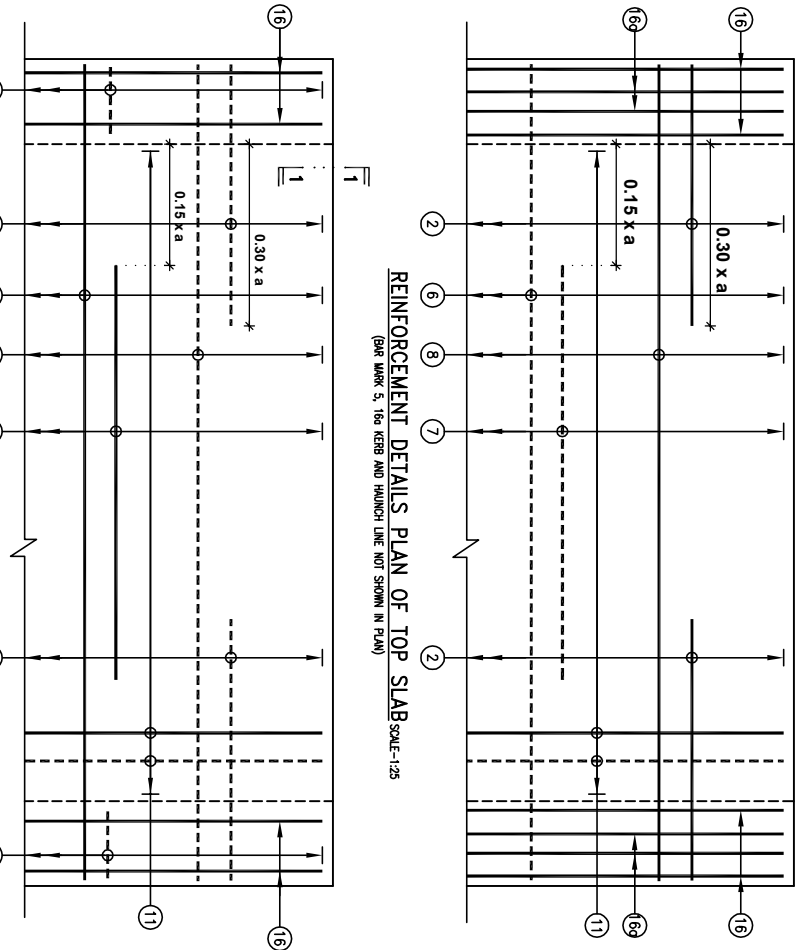

REINFORCEMENT DETAILS PLAN OF BOTTOM SLAB SCALE-1:25
(HUNCHI LINE NOT SHOWN IN PLAN)

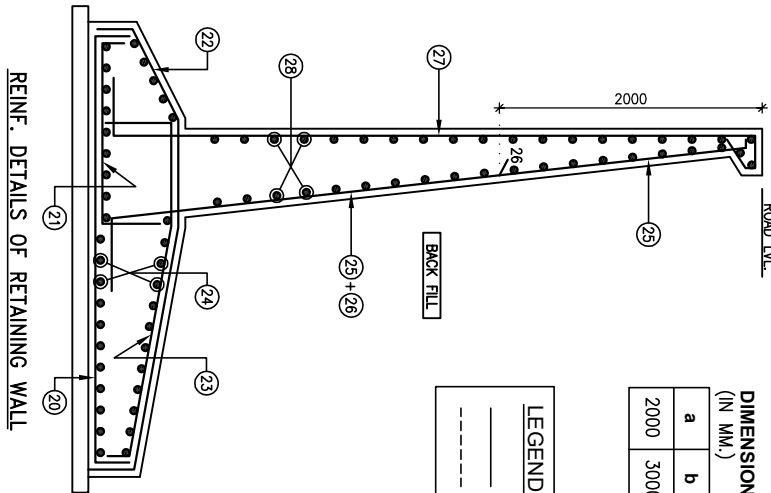

- NOTES:-
- (1) ALL DIMENSIONS ARE IN MILLIMETER.
 - (2) DO NOT SCALE THIS DRAWING FOLLOW ONLY WRITTEN DIMENSIONS.
 - (3) THIS DRAWING MUST BE READ IN CONJUNCTION WITH ALL OTHER RELEVANT DRAWINGS.
 - (4) Ø INDICATES THAT Fe-500 D REINFORCEMENT AND CONFORMING TO IS: 1786 (INCLUDING LATEST AMENDMENTS)
 - (5) CONCRETE MIX SHALL BE M40 FOR RCC BOX & RETAINING WALL.
 - (6) CLEAR COVER TO ANY REINFORCEMENT SHALL BE 75 MM FOR BOTTOM SLAB & WALL AND 50 MM FOR TOP SLAB & RETAINING WALL.
 - (7) NUMBER OF BAR SHOULD NOT BE COUNTED BUT NUMBER OF BAR AND SPACING INDICATED SHALL BE ADOPTED.

MK. OF BAR	SHAPE OF BAR	DIA. OF BAR	SPACING IN MM.	LENGTH IN METER	NOS. OF BARS	TOTAL LENGTH IN MT.	WEIGHT /MT. IN KG.	TOTAL WEIGHT IN KG.
1		12	200	4.250	120	510.00	0.888	453
2		12	200	5.100	120x2=240	1224.00	0.888	1087
3		12	200	2.950	120	354.00	0.888	314
4		12	200	1.400	120	168.00	0.888	150
5		12	100	3.800	240x2=480	1824.00	0.888	1620
6		12	200	3.050	120	366.00	0.888	325
7		12	200	1.400	120	168.00	0.888	150
8		12	200	3.750	120	450.00	0.888	400
9		10	200	1.780	121x2=242	430.76	0.620	267
10		10	200	1.780	121x2=242	430.76	0.620	267
11		10	200	24.200	(10+15)x4=100	2420.00	0.62	1500
16		10	-	24.200	16	367.20	0.620	240
16a		10	-	24.200	8	193.60	0.620	120
18		10	150	4.256	17x2=34	144.71	0.620	90
11		8	300	0.300	80x9=720	216.00	0.395	86
19		10	-	2.800	20	56.00	0.620	56
20		12	200	4.500	27x4=108	486.00	0.888	432
21		16	200	1.950	27x4=108	210.6	1.578	333
22		12	200	4.600	27x4=108	496.80	0.888	442
23		16	200	3.775	27x4=108	407.70	1.578	643
24		12	200	5.43	19x2x4=152	825.36	0.888	733
25		16	200	6.000	27x4=108	648.00	1.578	1023
26		16	200	4.000	27x4=108	432.00	1.578	682
27		12	200	6.450	27x4=108	696.60	0.888	619
28		12	200	5.43	25x2x4=200	1086.00	0.888	964
* BAR MK '12', '13', '14', '15' & '17' ARE NOT IN USED.						TOTAL		
ADD 2.5% WASTAGE AND LAP						12996.325		
TOTAL IN KG.						13321		

- (8) LAP IF REQUIRED SHALL BE 87 x DIA. OF BARS.
- (9) SCHEDULE OF REINFORCEMENT IS ONLY FOR GUIDANCE AND SHALL BE VARRIED BEFORE CUTTING / BENDING THE BAR.
- (10) DISTRIBUTION REINFORCEMENT SHALL BE SECURELY TIED WITH THE MAIN REINFORCEMENT AT ALL JOINTS.
- (11) SUITABLE SUPPORT SYSTEM SHALL BE PROVIDED BETWEEN ROWS OF MAIN BARS TO MAINTAIN THERE CORRECT PLACING.
- (12) BACK FILLING BEHIND THE BOX SHALL BE WITH MATERIAL HAVING $\phi=30$ AND $\phi=0$ (ZERO).
- (13) NET & GROSS SLIC. SHOULD NOT BE LESS THAN 16.00 & 20.00 T/SQ.MT.

CLIENT:	DESIGN CONSULTANT:	PROJECT:	SCALE AT A3 SIZE DRAWING	TITLE:	CLIENT APPROVAL:	SIGNATURE:
NATIONAL HIGHWAYS & INFRASTRUCTURE DEVELOPMENT CORPORATION LTD. PTI BUILDING, 4 PARLIAMENT STREET SANSAD MARG AREA, NEW DELHI - 110001	ANANDJIWALA INFRA ADVISORY 9, Shreejani Shopping Center, Ch 121, 1st Ring Road, M. Shreejani Cross Road, Seelampur, New Delhi - 110015 Email: anandjiwala@rediffmail.com	CONSULTANCY SERVICES FOR FEASIBILITY STUDY, PREPARATION OF DETAILED PROJECT REPORT AND PROVIDING PRE-CONSTRUCTION SERVICES FOR UPGADATION OF EXISTING 2 LANE HIGHWAY TO 4 LANE WITH PAVED SHOULDER CONFIGURATION (NH-144A) FROM KM 26.350 (KHAT CHOWK) TO KM 30.097 (HANUMAN CHOWK) OF JAMMU - AKINOR SECTION IN THE UNION TERRITORY OF JAMMU & KASHMIR ON EPC BASIS	SCALE AT A3 SIZE DRAWING	CULVERT 20x3.0m WITHOUT CUSHION AT CH: 26+94.3	DRAWN: LK CHECKED: SJ DESIGNED: SC APPROVED: LA	

SCHEDULE OF REINFORCEMENT (TMT Fe:500 D GRADE REIN.)

Sl. No.	Bar Shape	Bar Dia.	Spacing in MM.	Length in Meter	Nos. of Bars	Total Length in Mt.	Weight /M.T. in Kg.	Total Weight in Kg.
1		12	200	4.250	120	510.00	0.888	453
2		12	200	5.100 120x2=240	1224.00	0.888	1087	
3		12	200	2.950	120	354.00	0.888	314
4		12	200	1.400	120	168.00	0.888	150
5		12	100	3.800	240x2=480	1824.00	0.888	1620
6		12	200	3.050	120	366.00	0.888	325
7		12	200	1.400	120	168.00	0.888	150
8		12	200	3.750	120	450.00	0.888	400
9		10	200	1.780 121x2=242	430.76	0.620	267	
10		10	200	1.780 121x2=242	430.76	0.620	267	
11		10	200	24.200 (10+15)x4=100	2420.00	0.62	1500	
16		10	-	24.200	16	387.20	0.620	240
16a		10	-	24.200	8	193.60	0.620	120
18		10	150	4.256 17x2=34	144.71	0.620	90	
11		10	-	24.200	8	193.60	0.620	120
19		10	--	2.800 80x9=720	216.00	0.395	86	
20		12	200	4.500 27x4=108	486.00	0.888	432	
21		16	200	1.950 27x4=108	210.6	1.578	333	
22		12	200	4.600 27x4=108	496.80	0.888	442	
23		16	200	3.775 27x4=108	407.70	1.578	643	
24		12	200	5.43 19x2x4=152	825.36	0.888	733	
25		16	200	6.000 27x4=108	648.00	1.578	1023	
26		16	200	4.000 27x4=108	432.00	1.578	682	
27		12	200	6.450 27x4=108	696.60	0.888	619	
28		12	200	5.43 25x2x4=200	1086.00	0.888	964	

BAR MK '12', '13', '14', '15' & '17' ARE NOT IN USED.

TOTAL

ADD 2.5% WASTAGE AND LAP

TOTAL IN KG.

12996







325

13321

* BAR MK '12', '13', '14', '15' & '17' ARE NOT IN USED.

NOTES:-

- (1) ALL DIMENSIONS ARE IN MILLIMETER.
- (2) DO NOT SCALE THIS DRAWING. FOLLOW ONLY WRITTEN DIMENSIONS.
- (3) THIS DRAWING MUST BE READ IN CONJUNCTION WITH ALL OTHER RELEVANT DRAWINGS.
- (4) Φ INDICATES TMT F-500 D REINFORCEMENT AND CONFORMING TO IS- 1786 (INCLUDING LATEST AMENDMENTS.)
- (5) CONCRETE MIX SHALL BE M40 FOR RCC BOX & RETAINING WALL.
- (6) CLEAR COVER TO ANY REINFORCEMENT SHALL BE 75 MM FOR BOTTOM SLAB & WALL AND 50 MM FOR TOP SLAB & RETAINING WALL.
- (7) NUMBER OF BAR SHOULD NOT BE COUNTED BUT NUMBER OF BAR AND SPACING INDICATED SHALL BE ADOPTED.
- (8) LAP IF REQUIRED SHALL BE 87 x DIA. OF BARS.
- (9) SCHEDULE OF REINFORCEMENT IS ONLY FOR GUIDANCE AND SHALL BE VARRIED BEFORE CUTTING / BENDING THE BAR.
- (10) DISTRIBUTION REINFORCEMENT SHALL BE SECURELY TIED WITH THE MAIN REINFORCEMENT AT ALL JOINTS.
- (11) SUITABLE SUPPORT SYSTEM SHALL BE PROVIDED BETWEEN ROWS OF MAIN BARS TO MAINTAIN THESE CORRECT PLACING.
- (12) BACK FILLING BEHIND THE BOX SHALL BE WITH MATERIAL HAVING $\phi=30^\circ$ AND C=0 (ZERO).
- (13) NET & GROSS S.B.C. SHOULD NOT BE LESS THAN 16.00 & 20.00 T/SQ.MT.

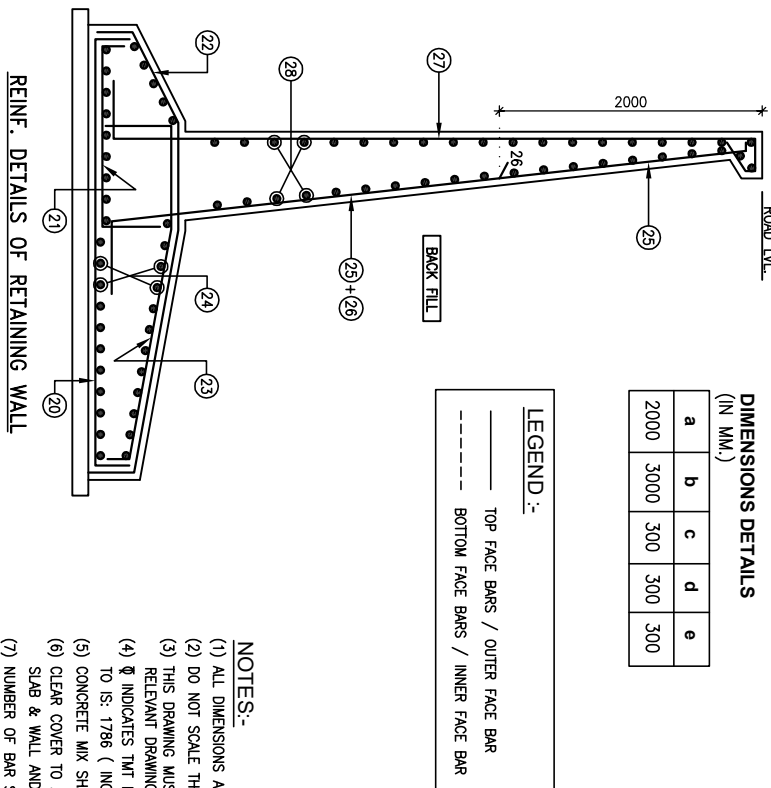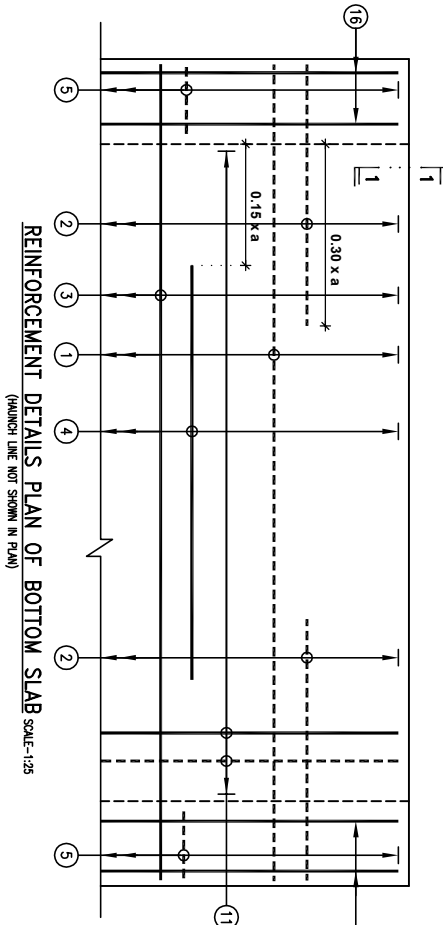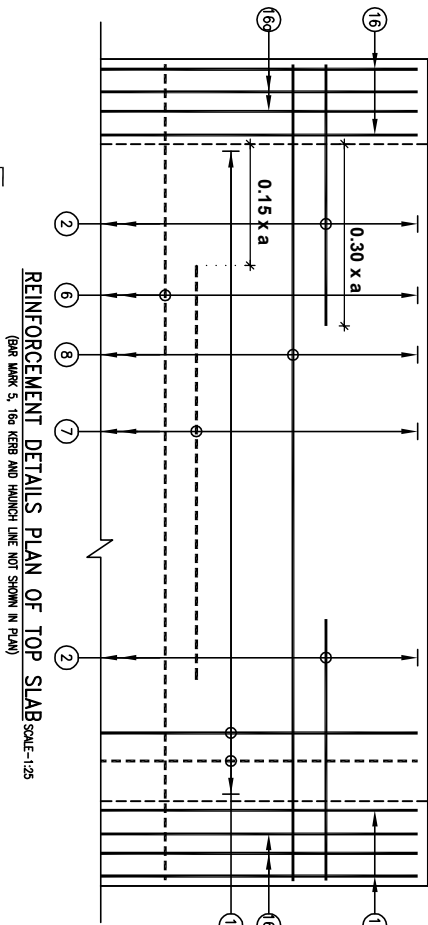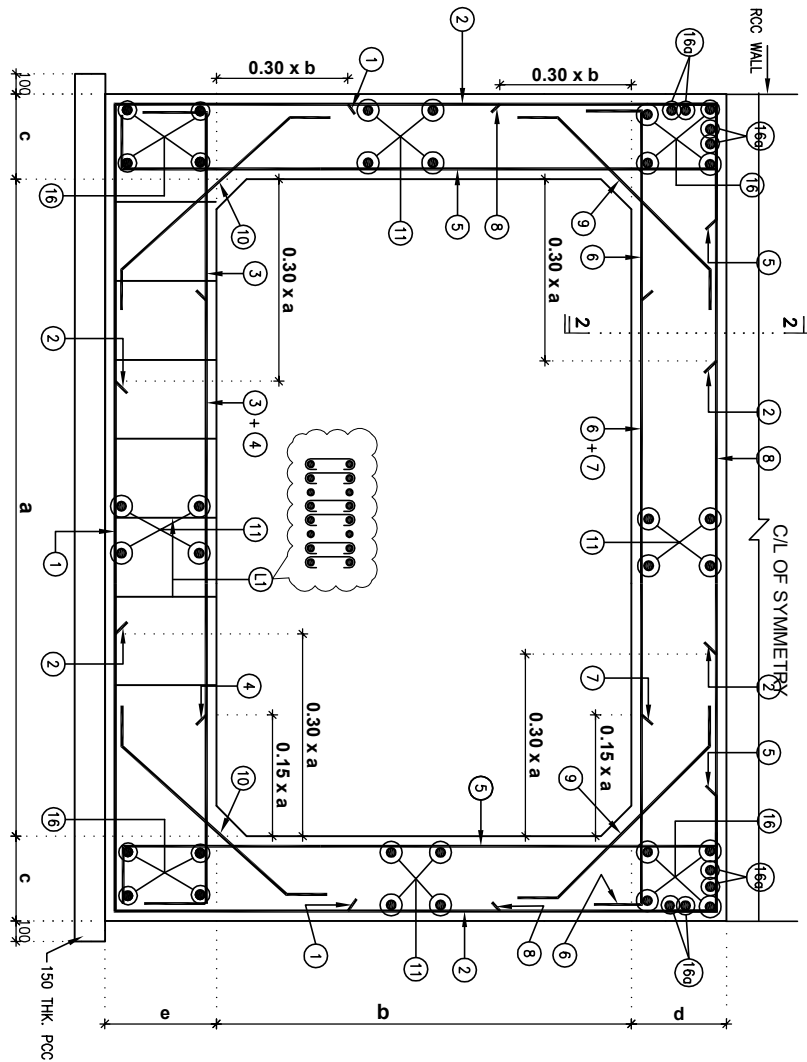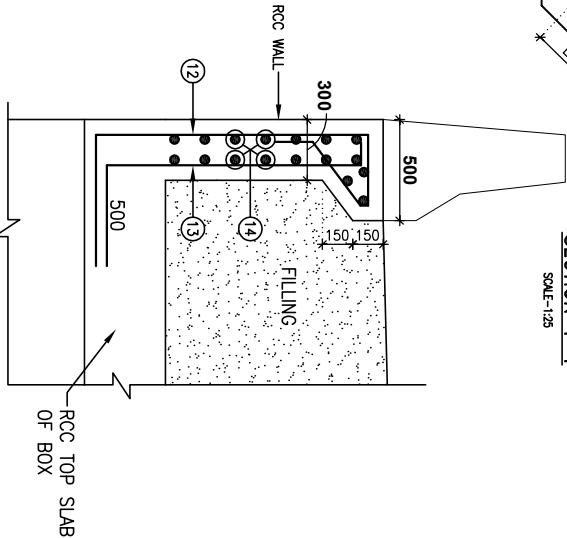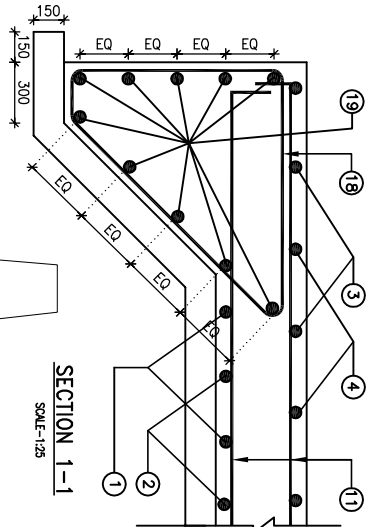

a	b	c	d	e
2000	3000	300	300	300

LEGEND :-

TOP FACE BARS / OUTER FACE BAR
BOTTOM FACE BARS / INNER FACE BARS

CLIENT:

DESIGN CONSULTANT:

PROJECT:

CLIENT APPROVAL

SIGNATURE

NATIONAL HIGHWAYS & INFRASTRUCTURE

ANANDJIWALA INFRA ADVISORY

DEVELOPMENT CORPORATION LTD.

9, Shivrajnagar Shopping Center, On 132 Feet King Road
Mr. Shivrajnagar Shopping Center - 380 011

PTI BUILDING, 4 PARLIAMENT STREET

Email: anandjiwaleinfre@gmail.com

CONSULTANCY SERVICES FOR FEASIBILITY STUDY, PREPARATION OF DETAILED PROJECT REPORT AND PROVIDING PRE-CONSTRUCTION SERVICES FOR UPGRADATION OF EXISTING 2 LANE HIGHWAY TO 4 LANE WITH PAVED SHOULDER CONFIGURATION (NH-144A) FROM KM 26.350 (KHAAT CHOWK) TO KM 30.097 (NANDUAN CHOWK) OF

JAMMU - AKHNOOR SECTION IN THE UNION TERRITORY OF JAMMU & KASHMIR ON EPC BASIS

SCALE AT A3 SIZE DRAWING

RULES

CELL BOX

818

DRAWN:

NAME:

HECKED

DESIGN



APPROVED

SCHEDULE OF REINFORCEMENT (M1 Fe:500 D GRADE REIN.)

MK. OF BAR	SHAPE OF BAR	DIA. OF BAR	SPACING IN MM.	LENGTH IN METER	NOS. OF BARS	TOTAL LENGTH IN MT.	WEIGHT /RM.T. IN KG.	TOTAL WEIGHT IN KG.
1		12	200	5.800	120	696.00	0.888	618
2		16	200	5.775	120x2=240	1386.00	1.578	2187
3		12	200	3.950	120	474.00	0.888	421
4		12	200	2.100	120	252.00	0.888	224
5		12	100	3.875	240x2=480	1860.00	0.888	1652
6		12	200	4.050	120	486.00	0.888	432
7		12	200	2.100	120	252.00	0.888	224
8		12	200	5.750	120	690.00	0.888	613
9		10	200	1.780	121x2=242	430.76	0.620	267
10		10	200	1.780	121x2=242	430.76	0.620	267
11		10	200	24.200	(15+15)x4=120	2904.00	0.62	1801
16		10	-	24.200	16	387.20	0.620	240
16a		10	-	24.200	8	193.60	0.620	120
18		10	150	4.256	24x2=48	204.29	0.620	127
11		8	300	0.375	80x10=800	300.00	0.395	119
19		10	-	3.900	20	78.00	0.620	48
20		12	200	4.400	24x4=96	422.40	0.888	375
21		16	200	2.200	24x4=96	211.20	1.578	333
22		12	200	4.440	24x4=96	426.24	0.888	379
23		16	200	3.515	24x4=96	337.44	1.578	532
24		12	200	4.600	21x2x4=168	772.80	0.888	686
25		12	200	5.435	24x4=96	521.76	0.888	464
26		20	200	3.435	24x4=96	329.76	2.470	815
27		12	200	5.885	24x4=96	564.96	0.888	502
28		12	200	4.600	23x2x4=184	846.4	0.888	752
* BAR MK '12', '13', '14', '15' & '17' ARE NOT IN USED.						ADD 2.5% WASTAGE AND LAP	TOTAL	14198.355
						TOTAL IN KG.	14553	



NOTES:-

- (1) ALL DIMENSIONS ARE IN MILLIMETER.
- (2) DO NOT SCALE THIS DRAWING FOLLOW ONLY WRITTEN DIMENSIONS.
- (3) THIS DRAWING MUST BE READ IN CONJUNCTION WITH ALL OTHER RELEVANT DRAWINGS.
- (4) Ø INDICATES THAT Fe:500 D REINFORCEMENT AND CONFORMING TO IS: 1786 (INCLUDING LATEST AMENDMENTS)
- (5) CONCRETE MIX SHALL BE M40 FOR RCC BOX & RETAINING WALL.
- (6) CLEAR COVER TO ANY REINFORCEMENT SHALL BE 75 MM FOR BOTTOM SLAB & WALL AND 50 MM FOR TOP SLAB & RETAINING WALL.
- (7) NUMBER OF BAR SHOULD NOT BE COUNTED BUT NUMBER OF BAR AND SPACING INDICATED SHALL BE ADOPTED.
- (8) LAP IF REQUIRED SHALL BE 87 x DIA. OF BARS.
- (9) SCHEDULE OF REINFORCEMENT IS ONLY FOR GUIDANCE AND SHALL BE VARRIED BEFORE CUTTING / BENDING THE BAR.
- (10) DISTRIBUTION REINFORCEMENT SHALL BE SECURELY TIED WITH THE MAIN REINFORCEMENT AT ALL JOINTS.
- (11) SUITABLE SUPPORT SYSTEM SHALL BE PROVIDED BETWEEN ROWS OF MAIN BARS TO MAINTAIN THERE CORRECT PLACING.
- (12) BACK FILLING BEHIND THE BOX SHALL BE WITH MATERIAL HAVING $\phi=30$ AND $\phi=0$ (ZERO).
- (13) NET & GROSS SLIC. SHOULD NOT BE LESS THAN 15.00 & 19.00 T/SQ.MT.

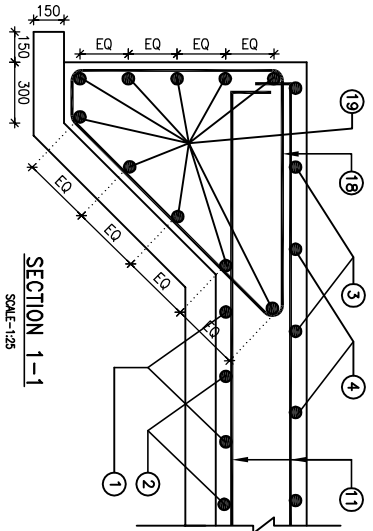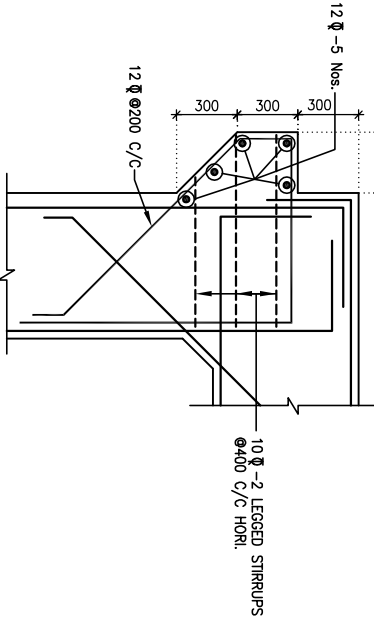SECTION 1-1
SCALE-1/25DETAIL AT 'A'
SCALE-1/25
THIS REIN. IS NOT INCLUDED IN BAR BENDING SCHEDULE



REINFORCEMENT DETAILS OF SINGLE CELL BOX CULVERT

SCALE-1/25

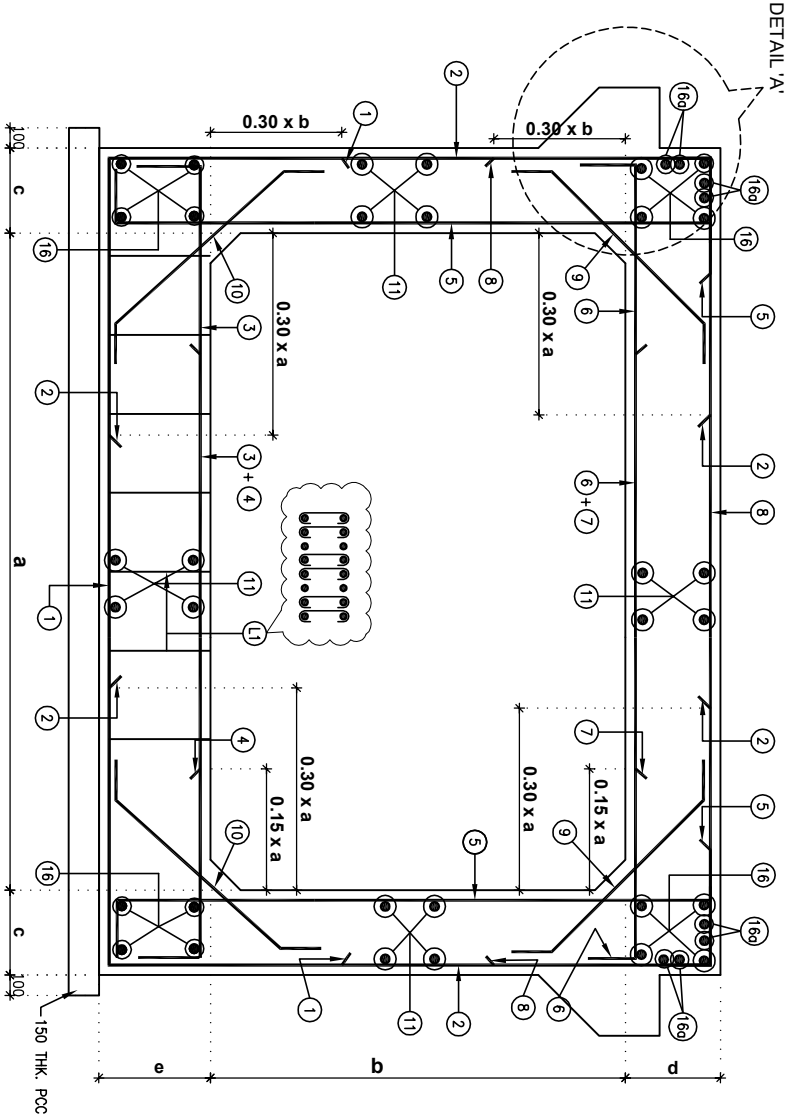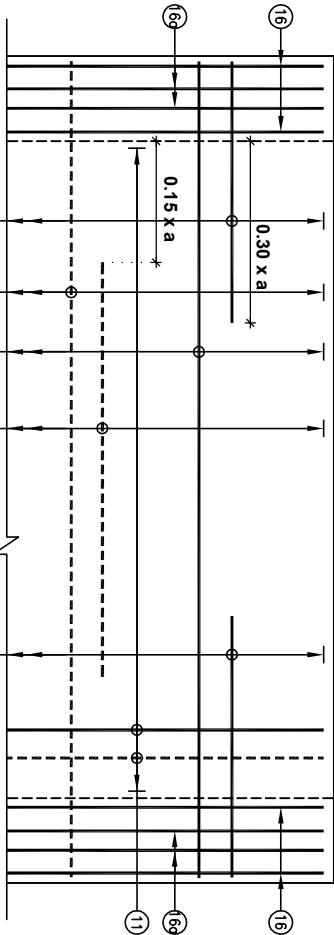REINFORCEMENT DETAILS PLAN OF TOP SLAB SCALE-1/25
(BAR MARK 5, 16a KEFB AND HUNCHI LINE NOT SHOWN IN PLAN)

(BAR MARK 5, 16a KEFB AND HUNCHI LINE NOT SHOWN IN PLAN)

1

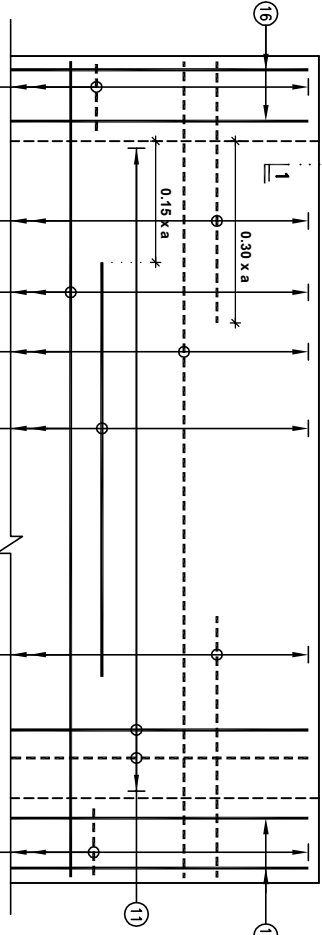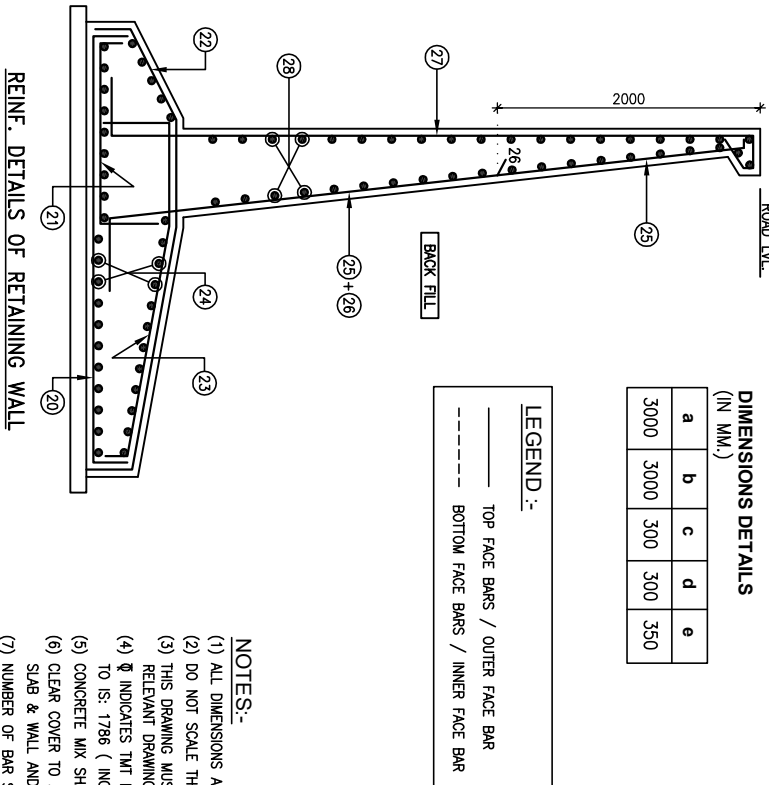REINFORCEMENT DETAILS PLAN OF BOTTOM SLAB SCALE-1/25
(HUNCHI LINE NOT SHOWN IN PLAN)

LEGEND:-

- TOP FACE BARS / OUTER FACE BAR
- BOTTOM FACE BARS / INNER FACE BAR

DIMENSIONS DETAILS
(IN MM.)

a	b	c	d	e
3000	3000	300	300	350

CLIENT: NATIONAL HIGHWAYS & INFRASTRUCTURE DEVELOPMENT CORPORATION LTD.

PTI BUILDING, 4 PARLIAMENT STREET
SANSAD MARG AREA, NEW DELHI - 110001

REV.

DATE

REVISIONS

DESIGN CONSULTANT:


ANANDJIWALA INFRA ADVISORY

9 Shreevastu Shopping Center, Ch-127, Farid Road,
W. Shreevastu, Gurgaon, Haryana, India-122001
Email: anandjiwala@infraadvisory.com

PROJECT:

CONSULTANCY SERVICES FOR FEASIBILITY STUDY, PREPARATION OF DETAILED PROJECT REPORT AND PROVIDING PRE-CONSTRUCTION SERVICES FOR UPGRADEATION OF EXISTING 2 LANE HIGHWAY TO 4 LANE WITH PAVED SHOULDER CONFIGURATION (NH-144A) FROM KM 26.350 (KHAT CHOWK) TO KM 30.097 (HANUMAN CHOWK) OF JAMMU - AKINOR SECTION IN THE UNION TERRITORY OF JAMMU & KASHMIR ON EPC BASIS

SCALE AT A3 SIZE DRAWING

 


TITLE:

REINFORCEMENT DRAWING OF SINGLE CELL BOX CULVERT 3.0x3.0 m WITHOUT CUSHION AT CH: 28+077


CLIENT APPROVAL:

SIGNATURE:


DRAWN: LK CHECKED: SJ DESIGNED: SC APPROVED: LA

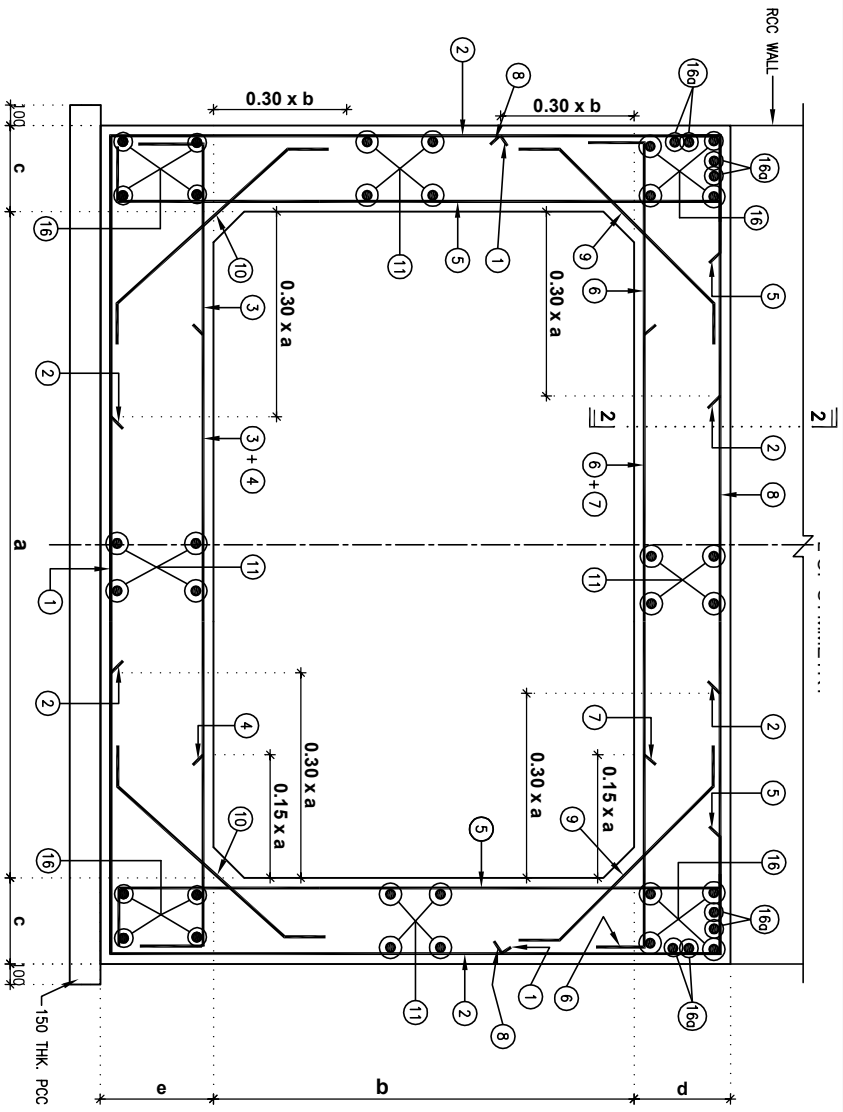



REINFORCEMENT DETAILS OF SINGLE CELL BOX CULVERT
SCALE-1:25

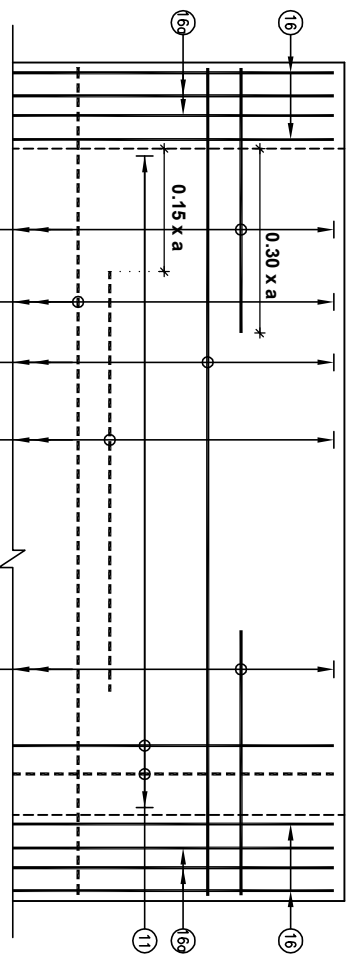

REINFORCEMENT DETAILS PLAN OF TOP SLAB
SCALE-1:25
(BAR MARK 5, 16a REB AND PUNCH LINE NOT SHOWN IN PLAN)

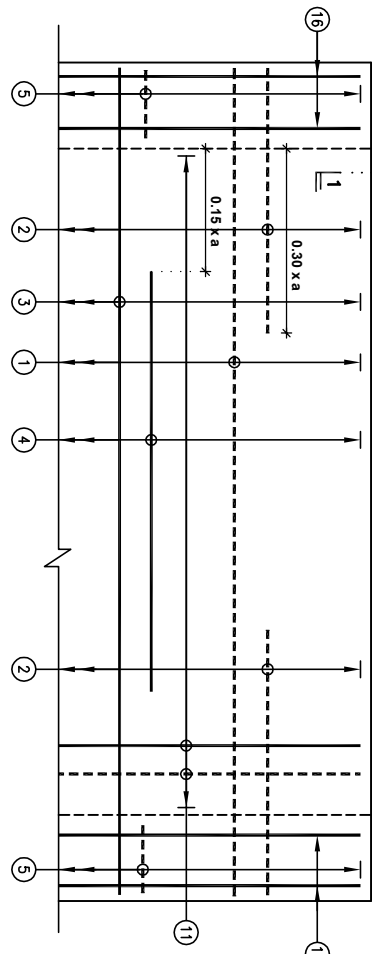

REINFORCEMENT DETAILS PLAN OF BOTTOM SLAB
SCALE-1:25
(PUNCH LINE NOT SHOWN IN PLAN)

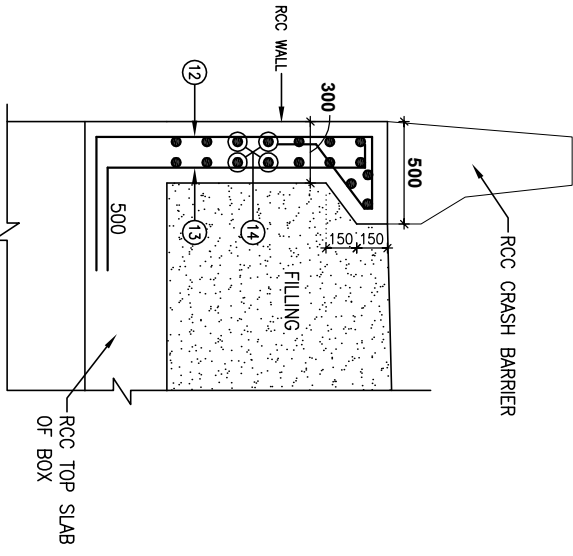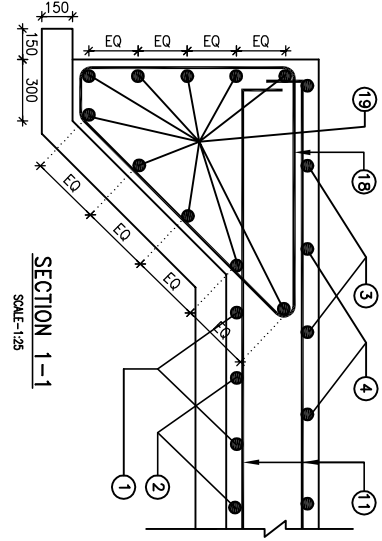

DIMENSIONS DETAILS
(IN MM.)

a	b	c	d	e
6000	3500	500	500	550

LEGEND :-

————	TOP FACE BARS / OUTER FACE BAR
-----	BOTTOM FACE BARS / INNER FACE BAR

- NOTES:-
- (1) ALL DIMENSIONS ARE IN MILLIMETER.
 - (2) DO NOT SCALE THIS DRAWING FOLLOW ONLY WRITTEN DIMENSIONS.
 - (3) THIS DRAWING MUST BE READ IN CONJUNCTION WITH ALL OTHER RELEVANT DRAWINGS.
 - (4) Ø INDICATES TMT Fe-500D REINFORCEMENT AND CONFORMING TO IS- 1786 (INCLUDING LATEST AMENDMENTS)
 - (5) CONCRETE MIX SHALL BE M-40 FOR RCC BOX.
 - (6) CLEAR COVER TO ANY REINFORCEMENT SHALL BE 75 MM FOR BOTTOM SLAB & WALL AND 50 MM FOR TOP SLAB & RETAINING WALL.
 - (7) NUMBER OF BAR SHOULD NOT BE COUNTED BUT NUMBER OF BAR AND SPACING INDICATED SHALL BE ADOPTED.
 - (8) LAP IF REQUIRED SHALL BE 87 x DIA OF BARS.

- (9) SCHEDULE OF REINFORCEMENT IS ONLY FOR GUIDANCE AND SHALL BE VARIFIED BEFORE CUTTING / BENDING THE BAR.
- (10) DISTRIBUTION REINFORCEMENT SHALL BE SECURELY TIED WITH THE MAIN REINFORCEMENT AT ALL JOINTS.
- (11) SUITABLE SUPPORT SYSTEM SHALL BE PROVIDED BETWEEN ROWS OF MAIN BARS TO MAINTAIN THERE CORRECT PLACING.
- (12) BACK FILLING BEHIND THE BOX SHALL BE WITH MATERIAL HAVING φ=30° AND C=0 (ZERO).
- (13) S.B.C. SHOULD NOT BE LESS THAN 20.00 T/50.MT.

SCHEDULE OF REINFORCEMENT (TMT Fe-500D GRADE REIN.)									
MK. OF BAR	SHAPE OF BAR	DIA. OF BAR	SPACING IN MM.	LENGTH IN METER	NOS. OF BARS	TOTAL LENGTH IN MT.	WEIGHT /RMT. IN KG.	TOTAL WEIGHT IN KG.	
1		16	200	9.900	120	1188.00	1.578	1875	
2		20	200	8.875	120x2=240	2130.00	2.470	5261	
3		20	200	7.550	120	906.00	2.470	2238	
4		16	200	4.200	120	504.00	1.578	795	
5		12	100	4.875	240x2=480	2340.00	0.888	2078	
6		16	200	7.450	120	894.00	1.578	1411	
7		16	200	4.200	120	504.00	1.578	796	
8		16	200	9.850	120	1182.00	1.578	1855	
9		10	200	1.245	120x2=240	298.80	0.620	185	
10		10	200	1.245	120x2=240	298.80	0.620	185	
11		12	175	24.300	(35+20)x4=220	5346.00	0.888	4747	
12		12	100	5.485	70x2=140	767.9	0.888	682	
13		12	100	4.650	70x2=140	651.00	0.888	578	
14		8	150	7.200	23x2x2=92	662.40	0.395	262	
16		10	-	24.300	16	386.80	0.620	241	
16a		10	-	24.300	8	194.40	0.620	121	
18		10	150	4.256	47x2=94	400.064	0.620	248	
19		10	-	7.300	20	146.00	0.620	91	
20		16	150	9.400	73x4=292	2744.80	1.578	4331	
21		20	150	4.050	73x4=292	1182.60	2.470	2921	
22		16	150	9.500	73x4=292	2774.00	1.578	4377	
23		20	150	7.525	73x4=292	2197.30	2.470	5427	
24		12	125	11.100	64x2x4=512	5683.20	0.888	5047	
25		16	150	9.700	73x4=292	2832.40	1.578	4470	
26		25	150	6.700	73x4=292	1956.40	3.858	7548	
27		16	150	10.150	73x4=292	2963.80	1.578	4677	
28		12	150	11.100	54x2x4=432	4795.20	0.888	4258	
TOTAL						66715			
ADD 2.5% WASTAGE AND LAP						1668			
TOTAL IN KG.						68383			

CLIENT:

DESIGN CONSULTANT:

PROJECT:

SCALE AT A3 SIZE DRAWING

TITLE:


CLIENT APPROVAL:

SIGNATURE:

NATIONAL HIGHWAYS & INFRASTRUCTURE DEVELOPMENT CORPORATION LTD.
PTI BUILDING, 4 PARLIAMENT STREET
SANSAD MARG AREA, NEW DELHI - 110001






ANANDJIWALA INFRA ADVISORY
9 Shreejani Shopping Center, Ch 132 1st Ring Road,
M. Shreejani Cross Road, Seelampur, Ahmedabad - 380 015
Email: anandjiwala@infraad.com

CONSULTANCY SERVICES FOR FEASIBILITY STUDY, PREPARATION OF DETAILED PROJECT REPORT AND PROVIDING PRE-CONSTRUCTION SERVICES FOR UPGRADEATION OF EXISTING 2 LANE HIGHWAY TO 4 LANE WITH PAVED SHOULDER CONFIGURATION (NH-144A) FROM KM 26.350 (KHAT CHOWK) TO KM 30.097 (HANUMAN CHOWK) OF JAMMU - AKINOR SECTION IN THE UNION TERRITORY OF JAMMU & KASHMIR ON EPC BASIS

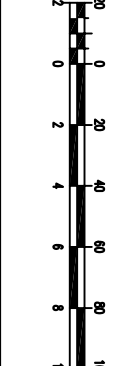

REINFORCEMENT DRAWING OF SINGLE CELL BOX CULVERT 6.0x3.50m WITH CUSHION AT CH: 28+362

DWG NO:-
DRAWN: LK
CHECKED: SJ
DESIGNED: SC
APPROVED: LA

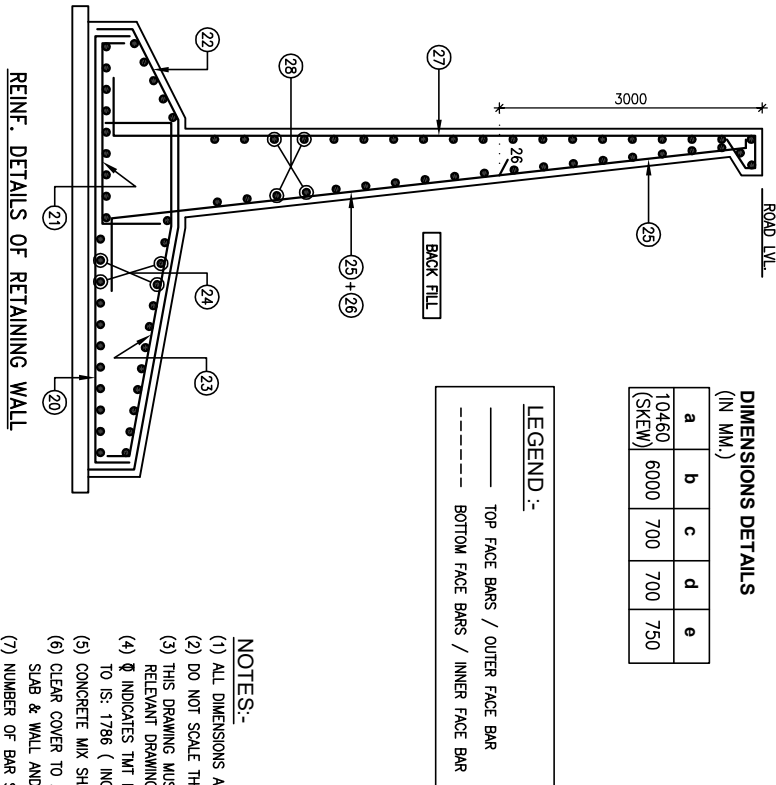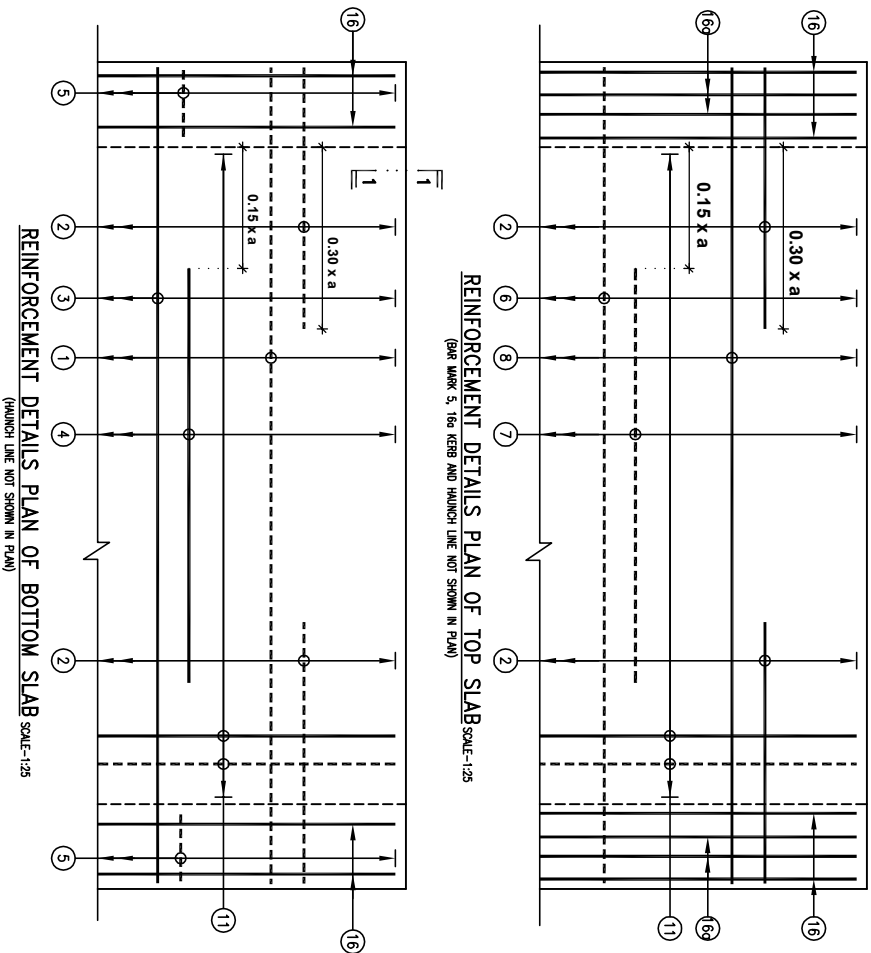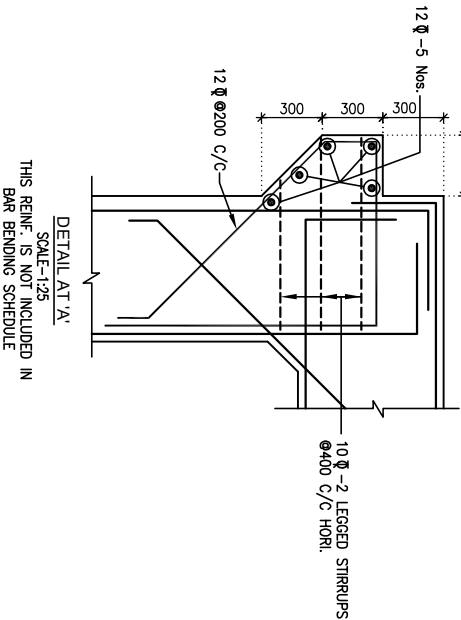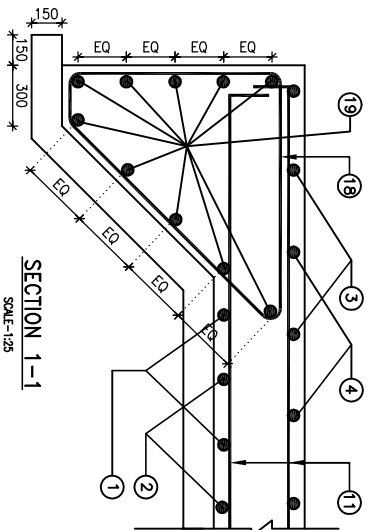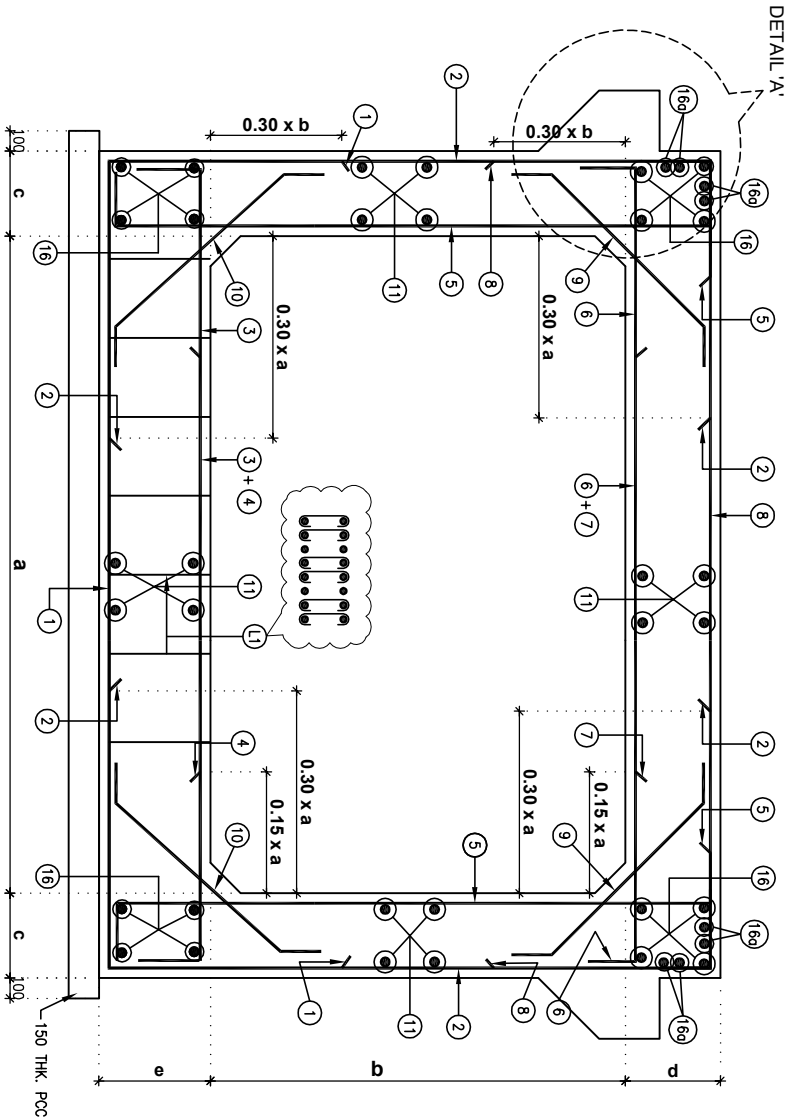

SCHEDULE OF REINFORCEMENT (IMI Fe:500 D GRADE REIN.)						
MK. OF BAR	SHAPE OF BAR	DIA. OF BAR	SPACING IN MM.	LENGTH IN METER	NOS. OF BARS	TOTAL LENGTH IN MT.
1		20	200	17.202	125	2150.25
2		20	200	15.700	125x2=250	3925.00
3		20	200	13.302	125	1662.75
4		20	200	7.325	125	915.625
5		16	100	7.650	250x2=500	3825.00
6		20	200	13.002	125	1625.25
7		16	200	7.325	125	915.625
8		20	200	17.302	125	2162.75
9		10	200	1.780	125x2=250	445.00
10		10	200	1.780	125x2=250	445.00
11		12	150	43.740	(70+40)x4=440	19245.6
16		10	-	43.840	16	701.44
16a		10	-	43.840	8	350.72
18		10	150	4.256	70x2=140	585.84
19		10	300	0.750	84x35=2940	2205.00
20		16	200	8.100	49x4=196	1587.60
21		25	200	3.875	49x4=196	759.500
22		16	200	8.250	49x4=196	1617.00
23		25	200	6.225	49x4=196	1220.10
24		12	150	9.700	46x2x4=368	3569.6
25		16	200	8.500	49x4=196	1666.00
26		20	200	5.500	49x4=196	1078.00
27		16	200	8.950	49x4=196	1754.20
28		12	200	9.700	53x2x4=424	4112.80
				ADD 2.5% WASTAGE AND LAP	TOTAL	85458
					TOTAL IN KG.	87594

- NOTES:-
- (1) ALL DIMENSIONS ARE IN MILLIMETER.
 - (2) DO NOT SCALE THIS DRAWING FOLLOW ONLY WRITTEN DIMENSIONS.
 - (3) THIS DRAWING MUST BE READ IN CONJUNCTION WITH ALL OTHER RELEVANT DRAWINGS.
 - (4) Ø INDICATES THAT Fe:500 D REINFORCEMENT AND CONFORMING TO IS: 1786 (INCLUDING LATEST AMENDMENTS)
 - (5) CONCRETE MIX SHALL BE M40 FOR RCC BOX & RETAINING WALL.
 - (6) CLEAR COVER TO ANY REINFORCEMENT SHALL BE 75 MM FOR BOTTOM SLAB & WALL AND 50 MM FOR TOP SLAB & RETAINING WALL.
 - (7) NUMBER OF BAR SHOULD NOT BE COUNTED BUT NUMBER OF BAR AND SPACING INDICATED SHALL BE ADOPTED.
 - (8) LAP IF REQUIRED SHALL BE 87 x DIA. OF BARS.
 - (9) SCHEDULE OF REINFORCEMENT IS ONLY FOR GUIDANCE AND SHALL BE VARRIED BEFORE CUTTING / BENDING THE BAR.
 - (10) DISTRIBUTION REINFORCEMENT SHALL BE SECURELY TIED WITH THE MAIN REINFORCEMENT AT ALL JOINTS.
 - (11) SUITABLE SUPPORT SYSTEM SHALL BE PROVIDED BETWEEN ROWS OF MAIN BARS TO MAINTAIN THERE CORRECT PLACING.
 - (12) BACK FILLING BEHIND THE BOX SHALL BE WITH MATERIAL HAVING $\phi=30$ AND $\phi=0$ (ZERO).
 - (13) NET & GROSS SLIC. SHOULD NOT BE LESS THAN 16.00 & 20.00 T/SQ.MT.

CLIENT:

NATIONAL HIGHWAYS & INFRASTRUCTURE DEVELOPMENT CORPORATION LTD.
PTI BUILDING, 4 PARLIAMENT STREET
SANSAD MARG AREA, NEW DELHI - 110001

DESIGN CONSULTANT:

ANANDJIWALA INFRA ADVISORY
9 Shreejani Shopping Center, Ch 132, Far East Road,
M. Shreejani Cross Road, Seelampur, New Delhi - 110015
Email: anandjiwala@rediffmail.com

PROJECT:

CONSULTANCY SERVICES FOR FEASIBILITY STUDY, PREPARATION OF DETAILED PROJECT REPORT AND PROVIDING PRE-CONSTRUCTION SERVICES FOR UPGRADEATION OF EXISTING 2 LANE HIGHWAY TO 4 LANE WITH PAVED SHOULDER CONFIGURATION (NH-144A) FROM KM 26.350 (KHAT CHOWK) TO KM 30.097 (HANUMAN CHOWK) OF JAMMU - AKINOR SECTION IN THE UNION TERRITORY OF JAMMU & KASHMIR ON EPC BASIS

SCALE AT A3 SIZE DRAWING

REINFORCEMENT DRAWING OF SINGLE CELL BOX CULVERT 6.0x6.0 m WITHOUT CUSHION AT CH: 28+386

CLIENT APPROVAL:

SIGNATURE:







DWG NO:-

DRAWN: LK

CHECKED: SJ

DESIGNED: SC

APPROVED: LA

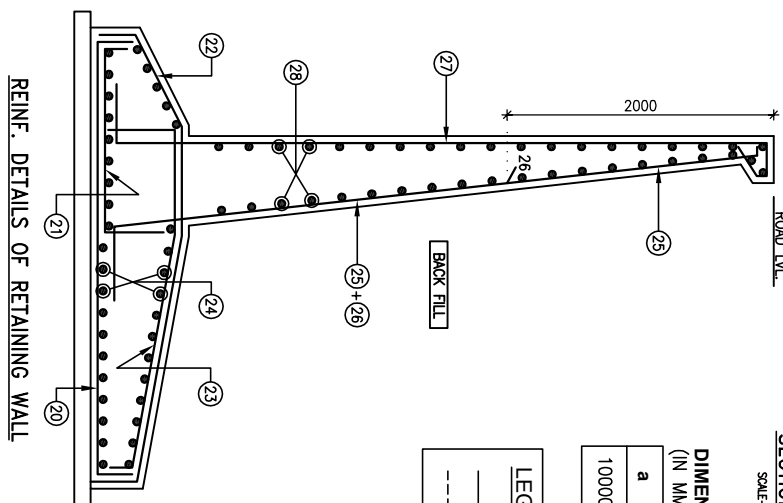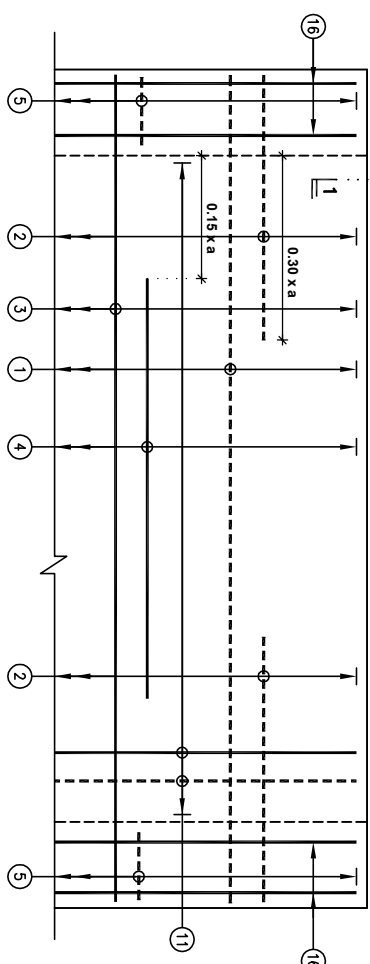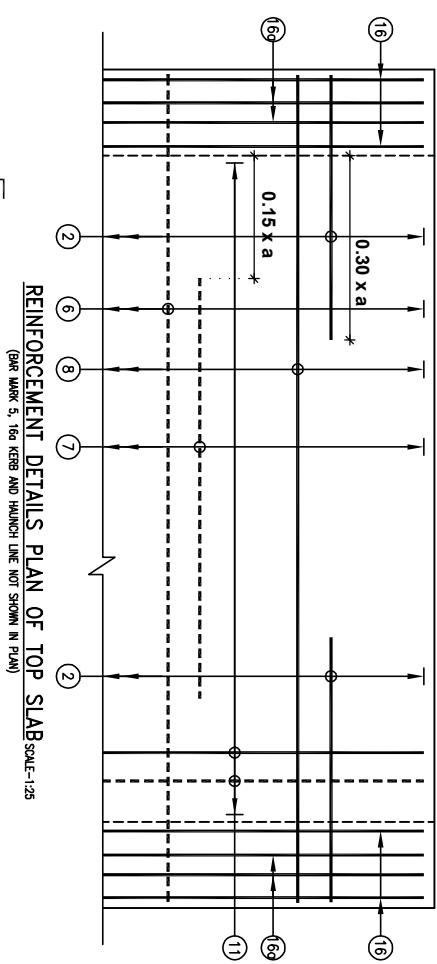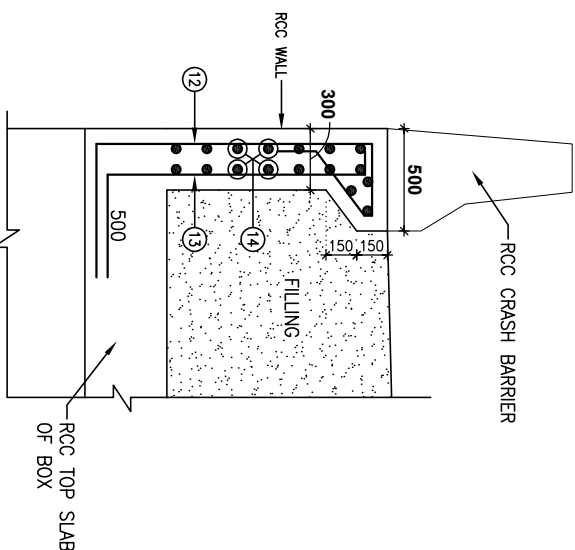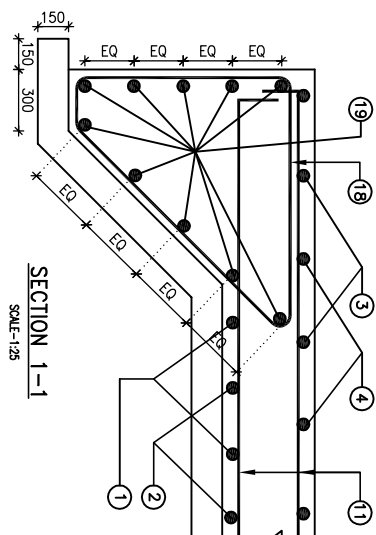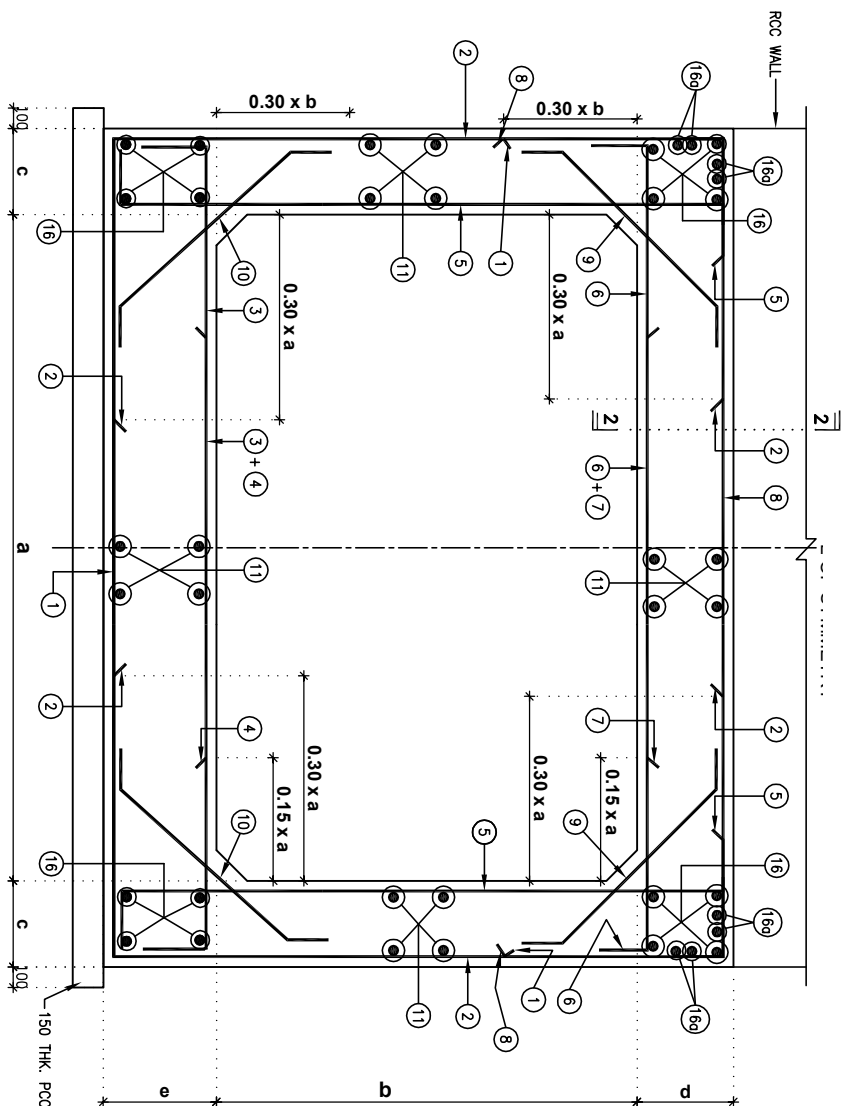

DIMENSIONS DETAILS (IN MM.)				
a	b	c	d	e
10000	4500	550	550	600

LEGEND :-

—— TOP FACE BARS / OUTER FACE BAR

----- BOTTOM FACE BRIMS / INNER FACE BRIMS

NOTES:-


- (1) ALL DIMENSIONS ARE IN MILLIMETER.
- (2) DO NOT SCALE THIS DRAWING FOLLOW ONLY WRITTEN DIMENSIONS.
- (3) THIS DRAWING MUST BE READ IN CONJUNCTION WITH ALL OTHER RELEVANT DRAWINGS.
- (4) Φ INDICATES THAT Fe500D REINFORCEMENT AND CONFORMING TO IS: 1786 (INCLUDING LATEST AMENDMENTS.)
- (5) CONCRETE MIX SHALL BE M40 FOR RCC BOX.
- (6) CLEAR COVER TO ANY REINFORCEMENT SHALL BE 75 MM FOR BOTTOM SLAB & WALL AND 50 MM FOR TOP SLAB & RETAINING WALL.
- (7) NUMBER OF BAR SHOULD NOT BE COUNTED BUT NUMBER OF BAR AND SPACING INDICATED SHALL BE ADOPTED.
- (8) LAP IF REQUIRED SHALL BE $87 \times \text{DIA OF BARS}$.

SCHEDULE OF REINFORCEMENT (LIMITED GRADE REIN.)								
MK. OF BAR	SHAPE OF BAR	DIA. OF BAR	SPACING IN MM.	LENGTH IN METER	NOS. OF BARS	TOTAL LENGTH IN MT.	WEIGHT /MT. IN KG.	TOTAL WEIGHT IN KG.
(1)		20	200	14.700	120	1764.00	2.470	4357
(2)		20	200	12.475	120x2=240	2994.00	2.470	7395
(3)		20	200	11.650	120	1398.00	2.470	3453
(4)		20	200	7.000	120	840.00	2.470	2075
(5)		12	100	5.875	240x2=480	2820.00	0.888	2504
(6)		20	200	11.550	120	1386.00	2.470	3423
(7)		20	200	7.000	120	840.00	2.470	2075
(8)		20	200	14.650	120	1758.00	2.470	4342
(9)		10	200	1.245	120x2=240	298.80	0.620	185
(10)		10	200	1.245	120x2=240	298.80	0.620	185
(11)		12	175	24.300	(57+26)x4=332	8067.60	0.888	7164
(12)		10	150	2.985	73x2=146	435.81	0.620	270
(13)		10	150	2.150	73x2=146	313.90	0.620	195
(14)		8	200	10.150	4x2x2=16	162.40	0.395	64
(16)		10	-	24.300	16	388.80	0.620	241
(16a)		10	-	24.300	8	194.40	0.620	121
(18)		10	150	4.256	73x2=146	621.38	0.620	385
(19)		10	-	10.400	20	208.00	0.620	129
(20)		16	200	7.400	43x4=172	1272.80	1.578	2009
(21)		20	200	3.800	43x4=172	653.60	2.470	1614
(22)		16	200	7.550	43x4=172	1298.60	1.578	2050
(23)		20	200	5.675	43x4=172	976.10	2.470	2411
(24)		12	150	8.500	41x2x4=328	2788.00	0.888	2476
(25)		16	200	8.100	43x4=172	1393.20	1.578	2199
(26)		25	200	6.100	43x4=172	1049.20	3.858	4048
(27)		16	200	8.550	43x4=172	1470.60	1.578	2321
(28)		12	150	8.500	47x2x4=376	3196.00	0.888	2838
* BAR MK. '15' & '17' ARE NOT IN USED.				TOTAL		60529		
				ADD 2.5% WASTAGE AND LAP		1514		
TOTAL IN KG.				62043				


WRITTEN DIMENSIONS.
WITH ALL OTHER

- (9) SCHEDULE OF REINFORCEMENT IS ONLY FOR GUIDANCE AND SHALL BE VARIED BEFORE CUTTING / BENDING THE BAR.
- (10) DISTRIBUTION REINFORCEMENT SHALL BE SECURELY TIED WITH THE MAIN REINFORCEMENT AT ALL JOINTS.
- (11) SUITABLE SUPPORT SYSTEM SHALL BE PROVIDED BETWEEN ROWS OF MAIN BARS TO MAINTAIN THERE CORRECT PLACING.
- (12) BACK FILLING BEHIND THE BOX SHALL BE WITH MATERIAL HAVING $\rho_c = 50$ AND $C = 0$ (ZERO).
- (13) S.B.C. SHOULD NOT BE LESS THAN 20.00 T/5Q.MT.


[illegible]

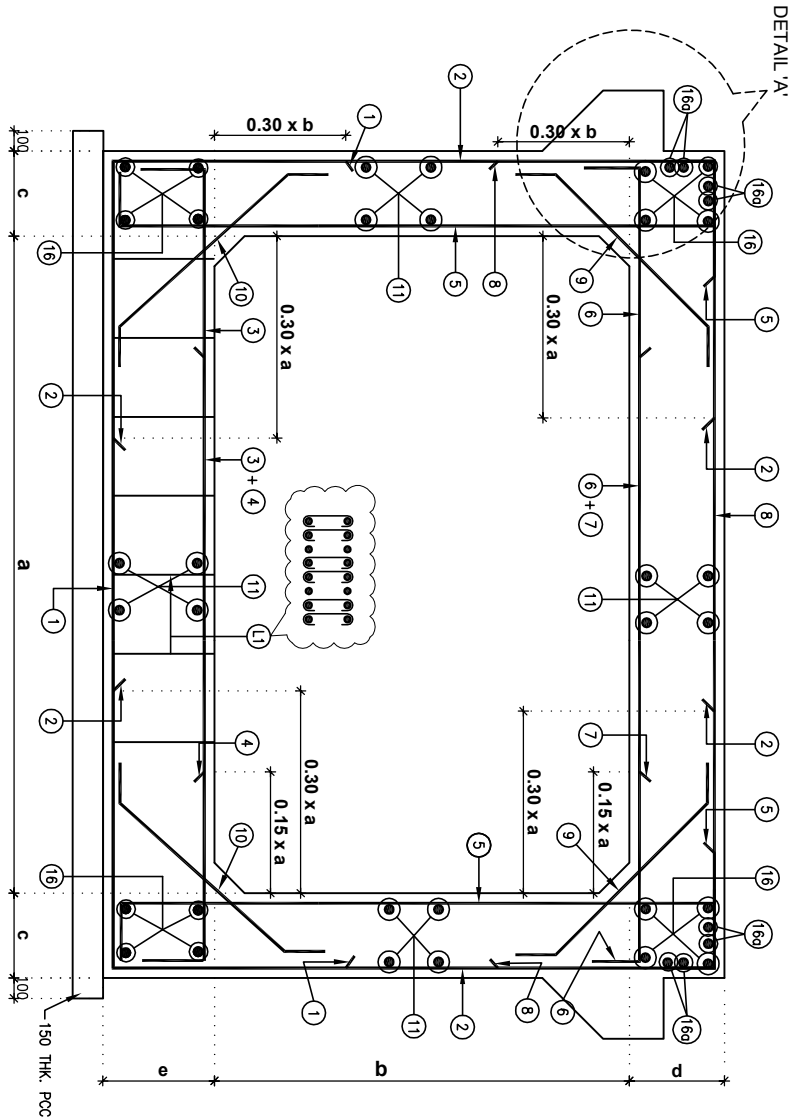

REINFORCEMENT DETAILS OF SINGLE CELL BOX CULVERT
SCALE-1/25

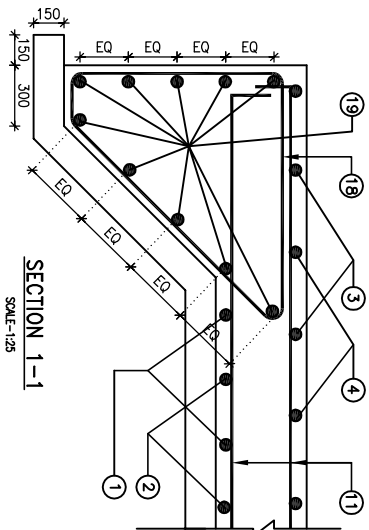

SECTION 1-1
SCALE-1/25

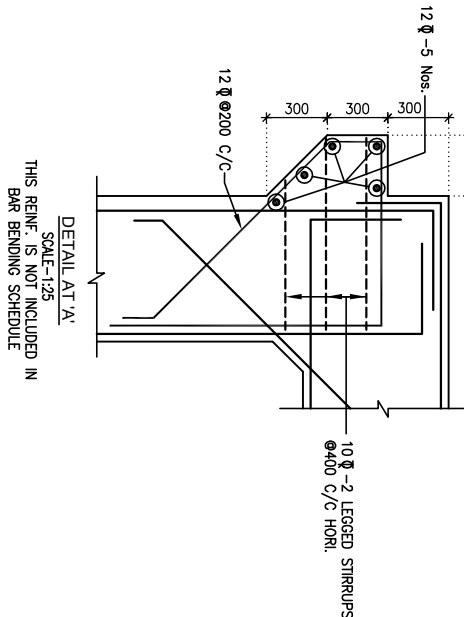


DETAIL AT 'A'
SCALE-1/25
THIS REIN. IS NOT INCLUDED IN BAR BENDING SCHEDULE

DIMENSIONS DETAILS
(IN MM.)

a	b	c	d	e
6000	4000	500	500	550


LEGEND:-

- TOP FACE BARS / OUTER FACE BAR
- BOTTOM FACE BARS / INNER FACE BAR

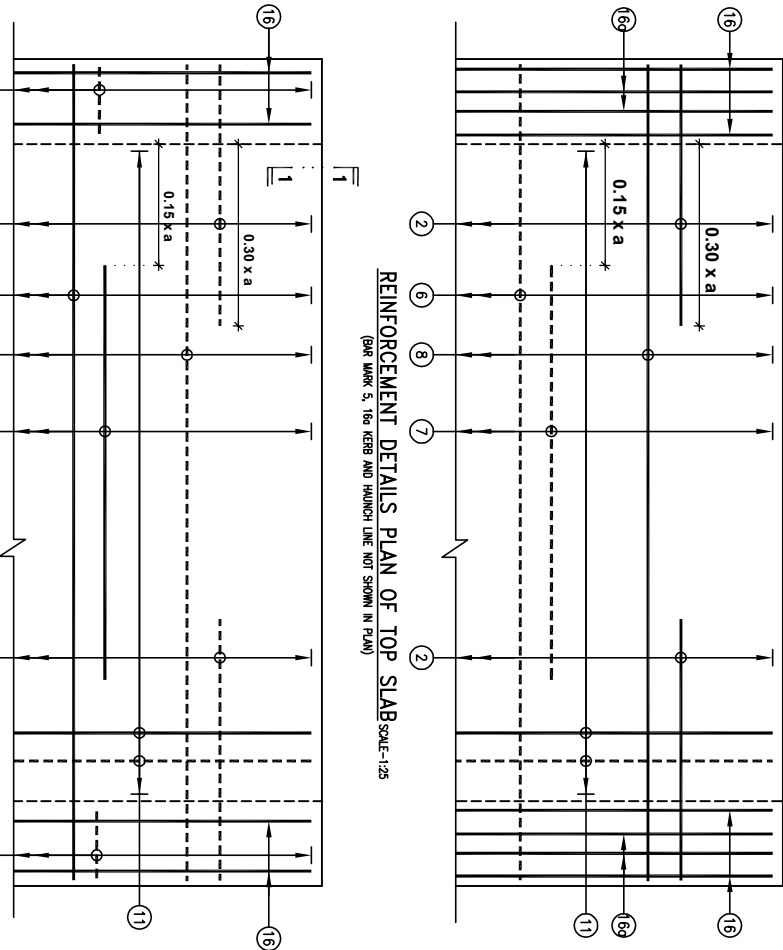

REINFORCEMENT DETAILS PLAN OF TOP SLAB SCALE-1/25
(BAR MARK 5, 16a KEBB AND HUNCHI LINE NOT SHOWN IN PLAN)

REINFORCEMENT DETAILS PLAN OF BOTTOM SLAB SCALE-1/25
(HUNCHI LINE NOT SHOWN IN PLAN)

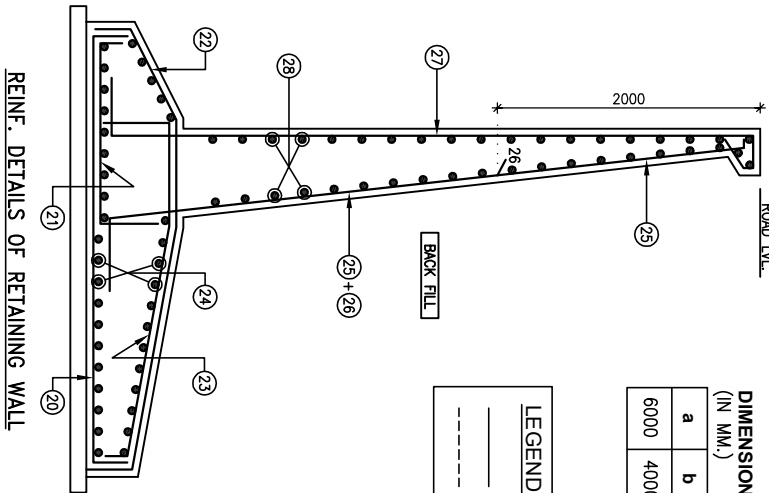

REINFORCEMENT DETAILS OF RETAINING WALL

NOTES:-







- ALL DIMENSIONS ARE IN MILLIMETER.
- DO NOT SCALE THIS DRAWING FOLLOW ONLY WRITTEN DIMENSIONS.
- THIS DRAWING MUST BE READ IN CONJUNCTION WITH ALL OTHER RELEVANT DRAWINGS.
- Ø INDICATES THAT Fe-500 D REINFORCEMENT AND CONFORMING TO IS: 1786 (INCLUDING LATEST AMENDMENTS)
- CONCRETE MIX SHALL BE M40 FOR RCC BOX & RETAINING WALL.
- CLEAR COVER TO ANY REINFORCEMENT SHALL BE 75 MM FOR BOTTOM SLAB & WALL AND 50 MM FOR TOP SLAB & RETAINING WALL.
- NUMBER OF BAR SHOULD NOT BE COUNTED BUT NUMBER OF BAR AND SPACING INDICATED SHALL BE ADOPTED.

MK. OF BAR	SHAPE OF BAR	DIA. OF BAR	SPACING IN MM.	LENGTH IN METER	NOS. OF BARS	TOTAL LENGTH IN MT.	WEIGHT /RMT. IN KG.	TOTAL WEIGHT IN KG.
1	1675 6850 1675	16	200	10.200	120	1224.00	1.578	1932
2	2225 5267 2225	16	200	9.375	120x2=240	2250.00	1.578	3551
3	4925 200 6850	16	200	7.750	120	930.00	1.578	1468
4	4200	16	200	4.200	120	504.00	1.578	795
5	150 4925 150	12	100	5.275	240x2=480	2532.00	0.888	2248
6	6850	16	200	7.450	120	894.00	1.578	1411
7	4200	16	200	4.200	120	504.00	1.578	795
8	6850 200 6850	16	200	10.150	120	1218.00	1.578	1922
9	1380 200 1380	10	200	1.780	121x2=242	430.76	0.620	267
10	200 1380 200	10	200	1.780	121x2=242	430.76	0.620	267
11	23900	10	150	24.200	(40+27)x4=268	6485.60	0.62	4021
16	23900	10	-	24.200	16	387.20	0.620	240
16a	23900	10	-	24.200	8	193.60	0.620	120
18	1380 200 1380	10	150	4.256	47x2=94	400.06	0.620	248
11	23900	10	300	0.550	80x20=1600	880.00	0.395	348
19	6800	10	-	7.300	20	146.00	0.620	91
20	5500	16	200	5.500	31x4=124	682.00	1.578	1076
21	2075	16	200	2.800	31x4=124	347.20	1.578	547
22	650 3000 650	16	200	5.560	31x4=124	689.44	1.578	1088
23	650 3000 650	16	200	4.375	31x4=124	542.50	1.578	856
24	6200	12	200	6.200	23x2x4=184	1140.80	0.888	1013
25	650 3000 650	16	200	6.650	31x4=124	824.6	1.578	1301
26	4650	20	200	4.650	31x4=124	576.60	2.470	1424
27	7100	16	200	7.100	31x4=124	880.40	1.578	1389
28	6200	12	200	6.200	28x2x4=224	1388.80	0.888	1233
ADD 2.5% WASTAGE AND LAP						TOTAL	29651	741
						TOTAL IN KG.	30392	

* BAR MK '12, '13, '14, '15 & '17 ARE NOT IN USED.

- LAP IF REQUIRED SHALL BE 87 x DIA. OF BARS.
- SCHEDULE OF REINFORCEMENT IS ONLY FOR GUIDANCE AND SHALL BE VARRIED BEFORE CUTTING / BENDING THE BAR.
- DISTRIBUTION REINFORCEMENT SHALL BE SECURELY TIED WITH THE MAIN REINFORCEMENT AT ALL JOINTS.
- SUITABLE SUPPORT SYSTEM SHALL BE PROVIDED BETWEEN ROWS OF MAIN BARS TO MAINTAIN THERE CORRECT PLACING.
- BACK FILLING BEHIND THE BOX SHALL BE WITH MATERIAL HAVING $\gamma=30$ AND $\phi=0$ (ZERO).
- NET & GROSS SLIC. SHOULD NOT BE LESS THAN 15.00 & 19.00 T/SQ.MT.

CLIENT:	DESIGN CONSULTANT:	PROJECT:	SCALE AT A3 SIZE DRAWING	TITLE:	CLIENT APPROVAL:	SIGNATURE:
NATIONAL HIGHWAYS & INFRASTRUCTURE DEVELOPMENT CORPORATION LTD. PTI BUILDING, 4 PARLIAMENT STREET SANSAD MARG AREA, NEW DELHI - 110001	ANANDJIWALA INFRA ADVISORY 9 Shreejani Shopping Center, Ch 127, 1st Ring Road, M. Shreejani Cross Road, Seelampur, Ahmedabad - 380 015 Email: anandjiwala@rediffmail.com	CONSULTANCY SERVICES FOR FEASIBILITY STUDY, PREPARATION OF DETAILED PROJECT REPORT AND PROVIDING PRE-CONSTRUCTION SERVICES FOR UPGRADEATION OF EXISTING 2 LANE HIGHWAY TO 4 LANE WITH PAVED SHOULDER CONFIGURATION (NH-144A) FROM KM 26.350 (KHAT CHOWK) TO KM 30.097 (HANUMAN CHOWK) OF JAMMU - AKINOR SECTION IN THE UNION TERRITORY OF JAMMU & KASHMIR ON EPC BASIS	SCALE AT A3 SIZE DRAWING	CULVERT 6.0x4.0 m WITHOUT CUSHION AT CH: 29+025	DATE: / /	
REV.	DATE	REVISIONS			DRAWN: LK	CHECKED: SJ
					DESIGNED: SC	APPROVED: LA

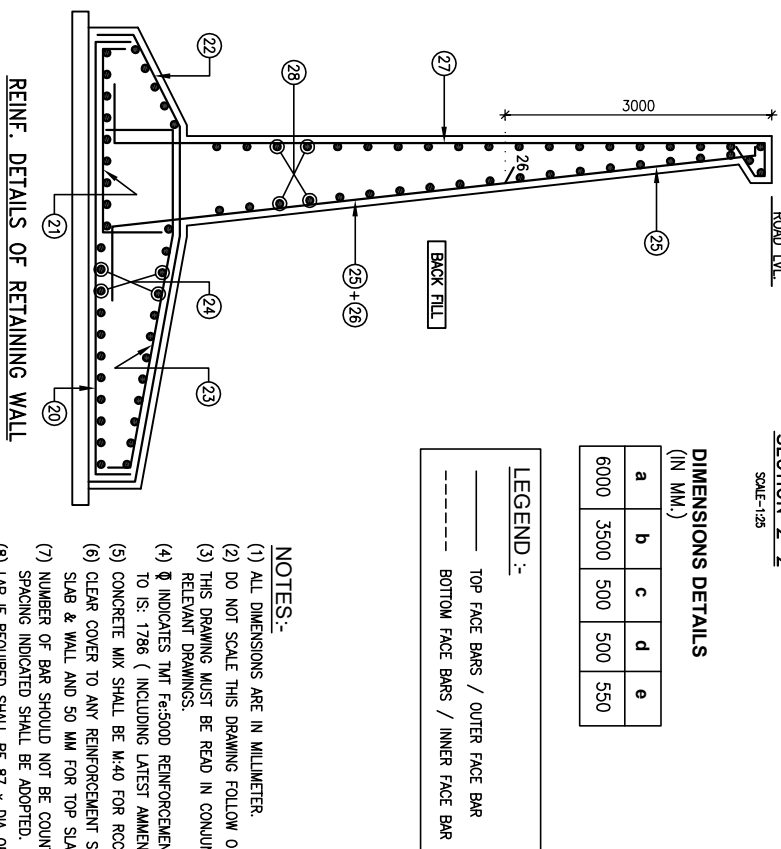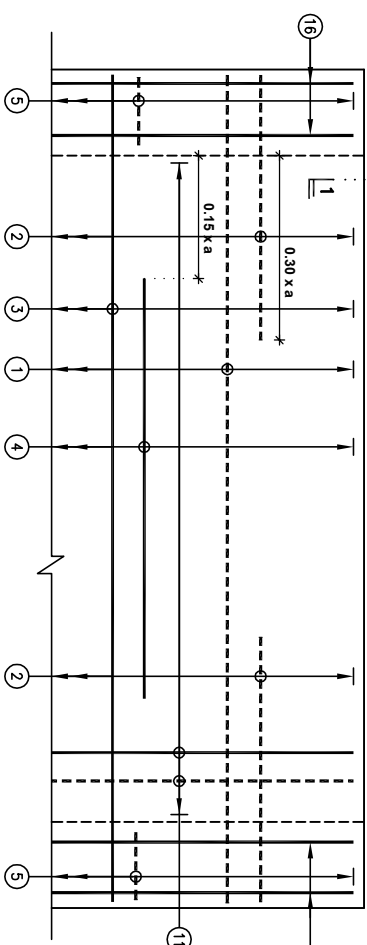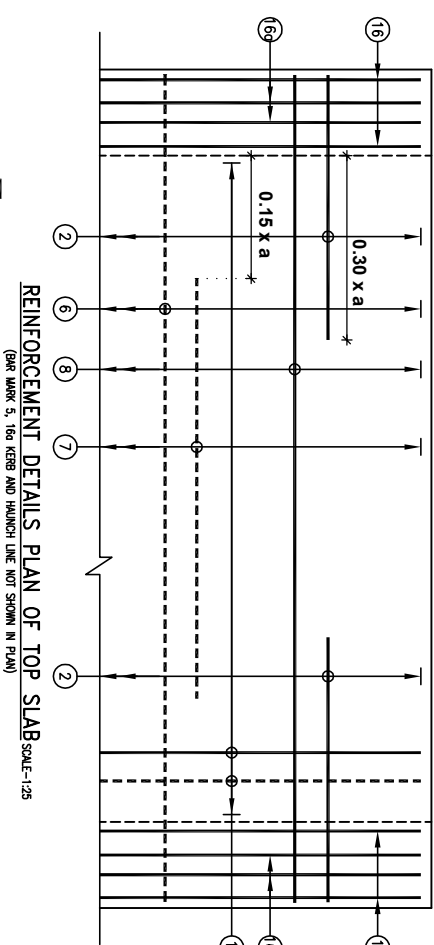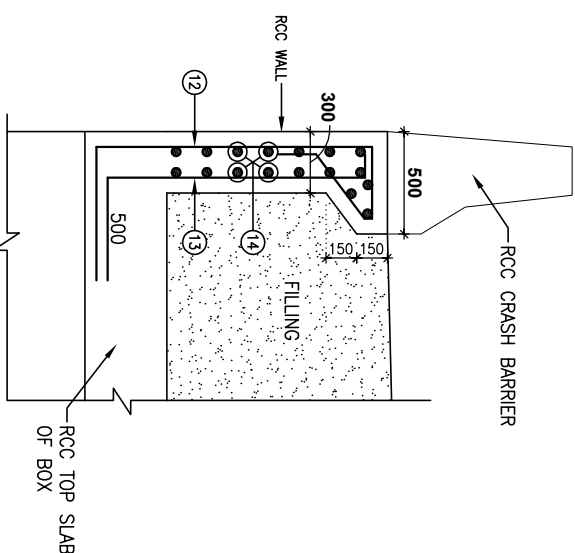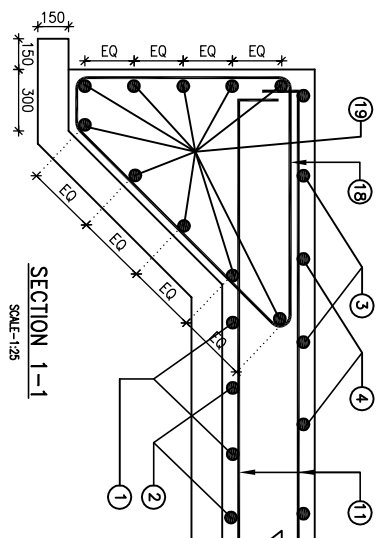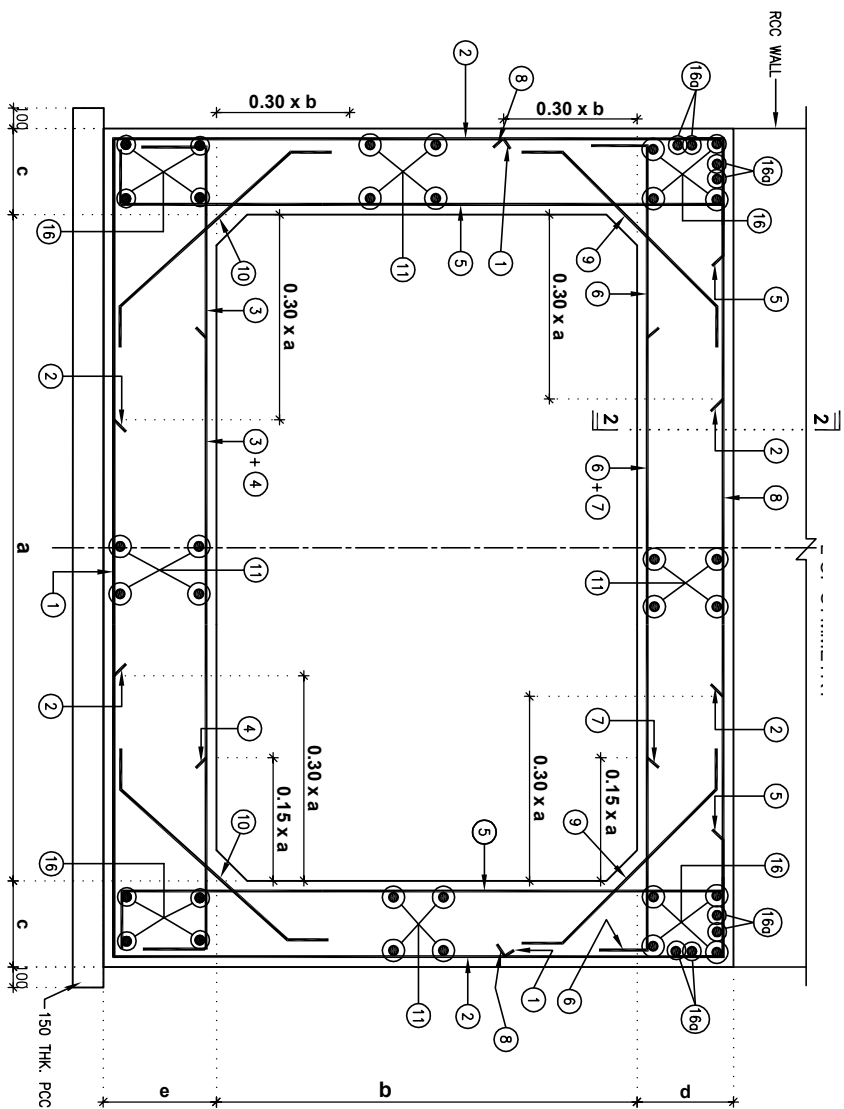

DIMENSIONS DETAILS (IN MM.)				
a	b	c	d	e
6000	3500	500	500	550

LEGEND :-

————	TOP FACE BARS / OUTER FACE BAR
-----	BOTTOM FACE BARS / INNER FACE BAR

SCHEDULE OF REINFORCEMENT (1 MI. FEED) GRADE REIN.								
MK. OF BAR	SHAPE OF BAR	DIA. OF BAR	SPACING IN MM.	LENGTH IN METER	NOS. OF BARS	TOTAL LENGTH IN MT.	WEIGHT /MT. IN KG.	TOTAL WEIGHT IN KG.
①		16	200	9.900	120	1188.00	1.578	1875
②		20	200	8.875	120x2=240	2130.00	2.470	5281
③		20	200	7.550	120	906.00	2.470	2238
④		16	200	4.200	120	504.00	1.578	795
⑤		12	100	4.875	240x2=480	2340.00	0.888	2078
⑥		16	200	7.450	120	894.00	1.578	1411
⑦		16	200	4.200	120	504.00	1.578	796
⑧		16	200	9.850	120	1182.00	1.578	1865
⑨		10	200	1.245	120x2=240	298.80	0.620	185
⑩		10	200	1.245	120x2=240	298.80	0.620	185
⑪		12	175	24.300	(35+20)x4=220	5346.00	0.888	4747
⑫		12	100	5.485	70x2=140	767.9	0.888	682
⑬		12	100	4.650	70x2=140	651.00	0.888	578
⑭		8	150	7.200	23x2x2=92	662.40	0.395	262
⑮		10	-	24.300	16	388.80	0.620	241
⑯		10	-	24.300	8	194.40	0.620	121
⑰		10	150	4.256	47x2=94	400.064	0.620	248
⑱		10	-	7.300	20	146.00	0.620	91
⑳		16	150	9.400	73x4=292	2744.80	1.578	4331
㉑		20	150	4.050	73x4=292	1182.60	2.470	2921
㉒		16	150	9.500	73x4=292	2774.00	1.578	4377
㉓		20	150	7.525	73x4=292	2197.30	2.470	5427
㉔		12	125	11.100	64x2x4=512	5683.20	0.888	5047
㉕		16	150	9.700	73x4=292	2832.40	1.578	4470
㉖		25	150	6.700	73x4=292	1956.40	3.856	7548
㉗		16	150	10.150	73x4=292	2963.80	1.578	4677
㉘		12	150	11.100	54x2x4=432	4795.20	0.888	4258

(1) ALL DIMENSIONS ARE IN MILLIMETER.	* BAR WK '15' & '17' ARE NOT IN USED.	TOTAL	66715
(2) DO NOT SCALE THIS DRAWING FOLLOW ONLY WRITTEN DIMENSIONS.		ADD 2.5% WASTAGE AND LAP	1668
(3) THIS DRAWING MUST BE READ IN CONJUNCTION WITH ALL OTHER RELEVANT DRAWINGS.		TOTAL IN KG.	68383
(4) Ø INDICATES THAT Fe-500D REINFORCEMENT AND CONFORMING TO IS: 1786 (INCLUDING LATEST AMENDMENTS)	(9) SCHEDULE OF REINFORCEMENT IS ONLY FOR GUIDANCE AND SHALL BE VARIFIED BEFORE CUTTING / BENDING THE BAR.		
(5) CONCRETE MIX SHALL BE M-40 FOR RCC BOX.	(10) DISTRIBUTION REINFORCEMENT SHALL BE SECURELY TIED WITH THE MAIN REINFORCEMENT AT ALL JOINTS.		
(6) CLEAR COVER TO ANY REINFORCEMENT SHALL BE 75 MM FOR BOTTOM SLAB & WALL AND 50 MM FOR TOP SLAB & RETAINING WALL.	(11) SURVIVE SUPPORT SYSTEM SHALL BE PROVIDED BETWEEN ROWS OF MAIN BARS TO MAINTAIN THERE CORRECT PLACING.		
(7) NUMBER OF BAR SHOULD NOT BE COUNTED BUT NUMBER OF BAR AND SPACING INDICATED SHALL BE ADOPTED.	(12) BACK FILLING BEHIND THE BOX SHALL BE WITH MATERIAL HAVING $\phi=30$ AND C=0 (ZERO).		
(8) LAP IF REQUIRED SHALL BE 87 x DIA OF BARS.	(13) S.B.C. SHOULD NOT BE LESS THAN 20.00 T/SQ.MT.		

CLIENT:			
DESIGN CONSULTANT:	ANANDJIWALA INFRA ADVISORY 9, Shreegiri Shopping Center, On 12 th Floor Ring Road Nr. Shreegiri Cross Road, Samalpur, Ahmedabad - 380 015 Email: anandjiwalainfra@gmail.com		
PROJECT:	CONSULTANCY SERVICES FOR FEASIBILITY STUDY, PREPARATION OF DETAILED PROJECT REPORT AND PROVIDING PRE-CONSTRUCTION SERVICES FOR UPGRADATION OF EXISTING 2 LANE HIGHWAY TO 4 LANE WITH PAVED SHOULDER CONFIGURATION (NH-144A) FROM KM 26.350 (KHAZI CHOWK) TO KM 30.097 (HANUMAN CHOWK) OF JAMNULU - ANKHNOOR SECTION IN THE UNION TERRITORY OF JAMNULU & KASHMIR ON EPC BASIS		
SCALE AT A3 SIZE DRAWING			
TITLE:	REINFORCEMENT DRAWING OF SINGLE CELL BOX CULVERT 6.0x3.50m WITH CUSHION AT CH: 29+327		
CLIENT APPROVAL:	SIGNATURE:		
ONE NO. - DRAWN: LK	CHECKED: SI	DESIGNED: SC	APPROVED: LA






SCHEDULE OF REINFORCEMENT (IMI Fe-500 GRADE REIN.)

MK. OF BAR	SHAPE OF BAR	DIA. OF BAR	SPACING IN MM.	LENGTH IN METER	NOS. OF BARS	TOTAL LENGTH IN MT.	WEIGHT /RMT. IN KG.	TOTAL WEIGHT IN KG.
1		16	200	11.400	120	1368.00	1.578	2159
2		20	200	10.175	120x2=240	2442.00	2.470	6032
3		20	200	8.650	120	1038.00	2.470	2564
4		16	200	4.900	120	588.00	1.578	928
5		12	100	5.375	240x2=480	2580.00	0.888	2291
6		16	200	8.550	120	1026.00	1.578	1619
7		16	200	4.900	120	588.00	1.578	928
8		16	200	11.250	120	1350.00	1.578	2130
9		10	200	1.245	120x2=240	298.80	0.620	185
10		10	200	1.245	120x2=240	298.80	0.620	185
11		12	175	24.300	(40+23)x4=252	6123.60	0.888	5438
12		10	150	2.570	54x2=108	277.56	0.620	172
13		10	150	1.735	54x2=108	187.38	0.620	116
14		8	200	8.300	4x2x2=16	132.800	0.395	53
16		10	-	24.300	16	388.80	0.620	241
16a		10	-	24.300	8	194.40	0.620	121
18		10	150	4.256	54x2=108	459.65	0.620	285
19		10	-	8.400	20	168.00	0.620	104
20		16	200	6.100	37x4=148	902.80	1.578	1425
21		16	200	3.250	37x4=148	481.00	2.470	1188
22		16	200	6.165	37x4=148	912.42	1.578	1440
23		16	200	4.825	37x4=148	714.100	2.470	1764
24		12	150	7.300	33x2x4=264	1927.20	0.888	1711
25		12	200	7.545	37x4=148	1166.66	0.888	992
26		25	200	5.545	37x4=148	820.66	3.858	3166
27		16	200	7.995	37x4=148	1183.26	1.578	1867
28		12	150	7.300	42x2x4=336	2452.80	0.888	2178
				TOTAL	41282			
				ADD 2.5% WASTAGE AND LAP	1032			
				TOTAL IN KG.	42314			

NOTES:-

- (1) ALL DIMENSIONS ARE IN MILLIMETER.
- (2) DO NOT SCALE THIS DRAWING FOLLOW ONLY WRITTEN DIMENSIONS.
- (3) THIS DRAWING MUST BE READ IN CONJUNCTION WITH ALL OTHER RELEVANT DRAWINGS.
- (4) Ø INDICATES TMT Fe-5000 REINFORCEMENT AND CONFORMING TO IS- 1786 (INCLUDING LATEST AMENDMENTS.)
- (5) CONCRETE MIX SHALL BE M-40 FOR RCC BOX.
- (6) CLEAR COVER TO ANY REINFORCEMENT SHALL BE 75 MM FOR BOTTOM SLAB & WALL AND 50 MM FOR TOP SLAB & RETAINING WALL.
- (7) NUMBER OF BAR SHOULD NOT BE COUNTED BUT NUMBER OF BAR AND SPACING INDICATED SHALL BE ADOPTED.
- (8) LAP IF REQUIRED SHALL BE 87 x DIA OF BARS.


- (9) SCHEDULE OF REINFORCEMENT IS ONLY FOR GUIDANCE AND SHALL BE VARIFIED BEFORE CUTTING / BENDING THE BAR.
- (10) DISTRIBUTION REINFORCEMENT SHALL BE SECURELY TIED WITH THE MAIN REINFORCEMENT AT ALL JOINTS.
- (11) SUITABLE SUPPORT SYSTEM SHALL BE PROVIDED BETWEEN ROWS OF MAIN BARS TO MAINTAIN THERE CORRECT PLACING.
- (12) BACK FILLING BEHIND THE BOX SHALL BE WITH MATERIAL HAVING ϕ=30' AND C=0 (ZERO).
- (13) S.B.C. SHOULD NOT BE LESS THAN 20.00 T/50.MT.

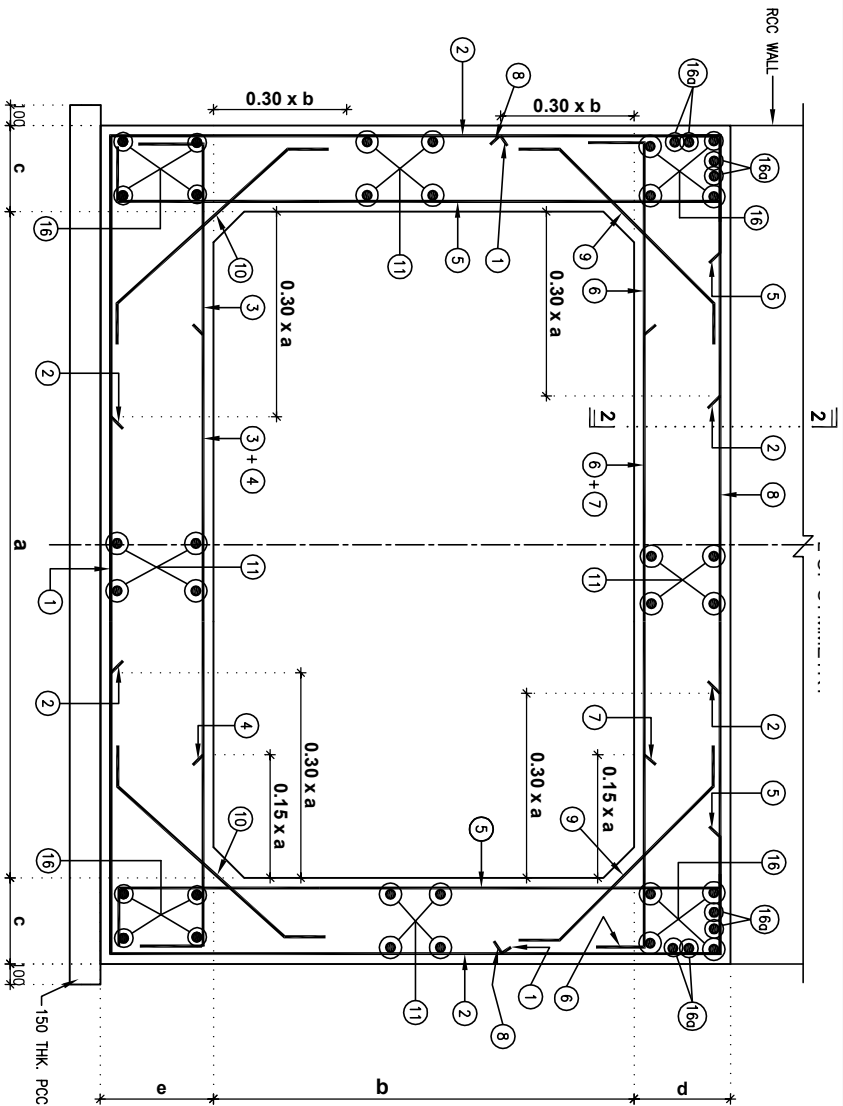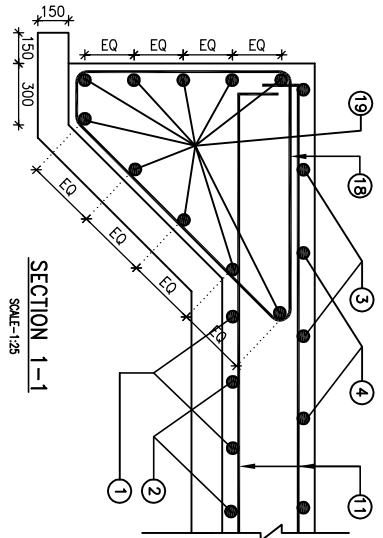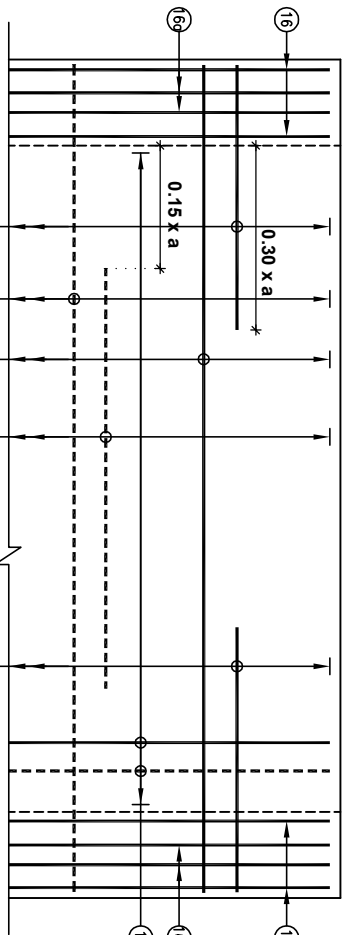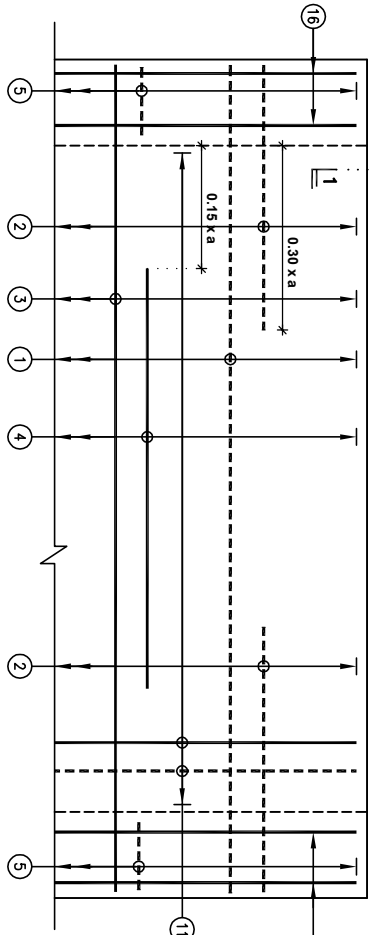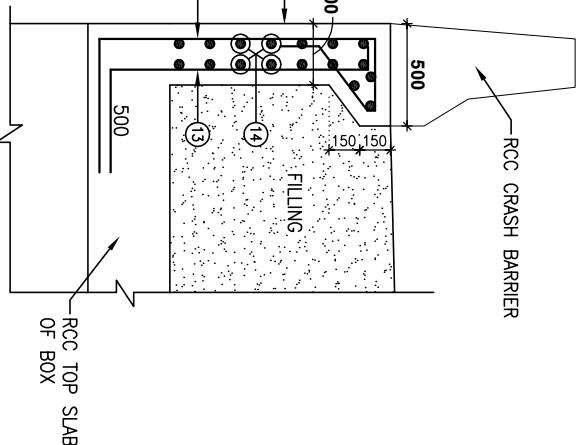REINFORCEMENT DETAILS OF SINGLE CELL BOX CULVERT
SCALE-1:25REINFORCEMENT DETAILS PLAN OF TOP SLAB
SCALE-1:25
(BAR MARK 5, 16a CEBB AND PUNCH LINE NOT SHOWN IN PLAN)REINFORCEMENT DETAILS PLAN OF BOTTOM SLAB
SCALE-1:25
(PUNCH LINE NOT SHOWN IN PLAN)SECTION 2-2
SCALE-1:25

DIMENSIONS DETAILS (IN MM.)				
a	b	c	d	e
7000	4000	550	550	600

LEGEND :-

- TOP FACE BARS / OUTER FACE BAR
- BOTTOM FACE BARS / INNER FACE BAR

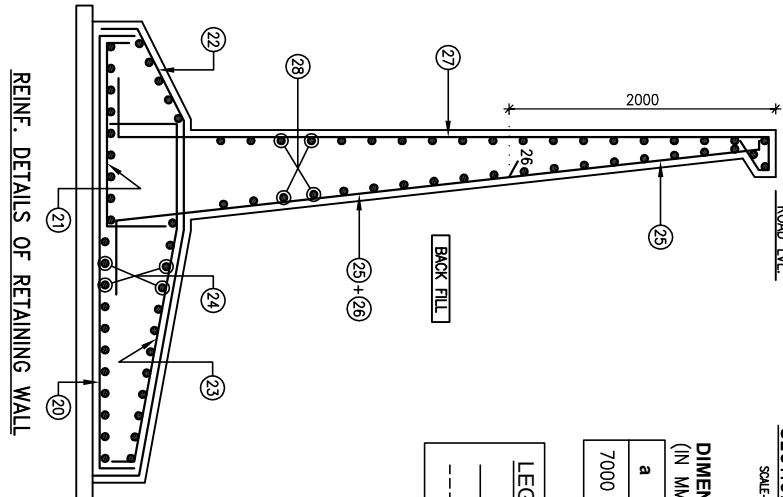

REIN. DETAILS OF RETAINING WALL

CLIENT:

DESIGN CONSULTANT:

PROJECT:

SCALE AT A3 SIZE DRAWING

TITLE:

CLIENT APPROVAL:

SIGNATURE:






NATIONAL HIGHWAYS & INFRASTRUCTURE
DEVELOPMENT CORPORATION LTD.PTI BUILDING, 4 PARLIAMENT STREET
SANSAD MARG AREA, NEW DELHI - 110001

ANANDJIWALA INFRA ADVISORY

9, Shreejini Shopping Center, Ch-132, Farid Bagh Road,
M. Shreejini Cross Road, Seelampur, Ahmedabad - 380 015
Email: anandjiwalainfra@gmail.comCONSULTANCY SERVICES FOR FEASIBILITY STUDY, PREPARATION OF DETAILED PROJECT REPORT AND PROVIDING
PRE-CONSTRUCTION SERVICES FOR UPGRADEATION OF EXISTING 2 LANE HIGHWAY TO 4 LANE WITH PAVED
SHOULDER CONFIGURATION (NH-144A) FROM KM 26.350 (KHAAT CHOWK) TO KM 30.097 (HANUMAN CHOWK) OF
JAMMU - AKINHOOR SECTION IN THE UNION TERRITORY OF JAMMU & KASHMIR ON EPC BASIS

REV. DATE REVISIONS




DWR NO.-
DRAWN: LK
CHECKED: SJ
DESIGNED: SC
APPROVED: LA

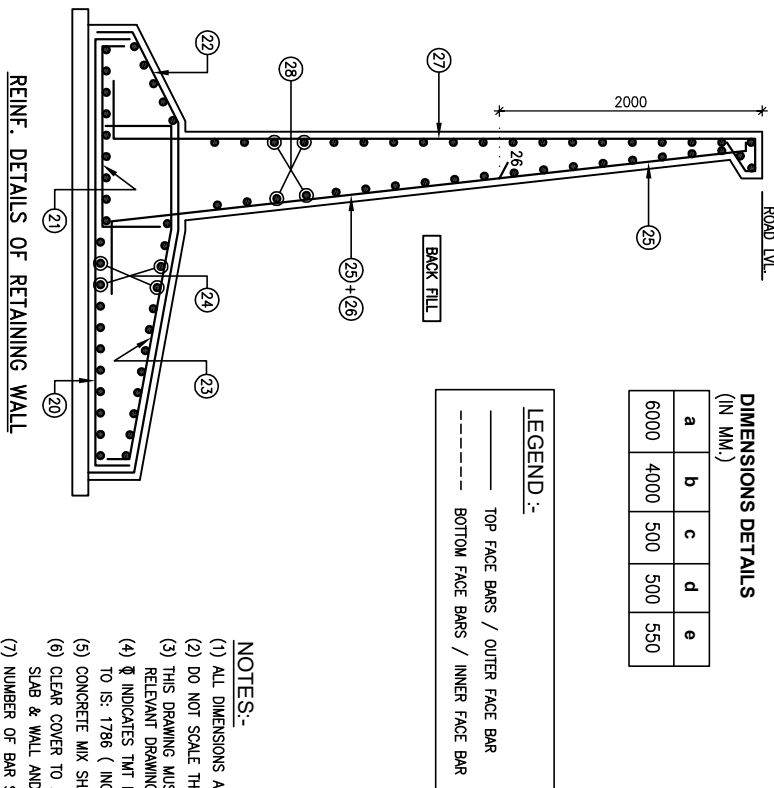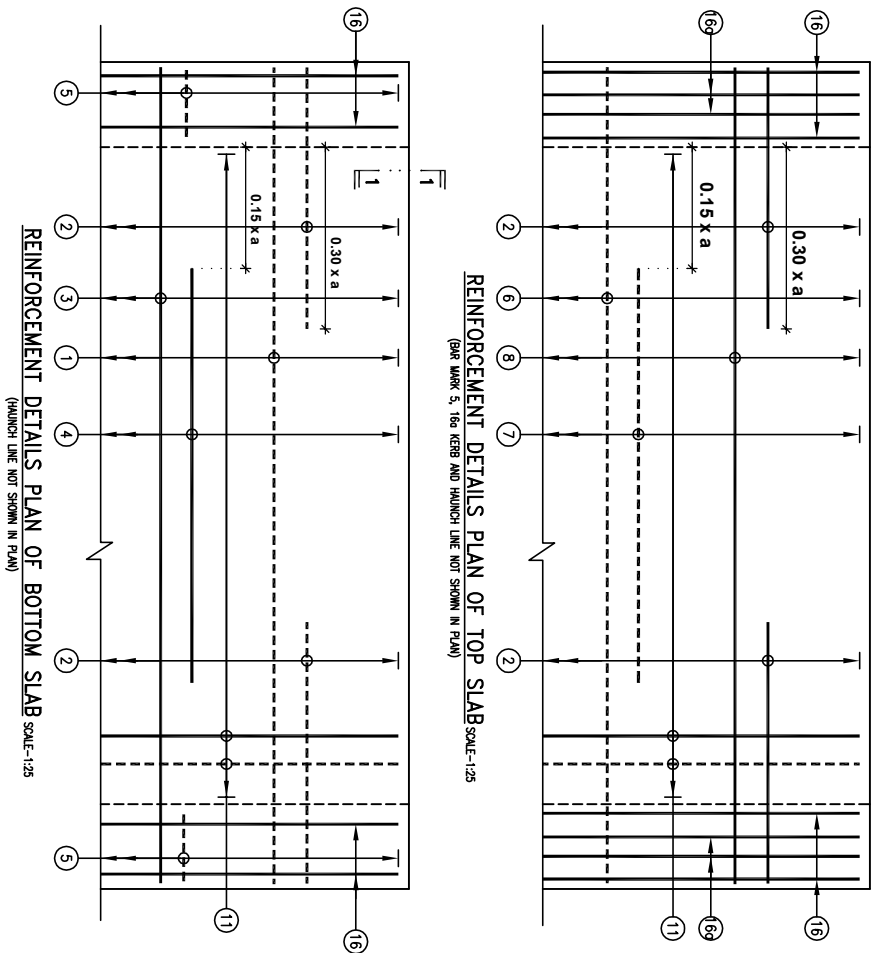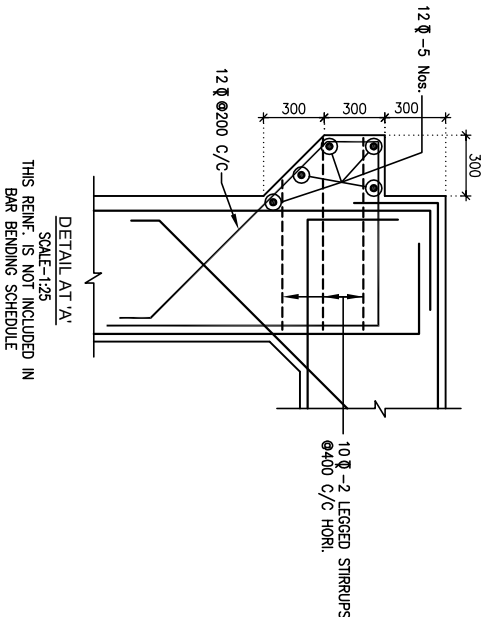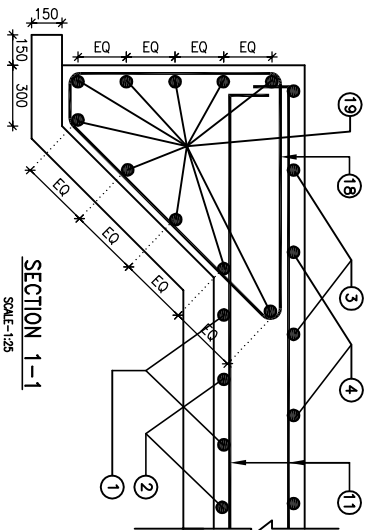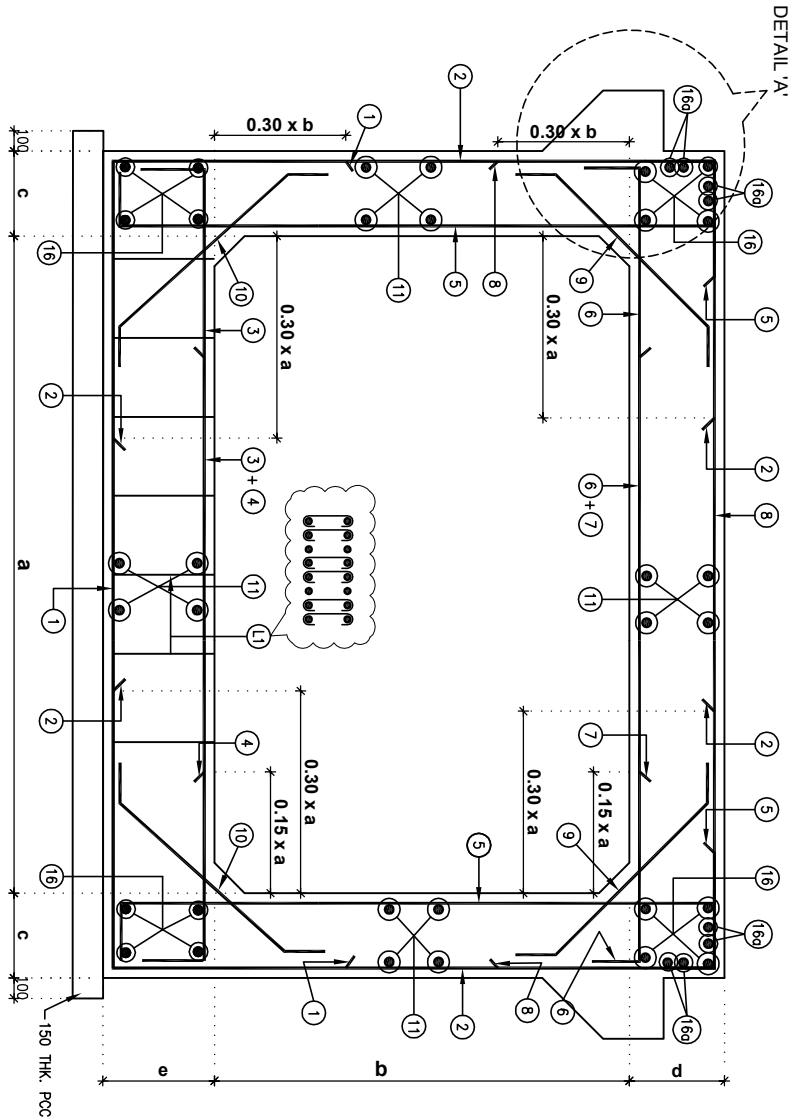

SCHEDULE OF REINFORCEMENT (IMI Fe:500 D GRADE REIN.)						
MK. OF BAR	SHAPE OF BAR	DIA. OF BAR	SPACING IN MM.	LENGTH IN METER	NOS. OF BARS	TOTAL LENGTH IN MT.
1	1675 6850 1675	16	200	10.200	120	1224.00
2	2225 5267 2225	16	200	9.375	120x2=240	2250.00
3	4200 6850 4200	16	200	7.750	120	930.00
4	4200	16	200	4.200	120	504.00
5	4925 150	12	100	5.275	240x2=480	2532.00
6	6850	16	200	7.450	120	894.00
7	4200	16	200	4.200	120	504.00
8	6850 150	16	200	10.150	120	1218.00
9	1380 200 1380	10	200	1.780	121x2=242	430.76
10	200 1380 200	10	200	1.780	121x2=242	430.76
11	23900	10	150	24.200	(40+27)x4=268	6485.60
16	23900	10	-	24.200	16	387.20
16a	23900	10	-	24.200	8	193.60
18	1380 200 1380	10	150	4.256	47x2=94	400.06
11	200 1380 200	8	300	0.550	80x20=1600	880.00
19	6800	10	-	7.300	20	146.00
20	5650	16	200	5.500	31x4=124	682.00
21	2075 505	16	200	2.800	31x4=124	347.20
22	650 3000 650	16	200	5.560	31x4=124	689.44
23	650 3000 650	16	200	4.375	31x4=124	542.50
24	6200	12	200	6.200	23x2x4=184	1140.80
25	650 3000 650	16	200	6.650	31x4=124	824.6
26	6200	20	200	4.650	31x4=124	576.60
27	6150 350	16	200	7.100	31x4=124	880.40
28	6200	12	200	6.200	28x2x4=224	1388.80
				ADD 2.5% WASTE AND LAP	TOTAL	29651.741
					TOTAL IN KG.	30392

- NOTES:-
- (1) ALL DIMENSIONS ARE IN MILLIMETER.
 - (2) DO NOT SCALE THIS DRAWING FOLLOW ONLY WRITTEN DIMENSIONS.
 - (3) THIS DRAWING MUST BE READ IN CONJUNCTION WITH ALL OTHER RELEVANT DRAWINGS.
 - (4) Ø INDICATES THAT Fe:500 D REINFORCEMENT AND CONFORMING TO IS: 1786 (INCLUDING LATEST AMENDMENTS)
 - (5) CONCRETE MIX SHALL BE M40 FOR RCC BOX & RETAINING WALL.
 - (6) CLEAR COVER TO ANY REINFORCEMENT SHALL BE 75 MM FOR BOTTOM SLAB & WALL AND 50 MM FOR TOP SLAB & RETAINING WALL.
 - (7) NUMBER OF BAR SHOULD NOT BE COUNTED BUT NUMBER OF BAR AND SPACING INDICATED SHALL BE ADOPTED.
 - (8) LAP IF REQUIRED SHALL BE 87 x DIA. OF BARS.
 - (9) SCHEDULE OF REINFORCEMENT IS ONLY FOR GUIDANCE AND SHALL BE VARRIED BEFORE CUTTING / BENDING THE BAR.
 - (10) DISTRIBUTION REINFORCEMENT SHALL BE SECURELY TIED WITH THE MAIN REINFORCEMENT AT ALL JOINTS.
 - (11) SUITABLE SUPPORT SYSTEM SHALL BE PROVIDED BETWEEN ROWS OF MAIN BARS TO MAINTAIN THERE CORRECT PLACING.
 - (12) BACK FILLING BEHIND THE BOX SHALL BE WITH MATERIAL HAVING $\phi=30$ AND $\phi=0$ (ZERO).
 - (13) NET & GROSS SLIC. SHOULD NOT BE LESS THAN 15.00 & 19.00 T/SQ.MT.

CLIENT:	NATIONAL HIGHWAYS & INFRASTRUCTURE DEVELOPMENT CORPORATION LTD. PTI BUILDING, 4 PARLIAMENT STREET SANSAD MARG AREA, NEW DELHI - 110001	DESIGN CONSULTANT:	ANANDJIWALA INFRA ADVISORY 9 Shreejani Shopping Center, Ch-127, Farid Road, W- Shreejani Cross Road, Seelaha, Ahmedabad - 380 015 Email: anandjiwalainfra@gmail.com	PROJECT:	CONSULTANCY SERVICES FOR FEASIBILITY STUDY, PREPARATION OF DETAILED PROJECT REPORT AND PROVIDING PRE-CONSTRUCTION SERVICES FOR UPGRADEATION OF EXISTING 2 LANE HIGHWAY TO 4 LANE WITH PAVED SHOULDER CONFIGURATION (NH-144A) FROM KM 26.350 (KHAT CHOWK) TO KM 30.097 (HANUMAN CHOWK) OF JAMMU - AKINOR SECTION IN THE UNION TERRITORY OF JAMMU & KASHMIR ON EPC BASIS	SCALE AT A3 SIZE DRAWING	TITLE: REINFORCEMENT DRAWING OF SINGLE CELL BOX CULVERT 6.0x4.0 m WITHOUT CUSHION AT CH-30+217	CLIENT APPROVAL:	SIGNATURE:
REV.	DATE	REVISIONS		DWG NO.-	DRAWN: LK	CHECKED: SJ	DESIGNED: SC	APPROVED: LA	

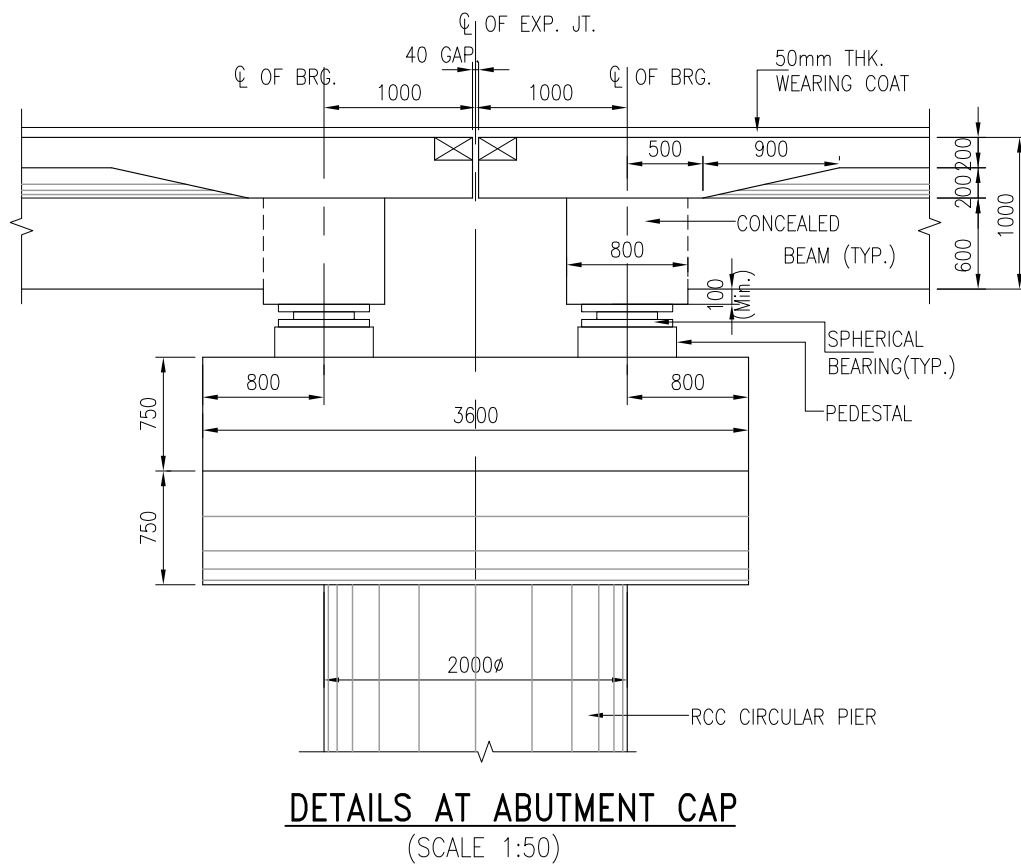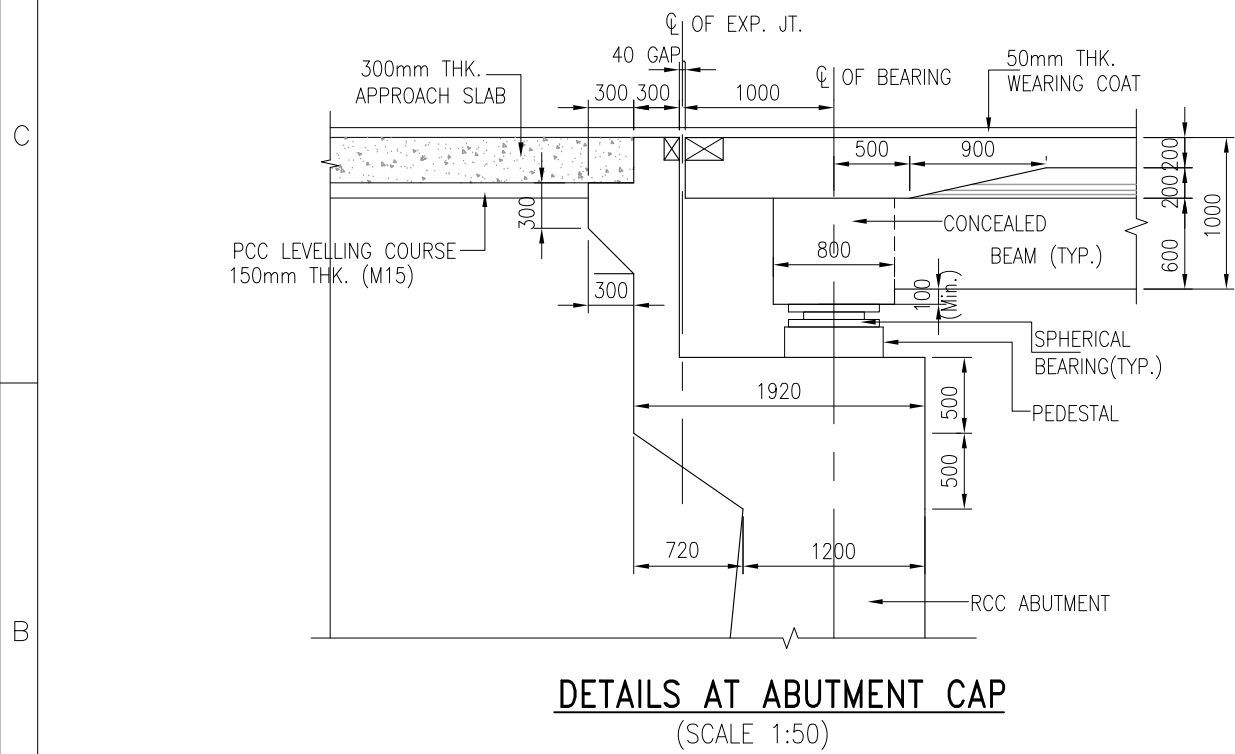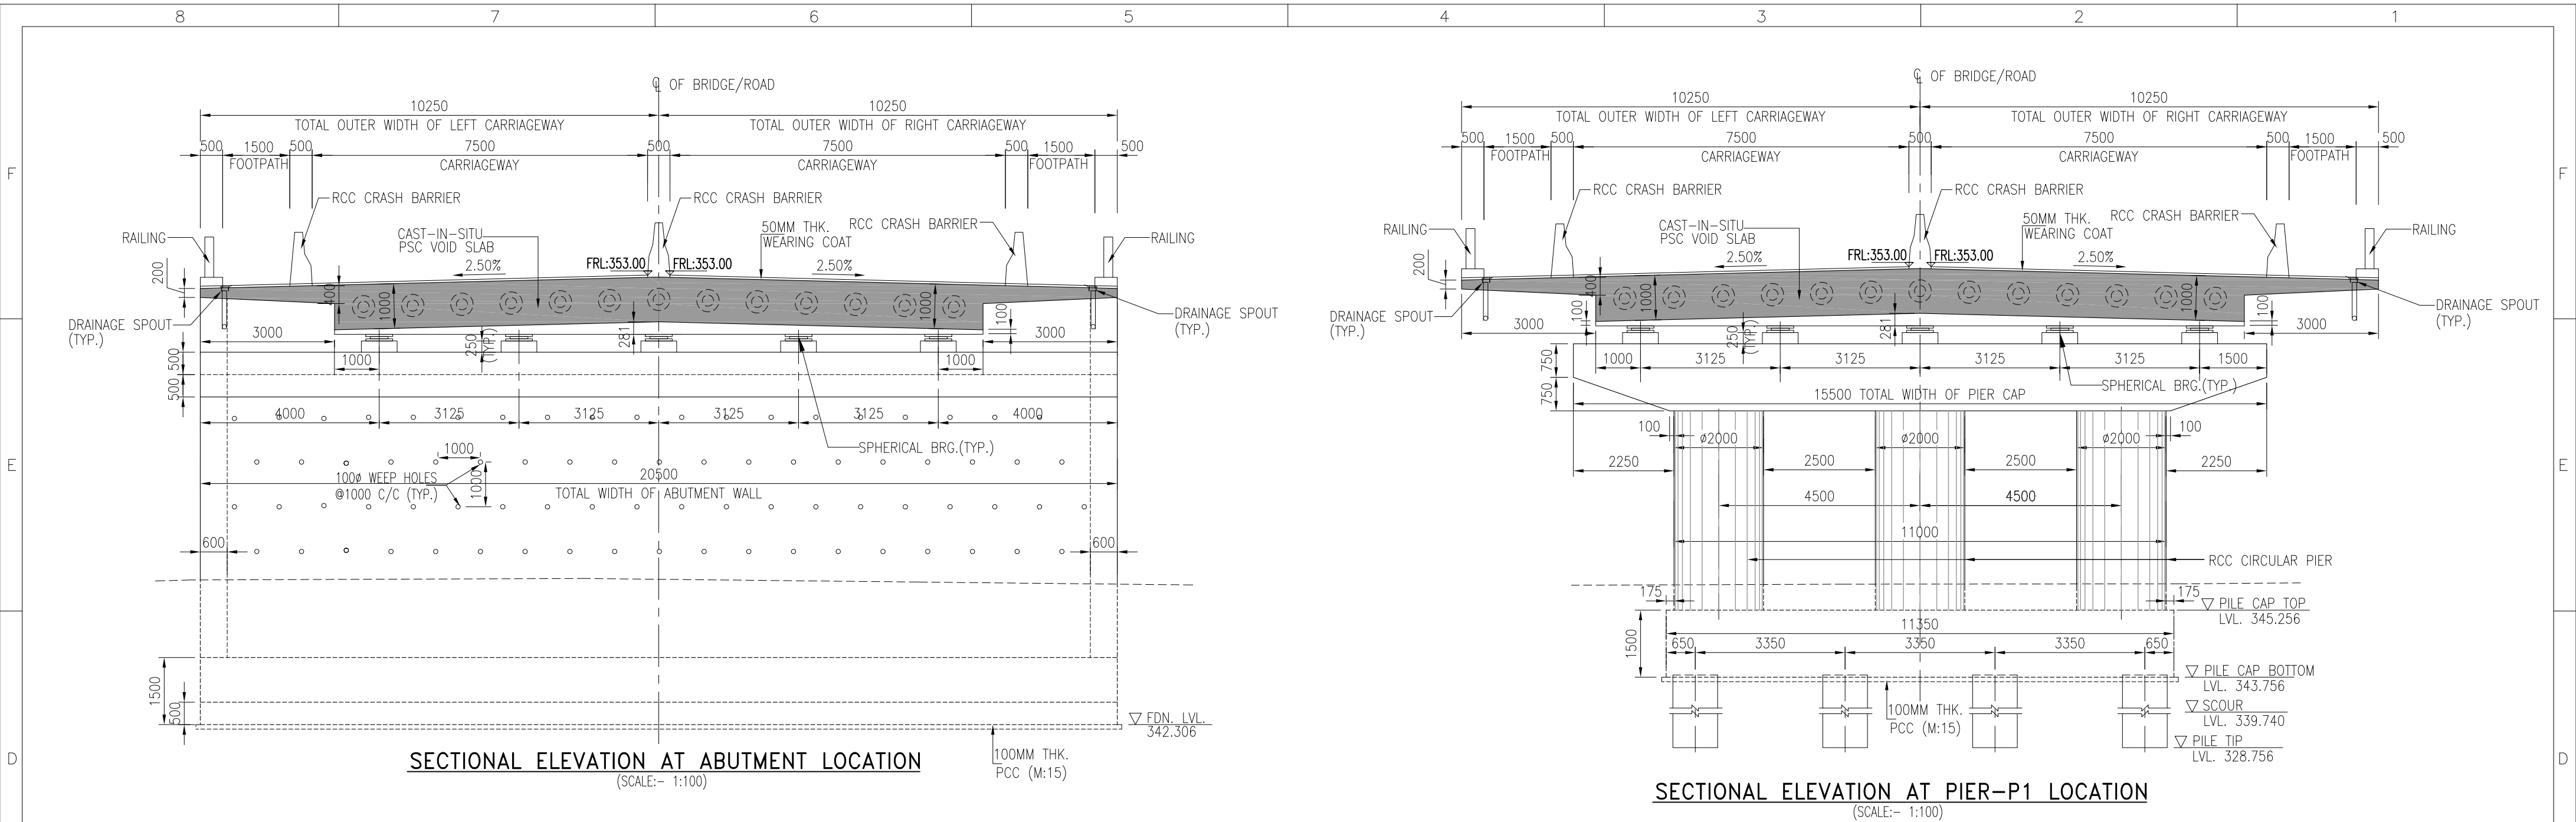

REFERENCE DRAWINGS:

1. PSC VOID SLAB DIMEN. DETAILS :-NHIDCL/JA/STR/MNB/29+150/NU/401

NOTES:

1. ALL DIMENSIONS ARE IN mm. UNLESS OTHERWISE MENTIONED. ONLY WRITTEN DIMENSIONS ARE TO BE FOLLOWED.NO DIMENSION IS TO BE SCALED.

2. FOR ALL OTHER NOTES REFER SHEET 01 OF 02.

RO	27.08.21	ISSUED FOR APPROVAL	BJS	MPT	GMS	GMS
REV	DATE	DESCRIPTION	DESIGNED	DRAWN	CHECKED	APPROVED

CLIENT:

NATIONAL HIGHWAYS & INFRASTRUCTURE DEVELOPMENT CORPORATION LTD.

PTI BUILDING, 4 PARLIAMENT STREET
SANSAD MARG AREA, NEW DELHI-110001

DESIGN CONSULTANTS :

ANANDJIWALA INFRA ADVISORY

9, SHIVRANJANI SHOPPING CENTER, ON 132 FEET RING ROAD, NR. SHIVRANJANI CRROSS ROAD, SATELLITE, AHMEDABAD-380015
Email: anandjiwalainfra@gmail.com

PROJECT :

CONSULTANCY SERVICES FOR FEASIBILITY STUDY, PREPARATION OF DETAILED PROJECT REPORT AND PROVIDING PRE-CONSTRUCTION SERVICES FOR UPGRADEATION OF EXISTING 2-LANE HIGHWAY TO 4-LANE WITH PAVED SHOULDER CONFIGURATION (NH-144A) FROM KM 26.350 (KHATI CHOWK) TO KM 30.097 (HANUMAN CHOWK) OF JAMMU-AKHNOR SECTION IN THE UNION TERRITORY OF JAMMU & KASHMIR ON EPC BASIS

DESIGNED	BJS
DRAWN	MPT
CHECKED	GMS
APPROVED	GMS
DATE	SCALE:
27.08.2021	AS SHOWN

TITLE:


RECONSTRUCTION OF MINOR BRIDGE AT DESIGN CH:29+150.000 GENERAL ARRANGEMENT DRAWING FOR 2x30.0M SPAN


DRAWING NO :

NHIDCL/JA/STR/MNB/29+150/GA/101

REV. R0
SIZE A2

SHEET 02 OF 02

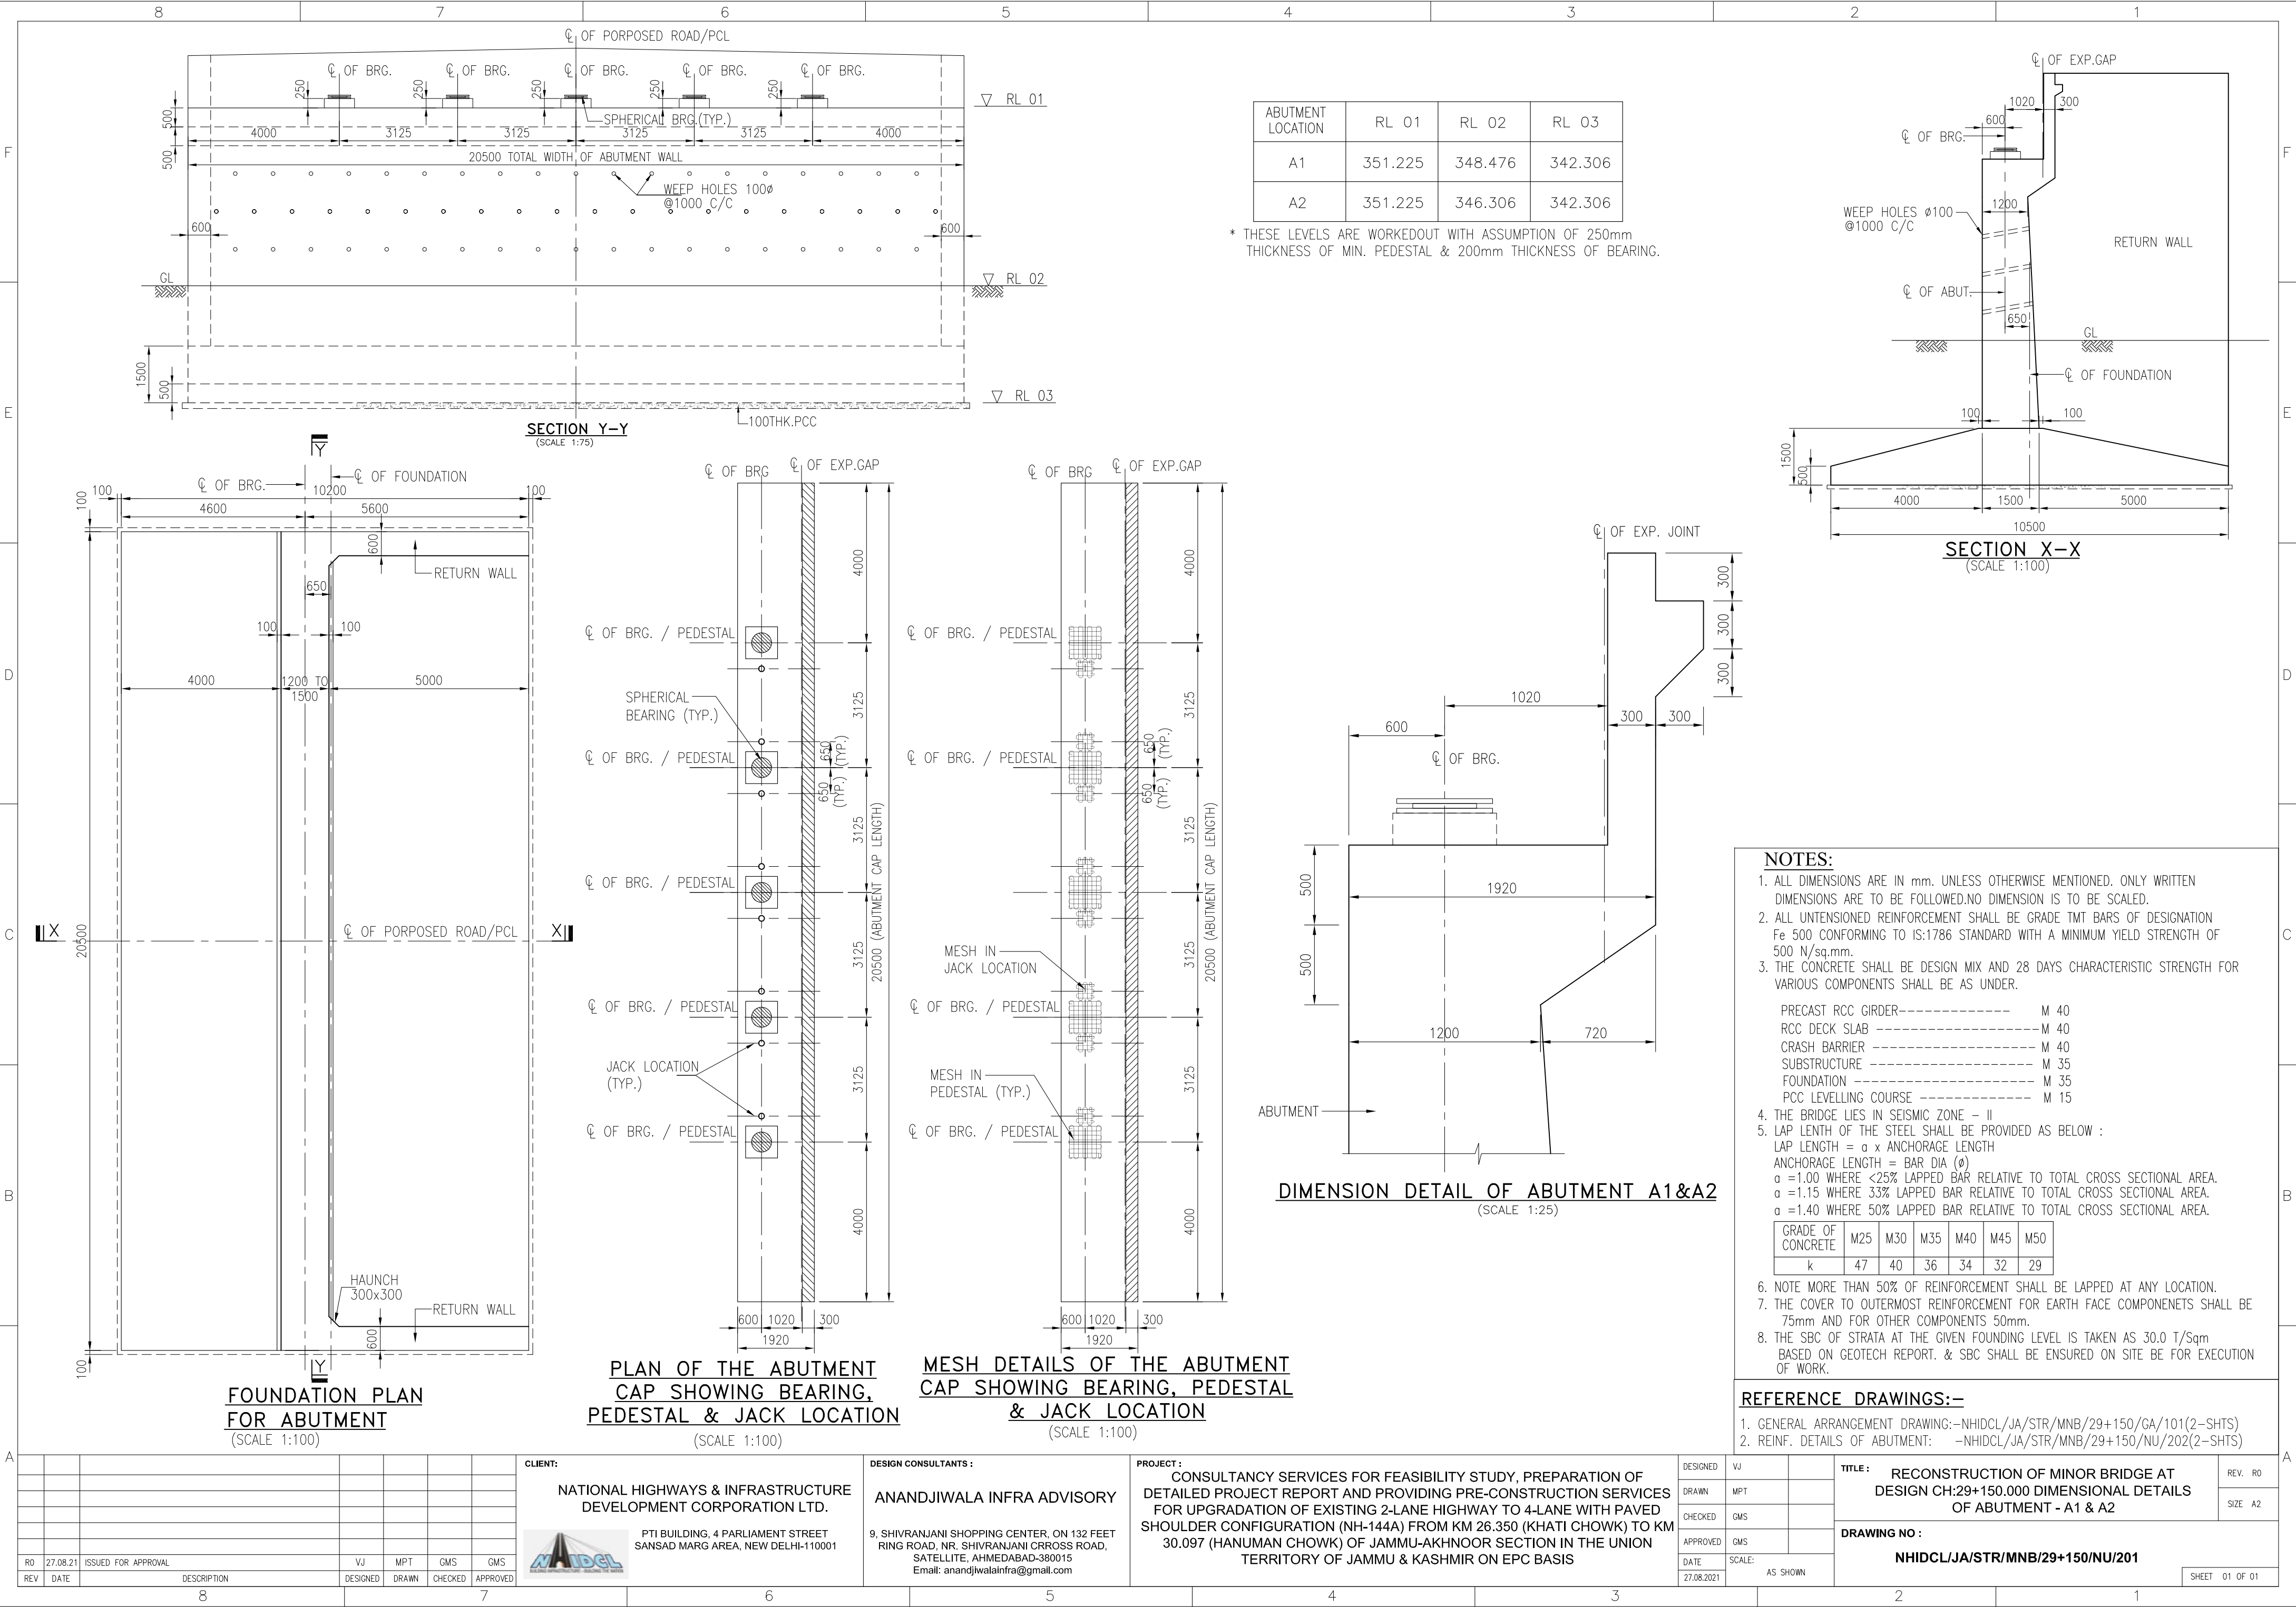

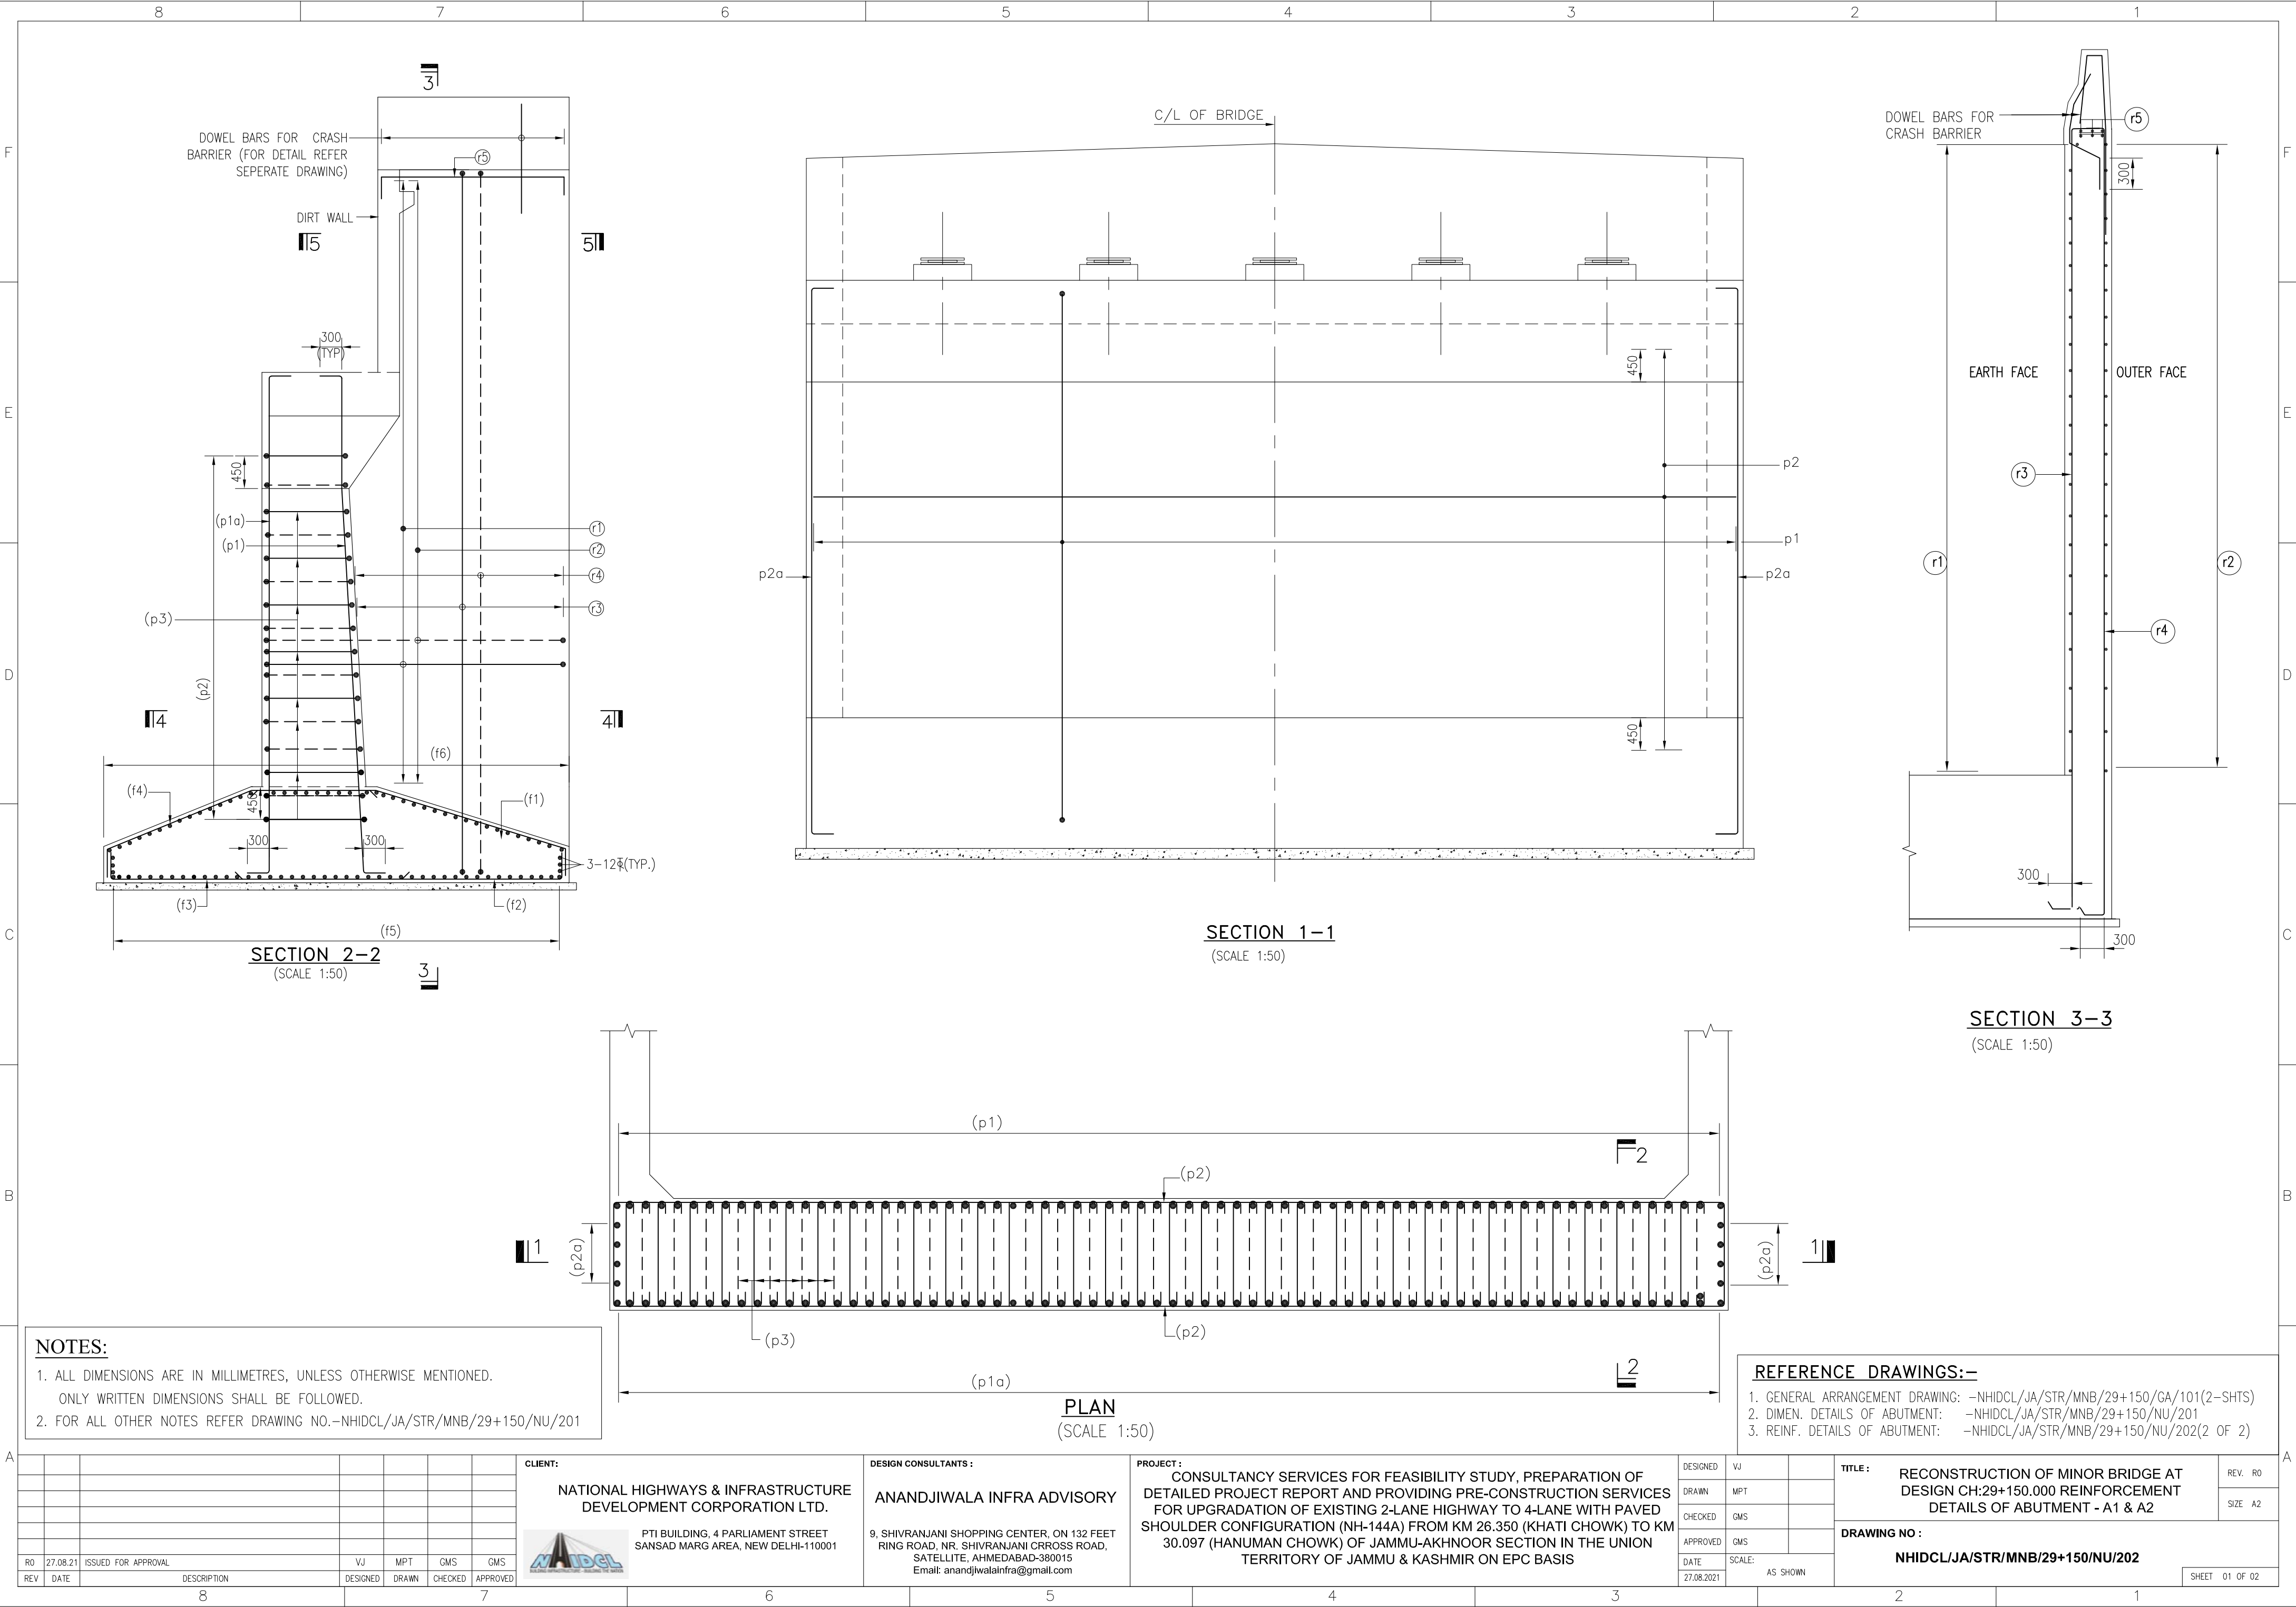

F

E

D

C

B

A

F

E


D

C

B


A

SCHEDULE OF REINFORCEMENT					
SL. No.	Bar Mark	Bar Shape	Bar dia	ABUTMENT A1	
				Nos / Spacing	
1	p1		25ϕ	125 NOS.	
2	p1a		16ϕ	125 NOS.	
3	p2		12ϕ	@ 100 c/c	
4	p2a		12ϕ	2x7=14 NOS.	
5	p3		10ϕ	ALTERNATE BARS IN EACH LAYER STAGGERED VERTI.	
6	pc1		16ϕ	@ 125 c/c	
7	pc2		16ϕ	@ 125 c/c	
8	pc3		12ϕ	6L- 200 C/C	
9	pc4		12ϕ	5-NOS 2L-STIRRUPS	
10	r1		20ϕ	@ 100 c/c	
11	r2		12ϕ	@ 100 c/c	
12	r3		20ϕ	@ 100 c/c	
13	r4		12ϕ	@ 100 c/c	
14	r5		20ϕ	05 NOS.	
15	f1		25ϕ	@ 100 c/c	
16	f2		12ϕ	@ 100 c/c	
17	f3		25ϕ	@ 100 c/c	
18	f4		12ϕ	@ 100 c/c	
19	f5		12ϕ	@ 150 c/c	
20	f6		12ϕ	@ 150 c/c	
21	d1		12ϕ	@ 100 c/c	
22	d2		10ϕ	@ 150 c/c	
23	d3		10ϕ	@ 200 c/c	

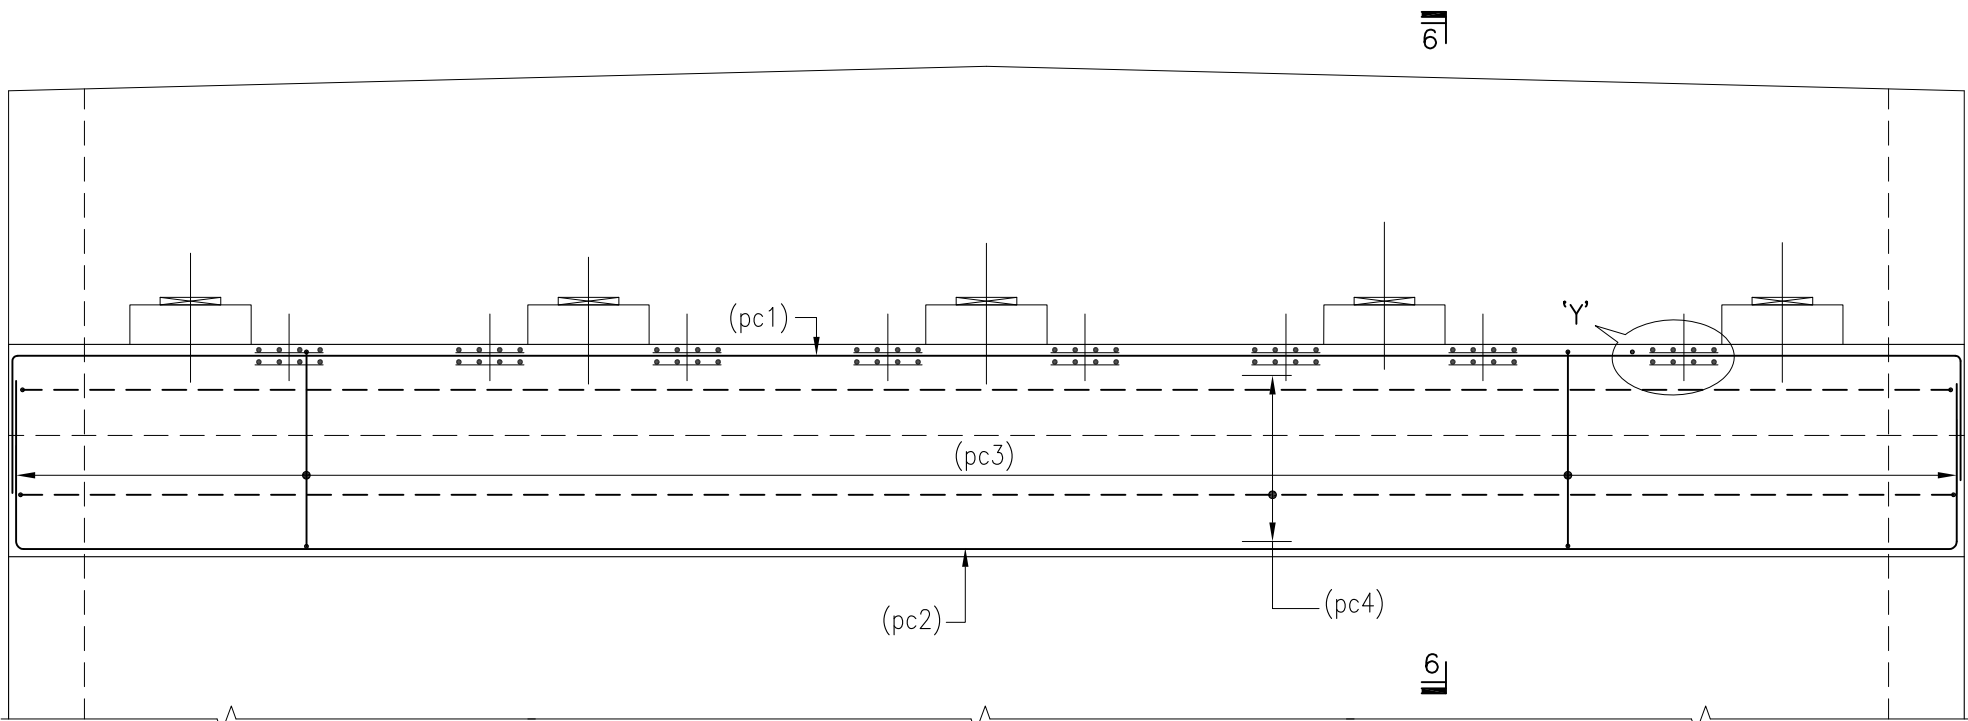


REINFORCEMENT DETAILS OF ABUTMENT CAP


(SCALE 1:50)

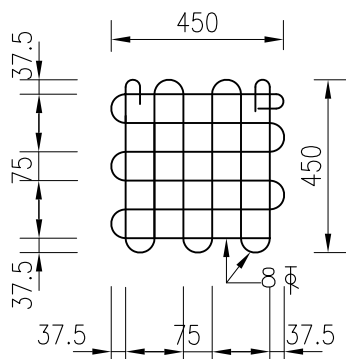

DETAIL OF MESH
(UNDER JACK LOCATION)
(TYPE A)
SCALE 1:20

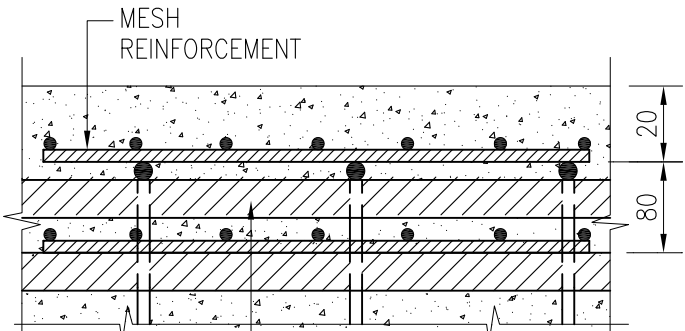


PIER CAP REINF.
DETAIL 'Y'
SCALE 1:5

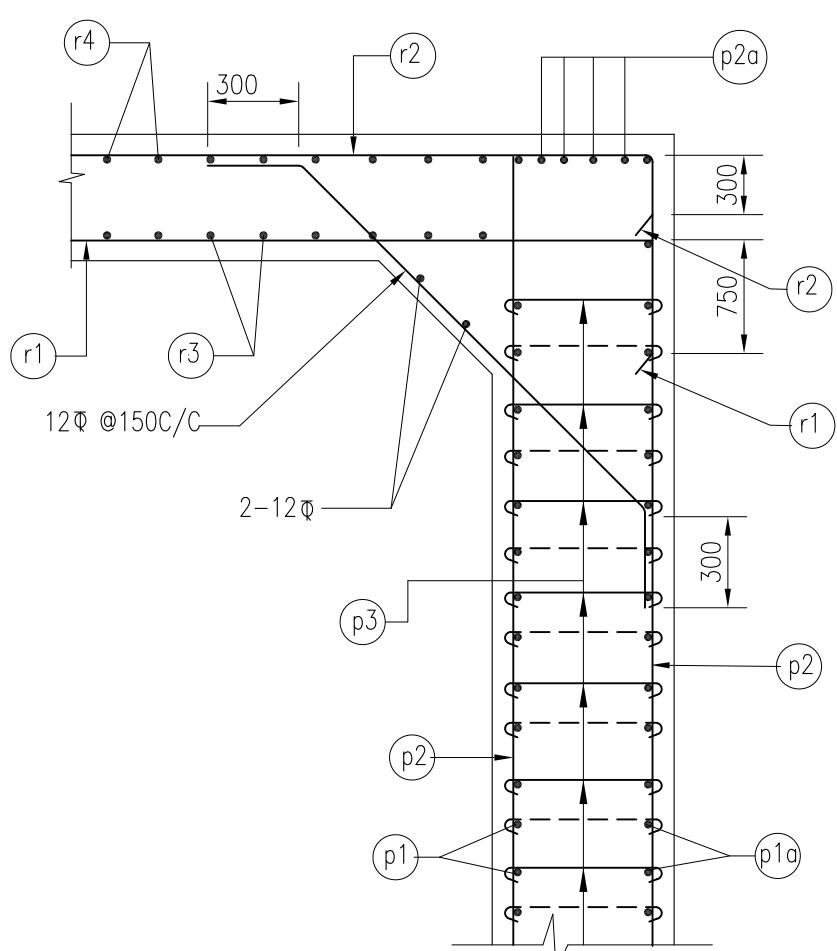


SECTION 4-4

JUNCTION DETAILS OF RCC
ABUTMENT AND SOLID RETURN WALL
(SCALE 1:50)

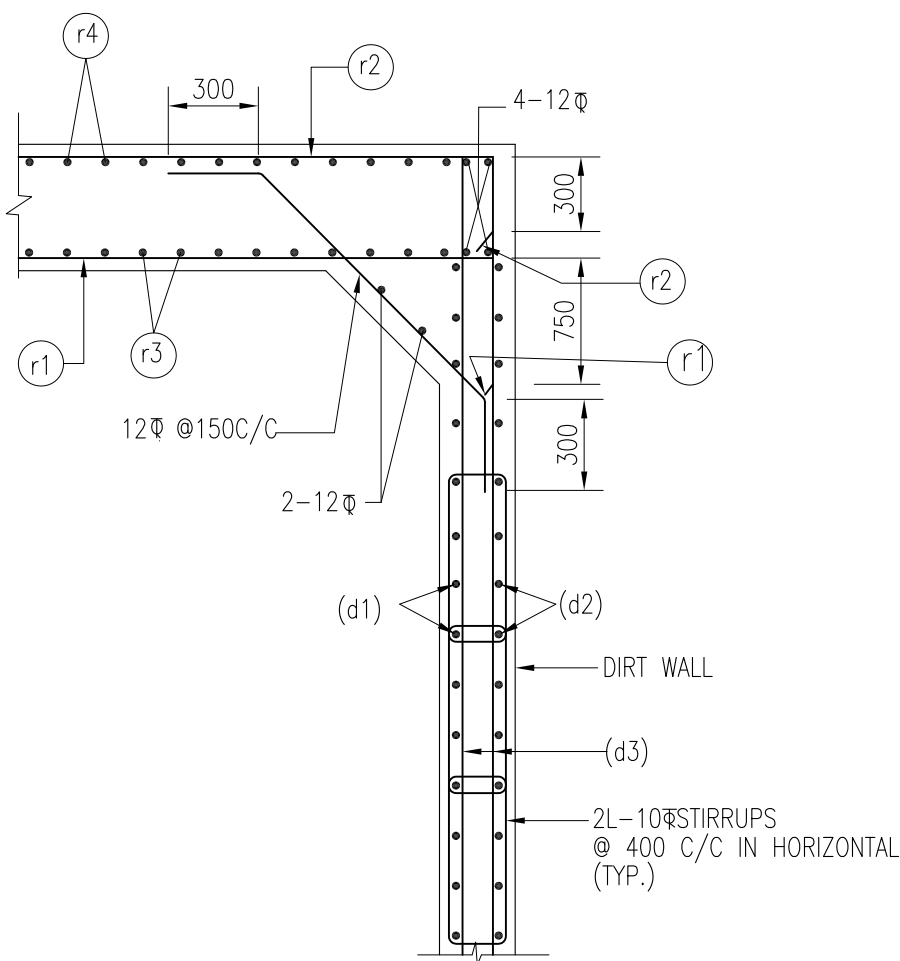


SECTION 5-5

JUNCTION DETAILS OF RCC
RETURN AND DIRT WALL
(SCALE 1:50)

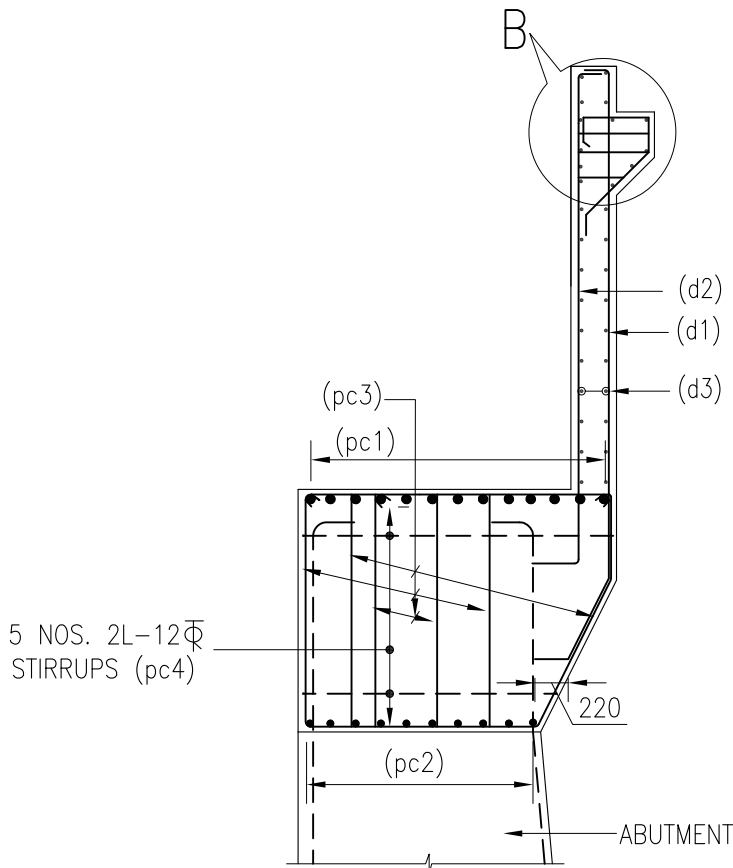

SECTION 6-6

(SCALE 1:50)

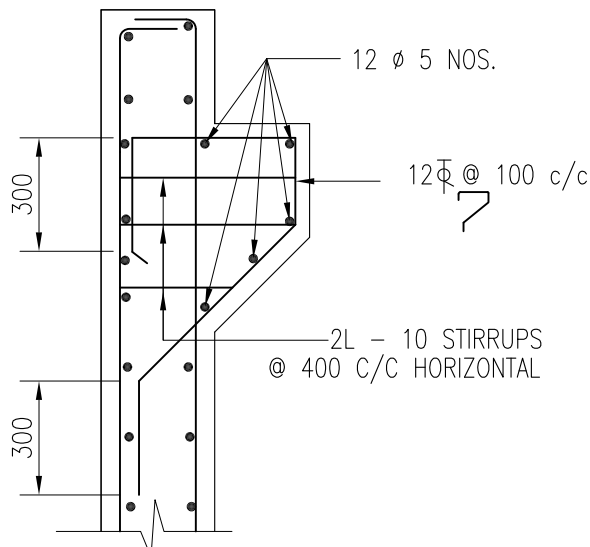

DETAIL AT B

(SCALE 1:20)

REFERENCE DRAWINGS:-

- GENERAL ARRANGEMENT DRAWING: -NHIDCL/JA/STR/MNB/29+150/GA/101(2-SHTS)
- DIMEN. DETAILS OF ABUTMENT: -NHIDCL/JA/STR/MNB/29+150/NU/201
- REINF. DETAILS OF ABUTMENT: -NHIDCL/JA/STR/MNB/29+150/NU/202(1 OF 2)

CLIENT:

NATIONAL HIGHWAYS & INFRASTRUCTURE
DEVELOPMENT CORPORATION LTD.



PTI BUILDING, 4 PARLIAMENT STREET
SANSAD MARG AREA, NEW DELHI-110001

DESIGN CONSULTANTS :

ANANDJIWALA INFRA ADVISORY

9, SHIVRANJANI SHOPPING CENTER, ON 132 FEET
RING ROAD, NR. SHIVRANJANI CROSS ROAD,
SATELLITE, AHMEDABAD-380015
Email: anandjiwalainfra@gmail.com

PROJECT :

CONSULTANCY SERVICES FOR FEASIBILITY STUDY, PREPARATION OF
DETAILED PROJECT REPORT AND PROVIDING PRE-CONSTRUCTION SERVICES
FOR UPGRADEMENT OF EXISTING 2-LANE HIGHWAY TO 4-LANE WITH PAVED
SHOULDER CONFIGURATION (NH-144A) FROM KM 26.350 (KHATI CHOWK) TO KM
30.097 (HANUMAN CHOWK) OF JAMMU-AKHNOOR SECTION IN THE UNION
TERRITORY OF JAMMU & KASHMIR ON EPC BASIS

DESIGNED

VJ

DRAWN

MPT

CHECKED

GMS

APPROVED

GMS

DATE

27.08.2021

SCALE:

AS SHOWN

TITLE :

RECONSTRUCTION OF MINOR BRIDGE AT
DESIGN CH:29+150.000 REINFORCEMENT
DETAILS OF ABUTMENT - A1 & A2

REV. R0


SIZE A2

DRAWING NO :

NHIDCL/JA/STR/MNB/29+150/NU/202

SHEET 02 OF 02

RO	DATE	ISSUED FOR APPROVAL	VJ	MPT	GMS	GMS
REV	DATE	DESCRIPTION	DESIGNED	DRAWN	CHECKED	APPROVED
8						
7						

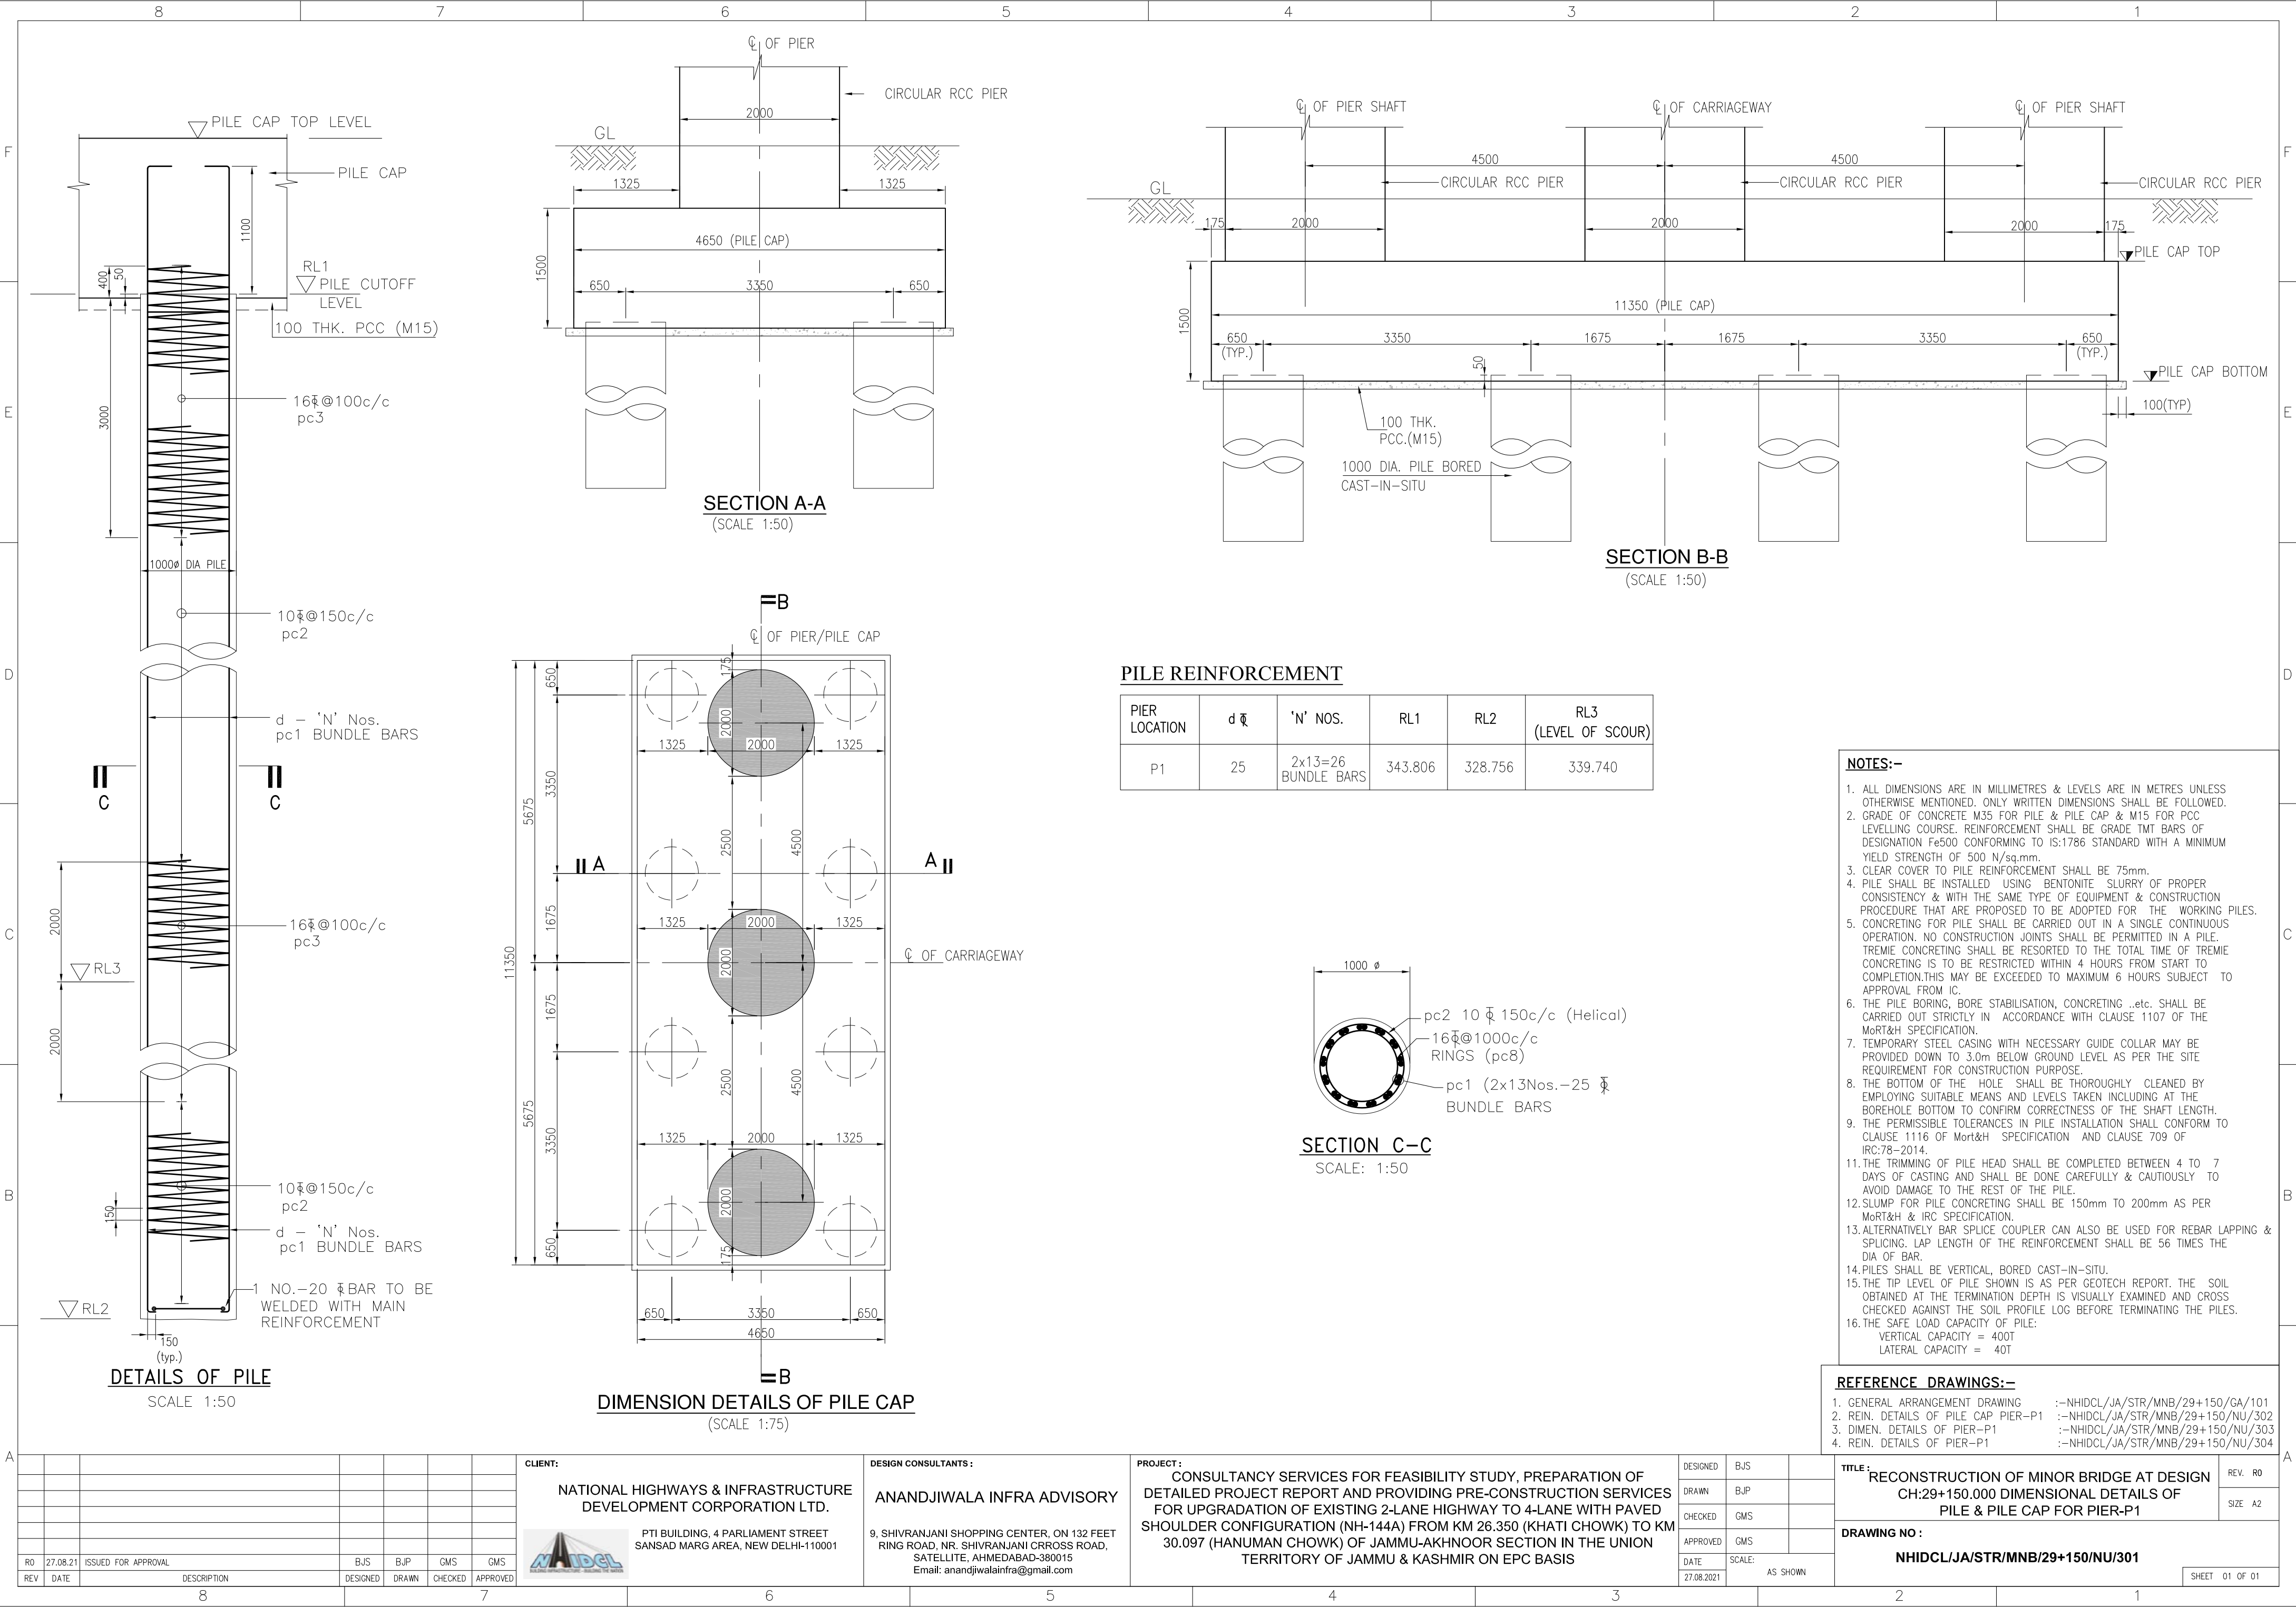

F

E

D

C

B

A

F

E


D

C


B

A


SCHEDULE OF REINFORCEMENT				
SL. No.	Bar Mark	Bar Shape	Bar dia	Nos/Spacing
1	pc1		12 Ø	100 C/C
2	pc2		20 Ø	100 C/C
3	pc3		20 Ø	100 C/C
4	pc4		12 Ø	100 C/C
5	pc5		12 Ø	150 C/C
6	pc6		12 Ø	150 C/C

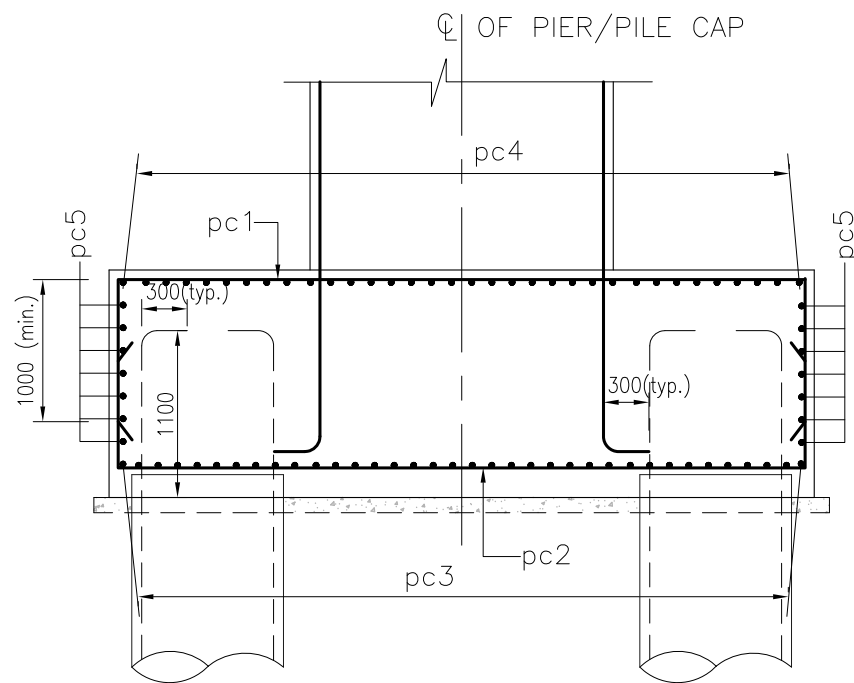

SECTION A-A
SCALE: 1:50

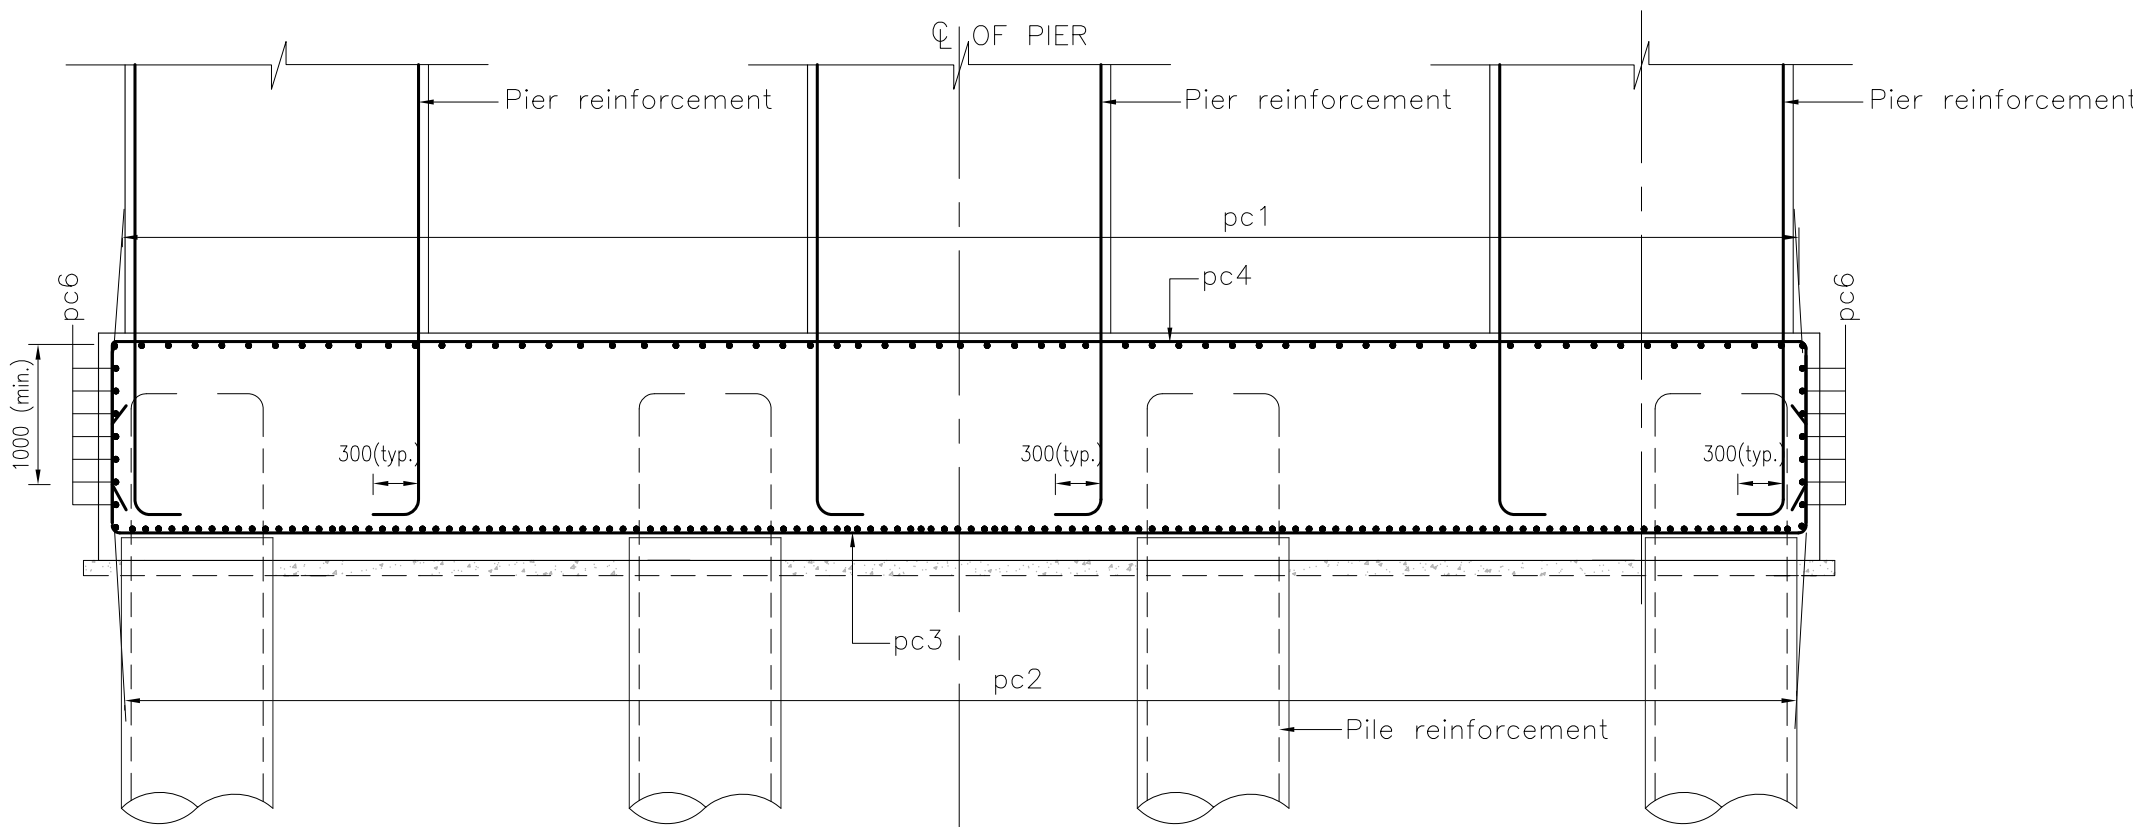

SECTION B-B
SCALE: 1:50

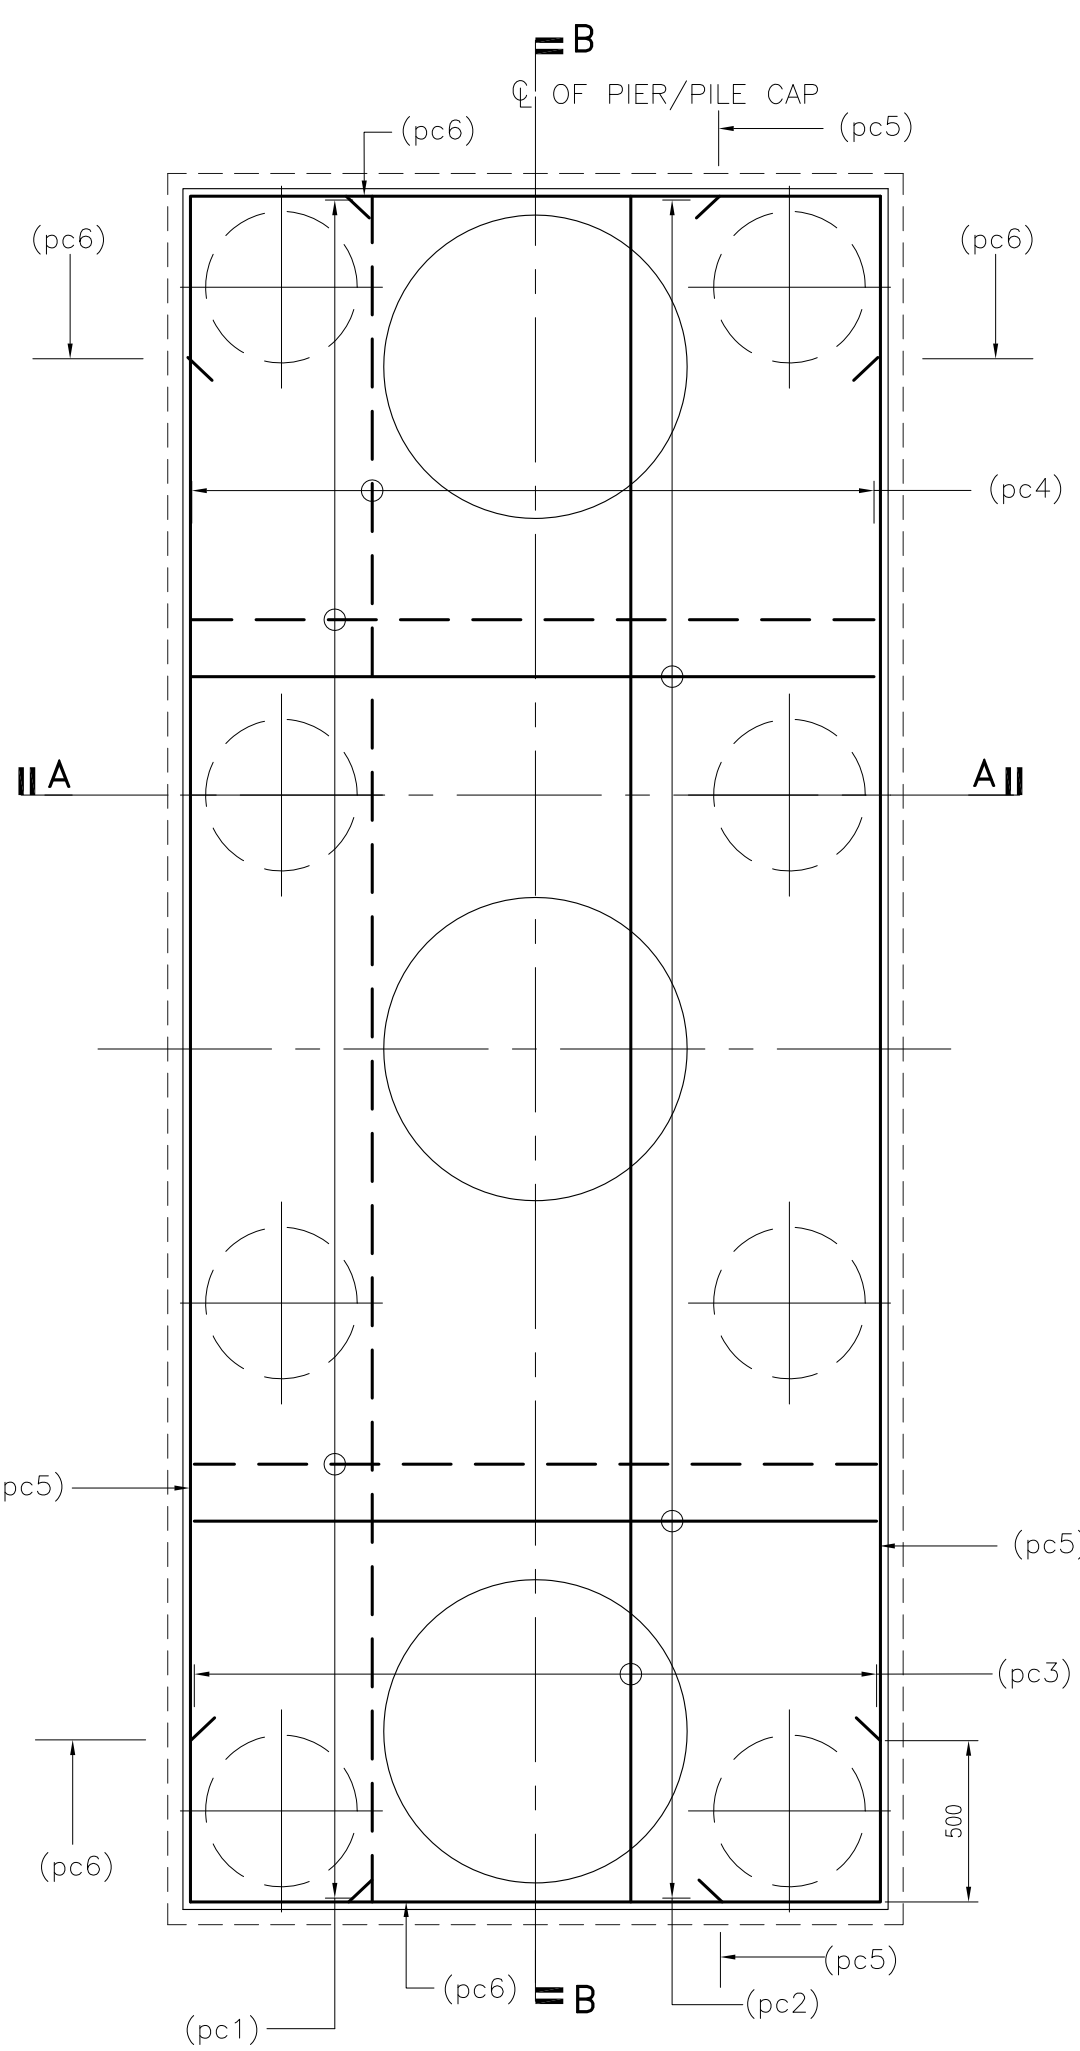

REINFORCEMENT DETAILS OF PILE CAP
(SCALE 1:50)

LEGEND:-
TOP REINFORCEMENT _____
BOTTOM REINFORCEMENT _____
TYP. = TYPICAL
PCC = PLAIN CEMENT CONCRETE.

NOTES:
1. ALL DIMENSIONS ARE IN MILLIMETRES AND LEVELS ARE IN METRES UNLESS NOTED OTHERWISE.
2. FOR ALL OTHER NOTES REFER DRAWING NO. -NHIDCL/JA/STR/MNB/29+150/NU/301

REFERENCE DRAWINGS:-
1. GENERAL ARRANGEMENT DRAWING :-NHIDCL/JA/STR/MNB/29+150/GA/101
2. DIMEN. DETAILS OF PILE & PILECAP PIER-P1 :-NHIDCL/JA/STR/MNB/29+150/NU/301
3. DIMEN. DETAILS OF PIER-P1 :-NHIDCL/JA/STR/MNB/29+150/NU/303
4. REIN. DETAILS OF PIER-P1 :-NHIDCL/JA/STR/MNB/29+150/NU/304

TITLE : RECONSTRUCTION OF MINOR BRIDGE AT DESIGN CH:29+150.000 REINFORCEMENT DETAILS OF PILE & PILE CAP FOR PIER-P1
DRAWING NO : NHIDCL/JA/STR/MNB/29+150/NU/302

REV. R0
SIZE A2
SHEET 01 OF 01

CLIENT: NATIONAL HIGHWAYS & INFRASTRUCTURE DEVELOPMENT CORPORATION LTD.
PTI BUILDING, 4 PARLIAMENT STREET
SANSAD MARG AREA, NEW DELHI-110001

DESIGN CONSULTANTS : ANANDJIWALA INFRA ADVISORY
9, SHIVRANJANI SHOPPING CENTER, ON 132 FEET RING ROAD, NR. SHIVRANJANI CRROSS ROAD, SATELLITE, AHMEDABAD-380015
Email: anandjiwalainfra@gmail.com

PROJECT : CONSULTANCY SERVICES FOR FEASIBILITY STUDY, PREPARATION OF DETAILED PROJECT REPORT AND PROVIDING PRE-CONSTRUCTION SERVICES FOR UPGRADATION OF EXISTING 2-LANE HIGHWAY TO 4-LANE WITH PAVED SHOULDER CONFIGURATION (NH-144A) FROM KM 26.350 (KHATI CHOWK) TO KM 30.097 (HANUMAN CHOWK) OF JAMMU-AKHNOR SECTION IN THE UNION TERRITORY OF JAMMU & KASHMIR ON EPC BASIS

RO	27.08.21	ISSUED FOR APPROVAL	BJS	BJP	GMS	GMS
REV	DATE	DESCRIPTION	DESIGNED	DRAWN	CHECKED	APPROVED



EY



(SCALE 1:75)



EY



(SCALE 1:100)



(SCALE 1:100)

CIRCULAR

(SCALE 1:50)

343 756

* THESE LEVEL ARE WORKED OUT WITH ASSUMPTION OF 250mm THICKNESS OF MIN. PEDESTAL & 200mm THICKNESS FOR BEARING

1. ALL DIMF

1. ALL DIMENSIONS ARE IN mm. UNLESS OTHERWISE MENTIONED, ONLY WRITTEN DIMENSIONS ARE TO BE FOLLOWED.NO DIMENSION IS TO BE SCALED.
2. ALL UNTENSIONED REINFORCEMENT SHALL BE GRADE TMT BARS OF DESIGNATION Fe 500 CONFORMING TO IS:1786 STANDARD WITH A MINIMUM YIELD STRENGTH 500 N/sq.mm.
3. THE CONCRETE SHALL BE DESIGN MIX AND 28 DAYS CHARACTERISTIC STRENGTH FOR VARIOUS COMPONENTS SHALL BE AS UNDER.

PIER CAP	-----	M 3
SUBSTRUCTURE	-----	M 3
FOUNDATION	-----	M 3
PCC LEVELLING COURSE	-----	M 1

4. THE BRIDGE LIES IN SEISMIC ZONE – IV
5. LAP LENGTH OF THE STEEL SHALL BE PROVIDED AS BELOW :
LAP LENGTH = $\alpha \times k \times \text{BAR DIA } (\phi)$
ANCHORAGE LENGTH = $k \times \text{BAR DIA } (\phi)$
 $\alpha = 1.00$ WHERE $<25\%$ LAPPED BAR RELATIVE TO TOTAL CROSS SECTIONAL AREA.
 $\alpha = 1.15$ WHERE 33% LAPPED BAR RELATIVE TO TOTAL CROSS SECTIONAL AREA.
 $\alpha = 1.40$ WHERE 50% LAPPED BAR RELATIVE TO TOTAL CROSS SECTIONAL AREA.
 $\alpha = 1.50$ WHERE $>50\%$ LAPPED BAR RELATIVE TO TOTAL CROSS SECTIONAL AREA.

6. THE COVER TO OUTERMOST REINFORCEMENT IN SUBSTRUCTURE AND FOOTING SHALL BE 50 AND 75mm RESPECTIVELY.

REFERENCE DRAWINGS:-

- | | |
|--|--|
| 1. GENERAL ARRANGEMENT DRAWING | : -NHIDCL/JA/STR/MNB/29+150/GA/101(2-SHTS) |
| 2. DIMEN. DETAILS OF PILE & PILE CAP PIER-P1 | : -NHIDCL/JA/STR/MNB/29+150/NU/301 |
| 3. REIN. DETAILS OF PILE CAP PIER-P1 | : -NHIDCL/JA/STR/MNB/29+150/NU/302 |
| 4. REIN. DETAILS OF PIER-P1 | : -NHIDCL/JA/STR/MNB/29+150/NU/304 |

AS SHOWN

SIZE A2

DRAWING NO

NHIDCL/JA/STR/MNB/29+150/NU/3

SHEET 01 OF

RD	27.08.21	ISSUED FOR APPROVAL	BJS	BJP	GMS	GMS
REV	DATE	DESCRIPTION	DESIGNED	DRAWN	CHECKED	APPROVED

PTI BUILDING, 4 PARLIAMENT STREET
SANSAD MARG AREA, NEW DELHI-110001

9, SHIVRANJANI SHOPPING CENTER, ON 132 FEET
RING ROAD, NR. SHIVRANJANI CRROSS ROAD,
SATELLITE, AHMEDABAD-380015
Email: anandjiwalainfra@gmail.com

CONSULTANCY SERVICES FOR FEASIBILITY STUDY, PREPARATION OF DETAILED PROJECT REPORT AND PROVIDING PRE-CONSTRUCTION SERVICES FOR UPGRADATION OF EXISTING 2-LANE HIGHWAY TO 4-LANE WITH PAVED SHOULDER CONFIGURATION (NH-144A) FROM KM 26.350 (KHATI CHOWK) TO KM 30.097 (HANUMAN CHOWK) OF JAMMU-KASHMIR SECTION IN THE UNION TERRITORY OF JAMMU & KASHMIR ON EPC BASIS

F

E

D

C

B

A

F

E

D

C

B

A

RO	27.08.21	ISSUED FOR APPROVAL		BJJ	BJP	GMS	GMS
REV	DATE	DESCRIPTION		DESIGNED	DRAWN	CHECKED	APPROVED

CLIENT:

NATIONAL HIGHWAYS & INFRASTRUCTURE
DEVELOPMENT CORPORATION LTD.



PTI BUILDING, 4 PARLIAMENT STREET
SANSAD MARG AREA, NEW DELHI-110001

DESIGN CONSULTANTS :

ANANDJIWALA INFRA ADVISORY

9, SHIVRANJANI SHOPPING CENTER, ON 132 FEET
RING ROAD, NR. SHIVRANJANI CRROSS ROAD,
SATELLITE, AHMEDABAD-380015
Email: anandjiwalainfra@gmail.com

PROJECT :

CONSULTANCY SERVICES FOR FEASIBILITY STUDY, PREPARATION OF
DETAILED PROJECT REPORT AND PROVIDING PRE-CONSTRUCTION SERVICES
FOR UPGRADATION OF EXISTING 2-LANE HIGHWAY TO 4-LANE WITH PAVED
SHOULDER CONFIGURATION (NH-144A) FROM KM 26.350 (KHATI CHOWK) TO KM
30.097 (HANUMAN CHOWK) OF JAMMU-AKHNOR SECTION IN THE UNION
TERRITORY OF JAMMU & KASHMIR ON EPC BASIS

DESIGNED	BJJ	
DRAWN	BJP	
CHECKED	GMS	
APPROVED	GMS	
DATE	SCALE:	AS SHOWN
27.08.2021		

TITLE :

RECONSTRUCTION OF MINOR BRIDGE AT DESIGN
CH:29+150.000 REINFORCEMENT DETAILS OF PIER-P1


REV. R0

SIZE A2




DRAWING NO :

NHIDCL/JA/STR/MNB/29+150/NU/304

SHEET 02 OF 02

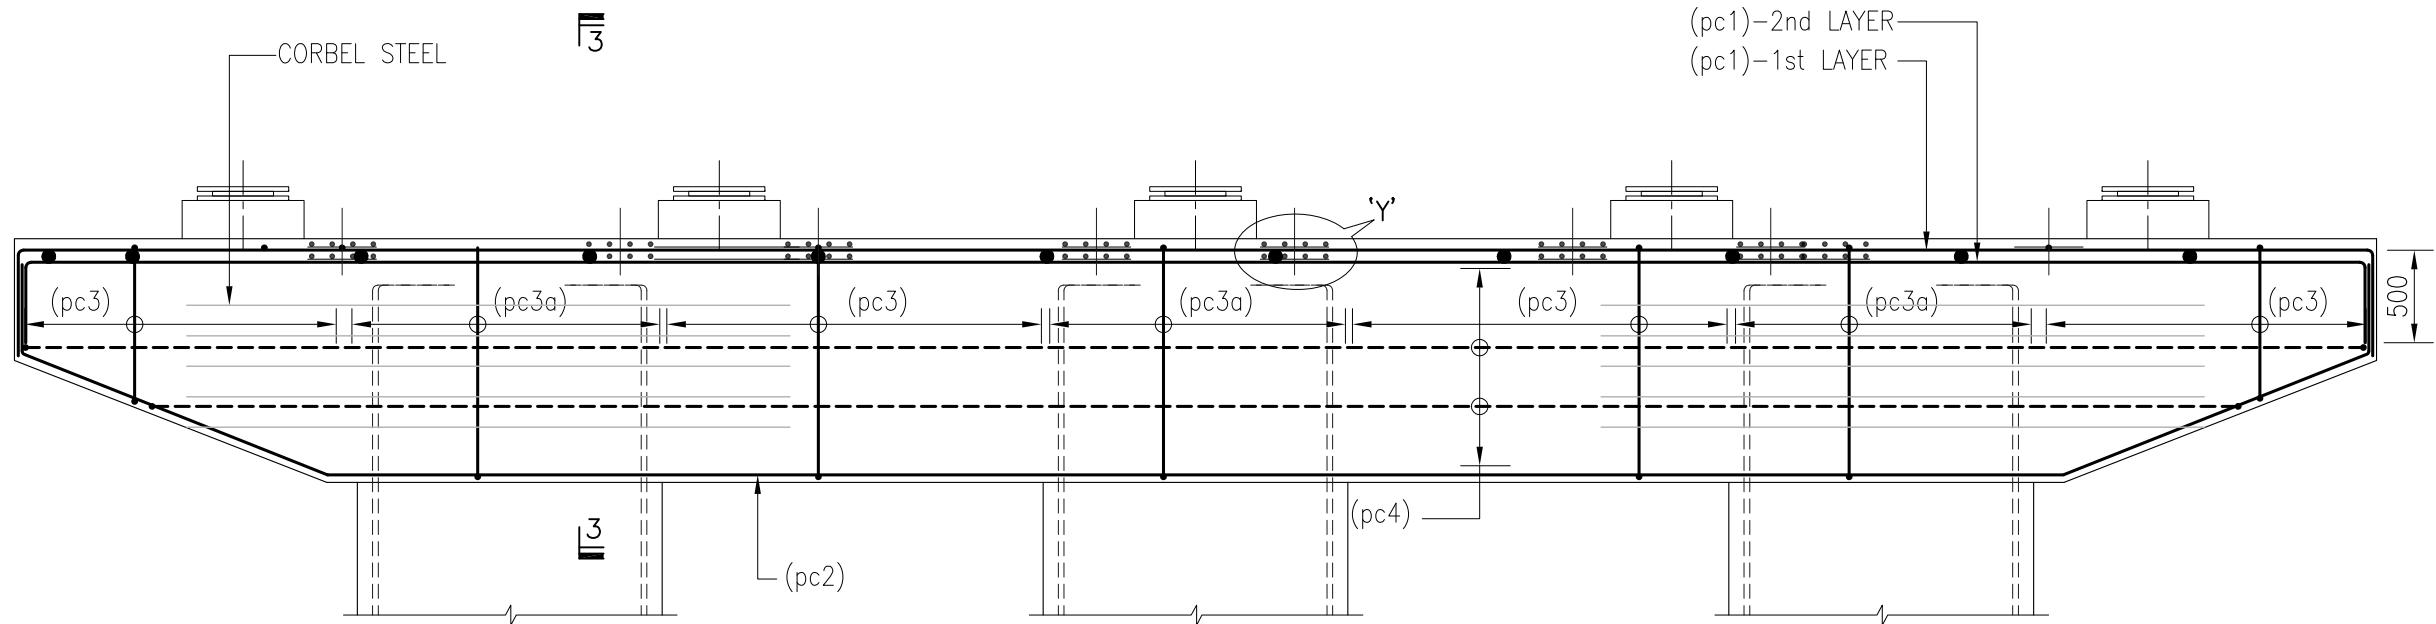

REINFORCEMENT DETAILS OF PIER CAP
(FOR CORBEL STEEL REFER DRAWING NO.302_SH:-1)
(N.T.S.)

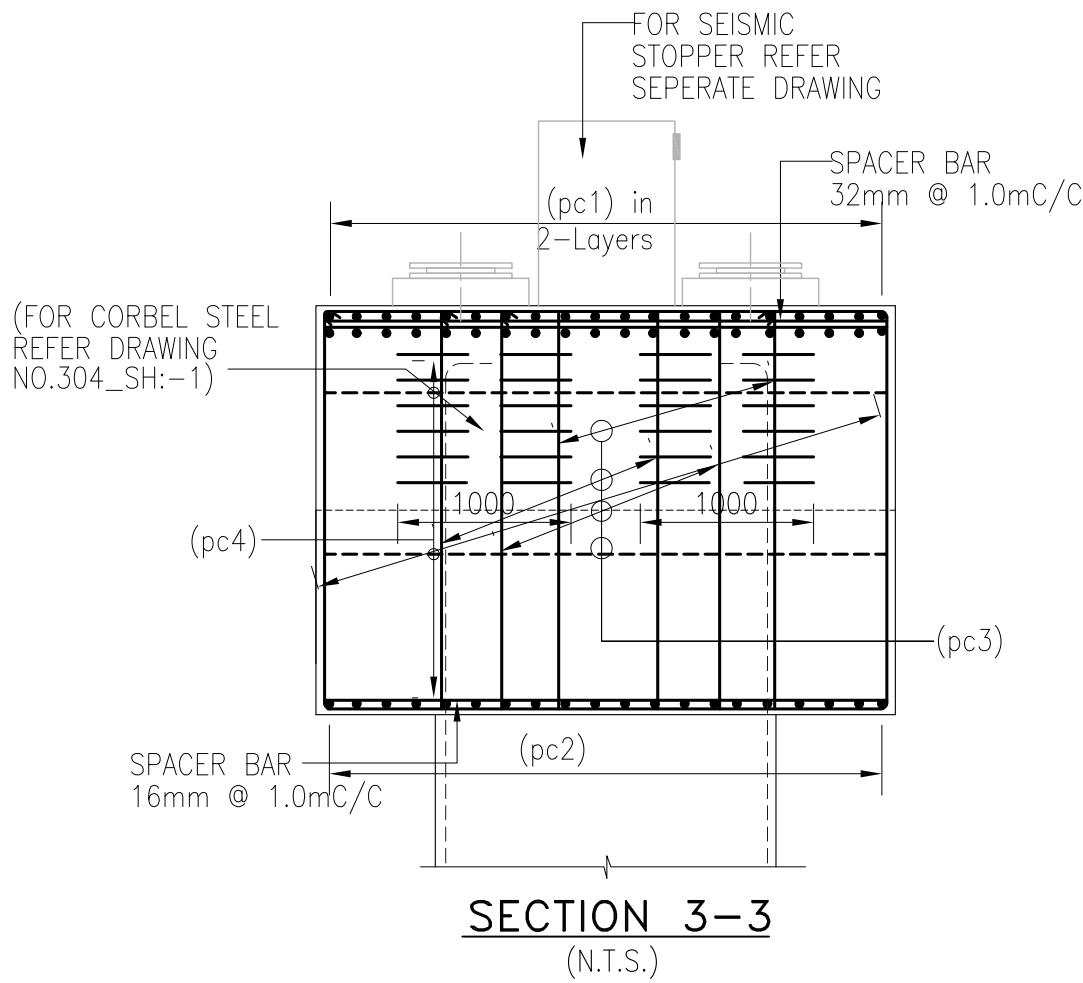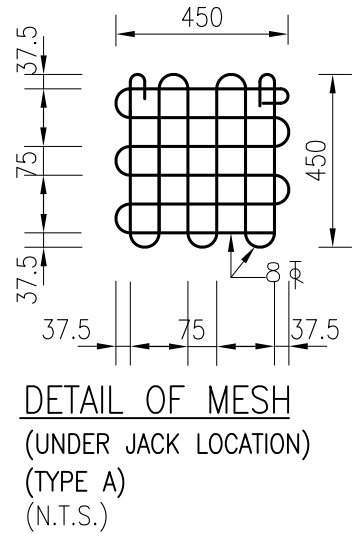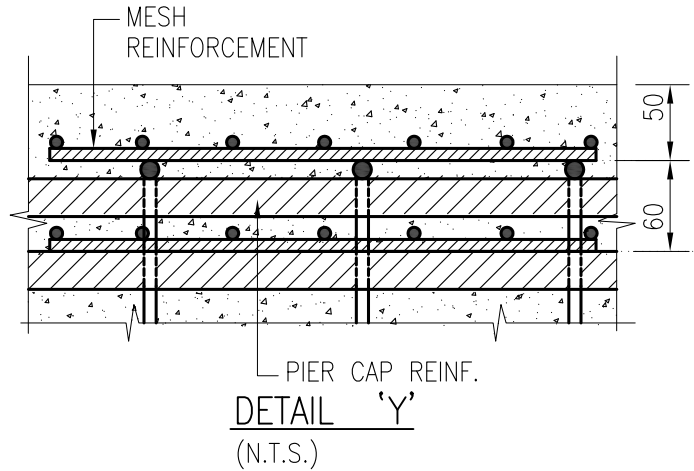


SCHEDULE OF REINFORCEMENT				
Sr.No.	Bar Mark	Bar Shape	Bar dia	Nos / Spacing
1	p1		25 $\varnothing$	50 NOS. IN EACH PIER
2	p2		20 $\varnothing$	100 C/C
3	pc1		20 $\varnothing$	27X2=54 NOS. in 2-Layers
4	pc2		20 $\varnothing$	35 NOS.
5	pc3		12 $\varnothing$	8L- 125 C/C
6	pc3a		12 $\varnothing$	8L- 150 C/C
7	pc4		16 $\varnothing$	13-NOS 2L-STIRRUPS

NOTES:

- ALL DIMENSIONS ARE IN MILLIMETRES, UNLESS OTHERWISE MENTIONED.
ONLY WRITTEN DIMENSIONS SHALL BE FOLLOWED.
- FOR ALL OTHER NOTES REFER DRAWING NO.-NHIDCL/JA/STR/MNB/29+150/NU/303

REFERENCE DRAWINGS:-

- GENERAL ARRANGEMENT DRAWING :-NHIDCL/JA/STR/MNB/29+150/GA/101(2-SHTS)
- DIMEN. DETAILS OF PIER-P1 :-NHIDCL/JA/STR/MNB/29+150/NU/303
- REINFT. DETAILS OF PIER-P1 :-NHIDCL/JA/STR/MNB/29+150/NU/302(01 OF 02)

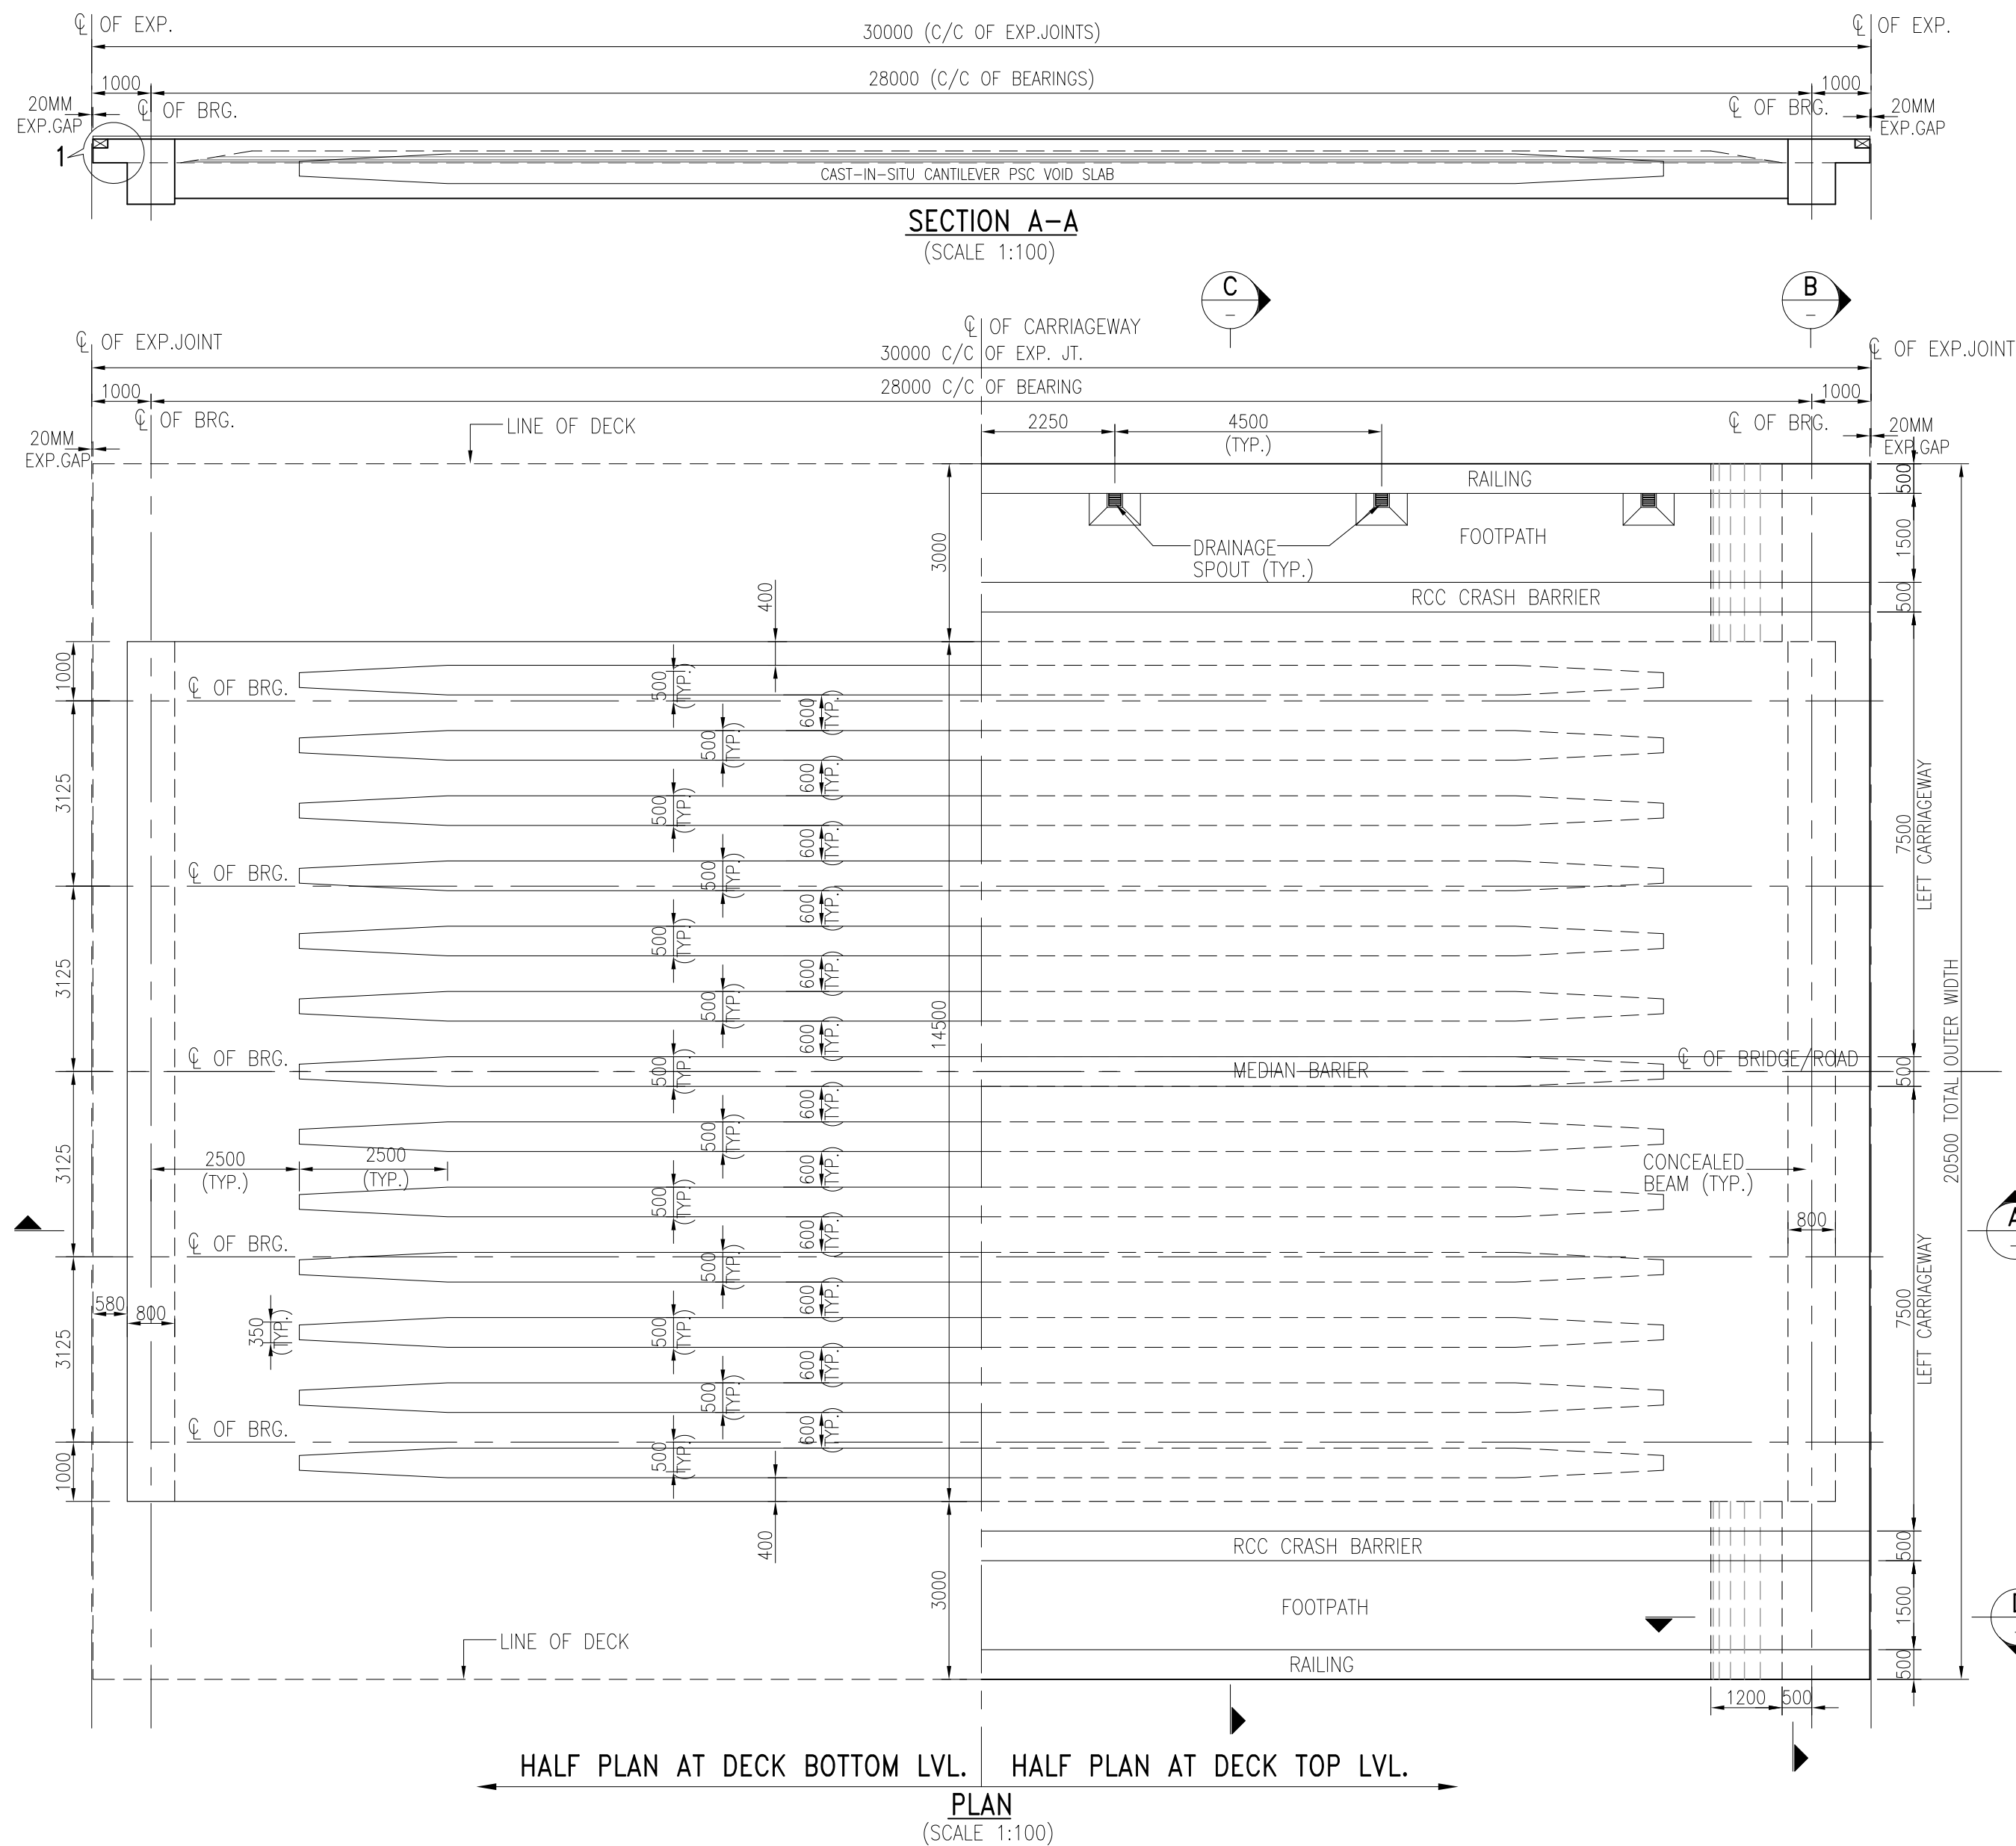

- NOTES:

REFERENCE DRAWINGS:

1. PSC VOID SLAB CABLE PROFILE -NHIDCL/JA/STR/MNB/29+150/NU/402
2. PSC VOID SLAB REINF. DETAIL -NHIDCL/JA/STR/MNB/29+150/NU/403
3. BEARING DETAIL -NHIDCL/JA/STR/MNB/29+150/NU/501

R0	27.08.21	ISSUED FOR APPROVAL		BJS	MPT	GMS	GMS
REV	DATE	DESCRIPTION		DESIGNED	DRAWN	CHECKED	APPROVED

CLIENT:	
---------	--

NATIONAL HIGHWAYS & INFRASTRUCTURE
DEVELOPMENT CORPORATION LTD.



PTI BUILDING, 4 PARLIAMENT STREET
SANSAD MARG AREA, NEW DELHI-110001

DESIGN CONSULTANTS :	
----------------------	--

ANANDJIWALA INFRA ADVISORY

9, SHIVRANJANI SHOPPING CENTER, ON 132 FEET
RING ROAD, NR. SHIVRANJANI CROSS ROAD,
SATELLITE, AHMEDABAD-380015
Email: anandjwalainfra@gmail.com

PROJECT :

CONSULTANCY SERVICES FOR FEASIBILITY STUDY, PREPARATION OF DETAILED PROJECT REPORT AND PROVIDING PRE-CONSTRUCTION SERVICES FOR UPGRADATION OF EXISTING 2-LANE HIGHWAY TO 4-LANE WITH PAVED SHOULDER CONFIGURATION (NH-144A) FROM KM 26.350 (KHATI CHOWK) TO KM 30.097 (HANUMAN CHOWK) OF JAMMU-AKHNOR SECTION IN THE UNION TERRITORY OF JAMMU & KASHMIR ON EPC BASIS

DESIGNED	BJS	
DRAWN	MPT	
CHECKED	GMS	
APPROVED	GMS	
DATE	SCALE:	
27.08.2021	AS SHOWN	

TITLE :

RECONSTRUCTION OF MINOR BRIDGE AT
DESIGN CH:29+150.000 DIMENSION DETAILS OF
CAST-IN-SITU PSC VOID SLAB FOR 30.0M SPAN

V. R0

EE A2

DRAWING NO :

NHIDCL/JA/STR/MNB/29+150/NU/401

SHEET 01 OF 02

F

E

D

C

B

A

F


E

D


C

B


A

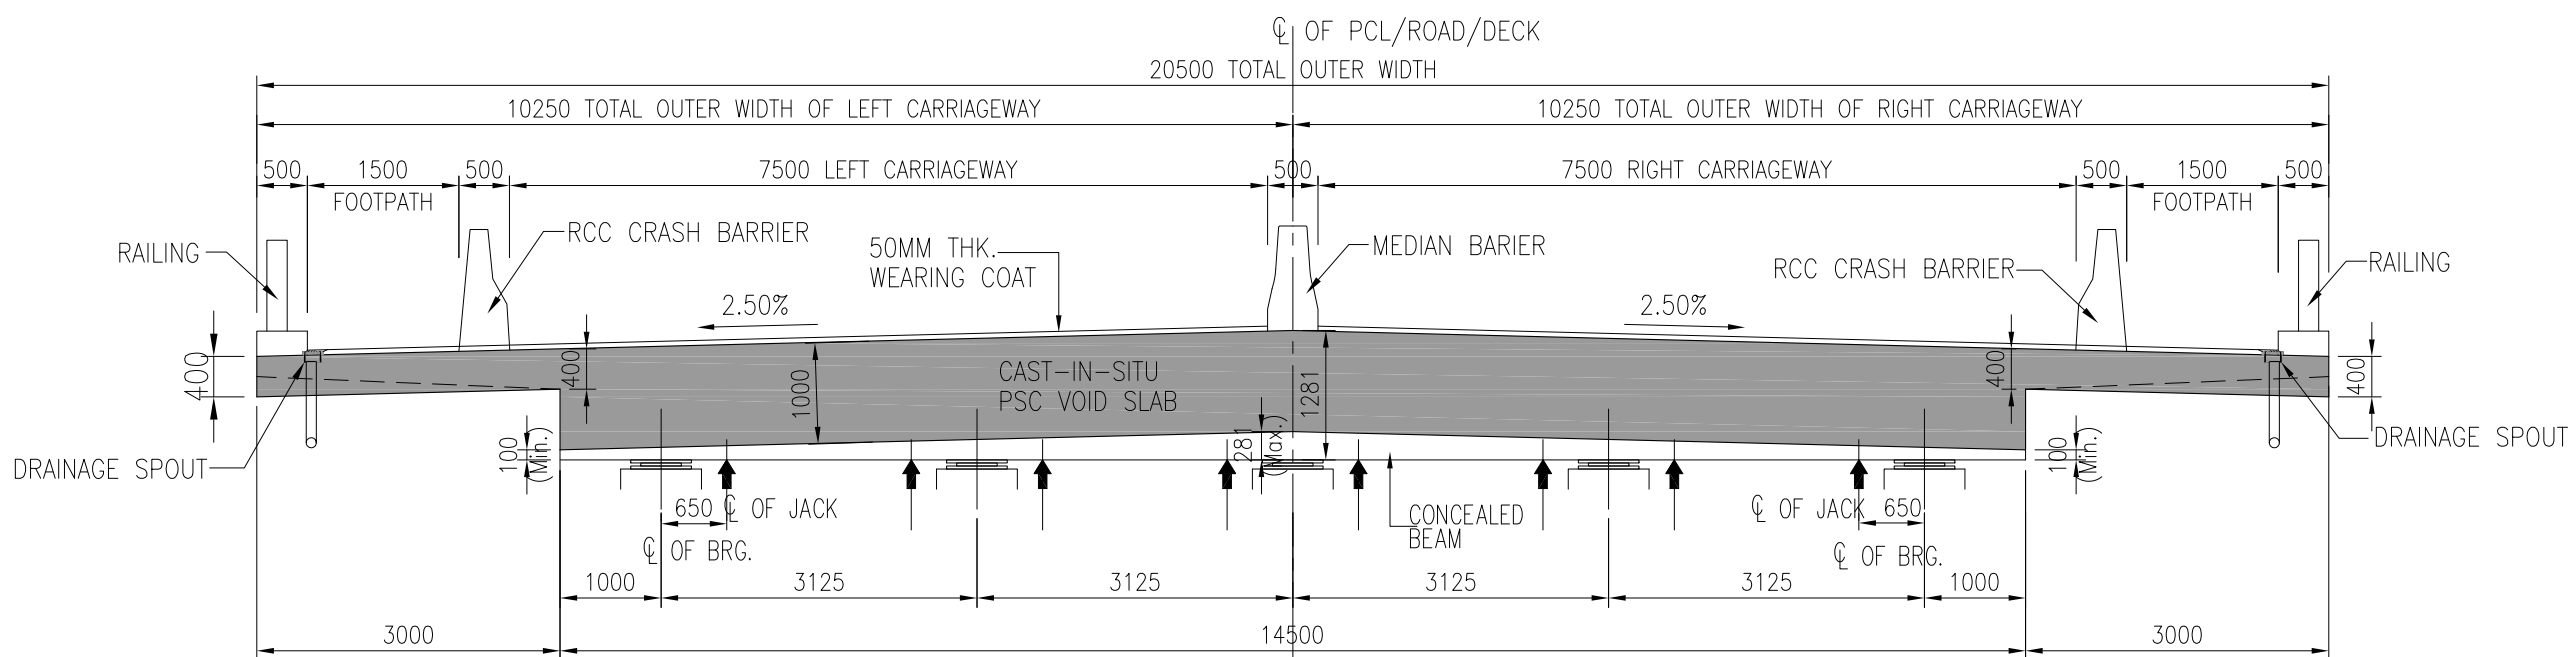


SECTION B-B
(SCALE 1:75)

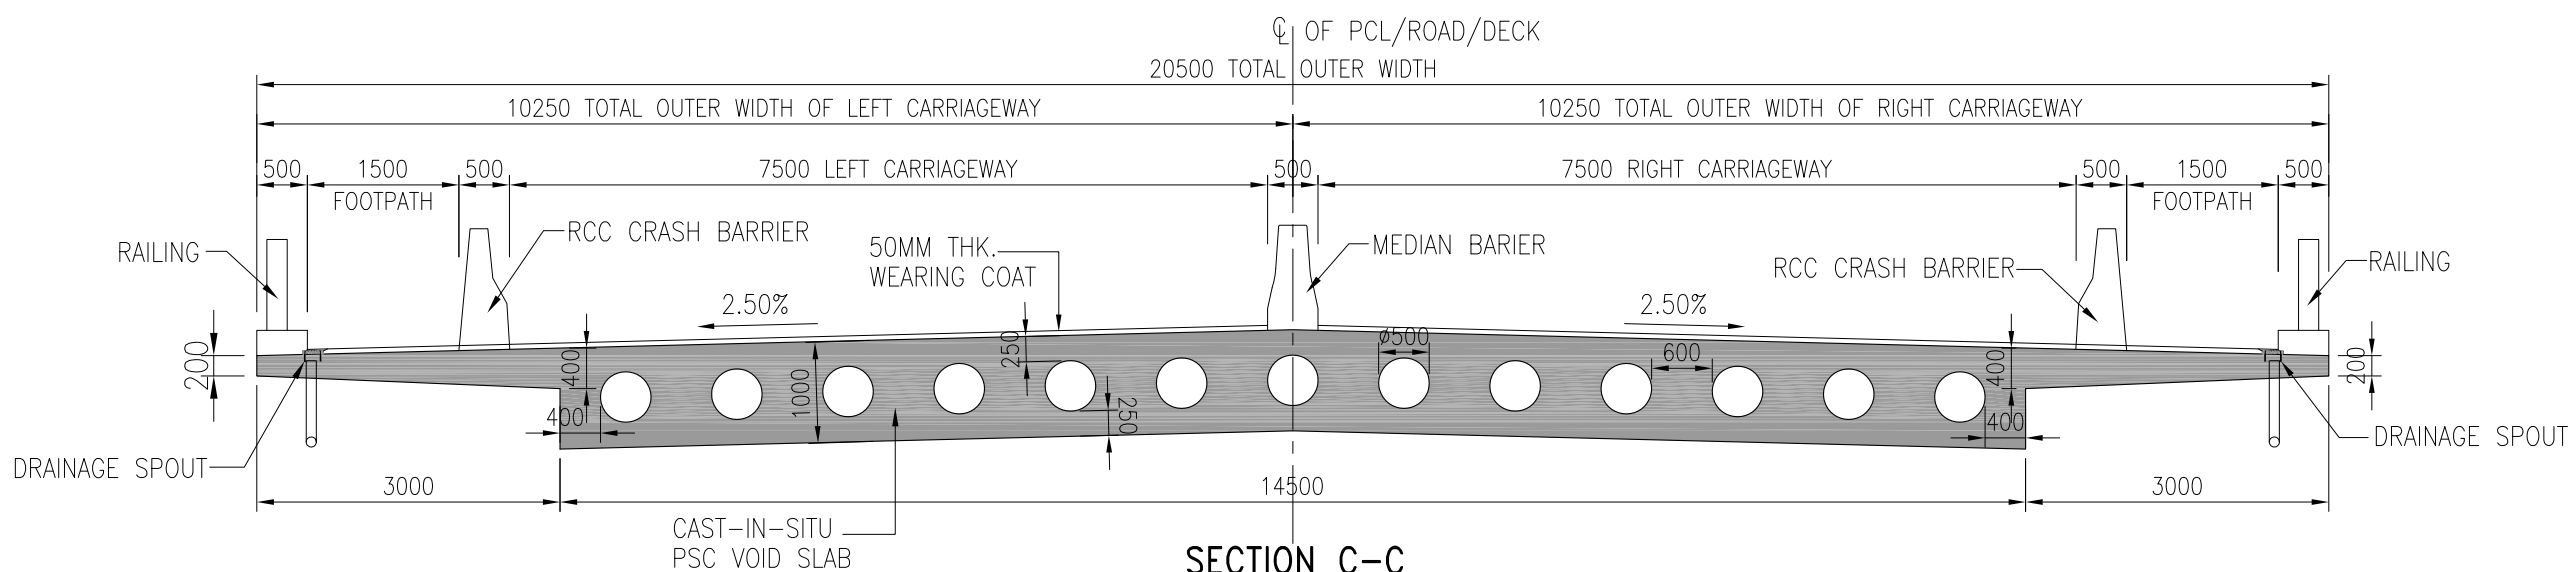

SECTION C-C
(SCALE 1:75)

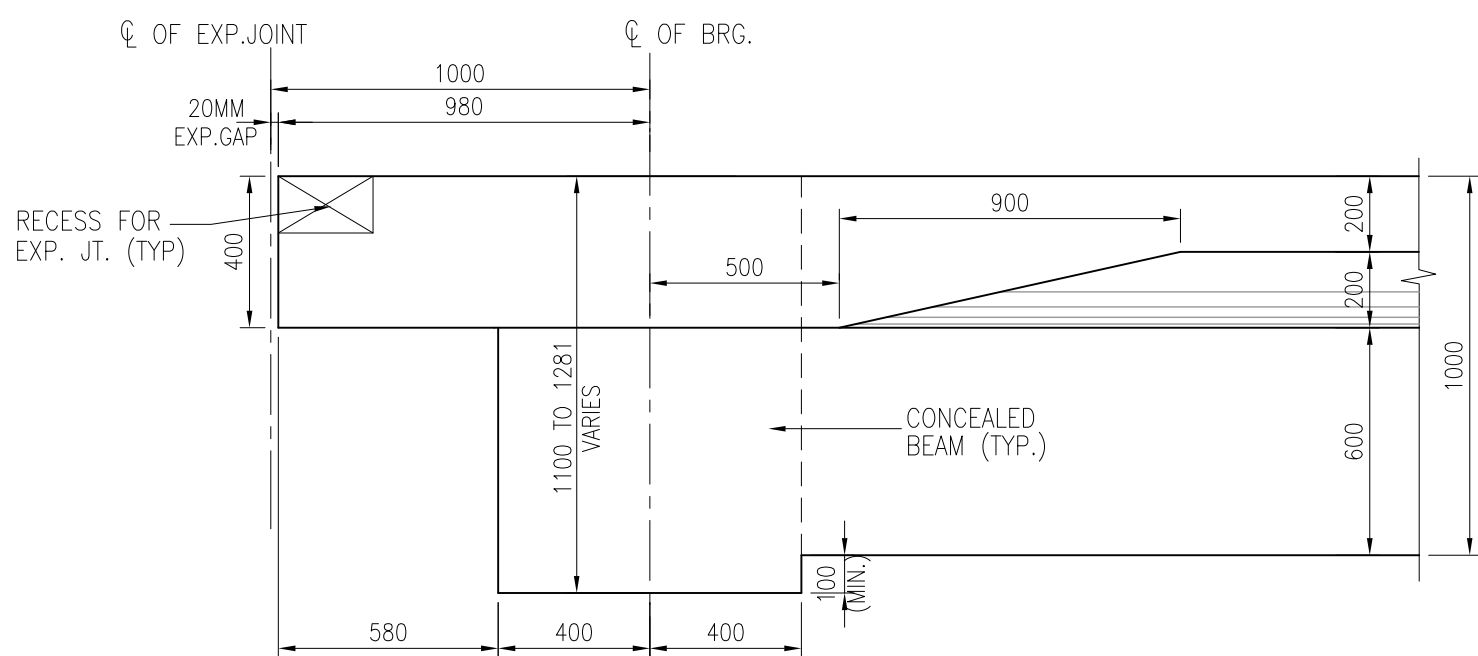

DETAIL-1
(SCALE 1:20)
(SHOWING DETAILS OF
EXPANSION JOINT LOCATION)

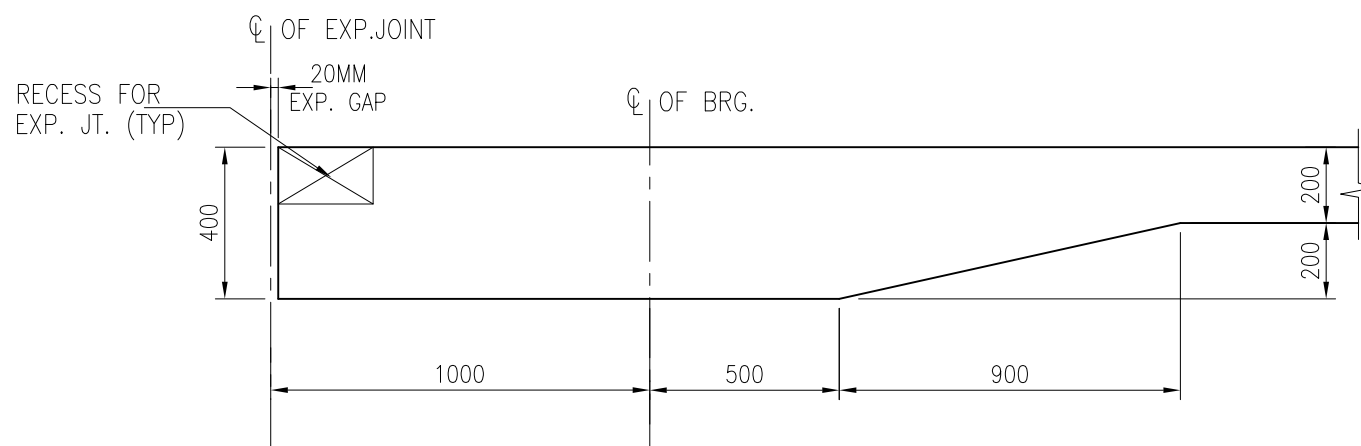

SECTION D-D
(SCALE 1:20)

NOTES:
1. FOR ALL OTHER NOTES REFER SHEET 01 OF 02.

RO	27.08.21	ISSUED FOR APPROVAL					
REV	DATE	DESCRIPTION	DESIGNED	DRAWN	CHECKED	APPROVED	

CLIENT:

NATIONAL HIGHWAYS & INFRASTRUCTURE
DEVELOPMENT CORPORATION LTD.



PTI BUILDING, 4 PARLIAMENT STREET
SANSAD MARG AREA, NEW DELHI-110001

DESIGN CONSULTANTS :

ANANDJIWALA INFRA ADVISORY

9, SHIVRANJANI SHOPPING CENTER, ON 132 FEET
RING ROAD, NR. SHIVRANJANI CROSS ROAD,
SATELLITE, AHMEDABAD-380015
Email: anandjiwalainfra@gmail.com

PROJECT :

CONSULTANCY SERVICES FOR FEASIBILITY STUDY, PREPARATION OF
DETAILED PROJECT REPORT AND PROVIDING PRE-CONSTRUCTION SERVICES
FOR UPGRADATION OF EXISTING 2-LANE HIGHWAY TO 4-LANE WITH PAVED
SHOULDER CONFIGURATION (NH-144A) FROM KM 26.350 (KHATI CHOWK) TO KM
30.097 (HANUMAN CHOWK) OF JAMMU-AKHNOR SECTION IN THE UNION
TERRITORY OF JAMMU & KASHMIR ON EPC BASIS

DESIGNED	BJS		
DRAWN	MPT		
CHECKED	GMS		
APPROVED	GMS		
DATE	SCALE:	AS SHOWN	
27.08.2021			




TITLE : RECONSTRUCTION OF MINOR BRIDGE AT
DESIGN CH:29+150.000 DIMENSION DETAILS OF
CAST-IN-SITU PSC VOID SLAB FOR 30.0M SPAN




DRAWING NO :
NHIDCL/JA/STR/MNB/29+150/NU/401

REV. R0

SIZE A2

SHEET 02 OF 02

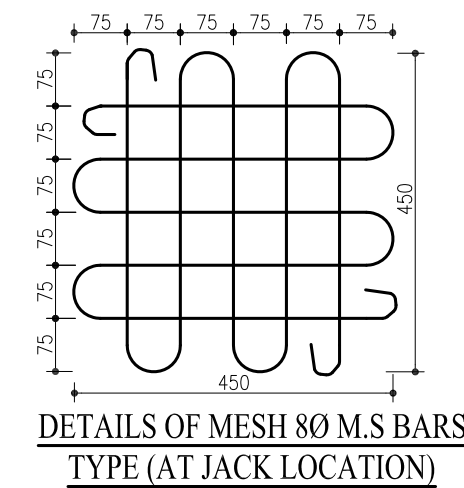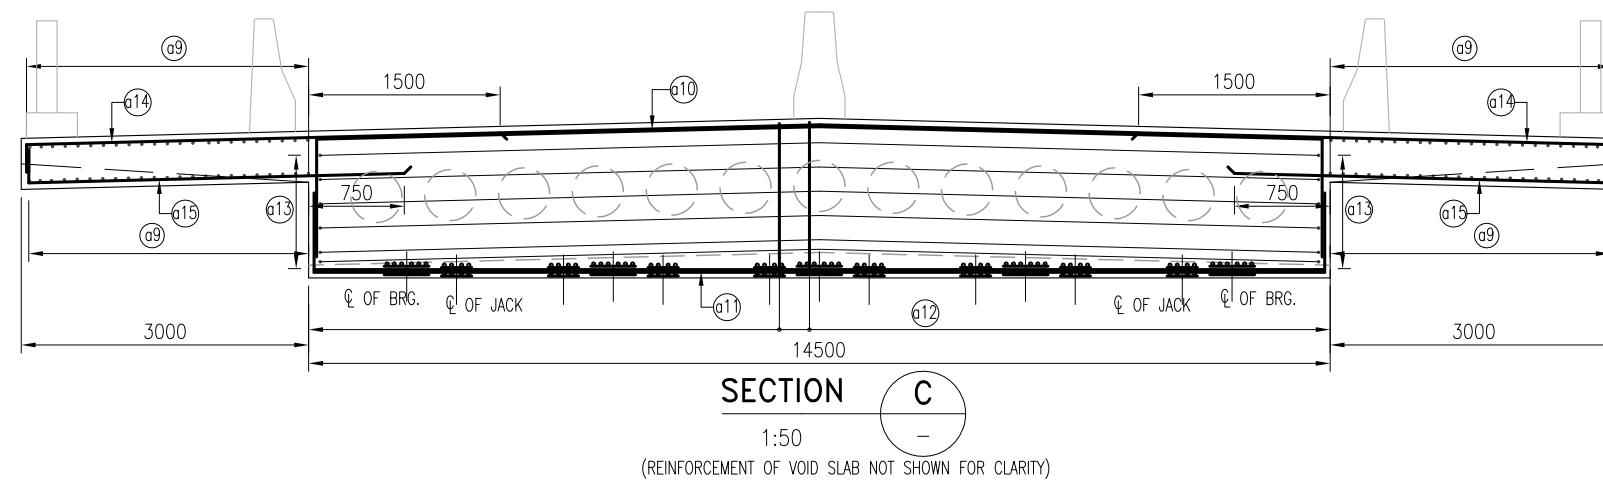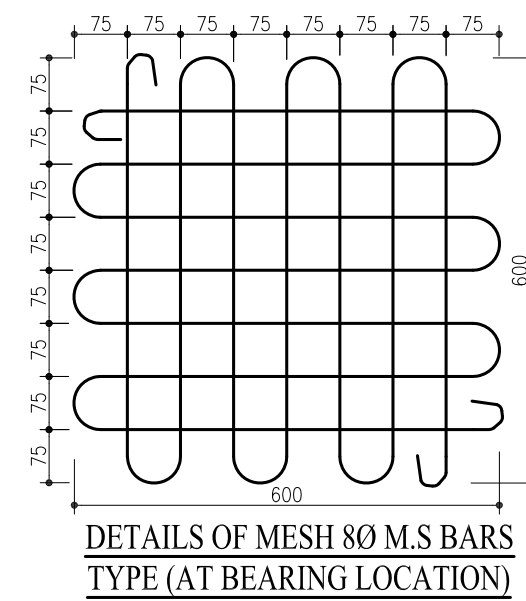

   SCHEDULE OF REINFORCEMENT				
S.NO	BAR MKD.	SHAPE	DIA (mm)	SPACING /NOS
1.	a1		12	150 C/C
2.	a2		12	150 C/C
3.	a3		12	150 C/C
4.	a4		12	150 C/C
5.	a5		16	200 C/C
6.	a6		16	2-LEGGED STIRRUPS 7-NOS @150 C/C
6.	a6a		16	2-LEGGED STIRRUPS 7-NOS @200 C/C
7.	a7		16	150 C/C
8.	a8		12	150 C/C
9.	a9		12	150 C/C
10.	a10		20 + 20	6 NOS. + 6 NOS.
11.	a11		25 + 25	7 NOS. + 7 NOS.
12.	a12		16	2L-150 C/C(OUTER) + 4L-150 C/C(INNER)
13.	a13		16	12 NOS.
14.	a14		16	150 C/C
15.	a15		12	150 C/C
16.	a16		12	150 C/C
17.	a17		12	150 C/C

NOTES:

1. ALL DIMENSIONS ARE IN mm. UNLESS OTHERWISE MENTIONED. ONLY WRITTEN DIMENSIONS ARE TO BE FOLLOWED.NO DIMENSION IS TO BE SCALED.
2. CONCRETE SHALL BE DESIGN MIX WITH A MINIMUM 28 DAYS CHARACTERISTIC CUBE STRENGTH OF 45MPa.
3. ALL REINFORCEMENT SHALL BE GRADE TMT BARS OF DESIGNATION Fe500 CONFORMING TO IS:1786 STANDARD WITH A MINIMUM YIELD STRENGTH OF 500 N/sq.mm.
4. THE CLEAR COVER FOR VOID SLAB SHALL BE 40MM.
5. NOT MORE THAN 80% BARS SHALL BE LAPPED AT ANY LOCATION.LAP LENGTH OF BAR SHALL BE 56 TIMES THE DIA OF BAR.

REFERENCE DRAWINGS: 1. GENERAL ARRANGEMENT DRAWING -NHIDCL/JA/STR/MNB/29+150/GA/101 1. DIMENSIONS DETAILS OF VOID SLAB -NHIDCL/JA/STR/MNB/29+150/NU/401	
TITLE: RECONSTRUCTION OF MINOR BRIDGE AT DESIGN CH:29+150.000 REINFORCEMENT DETAILS OF CANTILEVER PSC VOID SLAB FOR 30.0M SPAN	REV. R0
	SIZE A2
DRAWING NO : NHIDCL/JA/STR/MNB/29+150/NU/403	

OWN

SHEET

01 OF 01

LEGEND:

1. TOP LAYER BARS SHOWN IN FIRM LINE _____

2. BOTTOM LAYER BARS SHOWN IN DOTTED LINE - - - - -

R0	27.08.21	ISSUED FOR APPROVAL	BJS	MPT	GMS	GMS
REV	DATE	DESCRIPTION	DESIGNED	DRAWN	CHECKED	APPROVED

CLIENT:

**NATIONAL HIGHWAYS & INFRASTRUCTURE
DEVELOPMENT CORPORATION LTD.**

 PTI BUILDING, 4 PARLIAMENT STREET
SANSAD MARG AREA, NEW DELHI-110001


DESIGN CONSULTANTS :


ANANDJIWALA INFRA ADVISORY

9, SHIVRANJANI SHOPPING CENTER, ON 132 FEET
RING ROAD, NR. SHIVRANJANI CROSS ROAD,
SATELLITE, AHMEDABAD-380015
Email: anandjiwalainfra@gmail.com


PROJECT : CONSULTANCY SERVICES FOR FEASIBILITY STUDY, PREPARATION OF DETAILED PROJECT REPORT AND PROVIDING PRE-CONSTRUCTION SERVICES FOR UPGRADATION OF EXISTING 2-LANE HIGHWAY TO 4-LANE WITH PAVED SHOULDER CONFIGURATION (NH-144A) FROM KM 26.350 (KHATI CHOWK) TO KM 30.097 (HANUMAN CHOWK) OF JAMMU-AKHNOR SECTION IN THE UNION TERRITORY OF JAMMU & KASHMIR ON EPC BASIS

DESIGNED	BJS	
DRAWN	MPT	
CHECKED	GMS	
APPROVED	GMS	
DATE	SCALE:	
27.08.2021	AS SHOWN	

 
1	BEARING FORCE DETAILS FOR MNB AT CH.29+150									
2	Bearing Identification mark									
	Type of Bearing					TGB (GUIDED SLIDING SPHERICAL BEARING)	FREE (FREE SLIDING SPHERICAL BEARING)	FIXED SPHERICAL BEARING	LGB (GUIDED SLIDING SPHERICAL BEARING)	
3	Number off									
4	Seating Material and characteristic	Upper Surface				M50	M50	M50	M50	
		Lower Surface				M40	M40	M40	M40	
5	Design Load (Tonne)	Serviceability Limit state (SLS)	Vertical	Max	Normal	222.6	222.6	222.6	222.6	
					Seismic	-	-	-	-	
				Min	Normal	81.5	81.5	81.5	81.5	
					Seismic	-	-	-	-	
			Permanent	Max		128.7	128.7	128.7	128.7	
					Min		116.5	116.5	116.5	116.5
				Transverse	Normal	-	-	0	0	
					Seismic	-	-	-	-	
		Ultimate Limit state (ULS)	Longitudinal	Normal	14	11.5	14	11.5		
				Seismic	-	-	-	-		
				Vertical	Max	Normal	319.5	319.5	319.5	319.5
						Seismic	237.50	237.50	237.50	237.50
			Min	Normal	34.1	34.1	34.1	34.1		
				Seismic	123.5	123.5	123.5	123.5		
			Permanent	Max		178.5	178.5	178.5	178.5	
					Min		161.5	161.5	161.5	161.5
Transverse	Normal	-		-	0	0				
	Seismic	10		10	482.5	482.5				
Longitudinal	Normal	21.5	16	21.5	16					
	Seismic	185	10	185	10					
6	Displacement (mm)	Serviceability Limit state (SLS)	Irreversible	Transverse	-1	-1	-	-		
				Longitudinal	-	-18	-	-18		
			Reversible	Transverse	± 3	± 3	-	-		
				Longitudinal	-	± 16	-	± 16		
		Ultimate Limit state (ULS)	Irreversible	Transverse	-1	-1	-	-		
				Longitudinal	-	-18	-	-18		
			Reversible	Transverse	± 4	± 4	-	-		
				Longitudinal	-	± 23	-	± 23		
7	Rotation (Radians)	Serviceability Limit state (SLS)	Irreversible	Transverse	±0.01	±0.01	±0.01	±0.01		
				Longitudinal	±0.01	±0.01	±0.01	±0.01		
			Reversible	Transverse	±0.01	±0.01	±0.01	±0.01		
				Longitudinal	±0.01	±0.01	±0.01	±0.01		
		Ultimate Limit state (ULS)	Irreversible	Transverse	±0.01	±0.01	±0.01	±0.01		
				Longitudinal	±0.01	±0.01	±0.01	±0.01		
			Reversible	Transverse	±0.01	±0.01	±0.01	±0.01		
				Longitudinal	±0.01	±0.01	±0.01	±0.01		

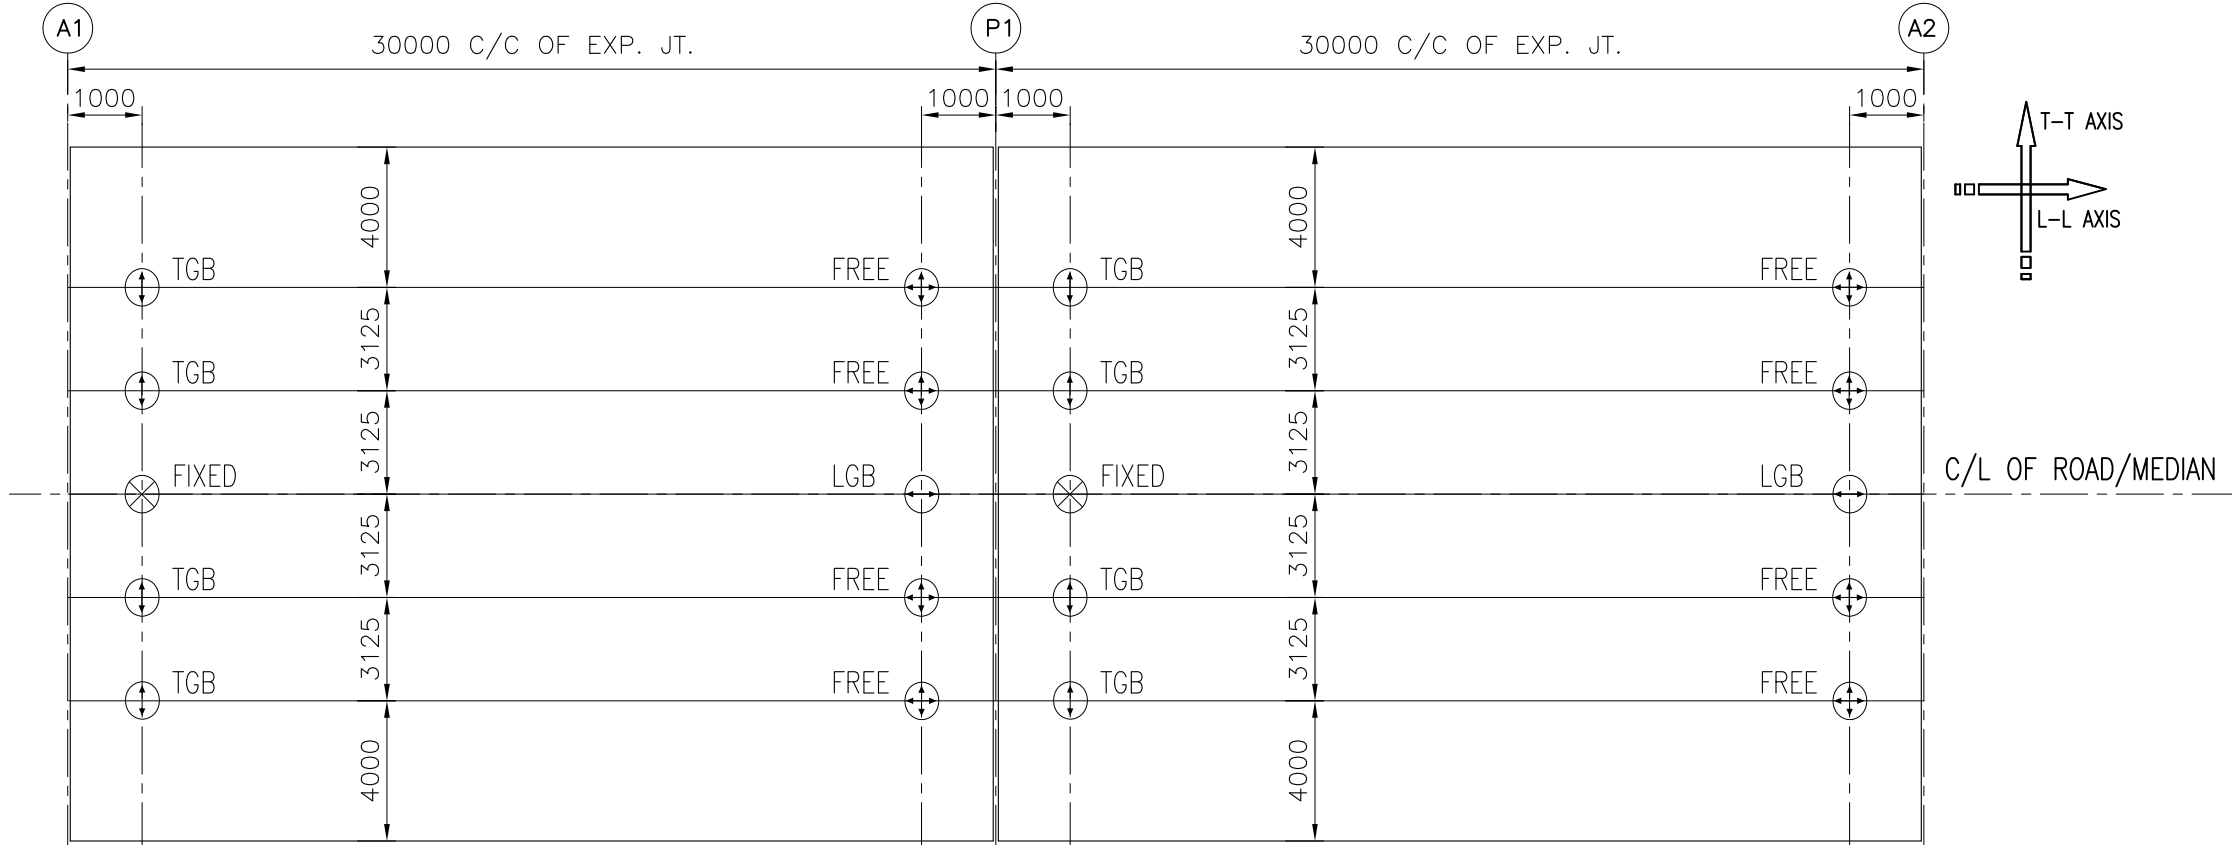

BEARING ARRANGEMENT PLAN
(BEARING LAYOUT IS SHOWN FOR LHS CARRIAGEWAY & RHS CARRIAGEWAY)

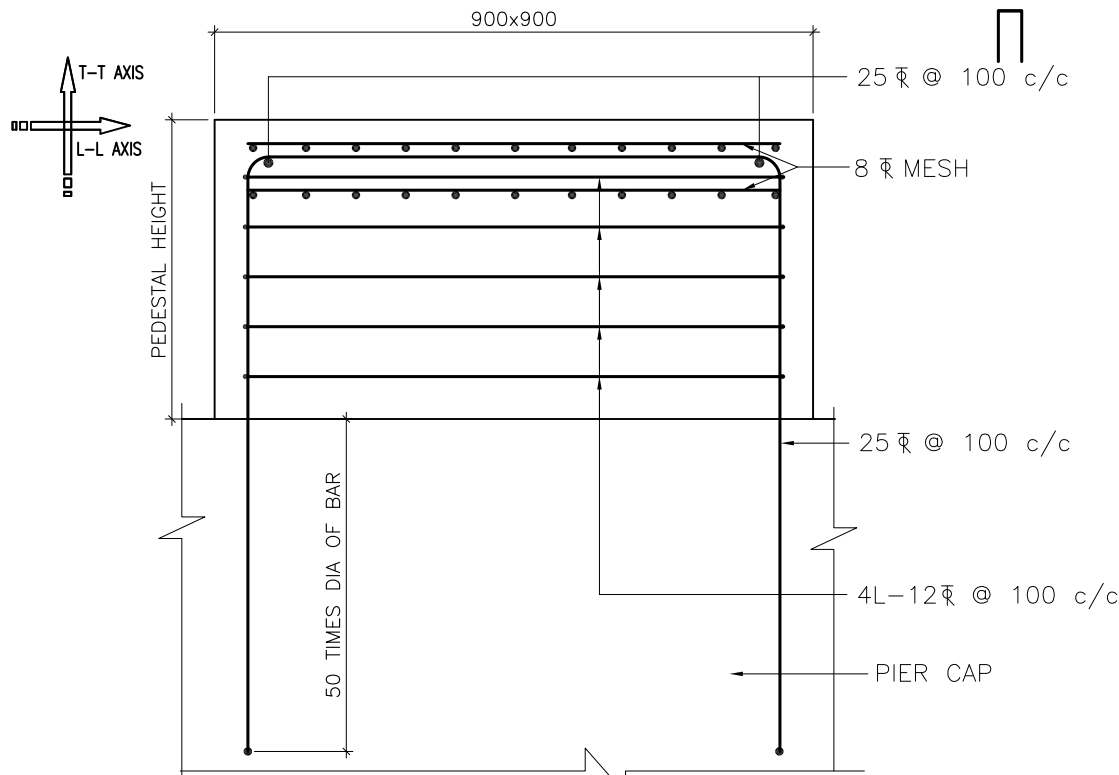

R.C.DETAIL OF PEDESTAL FOR SPHERICAL BEARINGS

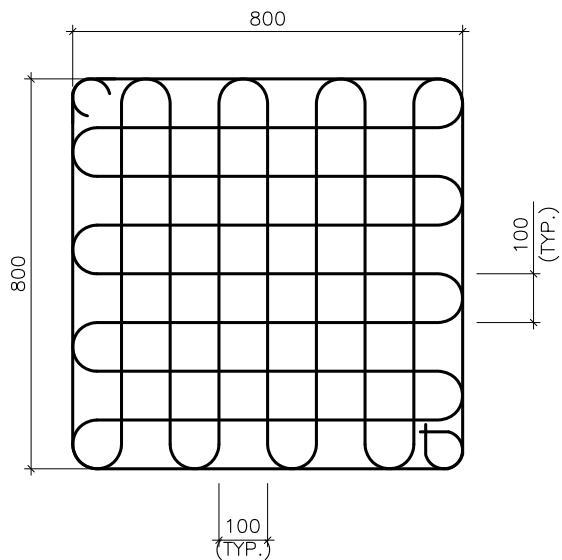

DETAIL OF 8 mm MESH
REINFORCEMENT
FOR PEDESTAL

LEGEND:—

1. L—L Denotes longitudinal axis of bridge.
2. T—T Denotes transverse axis of bridge.

REF. DRAWING:—

- a) GENERAL ARRANGEMENT DRAWING — NHIDCL/JA/STR/MNB/29+150/GA/101
b) DIMENSION & REINFORCEMENT DETAILS — NHIDCL/JA/STR/MNB/29+150/NU/401 OF SUPERSTRUCTURE DRAWINGS

RO	27.08.21	ISSUED FOR APPROVAL	BJS	MPT	GMS	GMS
REV	DATE	DESCRIPTION	DESIGNED	DRAWN	CHECKED	APPROVED

CLIENT:
NATIONAL HIGHWAYS & INFRASTRUCTURE
DEVELOPMENT CORPORATION LTD.



PTI BUILDING, 4 PARLIAMENT STREET
SANSAD MARG AREA, NEW DELHI-110001

DESIGN CONSULTANTS :
ANANDJIWALA INFRA ADVISORY

9, SHIVRANJANI SHOPPING CENTER, ON 132 FEET
RING ROAD, NR. SHIVRANJANI CROSS ROAD,
SATELLITE, AHMEDABAD-380015
Email: anandjiwalainfra@gmail.com

PROJECT :
CONSULTANCY SERVICES FOR FEASIBILITY STUDY, PREPARATION OF
DETAILED PROJECT REPORT AND PROVIDING PRE-CONSTRUCTION SERVICES
FOR UPGRADEATION OF EXISTING 2-LANE HIGHWAY TO 4-LANE WITH PAVED
SHOULDER CONFIGURATION (NH-144A) FROM KM 26.350 (KHATI CHOWK) TO KM
30.097 (HANUMAN CHOWK) OF JAMMU-AKHNOR SECTION IN THE UNION
TERRITORY OF JAMMU & KASHMIR ON EPC BASIS

DESIGNED	BJS	
DRAWN	MPT	
CHECKED	GMS	
APPROVED	GMS	
DATE	SCALE:	AS SHOWN
27.08.2021		


TITLE :
RECONSTRUCTION OF MINOR BRIDGE AT
DESIGN CH:29+150.000 BEARING
ARRANGEMENT PLAN FOR 30.0M SPAN

REV. R0

SIZE A2


DRAWING NO :
NHIDCL/JA/STR/MNB/29+150/NU/101

SHEET 01 OF 01

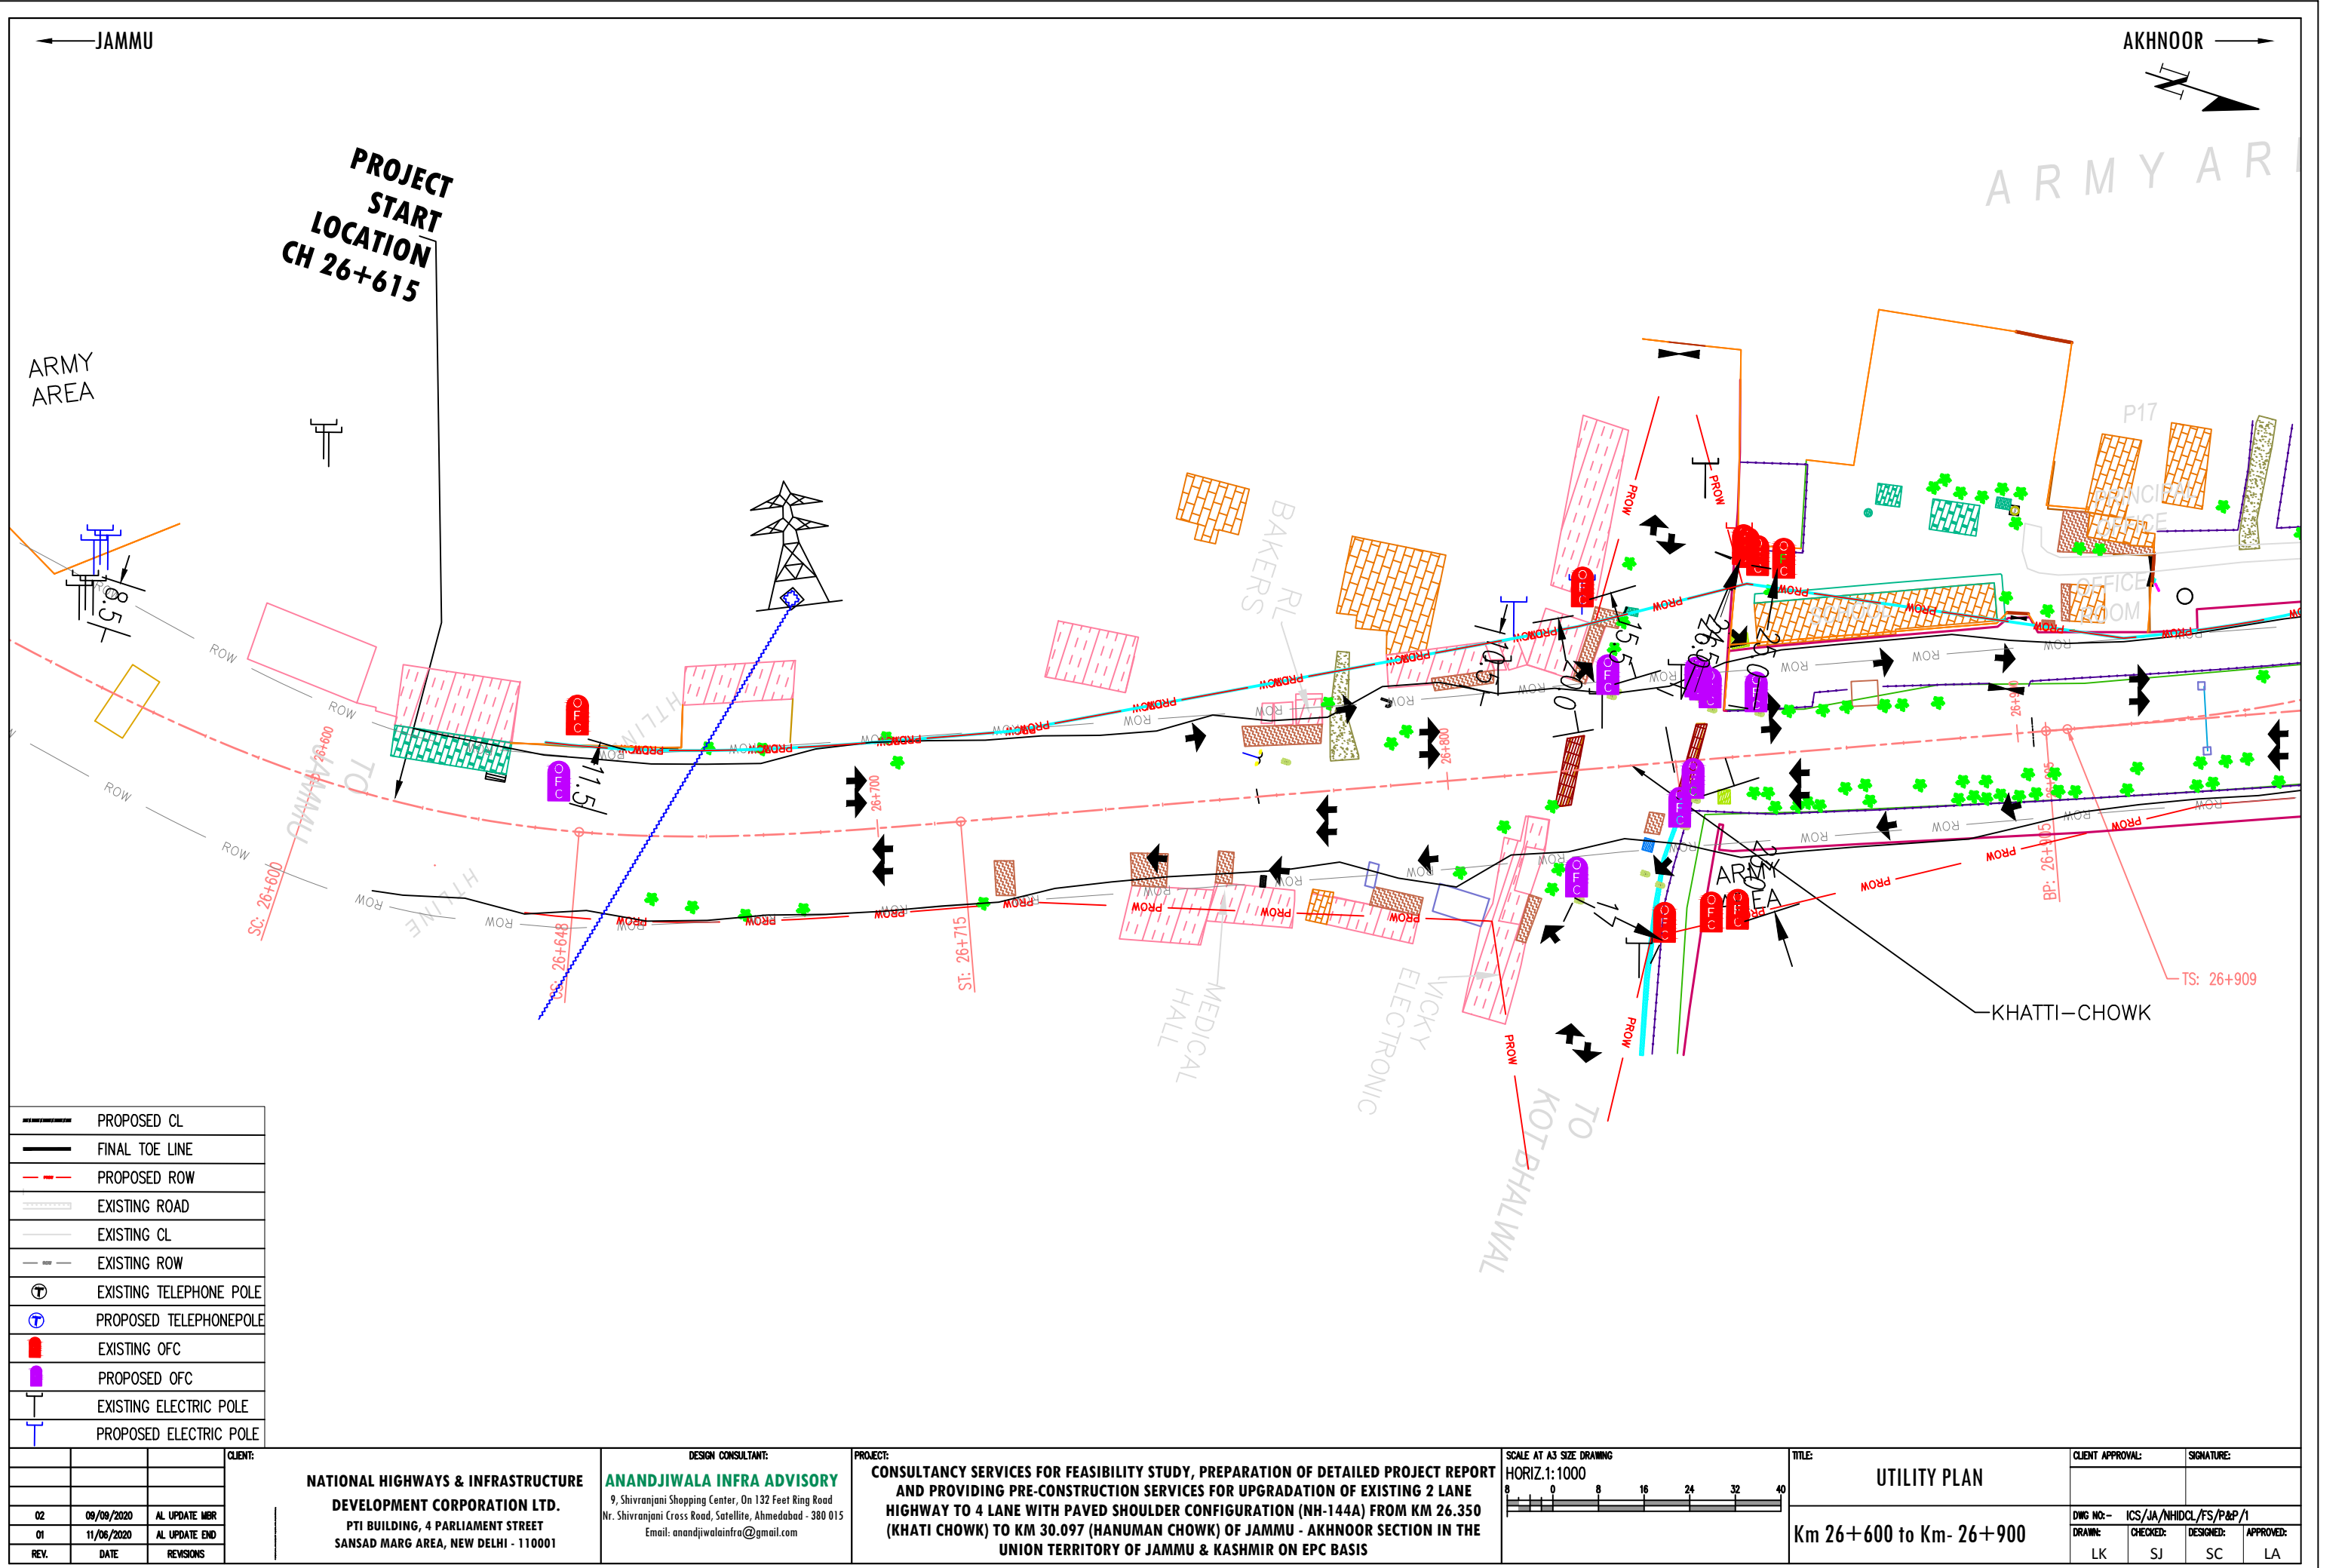


	PROPOSED CL
	FINAL TOE LINE
	PROPOSED ROW
	EXISTING ROAD
	EXISTING CL
	EXISTING ROW
	EXISTING TELEPHONE POLE
	PROPOSED TELEPHONE POLE
	EXISTING OFC
	PROPOSED OFC
	EXISTING ELECTRIC POLE
	PROPOSED ELECTRIC POLE

CLIENT: NATIONAL HIGHWAYS & INFRASTRUCTURE DEVELOPMENT CORPORATION LTD. PTI BUILDING, 4 PARLIAMENT STREET SANSAD MARG AREA, NEW DELHI - 110001			DESIGN CONSULTANT: ANANDJIWALA INFRA ADVISORY 9, Shivranjani Shopping Center, On 132 Feet Ring Road Nr. Shivranjani Cross Road, Satellite, Ahmedabad - 380 015 Email: anandjiwalainfra@gmail.com		PROJECT: CONSULTANCY SERVICES FOR FEASIBILITY STUDY, PREPARATION OF DETAILED PROJECT REPORT AND PROVIDING PRE-CONSTRUCTION SERVICES FOR UPGRADATION OF EXISTING 2 LANE HIGHWAY TO 4 LANE WITH PAVED SHOULDER CONFIGURATION (NH-144A) FROM KM 26.350 (KHATI CHOWK) TO KM 30.097 (HANUMAN CHOWK) OF JAMMU - AKHNOOR SECTION IN THE UNION TERRITORY OF JAMMU & KASHMIR ON EPC BASIS		SCALE AT A3 SIZE DRAWING HORIZ.1:1000 		TITLE: UTILITY PLAN Km 26+600 to Km- 26+900		CLIENT APPROVAL: SIGNATURE:	
REV. 0201 09/09/202011/06/2020 AL UPDATE MBRAL UPDATE END REVISIONS							DWG NO:- ICS/JA/NHDCL/FS/P&P/1 DRAWN LKCHECKED SJDESIGNED SCAPPROVED LA					

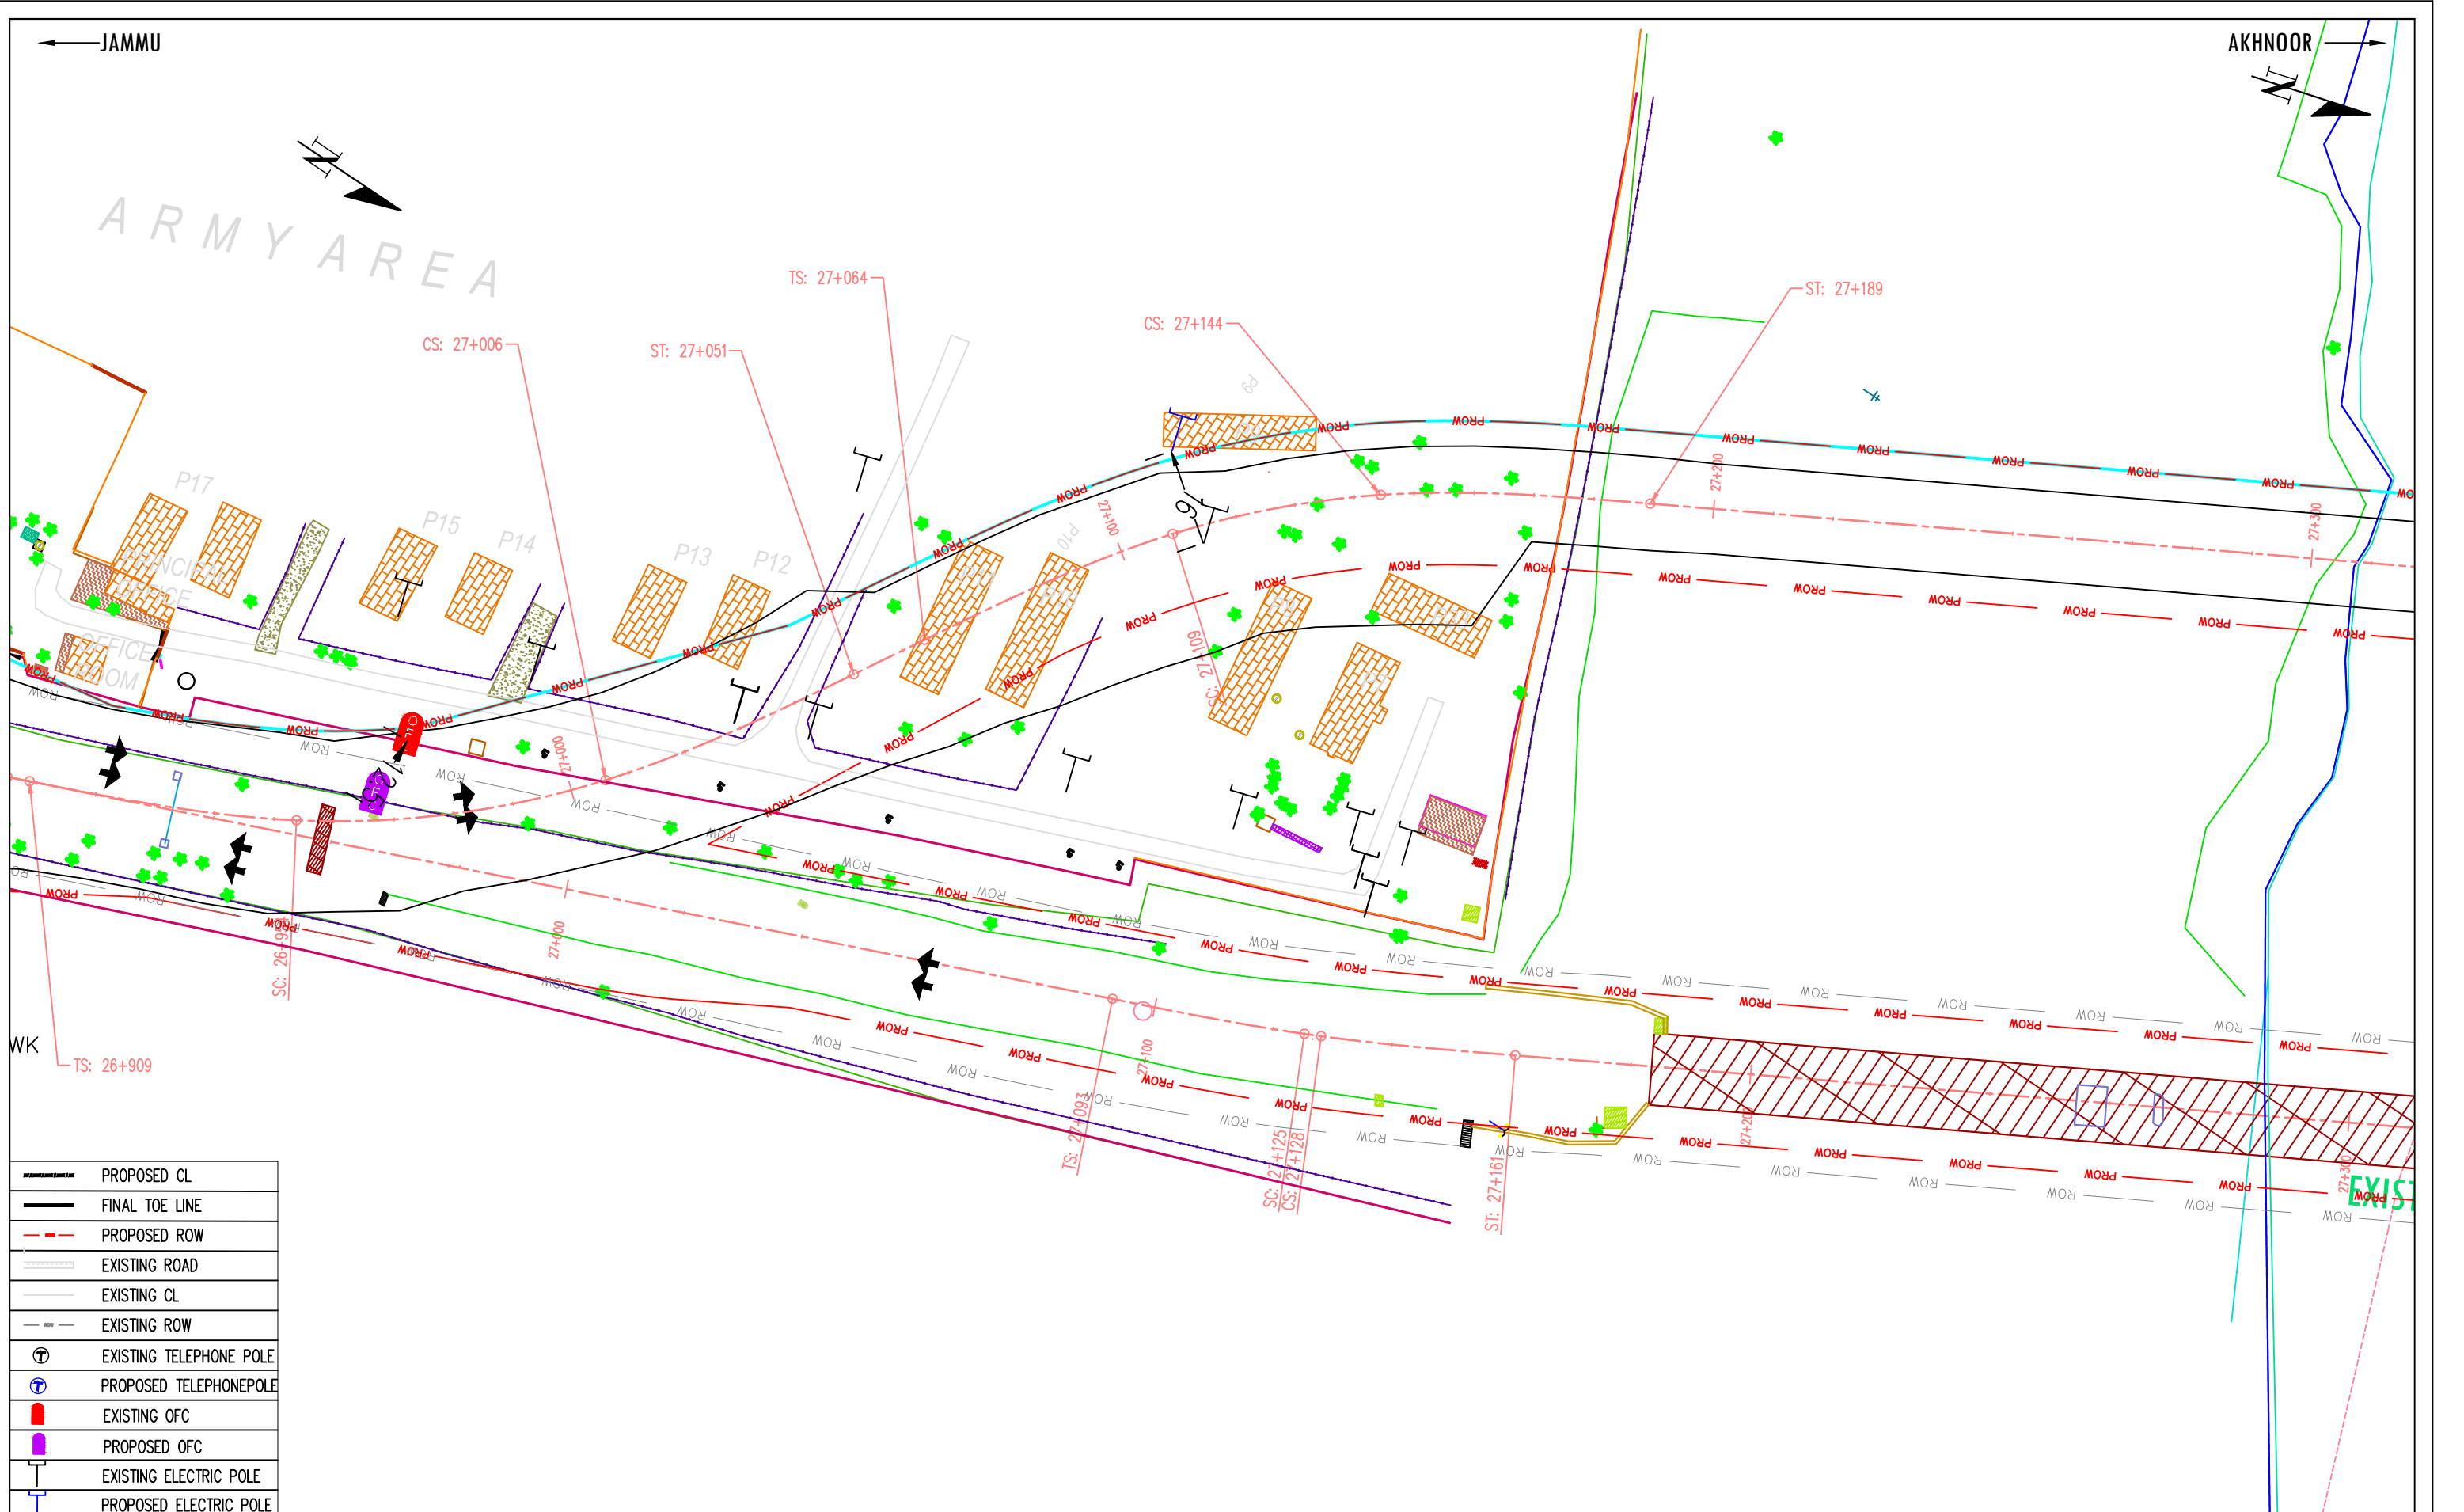

	PROPOSED CL
	FINAL TOE LINE
	PROPOSED ROW
	EXISTING ROAD
	EXISTING CL
	EXISTING ROW
	EXISTING TELEPHONE POLE
	PROPOSED TELEPHONE POLE
	EXISTING OFC
	PROPOSED OFC
	EXISTING ELECTRIC POLE
	PROPOSED ELECTRIC POLE

			CLIENT: NATIONAL HIGHWAYS & INFRASTRUCTURE DEVELOPMENT CORPORATION LTD. PTI BUILDING, 4 PARLIAMENT STREET SANSAD MARG AREA, NEW DELHI - 110001	DESIGN CONSULTANT: ANANDJIWALA INFRA ADVISORY 9, Shivranjani Shopping Center, On 132 Feet Ring Road Nr. Shivranjani Cross Road, Satellite, Ahmedabad - 380 015 Email: anandjiwalainfra@gmail.com	PROJECT: CONSULTANCY SERVICES FOR FEASIBILITY STUDY, PREPARATION OF DETAILED PROJECT REPORT AND PROVIDING PRE-CONSTRUCTION SERVICES FOR UPGRADATION OF EXISTING 2 LANE HIGHWAY TO 4 LANE WITH PAVED SHOULDER CONFIGURATION (NH-144A) FROM KM 26.350 (KHATI CHOWK) TO KM 30.097 (HANUMAN CHOWK) OF JAMMU - AKHNOOR SECTION IN THE UNION TERRITORY OF JAMMU & KASHMIR ON EPC BASIS	SCALE AT A3 SIZE DRAWING HORIZ:1:1000 	TITLE: UTILITY PLAN Km 26+900 to Km- 27+300	CLIENT APPROVAL:		SIGNATURE:	
02	09/09/2020	AL UPDATE MBR								DWG NO:- ICS/JA/NHDCL/FS/P&P/1	
01	11/06/2020	AL UPDATE END								DRAWN: LK	
REV.	DATE	REVISIONS								CHECKED: SJ	
					DESIGNED: SC		APPROVED: LA				

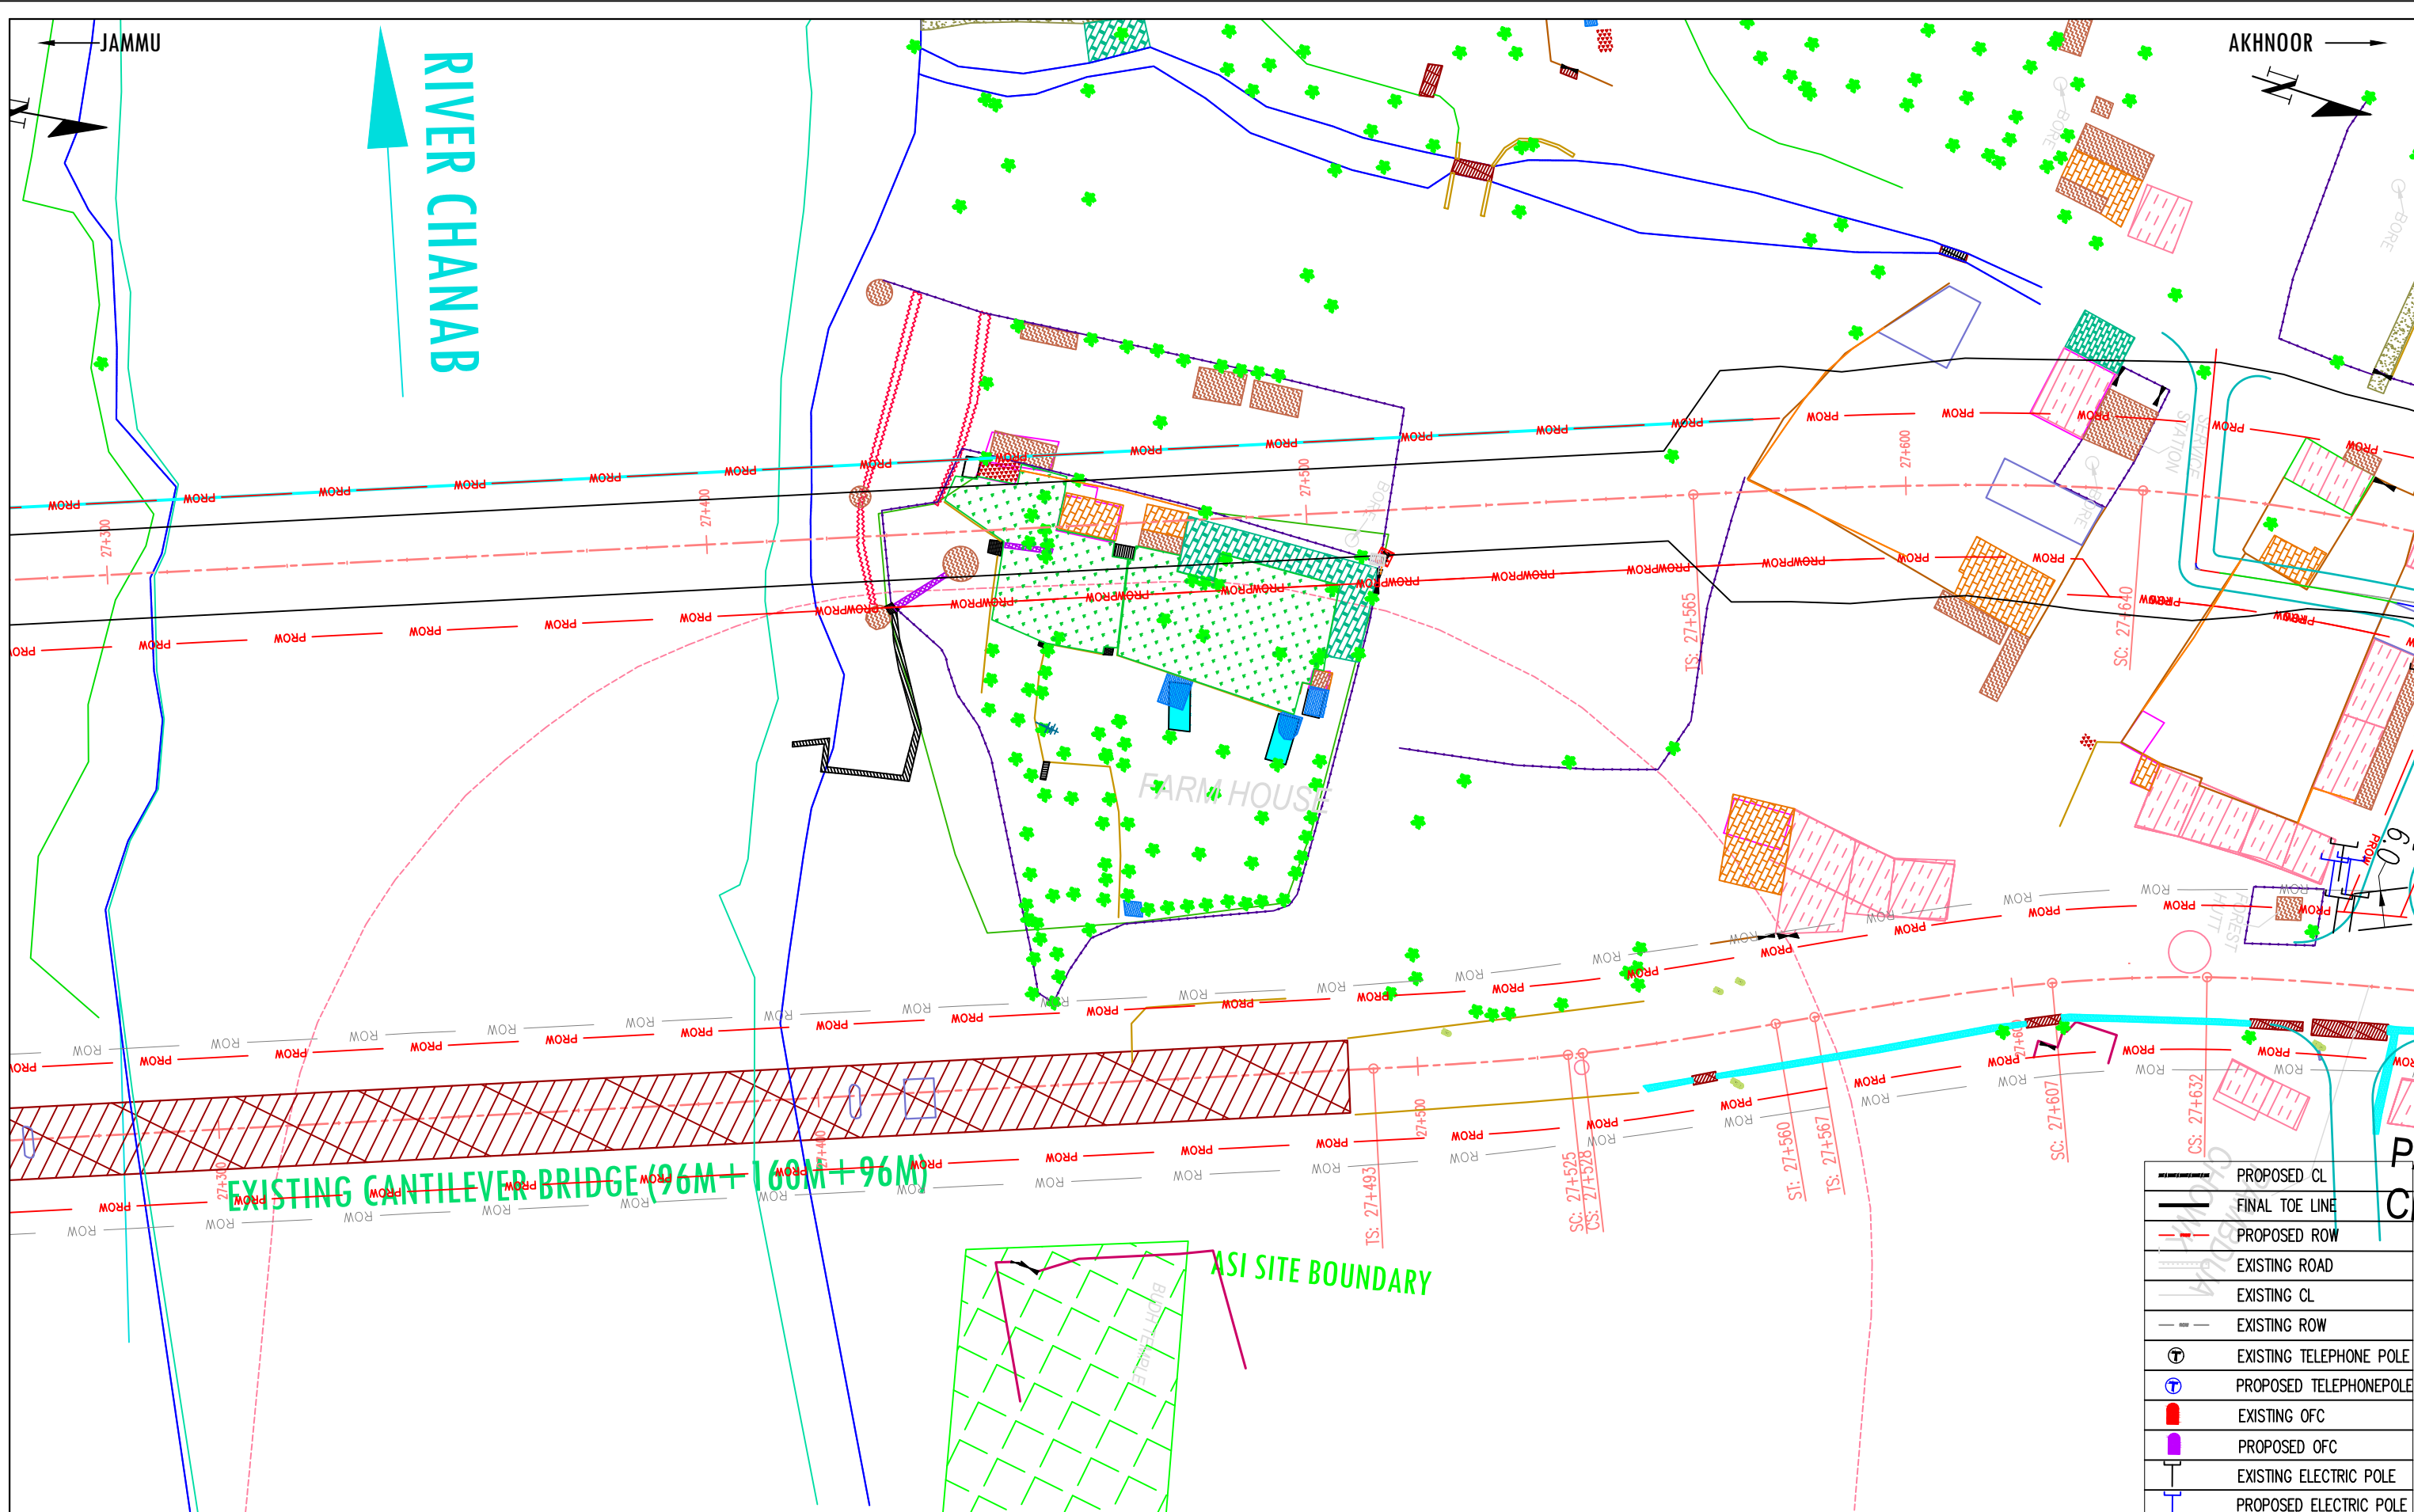

02	09/09/2020	AL UPDATE MBR
01	11/06/2020	AL UPDATE END
REV.	DATE	REVISIONS

CLIENT:
NATIONAL HIGHWAYS & INFRASTRUCTURE DEVELOPMENT CORPORATION LTD.
PTI BUILDING, 4 PARLIAMENT STREET
SANSAD MARG AREA, NEW DELHI - 110001


DESIGN CONSULTANT:
ANANDJIWALA INFRA ADVISORY
9, Shivranjani Shopping Center, On 132 Feet Ring Road
Nr. Shivranjani Cross Road, Satellite, Ahmedabad - 380 015
Email: anandjiwalainfra@gmail.com

PROJECT:
CONSULTANCY SERVICES FOR FEASIBILITY STUDY, PREPARATION OF DETAILED PROJECT REPORT AND PROVIDING PRE-CONSTRUCTION SERVICES FOR UPGRADATION OF EXISTING 2 LANE HIGHWAY TO 4 LANE WITH PAVED SHOULDER CONFIGURATION (NH-144A) FROM KM 26.350 (KHATI CHOWK) TO KM 30.097 (HANUMAN CHOWK) OF JAMMU - AKHNOOR SECTION IN THE UNION TERRITORY OF JAMMU & KASHMIR ON EPC BASIS

SCALE AT A3 SIZE DRAWING
HORIZ.1:1000

TITLE:
UTILITY PLAN
Km 27+300 to Km- 27+600

CLIENT APPROVAL:		SIGNATURE:	
DWG NO:-	ICS/JA/NHIDCL/FS/P&P/1		
DRAWN:	CHECKED:	DESIGNED:	APPROVED:
LK	SJ	SC	LA

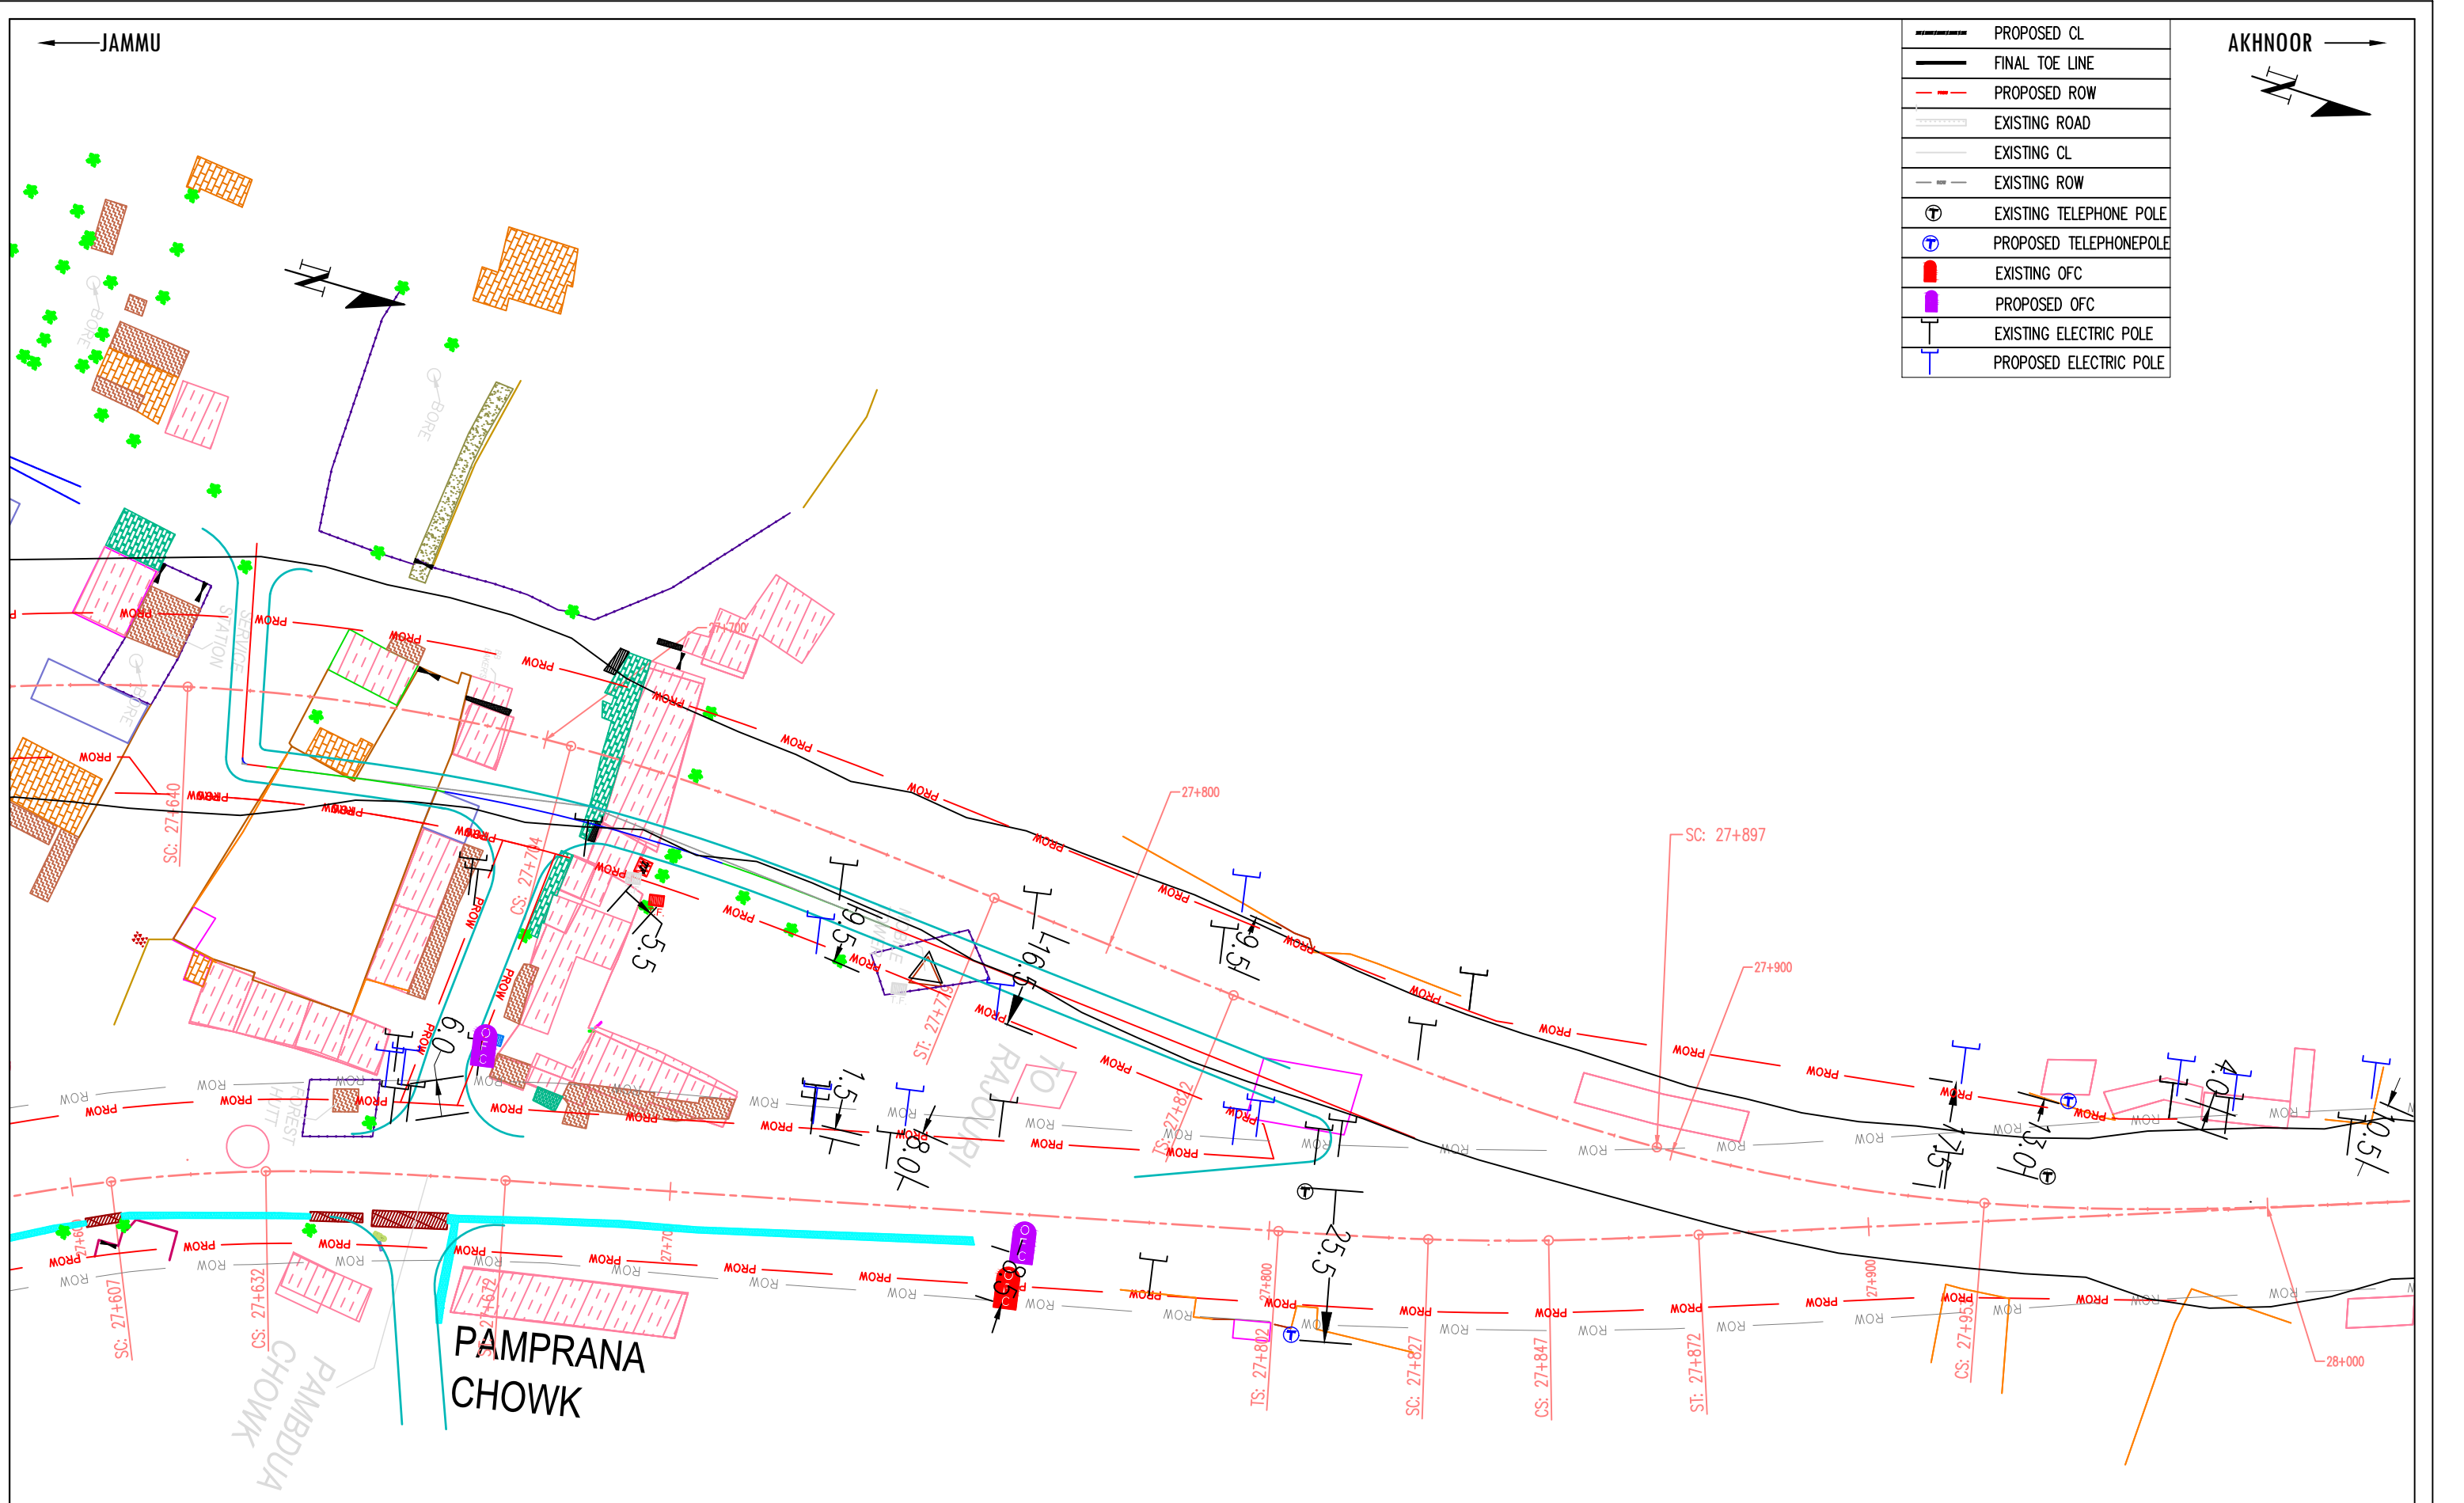

REV.	DATE	REVISIONS
02	09/09/2020	AL UPDATE MBR
01	11/06/2020	AL UPDATE END

CLIENT:	NATIONAL HIGHWAYS & INFRASTRUCTURE DEVELOPMENT CORPORATION LTD. PTI BUILDING, 4 PARLIAMENT STREET SANSAD MARG AREA, NEW DELHI - 110001
---------	---


DESIGN CONSULTANT:	ANANDJIWALA INFRA ADVISORY 9, Shivranjani Shopping Center, On 132 Feet Ring Road Nr. Shivranjani Cross Road, Satellite, Ahmedabad - 380 015 Email: anandjiwalainfra@gmail.com
--------------------	---

PROJECT:	CONSULTANCY SERVICES FOR FEASIBILITY STUDY, PREPARATION OF DETAILED PROJECT REPORT AND PROVIDING PRE-CONSTRUCTION SERVICES FOR UPGRADATION OF EXISTING 2 LANE HIGHWAY TO 4 LANE WITH PAVED SHOULDER CONFIGURATION (NH-144A) FROM KM 26.350 (KHATI CHOWK) TO KM 30.097 (HANUMAN CHOWK) OF JAMMU - AKHNOOR SECTION IN THE UNION TERRITORY OF JAMMU & KASHMIR ON EPC BASIS
----------	--

SCALE AT A3 SIZE DRAWING	HORIZ.1:1000

TITLE:	UTILITY PLAN
Km 27+600 to Km- 28+000	

CLIENT APPROVAL:	SIGNATURE:
DWG NO:- ICS/JA/NHDCL/FS/P&P/1	
DRAWN: LK	CHECKED: SJ
DESIGNED: SC	APPROVED: LA

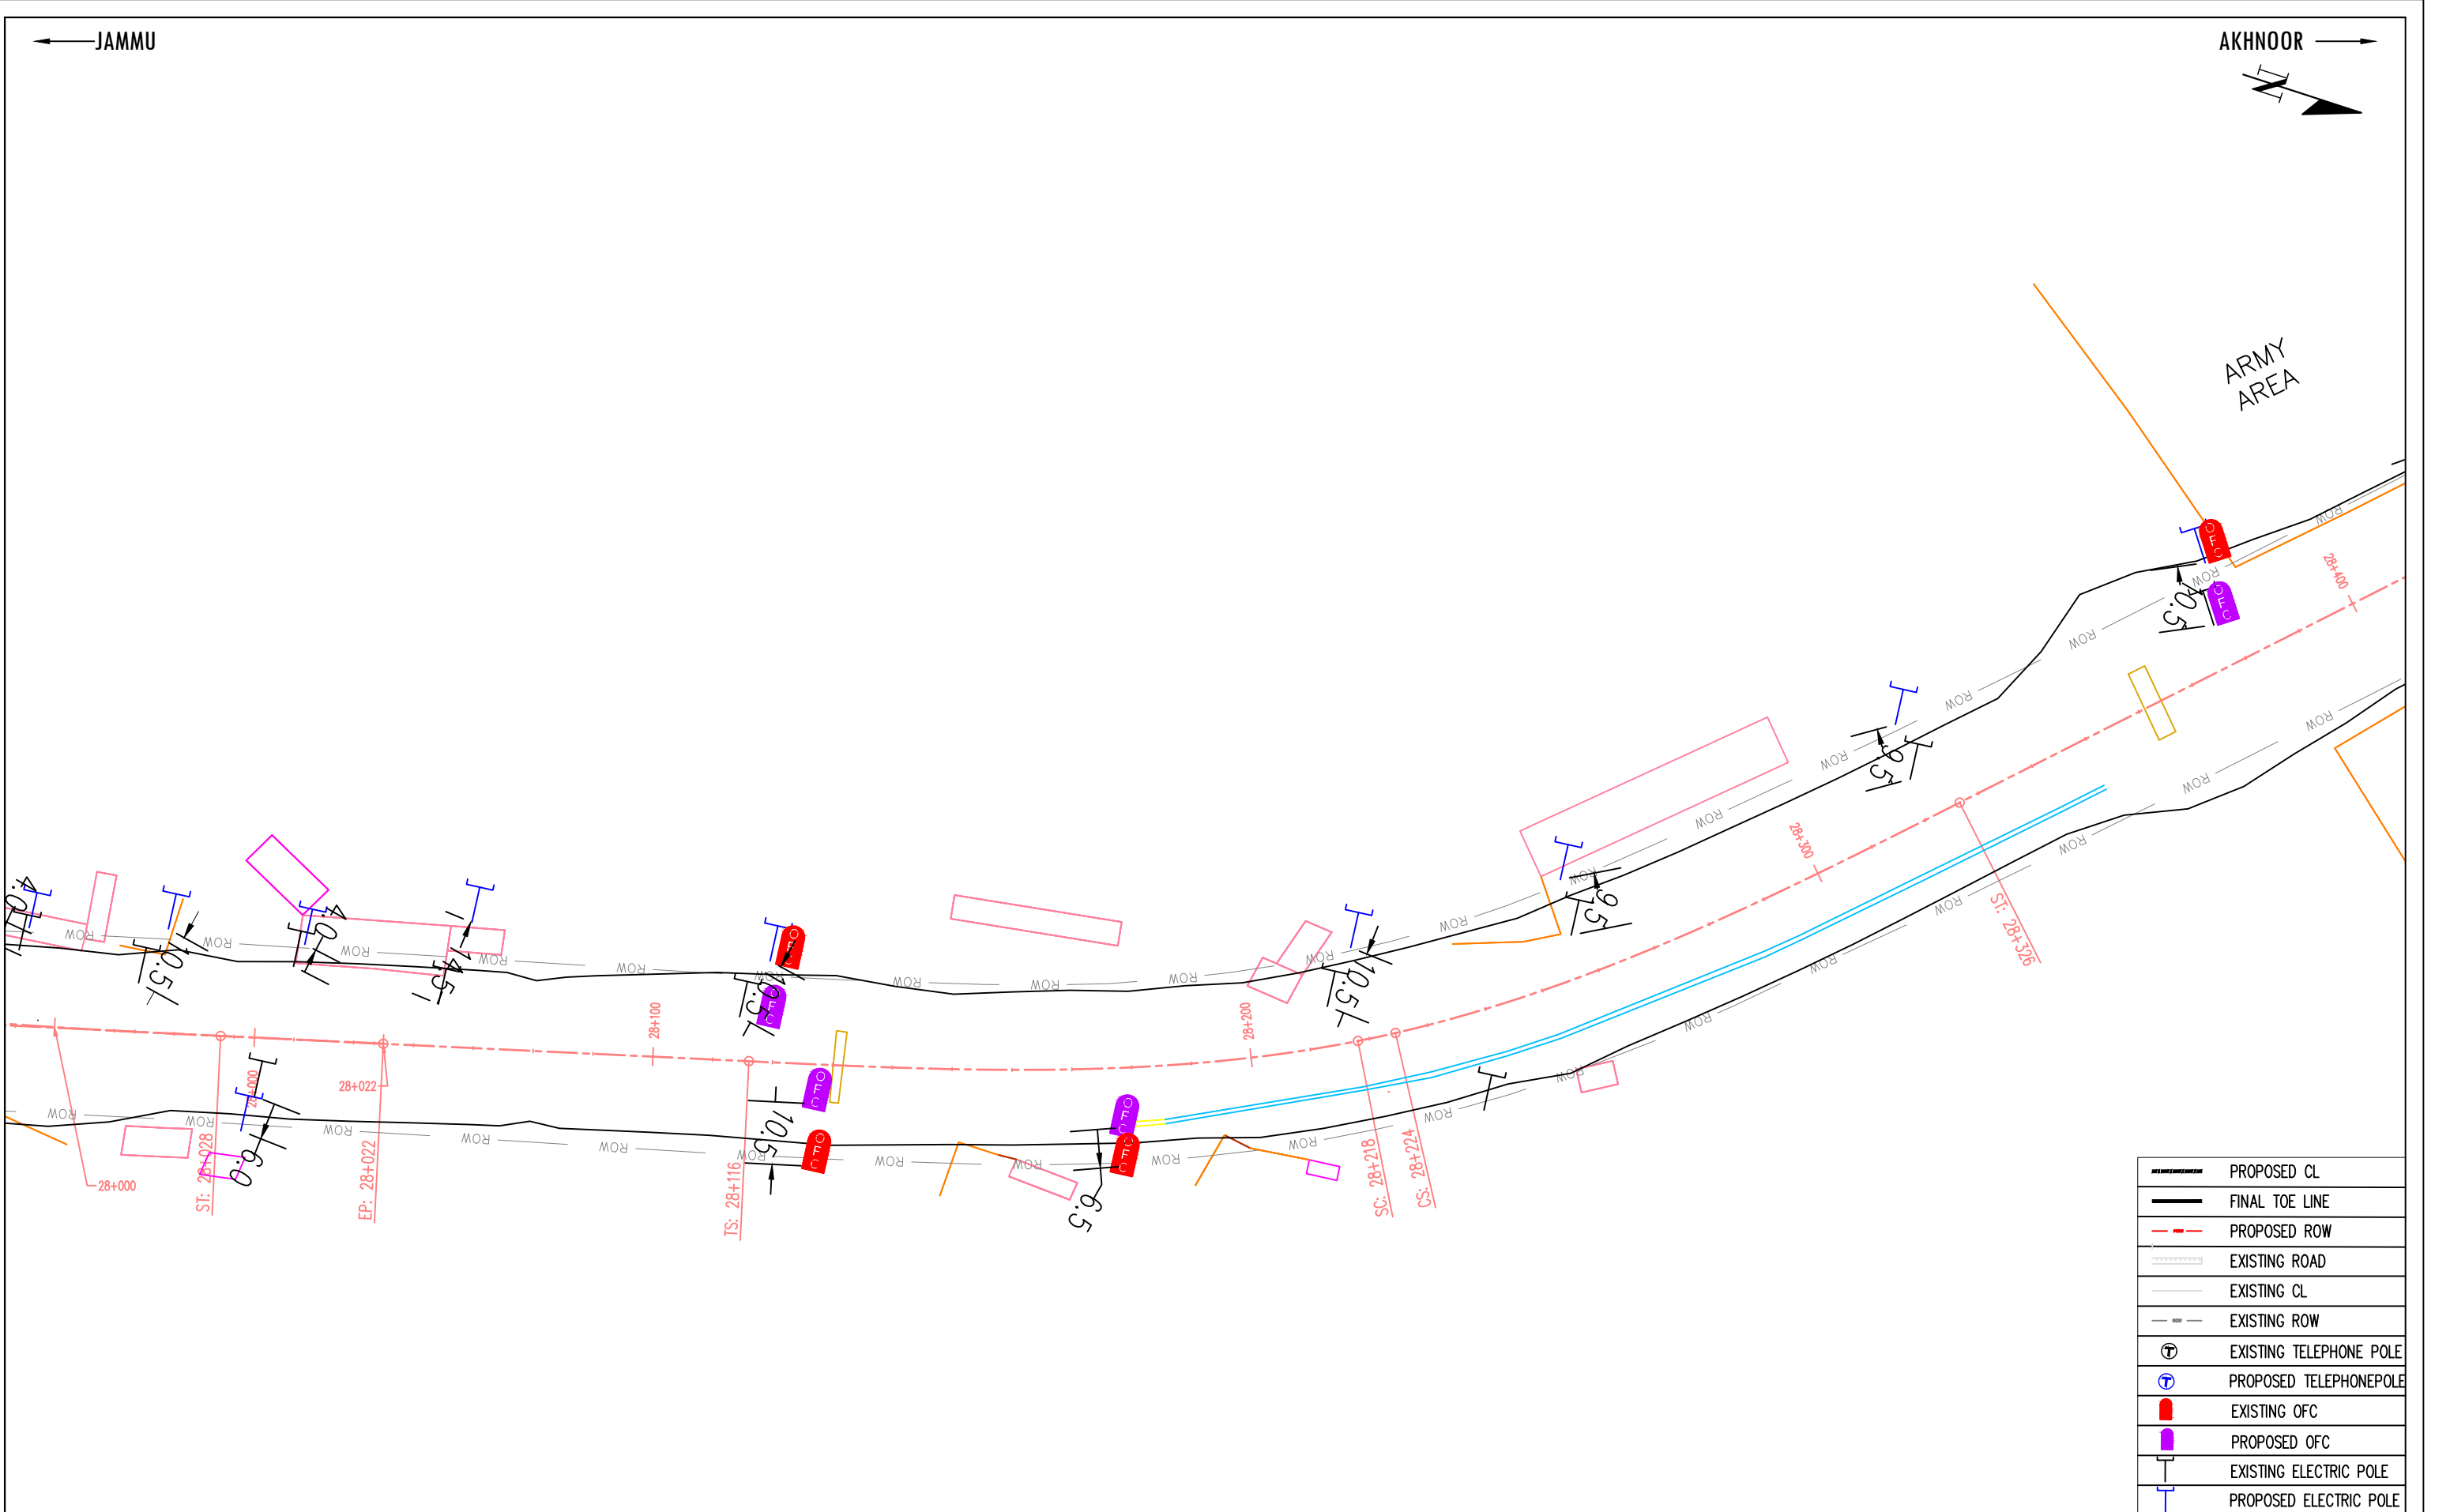

02	09/09/2020	AL UPDATE MBR
01	11/06/2020	AL UPDATE END
REV.	DATE	REVISIONS

CLIENT:
NATIONAL HIGHWAYS & INFRASTRUCTURE DEVELOPMENT CORPORATION LTD.
PTI BUILDING, 4 PARLIAMENT STREET
SANSAD MARG AREA, NEW DELHI - 110001


DESIGN CONSULTANT:
ANANDJIWALA INFRA ADVISORY
9, Shivranjani Shopping Center, On 132 Feet Ring Road
Nr. Shivranjani Cross Road, Satellite, Ahmedabad - 380 015
Email: anandjiwalainfra@gmail.com

PROJECT:
CONSULTANCY SERVICES FOR FEASIBILITY STUDY, PREPARATION OF DETAILED PROJECT REPORT AND PROVIDING PRE-CONSTRUCTION SERVICES FOR UPGRADATION OF EXISTING 2 LANE HIGHWAY TO 4 LANE WITH PAVED SHOULDER CONFIGURATION (NH-144A) FROM KM 26.350 (KHATI CHOWK) TO KM 30.097 (HANUMAN CHOWK) OF JAMMU - AKHNOOR SECTION IN THE UNION TERRITORY OF JAMMU & KASHMIR ON EPC BASIS

SCALE AT A3 SIZE DRAWING
HORIZ:1:1000


TITLE:
UTILITY PLAN
Km 28+000 to Km- 28+400

CLIENT APPROVAL:		SIGNATURE:	
DWG NO:-	ICS/JA/NHDCL/FS/P&P/1		
DRAWN:	CHECKED:	DESIGNED:	APPROVED:
LK	SJ	SC	LA

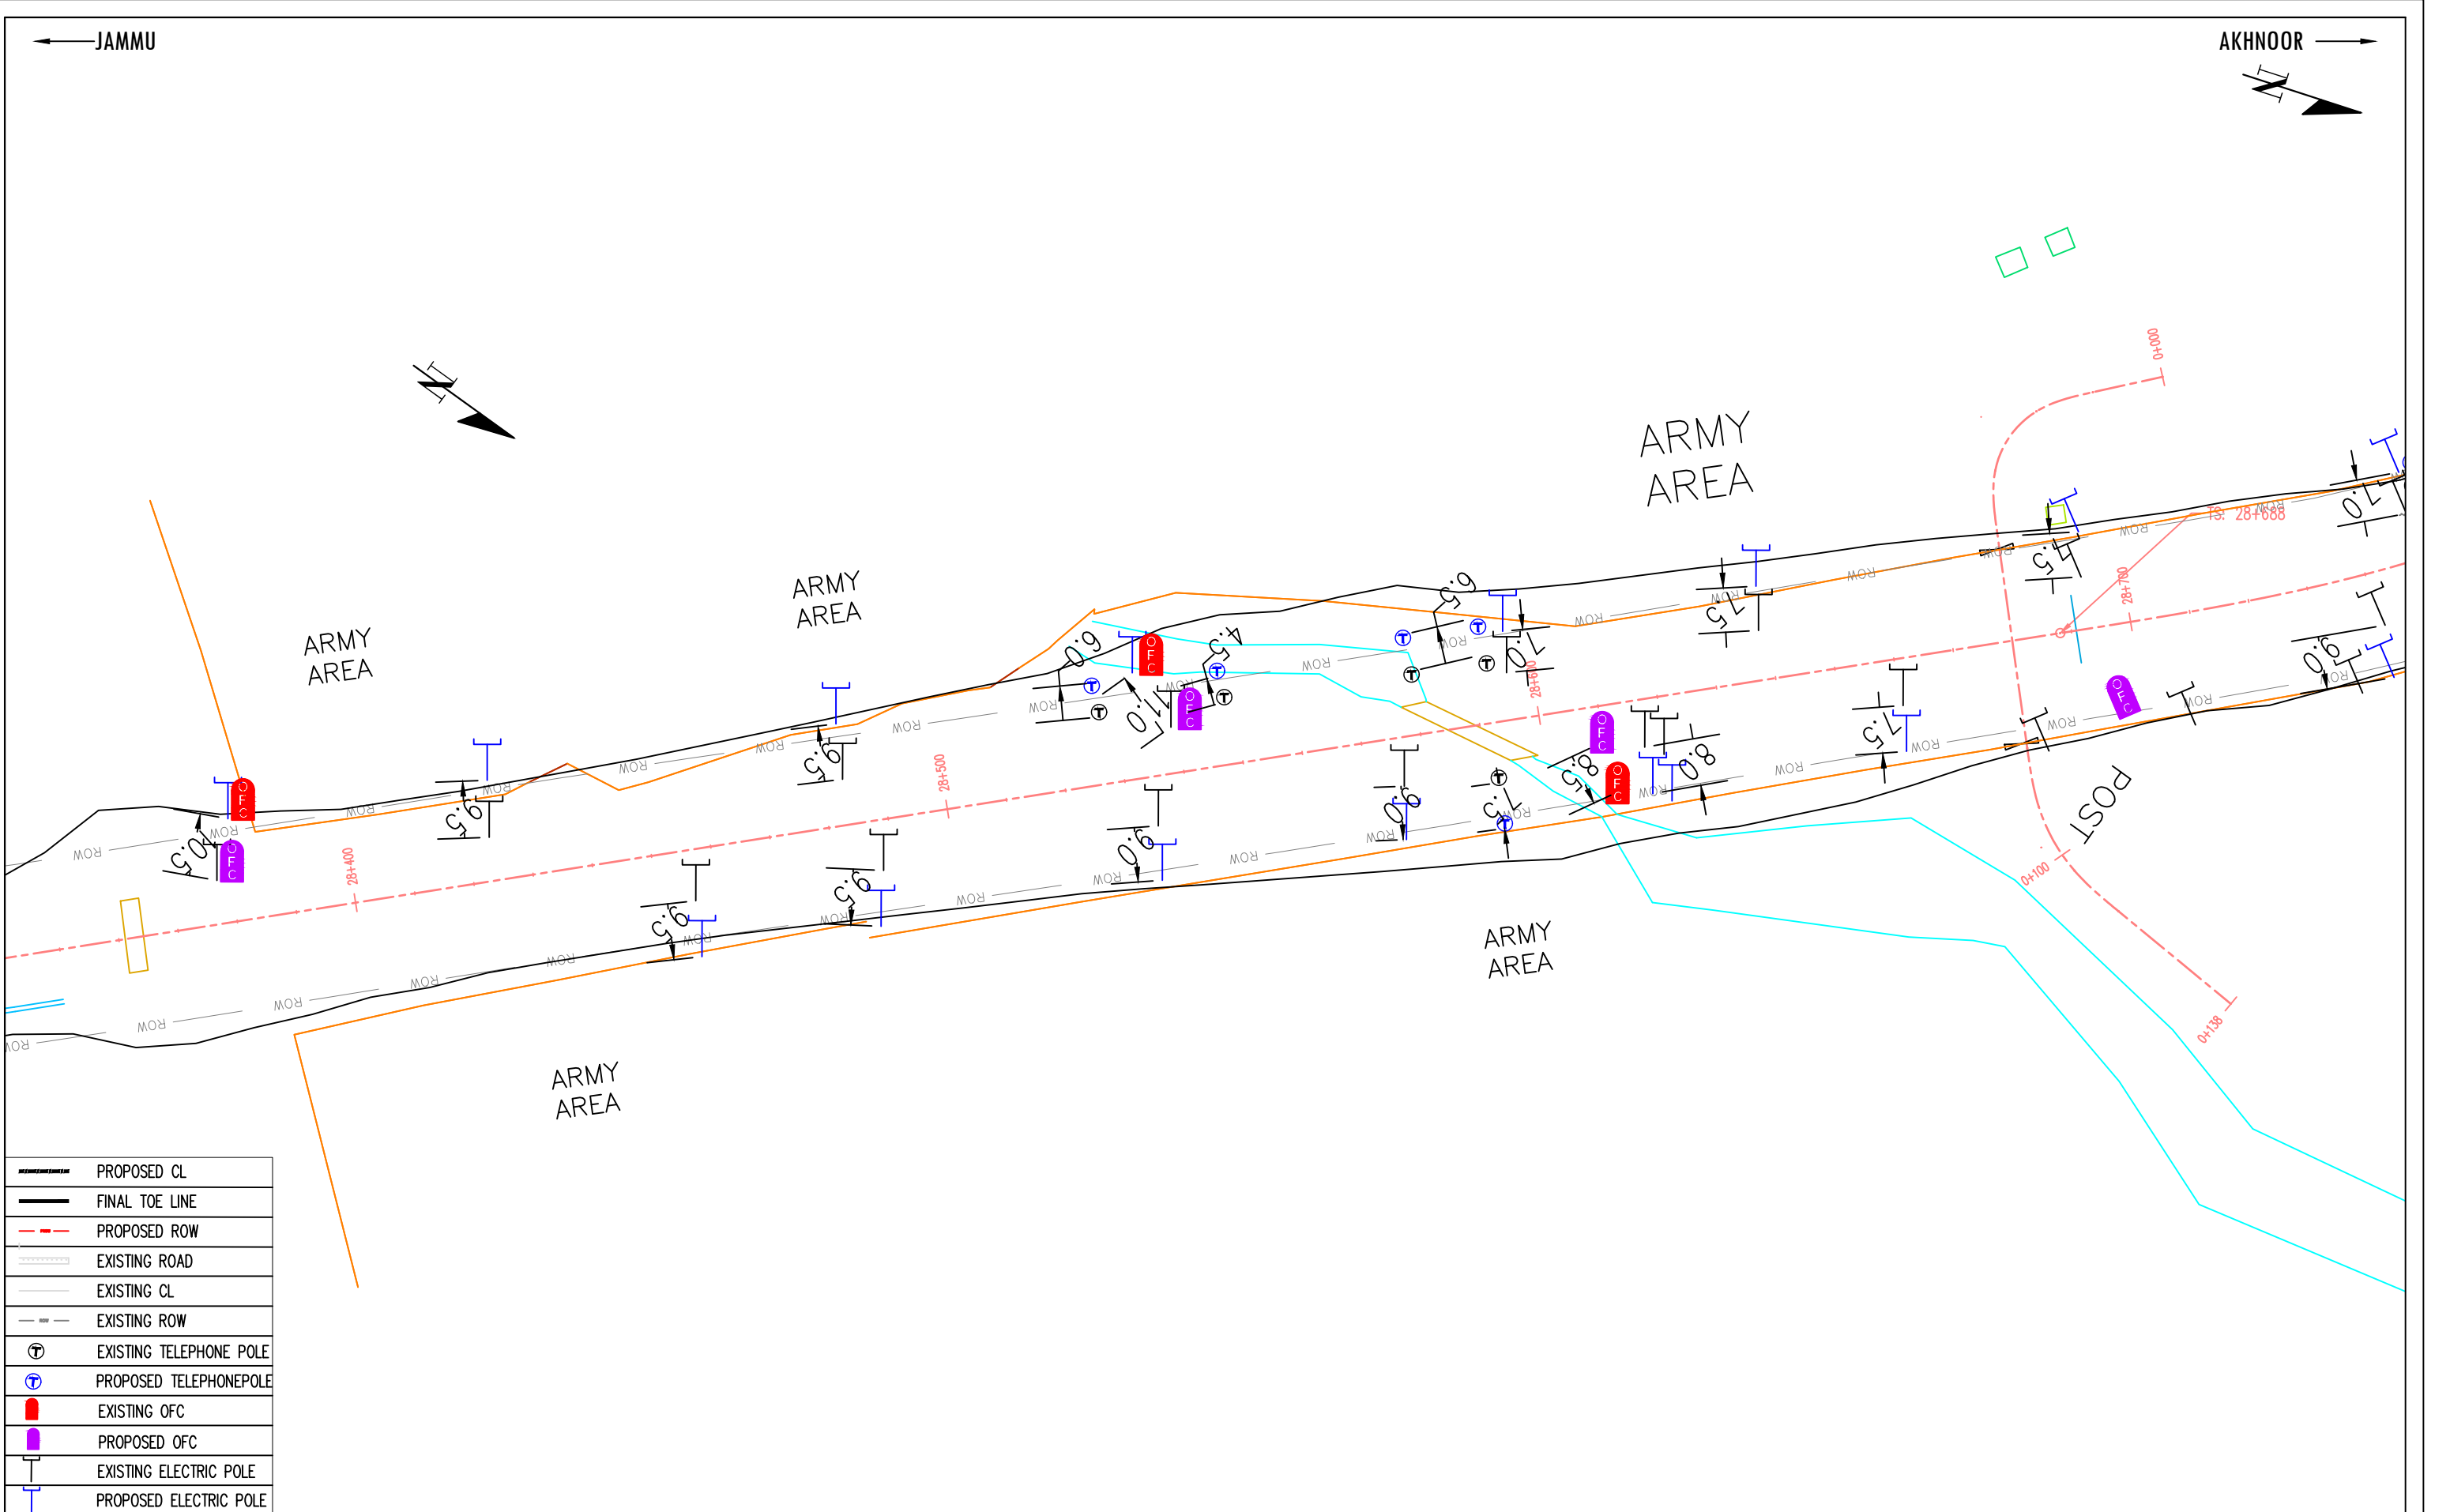


	PROPOSED CL
	FINAL TOE LINE
	PROPOSED ROW
	EXISTING ROAD
	EXISTING CL
	EXISTING ROW
	EXISTING TELEPHONE POLE
	PROPOSED TELEPHONE POLE
	EXISTING OFC
	PROPOSED OFC
	EXISTING ELECTRIC POLE
	PROPOSED ELECTRIC POLE

			CLIENT:		DESIGN CONSULTANT:		PROJECT:		SCALE AT A3 SIZE DRAWING		TITLE:		CLIENT APPROVAL:		SIGNATURE:	
					ANANDJIWALA INFRA ADVISORY		CONSULTANCY SERVICES FOR FEASIBILITY STUDY, PREPARATION OF DETAILED PROJECT REPORT AND PROVIDING PRE-CONSTRUCTION SERVICES FOR UPGRADATION OF EXISTING 2 LANE HIGHWAY TO 4 LANE WITH PAVED SHOULDER CONFIGURATION (NH-144A) FROM KM 26.350 (KHATI CHOWK) TO KM 30.097 (HANUMAN CHOWK) OF JAMMU - AKHNOOR SECTION IN THE UNION TERRITORY OF JAMMU & KASHMIR ON EPC BASIS		HORIZ:1:1000		UTILITY PLAN					
			NATIONAL HIGHWAYS & INFRASTRUCTURE DEVELOPMENT CORPORATION LTD.		9, Shivranjani Shopping Center, On 132 Feet Ring Road						Km 28+400 to Km- 28+700		DWG NO:- ICS/JA/NHIDCL/FS/P&P/1			
			PTI BUILDING, 4 PARLIAMENT STREET		Nr. Shivranjani Cross Road, Satellite, Ahmedabad - 380 015								DRAWN: LK		CHECKED: SJ	
			SANSAD MARG AREA, NEW DELHI - 110001		Email: anandjiwalainfra@gmail.com								DESIGNED: SC		APPROVED: LA	
			REV.		DATE		REVISIONS									
			02		09/09/2020		AL UPDATE MBR									
			01		11/06/2020		AL UPDATE END									

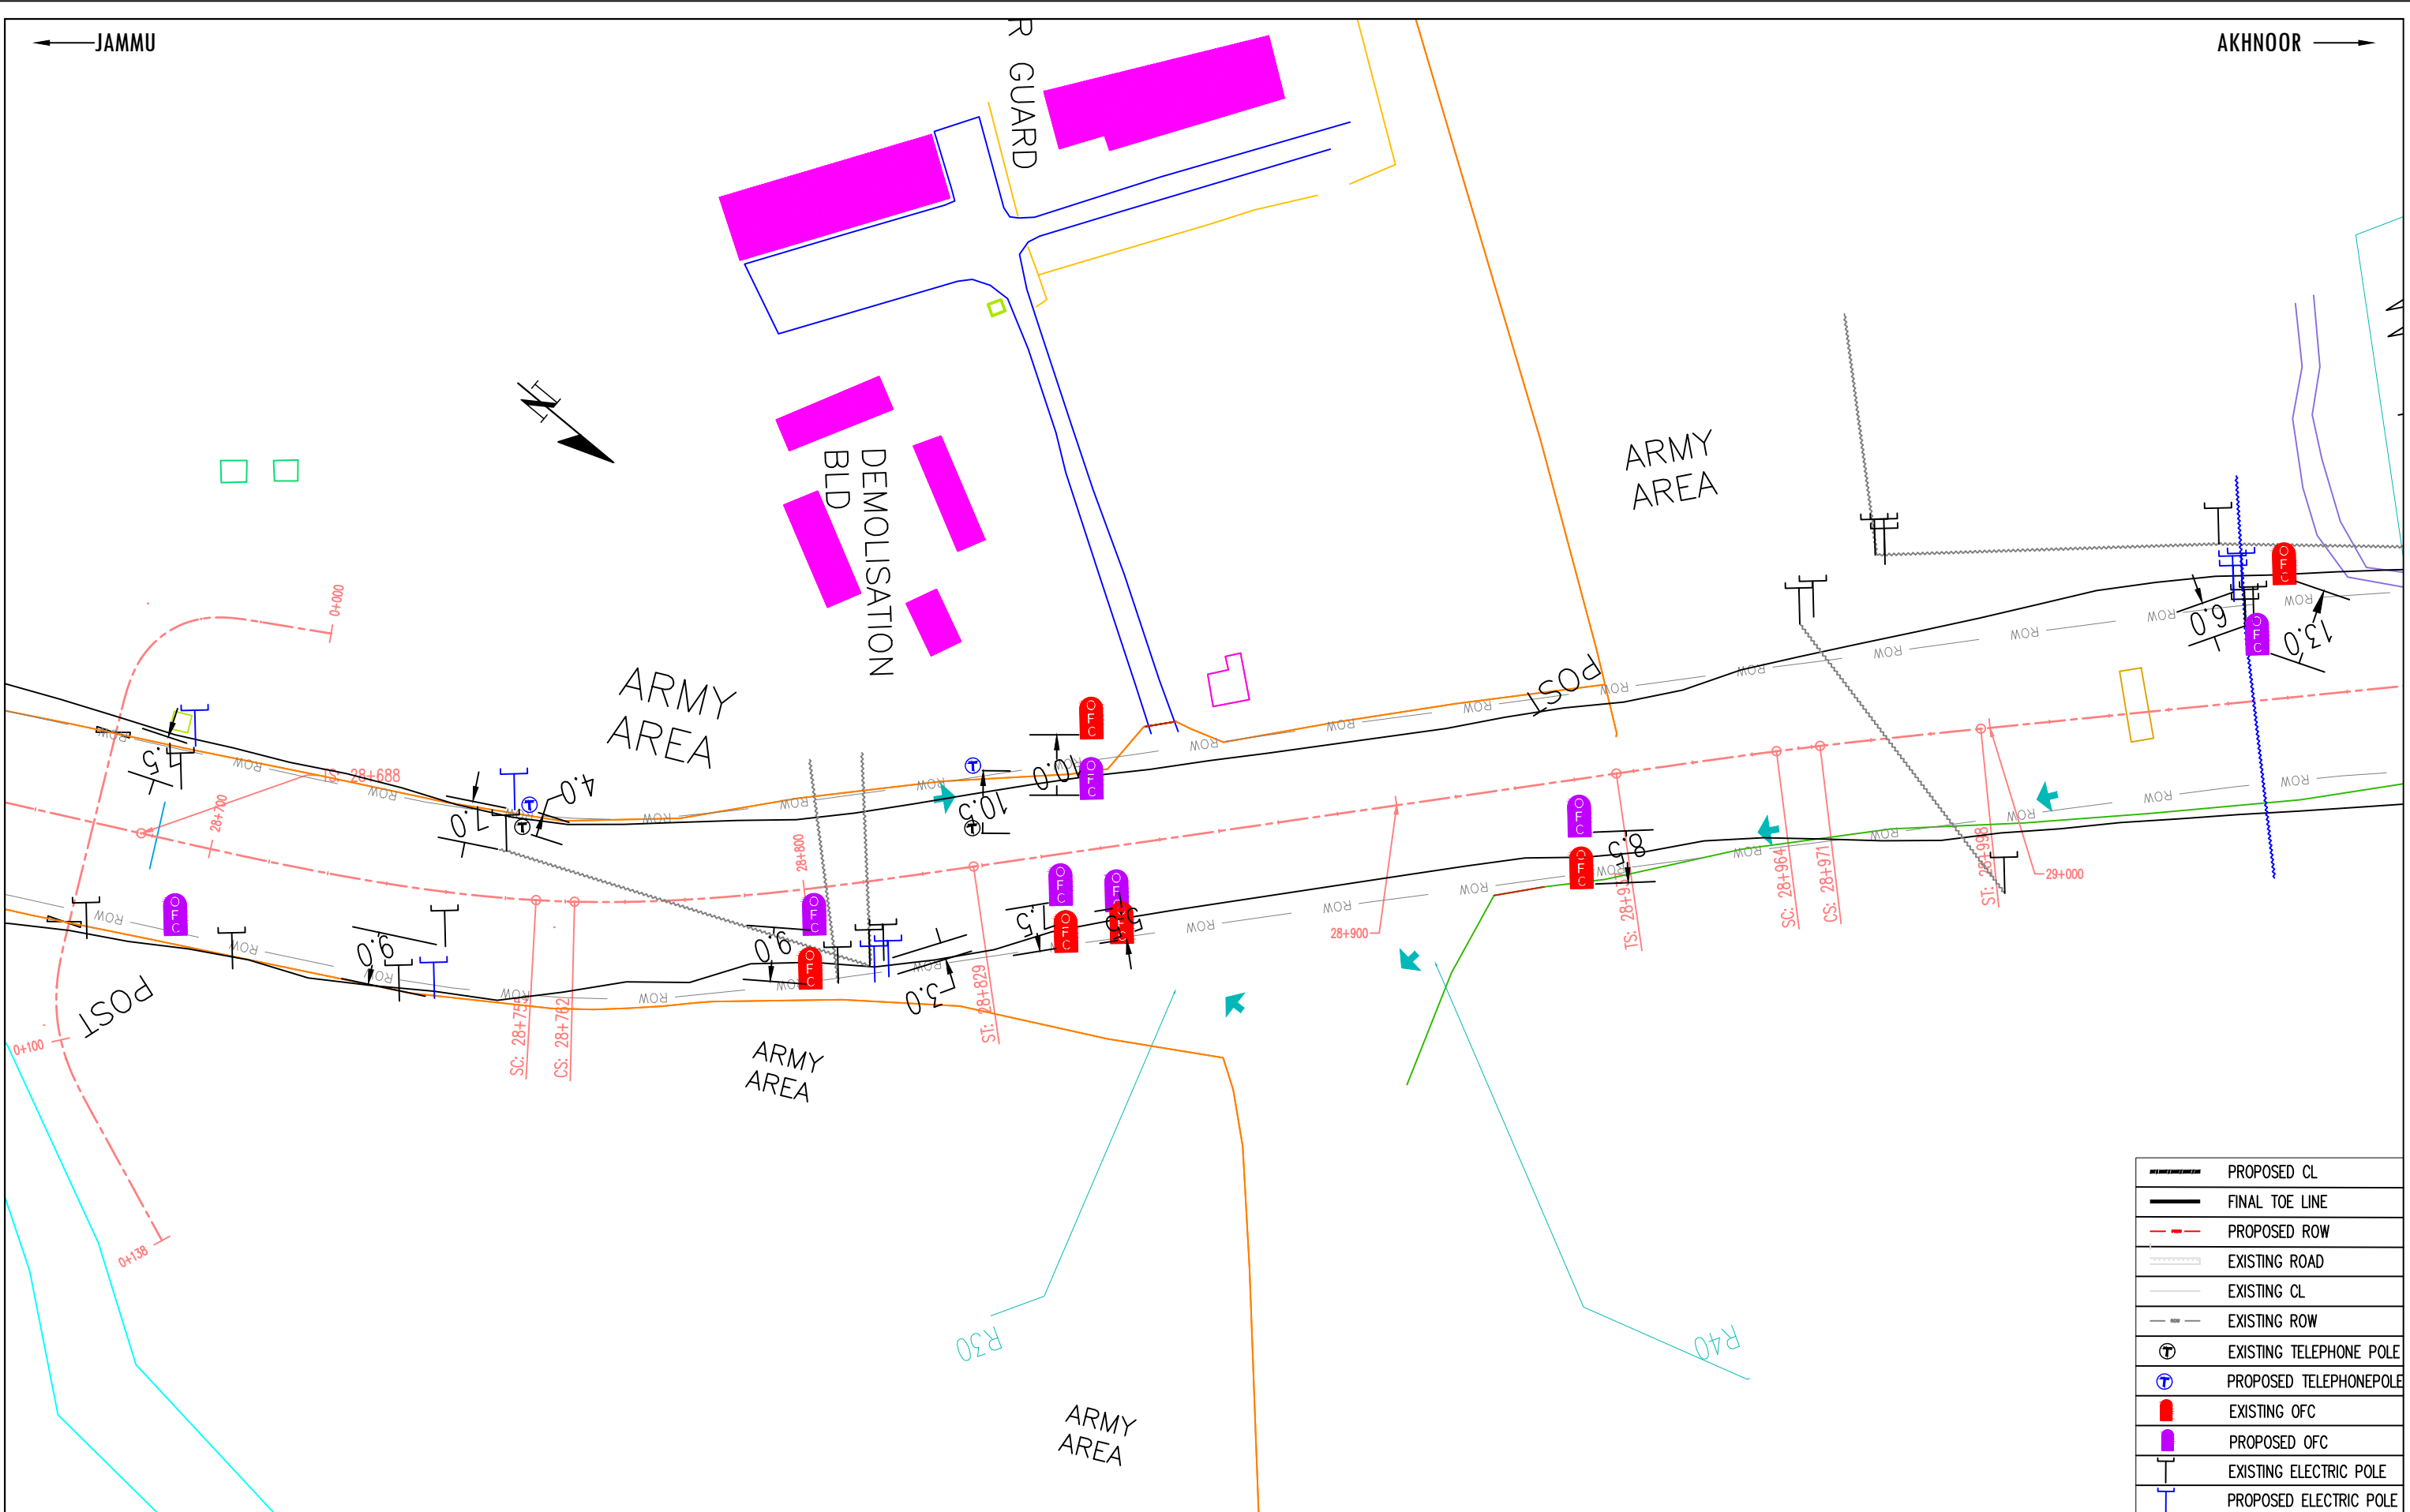

CLIENT:			DESIGN CONSULTANT:			PROJECT:			SCALE AT A3 SIZE DRAWING			TITLE:		
NATIONAL HIGHWAYS & INFRASTRUCTURE DEVELOPMENT CORPORATION LTD.			ANANDJIWALA INFRA ADVISORY			CONSULTANCY SERVICES FOR FEASIBILITY STUDY, PREPARATION OF DETAILED PROJECT REPORT AND PROVIDING PRE-CONSTRUCTION SERVICES FOR UPGRADATION OF EXISTING 2 LANE HIGHWAY TO 4 LANE WITH PAVED SHOULDER CONFIGURATION (NH-144A) FROM KM 26.350 (KHATI CHOWK) TO KM 30.097 (HANUMAN CHOWK) OF JAMMU - AKHNOOR SECTION IN THE UNION TERRITORY OF JAMMU & KASHMIR ON EPC BASIS			HORIZ.1:1000			UTILITY PLAN		
PTI BUILDING, 4 PARLIAMENT STREET SANSAD MARG AREA, NEW DELHI - 110001			9, Shivranjani Shopping Center, On 132 Feet Ring Road Nr. Shivranjani Cross Road, Satellite, Ahmedabad - 380 015 Email: anandjiwalainfra@gmail.com						8 0 8 16 24 32 40			Km 28+700 to Km- 29+100		
02	09/09/2020	AL UPDATE MBR										CLIENT APPROVAL: SIGNATURE:		
01	11/06/2020	AL UPDATE END										DWG NO:- ICS/JA/NHDCL/FS/P&P/1		
REV.	DATE	REVISIONS										DRAWN: LK CHECKED: SJ DESIGNED: SC APPROVED: LA		

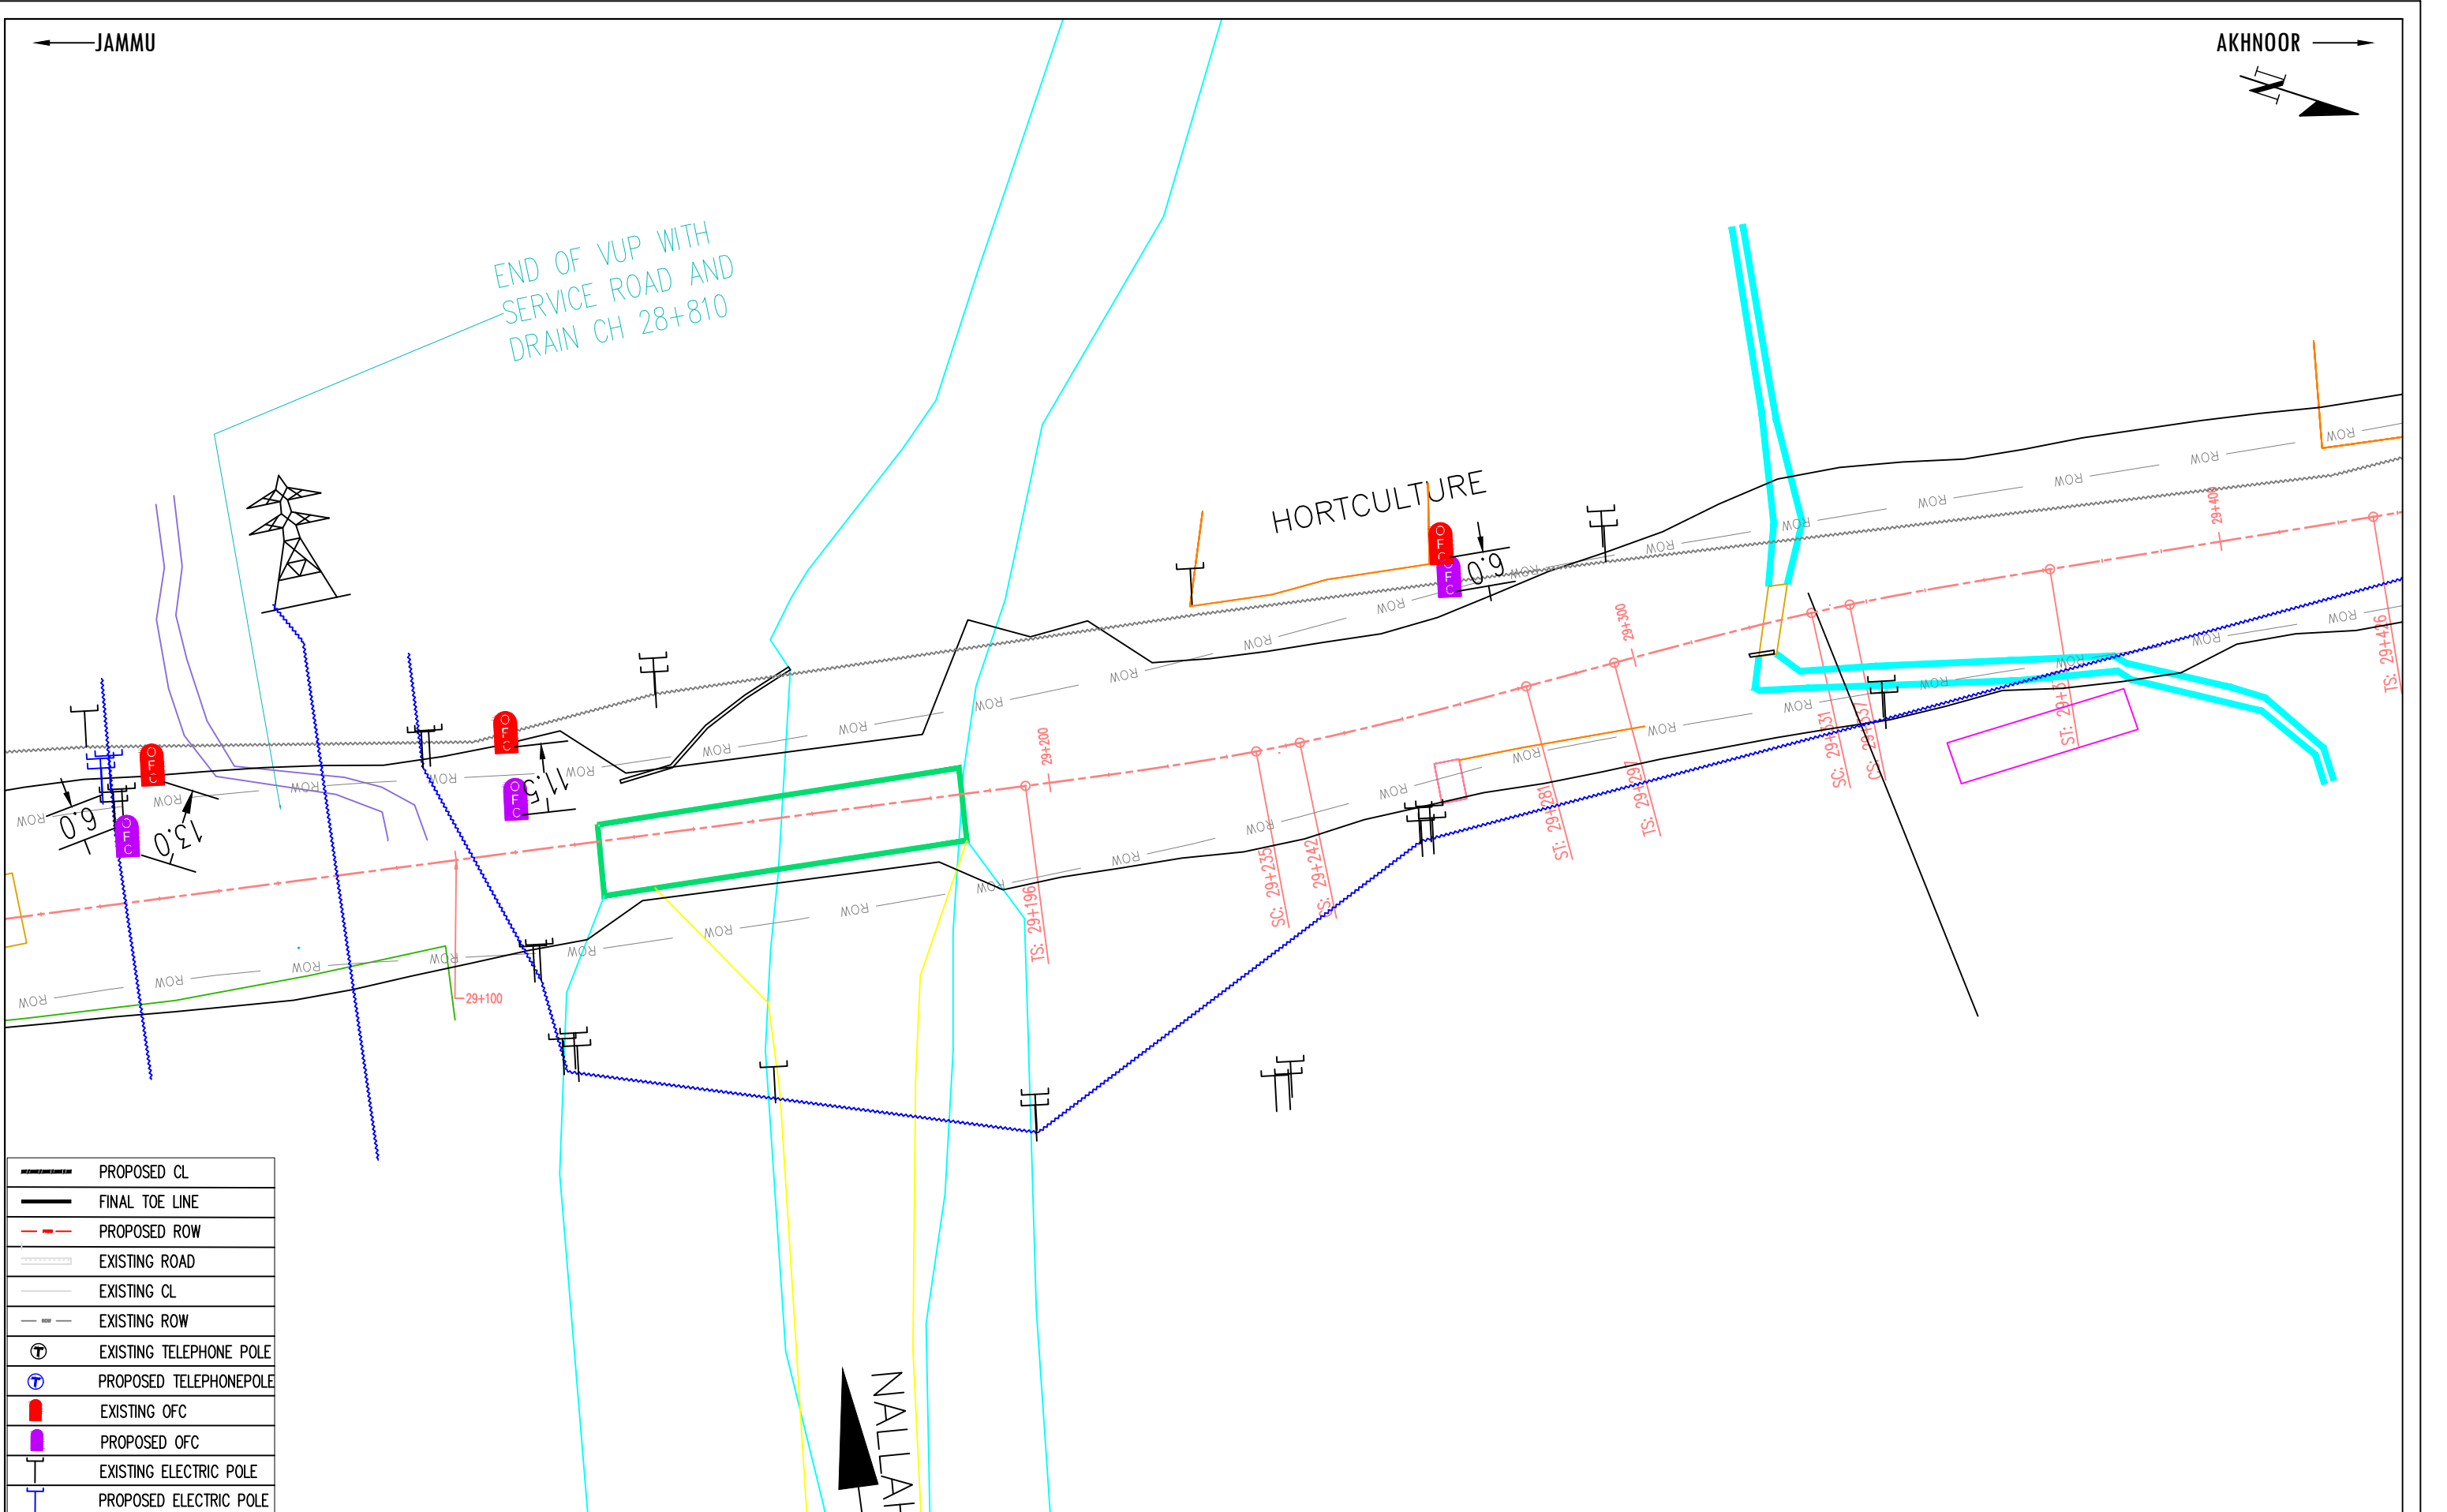

	PROPOSED CL
	FINAL TOE LINE
	PROPOSED ROW
	EXISTING ROAD
	EXISTING CL
	EXISTING ROW
	EXISTING TELEPHONE POLE
	PROPOSED TELEPHONE POLE
	EXISTING OFC
	PROPOSED OFC
	EXISTING ELECTRIC POLE
	PROPOSED ELECTRIC POLE

02	09/09/2020	AL UPDATE MBR
01	11/06/2020	AL UPDATE END
REV.	DATE	REVISIONS

CLIENT:
NATIONAL HIGHWAYS & INFRASTRUCTURE DEVELOPMENT CORPORATION LTD.
PTI BUILDING, 4 PARLIAMENT STREET
SANSAD MARG AREA, NEW DELHI - 110001


DESIGN CONSULTANT:
ANANDJIWALA INFRA ADVISORY
9, Shivranjani Shopping Center, On 132 Feet Ring Road
Nr. Shivranjani Cross Road, Satellite, Ahmedabad - 380 015
Email: anandjiwalainfra@gmail.com

PROJECT:
CONSULTANCY SERVICES FOR FEASIBILITY STUDY, PREPARATION OF DETAILED PROJECT REPORT AND PROVIDING PRE-CONSTRUCTION SERVICES FOR UPGRADATION OF EXISTING 2 LANE HIGHWAY TO 4 LANE WITH PAVED SHOULDER CONFIGURATION (NH-144A) FROM KM 26.350 (KHATI CHOWK) TO KM 30.097 (HANUMAN CHOWK) OF JAMMU - AKHNOOR SECTION IN THE UNION TERRITORY OF JAMMU & KASHMIR ON EPC BASIS

SCALE AT A3 SIZE DRAWING
HORIZ.1:1000

TITLE:
UTILITY PLAN
Km 29+100 to Km- 29+400

CLIENT APPROVAL:		SIGNATURE:	
DWG NO:-	ICS/JA/NHDCL/FS/P&P/1		
DRAWN:	CHECKED:	DESIGNED:	APPROVED:
LK	SJ	SC	LA

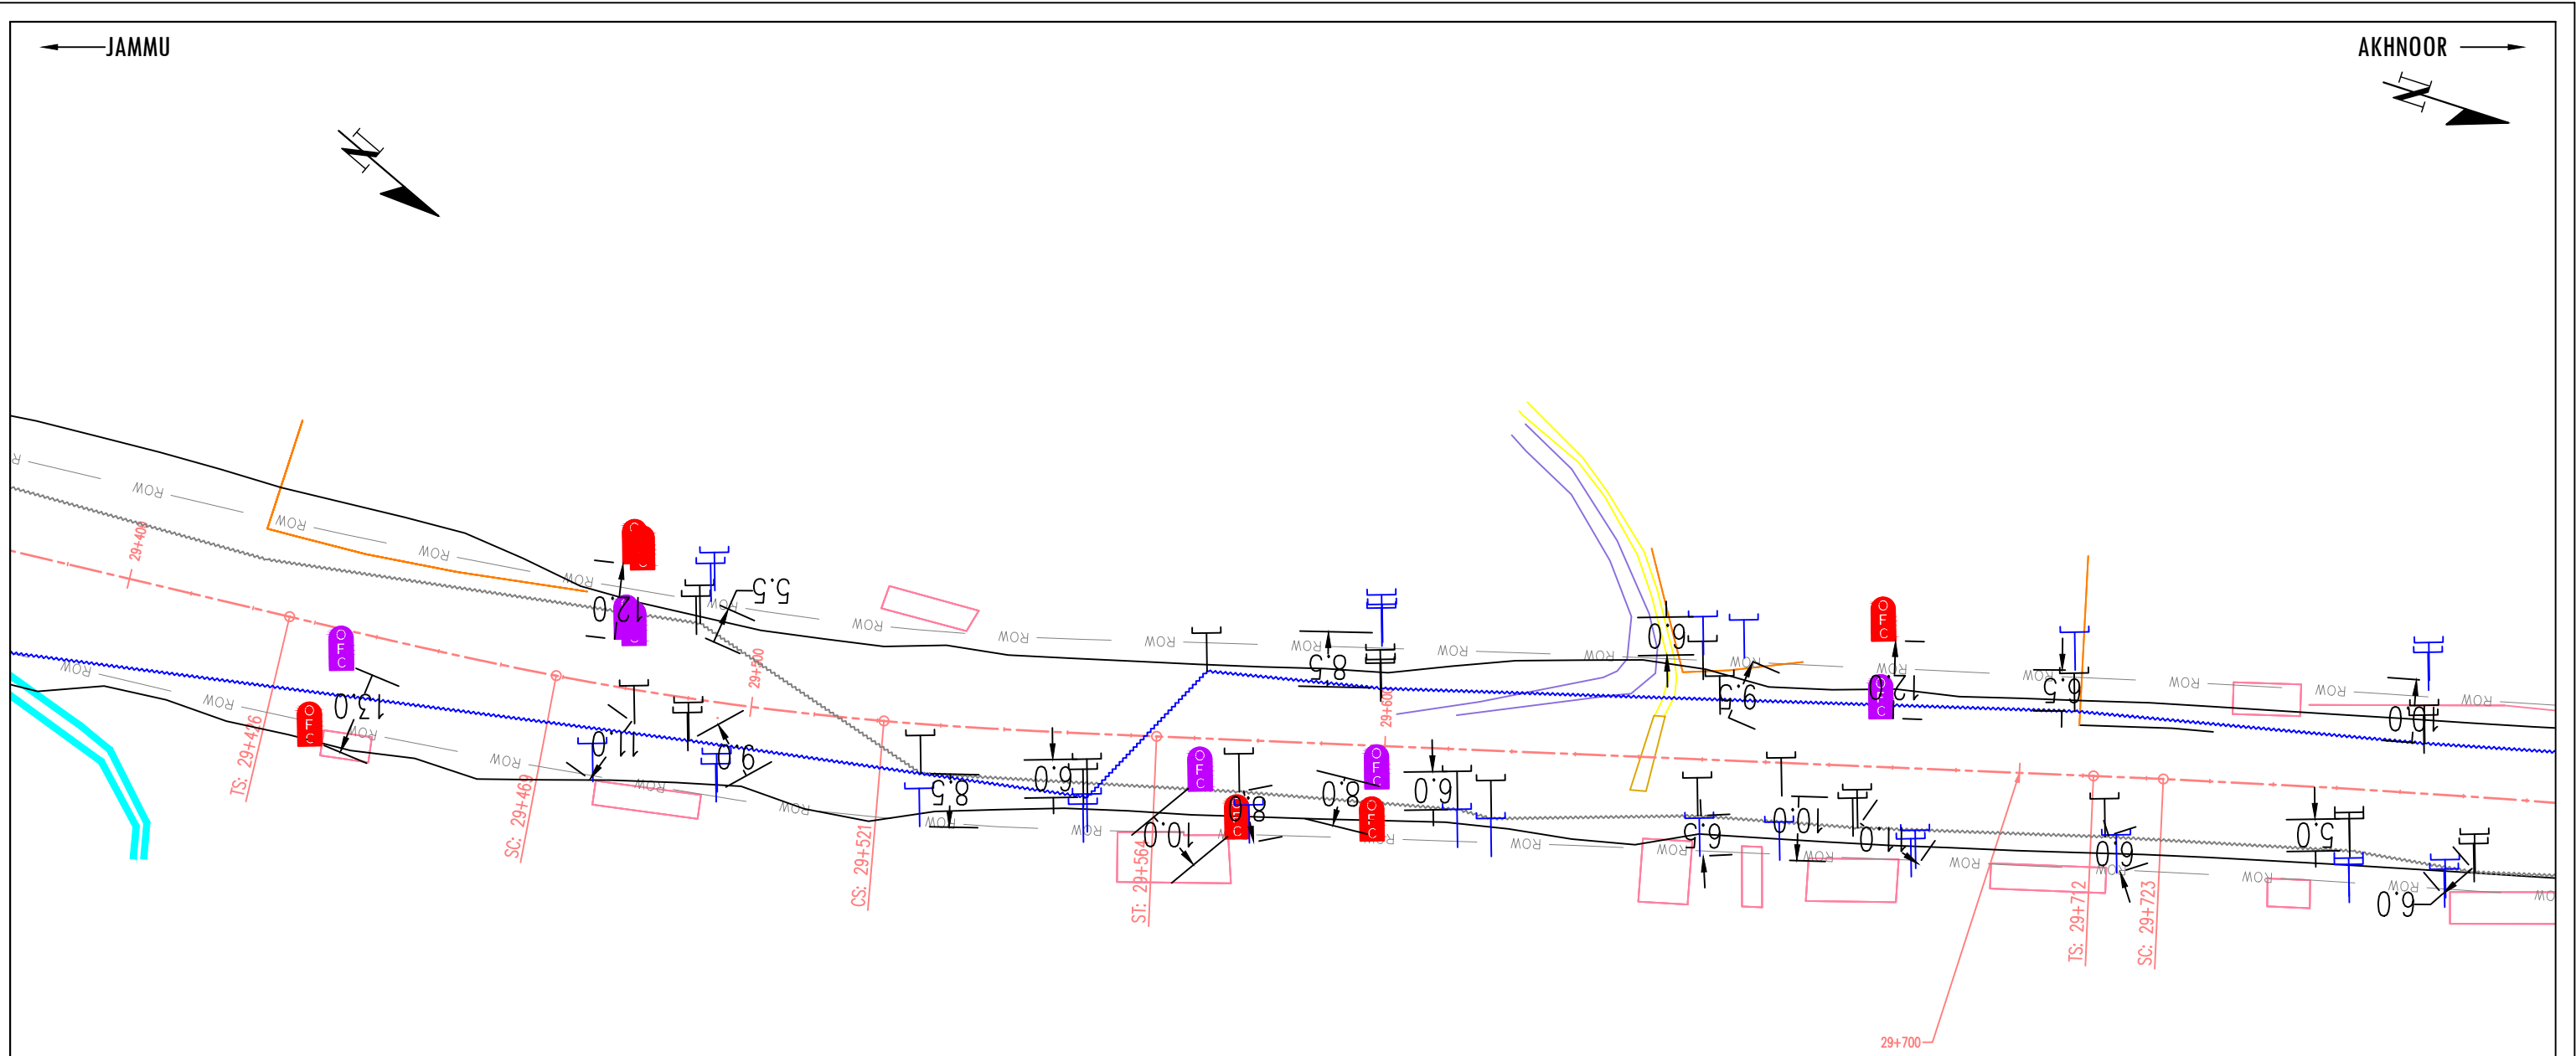

	PROPOSED CL
	FINAL TOE LINE
	PROPOSED ROW
	EXISTING ROAD
	EXISTING CL
	EXISTING ROW
	EXISTING TELEPHONE POLE
	PROPOSED TELEPHONE POLE
	EXISTING OFC
	PROPOSED OFC
	EXISTING ELECTRIC POLE
	PROPOSED ELECTRIC POLE

02	09/09/2020	AL UPDATE MBR
01	11/06/2020	AL UPDATE END
REV.	DATE	REVISIONS

CLIENT:

**NATIONAL HIGHWAYS & INFRASTRUCTURE
DEVELOPMENT CORPORATION LTD.**
PTI BUILDING, 4 PARLIAMENT STREET
SANSAD MARG AREA, NEW DELHI - 110001


DESIGN CONSULTANT:
ANANDJIWALA INFRA ADVISORY
 9, Shivrangani Shopping Center, On 132 Feet Ring Road
 Nr. Shivrangani Cross Road, Satellite, Ahmedabad - 380 015
 Email: anandjiwalainfra@gmail.com

PROJECT: CONSULTANCY SERVICES FOR FEASIBILITY STUDY, PREPARATION OF DETAILED PROJECT REPORT AND PROVIDING PRE-CONSTRUCTION SERVICES FOR UPGRADEATION OF EXISTING 2 LANE HIGHWAY TO 4 LANE WITH PAVED SHOULDER CONFIGURATION (NH-144A) FROM KM 26.350 (KHATI CHOWK) TO KM 30.097 (HANUMAN CHOWK) OF JAMMU - AKHNOOR SECTION IN THE UNION TERRITORY OF JAMMU & KASHMIR ON EPC BASIS

SCALE AT A3 SIZE DRAWING
HORIZ.1:1000

TITLE:	UTILITY PLAN
	Km 29+400 to Km- 29+700

CLIENT APPROVAL:		SIGNATURE:	
DWG NO:- ICS/JA/NHIDCL/FS/P&P/1			
DRAWN:	CHECKED:	DESIGNED:	APPROVED:
LK	SJ	SC	LA

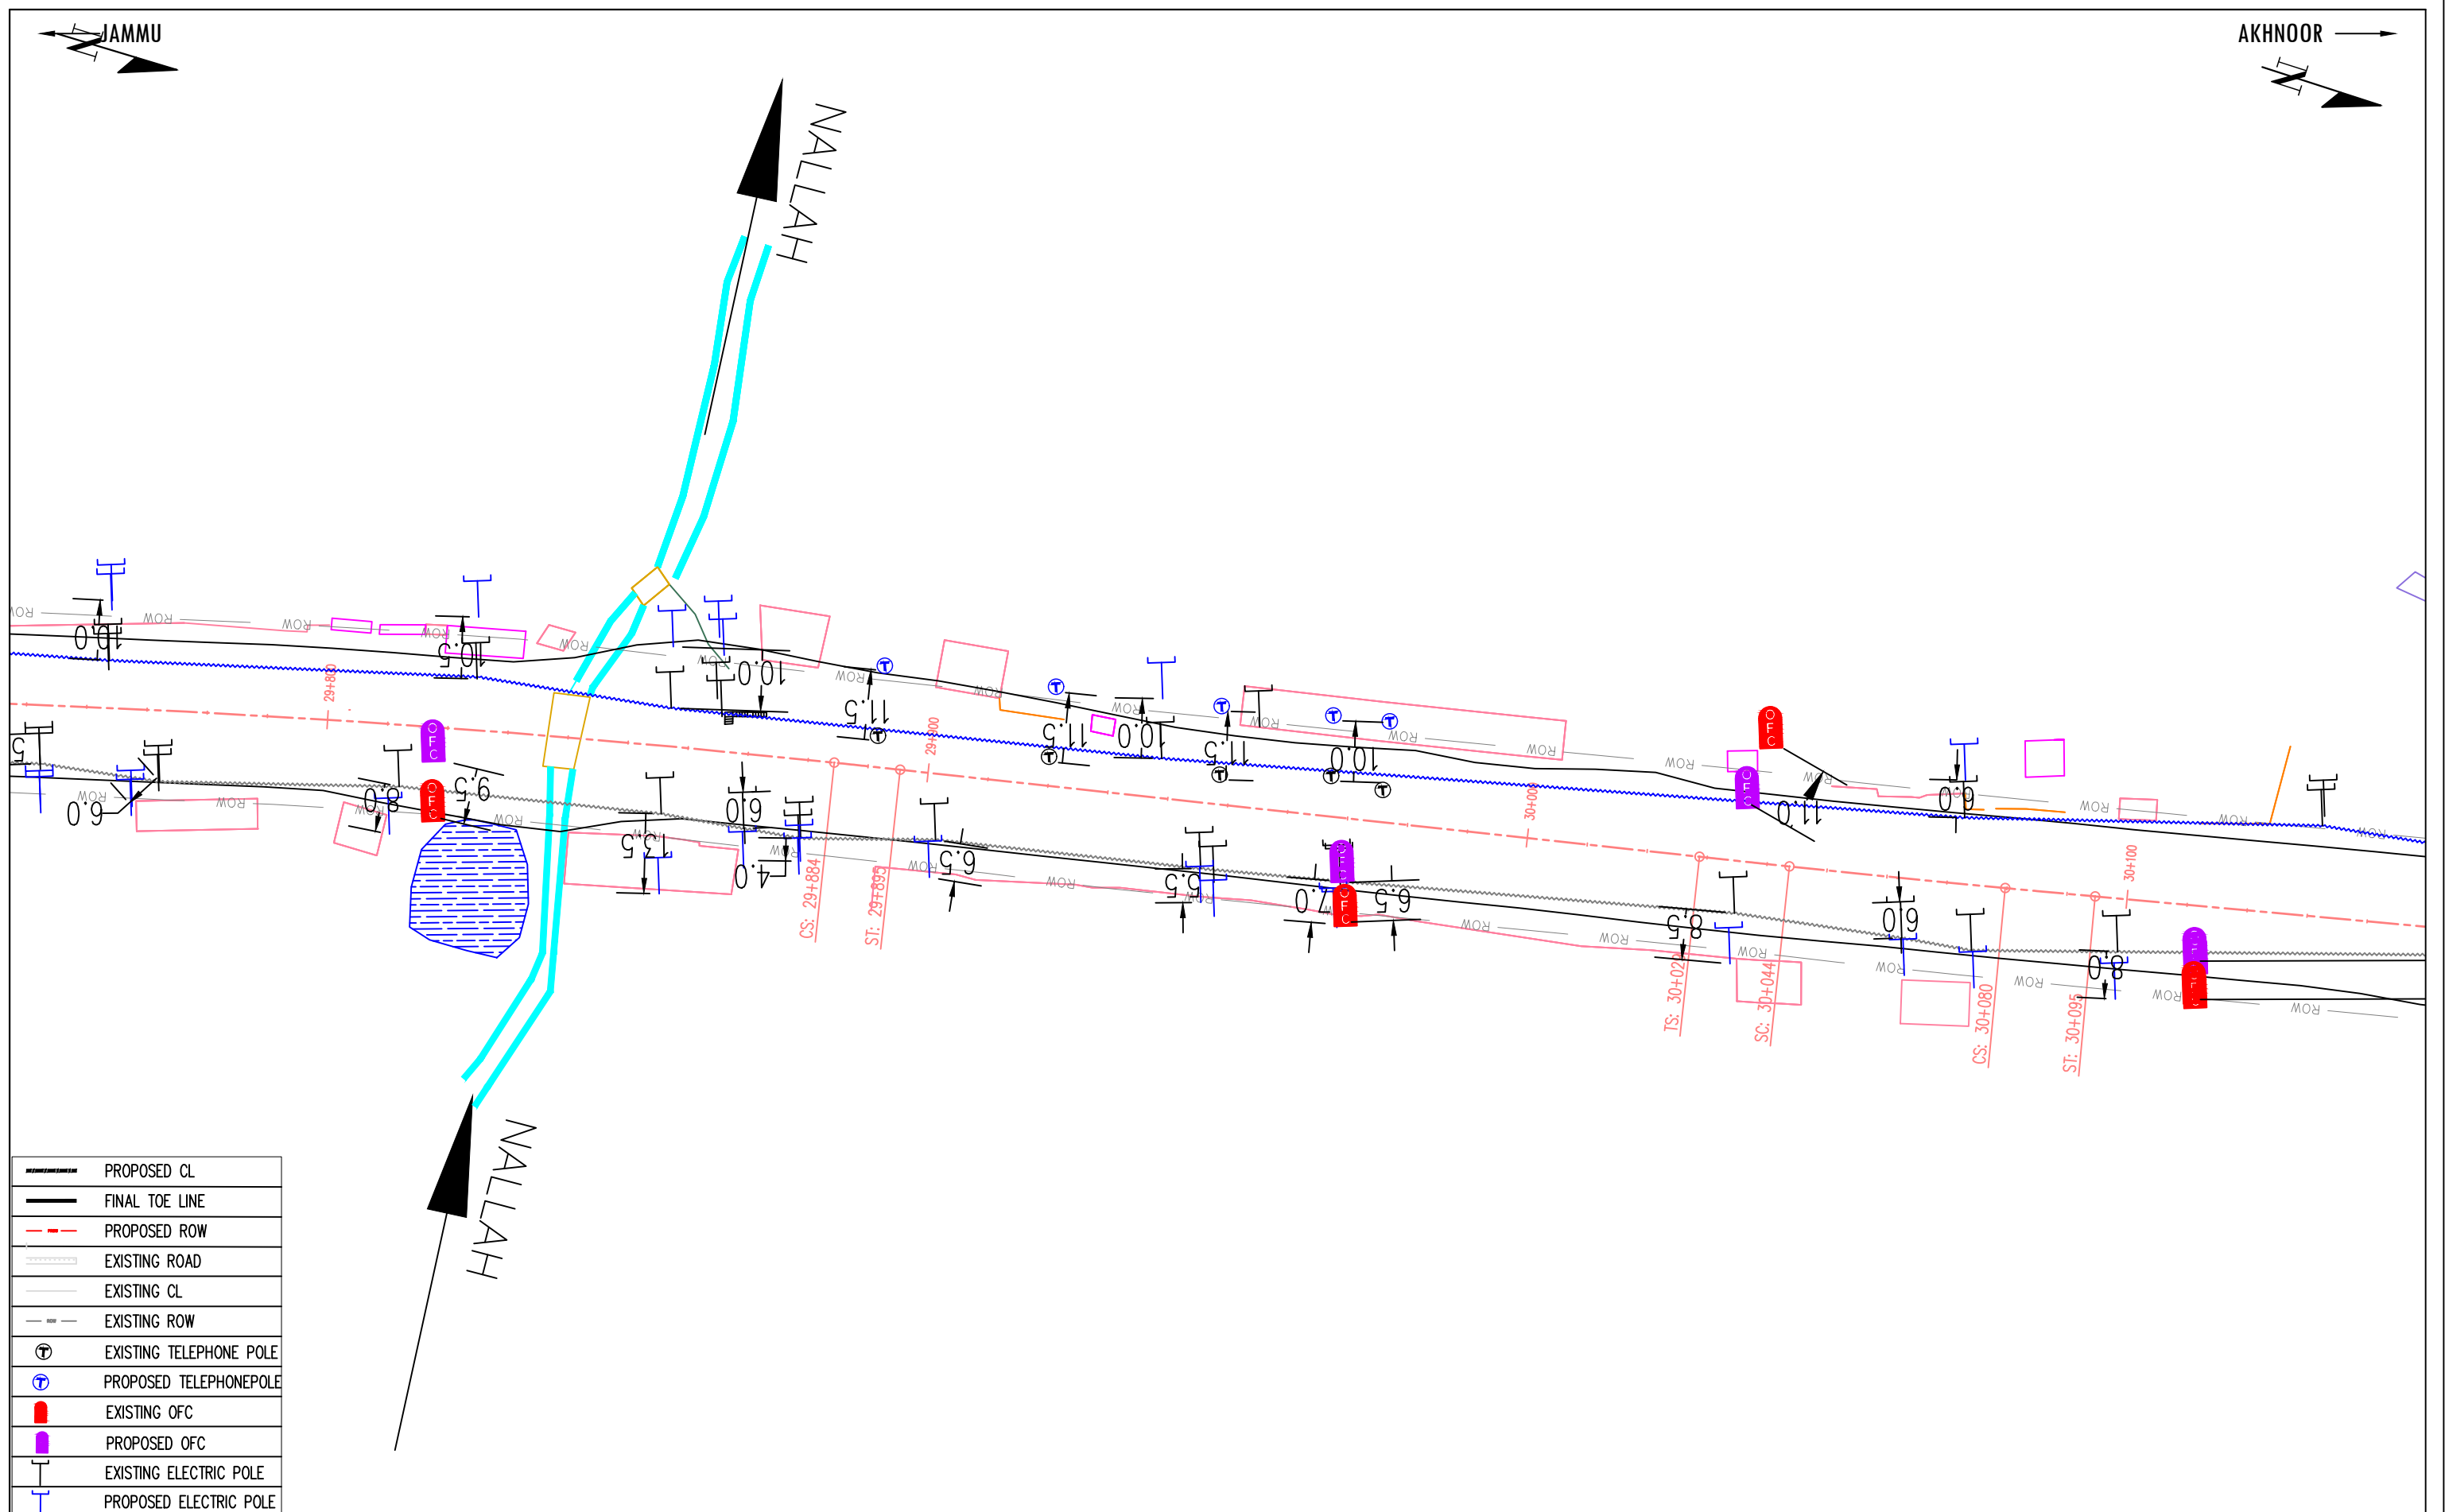

			CUSTOMER:	PROJECT:	DESIGN CONSULTANT:	SCALE AT A3 SIZE DRAWING	TITLE:	CLIENT APPROVAL:	SIGNATURE:
			NATIONAL HIGHWAYS & INFRASTRUCTURE DEVELOPMENT CORPORATION LTD.	ANANDJIWALA INFRA ADVISORY	CONSULTANCY SERVICES FOR FEASIBILITY STUDY, PREPARATION OF DETAILED PROJECT REPORT AND PROVIDING PRE-CONSTRUCTION SERVICES FOR UPGRADATION OF EXISTING 2 LANE HIGHWAY TO 4 LANE WITH PAVED SHOULDER CONFIGURATION (NH-144A) FROM KM 26.350 (KHATI CHOWK) TO KM 30.097 (HANUMAN CHOWK) OF JAMMU - AKHNOOR SECTION IN THE UNION TERRITORY OF JAMMU & KASHMIR ON EPC BASIS	HORIZ.1:1000 	UTILITY PLAN		
02	09/09/2020	AL UPDATE MER	PTI BUILDING, 4 PARLIAMENT STREET SANSAD MARG AREA, NEW DELHI - 110001	9, Shivrangani Shopping Center, On 132 Feet Ring Road Nr. Shivrangani Cross Road, Satellite, Ahmedabad - 380 015 Email: anandjiwalainfra@gmail.com			Km 29+700 to Km- 30+100	DWG NO:- ICS/JA/NHIDCL/FS/P&P /1	
01	11/06/2020	AL UPDATE END						DRAWN: LK	CHECKED: SJ
REV.	DATE	REVISIONS						DESIGNED: SC	APPROVED: LA

