

National Highways & Infrastructure Development Corporation Limited.

Consultancy Services for preparation of Feasibility Study and Detailed Project Report for Two lanning of Pango to Jorging Road (Length: 90 km) for execution on EPC Mode in the State of Arunachal Pradesh under SARDP-NE Phase 'B'

FINAL DETAILED PROJECT REPORT - SEPTEMBER-2023



**PLAN & PROFILE
PACKAGE - I (0+000KM TO 40+000 KM)**

CONSULTANT:



Shweta Technophile Consultants Pvt. Ltd.



CENTER LINE COORDINATES

Chainage	Easting	Northing
0	671634.000	3196774.240
100	671573.940	3196700.590
200	671532.800	3196609.790
300	671468.260	3196567.730
400	671503.690	3196653.300
500	671463.280	3196699.720
600	671404.510	3196618.840
700	671382.940	3196522.880
800	671362.130	3196427.060
900	671303.160	3196346.830
1000	671229.530	3196341.350
1100	671304.370	3196393.680
1200	671356.730	3196476.290
1300	671292.950	3196461.930
1400	671228.170	3196395.860
1500	671169.650	3196316.570
1600	671112.120	3196240.720
1700	671113.790	3196310.480
1800	671181.460	3196383.180
1900	671245.370	3196460.020
2000	671260.230	3196539.470
2100	671198.600	3196473.900
2200	671138.250	3196395.310
2300	671070.690	3196324.060
2400	670987.520	3196270.480
2500	670918.730	3196198.380
2600	670821.930	3196198.600
2700	670724.740	3196222.150
2800	670644.940	3196275.730
2900	670572.650	3196337.550
3000	670479.260	3196302.140
3100	670385.980	3196271.080
3200	670285.980	3196270.010
3300	670186.400	3196263.380
3400	670089.250	3196241.300
3500	669990.870	3196237.380
3600	669957.720	3196308.650
3700	669878.730	3196354.270
3800	669799.780	3196329.490
3900	669750.180	3196243.980
4000	669712.190	3196156.150
4100	669704.320	3196056.470
4200	669787.600	3196016.270
4300	669885.440	3195995.620
4400	669983.200	3195974.600
4500	670075.140	3195935.850
4600	670156.650	3195880.460
4700	670189.020	3195786.210
4800	670237.410	3195698.980
4900	670297.160	3195619.240
5000	670374.680	3195556.140

Chainage	Easting	Northing
5100	670453.190	3195494.200
5200	670519.270	3195420.570
5300	670535.120	3195323.290
5400	670499.960	3195230.220
5500	670459.760	3195138.680
5600	670424.090	3195045.450
5700	670419.290	3194946.300
5800	670454.820	3194853.690
5900	670516.360	3194779.370
6000	670557.220	3194692.480
6100	670557.560	3194592.480
6200	670565.430	3194492.850
6300	670580.310	3194393.970
6400	670607.640	3194298.090
6500	670618.560	3194200.110
6600	670615.570	3194100.390
6700	670620.250	3194000.500
6800	670645.400	3193904.730
6900	670708.810	3193827.810
7000	670765.510	3193746.080
7100	670759.210	3193654.160
7200	670685.850	3193592.630
7300	670601.850	3193636.210
7400	670540.210	3193714.950
7500	670478.560	3193793.690
7600	670406.290	3193860.850
7700	670308.780	3193863.630
7800	670231.330	3193802.060
7900	670161.560	3193730.420
8000	670081.920	3193671.240
8100	669994.490	3193622.700
8200	669907.260	3193573.820
8300	669821.990	3193521.580
8400	669730.170	3193484.930
8500	669630.810	3193493.670
8600	669531.750	3193507.310
8700	669433.220	3193524.160
8800	669336.240	3193548.540
8900	669275.190	3193614.050
9000	669278.950	3193713.910
9100	669301.020	3193811.430
9200	669308.230	3193907.100
9300	669225.510	3193963.230
9400	669153.800	3193933.620
9500	669096.250	3193853.330
9600	669025.810	3193782.490
9700	668948.910	3193722.510
9800	668887.830	3193643.370
9900	668820.790	3193569.410
10000	668775.680	3193480.550

Chainage	Easting	Northing
10100	668743.920	3193385.730
10200	668722.500	3193288.220
10300	668678.060	3193198.830
10400	668597.770	3193150.290
10500	668515.650	3193203.020
10600	668440.380	3193268.750
10700	668361.520	3193330.230
10800	668285.160	3193394.670
10900	668217.450	3193468.250
11000	668156.370	3193547.140
11100	668150.840	3193644.980
11200	668152.380	3193744.780
11300	668145.790	3193844.500
11400	668120.240	3193936.850
11500	668021.340	3193950.900
11600	667940.900	3193902.660
11700	667877.800	3193825.680
11800	667818.240	3193745.630
11900	667777.790	3193654.200
12000	667701.140	3193592.980
12100	667607.000	3193559.290
12200	667512.670	3193526.080
12300	667416.970	3193497.080
12400	667385.920	3193417.450
12500	667419.730	3193333.190
12600	667515.750	3193359.440
12700	667615.040	3193370.780
12800	667706.910	3193350.480
12900	667745.860	3193259.080
13000	667807.900	3193180.760
13100	667877.010	3193108.520
13200	667937.800	3193029.260
13300	667978.070	3192938.160
13400	668013.930	3192845.290
13500	668034.990	3192751.570
13600	668101.920	3192681.590
13700	668122.220	3192584.470
13800	668089.900	3192493.700
13900	668027.620	3192415.580
14000	667962.550	3192339.640
14100	667894.610	3192266.600
14200	667799.450	3192246.020
14300	667707.900	3192285.020
14400	667624.080	3192331.880
14500	667526.870	3192308.630
14600	667429.810	3192284.530
14700	667332.000	3192294.840
14800	667241.120	3192305.530
14900	667211.970	3192218.840
15000	667163.230	3192132.230

Chainage	Easting	Northing
15100	667071.640	3192127.580
15200	667038.250	3192218.690
15300	667005.030	3192312.620
15400	666937.470	3192380.250
15500	666843.640	3192414.830
15600	666751.840	3192454.140
15700	666671.430	3192399.900
15800	666675.130	3192304.280
15900	666705.770	3192209.800
16000	666684.810	3192112.630
16100	666645.570	3192021.230
16200	666579.180	3191946.610
16300	666516.390	3191868.840
16400	666454.700	3191790.140
16500	666392.070	3191712.200
16600	666309.030	3191657.350
16700	666242.300	3191583.430
16800	666178.980	3191506.060
16900	666095.680	3191540.010
17000	665998.330	3191562.880
17100	665900.980	3191585.740
17200	665803.630	3191608.610
17300	665705.840	3191603.020
17400	665607.470	3191594.490
17500	665509.280	3191606.680
17600	665410.180	3191593.360
17700	665375.550	3191515.930
17800	665396.730	3191419.340
17900	665314.740	3191423.890
18000	665229.190	3191475.530
18100	665130.460	3191483.410
18200	665032.890	3191503.130
18300	664942.450	3191545.730
18400	664847.400	3191575.300
18500	664756.970	3191614.480
18600	664682.540	3191681.260
18700	664587.530	3191708.970
18800	664501.140	3191664.300
18900	664421.500	3191715.840
19000	664337.020	3191754.890
19100	664239.090	3191765.370
19200	664148.610	3191806.200
19300	664051.280	3191828.320
19400	663960.300	3191869.820
19500	663871.420	3191915.400
19600	663785.640	3191966.810
19700	663700.160	3192018.700
19800	663636.900	3192085.270
19900	663712.410	3192067.250
20000	663788.500	3192003.700

Chainage	Easting	Northing
20100	663875.360	3191954.290
20200	663966.060	3191912.190
20300	664058.370	3191881.960
20400	664025.390	3191942.930
20500	663927.740	3191963.990
20600	663838.300	3192008.580
20700	663767.020	3192077.580
20800	663706.010	3192156.810
20900	663645.740	3192236.590
21000	663605.950	3192327.820
21100	663582.380	3192425.010
21200	663548.300	3192518.600
21300	663500.770	3192606.490
21400	663461.980	3192698.610
21500	663412.060	3192785.080
21600	663347.570	3192861.500
21700	663284.790	3192939.210
21800	663225.240	3193018.760
21900	663147.010	3193081.040
22000	663068.640	3193143.160
22100	662986.490	3193125.970
22200	662920.330	3193053.480
22300	662998.370	3193003.630
22400	663077.690	3192947.810
22500	663022.650	3192918.850
22600	662941.330	3192975.590
22700	662861.640	3193034.240
22800	662787.630	3193100.680
22900	662692.560	3193131.110
23000	662596.360	3193158.420
23100	662509.710	3193207.190
23200	662412.820	3193218.260
23300	662314.700	3193199.620
23400	662225.950	3193241.390
23500	662143.570	3193298.080
23600	662049.440	3193326.360
23700	661954.510	3193353.310
23800	661854.580	3193349.690
23900	661761.120	3193373.230
24000	661695.280	3193448.130
24100	661609.580	3193492.190
24200	661511.920	3193510.380
24300	661418.210	3193545.210
24400	661322.570	3193574.420
24500	661230.040	3193611.250
24600	661143.860	3193661.990
24700	661068.200	3193725.950
24800	661007.770	3193805.410
24900	660925.640	3193860.690
25000	660828.010	3193855.680

Chainage	Easting	Northing
25100	660728.760	3193845.020
25200	660630.340	3193855.840
25300	660531.900	3193870.880
25400	660436.920	3193898.720
25500	660346.190	3193940.760
25600	660255.460	3193982.810
25700	660171.870	3194036.880
25800	660124.730	3194122.980
25900	660068.060	3194204.300
26000	660006.550	3194283.130
26100	659935.900	3194353.840
26200	659864.080	3194423.420
26300	659787.700	3194487.640
26400	659705.890	3194545.150
26500	659646.550	3194622.910
26600	659644.060	3194716.260
26700	659684.570	3194807.450
26800	659704.220	3194905.470
26900	659726.180	3195003.010
27000	659721.710	3195101.600
27100	659678.880	3195179.280
27200	659579.110	3195186.130
27300	659553.310	3195112.820
27400	659546.360	3195013.100
27500	659473.500	3194953.780
27600	659377.740	3194929.990
27700	659309.750	3194996.170
27800	659266.110	3195085.660
27900	659171.730	3195114.860
28000	659074.820	3195131.040
28100	658980.650	3195164.090
28200	658900.150	3195222.570
28300	658829.310	3195293.150
28400	658752.210	3195355.960
28500	658656.250	3195382.740
28600	658558.280	3195402.790
28700	658460.060	3195421.440
28800	658360.230	3195425.650
28900	658264.160	3195438.280
29000	658321.750	3195480.950
29100	658420.410	3195464.640
29200	658519.070	3195448.330
29300	658617.730	3195432.010
29400	658712.570	3195401.060
29500	658740.630	3195454.570
29600	658641.230	3195464.090
29700	658543.340	3195483.090
29800	658443.730	3195491.600
29900	658347.530	3195518.730
30000	658249.620	3195538.450


CENTER LINE COORDINATES

Chainage	Easting	Northing
30100	658150.550	3195552.050
30200	658051.480	3195565.640
30300	657955.180	3195590.990
30400	657868.390	3195640.540
30500	657782.630	3195691.970
30600	657696.570	3195742.890
30700	657605.990	3195785.130
30800	657509.290	3195810.440
30900	657410.730	3195823.210
31000	657314.890	3195795.770
31100	657219.770	3195765.020
31200	657123.820	3195736.840
31300	657024.870	3195735.710
31400	656936.790	3195781.280
31500	656856.150	3195840.410
31600	656775.500	3195899.550
31700	656694.150	3195957.680
31800	656608.070	3196008.490
31900	656517.590	3196051.010
32000	656426.210	3196091.640
32100	656334.840	3196132.270
32200	656243.460	3196172.900
32300	656150.140	3196207.970
32400	656140.170	3196269.930
32500	656230.720	3196229.400
32600	656323.740	3196192.750
32700	656417.910	3196159.110
32800	656512.080	3196125.440
32900	656604.120	3196086.470
33000	656691.820	3196038.500
33100	656776.680	3195985.600
33200	656859.660	3195929.920
33300	656937.610	3195867.290
33400	656991.070	3195911.480
33500	656906.980	3195964.020
33600	656824.340	3196020.340
33700	656741.710	3196076.660
33800	656657.820	3196131.030
33900	656569.160	3196177.200
34000	656476.340	3196214.300
34100	656381.560	3196246.180
34200	656286.780	3196278.060
34300	656201.360	3196328.760
34400	656142.300	3196408.660
34500	656097.210	3196497.920
34600	656052.120	3196587.180
34700	656006.630	3196676.220
34800	655937.690	3196747.640
34900	655859.230	3196809.650
35000	655781.100	3196872.040

Chainage	Easting	Northing
35100	655725.510	3196954.210
35200	655686.140	3197046.000
35300	655657.430	3197141.690
35400	655645.950	3197240.980
35500	655657.660	3197339.980
35600	655671.240	3197438.140
35700	655607.310	3197514.290
35800	655539.490	3197587.780
35900	655447.040	3197587.340
36000	655353.710	3197551.610
36100	655284.130	3197481.370
36200	655225.400	3197400.430
36300	655153.640	3197332.110
36400	655067.990	3197280.480
36500	654973.950	3197248.510
36600	654874.200	3197251.020
36700	654774.500	3197258.830
36800	654674.810	3197266.630
36900	654580.990	3197298.110
37000	654507.800	3197365.900
37100	654423.790	3197415.350
37200	654329.110	3197445.760
37300	654233.140	3197469.070
37400	654137.220	3197493.170
37500	654127.670	3197554.010
37600	654218.960	3197515.650
37700	654312.590	3197482.630
37800	654412.140	3197479.890
37900	654502.480	3197438.870
38000	654571.870	3197367.170
38100	654628.110	3197393.160
38200	654544.680	3197447.200
38300	654465.600	3197507.920
38400	654367.630	3197522.510
38500	654276.110	3197562.670
38600	654183.150	3197599.320
38700	654086.960	3197625.790
38800	654074.320	3197687.910
38900	654163.880	3197645.700
39000	654259.210	3197616.610
39100	654355.980	3197591.730
39200	654449.150	3197558.940
39300	654542.230	3197523.380
39400	654569.860	3197576.730
39500	654470.370	3197585.370
39600	654380.100	3197624.860
39700	654286.660	3197659.290
39800	654190.820	3197687.830
39900	654096.350	3197720.320
40000	654004.070	3197758.840



PLAN & PROFILE

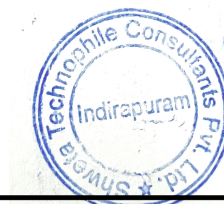

LEGEND

PLAN:-

PROP.CENTER LINE

PROP.CARRIAGEWAY EDGE

PROP.EARTHEN SHOULDER

TOE LINE

PROP.RIGHT OF WAY

CULVERT

MAJOR/MINOR BRIDGE


PROFILE:-

PROP.ROAD LEVEL

EXISTING GROUND LEVEL

GROUND LEVEL @6M LEFT

GROUND LEVEL @6M RIGHT

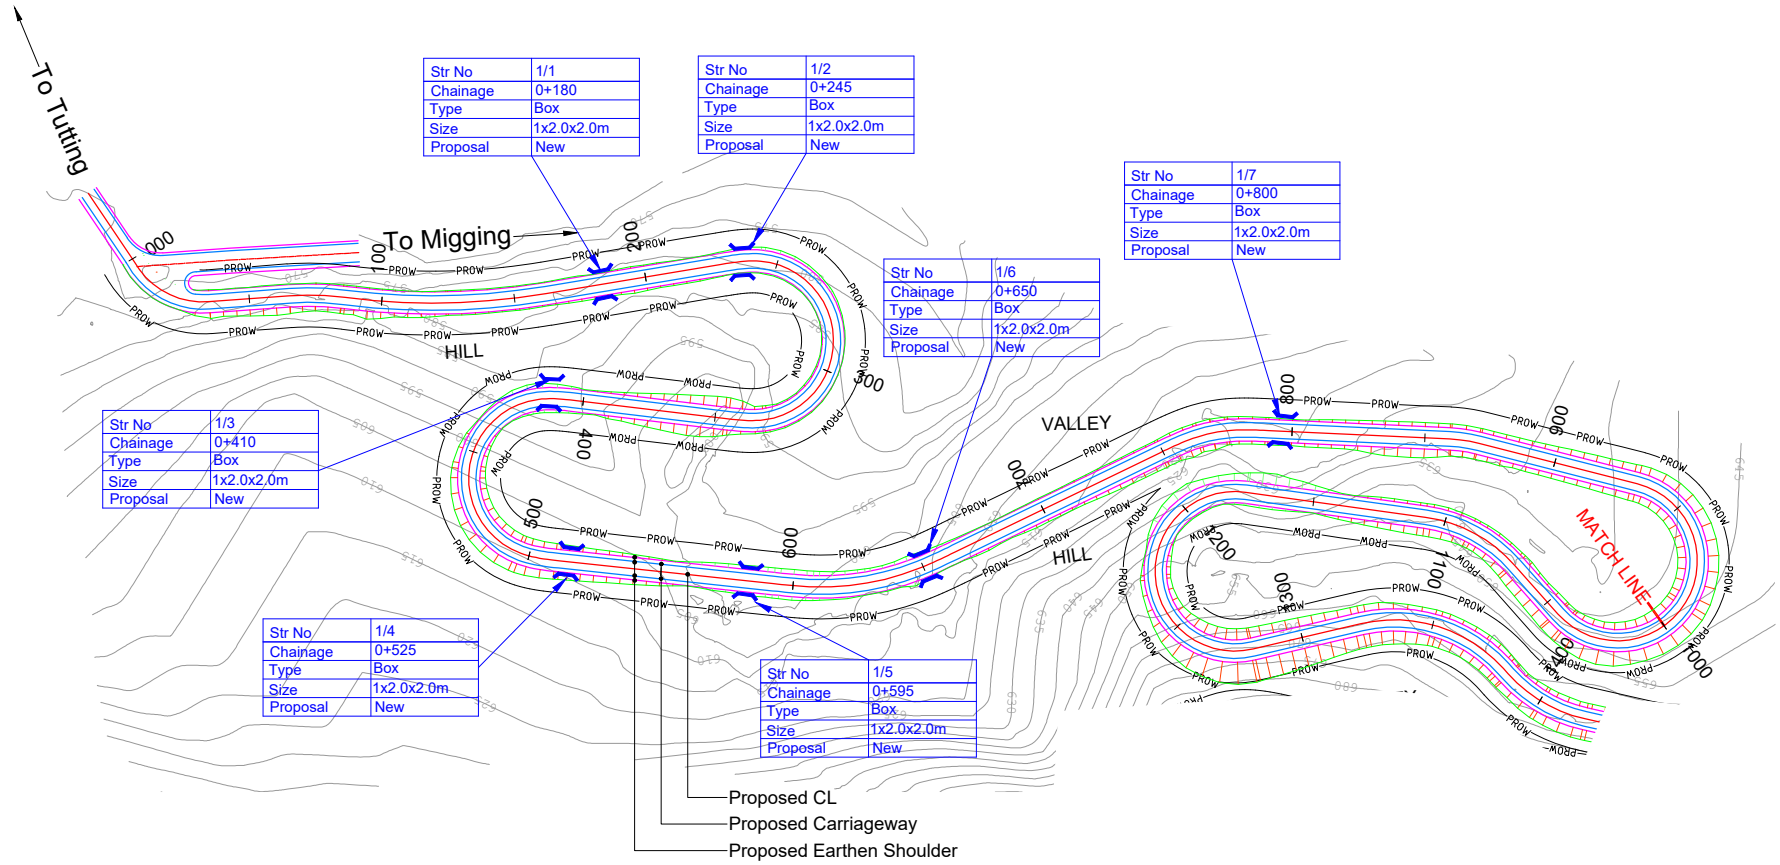

HIP NO. 1 AT CH. 17.859				HIP NO. 2 AT CH. 75.157				HIP NO. 3 AT CH. 124.22				HIP NO. 4 AT CH. 287.61				HIP NO. 5 AT CH. 456.883				HIP NO. 6 AT CH. 627.943				HIP NO. 7 AT CH. 769.94				HIP NO. 8 AT CH. 865.011				HIP NO. 9 AT CH. 988.073			
X = 671614.027		Y = 3196774.425		X = 671588.553		Y = 3196720.716		X = 671558.971		Y = 3196681.195		X = 671359.832		Y = 3196340.749		X = 671558.176		Y = 3196779.532		X = 671389.605		Y = 3196594.873		X = 671376.834		Y = 3196453.249		X = 671327.454		Y = 3196372.041		X = 671348.677		Y = 3196394.07	
R (m)	30	Ls (m)		R (m)	100	Ls (m)		R (m)	260	Ls (m)		R (m)	30	Ls (m)	15	R (m)	30	Ls (m)	15	R (m)	100	Ls (m)	15	R (m)	55	Ls (m)	15	R (m)	55	Ls (m)		R (m)	30	Ls (m)	
Dc(deg)	65.1644	S(m)		Dc(deg)	11.4408	S(m)		Dc(deg)	16.6852	S(m)		Dc(deg)	167.6436	S(m)	0.31	Dc(deg)	152.084	S(m)	0.31	Dc(deg)	23.3297	S(m)	0.09	Dc(deg)	12.829	S(m)	0.17	Dc(deg)	11.7123	S(m)		Dc(deg)	214.1716	S(m)	
Lc(m)	34.12	Ts(deg)		Lc(m)	19.97	Ts(deg)		Lc(m)	75.72	Ts(deg)		Lc(m)	87.78	Ts(deg)	14.3239	Lc(m)	79.63	Ts(deg)	14.3239	Lc(m)	40.72	Ts(deg)	4.2972	Lc(m)	12.31	Ts(deg)	7.8131	Lc(m)	11.24	Ts(deg)		Lc(m)	112.14	Ts(deg)	
Ts(m)	19.173	Δ(deg)	65.1644	Ts(m)	10.017	Δ(deg)	11.4408	Ts(m)	38.127	Δ(deg)	16.6852	Ts(m)	-204.2722	Δ(deg)	196.2915	Ts(m)	-4738.022	Δ(deg)	180.7319	Ts(m)	36.127	Δ(deg)	31.9241	Ts(m)	21.484	Δ(deg)	28.4552	Ts(m)	5.641	Δ(deg)	11.7123	Ts(m)	-97.603	Δ(deg)	214.1716
Es(m)	5.603	e(%)	10.00%	Es(m)	0.5	e(%)	10.00%	Es(m)	2.781	e(%)	4.27%	Es(m)	-243.915	e(%)	10.00%	Es(m)	-4775.604	e(%)	10.00%	Es(m)	4.104	e(%)	10.00%	Es(m)	1.916	e(%)	10.00%	Es(m)	0.289	e(%)	10.00%	Es(m)	-132.109	e(%)	10.00%
V(km/hr)	30	We(m)	1.5	V(km/hr)	50	We(m)	0.9	V(km/hr)	50	We(m)	0.6	V(km/hr)	30	We(m)	1.5	V(km/hr)	30	We(m)	1.5	V(km/hr)	50	We(m)	0.9	V(km/hr)	40	We(m)	1.2	V(km/hr)	40	We(m)	1.2	V(km/hr)	30	We(m)	1.5
CurveType	LEFT			CurveType	RIGHT			CurveType	LEFT			CurveType	RIGHT			CurveType	LEFT			CurveType	LEFT			CurveType	RIGHT			CurveType	LEFT			CurveType	LEFT		

LEGEND

PLAN:-

PROP.CENTER LINE

PROP.CARRIAGEWAY EDGE

PROP.EARTHEN SHOULDER

TOE LINE

PROP.RIGHT OF WAY

CULVERT

MAJOR/MINOR BRIDGE


PROFILE:-

PROP.ROAD LEVEL

EXISTING GROUND LEVEL

GROUND LEVEL @6M LEFT

GROUND LEVEL @6M RIGHT

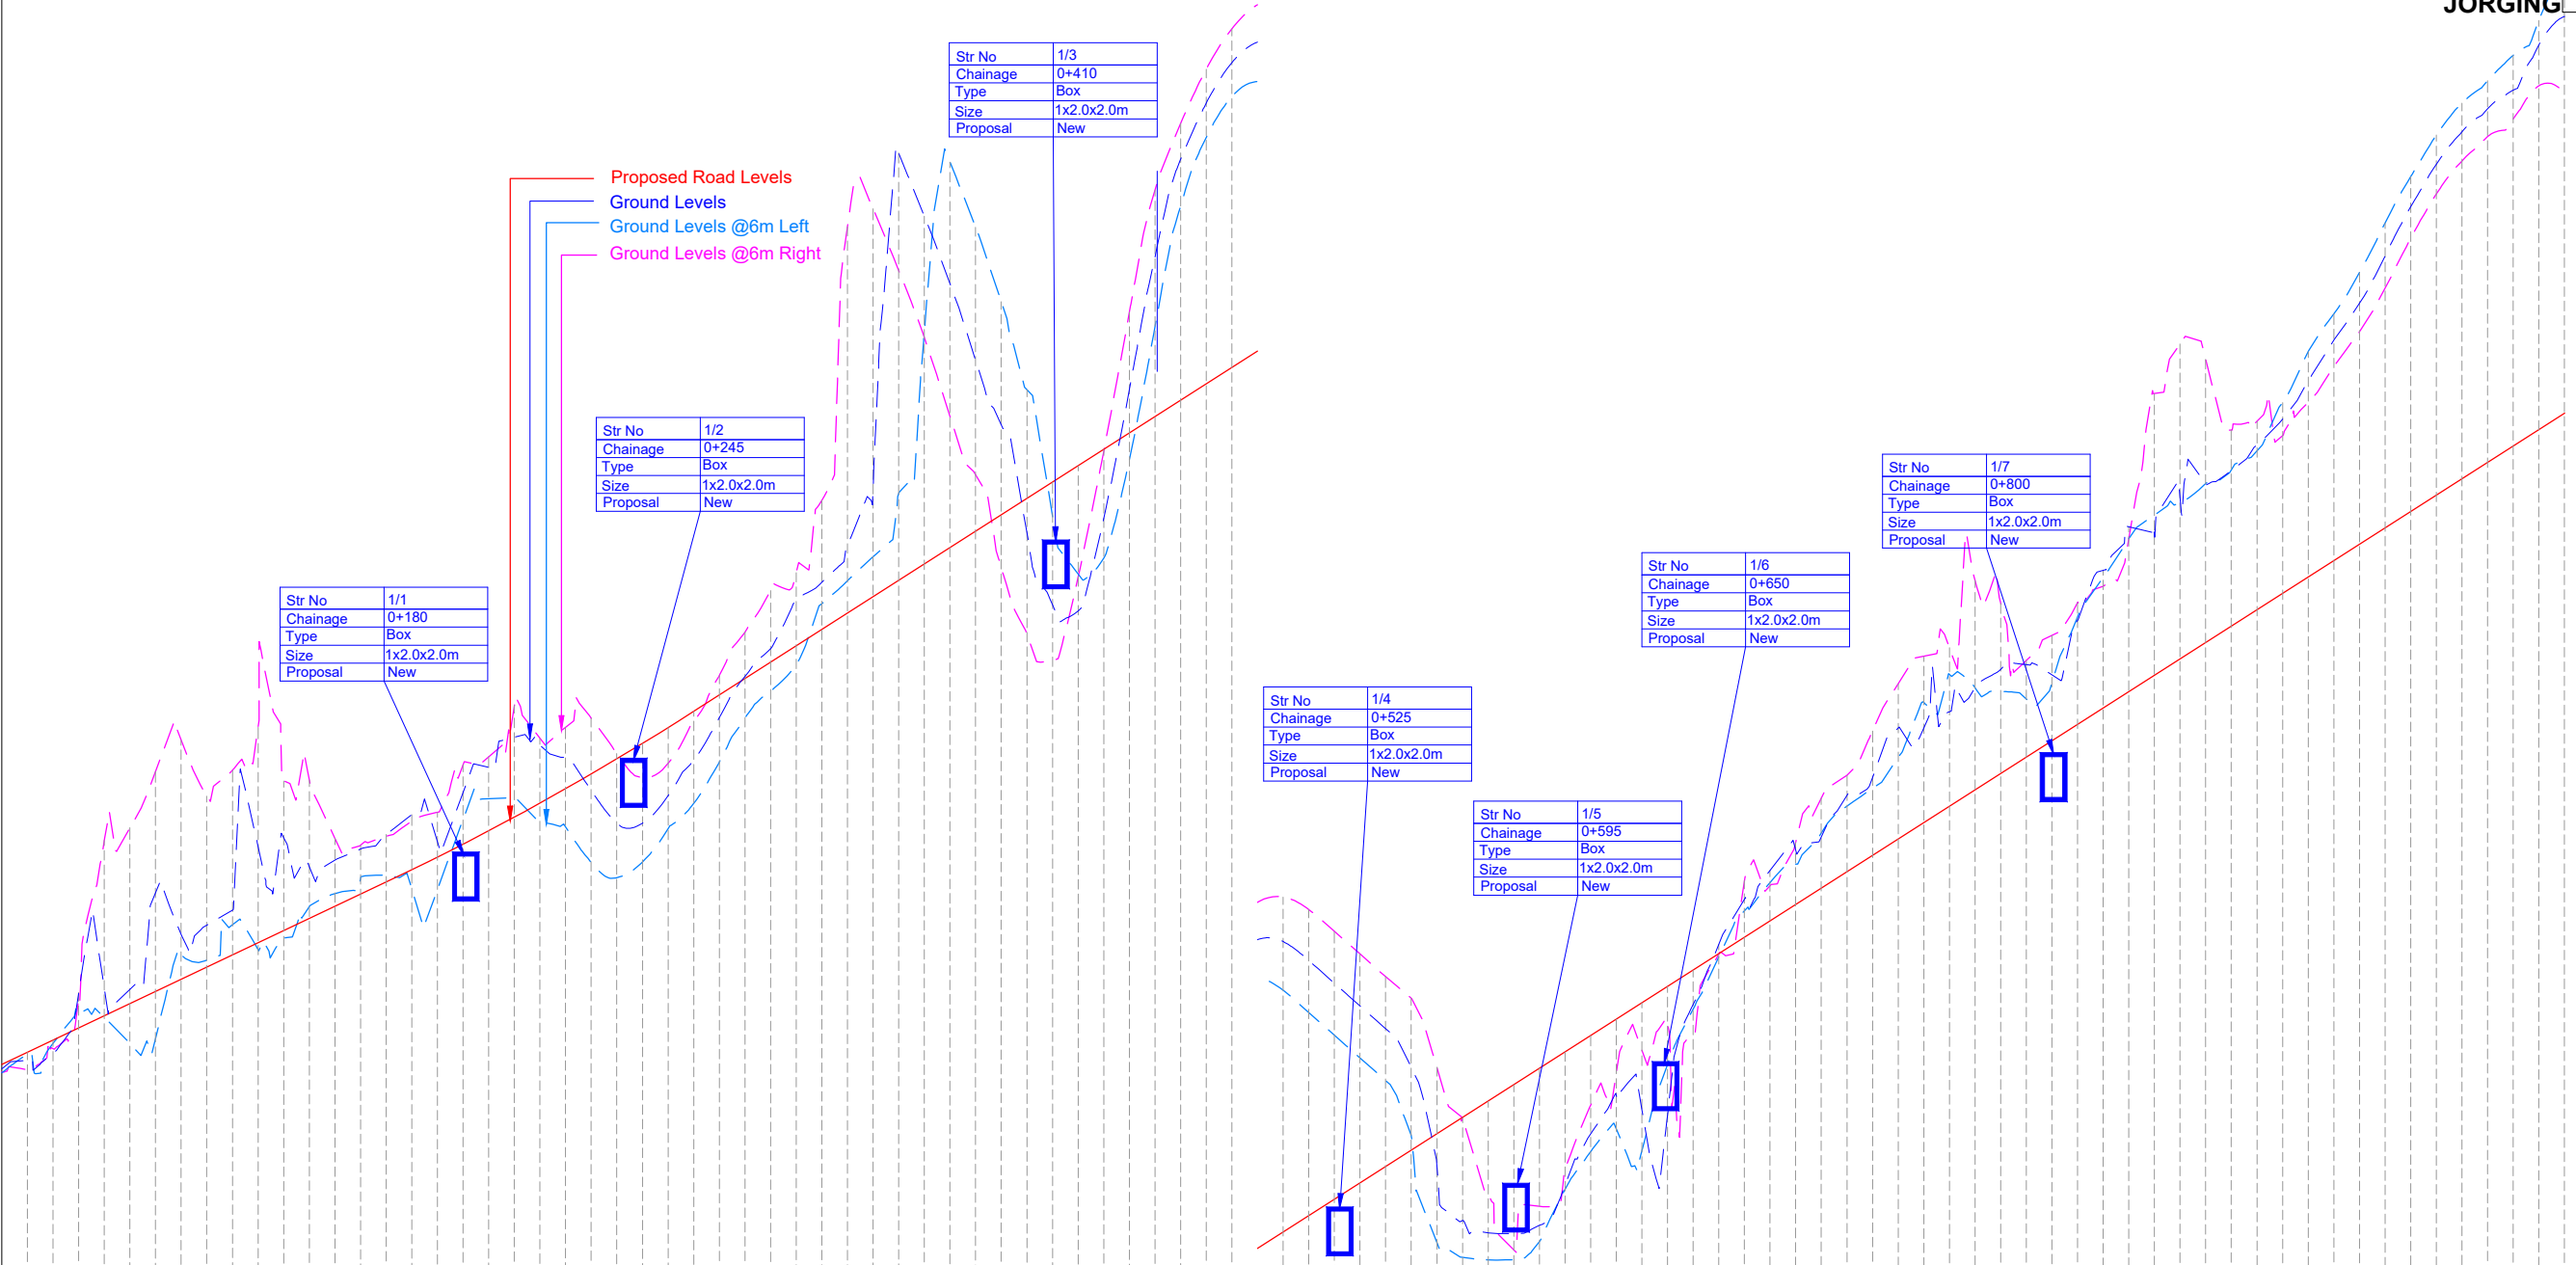


DATUM = 560	
DATUM = 595	
Proposed Road Levels	569.861 569.697 570.040 570.335 570.810 570.300 570.810 571.284 571.759 572.233 572.707 573.182 573.656 574.131 574.605 575.079 575.554 576.028 576.503 576.977 577.456 577.949 578.456 578.976 579.510 580.058 580.619 581.194 581.783 582.386 583.002 583.632 584.270 584.909 585.548 586.187 586.825 587.464 588.103 588.742 589.380 590.019 590.658 591.297 591.936 592.574 593.213 593.852 594.491 595.129 595.768 596.407 597.046 597.685 598.323 598.962 599.601 600.240 600.878 601.517 602.156 602.795 603.434 604.072 604.711 605.350 605.989 606.627 607.266 607.905 608.544 609.183 609.821 610.460 611.099 611.738 612.376 613.015 613.654 614.293 614.932 615.570 616.209 616.848 617.487 618.125 618.764 619.403 620.042 620.680 621.319 621.958 622.597 623.236 623.874 624.513 625.152 625.791 626.429 627.068 627.707 628.346 628.985 629.623 630.262
Ground Levels	569.578 569.539 570.040 570.300 570.810 571.284 571.759 572.233 572.707 573.182 573.656 574.131 574.605 575.079 575.554 576.028 576.503 576.977 577.456 577.949 578.456 578.976 579.510 580.058 580.619 581.194 581.783 582.386 583.002 583.632 584.270 584.909 585.548 586.187 586.825 587.464 588.103 588.742 589.380 590.019 590.658 591.297 591.936 592.574 593.213 593.852 594.491 595.129 595.768 596.407 597.046 597.685 598.323 598.962 599.601 600.240 600.878 601.517 602.156 602.795 603.434 604.072 604.711 605.350 605.989 606.627 607.266 607.905 608.544 609.183 609.821 610.460 611.099 611.738 612.376 613.015 613.654 614.293 614.932 615.570 616.209 616.848 617.487 618.125 618.764 619.403 620.042 620.680 621.319 621.958 622.597 623.236 623.874 624.513 625.152 625.791 626.429 627.068 627.707 628.346 628.985 629.623 630.262
Ground Levels @6m Left	569.578 569.539 570.040 570.300 570.810 571.284 571.759 572.233 572.707 573.182 573.656 574.131 574.605 575.079 575.554 576.028 576.503 576.977 577.456 577.949 578.456 578.976 579.510 580.058 580.619 581.194 581.783 582.386 583.002 583.632 584.270 584.909 585.548 586.187 586.825 587.464 588.103 588.742 589.380 590.019 590.658 591.297 591.936 592.574 593.213 593.852 594.491 595.129 595.768 596.407 597.046 597.685 598.323 598.962 599.601 600.240 600.878 601.517 602.156 602.795 603.434 604.072 604.711 605.350 605.989 606.627 607.266 607.905 608.544 609.183 609.821 610.460 611.099 611.738 612.376 613.015 613.654 614.293 614.932 615.570 616.209 616.848 617.487 618.125 618.764 619.403 620.042 620.680 621.319 621.958 622.597 623.236 623.874 624.513 625.152 625.791 626.429 627.068 627.707 628.346 628.985 629.623 630.262
Ground Levels @6m Right	569.578 569.539 570.040 570.300 570.810 571.284 571.759 572.233 572.707 573.182 573.656 574.131 574.605 575.079 575.554 576.028 576.503 576.977 577.456 577.949 578.456 578.976 579.510 580.058 580.619 581.194 581.783 582.386 583.002 583.632 584.270 584.909 585.548 586.187 586.825 587.464 588.103 588.742 589.380 590.019 590.658 591.297 591.936 592.574 593.213 593.852 594.491 595.129 595.768 596.407 597.046 597.685 598.323 598.962 599.601 600.240 600.878 601.517 602.156 602.795 603.434 604.072 604.711 605.350 605.989 606.627 607.266 607.905 608.544 609.183 609.821 610.460 611.099 611.738 612.376 613.015 613.654 614.293 614.932 615.570 616.209 616.848 617.487 618.125 618.764 619.403 620.042 620.680 621.319 621.958 622.597 623.236 623.874 624.513 625.152 625.791 626.429 627.068 627.707 628.346 628.985 629.623 630.262
Vertical Alignment	G = 4.744% L = 151.507 R = 7300.494 L = 120.000 G = 6.388% L = 767.290
Horizontal Alignment	R: 30.000 L: 34.120 L = 0.799 R: 100.000 L: 19.968 L = 30.254 R: 260.000 L: 75.715 L = 1.221 L = 66.645 L = 15.000 R: 30.000 L: 87.778 L = 55.568 L = 15.000 R: 30.000 L: 79.631 L = 15.000 L = 80.886 L = 15.000 R: 100.000 L: 40.718 L = 15.000 L = 85.481 R: 55.000 L: 12.314 L = 68.293 R: 55.000 L: 11.242 L = 61.371 R: 30.000 L: 112.140
Chainage	00.000 10.000 20.000 30.000 40.000 50.000 60.000 70.000 80.000 90.000 100.000 110.000 120.000 130.000 140.000 150.000 160.000 170.000 180.000 190.000 200.000 210.000 220.000 230.000 240.000 250.000 260.000 270.000 280.000 290.000 300.000 310.000 320.000 330.000 340.000 350.000 360.000 370.000 380.000 390.000 400.000 410.000 420.000 430.000 440.000 450.000 460.000 470.000 480.000 490.000 500.000 510.000 520.000 530.000 540.000 550.000 560.000 570.000 580.000 590.000 600.000 610.000 620.000 630.000 640.000 650.000 660.000 670.000 680.000 690.000 700.000 710.000 720.000 730.000 740.000 750.000 760.000 770.000 780.000 790.000 800.000 810.000 820.000 830.000 840.000 850.000 860.000 870.000 880.000 890.000 900.000 910.000 920.000 930.000 940.000 950.000 960.000 970.000 980.000 990.000 1000.000

LEGEND

PLAN:-
PROP.CENTER LINE
PROP.CARRIAGEWAY EDGE
PROP.EARTHEN SHOULDER
TOE LINE
PROP.RIGHT OF WAY
CULVERT
MAJOR/MINOR BRIDGE

PROFILE:-
PROP.ROAD LEVEL
EXISTING GROUND LEVEL
GROUND LEVEL @6M LEFT
GROUND LEVEL @6M RIGHT

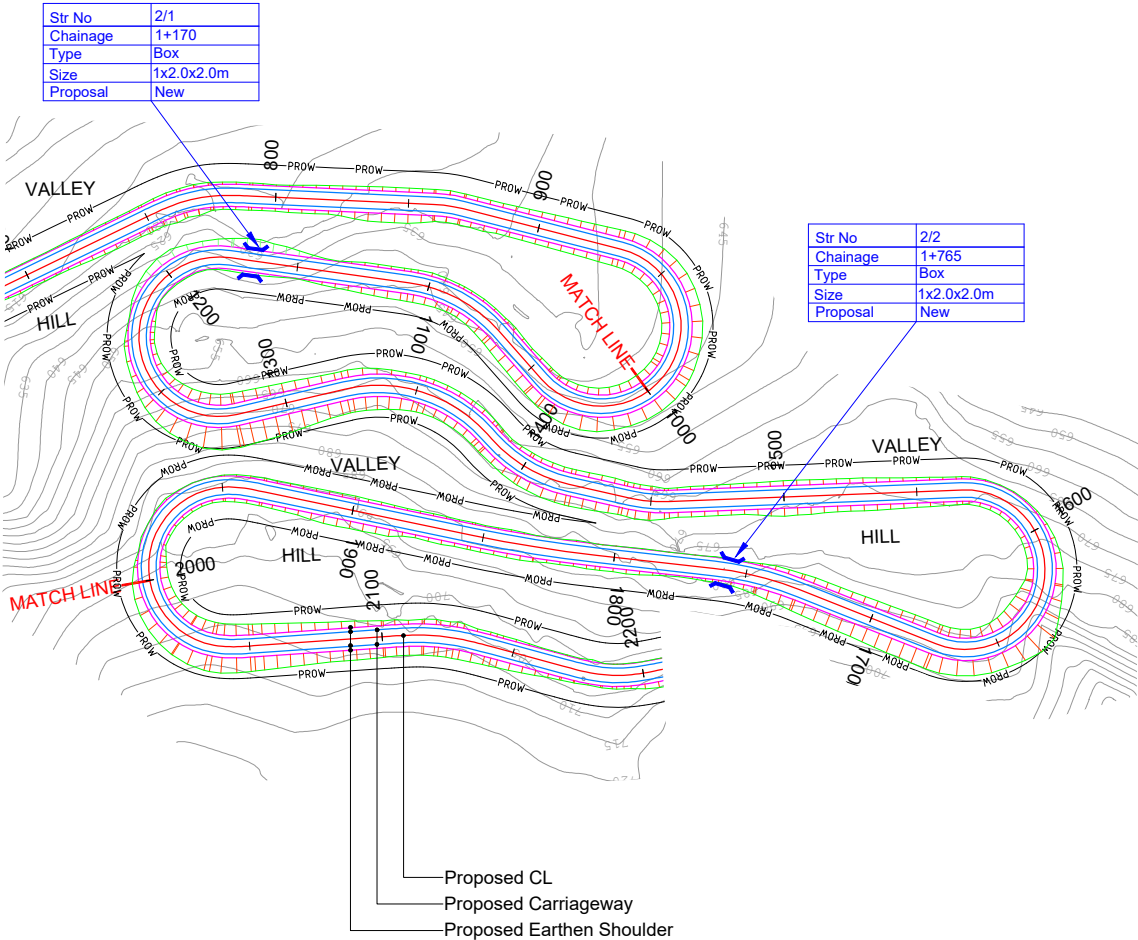

HIP NO. 10 AT CH. 1088.026	HIP NO. 11 AT CH. 1228.361	HIP NO. 12 AT CH. 1352.223	HIP NO. 13 AT CH. 1401.295	HIP NO. 14 AT CH. 1449.466	HIP NO. 15 AT CH. 1620.479	HIP NO. 16 AT CH. 1745.69	HIP NO. 17 AT CH. 1830.267	HIP NO. 18 AT CH. 1992.82
X = 671296.95 Y = 3196383.173	X = 671252.788 Y = 3196325.67	X = 671277.284 Y = 3196408.792	X = 671225.663 Y = 3196397.609	X = 671192.862 Y = 3196361.503	X = 671203.896 Y = 3196382.866	X = 671149.491 Y = 3196339.158	X = 671199.256 Y = 3196407.687	X = 671397.93 Y = 3196734.734
R (m) 55 Ls (m)	R (m) 30 Ls (m)	R (m) 55 Ls (m)	R (m) 55 Ls (m)	R (m) 55 Ls (m)	R (m) 30 Ls (m)	R (m) 125 Ls (m)	R (m) 500 Ls (m)	R (m) 30 Ls (m) 15
Dc(deg) 40.579 S(m)	Dc(deg) 201.1044 S(m)	Dc(deg) 61.3565 S(m)	Dc(deg) 35.5223 S(m)	Dc(deg) 14.9375 S(m)	Dc(deg) 203.906 S(m)	Dc(deg) 15.2352 S(m)	Dc(deg) 5.3938 S(m)	Dc(deg) 167.1432 S(m) 0.31
Lc(m) 38.95 Ts(deg)	Lc(m) 105.3 Ts(deg)	Lc(m) 58.9 Ts(deg)	Lc(m) 34.1 Ts(deg)	Lc(m) 14.34 Ts(deg)	Lc(m) 106.77 Ts(deg)	Lc(m) 33.24 Ts(deg)	Lc(m) 47.07 Ts(deg)	Lc(m) 87.52 Ts(deg) 14.3239
Ts(m) 20.334 Δ(deg) 40.579	Ts(m) -161.04 Δ(deg) 201.1044	Ts(m) 32.628 Δ(deg) 61.3565	Ts(m) 17.617 Δ(deg) 35.5223	Ts(m) 7.21 Δ(deg) 14.9375	Ts(m) -141.71 Δ(deg) 203.906	Ts(m) 16.718 Δ(deg) 15.2352	Ts(m) 23.552 Δ(deg) 5.3938	Ts(m) -211.072 Δ(deg) 195.7911
Es(m) 3.638 e(%) 10.00%	Es(m) -193.81 e(%) 10.00%	Es(m) 8.95 e(%) 10.00%	Es(m) 2.753 e(%) 10.00%	Es(m) 0.471 e(%) 10.00%	Es(m) -174.85 e(%) 10.00%	Es(m) 1.113 e(%) 8.89%	Es(m) 0.554 e(%) -2.50%	Es(m) -250.64 e(%) 10.00%
V(km/hr) 40 We(m) 1.2	V(km/hr) 30 We(m) 1.5	V(km/hr) 40 We(m) 1.2	V(km/hr) 40 We(m) 1.2	V(km/hr) 40 We(m) 1.2	V(km/hr) 30 We(m) 1.5	V(km/hr) 50 We(m) 0.6	V(km/hr) 50 We(m) Nil	V(km/hr) 30 We(m) 1.5
CurveType LEFT	CurveType RIGHT	CurveType LEFT	CurveType LEFT	CurveType RIGHT	CurveType LEFT	CurveType RIGHT	CurveType LEFT	CurveType LEFT

LEGEND

PLAN:-

PROP.CENTER LINE

PROP.CARRIAGEWAY EDGE

PROP.EARTHEN SHOULDER

TOE LINE

PROP.RIGHT OF WAY

CULVERT

MAJOR/MINOR BRIDGE

PROFILE:-

PROP.ROAD LEVEL

EXISTING GROUND LEVEL

GROUND LEVEL @6M LEFT

GROUND LEVEL @6M RIGHT

Str No	2/1
Chainage	1+170
Type	Box
Size	1x2.0x2.0m
Proposal	New

Str No	2/2
Chainage	1+765
Type	Box
Size	1x2.0x2.0m
Proposal	New

Proposed Road Levels
Ground Levels
Ground Levels @6m Left
Ground Levels @6m Right

DATUM = 625		DATUM = 650
Proposed Road Levels	642.742	701.134
Ground Levels	647.574	701.058
Ground Levels @6m Left	641.764	701.058
Ground Levels @6m Right	642.742	701.134
Vertical Alignment	R=80744.970 L=400.000	
Horizontal Alignment	R: 55.000 L: 38.953 L=68.210 R: 30.000 L: 105.298 L=41.764 R: 55.000 L: 58.898 L=23.953 R: 55.000 L: 23.953 L=110.461 R: 30.000 L: 106.764 L=55.210 R: 125.000 L: 33.238 L=44.423 R: 500.000 L: 47.069 L=80.260 L=15.000 R: 30.00 L: 87.51	
Chainage	1000.000	2000.000

LEGEND

PLAN:-

PROP.CENTER LINE

PROP.CARRIAGEWAY EDGE

PROP.EARTHEN SHOULDER

TOE LINE

PROP.RIGHT OF WAY

CULVERT

MAJOR/MINOR BRIDGE


PROFILE:-

PROP.ROAD LEVEL

EXISTING GROUND LEVEL

GROUND LEVEL @6M LEFT

GROUND LEVEL @6M RIGHT

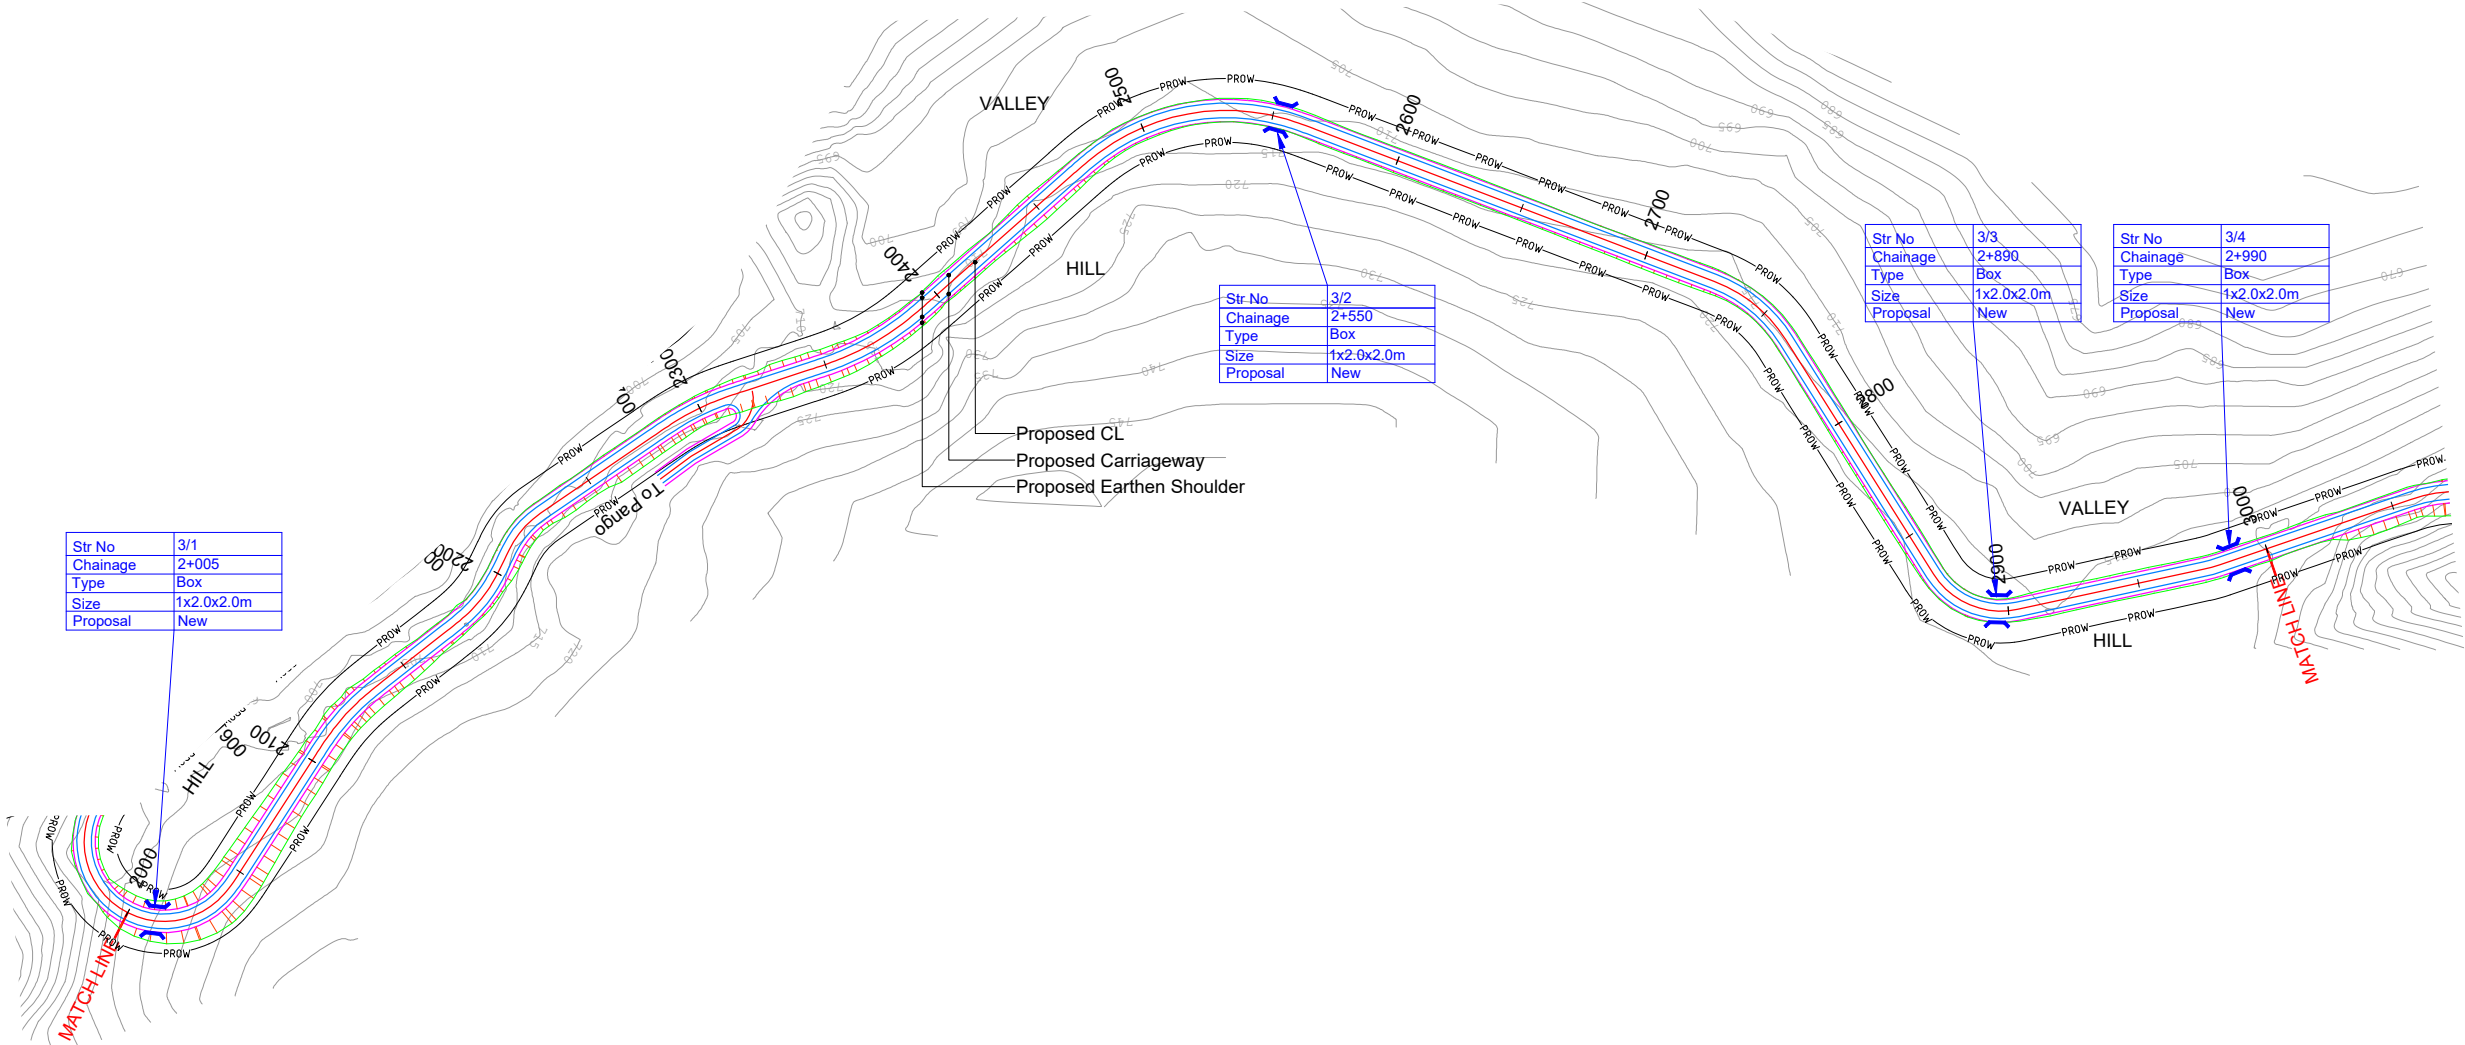

HIP NO. 19 AT CH. 2121.62				HIP NO. 20 AT CH. 2188.497				HIP NO. 21 AT CH. 2218.931				HIP NO. 22 AT CH. 2299.131				HIP NO. 23 AT CH. 2370.065				HIP NO. 24 AT CH. 2517.919				HIP NO. 25 AT CH. 2745.211				HIP NO. 26 AT CH. 2885.199				HIP NO. 27 AT CH. 2978.197			
X = 671188.355		Y = 3196454.871		X = 671143.021		Y = 3196405.78		X = 671132.176		Y = 3196377.154		X = 671071.502		Y = 3196324.399		X = 671008.297		Y = 3196292.111		X = 670905.064		Y = 3196182.664		X = 670680.18		Y = 3196232.952		X = 670589.067		Y = 3196343.555		X = 670498.837		Y = 3196311.742	
R (m)	80	Ls (m)	15	R (m)	50	Ls (m)	15	R (m)	35	Ls (m)		R (m)	90	Ls (m)	15	R (m)	100	Ls (m)	15	R (m)	80	Ls (m)	15	R (m)	55	Ls (m)		R (m)	30	Ls (m)		R (m)	55	Ls (m)	
Dc(deg)	8.4339	S(m)	0.12	Dc(deg)	9.3759	S(m)	0.19	Dc(deg)	30.1785	S(m)	0.12	Dc(deg)	6.7991	S(m)	0.1	Dc(deg)	14.882	S(m)	0.09	Dc(deg)	51.6271	S(m)	0.12	Dc(deg)	36.8964	S(m)		Dc(deg)	69.941	S(m)		Dc(deg)	6.7036	S(m)	
Lc(m)	11.78	Ts(deg)	5.3715	Lc(m)	8.18	Ts(deg)	8.5944	Lc(m)	18.43	Ts(deg)		Lc(m)	10.68	Ts(deg)	4.7746	Lc(m)	25.97	Ts(deg)	4.2972	Lc(m)	72.08	Ts(deg)	5.3715	Lc(m)	35.42	Ts(deg)		Lc(m)	36.62	Ts(deg)		Lc(m)	6.44	Ts(deg)	
Ts(m)	21.032	Δ(deg)	19.1769	Ts(m)	19.342	Δ(deg)	26.5646	Ts(m)	9.437	Δ(deg)	30.1785	Ts(m)	20.44	Δ(deg)	16.3484	Ts(m)	28.296	Δ(deg)	23.4764	Ts(m)	55.992	Δ(deg)	62.37	Ts(m)	18.347	Δ(deg)	36.8964	Ts(m)	20.983	Δ(deg)	69.941	Ts(m)	3.221	Δ(deg)	6.7036
Es(m)	1.255	e(%)	8.89%	Es(m)	1.569	e(%)	10.00%	Es(m)	1.25	e(%)	10.00%	Es(m)	1.025	e(%)	7.90%	Es(m)	2.228	e(%)	10.00%	Es(m)	13.653	e(%)	8.89%	Es(m)	2.98	e(%)	10.00%	Es(m)	6.61	e(%)	10.00%	Es(m)	0.094	e(%)	10.00%
V(km/hr)	40	We(m)	0.9	V(km/hr)	40	We(m)	1.2	V(km/hr)	30	We(m)	1.5	V(km/hr)	40	We(m)	0.9	V(km/hr)	50	We(m)	0.9	V(km/hr)	40	We(m)	0.9	V(km/hr)	40	We(m)	1.2	V(km/hr)	30	We(m)	1.5	V(km/hr)	40	We(m)	1.2
CurveType	RIGHT			CurveType	LEFT			CurveType	RIGHT			CurveType	RIGHT			CurveType	LEFT			CurveType	RIGHT			CurveType	RIGHT			CurveType	LEFT			CurveType	LEFT		

LEGEND

PLAN:-

PROP.CENTER LINE

PROP.CARRIAGEWAY EDGE

PROP.EARTHEN SHOULDER

TOE LINE

PROP.RIGHT OF WAY

CULVERT

MAJOR/MINOR BRIDGE


PROFILE:-

PROP.ROAD LEVEL

EXISTING GROUND LEVEL

GROUND LEVEL @6M LEFT

GROUND LEVEL @6M RIGHT

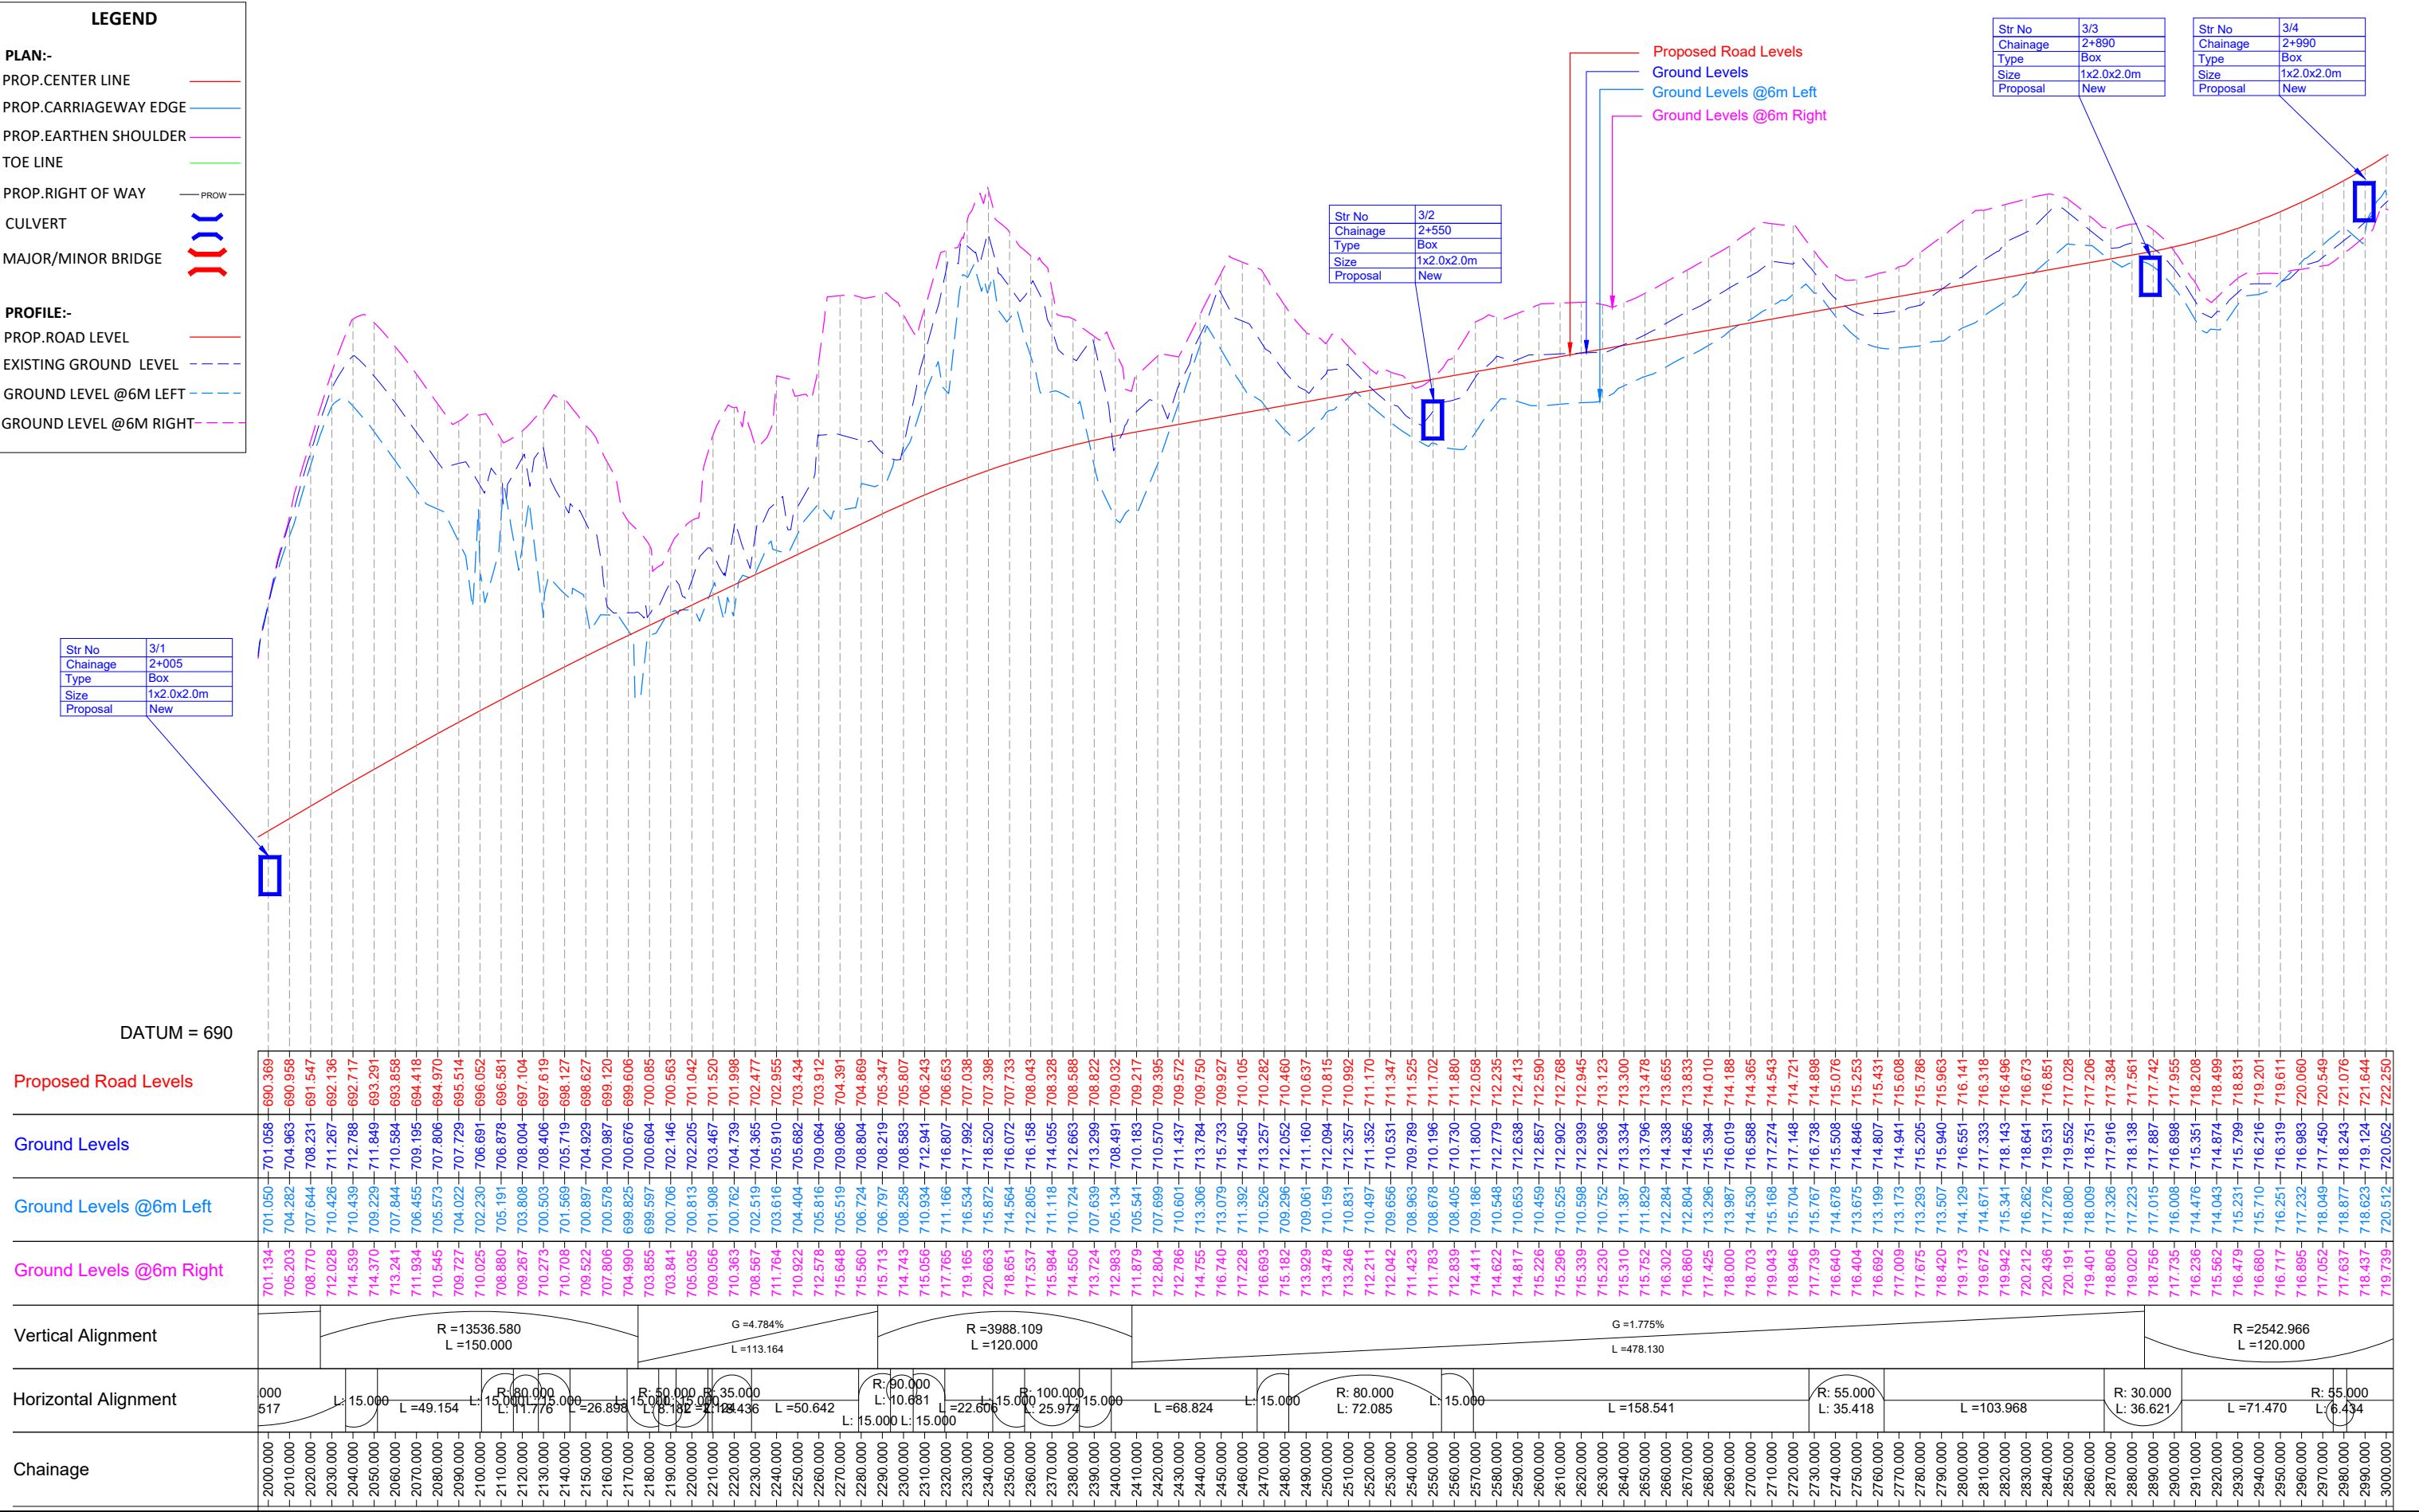

LEGEND

PLAN:-

PROP.CENTER LINE

PROP.CARRIAGEWAY EDGE

PROP.EARTHEN SHOULDER

TOE LINE

PROP.RIGHT OF WAY

CULVERT

MAJOR/MINOR BRIDGE


PROFILE:-

PROP.ROAD LEVEL

EXISTING GROUND LEVEL

GROUND LEVEL @6M LEFT

GROUND LEVEL @6M RIGHT

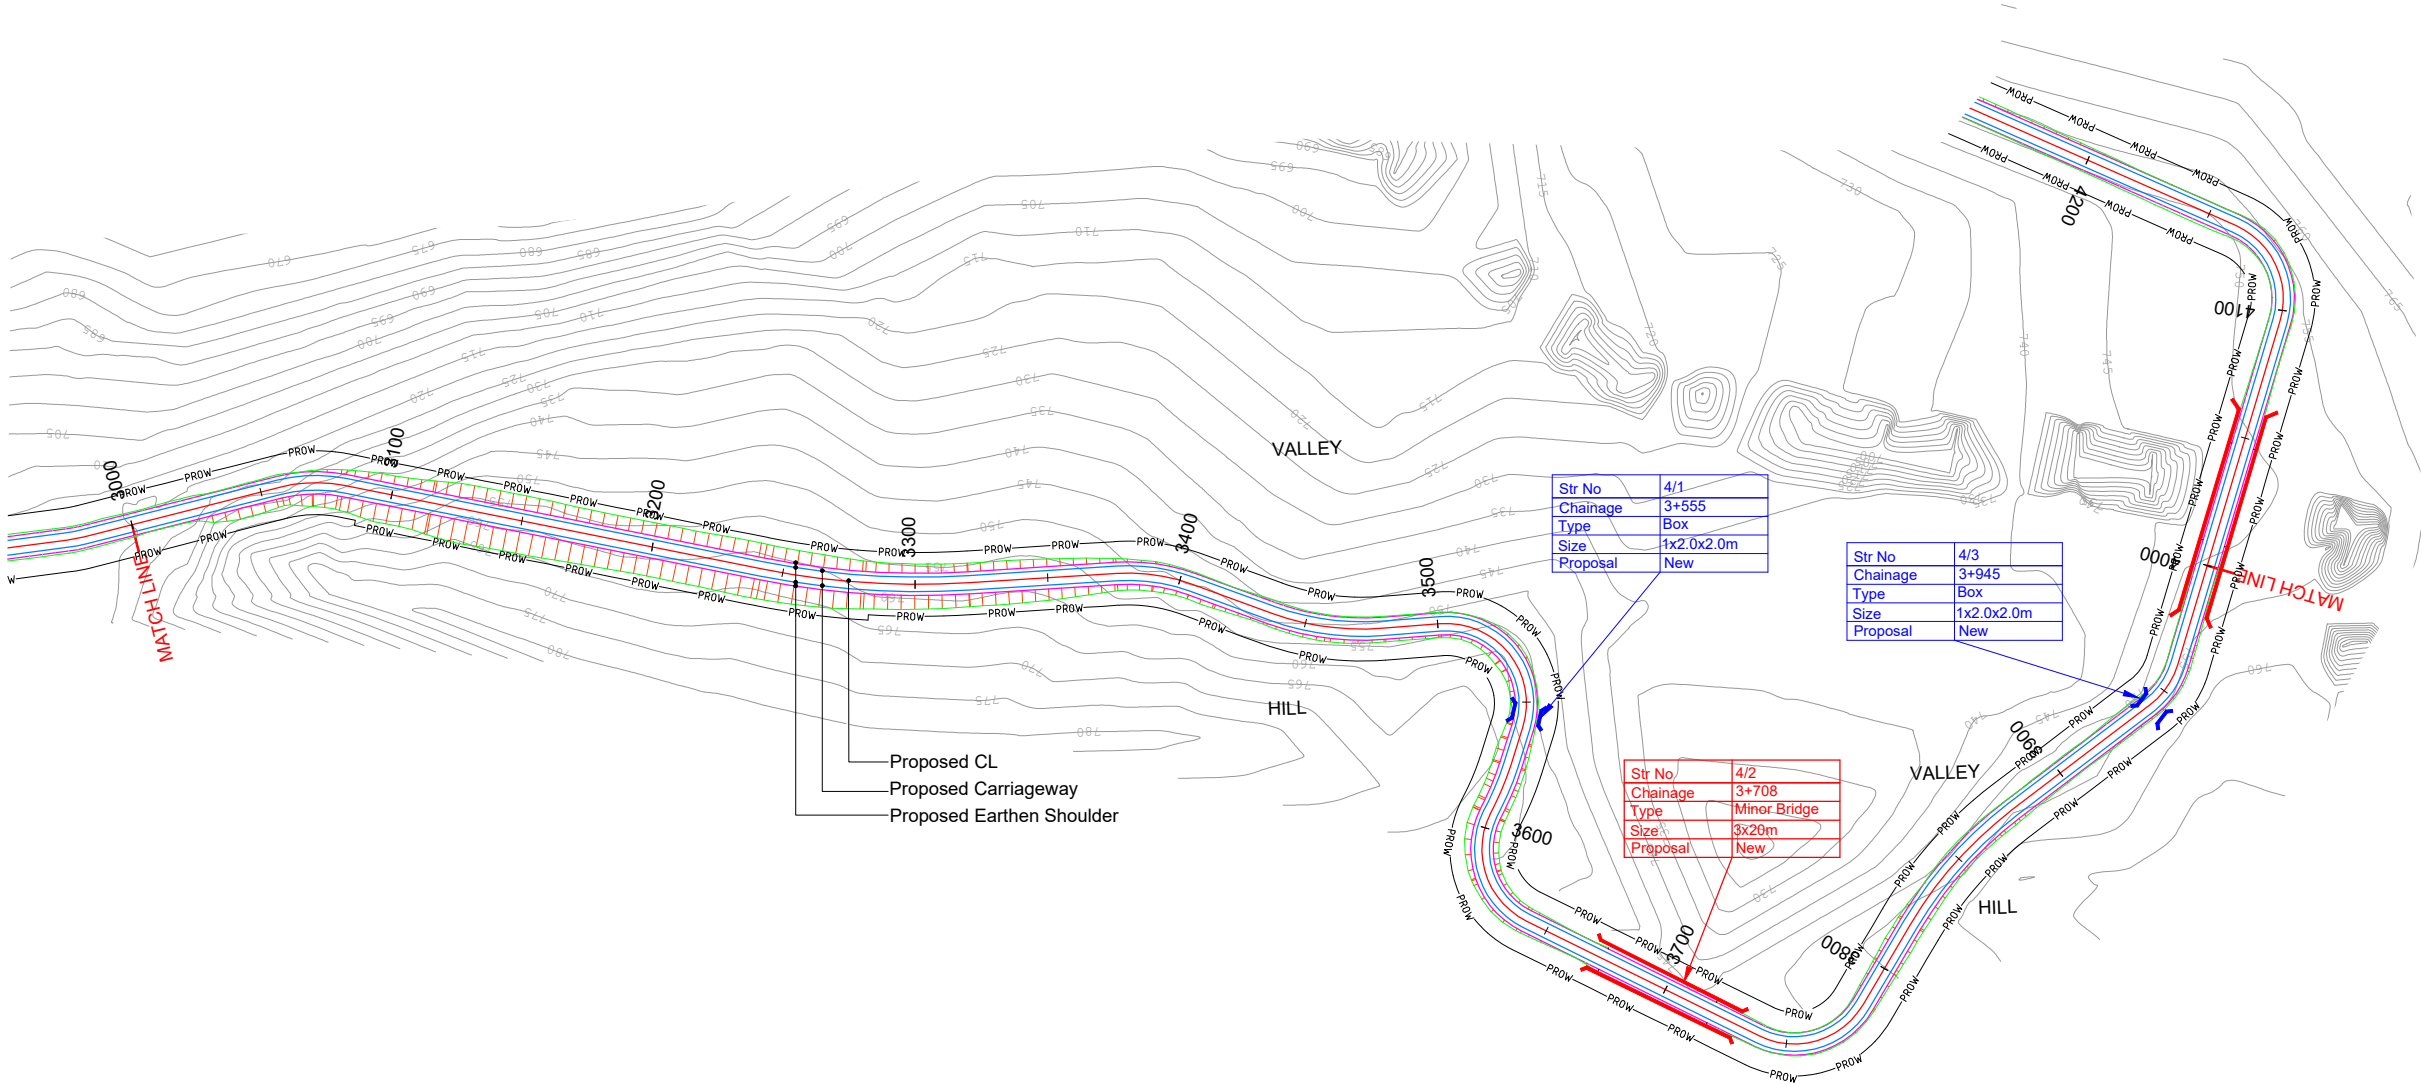

HIP NO. 28 AT CH. 3069.579				HIP NO. 29 AT CH. 3281.225				HIP NO. 30 AT CH. 3390.482				HIP NO. 31 AT CH. 3457.923				HIP NO. 32 AT CH. 3530.264				HIP NO. 33 AT CH. 3582.645				HIP NO. 34 AT CH. 3617.983				HIP NO. 35 AT CH. 3761.672				HIP NO. 36 AT CH. 3848.262				HIP NO. 37 AT CH. 3951.733			
X = 670416.601	Y = 3196271.413			X = 670204.54	Y = 3196269.133			X = 670098.859	Y = 3196239.751			X = 670031.559	Y = 3196249.355			X = 669947.373	Y = 3196224.575			X = 669953.809	Y = 3196291.751			X = 669964.518	Y = 3196332.264			X = 669813.756	Y = 3196370.93			X = 669784.239	Y = 3196283.412			X = 669716.15	Y = 3196204.579		
R (m)	55	Ls (m)		R (m)	300	Ls (m)		R (m)	70	Ls (m)		R (m)	100	Ls (m)		R (m)	30	Ls (m)		R (m)	100	Ls (m)		R (m)	30	Ls (m)		R (m)	30	Ls (m)		R (m)	150	Ls (m)		R (m)	30	Ls (m)	
Dc(deg)	25.5081	S(m)		Dc(deg)	14.9208	S(m)		Dc(deg)	23.6582	S(m)		Dc(deg)	24.5226	S(m)		Dc(deg)	111.8738	S(m)		Dc(deg)	9.3335	S(m)		Dc(deg)	90.4223	S(m)		Dc(deg)	85.747	S(m)		Dc(deg)	22.18	S(m)		Dc(deg)	36.1384	S(m)	
Lc(m)	24.49	Ts(deg)		Lc(m)	78.13	Ts(deg)		Lc(m)	28.9	Ts(deg)		Lc(m)	42.8	Ts(deg)		Lc(m)	58.58	Ts(deg)		Lc(m)	16.29	Ts(deg)		Lc(m)	47.35	Ts(deg)		Lc(m)	44.9	Ts(deg)		Lc(m)	58.07	Ts(deg)		Lc(m)	18.92	Ts(deg)	
Ts(m)	12.449	Δ(deg)	25.5081	Ts(m)	39.285	Δ(deg)	14.9208	Ts(m)	14.661	Δ(deg)	23.6582	Ts(m)	21.733	Δ(deg)	24.5226	Ts(m)	44.371	Δ(deg)	111.8738	Ts(m)	8.163	Δ(deg)	9.3335	Ts(m)	30.222	Δ(deg)	90.4223	Ts(m)	27.852	Δ(deg)	85.747	Ts(m)	29.402	Δ(deg)	22.18	Ts(m)	9.788	Δ(deg)	36.1384
Es(m)	1.391	e(%)	10.00%	Es(m)	2.561	e(%)	3.70%	Es(m)	1.519	e(%)	10.00%	Es(m)	2.334	e(%)	10.00%	Es(m)	23.561	e(%)	10.00%	Es(m)	0.333	e(%)	10.00%	Es(m)	12.584	e(%)	10.00%	Es(m)	10.936	e(%)	10.00%	Es(m)	2.854	e(%)	7.41%	Es(m)	1.556	e(%)	10.00%
V(km/hr)	40	We(m)	1.2	V(km/hr)	50	We(m)	0.6	V(km/hr)	40	We(m)	0.9	V(km/hr)	50	We(m)	0.9	V(km/hr)	30	We(m)	1.5	V(km/hr)	50	We(m)	0.9	V(km/hr)	30	We(m)	1.5	V(km/hr)	30	We(m)	1.5	V(km/hr)	50	We(m)	0.6	V(km/hr)	30	We(m)	1.5
CurveType	RIGHT			CurveType	LEFT			CurveType	RIGHT			CurveType	LEFT			CurveType	RIGHT			CurveType	RIGHT			CurveType	LEFT			CurveType	LEFT			CurveType	RIGHT			CurveType	LEFT		

PROP. ROAD LEVEL ————


EXISTING GROUND LEVEL - - - -

GROUND LEVEL @6M LEFT - - - -

GROUND LEVEL @6M RIGHT - - - -

Str No	4/3
Chainage	3+945
Type	Box
Size	1x2.0x2.0m
Proposal	New

 

R7	AUG 2023	FINAL DPR	CLIENT:  National Highways & Infrastructure Development Corporation Limited. 3rd Floor, PTI building, 4-Parliament Street, New Delhi-110001	PROJECT: Consultancy Services for Preparation of Feasibility study and Detailed Project Report for Two laning of Pango to Jorging Road (Length - 90km) for execution on EPC Mode in the state of Arunachal Pradesh under SARDP-NE Phase 'B'	DPR CONSULTANT:  Shweta Technophile Consultants Pvt. Ltd. (222-223,313, Rajhans Plaza, Ahinsa Khand-I, Indirapuram, Ghaziabad, UP-201014)		DRAWN BY	ASHISH RAWAT	TITLE: PLAN AND PROFILE FROM CH:3+000 TO CH:4+000
R6	JAN 2023	MODIFIED DETAILED PROJECT REPORT					DESIGN BY	RAM SONKAR	
R5	JULY 2022	MODIFIED DETAILED PROJECT REPORT					CHECKED BY	GEETA JINDAL	
R4	AUG 2019	MODIFIED DETAILED PROJECT REPORT					HORIZONTAL SCALE 1:2000	VERTICAL SCALE 1:200	
R3	JULY 2018	DETAILED PROJECT REPORT					DRAWING NO.		A
REV.	DATE	DESCRIPTION OF REVISIONS					NHIDCL/PANGO-JORGING/STC/PP- 08		

LEGEND

PLAN:-

PROP.CENTER LINE

PROP.CARRIAGEWAY EDGE

PROP.EARTHEN SHOULDER

TOE LINE

PROP.RIGHT OF WAY

CULVERT

MAJOR/MINOR BRIDGE


PROFILE:-

PROP.ROAD LEVEL

EXISTING GROUND LEVEL


GROUND LEVEL @6M LEFT

GROUND LEVEL @6M RIGHT

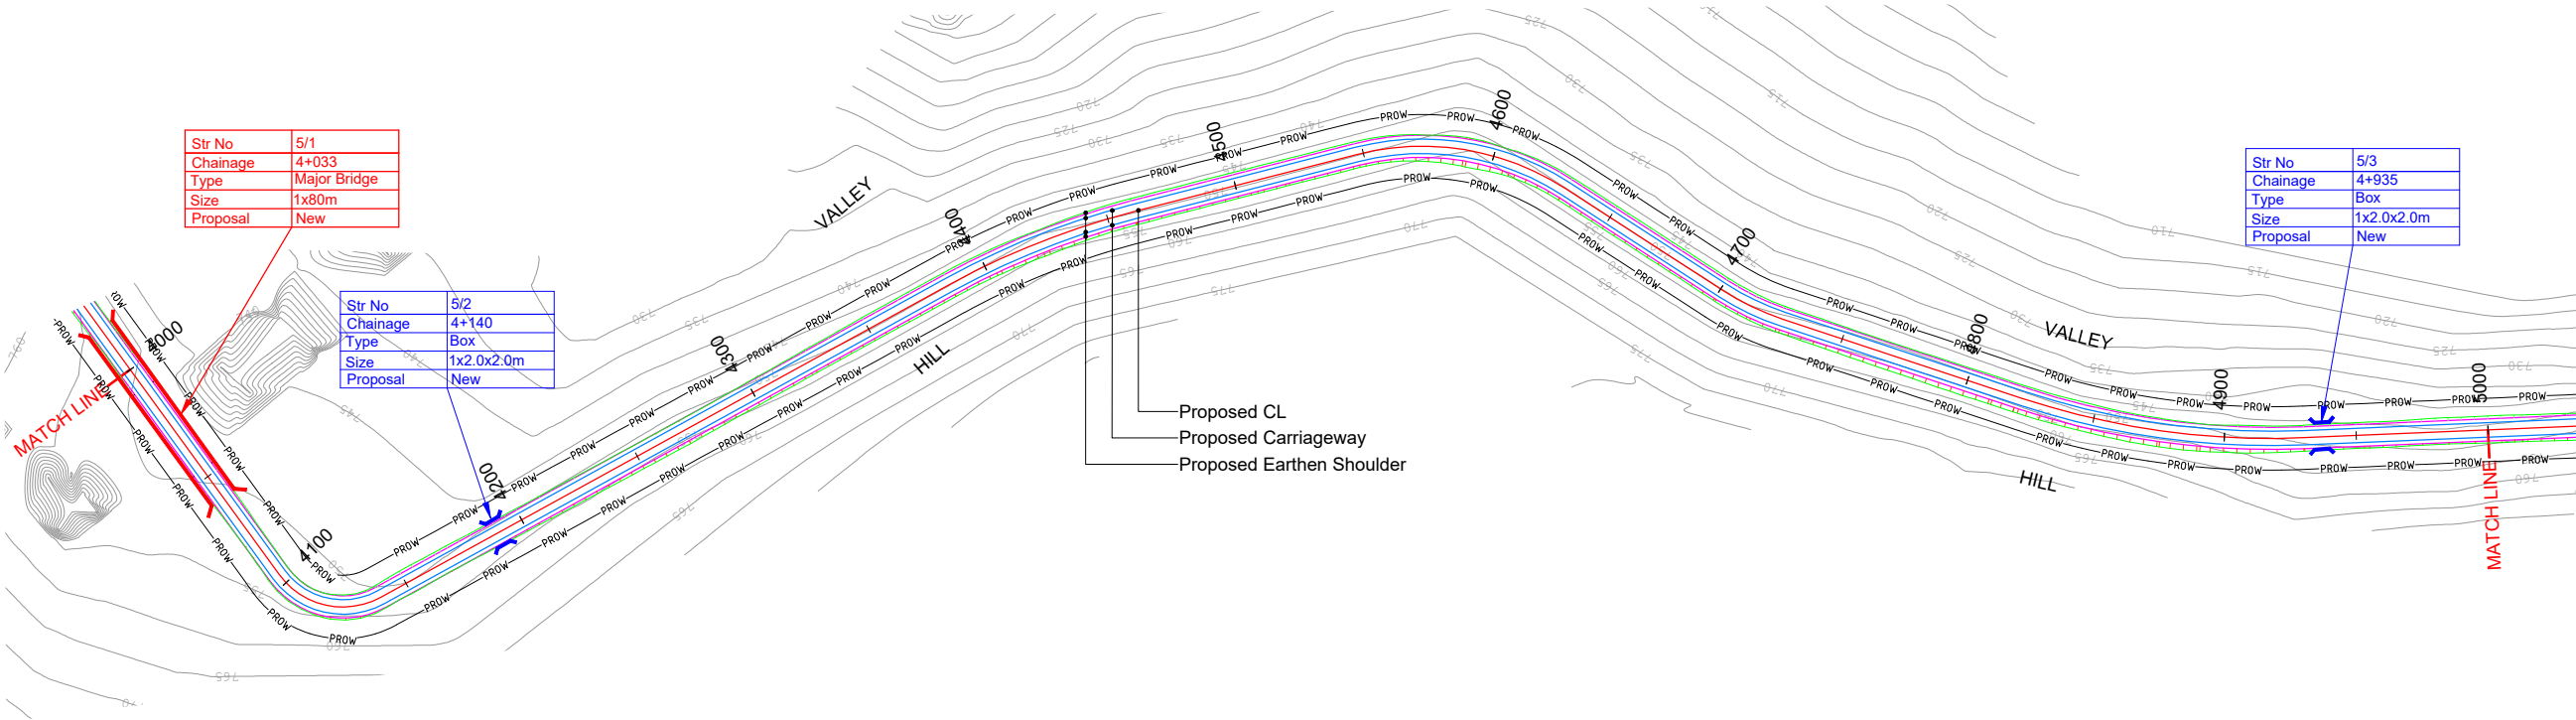

HIP NO. 38 AT CH. 4117.5				HIP NO. 39 AT CH. 4422.668				HIP NO. 40 AT CH. 4588.747				HIP NO. 41 AT CH. 4713.528				HIP NO. 42 AT CH. 4876.01			
X = 669702.213		Y = 3196034.292		X = 670005.661		Y = 3195970.248		X = 670156.925		Y = 3195895.352		X = 670192.85		Y = 3195773.162		X = 670276.863		Y = 3195633.303	
R (m)	30	Ls (m)		R (m)	300	Ls (m)		R (m)	100	Ls (m)		R (m)	100	Ls (m)		R (m)	300	Ls (m)	
Dc(deg)	82.7599	S(m)		Dc(deg)	14.4236	S(m)		Dc(deg)	47.2753	S(m)		Dc(deg)	14.6087	S(m)		Dc(deg)	20.7384	S(m)	
Lc(m)	43.33	Ts(deg)		Lc(m)	75.52	Ts(deg)		Lc(m)	82.51	Ts(deg)		Lc(m)	25.5	Ts(deg)		Lc(m)	108.59	Ts(deg)	
Ts(m)	26.43	Δ(deg)	82.7599	Ts(m)	37.962	Δ(deg)	14.4236	Ts(m)	43.767	Δ(deg)	47.2753	Ts(m)	12.818	Δ(deg)	14.6087	Ts(m)	54.894	Δ(deg)	20.7384
Es(m)	9.982	e(%)	10.00%	Es(m)	2.392	e(%)	3.70%	Es(m)	9.158	e(%)	10.00%	Es(m)	0.818	e(%)	10.00%	Es(m)	4.981	e(%)	3.70%
V(km/hr)	30	We(m)	1.5	V(km/hr)	50	We(m)	0.6	V(km/hr)	50	We(m)	0.9	V(km/hr)	50	We(m)	0.9	V(km/hr)	50	We(m)	0.6
CurveType	LEFT			CurveType	RIGHT			CurveType	RIGHT			CurveType	LEFT			CurveType	LEFT		

GROUND LEVEL: 0.01181000

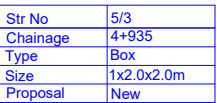[illegible]A3

LEGEND

PLAN:-

PROP.CENTER LINE

PROP.CARRIAGEWAY EDGE

PROP.EARTHEN SHOULDER

TOE LINE

PROP.RIGHT OF WAY

CULVERT

MAJOR/MINOR BRIDGE

PROFILE:-

PROP.ROAD LEVEL

EXISTING GROUND LEVEL


GROUND LEVEL @6M LEFT

GROUND LEVEL @6M RIGHT

Str No	6/1
Chainage	5+000
Type	Box
Size	1x2.0x2.0m
Proposal	New

Str No	6/2
Chainage	5+535
Type	Box
Size	1x2.0x2.0m
Proposal	New

Str No	6/3
Chainage	5+790
Type	Major Bridge
Size	1x100m
Proposal	New

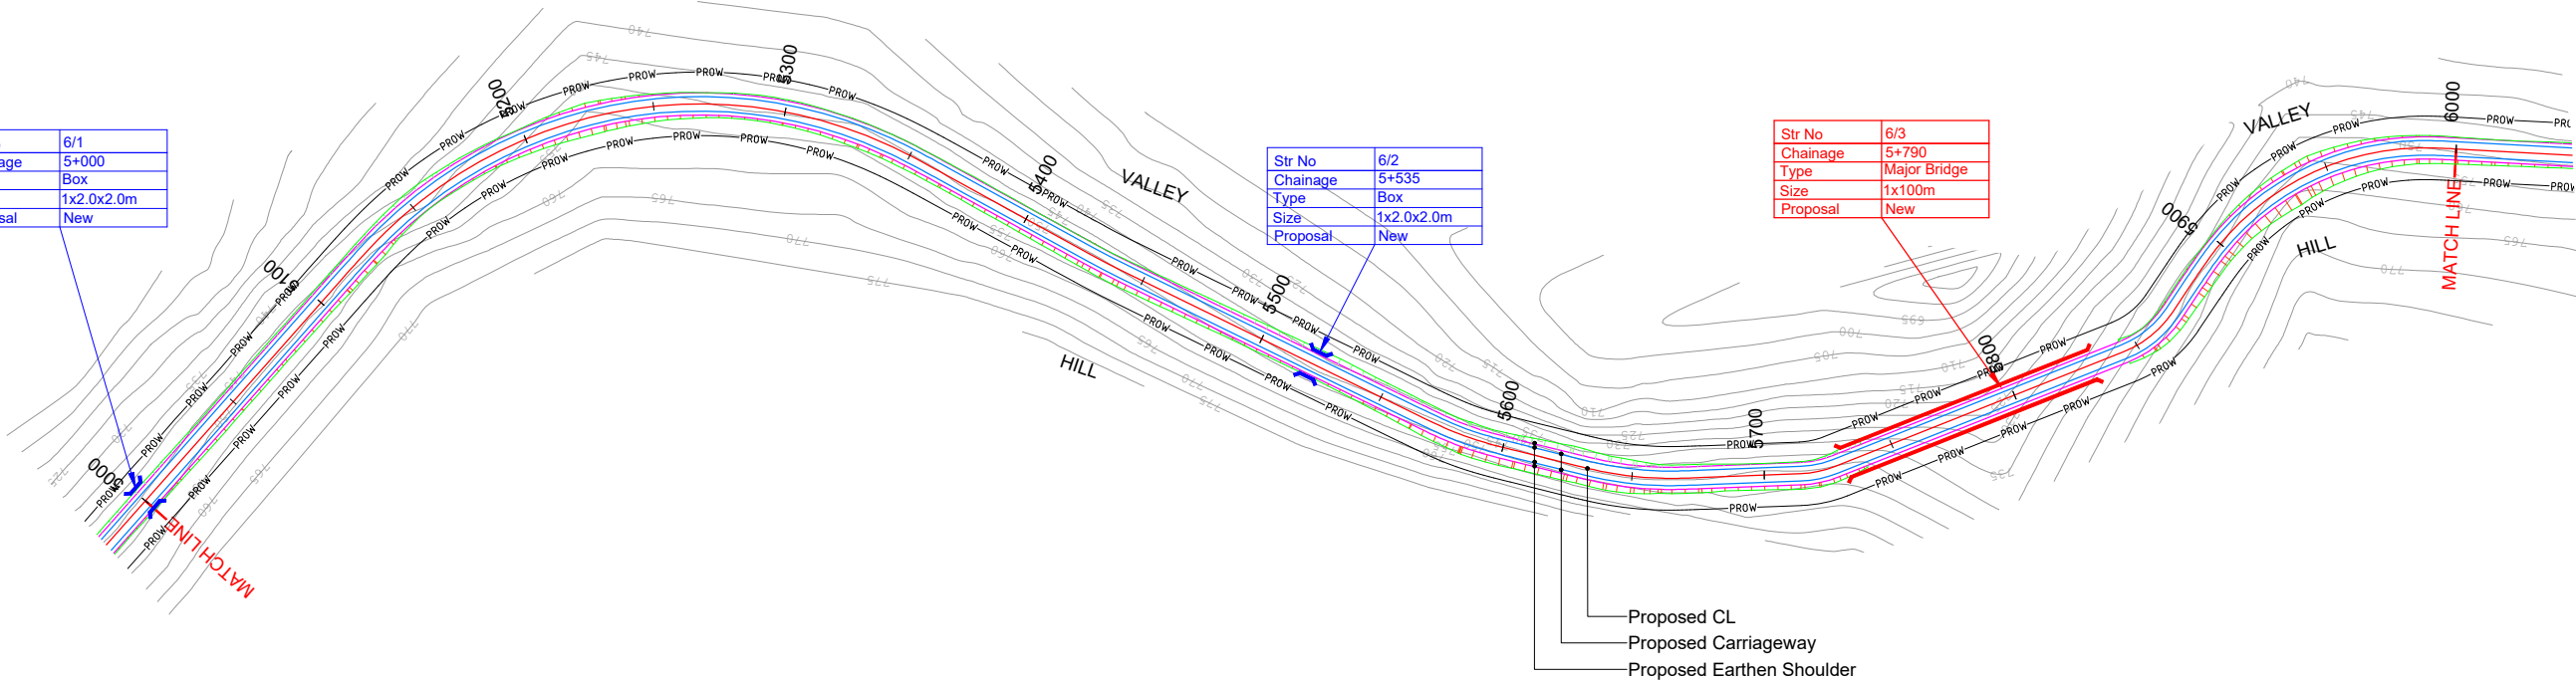

HIP NO. 43 AT CH. 5238.6				HIP NO. 44 AT CH. 5434.559				HIP NO. 45 AT CH. 5585.22				HIP NO. 46 AT CH. 5651.211				HIP NO. 47 AT CH. 5720.463				HIP NO. 48 AT CH. 5856.273				HIP NO. 49 AT CH. 5941.692			
X = 670567.355 Y = 3195392.459				X = 670485.056 Y = 3195199.036				X = 670427.499 Y = 3195059.823				X = 670415.532 Y = 3194994.951				X = 670421.257 Y = 3194925.866				X = 670478.712 Y = 3194802.32				X = 670553.133 Y = 3194753.757			
R (m)	170	Ls (m)	25	R (m)	300	Ls (m)		R (m)	100	Ls (m)	20	R (m)	125	Ls (m)	15	R (m)	40	Ls (m)		R (m)	40	Ls (m)		R (m)	100	Ls (m)	15
Dc(deg)	68.8554	S(m)	0.15	Dc(deg)	2.8119	S(m)		Dc(deg)	0.6715	S(m)	0.17	Dc(deg)	9.2173	S(m)	0.08	Dc(deg)	19.4562	S(m)		Dc(deg)	34.462	S(m)		Dc(deg)	50.6563	S(m)	0.09
Lc(m)	204.3	Ts(deg)	4.2129	Lc(m)	14.72	Ts(deg)		Lc(m)	1.17	Ts(deg)	5.7296	Lc(m)	20.11	Ts(deg)	3.4377	Lc(m)	13.58	Ts(deg)		Lc(m)	24.06	Ts(deg)		Lc(m)	88.41	Ts(deg)	4.2972
Ts(m)	148.524	Δ(deg)	77.2812	Ts(m)	7.363	Δ(deg)	2.8119	Ts(m)	20.64	Δ(deg)	12.1307	Ts(m)	25.181	Δ(deg)	16.0928	Ts(m)	6.858	Δ(deg)	19.4562	Ts(m)	12.406	Δ(deg)	34.462	Ts(m)	64.416	Δ(deg)	59.2507
Es(m)	47.84	e(%)	6.54%	Es(m)	0.09	e(%)	3.70%	Es(m)	0.734	e(%)	10.00%	Es(m)	1.324	e(%)	8.89%	Es(m)	0.584	e(%)	10.00%	Es(m)	1.88	e(%)	10.00%	Es(m)	15.142	e(%)	10.00%
V(km/hr)	50	We(m)	0.6	V(km/hr)	50	We(m)	0.6	V(km/hr)	50	We(m)	0.9	V(km/hr)	50	We(m)	0.6	V(km/hr)	30	We(m)	1.5	V(km/hr)	30	We(m)	1.5	V(km/hr)	50	We(m)	0.9
CurveType	RIGHT			CurveType	LEFT			CurveType	LEFT			CurveType	LEFT			CurveType	LEFT			CurveType	LEFT			CurveType	RIGHT		

LEGEND

PLAN:-

PROP.CENTER LINE

PROP.CARRIAGEWAY EDGE

PROP.EARTHEN SHOULDER

TOE LINE

PROP.RIGHT OF WAY

CULVERT

MAJOR/MINOR BRIDGE


PROFILE:-

PROP.ROAD LEVEL

EXISTING GROUND LEVEL

GROUND LEVEL @6M LEFT

GROUND LEVEL @6M RIGHT

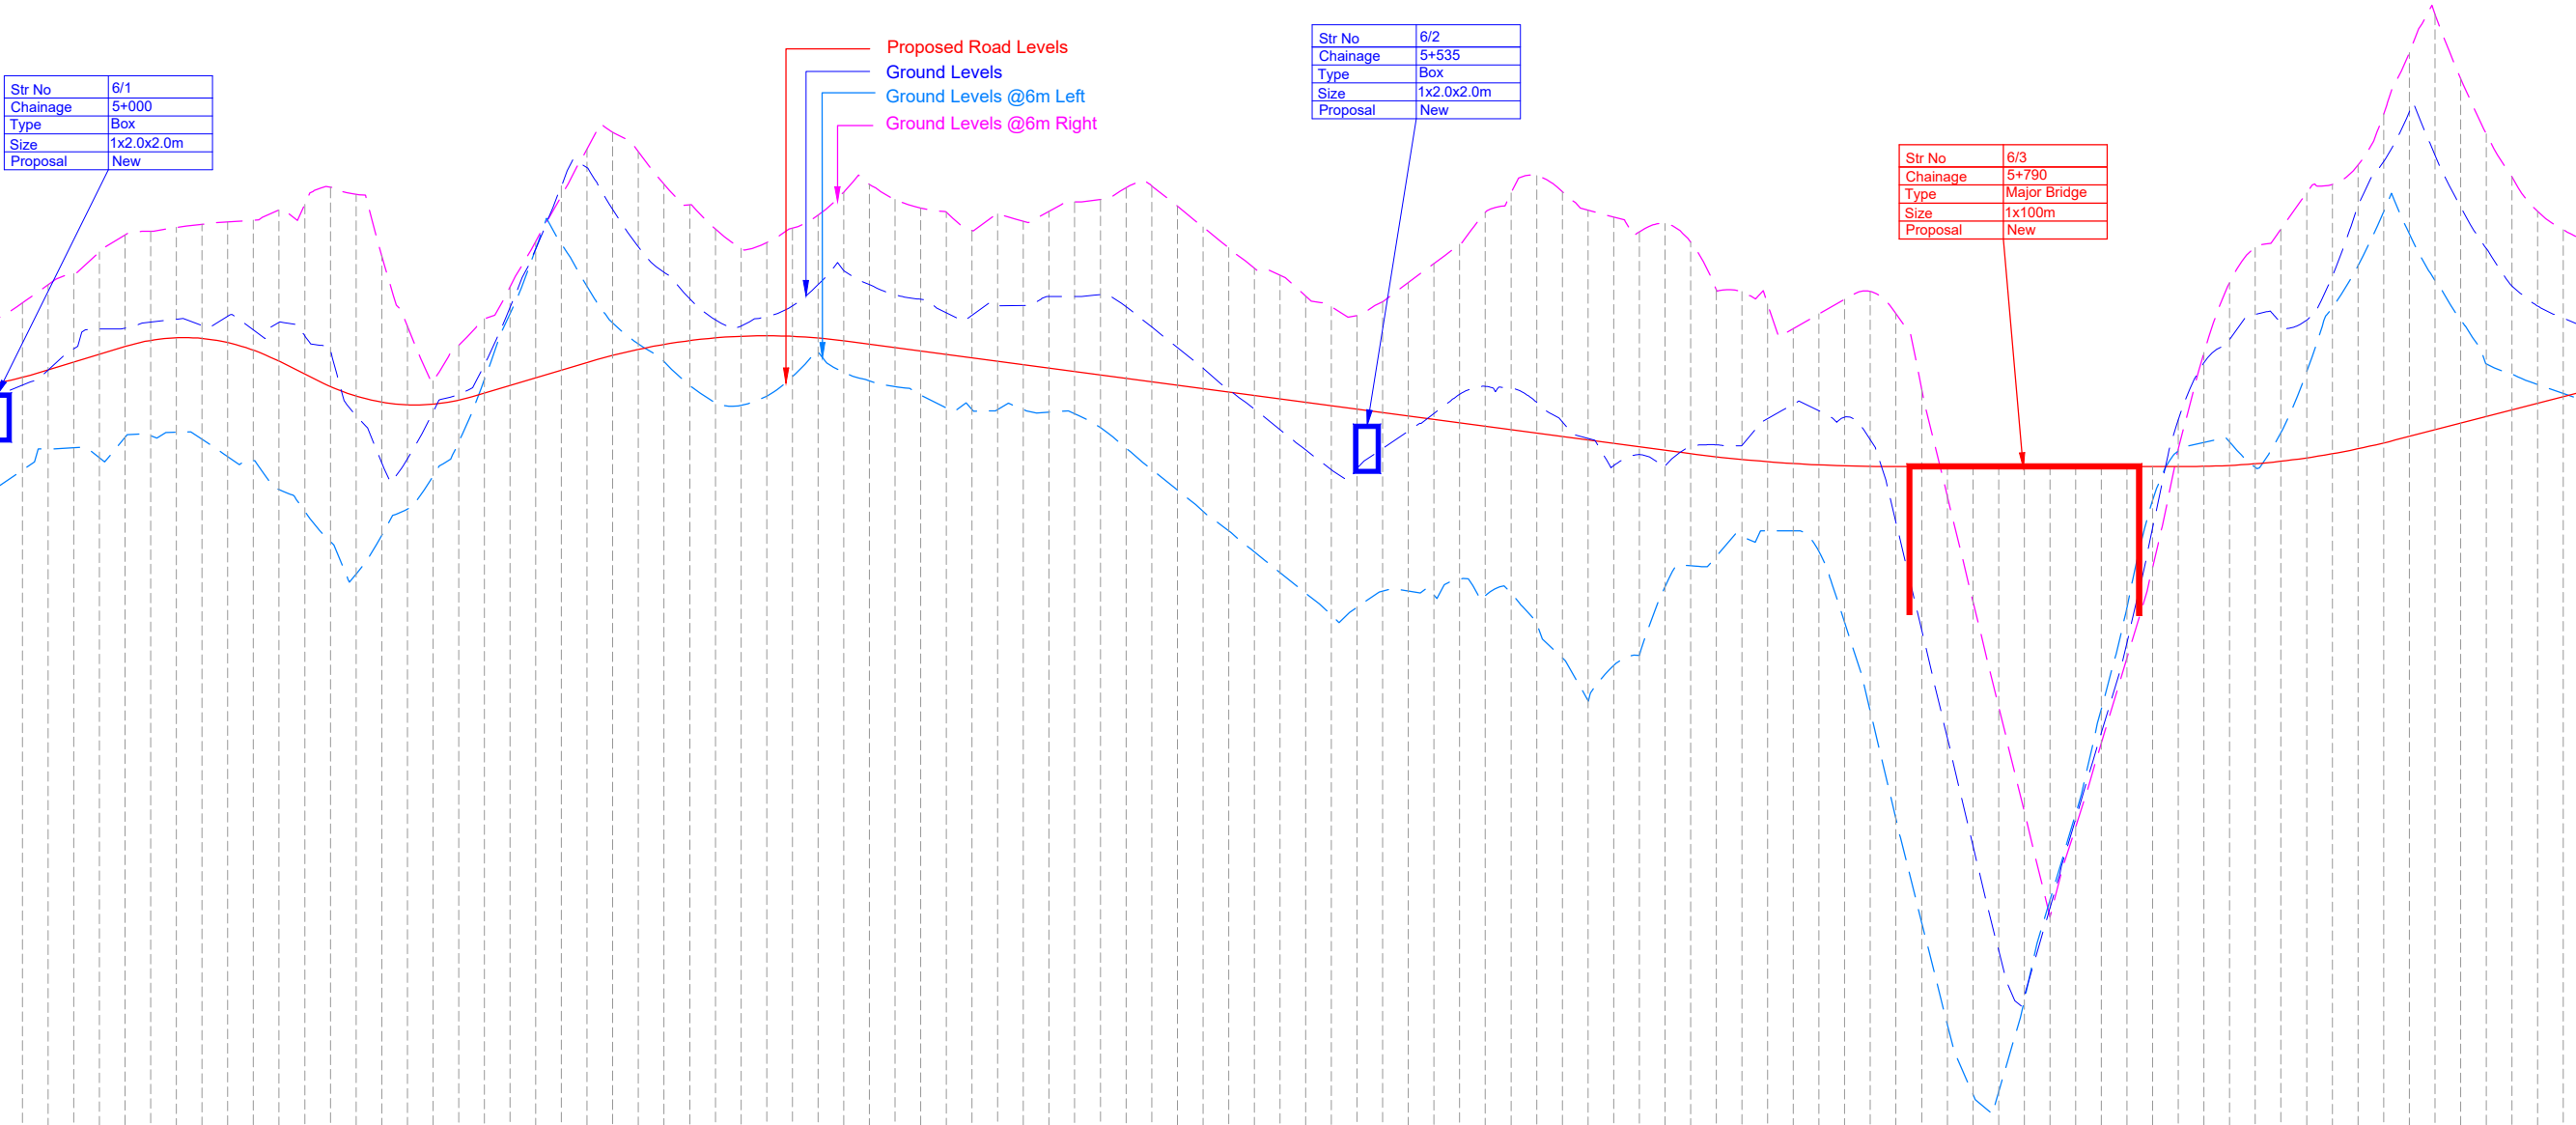

DATUM = 715	
Proposed Road Levels	749.386 742.823 746.406 746.910 750.021 743.513 746.823 747.126 750.734 744.334 747.409 747.423 751.171 744.389 748.238 747.724 752.008 743.994 749.008 748.026 752.669 744.793 749.040 748.328 752.820 744.852 749.276 748.566 752.971 744.992 749.391 748.671 753.087 744.714 749.138 748.642 753.180 744.043 749.513 748.480 753.244 743.888 748.975 748.184 753.650 742.754 749.268 747.754 753.863 741.899 748.748 747.255 754.537 740.723 748.185 746.770 754.252 739.458 745.632 746.399 751.870 740.973 743.809 746.160 749.118 741.993 743.949 746.054 746.993 743.273 745.771 746.081 748.372 744.604 746.464 746.240 749.406 747.040 747.617 746.518 750.653 749.598 749.841 746.814 752.420 752.125 752.125 747.111 754.191 752.324 754.579 747.407 756.017 750.662 755.290 747.704 756.671 749.248 753.657 747.982 755.903 748.428 752.208 748.217 754.649 747.738 751.218 748.409 753.846 746.817 750.195 748.558 752.898 746.138 749.371 748.664 752.149 746.042 749.128 748.727 752.373 746.398 749.485 748.747 752.936 747.148 749.907 748.724 753.442 748.114 750.736 748.659 754.333 747.314 751.290 748.550 754.643 746.988 750.744 748.417 754.050 746.764 750.344 748.283 753.721 746.432 750.164 748.150 753.561 745.940 749.640 748.017 752.849 745.877 749.547 747.883 753.491 745.872 749.913 747.750 753.203 745.874 749.925 747.617 753.594 745.771 750.278 747.483 753.962 745.709 750.271 747.350 754.055 745.170 750.354 747.217 754.512 744.373 749.879 747.084 754.584 743.540 749.095 746.950 753.790 742.739 748.288 746.817 752.979 741.912 747.488 746.684 752.172 741.145 746.643 746.550 751.379 740.332 745.896 746.417 751.105 739.522 745.092 746.284 750.288 738.719 744.301 746.150 749.880 737.863 743.523 746.017 750.078 738.801 744.357 745.750 750.817 738.807 745.036 745.617 751.561 738.644 745.722 745.484 752.305 739.273 746.467 745.351 753.554 738.624 746.776 745.217 754.311 738.729 746.704 745.084 754.977 737.531 746.152 744.951 754.355 736.199 745.393 744.817 753.636 734.541 744.747 744.684 753.368 735.906 743.688 744.551 752.793 736.305 744.118 744.417 753.114 738.976 743.675 744.284 752.395 739.794 744.415 744.151 750.546 740.161 744.488 744.031 750.465 740.924 744.480 743.928 749.986 741.155 745.516 743.841 749.030 741.155 746.082 743.771 749.596 740.344 745.822 743.717 750.162 737.578 745.573 743.680 750.472 734.115 744.687 743.660 749.608 729.920 741.482 743.656 746.671 725.908 737.286 743.656 742.493 721.930 733.090 743.656 738.397 719.207 728.894 743.656 734.301 719.295 724.807 743.656 730.206 722.874 723.050 743.656 726.124 726.767 726.471 743.656 729.607 730.119 729.937 743.656 732.876 734.211 733.279 743.656 736.206 738.170 736.817 743.656 739.737 742.338 741.257 743.656 744.345 744.249 745.488 743.656 748.095 744.590 747.702 743.661 750.820 744.607 748.598 743.694 752.181 743.616 749.580 743.760 752.895 744.983 749.252 743.658 754.308 747.328 749.355 743.989 754.634 749.848 751.063 744.151 755.391 751.470 753.836 744.346 757.388 753.571 755.533 744.572 759.770 752.720 757.466 744.826 761.275 750.903 755.769 745.084 758.763 749.358 753.779 745.341 756.603 747.651 752.155 745.599 754.932 747.258 750.680 745.856 753.593 746.843 749.905 746.113 752.872 746.496 749.427 746.371
Ground Levels	742.823 746.406 746.910 750.021 743.513 746.823 747.126 750.734 744.334 747.409 747.423 751.171 744.389 748.238 747.724 752.008 743.994 749.008 748.026 752.669 744.793 749.040 748.328 752.820 744.852 749.276 748.566 752.971 744.992 749.391 748.671 753.087 744.714 749.138 748.642 753.180 744.043 749.513 748.480 753.244 743.888 748.975 748.184 753.650 742.754 749.268 747.754 753.863 741.899 748.748 747.255 754.537 740.723 748.185 746.770 754.252 739.458 745.632 746.399 751.870 740.973 743.809 746.160 749.118 741.993 743.949 746.054 746.993 743.273 745.771 746.081 748.372 744.604 746.464 746.240 749.406 747.040 747.617 746.518 750.653 749.598 749.841 746.814 752.420 752.125 752.125 747.111 754.191 752.324 754.579 747.407 756.017 750.662 755.290 747.704 756.671 749.248 753.657 747.982 755.903 748.428 752.208 748.217 754.649 747.738 751.218 748.409 753.846 746.817 750.195 748.558 752.898 746.138 749.371 748.664 752.149 746.042 749.128 748.727 752.373 746.398 749.485 748.747 752.936 747.148 749.907 748.724 753.442 748.114 750.736 748.659 754.333 747.314 751.290 748.550 754.643 746.988 750.744 748.417 754.050 746.764 750.344 748.283 753.721 746.432 750.164 748.150 753.561 745.940 749.640 748.017 752.849 745.877 749.547 747.883 753.491 745.872 749.913 747.750 753.203 745.874 749.925 747.617 753.594 745.771 750.278 747.483 753.962 745.709 750.271 747.350 754.055 745.170 750.354 747.217 754.512 744.373 749.879 747.084 754.584 743.540 749.095 746.950 753.790 742.739 748.288 746.817 752.979 741.912 747.488 746.684 752.172 741.145 746.643 746.550 751.379 740.332 745.896 746.417 751.105 739.522 745.092 746.284 750.288 738.719 744.301 746.150 749.880 737.863 743.523 746.017 750.078 738.801 744.357 745.750 750.817 738.807 745.036 745.617 751.561 738.644 745.722 745.484 752.305 739.273 746.467 745.351 753.554 738.624 746.776 745.217 754.311 738.729 746.704 745.084 754.977 737.531 746.152 744.951 754.355 736.199 745.393 744.817 753.636 734.541 744.747 744.684 753.368 735.906 743.688 744.551 752.793 736.305 744.118 744.417 753.114 738.976 743.675 744.284 752.395 739.794 744.415 744.151 750.546 740.161 744.488 744.031 750.465 740.924 744.480 743.928 749.986 741.155 745.516 743.841 749.030 741.155 746.082 743.771 749.596 740.344 745.822 743.717 750.162 737.578 745.573 743.680 750.472 734.115 744.687 743.660 749.608 729.920 741.482 743.656 746.671 725.908 737.286 743.656 742.493 721.930 733.090 743.656 738.397 719.207 728.894 743.656 734.301 719.295 724.807 743.656 730.206 722.874 723.050 743.656 726.124 726.767 726.471 743.656 729.607 730.119 729.937 743.656 732.876 734.211 733.279 743.656 736.206 738.170 736.817 743.656 739.737 742.338 741.257 743.656 744.345 744.249 745.488 743.656 748.095 744.590 747.702 743.661 750.820 744.607 748.598 743.694 752.181 743.616 749.580 743.760 752.895 744.983 749.252 743.658 754.308 747.328 749.355 743.989 754.634 749.848 751.063 744.151 755.391 751.470 753.836 744.346 757.388 753.571 755.533 744.572 759.770 752.720 757.466 744.826 761.275 750.903 755.769 745.084 758.763 749.358 753.779 745.341 756.603 747.651 752.155 745.599 754.932 747.258 750.680 745.856 753.593 746.843 749.905 746.113 752.872 746.496 749.427 746.371
Ground Levels @6m Left	742.823 746.406 746.910 750.021 743.513 746.823 747.126 750.734 744.334 747.409 747.423 751.171 744.389 748.238 747.724 752.008 743.994 749.008 748.026 752.669 744.793 749.040 748.328 752.820 744.852 749.276 748.566 752.971 744.992 749.391 748.671 753.087 744.714 749.138 748.642 753.180 744.043 749.513 748.480 753.244 743.888 748.975 748.184 753.650 742.754 749.268 747.754 753.863 741.899 748.748 747.255 754.537 740.723 748.185 746.770 754.252 739.458 745.632 746.399 751.870 740.973 743.809 746.160 749.118 741.993 743.949 746.054 746.993 743.273 745.771 746.081 748.372 744.604 746.464 746.240 749.406 747.040 747.617 746.518 750.653 749.598 749.841 746.814 752.420 752.125 752.125 747.111 754.191 752.324 754.579 747.407 756.017 750.662 755.290 747.704 756.671 749.248 753.657 747.982 755.903 748.428 752.208 748.217 754.649 747.738 751.218 748.409 753.846 746.817 750.195 748.558 752.898 746.138 749.371 748.664 752.149 746.042 749.128 748.727 752.373 746.398 749.485 748.747 752.936 747.148 749.907 748.724 753.442 748.114 750.736 748.659 754.333 747.314 751.290 748.550 754.643 746.988 750.744 748.417 754.050 746.764 750.344 748.283 753.721 746.432 750.164 748.150 753.561 745.940 749.640 748.017 752.849 745.877 749.547 747.883 753.491 745.872 749.913 747.750 753.203 745.874 749.925 747.617 753.594 745.771 750.278 747.483 753.962 745.709 750.271 747.350 754.055 745.170 750.354 747.217 754.512 744.373 749.879 747.084 754.584 743.540 749.095 746.950 753.790 742.739 748.288 746.817 752.979 741.912 747.488 746.684 752.172 741.145 746.643 746.550 751.379 740.332 745.896 746.417 751.105 739.522 745.092 746.284 750.288 738.719 744.301 746.150 749.880 737.863 743.523 746.017 750.078 738.801 744.357 745.750 750.817 738.807 745.036 745.617 751.561 738.644 745.722 745.484 752.305 739.273 746.467 745.351 753.554 738.624 746.776 745.217 754.311 738.729 746.704 745.084 754.977 737.531 746.152 744.951 754.355 736.199 745.393 744.817 753.636 734.541 744.747 744.684 753.368 735.906 743.688 744.551 752.793 736.305 744.118 744.417 753.114 738.976 743.675 744.284 752.395 739.794 744.415 744.151 750.546 740.161 744.488 744.031 750.465 740.924 744.480 743.928 749.986 741.155 745.516 743.841 749.030 741.155 746.082 743.771 749.596 740.344 745.822 743.717 750.162 737.578 745.573 743.680 750.472 734.115 744.687 743.660 749.608 729.920 741.482 743.656 746.671 725.908 737.286 743.656 742.493 721.930 733.090 743.656 738.397 719.207 728.894 743.656 734.301 719.295 724.807 743.656 730.206 722.874 723.050 743.656 726.124 726.767 726.471 743.656 729.607 730.119 729.937 743.656 732.876 734.211 733.279 743.656 736.206 738.170 736.817 743.656 739.737 742.338 741.257 743.656 744.345 744.249 745.488 743.656 748.095 744.590 747.702 743.661 750.820 744.607 748.598 743.694 752.181 743.616 749.580 743.760 752.895 744.983 749.252 743.658 754.308 747.328 749.355 743.989 754.634 749.848 751.063 744.151 755.391 751.470 753.836 744.346 757.388 753.571 755.533 744.572 759.770 752.720 757.466 744.826 761.275 750.903 755.769 745.084 758.763 749.358 753.779 745.341 756.603 747.651 752.155 745.599 754.932 747.258 750.680 745.856 753.593 746.843 749.905 746.113 752.872 746.496 749.427 746.371
Ground Levels @6m Right	749.386 742.823 746.406 746.910 750.021 743.513 746.823 747.126 750.734 744.334 747.409 747.423 751.171 744.389 748.238 747.724 752.008 743.994 749.008 748.026 752.669 744.793 749.040 748.328 752.820 744.852 749.276 748.566 752.971 744.992 749.391 748.671 753.087 744.714 749.138 748.642 753.180 744.043 749.513 748.480 753.244 743.888 748.975 748.184 753.650 742.754 749.268 747.754 753.863 741.899 748.748 747.255 754.537 740.723 748.185 746.770 754.252 739.458 745.632 746.399 751.870 740.973 743.809 746.160 749.118 741.993 743.949 746.054 746.993 743.273 745.771 746.081 748.372 744.604 746.464 746.240 749.406 747.040 747.617 746.518 750.653 749.598 749.841 746.814 752.420 752.125 752.125 747.111 754.191 752.324 754.579 747.407 756.017 750.662 755.290 747.704 756.671 749.248 753.657 747.982 755.903 748.428 752.208 748.217 754.649 747.738 751.218 748.409 753.846 746.817 750.195 748.558 752.898 746.138 749.371 748.664 752.149 746.042 749.128 748.727 752.373 746.398 749.485 748.747 752.936 747.148 749.907 748.724 753.442 748.114 750.736 748.659 754.333 747.314 751.290 748.550 754.643 746.988 750.744 748.417 754.050 746.764 750.344 748.283 753.721 746.432 750.164 748.150 753.561 745.940 749.640 748.017 752.849 745.877 749.547 747.883 753.491 745.872 749.913 747.750 753.203 745.874 749.925 747.617 753.594 745.771 750.278 747.483 753.962 745.709 750.271 747.350 754.055 745.170 750.354 747.217 754.512 744.373 749.879 747.084 754.584 743.540 749.095 746.950 753.790 742.739 748.288 746.817 752.979 741.912 747.488 746.684 752.172 741.145 746.643 746.550 751.379 740.332 745.896 746.417 751.105 739.522 745.092 746.284 750.288 738.719 744.301 746.150 749.880 737.863 743.523 746.017 750.078 738.801 744.357 745.750 750.817 738.807 745.036 745.617 751.561 738.644 745.722 745.484 752.305 739.273 746.467 745.351 753.554 738.624 746.776 745.217 754.311 738.729 746.704 745.084 754.977 737.531 746.152 744.951 754.355 736.199 745.393 744.817 753.636 734.541 744.747 744.684 753.368 735.906 743.688 744.551 752.793 736.305 744.118 744.417 753.114 738.976 743.675 744.284 752.395 739.794 744.415 744.151 750.546 740.161 744.488 744.031 750.465 740.924 744.480 743.928 749.986 741.155 745.516 743.841 749.03

LEGEND

PLAN:-

PROP.CENTER LINE

PROP.CARRIAGEWAY EDGE

PROP.EARTHEN SHOULDER

TOE LINE

PROP.RIGHT OF WAY

CULVERT

MAJOR/MINOR BRIDGE


PROFILE:-

PROP.ROAD LEVEL

EXISTING GROUND LEVEL

GROUND LEVEL @6M LEFT

GROUND LEVEL @6M RIGHT

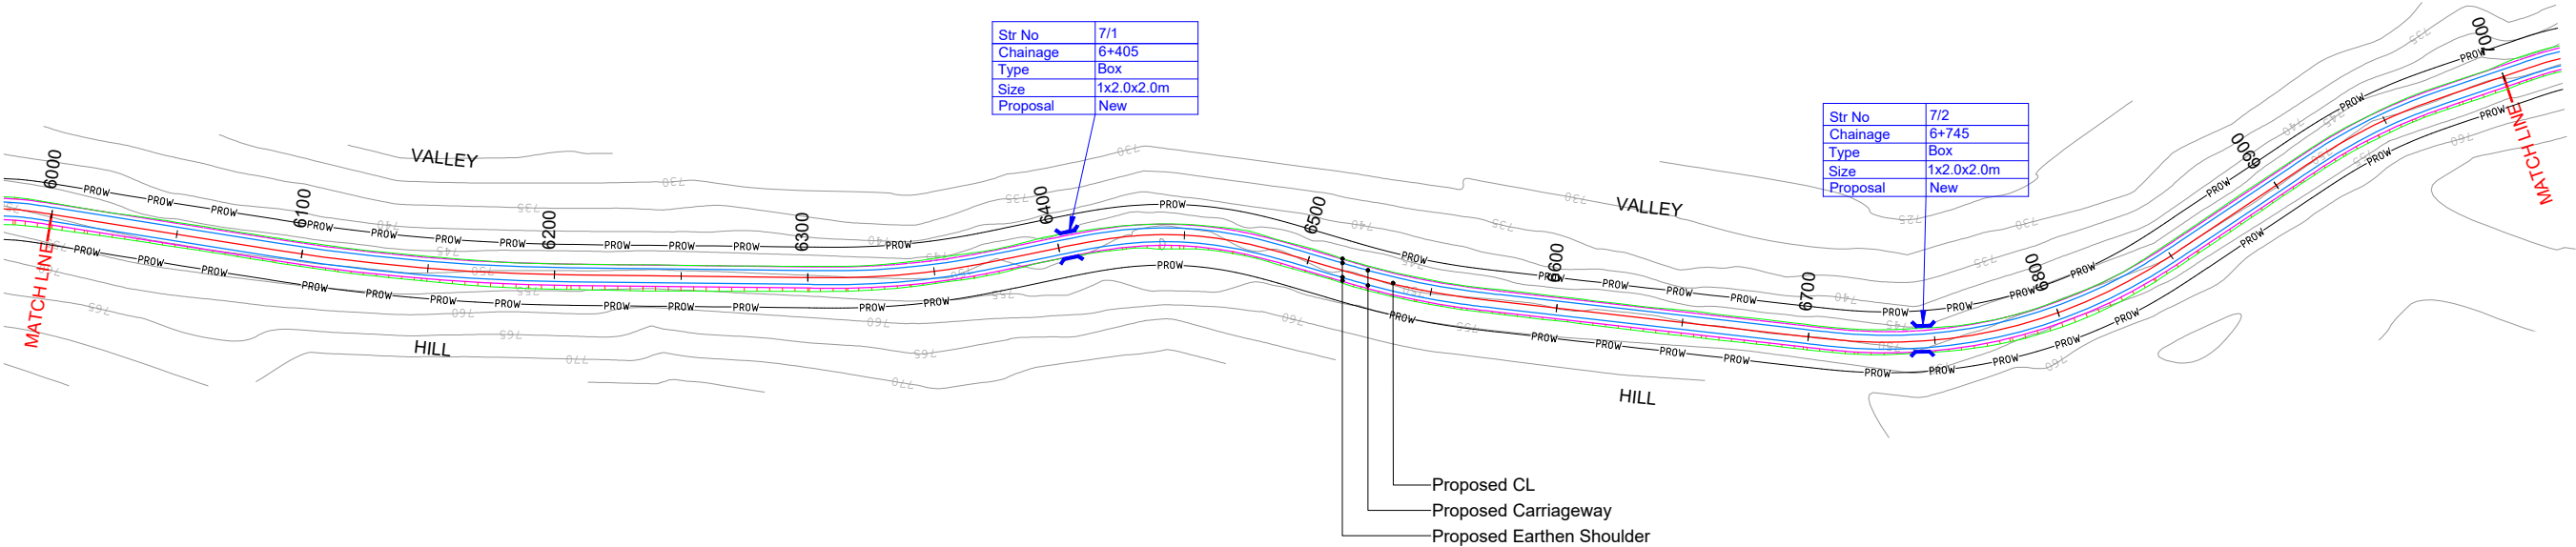

HIP NO. 50 AT CH. 6147.819				HIP NO. 51 AT CH. 6340.473				HIP NO. 52 AT CH. 6448.35				HIP NO. 53 AT CH. 6544.385				HIP NO. 54 AT CH. 6778.983				HIP NO. 55 AT CH. 6945.123			
X = 670557.612		Y = 3194544.553		X = 670587.088		Y = 3194354.01		X = 670621.906		Y = 3194251.764		X = 670613.547		Y = 3194155.986		X = 670627.486		Y = 3193919.939		X = 670738.775		Y = 3193794.033	
R (m)	800	Ls (m)		R (m)	300	Ls (m)	15	R (m)	150	Ls (m)	30	R (m)	300	Ls (m)	15	R (m)	200	Ls (m)	20	R (m)	200	Ls (m)	20
Dc(deg)	8.4197	S(m)		Dc(deg)	9.4588	S(m)	0.03	Dc(deg)	16.6796	S(m)	0.25	Dc(deg)	7.064	S(m)	0.03	Dc(deg)	34.6276	S(m)	0.08	Dc(deg)	9.3773	S(m)	0.08
Lc(m)	117.56	Ts(deg)		Lc(m)	49.53	Ts(deg)	1.4324	Lc(m)	43.67	Ts(deg)	5.7296	Lc(m)	36.99	Ts(deg)	1.4324	Lc(m)	120.87	Ts(deg)	2.8648	Lc(m)	32.73	Ts(deg)	2.8648
Ts(m)	58.887	Δ(deg)	8.4197	Ts(m)	39.891	Δ(deg)	12.3236	Ts(m)	52.65	Δ(deg)	28.1387	Ts(m)	33.561	Δ(deg)	9.9288	Ts(m)	83.529	Δ(deg)	40.3571	Ts(m)	36.53	Δ(deg)	15.1069
Es(m)	2.164	e(%)	-2.50%	Es(m)	1.773	e(%)	3.70%	Es(m)	4.897	e(%)	7.41%	Es(m)	1.16	e(%)	3.70%	Es(m)	13.164	e(%)	5.56%	Es(m)	1.831	e(%)	5.56%
V(km/hr)	50	We(m)	Nil	V(km/hr)	50	We(m)	0.6	V(km/hr)	50	We(m)	0.6	V(km/hr)	50	We(m)	0.6	V(km/hr)	50	We(m)	0.6	V(km/hr)	50	We(m)	0.6
CurveType	LEFT			CurveType	LEFT			CurveType	RIGHT			CurveType	LEFT			CurveType	LEFT			CurveType	RIGHT		

LEGEND

PLAN:-

PROP.CENTER LINE

PROP.CARRIAGEWAY EDGE

PROP.EARTHEN SHOULDER

TOE LINE

PROP.RIGHT OF WAY

CULVERT

MAJOR/MINOR BRIDGE


PROFILE:-

PROP.ROAD LEVEL

EXISTING GROUND LEVEL

GROUND LEVEL @6M LEFT

GROUND LEVEL @6M RIGHT

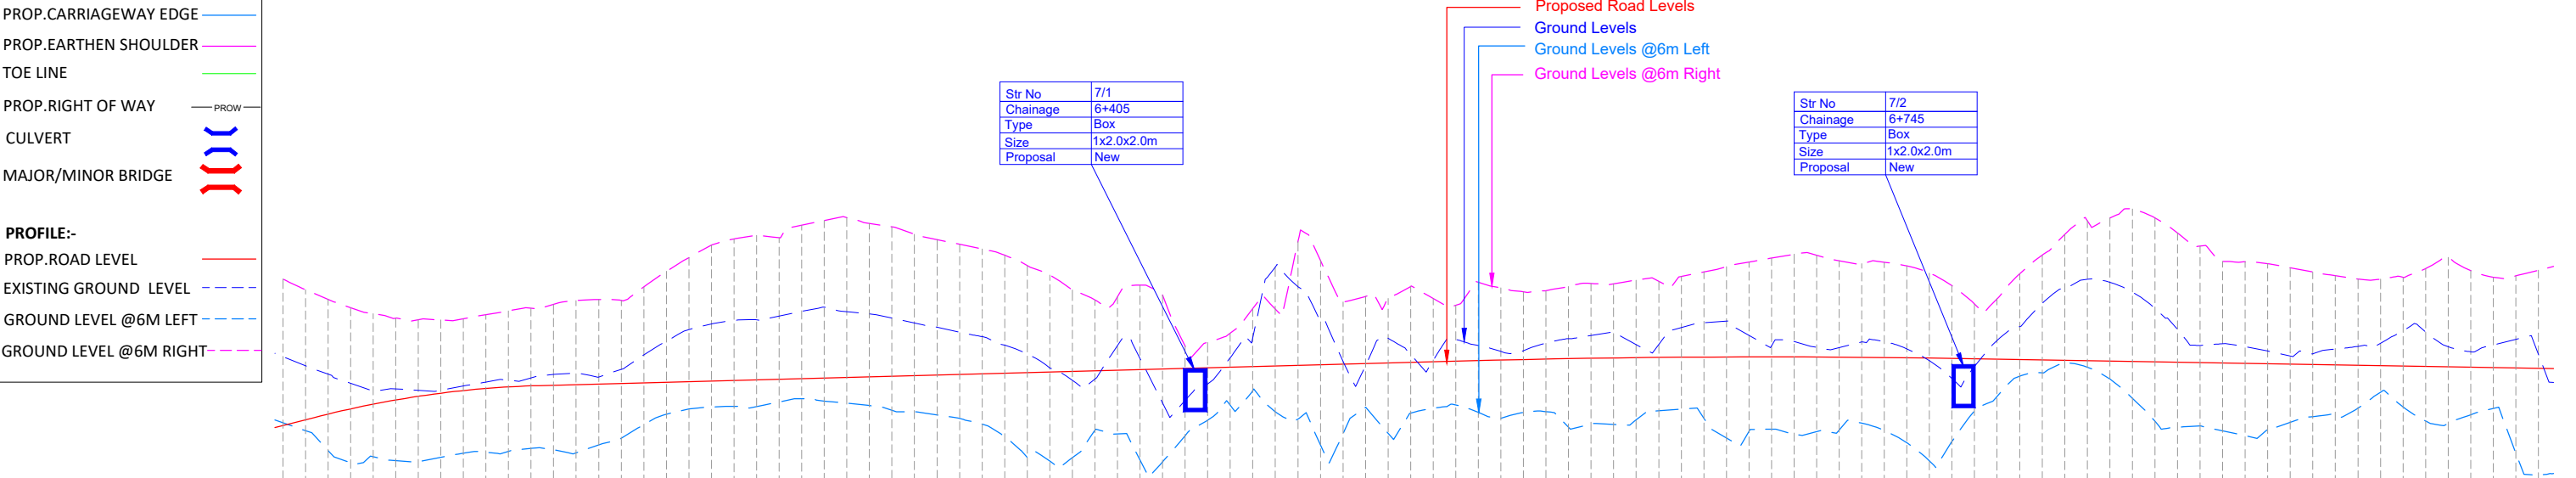

DATUM = 720	
Proposed Road Levels	752.872 746.496 749.427 746.371 752.392 746.149 749.020 746.628 751.967 745.266 748.649 746.881 751.592 744.729 748.244 747.112 751.327 744.992 747.904 747.320 751.131 744.817 747.998 747.506 751.061 744.774 747.933 747.668 751.049 744.966 747.939 747.807 751.105 745.150 748.131 747.923 751.283 745.189 748.299 748.015 751.455 745.230 748.378 748.085 751.566 745.368 748.485 748.132 751.741 745.298 748.639 748.160 751.911 745.170 748.683 748.187 751.952 745.512 748.518 748.213 751.917 745.805 748.861 748.240 752.514 746.411 749.505 748.267 753.204 746.871 750.111 748.293 753.812 747.109 750.622 748.320 754.366 747.199 750.875 748.347 754.641 747.218 751.032 748.373 754.799 747.210 751.057 748.400 754.690 747.416 751.221 748.427 755.247 747.563 751.436 748.453 755.457 747.457 751.615 748.480 755.582 747.370 751.418 748.506 755.325 747.258 751.317 748.533 755.175 747.049 751.135 748.560 754.845 746.978 750.919 748.586 754.610 746.848 750.724 748.613 754.404 746.688 750.510 748.640 754.195 746.438 750.310 748.666 753.917 745.870 749.932 748.693 753.461 744.977 749.547 748.720 753.043 744.799 748.926 748.746 752.373 744.955 748.376 748.773 751.935 746.166 748.432 748.800 752.076 746.001 749.924 748.826 752.594 744.844 749.344 748.853 752.143 744.765 747.371 748.880 749.898 745.929 747.481 748.906 750.058 746.616 748.220 748.933 750.463 747.266 749.372 748.959 751.549 747.929 750.248 748.986 751.531 746.980 753.393 749.013 754.514 746.664 752.529 749.039 753.690 745.513 751.153 749.066 751.842 746.007 749.222 749.093 752.094 747.182 749.036 749.119 752.006 746.030 750.242 749.146 752.537 746.929 749.522 749.173 752.003 747.142 749.255 749.199 751.706 747.288 750.190 749.226 752.722 746.959 749.923 749.252 752.468 746.696 749.655 749.276 752.297 746.952 749.694 749.299 752.345 746.992 750.026 749.319 752.537 746.298 750.222 749.337 752.666 746.438 750.361 749.354 752.655 746.427 750.496 749.368 752.813 746.629 749.962 749.381 752.764 747.027 749.961 749.391 752.976 747.097 750.711 749.400 753.178 746.688 750.930 749.406 753.414 745.824 751.001 749.411 753.616 746.113 750.366 749.413 753.790 746.211 749.904 749.414 753.963 746.001 750.092 749.412 753.918 746.101 749.836 749.409 753.671 746.166 749.824 749.404 753.547 746.476 750.078 749.396 753.607 746.154 750.092 749.387 753.445 745.611 749.769 749.376 753.128 744.803 749.249 749.363 752.572 745.668 748.459 749.347 751.755 747.023 748.994 749.331 751.986 747.667 750.130 749.314 753.091 748.562 750.762 749.297 753.919 748.712 751.778 749.280 754.837 749.154 752.437 749.264 755.449 748.960 752.856 749.247 755.568 748.435 752.720 749.230 755.969 747.585 752.289 749.213 755.566 746.564 751.561 749.197 754.905 746.301 750.635 749.180 754.327 746.360 749.918 749.163 753.644 746.141 749.996 749.146 753.628 745.920 749.862 749.129 753.547 746.208 749.674 749.113 753.364 746.519 749.453 749.096 753.177 746.767 749.548 749.079 753.012 746.780 749.760 749.062 752.869 747.146 749.882 749.046 752.857 747.841 750.010 749.029 752.944 747.208 750.569 749.012 753.325 746.572 750.520 748.995 753.816 746.470 749.871 748.979 753.235 746.852 749.642 748.962 752.944 747.125 749.943 748.945 753.004 745.158 750.189 748.928 753.251 744.189 749.536 748.911
Ground Levels	749.427 749.020 746.628 748.649 746.881 748.244 747.112 747.904 747.320 747.998 747.506 747.933 747.668 747.939 747.807 748.131 747.923 748.299 748.015 748.378 748.085 748.485 748.132 748.639 748.160 748.683 748.187 748.518 748.213 748.861 748.240 748.505 748.267 750.111 748.293 750.622 748.320 750.875 748.347 751.032 748.373 751.057 748.400 751.221 748.427 751.436 748.453 751.615 748.480 751.418 748.506 751.317 748.533 751.135 748.560 750.919 748.586 750.724 748.613 750.510 748.640 750.310 748.666 749.932 748.693 749.547 748.720 748.926 748.746 748.376 748.773 748.432 748.800 749.924 748.826 749.344 748.853 747.371 748.880 747.481 748.906 748.220 748.933 749.372 748.959 750.248 748.986 753.393 749.013 752.529 749.039 751.153 749.066 749.222 749.093 749.036 749.119 750.242 749.146 749.522 749.173 749.255 749.199 749.190 749.226 749.923 749.252 749.655 749.276 749.694 749.299 750.026 749.319 750.222 749.337 750.361 749.354 750.496 749.368 749.962 749.381 749.961 749.391 750.711 749.400 750.930 749.406 751.001 749.411 750.366 749.413 749.904 749.414 750.092 749.412 749.836 749.409 749.824 749.404 750.078 749.396 750.092 749.387 749.769 749.376 749.249 749.363 748.459 749.347 748.994 749.331 750.130 749.314 750.762 749.297 751.778 749.280 752.437 749.264 752.856 749.247 752.720 749.230 752.289 749.213 751.561 749.197 750.635 749.180 749.918 749.163 749.996 749.146 749.674 749.113 749.453 749.096 749.548 749.079 749.760 749.062 749.882 749.046 750.010 749.029 750.569 749.012 750.520 748.995 749.871 748.979 749.642 748.962 749.943 748.945 750.189 748.928 744.189 749.536 748.911
Ground Levels @6m Left	746.496 746.149 749.020 746.628 745.266 748.649 746.881 744.729 748.244 747.112 744.992 747.904 747.320 744.817 747.998 747.506 744.774 747.933 747.668 744.966 747.939 747.807 745.150 748.131 747.923 745.189 748.299 748.015 745.230 748.378 748.085 745.368 748.485 748.132 745.298 748.639 748.160 745.170 748.683 748.187 745.512 748.518 748.213 745.805 748.861 748.240 746.411 749.505 748.267 746.871 750.111 748.293 747.109 750.622 748.320 747.199 750.875 748.347 747.218 751.032 748.373 747.210 751.057 748.400 747.416 751.221 748.427 747.563 751.436 748.453 747.457 751.615 748.480 747.370 751.418 748.506 747.258 751.317 748.533 747.049 751.135 748.560 746.978 750.919 748.586 746.848 750.724 748.613 746.688 750.510 748.640 746.438 750.310 748.666 745.870 749.932 748.693 744.977 749.547 748.720 744.799 748.926 748.746 746.166 748.432 748.800 746.001 749.924 748.826 744.844 749.344 748.853 744.765 747.371 748.880 745.929 747.481 748.906 746.616 748.220 748.933 747.266 749.372 748.959 747.929 750.248 748.986 746.980 753.393 749.013 746.664 752.529 749.039 745.513 751.153 749.066 746.007 749.222 749.093 747.182 749.036 749.119 746.030 750.242 749.146 746.929 749.522 749.173 747.142 749.255 749.199 747.288 750.190 749.226 746.959 749.923 749.252 746.696 749.655 749.276 746.952 749.694 749.299 746.992 750.026 749.319 746.298 750.222 749.337 746.438 750.361 749.354 746.427 750.496 749.368 746.629 749.962 749.381 747.027 749.961 749.391 747.097 750.711 749.400 746.688 750.930 749.406 745.824 751.001 749.411 746.113 750.366 749.413 746.211 749.904 749.414 746.001 750.092 749.412 746.101 749.836 749.409 746.166 749.824 749.404 746.476 750.078 749.396 746.154 750.092 749.387 745.611 749.769 749.376 744.803 749.249 749.363 745.668 748.459 749.347 747.023 748.994 749.331 747.667 750.130 749.314 748.562 750.762 749.297 748.712 751.778 749.280 749.154 752.437 749.264 748.960 752.856 749.247 748.435 752.720 749.230 747.585 752.289 749.213 746.564 751.561 749.197 746.301 750.635 749.180 746.360 749.918 749.163 746.141 749.996 749.146 745.920 749.862 749.129 746.208 749.674 749.113 746.519 749.453 749.096 746.767 749.548 749.079 746.780 749.760 749.062 747.146 749.882 749.046 747.841 750.010 749.029 747.208 750.569 749.012 746.572 750.520 748.995 746.470 749.871 748.979 746.852 749.642 748.962 747.125 749.943 748.945 745.158 750.189 748.928 744.189 749.536 748.911
Ground Levels @6m Right	752.872 746.496 749.427 746.371 752.392 746.149 749.020 746.628 751.967 745.266 748.649 746.881 751.592 744.729 748.244 747.112 751.327 744.992 747.904 747.320 751.131 744.817 747.998 747.506 751.061 744.774 747.933 747.668 751.049 744.966 747.939 747.807 751.105 745.150 748.131 747.923 751.283 745.189 748.299 748.015 751.455 745.230 748.378 748.085 751.566 745.368 748.485 748.132 751.741 745.298 748.639 748.160 751.911 745.170 748.683 748.187 751.952 745.512 748.518 748.213 751.917 745.805 748.861 748.240 752.514 746.411 749.505 748.267 753.204 746.871 750.111 748.293 753.812 747.109 750.622 748.320 754.366 747.199 750.875 748.347 754.641 747.218 751.032 748.373 754.799 747.210 751.057 748.400 754.690 747.416 751.221 748.427 755.247 747.563 751.436 748.453 755.457 747.457 751.615 748.480 755.582 747.370 751.418 748.506 755.325 747.258 751.317 748.533 755.175 747.049 751.135 748.560 754.845 746.978 750.919 748.586 754.610 746.848 750.724 748.613 754.404 746.688 750.510 748.640 754.195 746.438 750.310 748.666 753.917 745.870 749.932 748.693 753.461 744.977 749.547 748.720 753.043 744.799 748.926 748.746 752.373 744.955 748.376 748.773 751.935 746.166 748.432 748.800 752.076 746.001 749.924 748.826 752.594 744.844 749.344 748.853 752.143 744.765 747.371 748.880 749.898 745.929 747.481 748.906 750.058 746.616 748.220 748.933 750.463 747.266 749.372 748.959 751.549 747.929 750.248 748.986 751.531 746.980 753.393 749.013 754.514 746.664 752.529 749.039 753.690 745.513 751.153 749.066 751.842 746.007 749.222 749.093 752.094 747.182 749.036 749.119 752.006 746.030 750.242 749.146 752.537 746.929 749.522 749.173 752.003 747.142 749.255 749.199 751.706 747.288 750.190 749.226 752.722 746.959 749.923 749.252 752.468 746.696 749.655 749.276 752.297 746.952 749.694 749.299 752.345 746.992 750.026 749.319 752.537 746.298 750.222 749.337 752.666 746.438 750.361 749.354 752.655 746.427 750.496 749.368 752.813 746.629 749.962 749.381 752.764 747.027 749.961 749.391 752.976 747.097 750.711 749.400 753.178 746.688 750.930 749.406 753.414 745.824 751.001 749.411 753.616 746.113 750.366 749.413 753.790 746.211 749.904 749.414 753.963 746.001 750.092 749.412 753.918 746.101 749.836 749.409 753.671 746.166 749.824 749.404 753.547 746.476 750.078 749.396 753.607 746.154 750.092 749.387 753.445 745.611 749.769 749.376 753.128 744.803 749.249 749.363 752.572 745.668 748.459 749.347 751.755 747.023 748.994 749.331 751.986 747.667 750.130 749.314 753.091 748.562 750.762 749.297 753.919 748.712 751.778 749.280 754.837 749.154 752.437 749.264 755.449 748.960 752.856 749.247 755.568 748.435 752.720 749.230 755.969 747.585 752.289 749.213 755.566 746.564 751.561 749.197 754.905 746.301 750.635 749.180 754.327 746.360 749.918 749.163 753.644 746.141 749.996 749.146 753.628 745.920 749.862 749.129 753.547 746.208 749.674 749.113 753.364 746.519 749.453 749.096 753.177 746.767 749.548 749.079 753.012 746.780 749.760 749.062 752.869 747.146 749.882 749.046 752.857 747.841 750.010 749.029 752.944 747.208 750.569 749.012 753.325 746.572 750.520 748.995 753.816 746.470 749.871 748.979 753.235 746.852 749.642 748.962 752.944 747.125 749.943 748.945 753.004 745.158 750.189 748.928 753.251 744.189 749.536 748.911
Vertical Alignment	R =4333.707 L =100.000 G =0.266% L =409.312 R =50668.563 L =220.000 G =-0.168% L =460.767
Horizontal Alignment	L =88.141 R: 800.000 L: 117.560 L =94.111 L: 15.000 R: 300.000 L: 49.527 L: 15.000 L: 30.000 R: 150.000 L: 43.667 L: 30.000 L: 10.708 R: 300.000 L: 36.988 L: 15.000 L =120.668 L: 20.000 R: 200.000 L: 120.873 L: 20.000 L =49.336 L: 20.000 R: 200.000 L: 32.734 L: 20.000 L =26.57
Chainage	6000.000 6010.000 6020.000 6030.000 6040.000 6050.000 6060.000 6070.000 6080.000 6090.000 6100.000 6110.000 6120.000 6130.000 6140.000 6150.000 6160.000 6170.000 6180.000 6190.000 6200.000 6210.000 6220.000 6230.000 6240.000 6250.000 6260.000 6270.000 6280.000 6290.000 6300.000 6310.000 6320.000 6330.000 6340.000 6350.000 6360.000 6370.000 6380.000 6390.000 6400.000 6410.000 6420.000 6430.000 6440.000 6450.000 6460.000 6470.000 6480.000 6490.000 6500.000 6510.000 6520.000 6530.000 6540.000 6550.000 6560.000 6570.000 6580.000 6590.000 6600.000 6610.000 6620.000 6630.000 6640.000 6650.000 6660.000 6670.000 6680.000 6690.000 6700.000 6710.000 6720.000 6730.000 6740.000 6750.000 6760.000 6770.000 6780.000 6790.000 6800.000 6810.000 6820.000 6830.000 6840.000 6850.000 6860.000 6870.000 6880.000 6890.000 6900.000 6910.000 6920.000 6930.000 6940.00

LEGEND

PLAN:-

PROP.CENTER LINE

PROP.CARRIAGEWAY EDGE

PROP.EARTHEN SHOULDER

TOE LINE

PROP.RIGHT OF WAY

CULVERT

MAJOR/MINOR BRIDGE


PROFILE:-



PROP.ROAD LEVEL

EXISTING GROUND LEVEL

GROUND LEVEL @6M LEFT

GROUND LEVEL @6M RIGHT

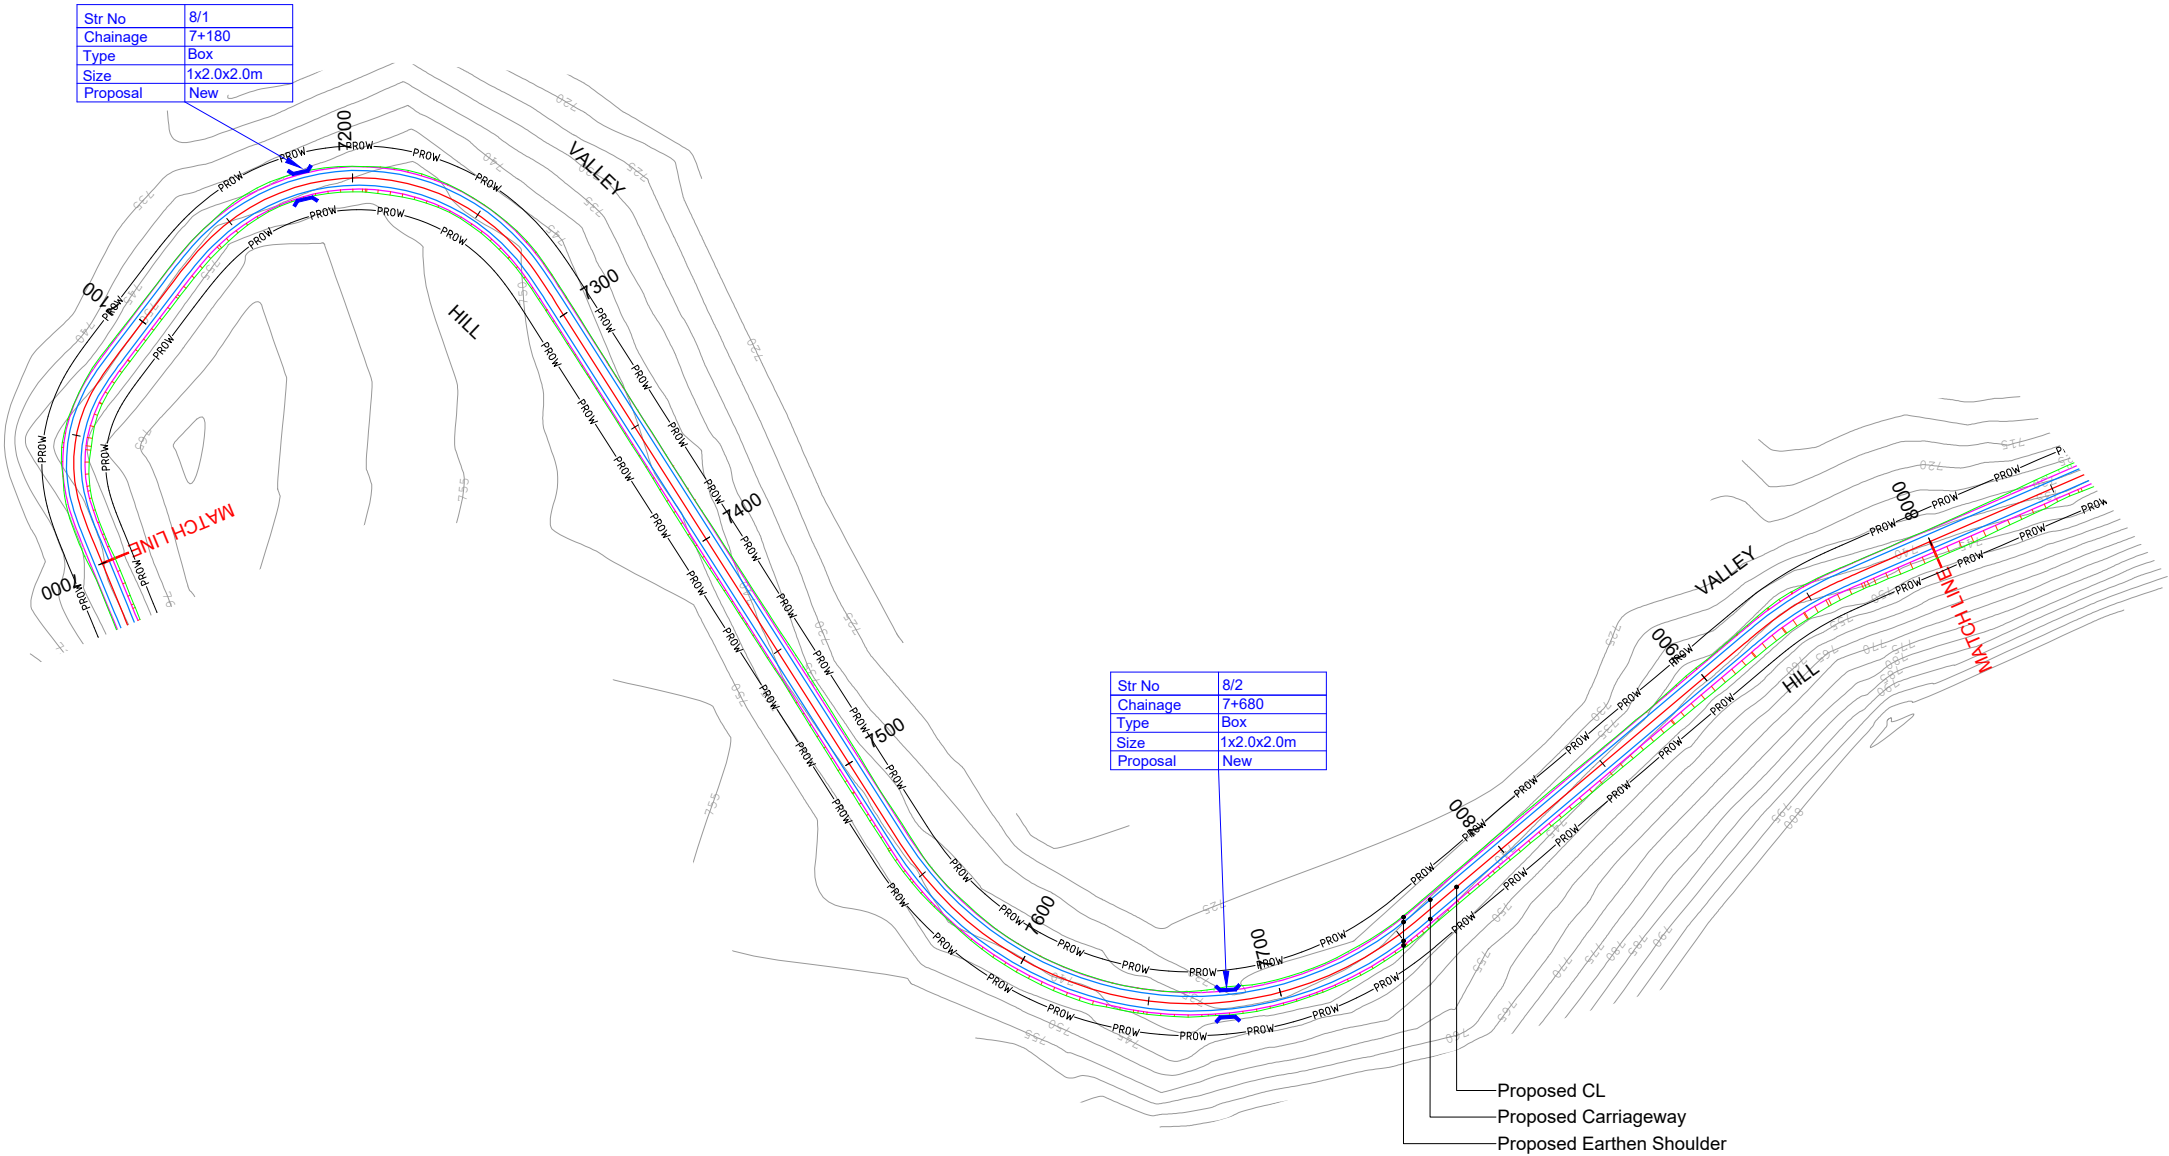


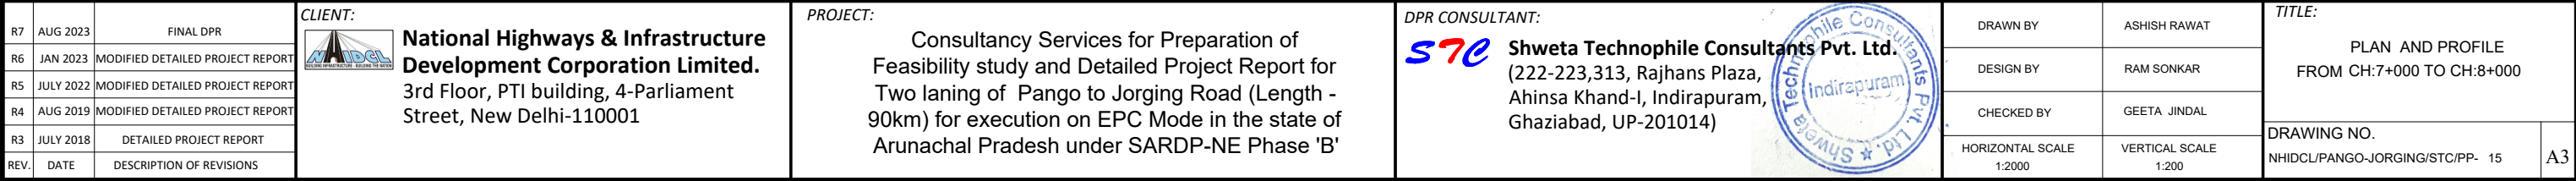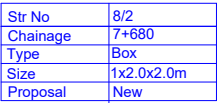

LEGEND

PLAN:-
PROP.CENTER LINE
PROP.CARRIAGEWAY EDGE
PROP.EARTHEN SHOULDER
TOE LINE
PROP.RIGHT OF WAY
CULVERT
MAJOR/MINOR BRIDGE

PROFILE:-
PROP.ROAD LEVEL
EXISTING GROUND LEVEL
GROUND LEVEL @6M LEFT
GROUND LEVEL @6M RIGHT

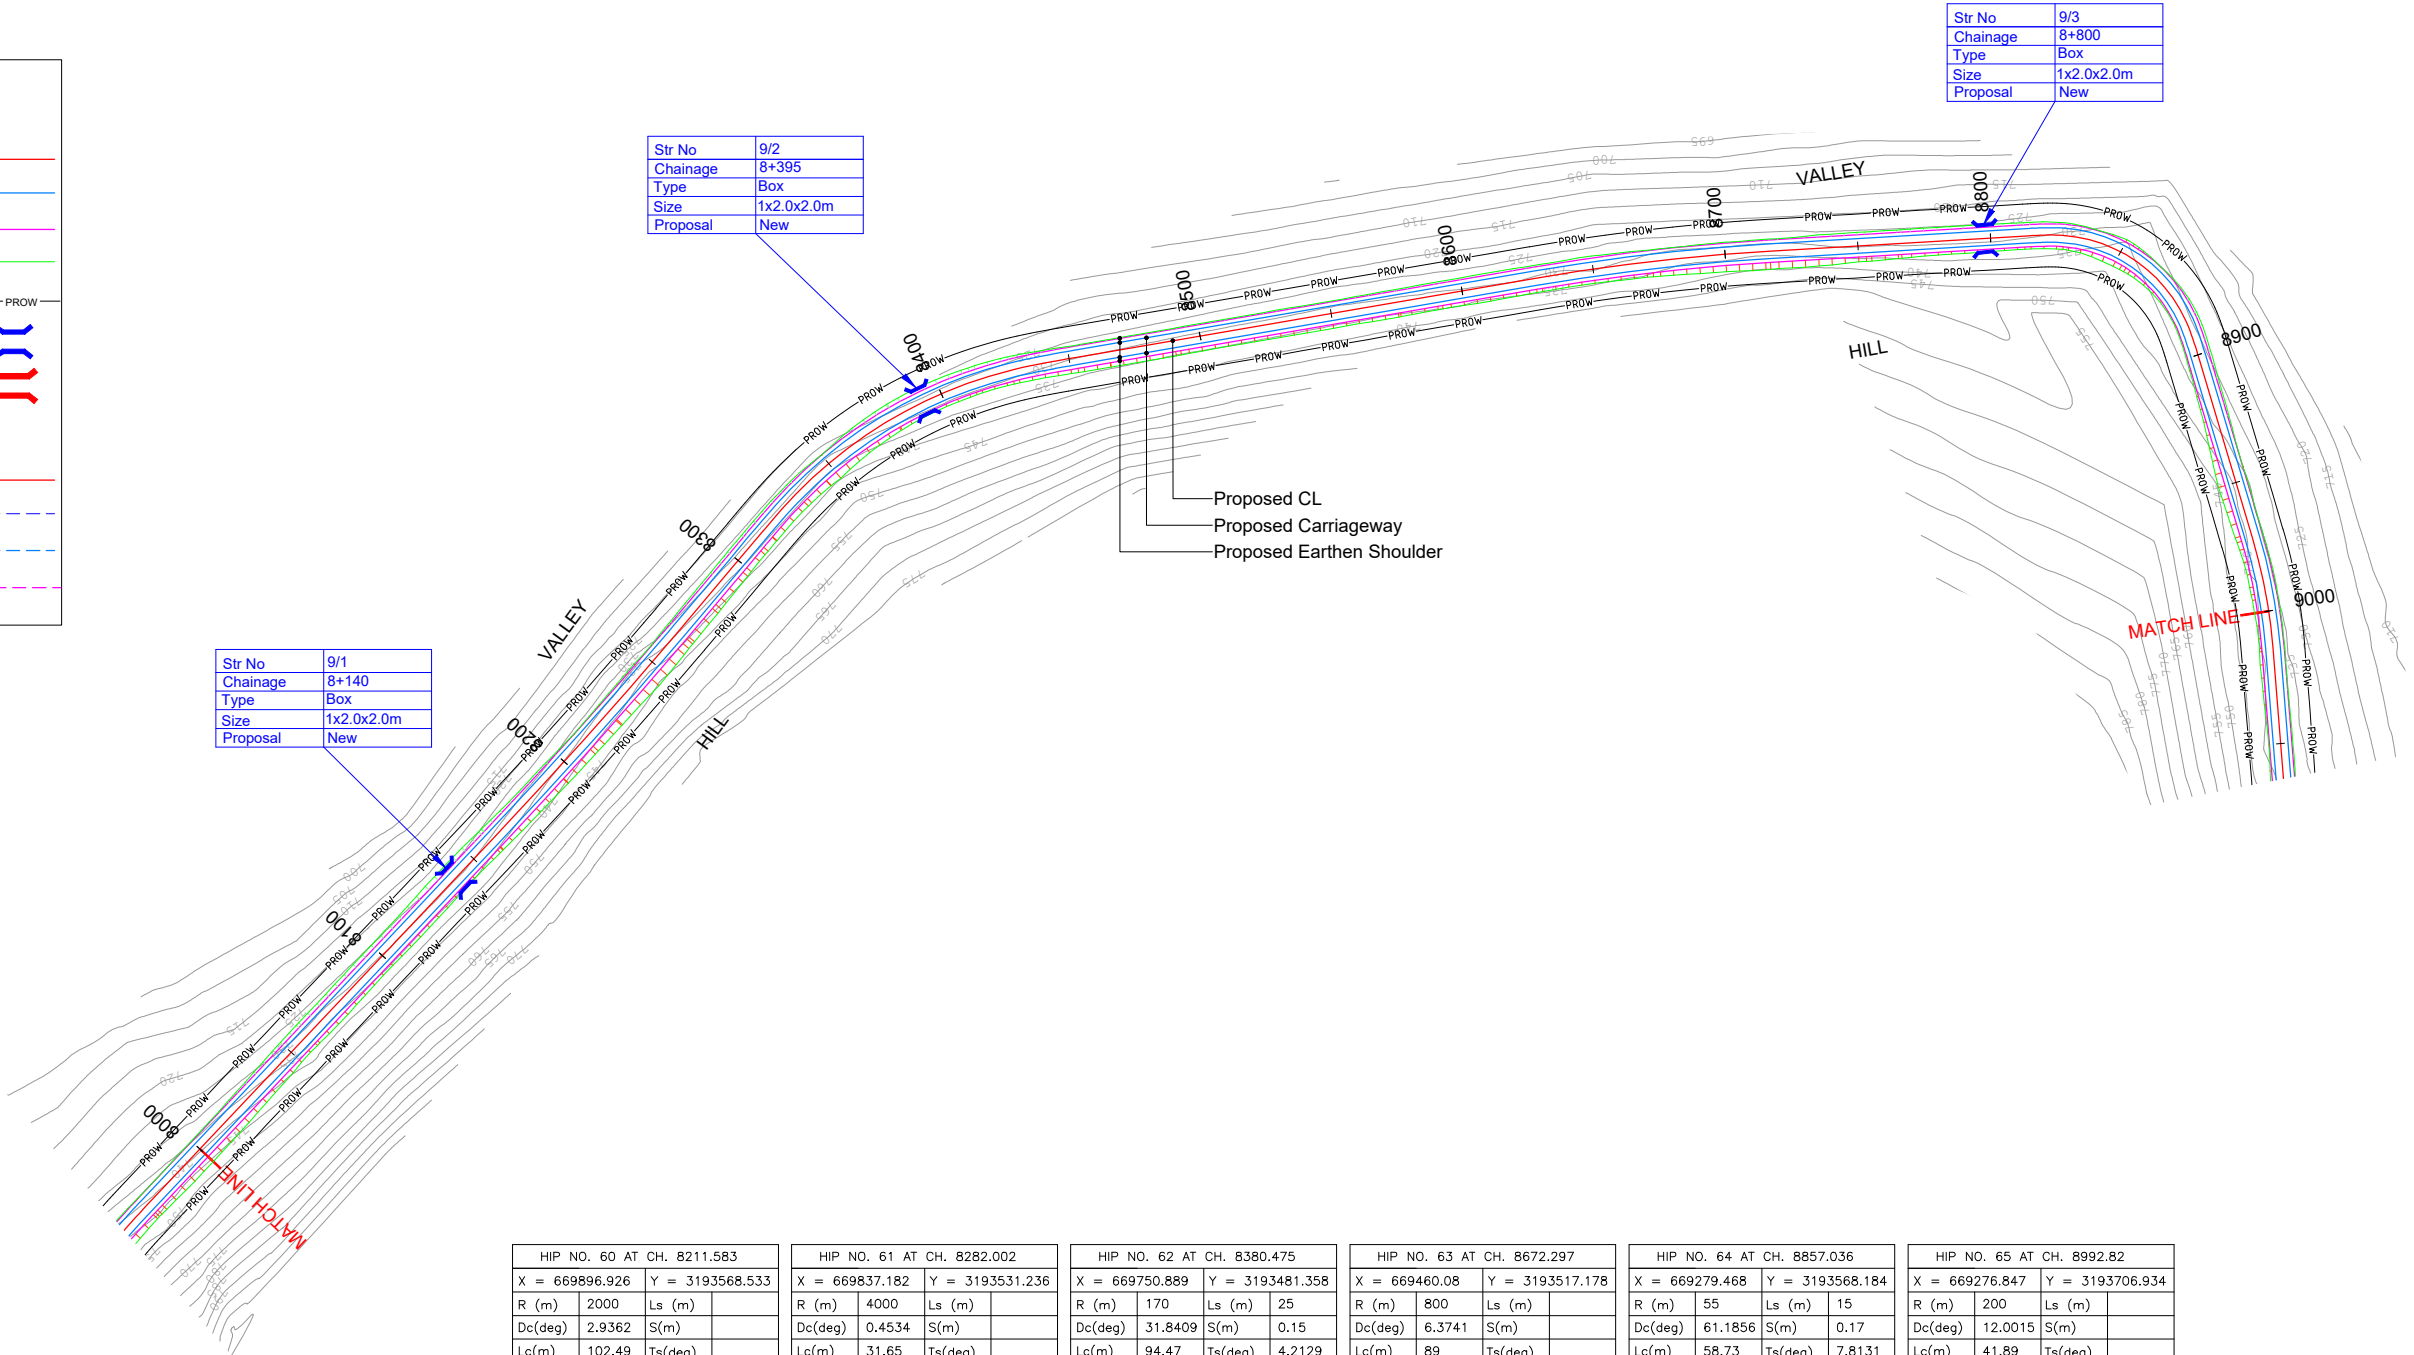

HIP NO. 60 AT CH. 8211.583				HIP NO. 61 AT CH. 8282.002				HIP NO. 62 AT CH. 8380.475				HIP NO. 63 AT CH. 8672.297				HIP NO. 64 AT CH. 8857.036				HIP NO. 65 AT CH. 8992.82			
X = 669896.926		Y = 3193568.533		X = 669837.182		Y = 3193531.236		X = 669750.889		Y = 3193481.358		X = 669460.08		Y = 3193517.178		X = 669279.468		Y = 3193568.184		X = 669276.847		Y = 3193706.934	
R (m)	2000	Ls (m)		R (m)	4000	Ls (m)		R (m)	170	Ls (m)	25	R (m)	800	Ls (m)		R (m)	55	Ls (m)	15	R (m)	200	Ls (m)	
Dc(deg)	2.9362	S(m)		Dc(deg)	0.4534	S(m)		Dc(deg)	31.8409	S(m)	0.15	Dc(deg)	6.3741	S(m)		Dc(deg)	61.1856	S(m)	0.17	Dc(deg)	12.0015	S(m)	
Lc(m)	102.49	Ts(deg)		Lc(m)	31.65	Ts(deg)		Lc(m)	94.47	Ts(deg)	4.2129	Lc(m)	89	Ts(deg)		Lc(m)	58.73	Ts(deg)	7.8131	Lc(m)	41.89	Ts(deg)	
Ts(m)	51.257	Δ(deg)	2.9362	Ts(m)	15.825	Δ(deg)	0.4534	Ts(m)	74.876	Δ(deg)	40.2668	Ts(m)	44.545	Δ(deg)	6.3741	Ts(m)	51.232	Δ(deg)	76.8118	Ts(m)	21.023	Δ(deg)	12.0015
Es(m)	0.657	e(%)	-2.50%	Es(m)	0.031	e(%)	-2.50%	Es(m)	11.224	e(%)	6.54%	Es(m)	1.239	e(%)	-2.50%	Es(m)	15.403	e(%)	10.00%	Es(m)	1.102	e(%)	5.56%
V(km/hr)	50	We(m)	Nil	V(km/hr)	50	We(m)	Nil	V(km/hr)	50	We(m)	0.6	V(km/hr)	50	We(m)	Nil	V(km/hr)	40	We(m)	1.2	V(km/hr)	50	We(m)	0.6
CurveType	LEFT			CurveType	RIGHT			CurveType	RIGHT			CurveType	RIGHT			CurveType	RIGHT			CurveType	RIGHT		

R7	AUG 2023	FINAL DPR
R6	JAN 2023	MODIFIED DETAILED PROJECT REPORT
R5	JULY 2022	MODIFIED DETAILED PROJECT REPORT
R4	AUG 2019	MODIFIED DETAILED PROJECT REPORT
R3	JULY 2018	DETAILED PROJECT REPORT
REV.	DATE	DESCRIPTION OF REVISIONS

CLIENT:



National Highways & Infrastructure Development Corporation Limited.
3rd Floor, PTI building, 4-Parliament Street, New Delhi-110001

PROJECT:

Consultancy Services for Preparation of Feasibility study and Detailed Project Report for Two laning of Pango to Jorging Road (Length - 90km) for execution on EPC Mode in the state of Arunachal Pradesh under SARDP-NE Phase 'B'

DPR CONSULTANT:



Shweta Technophile Consultants Pvt. Ltd.
(222-223,313, Rajhans Plaza, Ahinsa Khand-I, Indirapuram, Ghaziabad, UP-201014)

DRAWN BY	ASHISH RAWAT
DESIGN BY	RAM SONKAR
CHECKED BY	GEETA JINDAL
HORIZONTAL SCALE 1:2000	VERTICAL SCALE 1:200

TITLE:

PLAN AND PROFILE
FROM CH:8+000 TO CH:9+000

DRAWING NO.
NHIDCL/PANGO-JORGING/STC/PP- 16

A3

LEGEND

PLAN:-

PROP.CENTER LINE

PROP.CARRIAGEWAY EDGE

PROP.EARTHEN SHOULDER

TOE LINE

PROP.RIGHT OF WAY

CULVERT

MAJOR/MINOR BRIDGE

PROFILE:-

PROP.ROAD LEVEL

EXISTING GROUND LEVEL


GROUND LEVEL @6M LEFT

GROUND LEVEL @6M RIGHT

Str No	9/1
Chainage	8+140
Type	Box
Size	1x2.0x2.0m
Proposal	New

Str No	9/2
Chainage	8+395
Type	Box
Size	1x2.0x2.0m
Proposal	New

Str No	9/3
Chainage	8+800
Type	Box
Size	1x2.0x2.0m
Proposal	New

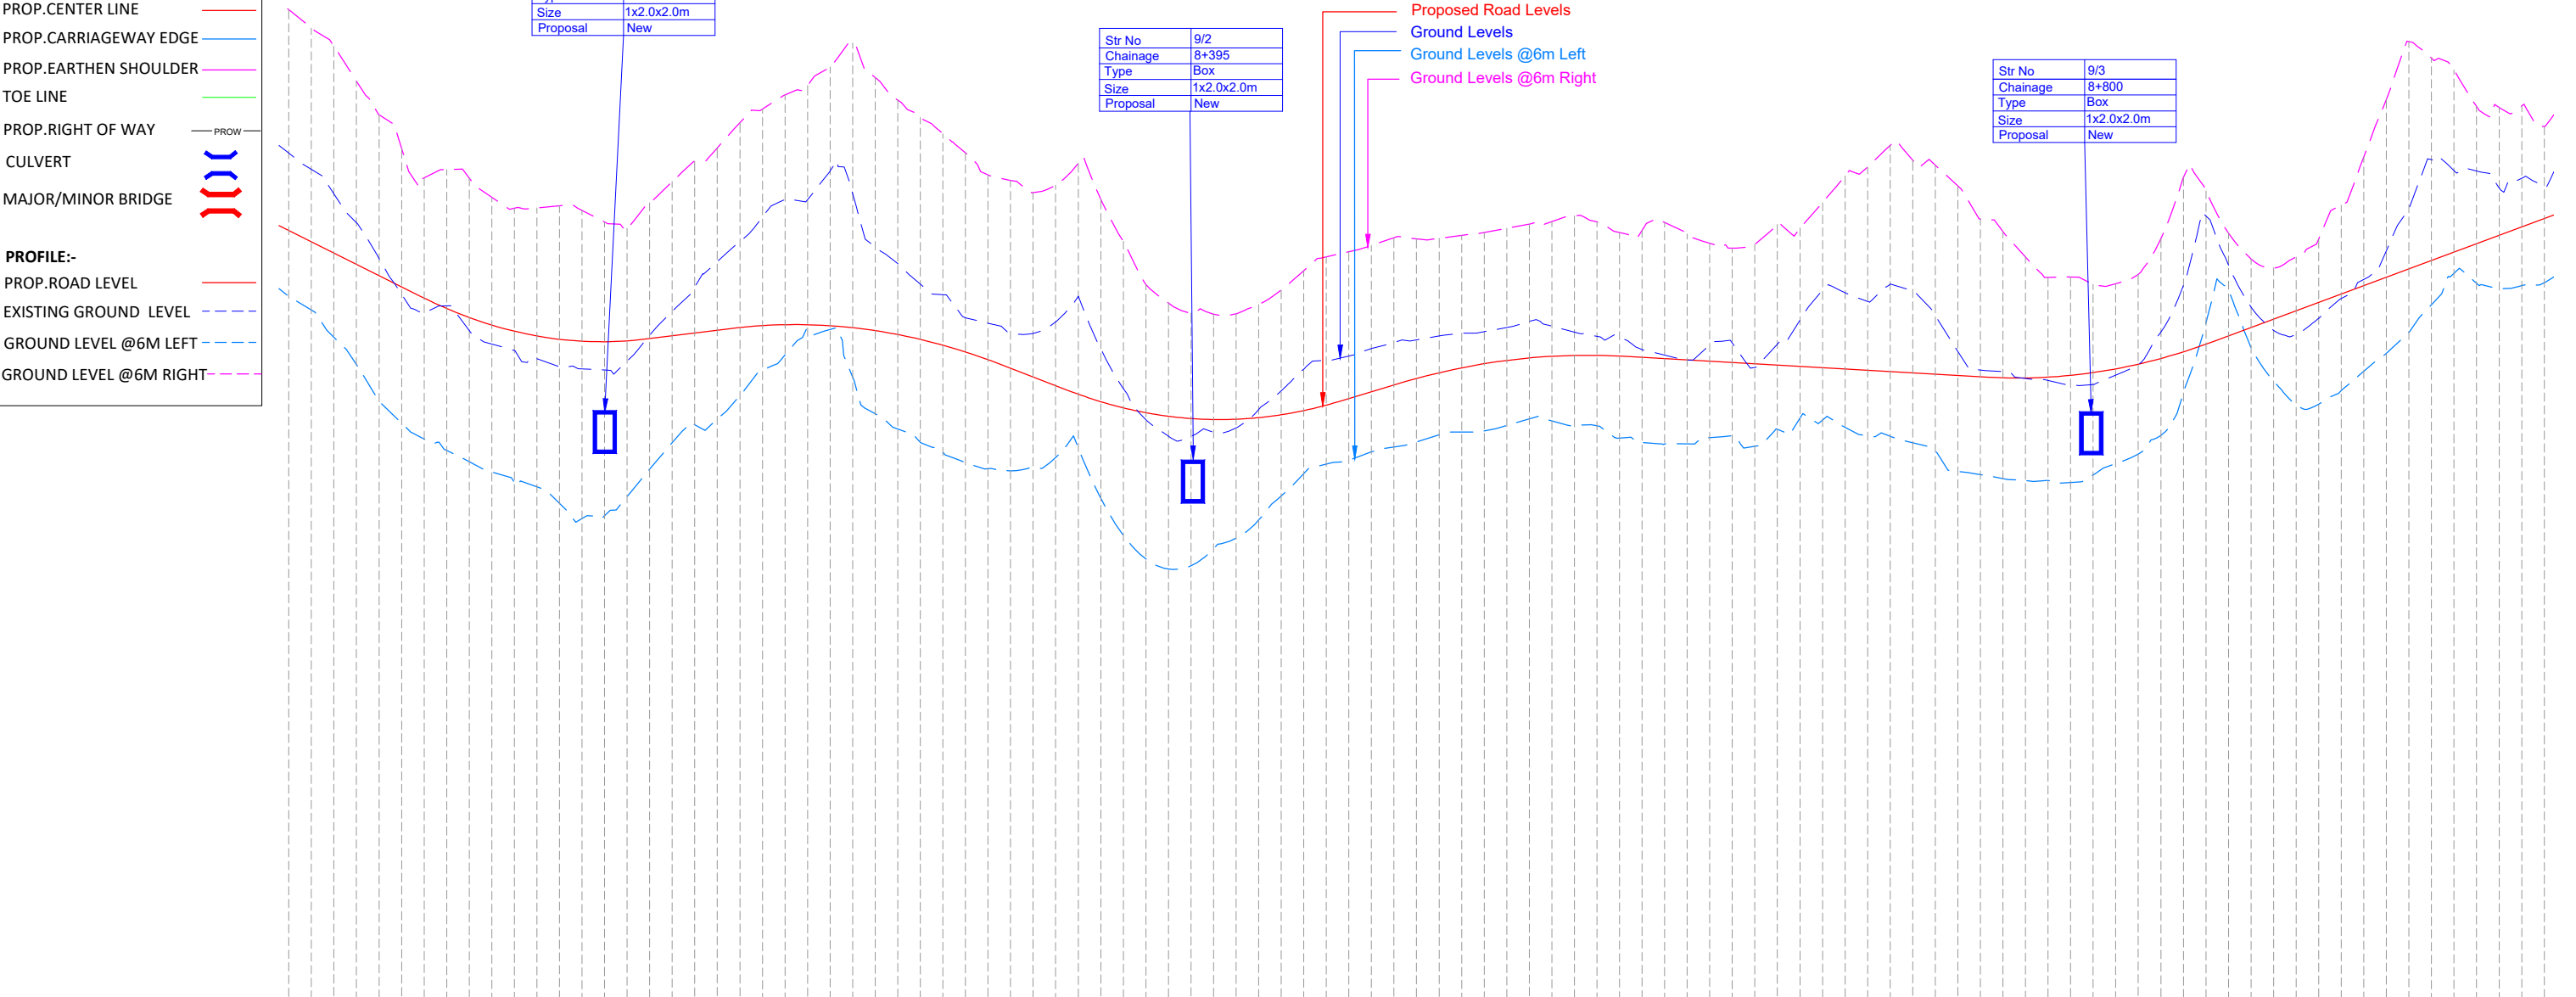

DATUM = 700	
Proposed Road Levels	735.742 735.243 734.744 734.245 733.746 733.247 732.748 732.288 731.891 731.556 731.283 731.073 730.925 730.840 730.816 730.856 730.956 731.081 731.205 731.330 731.449 731.532 731.570 731.525 731.438 731.308 731.136 730.921 730.664 730.364 730.021 729.641 729.255 728.869 728.490 728.161 727.888 727.673 727.515 727.414 727.370 727.383 727.453 727.581 727.766 728.008 728.300 728.600 728.900 729.188 729.441 729.658 729.840 729.986 730.096 730.170 730.209 730.212 730.179 730.122 730.065 730.007 729.950 729.892 729.835 729.778 729.720 729.663 729.605 729.548 729.491 729.433 729.376 729.318 729.261 729.214 729.208 729.246 729.326 729.414 729.514 729.614 729.704 729.794 729.884 729.974 730.064 730.154 730.244 730.334 730.424 730.514 730.604 730.694 730.784 730.874 730.964 731.054 731.144 731.234 731.324 731.414 731.504 731.594 731.684 731.774 731.864 731.954 732.044 732.134 732.224 732.314 732.404 732.494 732.584 732.674 732.764 732.854 732.944 733.034 733.124 733.214 733.304 733.394 733.484 733.574 733.664 733.754 733.844 733.934 734.024 734.114 734.204 734.294 734.384 734.474 734.564 734.654 734.744 734.834 734.924 735.014 735.104 735.194 735.284 735.374 735.464 735.554 735.644 735.734 735.824 735.914 736.004 736.094 736.184 736.274 736.364 736.454 736.544 736.634 736.724 736.814 736.904 736.994 737.084 737.174 737.264 737.354 737.444 737.534 737.624 737.714 737.804 737.894 737.984 738.074 738.164 738.254 738.344 738.434 738.524 738.614 738.704 738.794 738.884 738.974 739.064 739.154 739.244 739.334 739.424 739.514 739.604 739.694 739.784 739.874 739.964 740.054 740.144 740.234 740.324 740.414 740.504 740.594 740.684 740.774 740.864 740.954 741.044 741.134 741.224 741.314 741.404 741.494 741.584 741.674 741.764 741.854 741.944 742.034 742.124 742.214 742.304 742.394 742.484 742.574 742.664 742.754 742.844 742.934 743.024 743.114 743.204 743.294 743.384 743.474 743.564 743.654 743.744 743.834 743.924 744.014 744.104 744.194 744.284 744.374 744.464 744.554 744.644 744.734 744.824 744.914 745.000
Ground Levels	732.832 732.223 731.011 730.805 729.805 728.181 727.205 726.505 725.997 732.411 725.038 730.712 730.428 730.068 729.706 729.981 729.563 729.960 731.104 732.164 733.242 734.375 735.556 736.847 738.231 739.716 741.304 743.011 744.855 746.837 748.956 751.213 753.616 756.173 758.890 761.767 764.804 767.999 771.352 774.862 778.535 782.370 786.266 790.222 794.239 798.316 802.453 806.650 810.907 815.224 819.600 824.036 828.532 833.088 837.704 842.380 847.116 851.912 856.768 861.684 866.660 871.696 876.792 881.948 887.164 892.440 897.776 903.172 908.628 914.144 919.720 925.356 931.052 936.808 942.624 948.500 954.436 960.432 966.488 972.604 978.780 985.016 991.312 997.668 1004.084 1010.560 1017.096 1023.692 1030.348 1037.064 1043.840 1050.676 1057.572 1064.528 1071.544 1078.620 1085.756 1092.952 1100.208 1107.524 1114.899 1122.335 1129.831 1137.387 1144.903 1152.479 1160.115 1167.811 1175.567 1183.383 1191.259 1199.195 1207.191 1215.247 1223.363 1231.539 1239.775 1248.071 1256.427 1264.843 1273.319 1281.855 1290.451 1299.107 1307.823 1316.599 1325.435 1334.331 1343.287 1352.303 1361.379 1370.515 1379.711 1388.967 1398.283 1407.659 1417.095 1426.591 1436.147 1445.763 1455.439 1465.175 1474.971 1484.827 1494.743 1504.719 1514.755 1524.851 1534.997 1545.193 1555.439 1565.735 1576.081 1586.477 1596.923 1607.419 1617.965 1628.561 1639.207 1649.903 1660.649 1671.445 1682.291 1693.187 1704.133 1715.129 1726.175 1737.271 1748.417 1759.613 1770.859 1782.155 1793.501 1804.897 1816.343 1827.839 1839.385 1850.981 1862.627 1874.323 1886.069 1897.865 1909.711 1921.607 1933.553 1945.549 1957.595 1969.691 1981.837 1994.033 2006.279 2018.575 2030.921 2043.317 2055.763 2068.259 2080.805 2093.401 2106.047 2118.743 2131.489 2144.285 2157.131 2169.927 2182.773 2195.669 2208.615 2221.611 2234.657 2247.753 2260.900 2274.096 2287.342 2300.638 2313.984 2327.380 2340.826 2354.322 2367.868 2381.464 2395.110 2408.806 2422.552 2436.348 2450.194 2464.090 2478.036 2492.032 2506.078 2520.174 2534.320 2548.516 2562.762 2577.058 2591.404 2605.799 2620.245 2634.691 2649.187 2663.733 2678.329 2692.975 2707.671 2722.417 2737.213 2752.059 2766.955 2781.901 2796.897 2811.943 2827.039 2842.185 2857.381 2872.627 2887.923 2903.269 2918.665 2934.111 2949.607 2965.153 2980.749 2996.395 3012.091 3027.837 3043.633 3059.479 3075.375 3091.321 3107.317 3123.363 3139.459 3155.605 3171.801 3188.047 3204.343 3220.689 3237.085 3253.531 3269.927 3286.373 3302.869 3319.415 3335.911 3352.457 3369.003 5040.149 5056.649 5073.245 5089.791 5106.337 5122.883 5139.429 5155.975 5172.521 5189.067 5205.613 5222.159 5238.705 5255.251 5271.797 5288.343 5304.889 5321.435 5337.981 5354.527 5371.073 5387.619 5404.165 5420.711 5437.257 5453.803 5470.349 5486.895 5503.441 5519.987 5536.533 5553.079 5569.625 5586.171 5602.717 5619.263 5635.809 5652.355 5668.901 5685.447 5701.993 5718.539 5735.085 5751.631 5768.177 5784.723 5801.269 5817.815 5834.361 5850.907 5867.453 5883.999 5900.545 5917.091 5933.637 5950.183 5966.729 5983.275 5999.821 6016.367 6032.913 6049.459 6066.005 6082.551 6099.097 6115.643 6132.189 6148.735 6165.281 6181.827 6198.373 6214.919 6231.465 6248.011 6264.557 6281.103 6297.649 6314.195 6330.741 6347.287 6363.833 6380.379 6396.925 6413.471 6430.017 6446.563 6463.109 6479.655 6496.201 6512.747 6529.293 6545.839 6562.385 6578.931 6595.477 6612.023 6628.569 6645.115 6661.661 6678.207 6694.753 6711.299 6727.845 6744.391 6760.937 6777.483 6794.029 6810.575 6827.121 6843.667 6860.213 6876.759 6893.305 6909.851 6926.397 6942.943 6959.489 6976.035 6992.581 7009.127 7025.673 7042.219 7058.765 7075.311 7091.857 7108.403 7124.949 7141.495 7158.041 7174.587 7191.133 7207.679 7224.225 7240.771 7257.317 7273.863 7290.409 7306.955 7323.501 7340.047 7356.593 7373.139 7389.685 7406.231 7422.777 7439.323 7455.869 7472.415 7488.961 7505.507 7522.053 7538.599 7555.145 7571.691 7588.237 7604.783 7621.329 7637.875 7654.421 7670.967 7687.513 7704.059 7720.605 7737.151 7753.697 7770.243 7786.789 7803.335 7819.881 7836.427 7852.973 7869.519 7886.065 7902.611 7919.157 7935.703 7952.249 7968.795 7985.341 8001.887 8018.433 8034.979 8051.525 8068.071 8084.617 8101.163 8117.709 8134.255 8150.801 8167.347 8183.893 8200.439 8216.985 8233.531 8250.077 8266.623 8283.169 8299.715 8316.261 8332.807 8349.353 8365.899 8382.445 8398.991 8415.537 8432.083 8448.629 8465.175 8481.721 8498.267 8514.813 8531.359 8547.905 8564.451 8580.997 8597.543 8614.089 8630.635 8647.181 8663.727 8680.273 8696.819 8713.365 8729.911 8746.457 8763.003 8779.549 8796.095 8812.641 8829.187 8845.733 8862.279 8878.825 8895.371 8911.917 8928.463 8945.009 8961.555 8978.101 8994.647 9011.193 9027.739 9044.285 9060.831 9077.377 9093.923 9110.469 9127.015 9143.561 9160.107 9176.653 9193.199 9209.745 9226.291 9242.837 9259.383 9275.929 9292.475 9309.021 9325.567 9342.113 9358.659 9375.205 9391.751 9408.297 9424.843 9441.389 9457.935 9474.481 9491.027 9507.573 9524.119 9540.665 9557.211 9573.757 9590.303 9606.849 9623.395 9639.941 9656.487 9673.033 9689.579 9706.125 9722.671 9739.217 9755.763 9772.309 9788.855 9805.401 9821.947 9838.493 9855.039 9871.585 9888.131 9904.677 9921.223 9937.769 9954.315 9970.861 9987.407 10004.000
Ground Levels @6m Left	745.534 744.721 743.909 742.369 740.875 739.391 738.080 738.450 738.071 737.218 736.737 736.749 736.843 736.641 736.121 735.839 736.977 737.912 738.804 739.413 740.525 741.128 741.750 742.177 742.991 744.064 744.522 744.525 740.751 740.032 739.187 738.209 737.966 737.430 737.759 738.715 737.139 735.269 733.351 732.530 732.087 732.034 732.059 732.461 733.112 733.970 734.575 734.803 735.085 735.424 735.378 735.403 735.535 735.660 735.845 736.029 736.142 736.394 736.128 736.655 736.549 736.749 736.099 735.587 735.179 734.961 735.137 736.009 735.855 736.980 738.167 738.561 739.518 738.866 737.721 736.257 735.699 734.575 733.664 733.686 733.363 733.391 733.804 735.389 738.090 737.497 735.638 734.488 734.083 734.569 735.359 736.871 739.007 741.551 744.124 743.389 742.864 741.241 741.200 741.262 740.347
Ground Levels @6m Right	732.832 732.223 731.011 729.805 728.181 727.205 726.505 725.997 732.411 725.038 730.712 730.428 730.068 729.706 729.981 729.563 729.960 731.104 732.164 733.242 734.375 735.556 736.847 738.231 739.716 741.304 743.011 744.855 746.837 748.956 751.213 753.616 756.173 758.890 761.767 764.804 767.999 771.352 774.862 778.535 782.370 786.266 790.222 794.239 798.316 802.453 806.650 810.907 815.224 819.600 824.036 828.532 833.088 837.704 842.380 847.116 851.912 856.768 861.684 866.660 871.696 876.792 881.948 887.164 892.440 897.776 903 908.628 914.144 919.720 925.356 931.052 936.808 942.624 948.500 954.436 960.432 966.488 972.604 978.780 985.016 991.312 997.668 1004.084 1010.560 1017.096 1023.692 1030.348 1037.064 1043.840 1050.676 1057.572 1064.528 1071.544 1078.620 1085.756 1092.952 1100.208 1107.524 1114.899 1122.335 1129.831 1137.387 1144.903 1152.479 1160.115 1167.811 1175.567 1183.383 1191.259 1199.195 1207.191 1215.247 1223.363 1231.539 1239.775 1248.071 1256.427 1264.843 1273.319 1281.855 1290.451 1299.107 1307.823 1316.599 1325.435 1334.331 1343.287 1352.303 1361.379 1

LEGEND

PLAN:-

PROP.CENTER LINE

PROP.CARRIAGEWAY EDGE

PROP.EARTHEN SHOULDER

TOE LINE

PROP.RIGHT OF WAY

CULVERT

MAJOR/MINOR BRIDGE

PROFILE:-


PROP.ROAD LEVEL

EXISTING GROUND LEVEL

GROUND LEVEL @6M LEFT

GROUND LEVEL @6M RIGHT

Str No	10/1
Chainage	9+266
Type	Major Bridge
Size	1x100m
Proposal	New

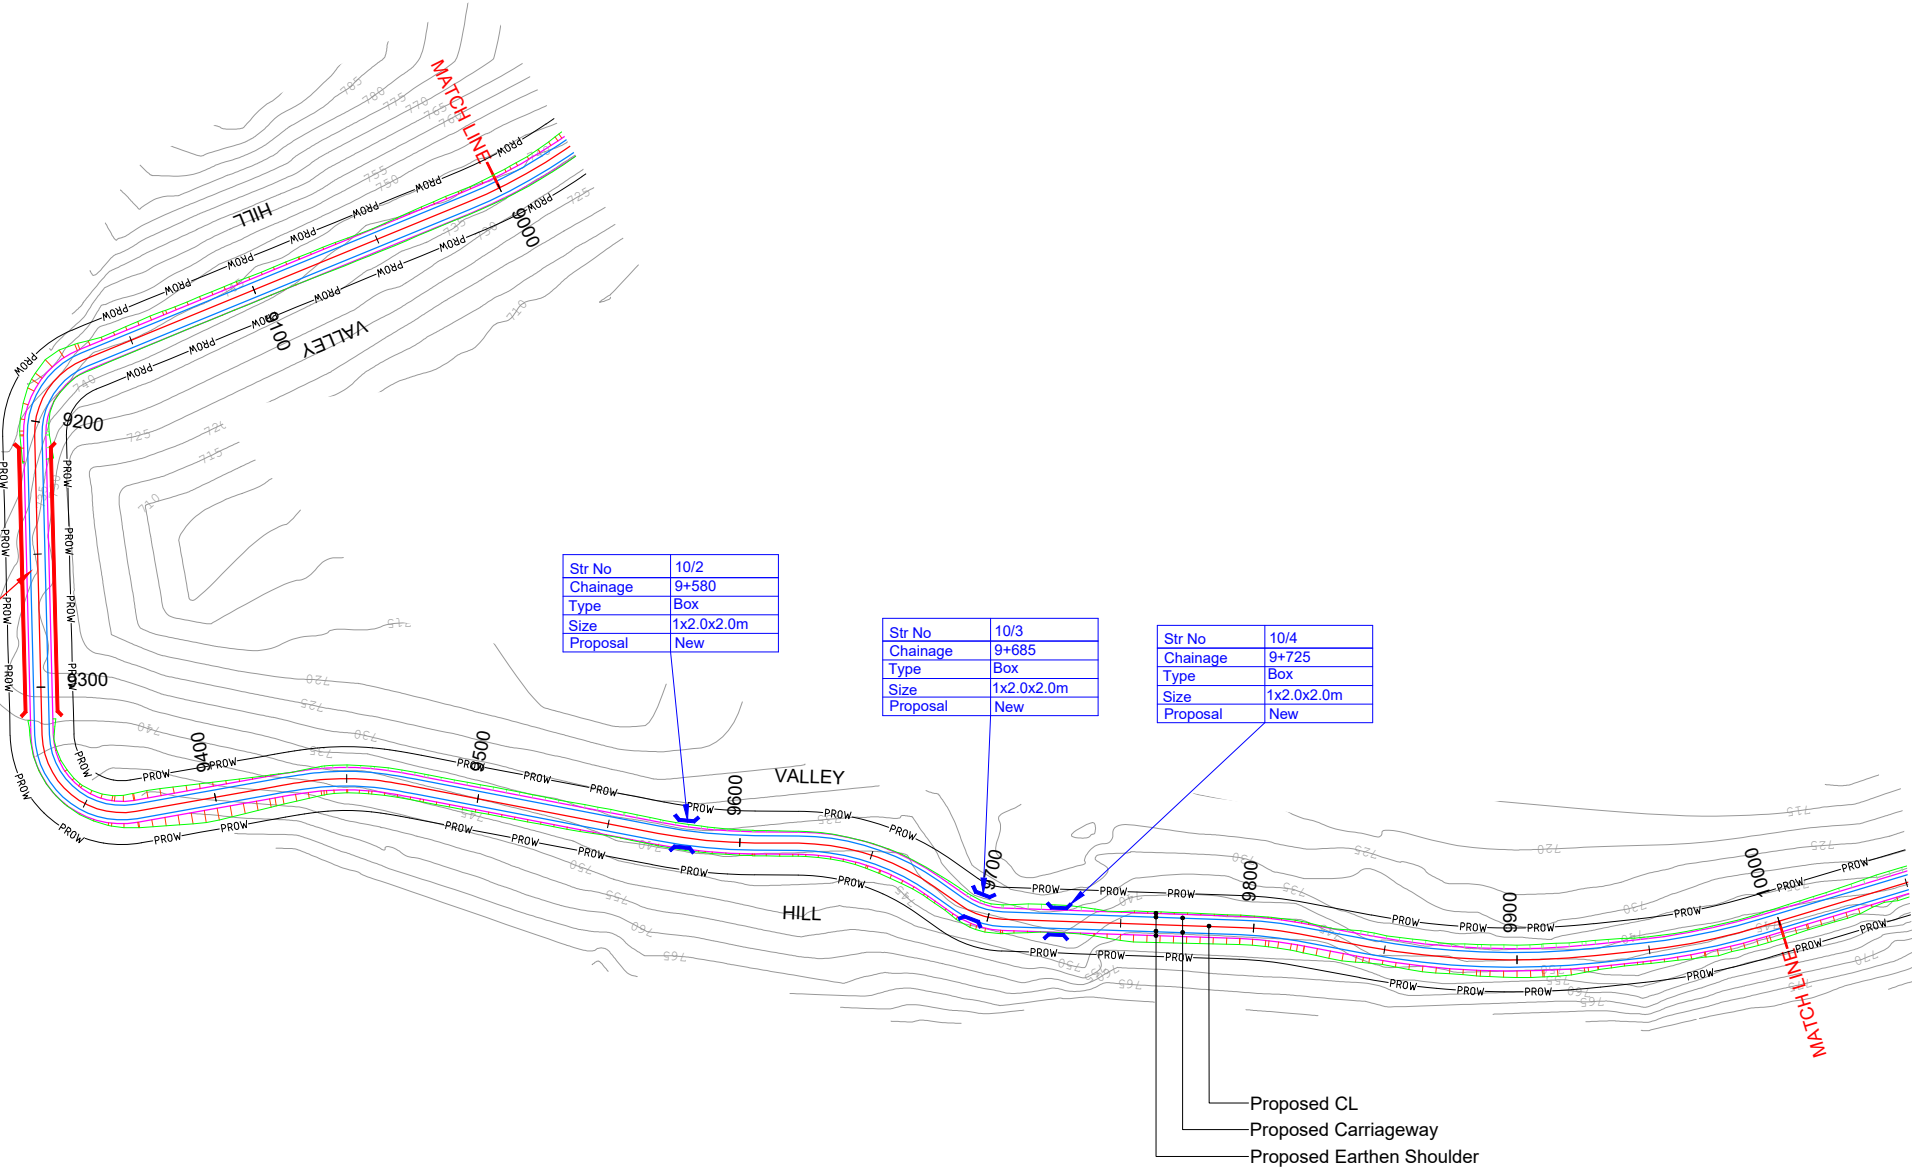

HIP NO. 66 AT CH. 9187.224					
X = 669321.26	Y = 3193898.916				
R (m)	30	Ls (m)			
Dc(deg)	69.1388	S(m)			
Lc(m)	36.2	Ts(deg)			
Ts(m)	20.672	Δ(deg)	69.1388		
Es(m)	6.433	e(%)	10.00%		
V(km/hr)	30	We(m)	1.5		
CurveType	LEFT				

HIP NO. 67 AT CH. 9343.786					
X = 669181.609	Y = 3193992.714				
R (m)	30	Ls (m)			
Dc(deg)	98.6843	S(m)			
Lc(m)	51.67	Ts(deg)			
Ts(m)	34.93	Δ(deg)	98.6843		
Es(m)	16.045	e(%)	10.00%		
V(km/hr)	30	We(m)	1.5		
CurveType	LEFT				

HIP NO. 68 AT CH. 9450.368					
X = 669131.01	Y = 3193888.727				
R (m)	100	Ls (m)	20		
Dc(deg)	9.5483	S(m)	0.17		
Lc(m)	16.67	Ts(deg)	5.7296		
Ts(m)	28.569	Δ(deg)	21.0075		
Es(m)	1.877	e(%)	10.00%		
V(km/hr)	50	We(m)	0.9		
CurveType	RIGHT				

HIP NO. 69 AT CH. 9587.34					
X = 669033.162	Y = 3193792.854				
R (m)	200	Ls (m)			
Dc(deg)	10.498	S(m)			
Lc(m)	36.65	Ts(deg)			
Ts(m)	18.374	Δ(deg)	10.498		
Es(m)	0.842	e(%)	5.56%		
V(km/hr)	50	We(m)	0.6		
CurveType	LEFT				

HIP NO. 70 AT CH. 9649.386					
X = 668996.404	Y = 3193741.726				
R (m)	90	Ls (m)			
Dc(deg)	34.7951	S(m)			
Lc(m)	54.66	Ts(deg)			
Ts(m)	28.2	Δ(deg)	34.7951		
Es(m)	4.315	e(%)	7.90%		
V(km/hr)	40	We(m)	0.9		
CurveType	RIGHT				

HIP NO. 71 AT CH. 9696.943					
X = 668950.513	Y = 3193725.483				
R (m)	30	Ls (m)			
Dc(deg)	33.1991	S(m)			
Lc(m)	17.38	Ts(deg)			
Ts(m)	8.943	Δ(deg)	33.1991		
Es(m)	1.305	e(%)	10.00%		
V(km/hr)	30	We(m)	1.5		
CurveType	LEFT				

HIP NO. 72 AT CH. 9806.244					
X = 668884.098	Y = 3193638.332				
R (m)	150	Ls (m)			
Dc(deg)	8.5982	S(m)			
Lc(m)	22.51	Ts(deg)			
Ts(m)	11.276	Δ(deg)	8.5982		
Es(m)	0.423	e(%)	7.41%		
V(km/hr)	50	We(m)	0.6		
CurveType	RIGHT				

HIP NO. 73 AT CH. 9886.455					
X = 668826.249	Y = 3193582.288				
R (m)	300	Ls (m)			
Dc(deg)	16.7021	S(m)			
Lc(m)	87.45	Ts(deg)			
Ts(m)	44.038	Δ(deg)	16.7021		
Es(m)	3.215	e(%)	3.70%		
V(km/hr)	50	We(m)	0.6		
CurveType	LEFT				

HIP NO. 74 AT CH. 9970.411					
X = 668785.097	Y = 3193508.674				
R (m)	250	Ls (m)			
Dc(deg)	10.6889	S(m)			
Lc(m)	46.64	Ts(deg)			
Ts(m)	23.387	Δ(deg)	10.6889		
Es(m)	1.092	e(%)	4.44%		
V(km/hr)	50	We(m)	0.6		
CurveType	LEFT				

R7	AUG 2023	FINAL DPR
R6	JAN 2023	MODIFIED DETAILED PROJECT REPORT
R5	JULY 2022	MODIFIED DETAILED PROJECT REPORT
R4	AUG 2019	MODIFIED DETAILED PROJECT REPORT
R3	JULY 2018	DETAILED PROJECT REPORT
REV.	DATE	DESCRIPTION OF REVISIONS

CLIENT:



National Highways & Infrastructure Development Corporation Limited.
3rd Floor, PTI building, 4-Parliament Street, New Delhi-110001

PROJECT:

Consultancy Services for Preparation of Feasibility study and Detailed Project Report for Two laning of Pango to Jorging Road (Length - 90km) for execution on EPC Mode in the state of Arunachal Pradesh under SARDP-NE Phase 'B'

DPR CONSULTANT:



Shweta Technophile Consultants Pvt. Ltd.
(222-223,313, Rajhans Plaza, Ahinsa Khand-I, Indirapuram, Ghaziabad, UP-201014)

DRAWN BY	ASHISH RAWAT
DESIGN BY	RAM SONKAR
CHECKED BY	GEETA JINDAL
HORIZONTAL SCALE 1:2000	VERTICAL SCALE 1:200

TITLE:

PLAN AND PROFILE
FROM CH:9+000 TO CH:10+000

DRAWING NO.
NHIDCL/PANGO-JORGING/STC/PP- 18

A3

LEGEND

PLAN:-

PROP.CENTER LINE

PROP.CARRIAGEWAY EDGE

PROP.EARTHEN SHOULDER

TOE LINE

PROP.RIGHT OF WAY

CULVERT

MAJOR/MINOR BRIDGE


PROFILE:-

PROP.ROAD LEVEL

EXISTING GROUND LEVEL

GROUND LEVEL @6M LEFT

GROUND LEVEL @6M RIGHT

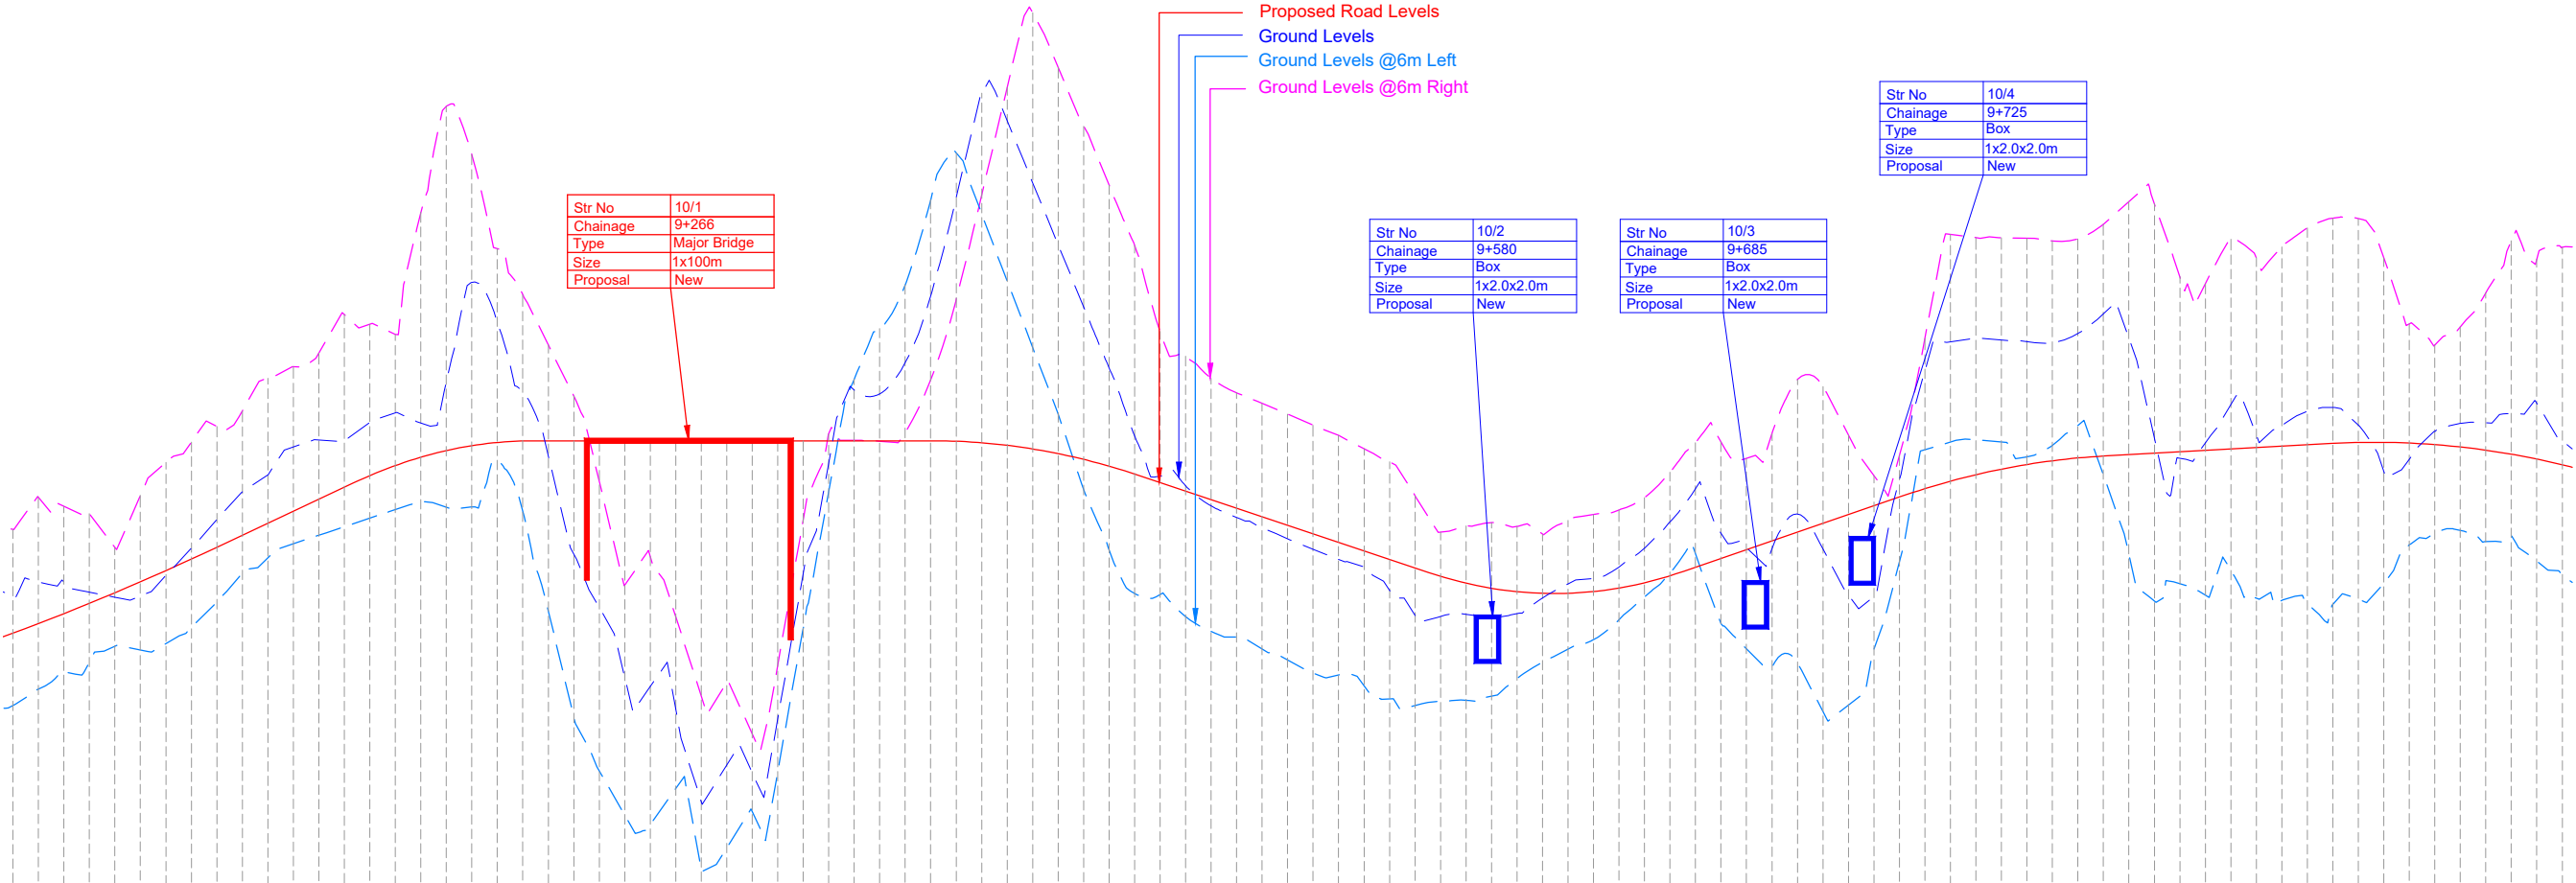

DATUM = 720									
Proposed Road Levels	736.274	737.715	738.280	738.652	739.042	739.445	739.860	739.287	738.727
Ground Levels	733.431	737.715	738.280	738.652	739.042	739.445	739.860	739.287	738.727
Ground Levels @6m Left	740.347	733.431	737.715	738.280	738.652	739.042	739.445	739.860	739.287
Ground Levels @6m Right	740.347	733.431	737.715	738.280	738.652	739.042	739.445	739.860	739.287
Vertical Alignment	R=8090.058 L=80.000								
Horizontal Alignment	R=1488.617 L=70.000								
Chainage	9000.000	9010.000	9020.000	9030.000	9040.000	9050.000	9060.000	9070.000	9080.000

LEGEND

PLAN:-

PROP.CENTER LINE

PROP.CARRIAGEWAY EDGE

PROP.EARTHEN SHOULDER

TOE LINE

PROP.RIGHT OF WAY

CULVERT

MAJOR/MINOR BRIDGE


PROFILE:-

PROP.ROAD LEVEL

EXISTING GROUND LEVEL

GROUND LEVEL @6M LEFT

GROUND LEVEL @6M RIGHT

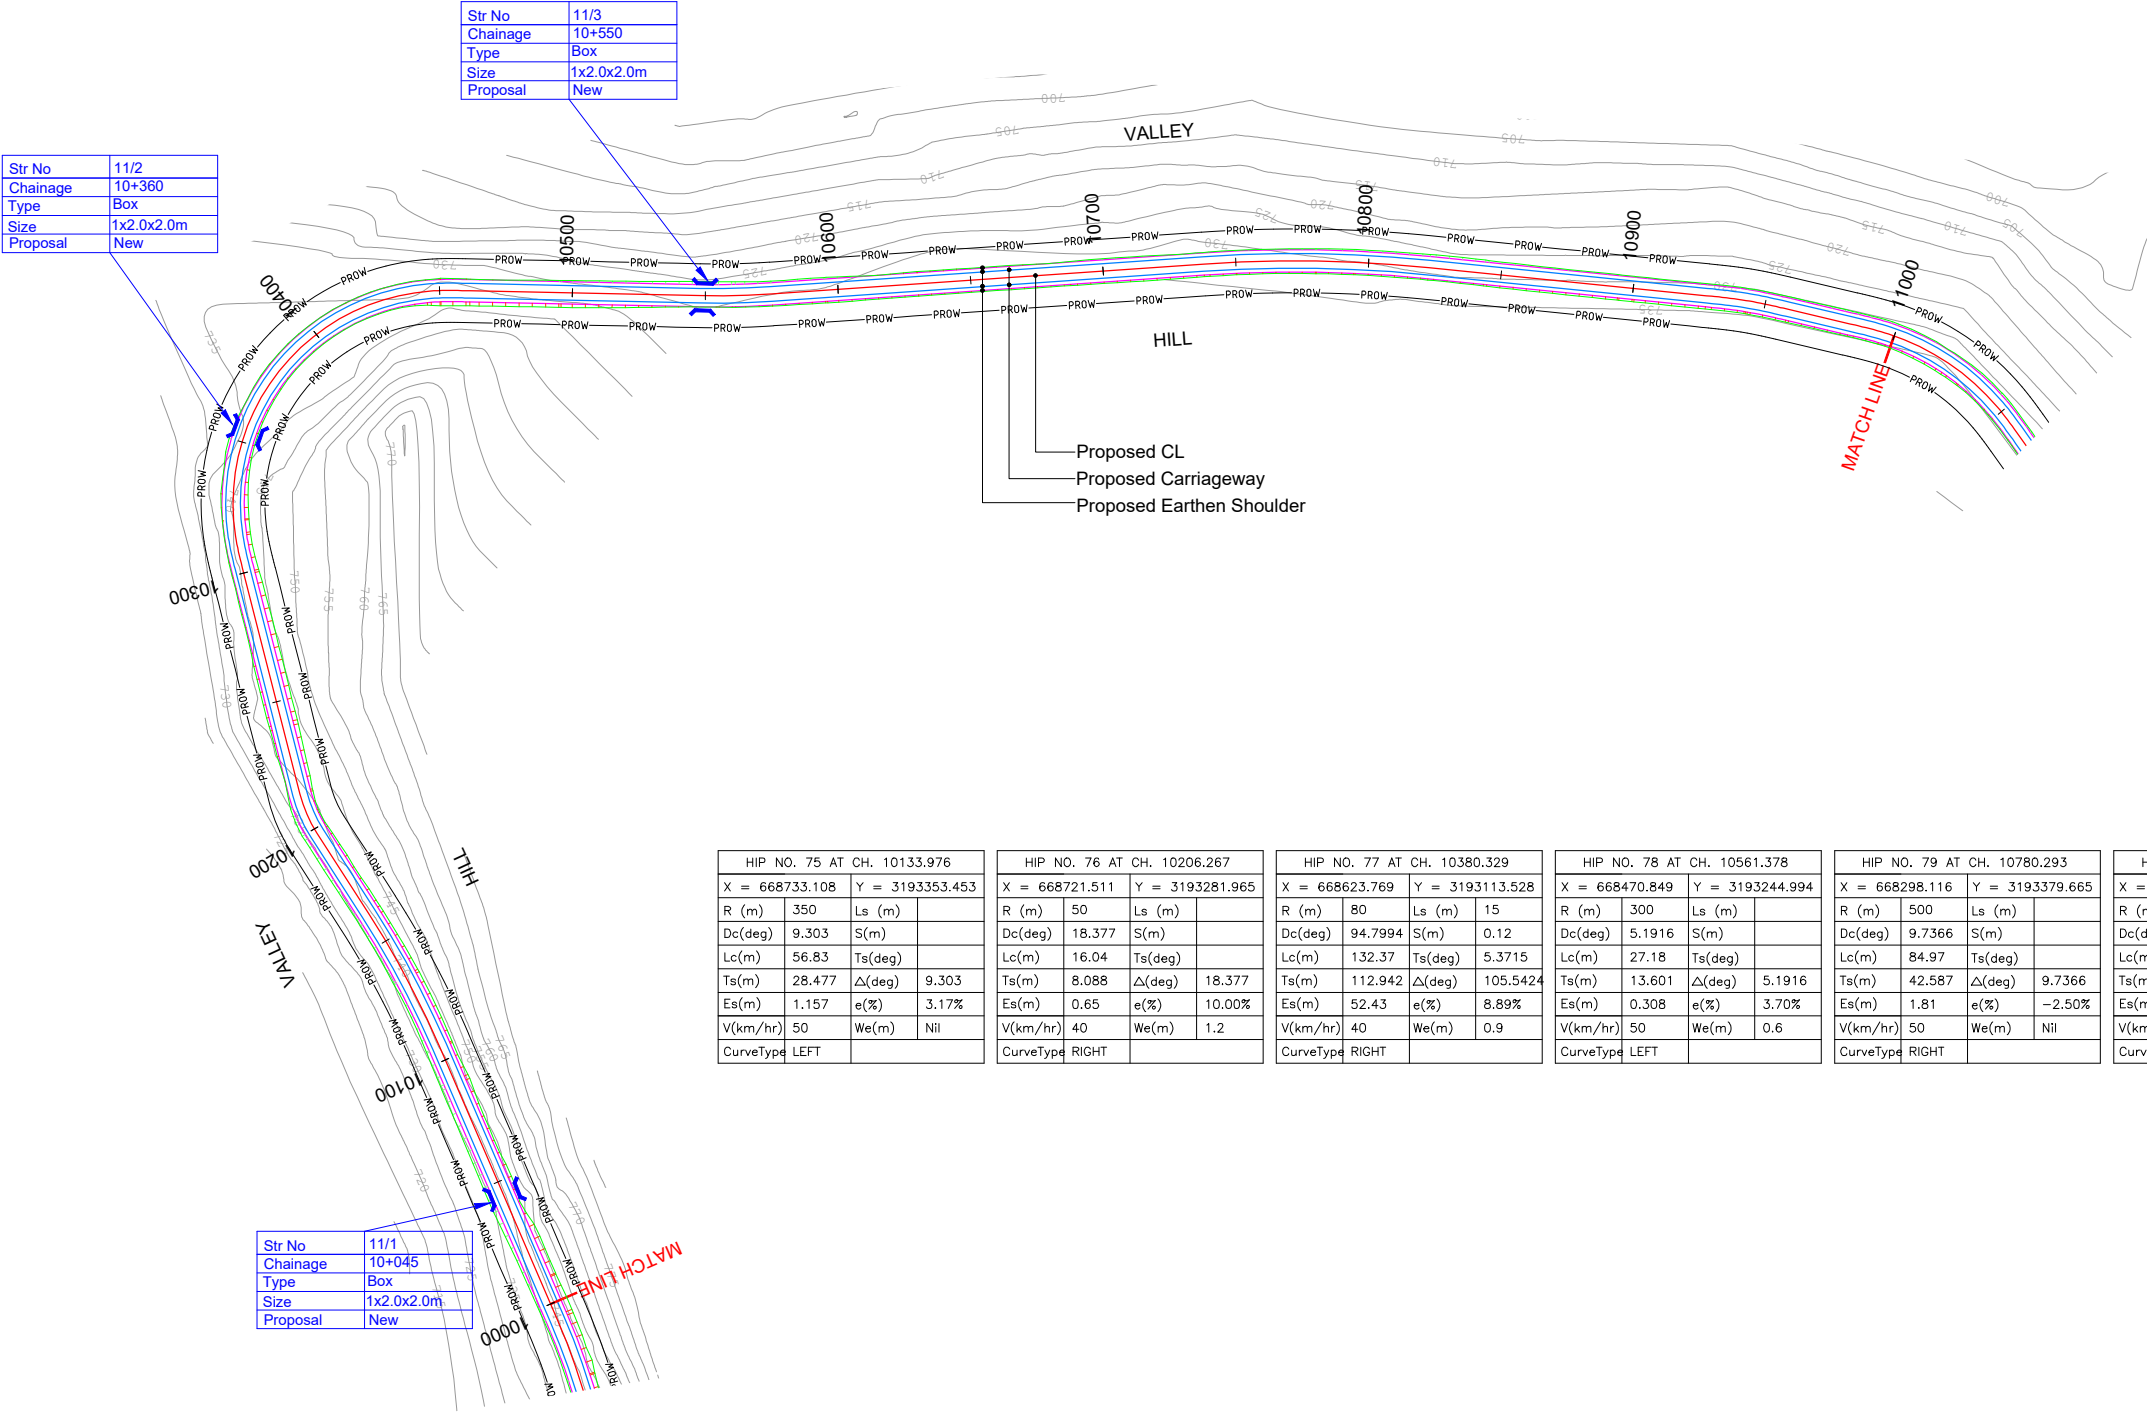

HIP NO. 75 AT CH. 10133.976				HIP NO. 76 AT CH. 10206.267				HIP NO. 77 AT CH. 10380.329				HIP NO. 78 AT CH. 10561.378				HIP NO. 79 AT CH. 10780.293				HIP NO. 80 AT CH. 10943.276			
X = 668733.108	Y = 3193353.453			X = 668721.511	Y = 3193281.965			X = 668623.769	Y = 3193113.528			X = 668470.849	Y = 3193244.994			X = 668298.116	Y = 3193379.665			X = 668188.566	Y = 3193500.468		
R (m)	350	Ls (m)		R (m)	50	Ls (m)		R (m)	80	Ls (m)	15	R (m)	300	Ls (m)		R (m)	500	Ls (m)		R (m)	125	Ls (m)	15
Dc(deg)	9.303	S(m)		Dc(deg)	18.377	S(m)		Dc(deg)	94.7994	S(m)	0.12	Dc(deg)	5.1916	S(m)		Dc(deg)	9.7366	S(m)		Dc(deg)	0.5587	S(m)	0.08
Lc(m)	56.83	Ts(deg)		Lc(m)	16.04	Ts(deg)		Lc(m)	132.37	Ts(deg)	5.3715	Lc(m)	27.18	Ts(deg)		Lc(m)	84.97	Ts(deg)		Lc(m)	1.22	Ts(deg)	3.4377
Ts(m)	28.477	Δ(deg)	9.303	Ts(m)	8.088	Δ(deg)	18.377	Ts(m)	112.942	Δ(deg)	105.5424	Ts(m)	13.601	Δ(deg)	5.1916	Ts(m)	42.587	Δ(deg)	9.7366	Ts(m)	15.625	Δ(deg)	7.4342
Es(m)	1.157	e(%)	3.17%	Es(m)	0.65	e(%)	10.00%	Es(m)	52.43	e(%)	8.89%	Es(m)	0.308	e(%)	3.70%	Es(m)	1.81	e(%)	-2.50%	Es(m)	0.344	e(%)	8.89%
V(km/hr)	50	We(m)	Nil	V(km/hr)	40	We(m)	1.2	V(km/hr)	40	We(m)	0.9	V(km/hr)	50	We(m)	0.6	V(km/hr)	50	We(m)	Nil	V(km/hr)	50	We(m)	0.6
CurveType	LEFT			CurveType	RIGHT			CurveType	RIGHT			CurveType	LEFT			CurveType	RIGHT			CurveType	RIGHT		

R7	AUG 2023	FINAL DPR
R6	JAN 2023	MODIFIED DETAILED PROJECT REPORT
R5	JULY 2022	MODIFIED DETAILED PROJECT REPORT
R4	AUG 2019	MODIFIED DETAILED PROJECT REPORT
R3	JULY 2018	DETAILED PROJECT REPORT
REV.	DATE	DESCRIPTION OF REVISIONS

CLIENT:

National Highways & Infrastructure Development Corporation Limited.

3rd Floor, PTI building, 4-Parliament Street, New Delhi-110001

PROJECT:

Consultancy Services for Preparation of Feasibility study and Detailed Project Report for Two laning of Pango to Jorging Road (Length - 90km) for execution on EPC Mode in the state of Arunachal Pradesh under SARDP-NE Phase 'B'

DPR CONSULTANT:

Shweta Technophile Consultants Pvt. Ltd.

(222-223,313, Rajhans Plaza, Ahinsa Khand-I, Indirapuram, Ghaziabad, UP-201014)

DRAWN BY	ASHISH RAWAT
DESIGN BY	RAM SONKAR
CHECKED BY	GEETA JINDAL
HORIZONTAL SCALE	VERTICAL SCALE
1:2000	1:200

TITLE:

PLAN AND PROFILE

FROM CH:10+000 TO CH:11+000

DRAWING NO.

NHIDCL/PANGO-JORGING/STC/PP- 20

A3

PLAN:-

PROP.CENTER LINE

PROP.CARRIAGEWAY EDGE

PROP.EARTHEN SHOULDER

TOE LINE

PROP.RIGHT OF WAY

CULVERT

MAJOR/MINOR BRIDGE


PROFILE:-

PROP.ROAD LEVEL

EXISTING GROUND LEVEL


GROUND LEVEL @6M LEFT

GROUND LEVEL @6M RIGHT

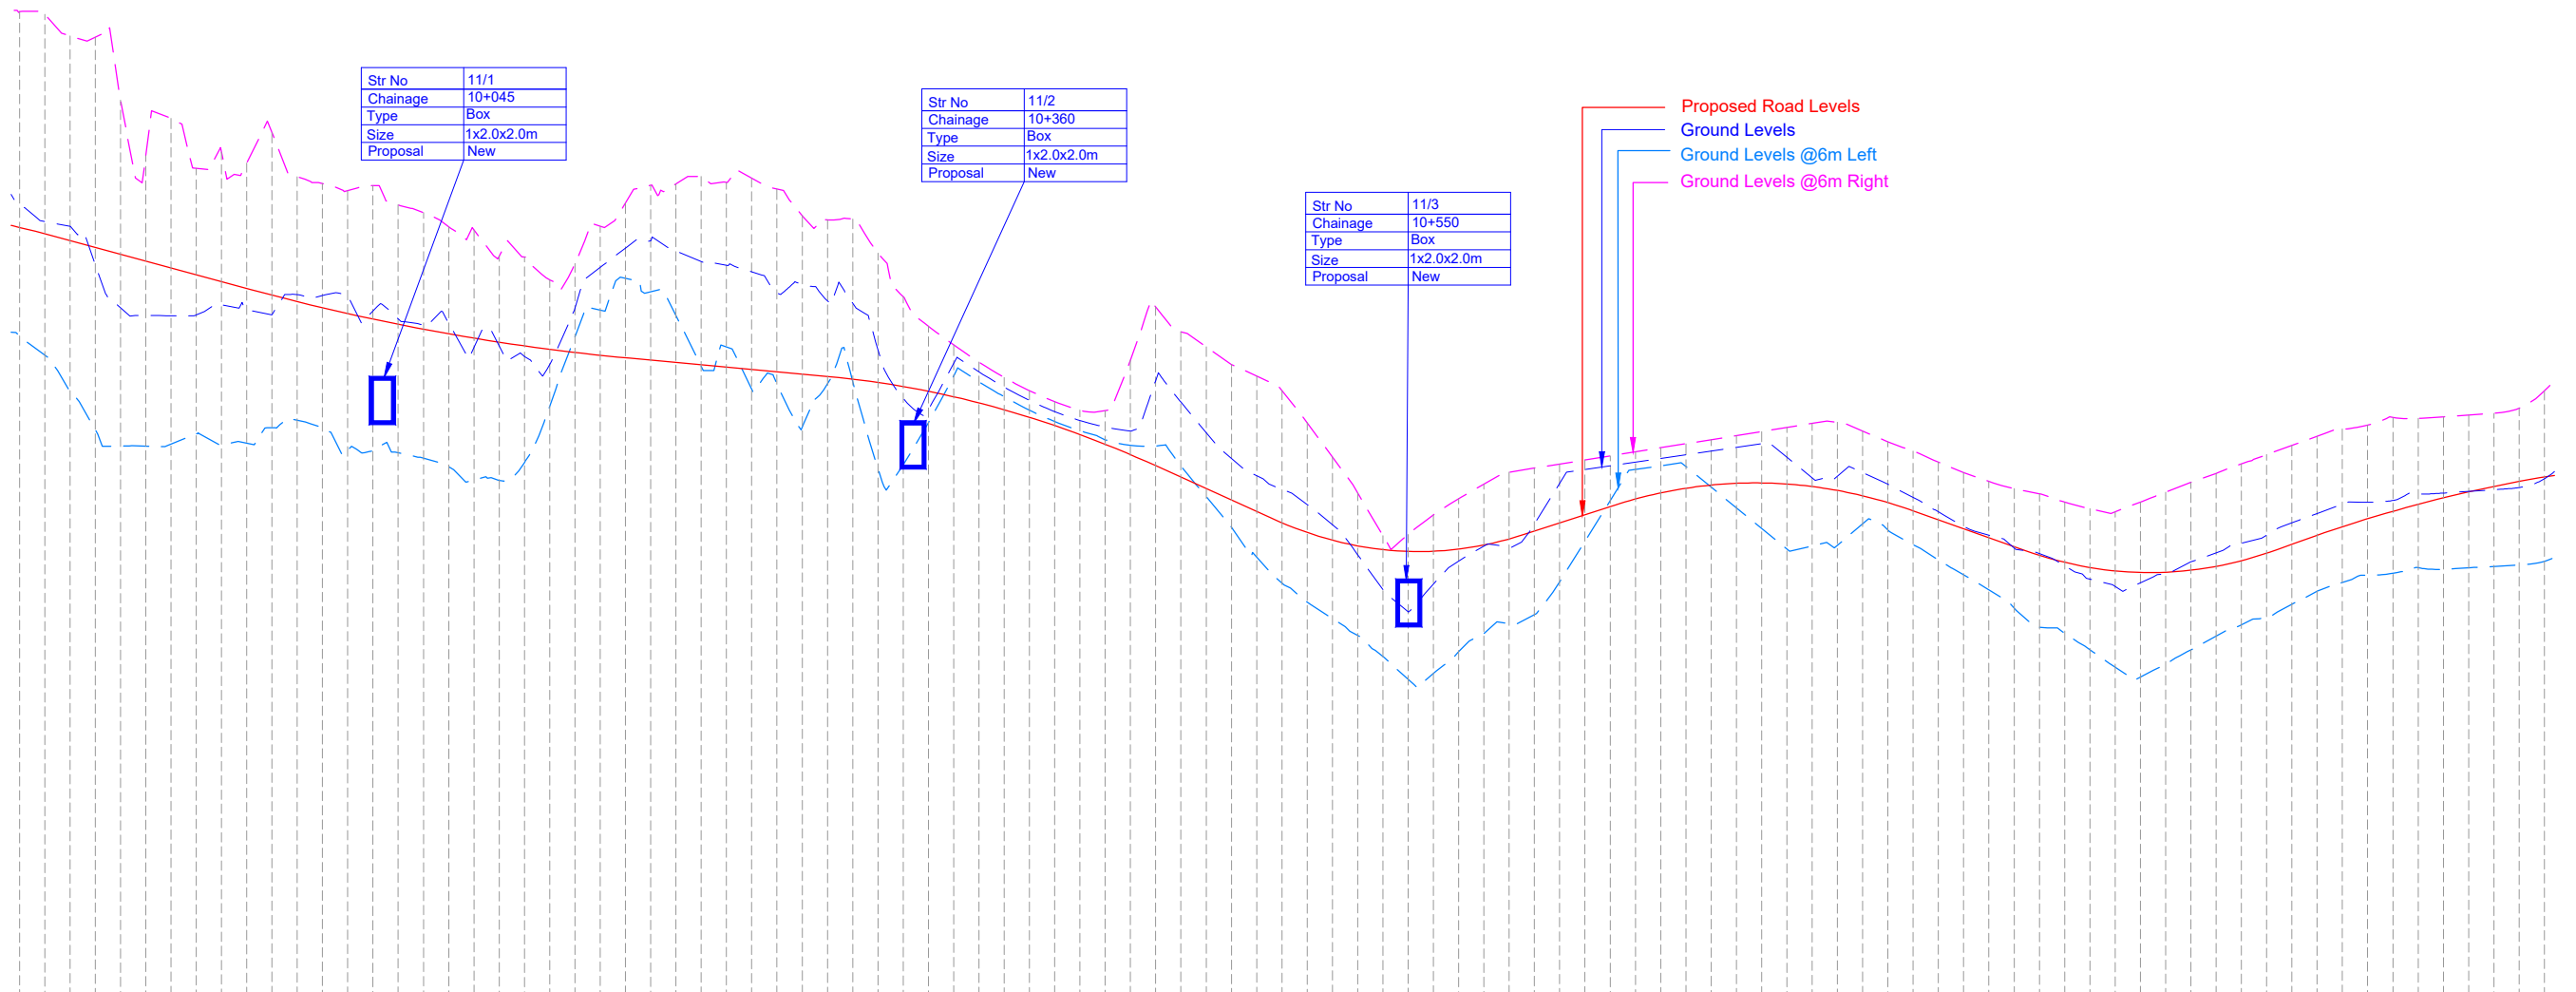

DATUM = 700

Chainage	Horizontal Alignment	Vertical Alignment	Ground Levels @6m Right	Ground Levels @6m Left	Ground Levels	Proposed Road Levels
-10000.000			751.417	736.576	743.815	742.879
-10010.000			751.307	737.823	743.111	742.624
-10020.000			750.453	736.413	742.927	742.353
-10030.000			750.407	734.870	741.415	742.083
-10040.000			747.911	734.225	739.694	741.813
-10050.000			745.711	734.219	739.391	741.543
-10060.000			747.198	734.296	739.381	741.273
-10070.000			745.215	734.705	739.411	741.003
-10080.000			745.858	734.279	739.818	740.733
-10090.000			745.428	734.338	739.621	740.463
-10100.000			746.625	734.951	739.429	740.197
-10110.000			744.882	735.246	740.213	739.943
-10120.000			744.617	734.923	740.181	739.700
-10130.000			744.332	734.057	740.152	739.470
-10140.000			744.528	734.024	739.572	739.251
-10150.000			743.768	733.960	739.259	739.044
-10160.000			743.466	733.749	738.995	738.849
-10170.000			742.900	733.399	739.094	738.666
-10180.000			742.776	732.880	738.116	738.495
-10190.000			741.748	732.862	738.184	738.335
-10200.000	741.706	733.572	737.771	738.188		
-10210.000	740.799	733.801	737.457	738.052		
-10220.000	741.448	738.561	739.693	737.928		
-10230.000	742.922	739.603	741.297	737.816		
-10240.000	743.840	740.862	742.057	737.716		
-10250.000	744.547	740.330	742.355	737.624		
-10260.000	744.598	739.393	741.944	737.531		
-10270.000	744.888	737.377	741.528	737.439		
-10280.000	744.655	738.141	741.373	737.347		
-10290.000	744.825	736.474	741.115	737.255		
-10300.000	744.397	736.685	740.281	737.162		
-10310.000	743.347	734.973	740.623	737.070		
-10320.000	743.179	736.684	739.973	736.978		
-10330.000	743.212	736.792	739.877	736.873		
-10340.000	741.862	733.329	738.054	736.740		
-10350.000	740.137	733.489	736.106	736.580		
-10360.000	738.966	735.156	735.662	736.391		
-10370.000	738.228	737.008	737.493	736.175		
-10380.000	737.550	736.772	737.161	735.931		
-10390.000	736.941	736.174	736.558	735.660		
-10400.000	736.415	735.646	736.031	735.360		
-10410.000	735.979	735.197	735.587	735.033		
-10420.000	735.643	734.831	735.235	734.678		
-10430.000	735.627	734.470	734.980	734.295		
-10440.000	737.625	734.250	734.825	733.885		
-10450.000	739.732	734.228	736.821	733.446		
-10460.000	738.749	733.436	735.962	732.993		
-10470.000	738.156	732.220	734.760	732.540		
-10480.000	737.453	731.016	733.728	732.086		
-10490.000	736.995	729.827	733.044	731.633		
-10500.000	736.418	728.798	732.513	731.186		
-10510.000	735.149	727.395	731.117	730.500		
-10520.000	733.792	727.395	731.117	730.500		
-10530.000	732.370	728.731	729.924	730.274		
-10540.000	730.675	725.892	728.539	730.125		
-10550.000	730.728	724.993	727.667	730.054		
-10560.000	731.495	725.228	728.769	730.061		
-10570.000	732.141	726.085	729.677	730.146		
-10580.000	732.714	726.811	730.271	730.308		
-10590.000	733.191	727.199	730.226	730.548		
-10600.000	733.352	727.549	731.144	730.859		
-10610.000	733.513	728.858	732.747	731.183		
-10620.000	733.674	730.462	733.297	731.507		
-10630.000	733.834	732.065	733.443	731.831		
-10640.000	733.995	733.298	733.590	732.128		
-10650.000	734.156	733.444	733.736	732.368		
-10660.000	734.316	733.414	733.883	732.552		
-10670.000	734.477	732.597	734.030	732.679		
-10680.000	734.638	731.780	734.176	732.750		
-10690.000	734.798	730.963	734.323	732.764		
-10700.000	734.958	730.147	733.782	732.721		
-10710.000	735.120	730.273	732.966	732.623		
-10720.000	735.161	730.299	733.028	732.467		
-10730.000	734.813	731.153	733.172	732.255		
-10740.000	734.393	730.899	732.716	731.987		
-10750.000	734.021	730.321	732.188	731.662		
-10760.000	733.587	729.712	731.628	731.308		
-10770.000	733.174	729.124	731.048	730.953		
-10780.000	732.825	728.528	730.692	730.599		
-10790.000	732.542	727.813	730.189	730.245		
-10800.000	732.332	727.050	729.966	729.902		
-10810.000	732.000	726.809	729.481	729.623		
-10820.000	731.745	726.164	728.953	729.417		
-10830.000	731.624	725.468	728.671	729.282		
-10840.000	732.000	725.081	728.810	729.220		
-10850.000	732.397	725.602	729.161	729.229		
-10860.000	732.782	726.161	729.642	729.310		
-10870.000	733.140	726.702	729.994	729.462		
-10880.000	733.518	727.146	730.374	729.687		
-10890.000	733.884	727.457	730.700	729.983		
-10900.000	734.250	727.962	731.185	730.340		
-10910.000	734.617	728.486	731.552	730.695		
-10920.000	734.901	728.828	731.918	731.031		
-10930.000	735.053	729.112	732.002	731.347		
-10940.000	735.354	729.189	732.071	731.642		
-10950.000	735.318	729.410	732.327	731.918		
-10960.000	735.584	729.348	732.364	732.174		
-10970.000	735.450	729.405	732.430	732.410		
-10980.000	735.519	729.461	732.497	732.626		
-10990.000	735.723	729.518	732.581	732.823		
-11000.000	736.407	729.665	732.931	732.999		

 R7	AUG 2023	FINAL DPR	CLIENT:  National Highways & Infrastructure Development Corporation Limited. 3rd Floor, PTI building, 4-Parliament Street, New Delhi-110001	PROJECT: Consultancy Services for Preparation of Feasibility study and Detailed Project Report for Two laning of Pango to Jorging Road (Length - 90km) for execution on EPC Mode in the state of Arunachal Pradesh under SARDP-NE Phase 'B'	DPR CONSULTANT:  Shweta Technophile Consultants Pvt. Ltd. (222-223,313, Rajhans Plaza, Ahinsa Khand-I, Indirapuram, Ghaziabad, UP-201014)	DRAWN BY	ASHISH RAWAT	TITLE: PLAN AND PROFILE FROM CH:10+000 TO CH:11+000	
R6	JAN 2023	MODIFIED DETAILED PROJECT REPORT				DESIGN BY	RAM SONKAR		
R5	JULY 2022	MODIFIED DETAILED PROJECT REPORT				CHECKED BY	GEETA JINDAL		
R4	AUG 2019	MODIFIED DETAILED PROJECT REPORT				HORIZONTAL SCALE 1:2000	VERTICAL SCALE 1:200		
R3	JULY 2018	DETAILED PROJECT REPORT						DRAWING NO.	
REV.	DATE	DESCRIPTION OF REVISIONS						NHIDCL/PANGO-JORGING/STC/PP- 21	A3

LEGEND

PLAN:-

PROP.CENTER LINE

PROP.CARRIAGEWAY EDGE

PROP.EARTHEN SHOULDER

TOE LINE

PROP.RIGHT OF WAY

CULVERT

MAJOR/MINOR BRIDGE


PROFILE:-

PROP.ROAD LEVEL

EXISTING GROUND LEVEL

GROUND LEVEL @6M LEFT

GROUND LEVEL @6M RIGHT

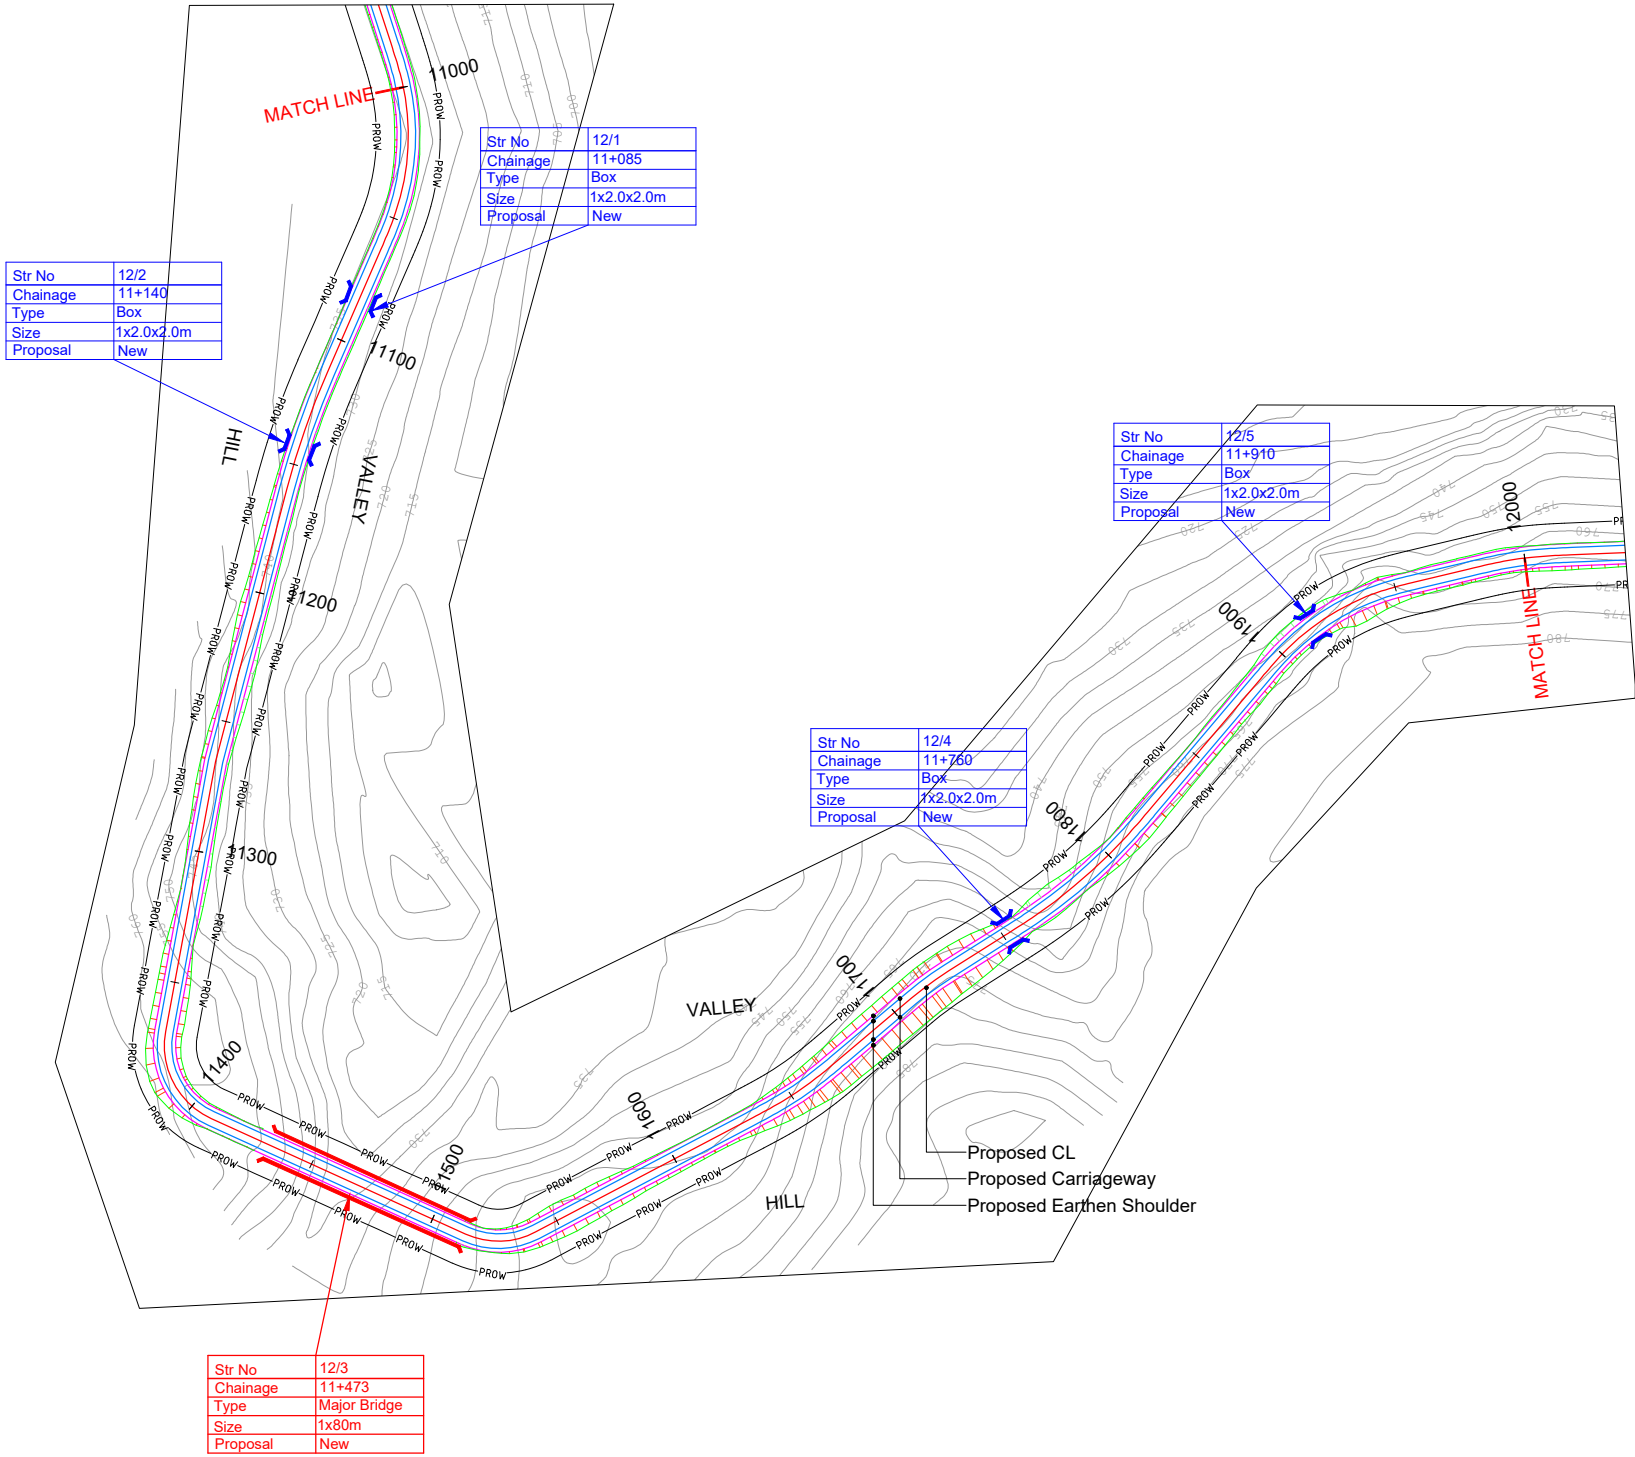

HIP NO. 81 AT CH. 11022.808				HIP NO. 82 AT CH. 11136.316				HIP NO. 83 AT CH. 11388.677				HIP NO. 84 AT CH. 11527.354				HIP NO. 85 AT CH. 11652.647				HIP NO. 86 AT CH. 11716.853				HIP NO. 87 AT CH. 11786.956				HIP NO. 88 AT CH. 11923.656				HIP NO. 89 AT CH. 11997.964			
X	668144.575	Y	3193567.432	X	668154.963	Y	3193681.106	X	668135.26	Y	3193936.129	X	667993.193	Y	3193954.555	X	667904.006	Y	3193865.111	X	667868.66	Y	3193811.503	X	667823.666	Y	3193757.609	X	667766.516	Y	3193632.959	X	667703.027	Y	3193593.754
R (m)	90	Ls (m)	15	R (m)	300	Ls (m)		R (m)	30	Ls (m)		R (m)	30	Ls (m)		R (m)	125	Ls (m)	15	R (m)	125	Ls (m)		R (m)	200	Ls (m)	15	R (m)	90	Ls (m)	15	R (m)	125	Ls (m)	15
Dc(deg)	31.8405	S(m)	0.1	Dc(deg)	8.8251	S(m)		Dc(deg)	76.0544	S(m)		Dc(deg)	52.1735	S(m)		Dc(deg)	5.5348	S(m)	0.08	Dc(deg)	7.9082	S(m)		Dc(deg)	13.1451	S(m)	0.05	Dc(deg)	26.7291	S(m)	0.1	Dc(deg)	4.1514	S(m)	0.08
Lc(m)	50.02	Ts(deg)	4.7746	Lc(m)	46.21	Ts(deg)		Lc(m)	39.82	Ts(deg)		Lc(m)	27.32	Ts(deg)		Lc(m)	12.07	Ts(deg)	3.4377	Lc(m)	17.25	Ts(deg)		Lc(m)	45.88	Ts(deg)	2.1486	Lc(m)	41.99	Ts(deg)	4.7746	Lc(m)	9.06	Ts(deg)	3.4377
Ts(m)	41.535	Δ(deg)	41.3898	Ts(m)	23.15	Δ(deg)	8.8251	Ts(m)	23.462	Δ(deg)	76.0544	Ts(m)	14.688	Δ(deg)	52.1735	Ts(m)	21.098	Δ(deg)	12.4103	Ts(m)	8.64	Δ(deg)	7.9082	Ts(m)	38.187	Δ(deg)	17.4423	Ts(m)	37.016	Δ(deg)	36.2784	Ts(m)	19.573	Δ(deg)	11.0269
Es(m)	6.315	e(%)	7.90%	Es(m)	0.892	e(%)	3.70%	Es(m)	8.085	e(%)	10.00%	Es(m)	3.403	e(%)	10.00%	Es(m)	0.817	e(%)	8.89%	Es(m)	0.298	e(%)	8.89%	Es(m)	2.39	e(%)	5.56%	Es(m)	4.812	e(%)	7.90%	Es(m)	0.661	e(%)	8.89%
V(km/hr)	40	We(m)	0.9	V(km/hr)	50	We(m)	0.6	V(km/hr)	30	We(m)	1.5	V(km/hr)	30	We(m)	1.5	V(km/hr)	50	We(m)	0.6	V(km/hr)	50	We(m)	0.6	V(km/hr)	50	We(m)	0.6	V(km/hr)	40	We(m)	0.9	V(km/hr)	50	We(m)	0.6
CurveType	RIGHT			CurveType	LEFT			CurveType	LEFT			CurveType	LEFT			CurveType	LEFT			CurveType	RIGHT			CurveType	LEFT			CurveType	RIGHT			CurveType	RIGHT		

LEGEND

PLAN:-

PROP.CENTER LINE

PROP.CARRIAGEWAY EDGE

PROP.EARTHEN SHOULDER

TOE LINE

PROP.RIGHT OF WAY

CULVERT

MAJOR/MINOR BRIDGE


PROFILE:-

PROP.ROAD LEVEL

EXISTING GROUND LEVEL

GROUND LEVEL @6M LEFT

GROUND LEVEL @6M RIGHT

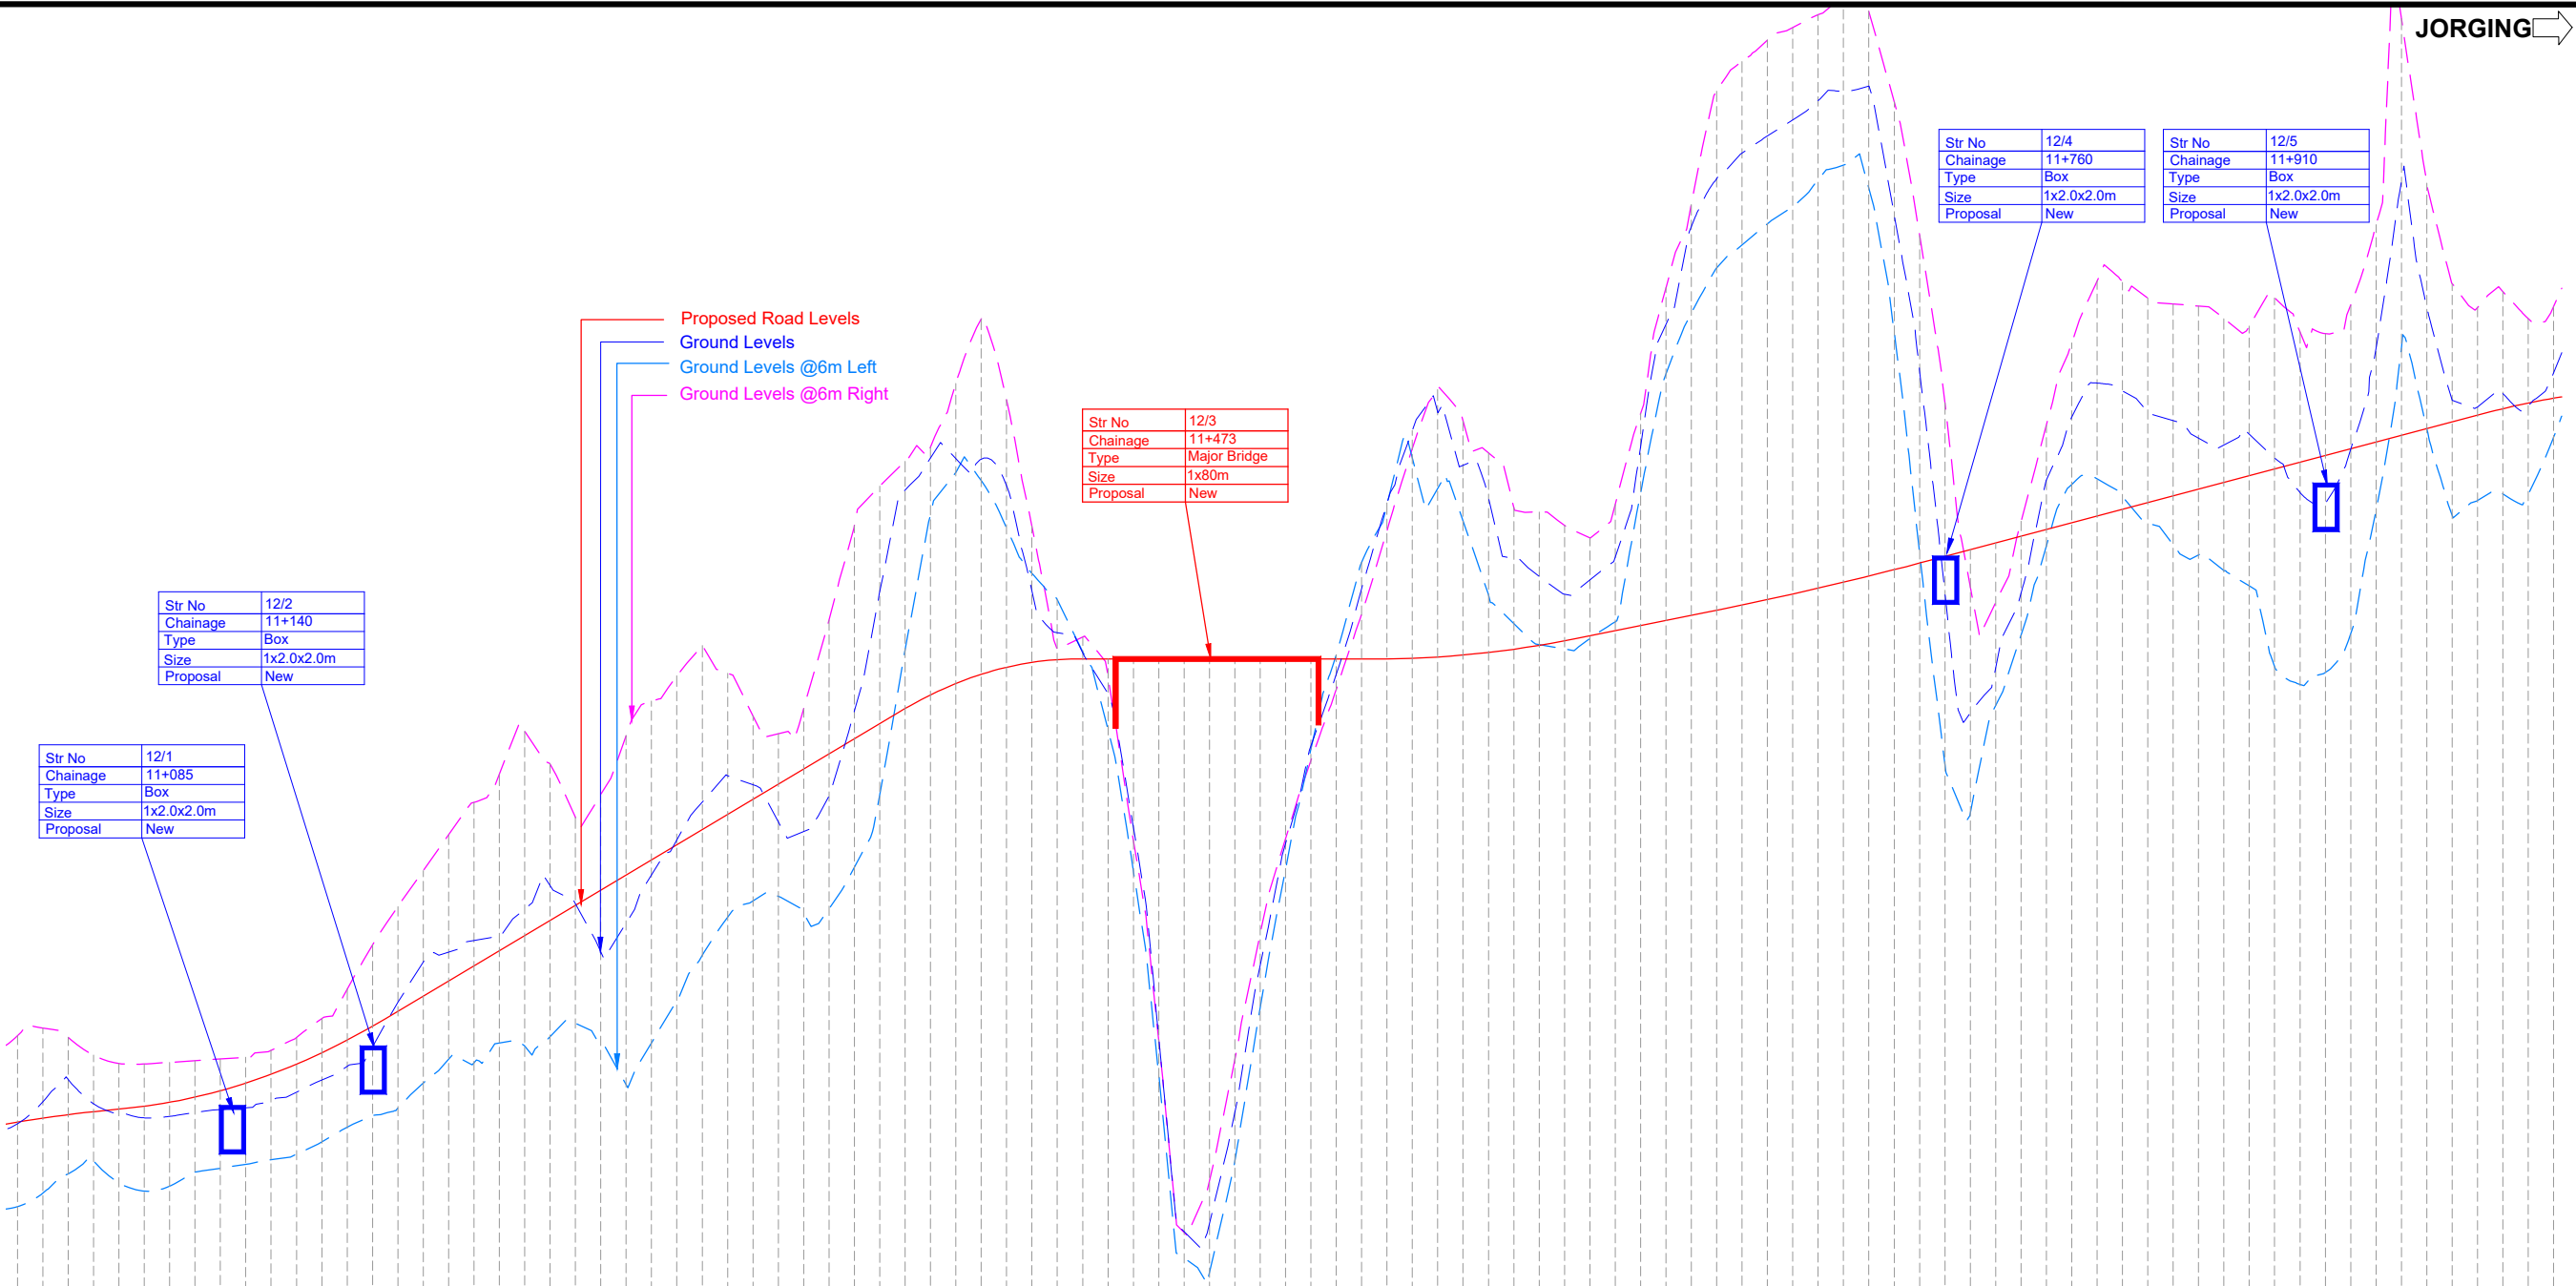

DATUM = 725	
Proposed Road Levels	729.999 732.931 733.155 733.292 733.409 733.514 733.625 733.779 733.982 734.234 734.535 734.886 735.297 735.761 736.285 736.874 737.534 741.547 742.144 742.741 743.338 743.935 744.532 745.129 745.725 746.322 746.919 747.516 748.113 748.710 749.304 749.898 750.495 751.092 888.402 889.000 889.597 890.194 928.402 929.000 929.597 930.194 968.402 969.000 969.597 970.194 1008.402 1009.000 1009.597 1010.194 1048.402 1049.000 1049.597 1050.194 1088.402 1089.000 1089.597 1090.194 1128.402 1129.000 1129.597 1130.194 1168.402 1169.000 1169.597 1170.194 1208.402 1209.000 1209.597 1210.194 1248.402 1249.000 1249.597 1250.194 1288.402 1289.000 1289.597 1290.194 1328.402 1329.000 1329.597 1330.194 1368.402 1369.000 1369.597 1370.194 1408.402 1409.000 1409.597 1410.194 1448.402 1449.000 1449.597 1450.194 1450.791 1451.388 1451.985 1452.582 1453.179 1453.776 1454.373 1454.970 1455.567 1456.164 1456.761 1457.358 1457.955 1458.552 1459.149 1459.746 1460.343 1460.940 1461.537 1462.134 1462.731 1463.328 1463.925 1464.522 1465.119 1465.716 1466.313 1466.910 1467.507 1468.104 1468.701 1469.298 1469.895 1470.492 1471.089 1471.686 1472.283 1472.880 1473.477 1474.074 1474.671 1475.2

LEGEND

PLAN:-

PROP.CENTER LINE

PROP.CARRIAGEWAY EDGE

PROP.EARTHEN SHOULDER

TOE LINE

PROP.RIGHT OF WAY

CULVERT

MAJOR/MINOR BRIDGE


PROFILE:-

PROP.ROAD LEVEL

EXISTING GROUND LEVEL

GROUND LEVEL @6M LEFT

GROUND LEVEL @6M RIGHT

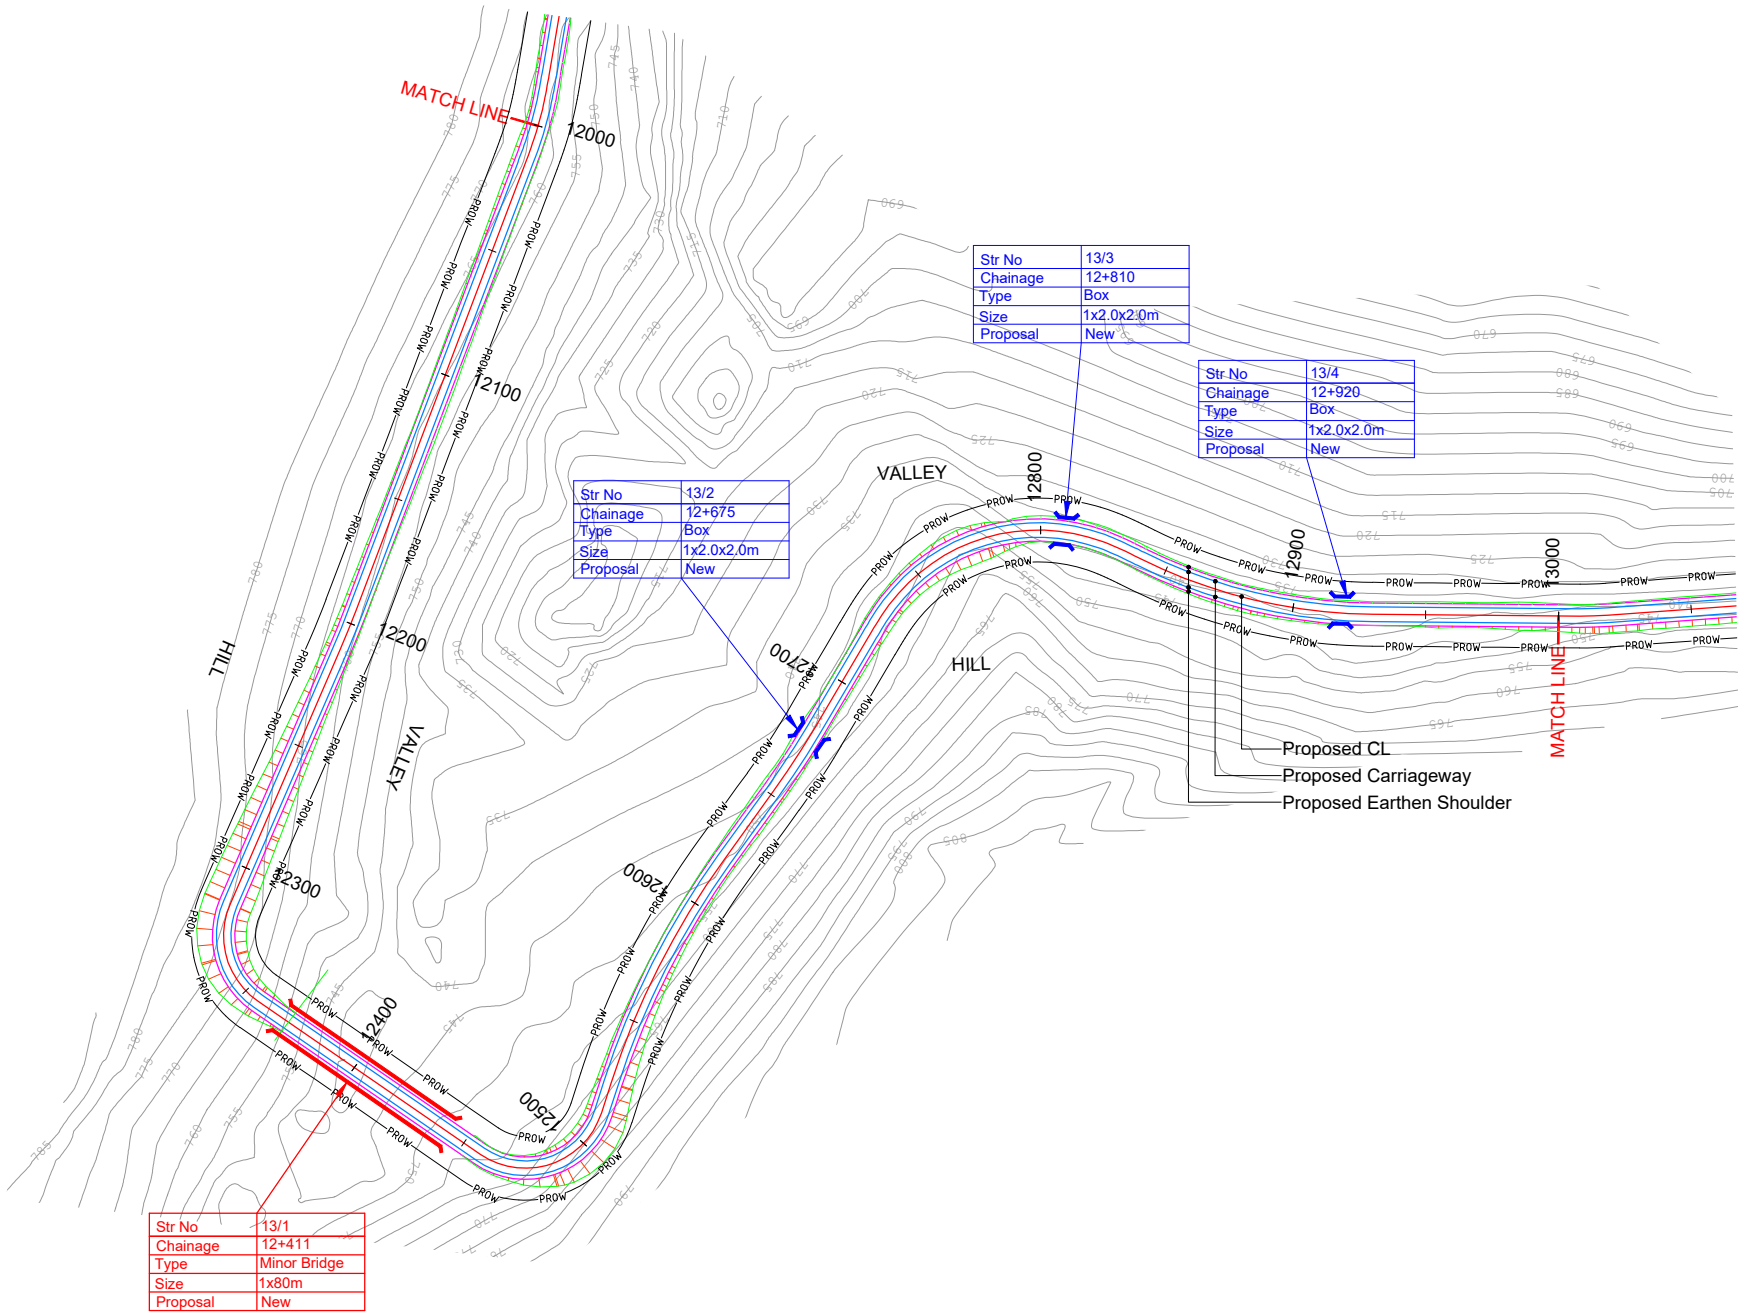


HIP NO. 90 AT CH. 12202.853				HIP NO. 91 AT CH. 12335.449				HIP NO. 92 AT CH. 12485.468				HIP NO. 93 AT CH. 12572.509				HIP NO. 94 AT CH. 12665.166				HIP NO. 95 AT CH. 12778.908				HIP NO. 96 AT CH. 12884.777			
X = 667509.995		Y = 3193525.092		X = 667379.175		Y = 3193485.691		X = 667395.549		Y = 3193320.072		X = 667487.879		Y = 3193358.001		X = 667580.678		Y = 3193364.971		X = 667700.835		Y = 3193379.063		X = 667733.846		Y = 3193270.056	
R (m)	350	Ls (m)		R (m)	30	Ls (m)		R (m)	30	Ls (m)		R (m)	300	Ls (m)		R (m)	300	Ls (m)		R (m)	70	Ls (m)	15	R (m)	200	Ls (m)	
Dc(deg)	2.6592	S(m)		Dc(deg)	78.8848	S(m)		Dc(deg)	106.6867	S(m)		Dc(deg)	18.0371	S(m)		Dc(deg)	5.2978	S(m)		Dc(deg)	73.5539	S(m)	0.13	Dc(deg)	25.9063	S(m)	
Lc(m)	16.24	Ts(deg)		Lc(m)	41.3	Ts(deg)		Lc(m)	55.86	Ts(deg)		Lc(m)	94.44	Ts(deg)		Lc(m)	27.74	Ts(deg)		Lc(m)	89.86	Ts(deg)	6.1388	Lc(m)	90.43	Ts(deg)	
Ts(m)	8.123	Δ(deg)	2.6592	Ts(m)	24.679	Δ(deg)	78.8848	Ts(m)	40.312	Δ(deg)	106.6867	Ts(m)	47.615	Δ(deg)	18.0371	Ts(m)	13.879	Δ(deg)	5.2978	Ts(m)	72.702	Δ(deg)	85.8315	Ts(m)	46.001	Δ(deg)	25.9063
Es(m)	0.094	e(%)	3.17%	Es(m)	8.847	e(%)	10.00%	Es(m)	20.25	e(%)	10.00%	Es(m)	3.755	e(%)	3.70%	Es(m)	0.321	e(%)	3.70%	Es(m)	25.759	e(%)	10.00%	Es(m)	5.222	e(%)	5.56%
V(km/hr)	50	We(m)	Nil	V(km/hr)	30	We(m)	1.5	V(km/hr)	30	We(m)	1.5	V(km/hr)	50	We(m)	0.6	V(km/hr)	50	We(m)	0.6	V(km/hr)	40	We(m)	0.9	V(km/hr)	50	We(m)	0.6
CurveType	RIGHT			CurveType	LEFT			CurveType	LEFT			CurveType	RIGHT			CurveType	LEFT			CurveType	RIGHT			CurveType	LEFT		

PLAN:-

PROFILE:-

Proposed Road Levels
Ground Levels
Ground Levels @6m Left
Ground Levels @6m Right

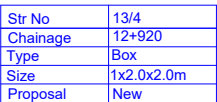
[illegible]

Technophile Consultants Pvt. Ltd.
Indirapuram

LEGEND

PLAN:-
PROP.CENTER LINE
PROP.CARRIAGEWAY EDGE
PROP.EARTHEN SHOULDER
TOE LINE
PROP.RIGHT OF WAY
CULVERT
MAJOR/MINOR BRIDGE

PROFILE:-
PROP.ROAD LEVEL
EXISTING GROUND LEVEL
GROUND LEVEL @6M LEFT
GROUND LEVEL @6M RIGHT

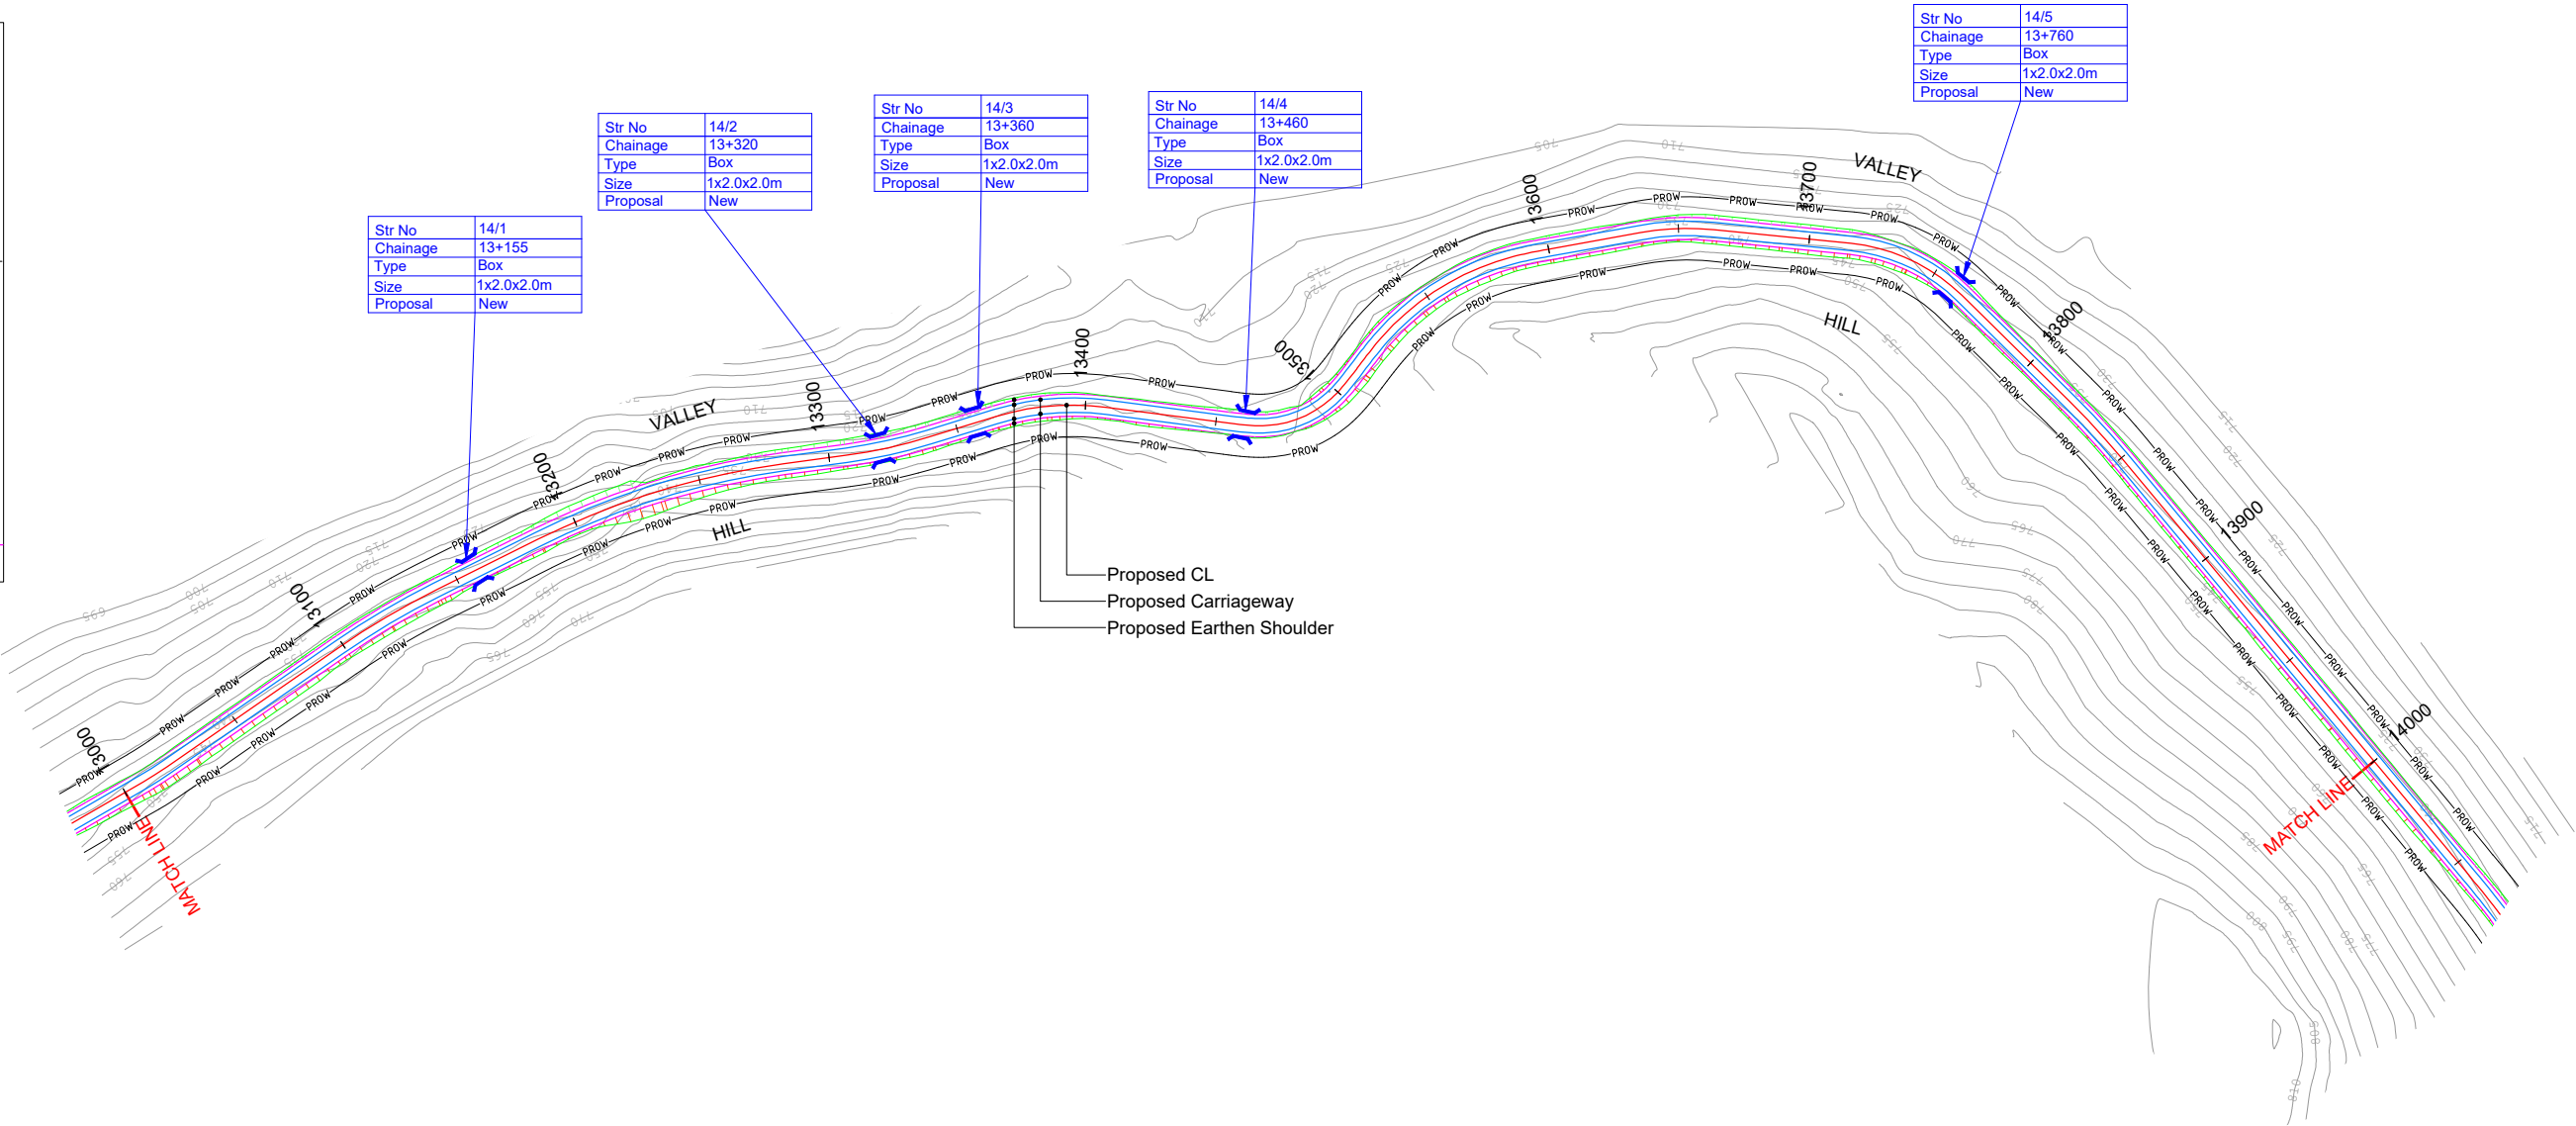

HIP NO. 97 AT CH. 13013.305				HIP NO. 98 AT CH. 13119.565				HIP NO. 99 AT CH. 13233.51				HIP NO. 100 AT CH. 13322.767				HIP NO. 101 AT CH. 13386.742				HIP NO. 102 AT CH. 13482.924				HIP NO. 103 AT CH. 13556.363				HIP NO. 104 AT CH. 13649.499				HIP NO. 105 AT CH. 13739.639				HIP NO. 106 AT CH. 13835.691			
X = 667816.395	Y = 3193170.515			X = 667890.716	Y = 3193094.514			X = 667958.134	Y = 3193002.057			X = 667984.868	Y = 3192916.395			X = 668013.726	Y = 3192858.89			X = 668021.05	Y = 3192762.346			X = 668084.304	Y = 3192722.491			X = 668118.761	Y = 3192634.946			X = 668124.997	Y = 3192543.977			X = 668069.467	Y = 3192464.423		
R (m)	130	Ls (m)		R (m)	300	Ls (m)		R (m)	300	Ls (m)		R (m)	200	Ls (m)		R (m)	100	Ls (m)		R (m)	40	Ls (m)	15	R (m)	100	Ls (m)	15	R (m)	100	Ls (m)		R (m)	70	Ls (m)		R (m)	300	Ls (m)	
Dc(deg)	4.6912	S(m)		Dc(deg)	8.2607	S(m)		Dc(deg)	18.767	S(m)		Dc(deg)	9.3177	S(m)		Dc(deg)	24.4218	S(m)		Dc(deg)	38.8594	S(m)	0.23	Dc(deg)	34.1236	S(m)	0.09	Dc(deg)	15.9334	S(m)		Dc(deg)	38.8375	S(m)		Dc(deg)	5.6742	S(m)	
Lc(m)	10.64	Ts(deg)		Lc(m)	43.25	Ts(deg)		Lc(m)	98.26	Ts(deg)		Lc(m)	32.52	Ts(deg)		Lc(m)	42.62	Ts(deg)		Lc(m)	27.13	Ts(deg)	10.743	Lc(m)	59.56	Ts(deg)	4.2972	Lc(m)	27.81	Ts(deg)		Lc(m)	47.45	Ts(deg)		Lc(m)	29.71	Ts(deg)	
Ts(m)	5.325	Δ(deg)	4.6912	Ts(m)	21.664	Δ(deg)	8.2607	Ts(m)	49.576	Δ(deg)	18.767	Ts(m)	16.298	Δ(deg)	9.3177	Ts(m)	21.641	Δ(deg)	24.4218	Ts(m)	30.88	Δ(deg)	60.3453	Ts(m)	46.641	Δ(deg)	42.718	Ts(m)	13.995	Δ(deg)	15.9334	Ts(m)	24.677	Δ(deg)	38.8375	Ts(m)	14.867	Δ(deg)	5.6742
Es(m)	0.109	e(%)	8.55%	Es(m)	0.781	e(%)	3.70%	Es(m)	4.069	e(%)	3.70%	Es(m)	0.663	e(%)	5.56%	Es(m)	2.315	e(%)	10.00%	Es(m)	6.535	e(%)	10.00%	Es(m)	7.472	e(%)	10.00%	Es(m)	0.975	e(%)	10.00%	Es(m)	4.222	e(%)	10.00%	Es(m)	0.368	e(%)	3.70%
V(km/hr)	50	We(m)	0.6	V(km/hr)	50	We(m)	0.6	V(km/hr)	50	We(m)	0.6	V(km/hr)	50	We(m)	0.6	V(km/hr)	50	We(m)	0.9	V(km/hr)	30	We(m)	1.5	V(km/hr)	50	We(m)	0.9	V(km/hr)	50	We(m)	0.9	V(km/hr)	40	We(m)	0.9	V(km/hr)	50	We(m)	0.6
CurveType	LEFT			CurveType	RIGHT			CurveType	RIGHT			CurveType	LEFT			CurveType	RIGHT			CurveType	LEFT			CurveType	RIGHT			CurveType	RIGHT			CurveType	RIGHT			CurveType	RIGHT		

LEGEND

PLAN:-

PROP.CENTER LINE

PROP.CARRIAGEWAY EDGE

PROP.EARTHEN SHOULDER

TOE LINE

PROP.RIGHT OF WAY

CULVERT

MAJOR/MINOR BRIDGE

PROFILE:-

PROP.ROAD LEVEL

EXISTING GROUND LEVEL

GROUND LEVEL @6M LEFT

GROUND LEVEL @6M RIGHT

Str No	14/1
Chainage	13+155
Type	Box
Size	1x2.0x2.0m
Proposal	New

Str No	14/2
Chainage	13+320
Type	Box
Size	1x2.0x2.0m
Proposal	New

Str No	14/3
Chainage	13+360
Type	Box
Size	1x2.0x2.0m
Proposal	New

Str No	14/4
Chainage	13+460
Type	Box
Size	1x2.0x2.0m
Proposal	New

Str No	14/5
Chainage	13+760
Type	Box
Size	1x2.0x2.0m
Proposal	New



Proposed Road Levels	745.267, 745.833, 747.669, 749.072, 748.838, 748.346, 748.343, 748.085, 747.739, 747.364, 746.844, 744.477, 746.299, 746.435, 746.355, 745.349, 743.994, 741.427, 741.065, 742.174, 742.196, 739.713, 740.268, 746.207, 749.901, 746.916, 744.200, 741.865, 740.397, 739.455, 738.767, 737.939, 737.109, 736.612, 736.887, 736.916, 735.703, 734.485, 735.304, 734.661, 735.115, 733.673, 731.784, 733.626, 733.312, 732.463, 731.362, 729.568, 728.265, 730.290, 733.616, 736.467, 739.525, 740.527, 741.052, 740.923, 741.497, 741.478, 742.622, 742.797, 741.380, 741.403, 741.603, 741.826, 741.774, 741.241, 741.049, 742.505, 742.804, 742.898, 743.192, 743.777, 744.174, 743.548, 744.418, 743.299, 740.896, 739.982, 740.444, 741.302, 741.230, 740.950, 741.146, 741.701, 742.037, 742.391, 742.812, 743.159, 743.508, 743.856, 744.204, 744.447, 744.899, 745.181, 745.903, 746.442, 746.544, 746.647, 746.750, 746.852, 746.954
Ground Levels	737.301, 736.805, 736.505, 736.172, 735.981, 735.853, 735.387, 734.973, 734.635, 734.656, 735.054, 734.078, 733.415, 731.644, 731.282, 730.920, 728.062, 726.360, 726.091, 725.166, 731.272, 729.352, 728.756, 728.901, 728.146, 727.066, 726.254, 725.456, 724.217, 723.731, 724.760, 724.585, 724.164, 723.916, 725.241, 724.935, 726.002, 726.768, 728.194, 727.082, 726.739, 726.422, 725.020, 725.200, 726.217, 726.764, 728.354, 728.671, 733.840, 733.915, 735.356, 735.436, 734.069, 733.466, 731.941, 731.551, 731.791, 731.513, 731.703, 731.592, 732.394, 734.196, 733.539, 732.288, 731.503, 731.549, 731.503, 731.716, 731.773, 731.810, 732.058, 733.118, 733.279, 734.426, 733.664, 732.761, 732.906, 733.904, 734.878, 735.545, 735.154, 734.697, 734.415, 735.051, 735.483, 735.710, 735.943, 736.459, 736.653, 736.501, 736.810, 737.234, 737.548, 737.430, 737.456, 737.491, 737.525, 737.731, 737.811, 737.915
Ground Levels @6m Left	737.301, 736.805, 736.505, 736.172, 735.981, 735.853, 735.387, 734.973, 734.635, 734.656, 735.054, 734.078, 733.415, 731.644, 731.282, 730.920, 728.062, 726.360, 726.091, 725.166, 731.272, 729.352, 728.756, 728.901, 728.146, 727.066, 726.254, 725.456, 724.217, 723.731, 724.760, 724.585, 724.164, 723.916, 725.241, 724.935, 726.002, 726.768, 728.194, 727.082, 726.739, 726.422, 725.020, 725.200, 726.217, 726.764, 728.354, 728.671, 733.840, 733.915, 735.356, 735.436, 734.069, 733.466, 731.941, 731.551, 731.791, 731.513, 731.703, 731.592, 732.394, 734.196, 733.539, 732.288, 731.503, 731.549, 731.503, 731.716, 731.773, 731.810, 732.058, 733.118, 733.279, 734.426, 733.664, 732.761, 732.906, 733.904, 734.878, 735.545, 735.154, 734.697, 734.415, 735.051, 735.483, 735.710, 735.943, 736.459, 736.653, 736.501, 736.810, 737.234, 737.548, 737.430, 737.456, 737.491, 737.525, 737.731, 737.811, 737.915
Ground Levels @6m Right	745.267, 745.833, 747.669, 749.072, 748.838, 748.346, 748.343, 748.085, 747.739, 747.364, 746.844, 744.477, 746.299, 746.435, 746.355, 745.349, 743.994, 741.427, 741.065, 742.174, 742.196, 739.713, 740.268, 746.207, 749.901, 746.916, 744.200, 741.865, 740.397, 739.455, 738.767, 737.939, 737.109, 736.612, 736.887, 736.916, 735.703, 734.485, 735.304, 734.661, 735.115, 733.673, 731.784, 733.626, 733.312, 732.463, 731.362, 729.568, 728.265, 730.290, 733.616, 736.467, 739.525, 740.527, 741.052, 740.923, 741.497, 741.478, 742.622, 742.797, 741.380, 741.403, 741.603, 741.826, 741.774, 741.241, 741.049, 742.505, 742.804, 742.898, 743.192, 743.777, 744.174, 743.548, 744.418, 743.299, 740.896, 739.982, 740.444, 741.302, 741.230, 740.950, 741.146, 741.701, 742.037, 742.391, 742.812, 743.159, 743.508, 743.856, 744.204, 744.447, 744.899, 745.181, 745.903, 746.442, 746.544, 746.647, 746.750, 746.852, 746.954
Vertical Alignment	R=3324.430 L=130.000 G=-3.409% L=220.273 R=1488.366 L=120.000 G=4.654% L=63.232 R=3065.831 L=150.000 G=-0.239% L=30.893 R=4881.887 L=130.000 G=2.424% L=34.058 R=3698.926 L=150.000
Horizontal Alignment	R: 130.000 L: 10.644 R: 300.000 L: 43.253 L: 43.187 R: 300.000 L: 98.263 L: 23.862 R: 200.000 L: 32.525 L: 26.401 R: 100.000 L: 42.624 L: 46.305 L: 15.000 R: 40.000 L: 27.129 L: 10.096 R: 100.000 L: 59.557 L: 15.000 R: 100.000 L: 34.453 L: 27.809 L: 52.511 R: 70.000 L: 47.449 L: 57.473 R: 300.000 L: 29.710 L: 205.778
Chainage	13000.000, 13010.000, 13020.000, 13030.000, 13040.000, 13050.000, 13060.000, 13070.000, 13080.000, 13090.000, 13100.000, 13110.000, 13120.000, 13130.000, 13140.000, 13150.000, 13160.000, 13170.000, 13180.000, 13190.000, 13200.000, 13210.000, 13220.000, 13230.000, 13240.000, 13250.000, 13260.000, 13270.000, 13280.000, 13290.000, 13300.000, 13310.000, 13320.000, 13330.000, 13340.000, 13350.000, 13360.000, 13370.000, 13380.000, 13390.000, 13400.000, 13410.000, 13420.000, 13430.000, 13440.000, 13450.000, 13460.000, 13470.000, 13480.000, 13490.000, 13500.000, 13510.000, 13520.000, 13530.000, 13540.000, 13550.000, 13560.000, 13570.000, 13580.000, 13590.000, 13600.000, 13610.000, 13620.000, 13630.000, 13640.000, 13650.000, 13660.000, 13670.000, 13680.000, 13690.000, 13700.000, 13710.000, 13720.000, 13730.000, 13740.000, 13750.000, 13760.000, 13770.000, 13780.000, 13790.000, 13800.000, 13810.000, 13820.000, 13830.000, 13840.000, 13850.000, 13860.000, 13870.000, 13880.000, 13890.000, 13900.000, 13910.000, 13920.000, 13930.000, 13940.000, 13950.000, 13960.000, 13970.000, 13980.000, 13990.000, 14000.000

LEGEND

PLAN:-

PROP.CENTER LINE

PROP.CARRIAGEWAY EDGE

PROP.EARTHEN SHOULDER

TOE LINE

PROP.RIGHT OF WAY

CULVERT

MAJOR/MINOR BRIDGE


PROFILE:-

PROP.ROAD LEVEL

EXISTING GROUND LEVEL

GROUND LEVEL @6M LEFT

GROUND LEVEL @6M RIGHT

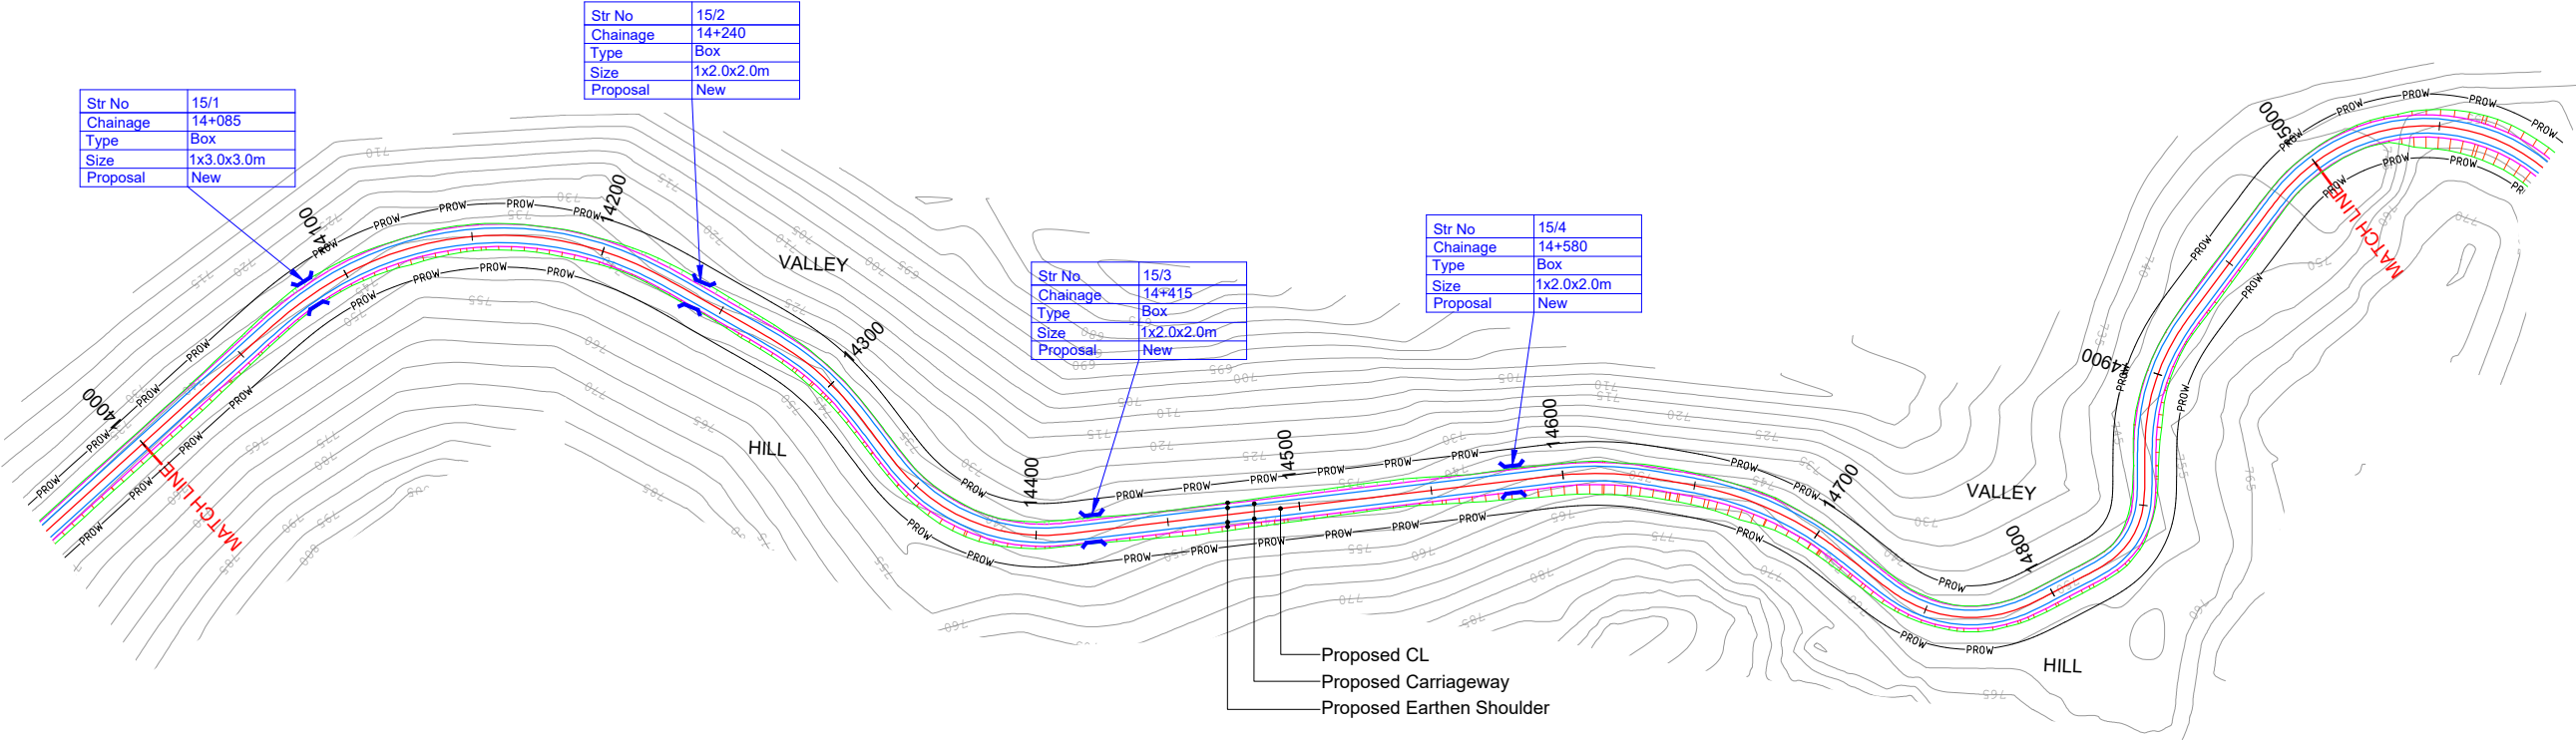

HIP NO. 107 AT CH. 14147.443	HIP NO. 108 AT CH. 14294.113	HIP NO. 109 AT CH. 14374.256	HIP NO. 110 AT CH. 14615.744	HIP NO. 111 AT CH. 14680.323	HIP NO. 112 AT CH. 14762.721	HIP NO. 113 AT CH. 14837.156	HIP NO. 114 AT CH. 14898.001
X = 667856.186 Y = 3192227.984	X = 667712.505 Y = 3192281.326	X = 667651.338 Y = 3192335.715	X = 667414.328 Y = 3192281.554	X = 667349.62 Y = 3192285.443	X = 667275.037 Y = 3192323.973	X = 667212.655 Y = 3192281.57	X = 667214.445 Y = 3192220.377
R (m) 125 Ls (m) 25	R (m) 100 Ls (m) 25	R (m) 70 Ls (m) 15	R (m) 125 Ls (m) 15	R (m) 125 Ls (m) 15	R (m) 50 Ls (m) 15	R (m) 30 Ls (m) 15	R (m) 80 Ls (m) 15
Dc(deg) 60.613 S(m) 0.21	Dc(deg) 8.7324 S(m) 0.26	Dc(deg) 47.4368 S(m) 0.13	Dc(deg) 9.8613 S(m) 0.08	Dc(deg) 21.7215 S(m) 0.08	Dc(deg) 48.8492 S(m) 0.19	Dc(deg) 33.6555 S(m) 0.31	Dc(deg) 25.9622 S(m) 0.12
Lc(m) 132.24 Ts(deg) 5.7296	Lc(m) 15.24 Ts(deg) 7.162	Lc(m) 57.95 Ts(deg) 6.1388	Lc(m) 21.51 Ts(deg) 3.4377	Lc(m) 47.39 Ts(deg) 3.4377	Lc(m) 42.63 Ts(deg) 8.5944	Lc(m) 17.62 Ts(deg) 14.3239	Lc(m) 36.25 Ts(deg) 5.3715
Ts(m) 103.587 Δ(deg) 72.0721	Ts(m) 32.943 Δ(deg) 23.0564	Ts(m) 47.754 Δ(deg) 59.7145	Ts(m) 25.899 Δ(deg) 16.7368	Ts(m) 39.378 Δ(deg) 28.597	Ts(m) 40.112 Δ(deg) 66.038	Ts(m) 25.806 Δ(deg) 62.3034	Ts(m) 34.077 Δ(deg) 36.7051
Es(m) 29.839 e(%) 8.89%	Es(m) 2.324 e(%) 10.00%	Es(m) 10.863 e(%) 10.00%	Es(m) 1.426 e(%) 8.89%	Es(m) 4.079 e(%) 8.89%	Es(m) 9.858 e(%) 10.00%	Es(m) 5.417 e(%) 10.00%	Es(m) 4.414 e(%) 8.89%
V(km/hr) 50 We(m) 0.6	V(km/hr) 50 We(m) 0.9	V(km/hr) 40 We(m) 0.9	V(km/hr) 50 We(m) 0.6	V(km/hr) 50 We(m) 0.6	V(km/hr) 40 We(m) 1.2	V(km/hr) 30 We(m) 1.5	V(km/hr) 40 We(m) 0.9
CurveType RIGHT	CurveType RIGHT	CurveType LEFT	CurveType RIGHT	CurveType RIGHT	CurveType LEFT	CurveType LEFT	CurveType RIGHT

LEGEND

PLAN:-

PROP.CENTER LINE

PROP.CARRIAGEWAY EDGE

PROP.EARTHEN SHOULDER

TOE LINE

PROP.RIGHT OF WAY

CULVERT

MAJOR/MINOR BRIDGE


PROFILE:-

PROP.ROAD LEVEL

EXISTING GROUND LEVEL

GROUND LEVEL @6M LEFT

GROUND LEVEL @6M RIGHT

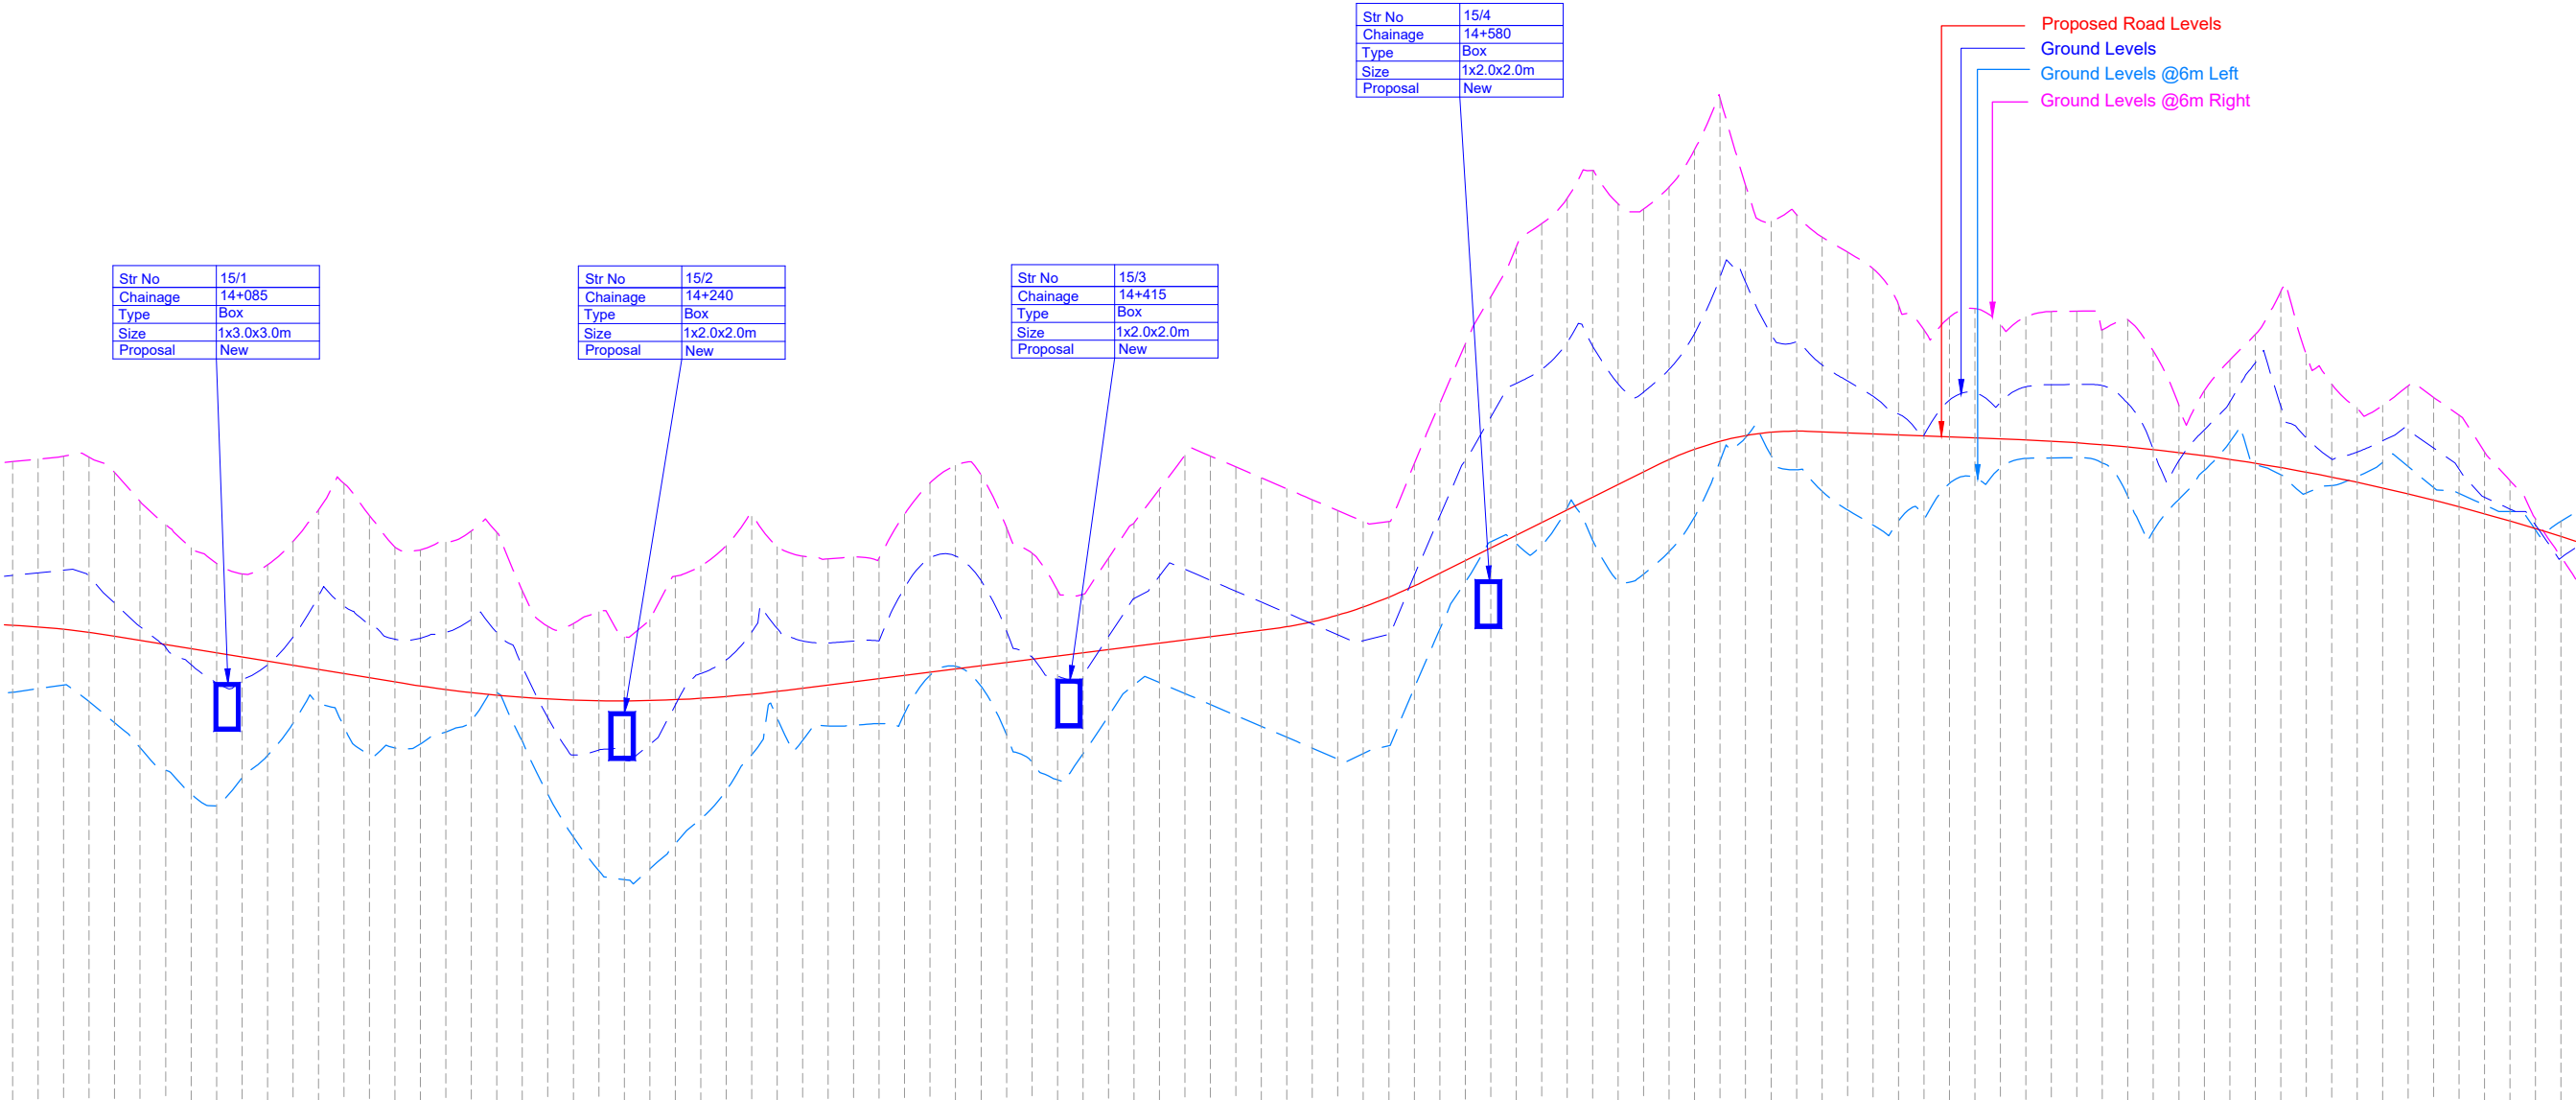


DATUM = 720

Proposed Road Levels	746.954	737.915	742.493	740.541
Ground Levels	747.056	738.054	742.595	740.474
Ground Levels @6m Left	747.172	738.198	742.698	740.380
Ground Levels @6m Right	747.133	737.545	742.452	740.259
Vertical Alignment	G =-1.631% L =112.547 R =5187.238 L =150.000 G =1.260% L =190.425 R =1616.544 L =60.000 G =4.972% L =90.783 R =1117.816 L =60.000 G =-0.396% L =83.544 R =7604.961 L =220.000			
Horizontal Alignment	L: 25.000 R: 125.000 L: 132.237 L: 25.000 L =22.931 R: 100.000 L: 15.241 L =25.000 L =35.000 R: 70.000 L: 57.955 L =15.000 L =171.754 L: 15.000 R: 125.000 L: 21.514 L =0.127 L =5.000 L =5.000 L =5.000 R: 125.000 L: 47.390 L: 15.000 L =7.388 L =15.000 R: 50.000 L: 42.630 L: 15.000 L =14.300 L =17.621 L =3.909 R: 30.000 L: 15.000 R: 80.000 L: 36.250 L =15.000 L =41.257 L: 15.000			
Chainage	14000.000	14010.000	14020.000	14030.000


LEGEND

PLAN:-
PROP.CENTER LINE
PROP.CARRIAGEWAY EDGE
PROP.EARTHEN SHOULDER
TOE LINE
PROP.RIGHT OF WAY
CULVERT
MAJOR/MINOR BRIDGE

PROFILE:-
PROP.ROAD LEVEL
EXISTING GROUND LEVEL
GROUND LEVEL @6M LEFT
GROUND LEVEL @6M RIGHT

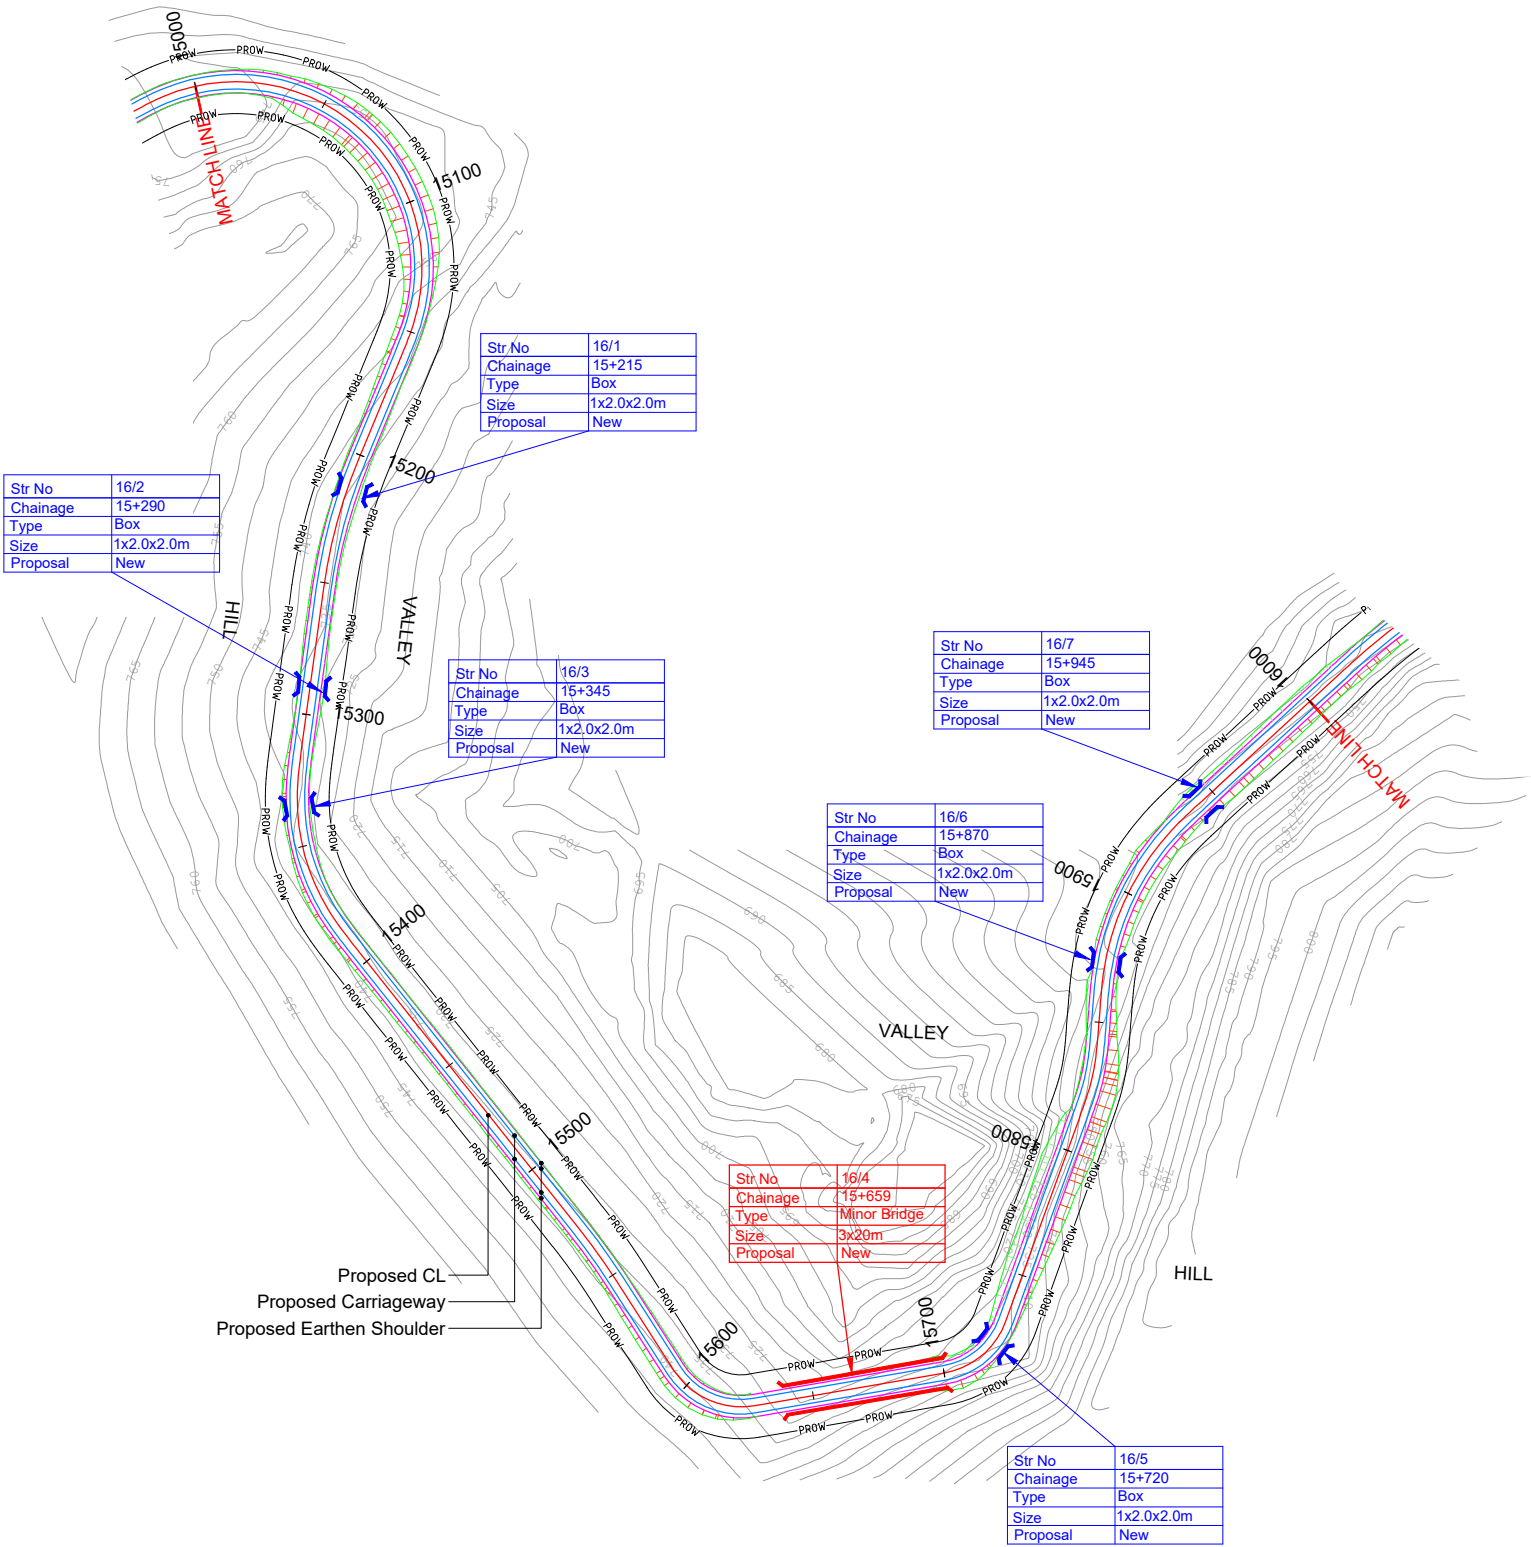

HIP NO. 115 AT CH. 15066.348			HIP NO. 116 AT CH. 15226.8			HIP NO. 117 AT CH. 15353.423			HIP NO. 118 AT CH. 15540.083			HIP NO. 119 AT CH. 15610.025			HIP NO. 120 AT CH. 15715.787			HIP NO. 121 AT CH. 15830.031			HIP NO. 122 AT CH. 15899.331		
X = 667085.049 Y = 3192022.05			X = 667034.155 Y = 3192245.312			X = 666980.263 Y = 3192360.54			X = 666806.02 Y = 3192428.697			X = 666741.09 Y = 3192460.444			X = 666658.275 Y = 3192388.464			X = 666681.755 Y = 3192275.009			X = 666710.351 Y = 3192210.906		
R (m)	70	Ls (m)	15	R (m)	200	Ls (m)		R (m)	80	Ls (m)	20	R (m)	250	Ls (m)		R (m)	30	Ls (m)		R (m)	70	Ls (m)	15
Dc(deg)	129.2675	S(m)	0.13	Dc(deg)	14.6471	S(m)		Dc(deg)	32.0434	S(m)	0.21	Dc(deg)	5.8242	S(m)		Dc(deg)	67.0513	S(m)		Dc(deg)	3.2487	S(m)	0.13
Lc(m)	157.93	Ts(deg)	6.1388	Lc(m)	51.13	Ts(deg)		Lc(m)	44.74	Ts(deg)	7.162	Lc(m)	25.41	Ts(deg)		Lc(m)	35.11	Ts(deg)		Lc(m)	3.97	Ts(deg)	6.1388
Ts(m)	208.573	Δ(deg)	141.5451	Ts(m)	25.704	Δ(deg)	14.6471	Ts(m)	44.346	Δ(deg)	46.3673	Ts(m)	12.717	Δ(deg)	5.8242	Ts(m)	19.876	Δ(deg)	67.0513	Ts(m)	17.435	Δ(deg)	15.5263
Es(m)	142.955	e(%)	10.00%	Es(m)	1.645	e(%)	5.56%	Es(m)	7.256	e(%)	8.89%	Es(m)	0.323	e(%)	4.44%	Es(m)	5.987	e(%)	10.00%	Es(m)	0.779	e(%)	10.00%
V(km/hr)	40	We(m)	0.9	V(km/hr)	50	We(m)	0.6	V(km/hr)	40	We(m)	0.9	V(km/hr)	50	We(m)	0.6	V(km/hr)	30	We(m)	1.5	V(km/hr)	40	We(m)	0.9
CurveType	RIGHT			CurveType	LEFT			CurveType	LEFT			CurveType	RIGHT			CurveType	LEFT			CurveType	LEFT		

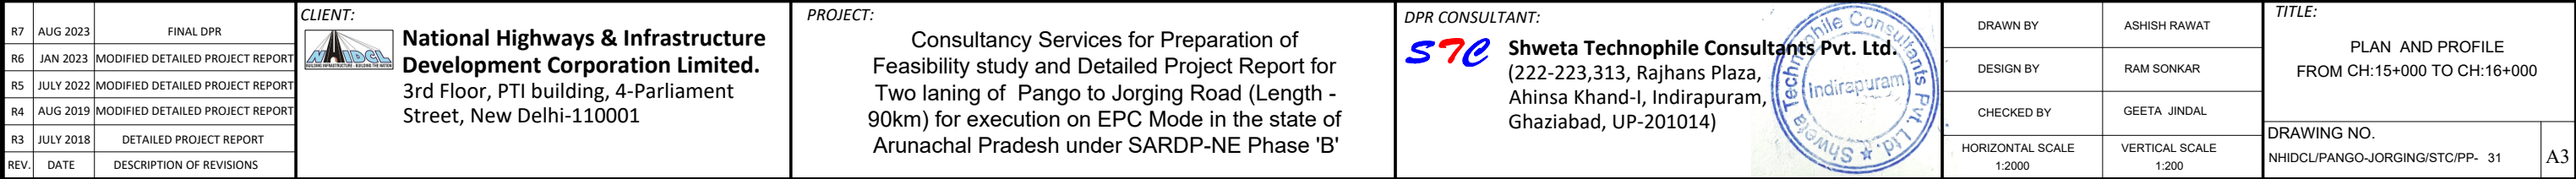

LEGEND

PLAN:-

PROP.CENTER LINE

PROP.CARRIAGEWAY EDGE

PROP.EARTHEN SHOULDER

TOE LINE

PROP.RIGHT OF WAY

CULVERT

MAJOR/MINOR BRIDGE


PROFILE:-

PROP.ROAD LEVEL

EXISTING GROUND LEVEL

GROUND LEVEL @6M LEFT

GROUND LEVEL @6M RIGHT

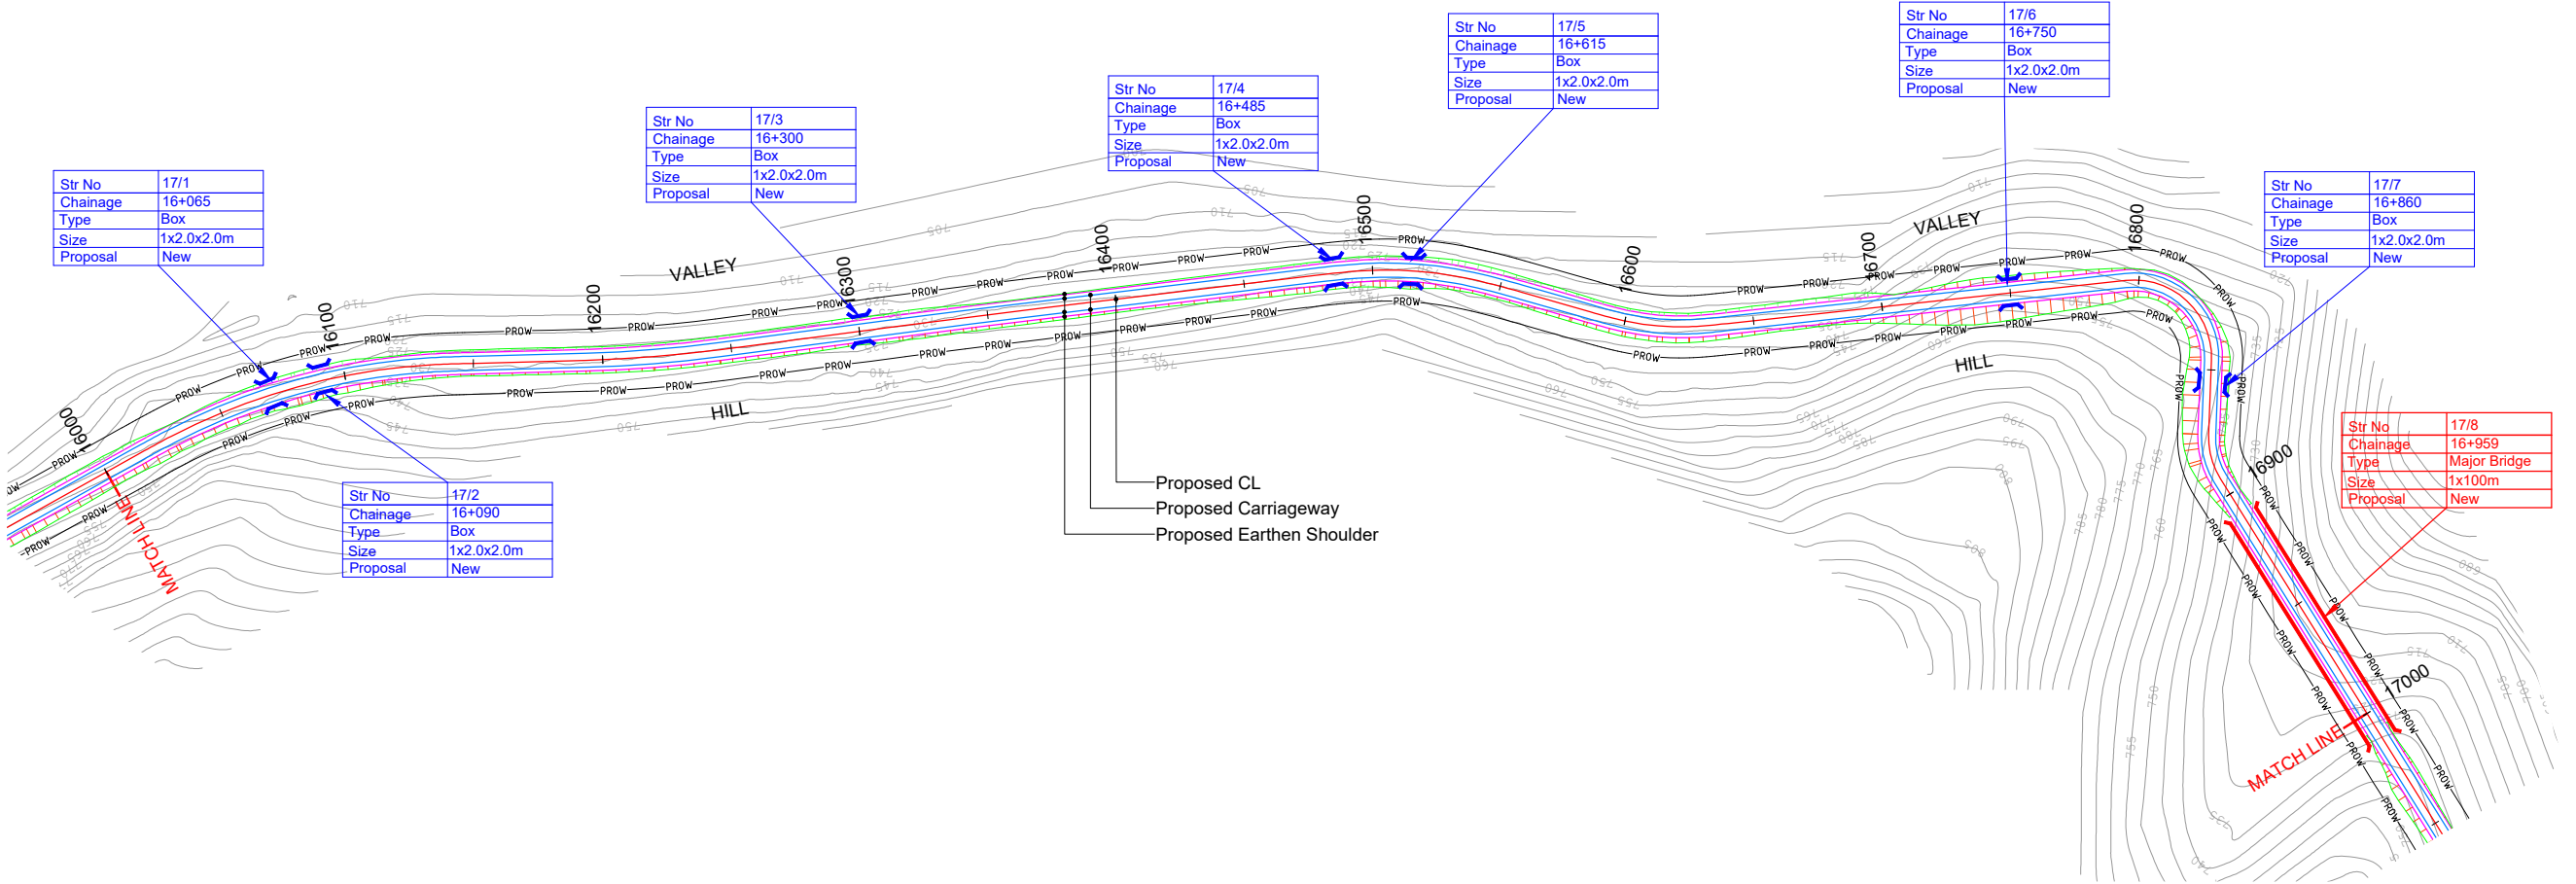

HIP NO. 123 AT CH. 16081.311				HIP NO. 124 AT CH. 16219.464				HIP NO. 125 AT CH. 16343.33				HIP NO. 126 AT CH. 16517.582				HIP NO. 127 AT CH. 16612.983				HIP NO. 128 AT CH. 16820.626				HIP NO. 129 AT CH. 16884.016			
X = 666660.384		Y = 3192034.25		X = 666565.695		Y = 3191932.55		X = 666489.869		Y = 3191834.576		X = 666379.824		Y = 3191699.517		X = 666298.108		Y = 3191650.224		X = 666160.649		Y = 3191482.757		X = 666111.515		Y = 3191536.29	
R (m)	250	Ls (m)	15	R (m)	500	Ls (m)		R (m)	5000	Ls (m)		R (m)	150	Ls (m)	30	R (m)	100	Ls (m)	15	R (m)	30	Ls (m)		R (m)	30	Ls (m)	
Dc(deg)	24.1559	S(m)	0.04	Dc(deg)	5.9413	S(m)		Dc(deg)	0.6174	S(m)		Dc(deg)	11.3381	S(m)	0.25	Dc(deg)	13.5126	S(m)	0.09	Dc(deg)	98.4074	S(m)		Dc(deg)	34.2342	S(m)	
Lc(m)	105.4	Ts(deg)	1.7189	Lc(m)	51.85	Ts(deg)		Lc(m)	53.88	Ts(deg)		Lc(m)	29.68	Ts(deg)	5.7296	Lc(m)	23.58	Ts(deg)	4.2972	Lc(m)	51.53	Ts(deg)		Lc(m)	17.92	Ts(deg)	
Ts(m)	68.901	Δ(deg)	27.5936	Ts(m)	25.947	Δ(deg)	5.9413	Ts(m)	26.938	Δ(deg)	0.6174	Ts(m)	45.287	Δ(deg)	22.7972	Ts(m)	27.051	Δ(deg)	22.107	Ts(m)	34.76	Δ(deg)	98.4074	Ts(m)	9.239	Δ(deg)	34.2342
Es(m)	7.469	e(%)	4.44%	Es(m)	0.673	e(%)	-2.50%	Es(m)	0.073	e(%)	-2.50%	Es(m)	3.273	e(%)	7.41%	Es(m)	1.982	e(%)	10.00%	Es(m)	15.916	e(%)	10.00%	Es(m)	1.39	e(%)	10.00%
V(km/hr)	50	We(m)	0.6	V(km/hr)	50	We(m)	Nil	V(km/hr)	50	We(m)	Nil	V(km/hr)	50	We(m)	0.6	V(km/hr)	50	We(m)	0.9	V(km/hr)	30	We(m)	1.5	V(km/hr)	30	We(m)	1.5
CurveType	RIGHT			CurveType	LEFT			CurveType	RIGHT			CurveType	RIGHT			CurveType	LEFT			CurveType	RIGHT			CurveType	LEFT		

LEGEND

PLAN:-

PROP.CENTER LINE

PROP.CARRIAGEWAY EDGE

PROP.EARTHEN SHOULDER

TOE LINE

PROP.RIGHT OF WAY

CULVERT

MAJOR/MINOR BRIDGE


PROFILE:-

PROP.ROAD LEVEL

EXISTING GROUND LEVEL

GROUND LEVEL @6M LEFT

GROUND LEVEL @6M RIGHT

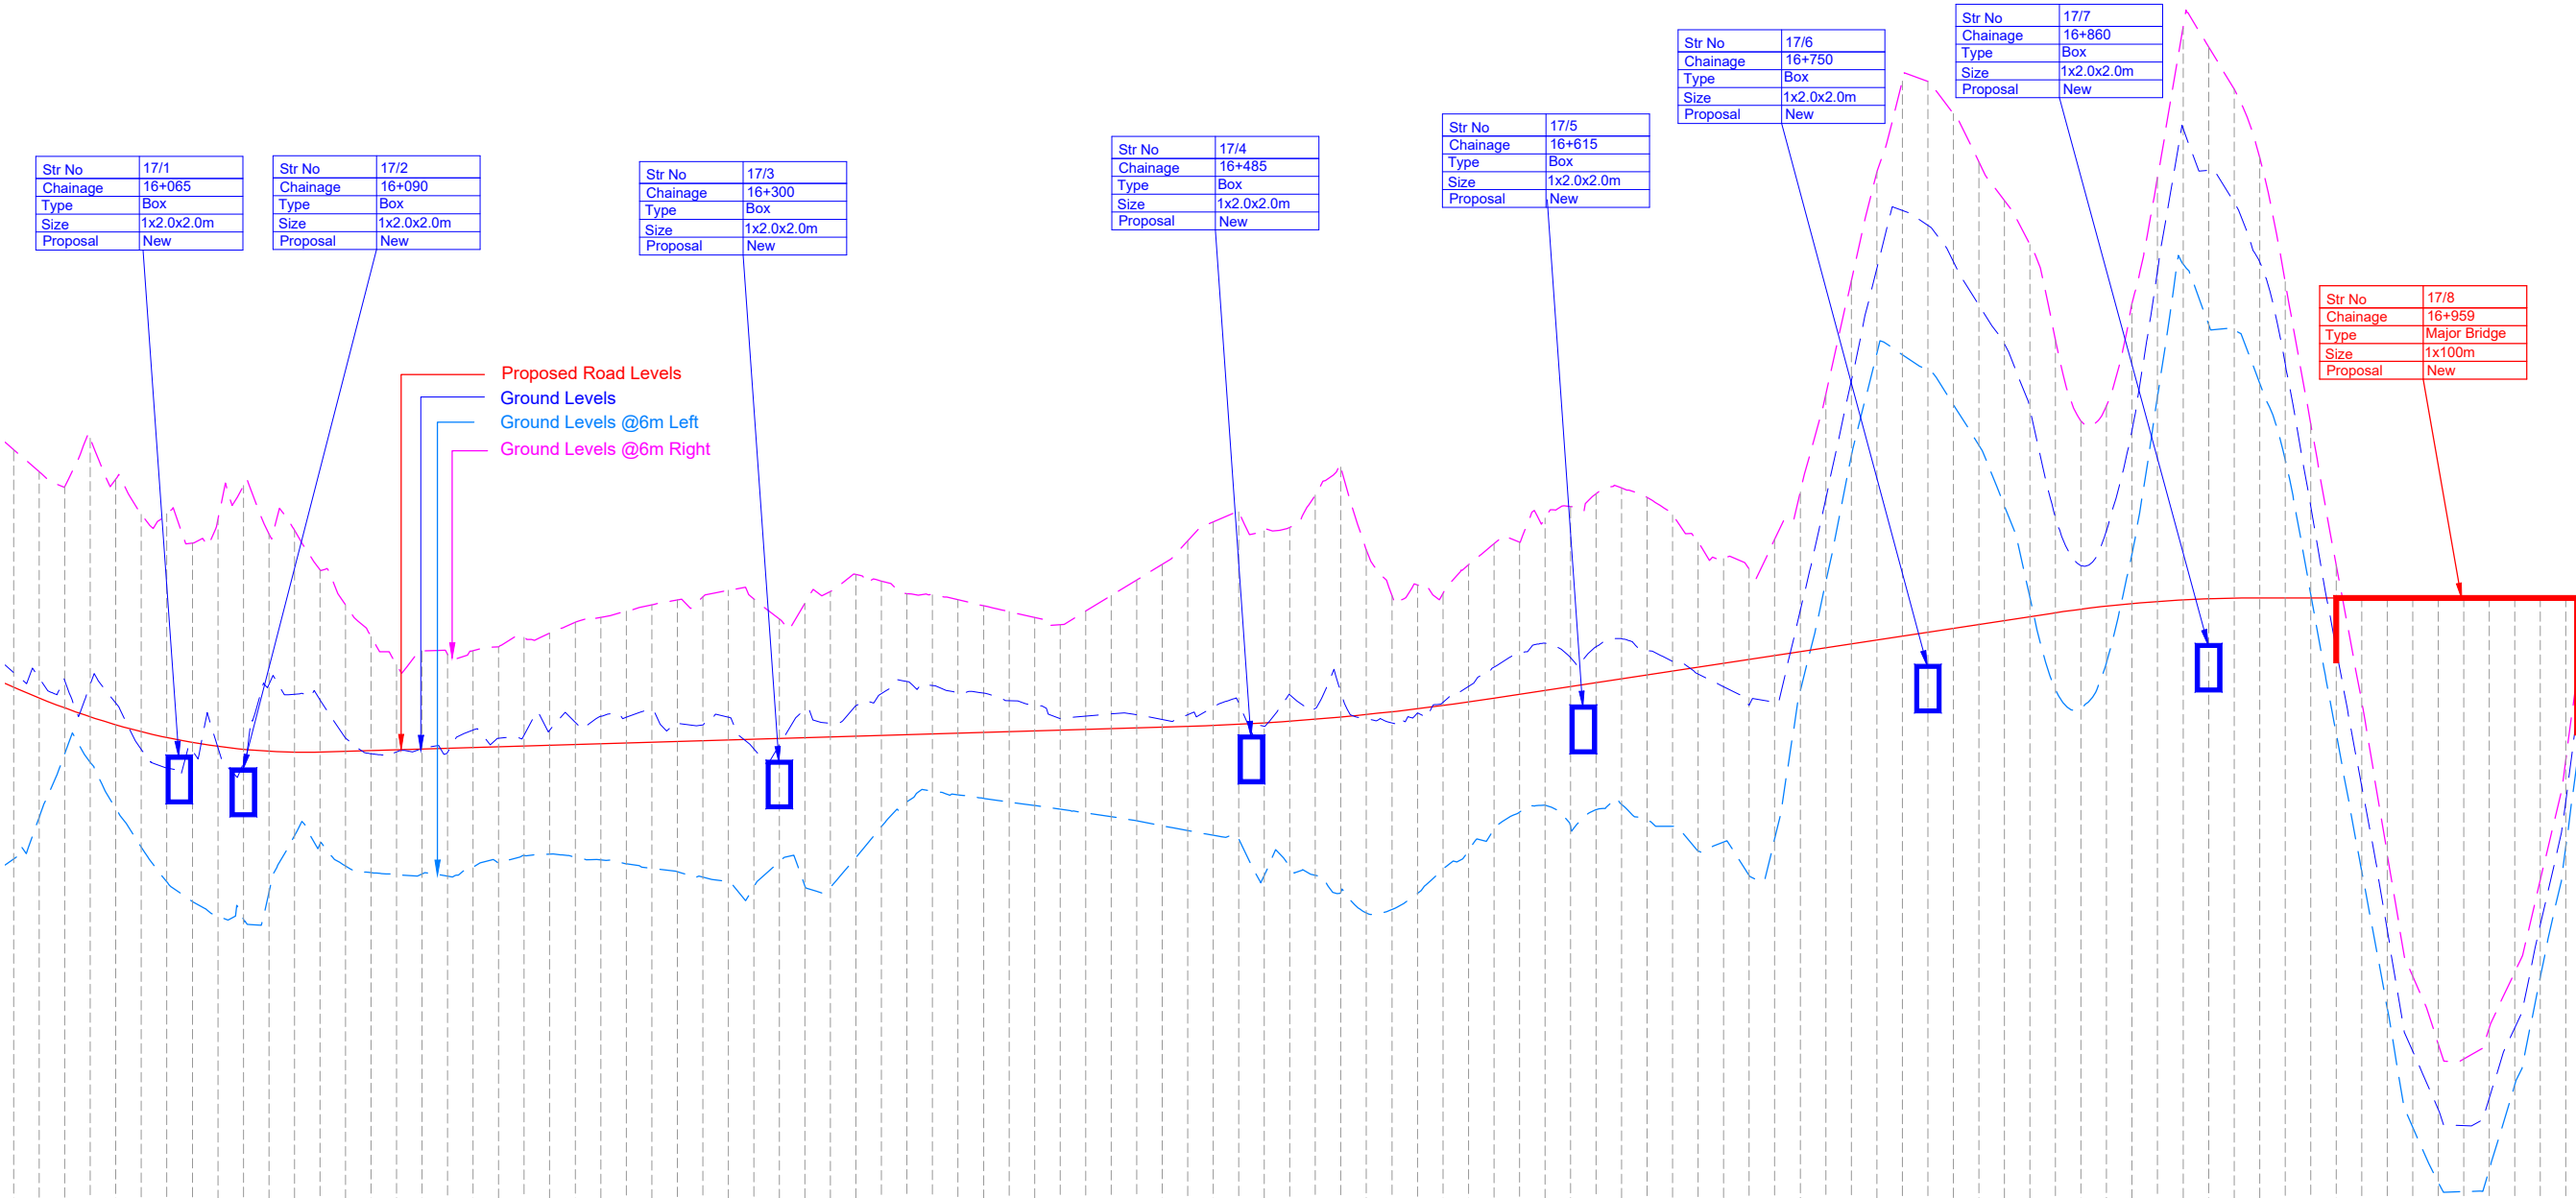

Proposed Road Levels	731.207 731.783 730.780 730.393 730.044 729.734 729.464 729.233 729.040 728.887 728.773 728.698 728.662 728.665 728.694 728.724 728.753 728.783 728.813 728.842 728.872 728.902 728.931 728.961 728.991 729.020 729.050 729.080 729.109 729.139 729.168 729.198 729.228 729.257 729.287 729.317 729.346 729.376 729.406 729.435 729.465 729.494 729.524 729.554 729.583 729.613 729.643 729.672 729.708 729.753 729.809 729.875 730.038 730.135 730.242 730.359 730.486 730.624 730.772 730.924 731.076 731.228 731.381 731.533 731.685 731.837 731.989 732.142 732.294 732.446 732.598 732.750 732.903 733.055 733.207 733.359 733.512 733.664 733.816 743.848 743.999 744.151 744.303 869.855 869.999 870.151 870.303 881.855 881.999 882.151 882.303 923.799 92
----------------------	---

LEGEND

PLAN:-

PROP.CENTER LINE

PROP.CARRIAGEWAY EDGE

PROP.EARTHEN SHOULDER

TOE LINE

PROP.RIGHT OF WAY

CULVERT

MAJOR/MINOR BRIDGE


PROFILE:-

PROP.ROAD LEVEL

EXISTING GROUND LEVEL

GROUND LEVEL @6M LEFT

GROUND LEVEL @6M RIGHT

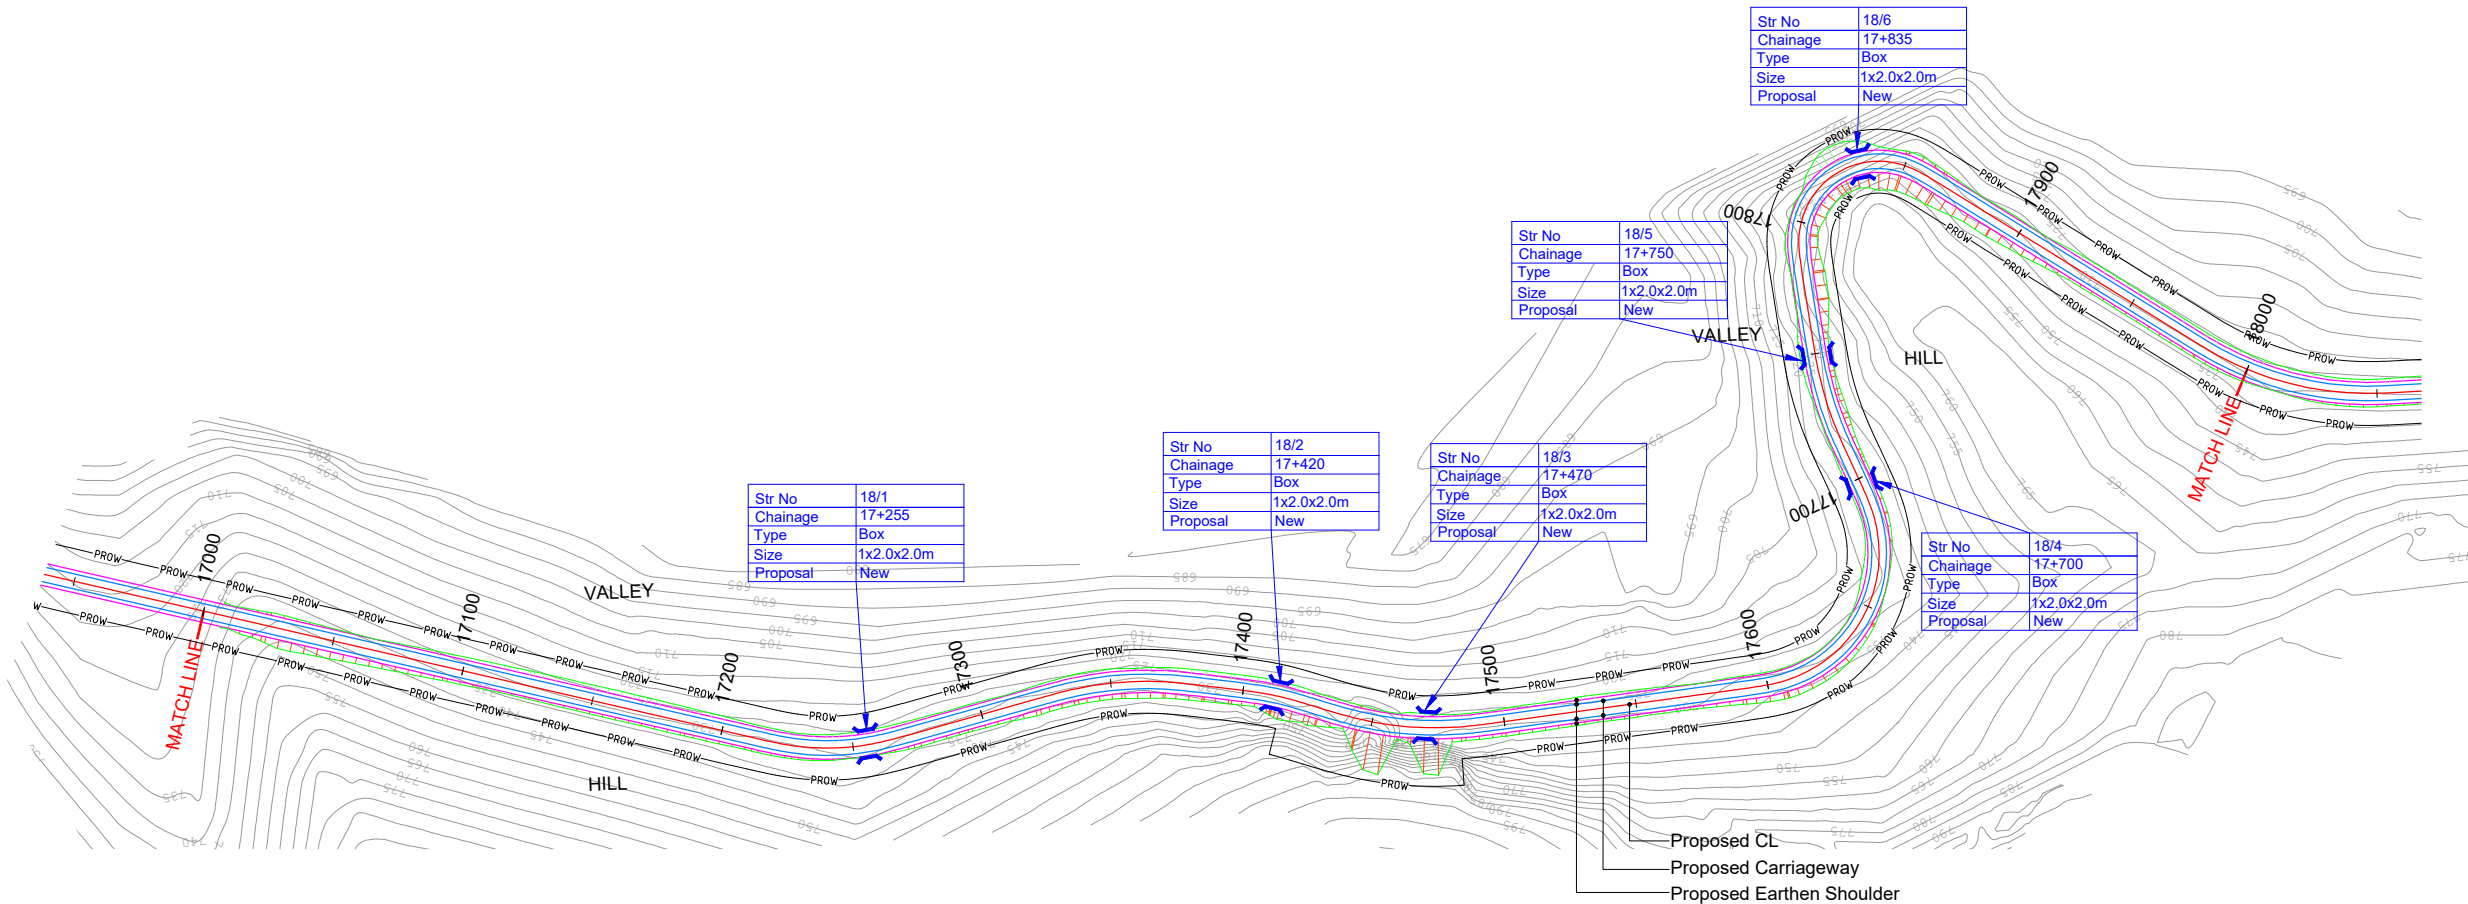

HIP NO. 130 AT CH. 17242.399				HIP NO. 131 AT CH. 17353.742				HIP NO. 132 AT CH. 17411.579				HIP NO. 133 AT CH. 17463.99				HIP NO. 134 AT CH. 17645.451				HIP NO. 135 AT CH. 17732.643				HIP NO. 136 AT CH. 17822.348			
X = 665761.901		Y = 3191616.692		X = 665653.603		Y = 3191590.038		X = 665596.046		Y = 3191596.358		X = 665545.289		Y = 3191609.976		X = 665356.249		Y = 3191578.084		X = 665388.276		Y = 3191485.86		X = 665393.855		Y = 3191386.716	
R (m)	90	Ls (m)	15	R (m)	125	Ls (m)	15	R (m)	90	Ls (m)	15	R (m)	125	Ls (m)	15	R (m)	50	Ls (m)	15	R (m)	125	Ls (m)	15	R (m)	30	Ls (m)	15
Dc(deg)	19.0375	S(m)	0.1	Dc(deg)	15.6349	S(m)	0.08	Dc(deg)	0.4189	S(m)	0.1	Dc(deg)	17.8039	S(m)	0.08	Dc(deg)	89.7206	S(m)	0.19	Dc(deg)	8.8657	S(m)	0.08	Dc(deg)	102.1087	S(m)	0.31
Lc(m)	29.9	Ts(deg)	4.7746	Lc(m)	34.11	Ts(deg)	3.4377	Lc(m)	0.66	Ts(deg)	4.7746	Lc(m)	38.84	Ts(deg)	3.4377	Lc(m)	78.3	Ts(deg)	8.5944	Lc(m)	19.34	Ts(deg)	3.4377	Lc(m)	53.46	Ts(deg)	14.3239
Ts(m)	30.453	Δ(deg)	28.5868	Ts(m)	32.391	Δ(deg)	22.5104	Ts(m)	15.356	Δ(deg)	9.9682	Ts(m)	34.862	Δ(deg)	24.6794	Ts(m)	75.21	Δ(deg)	106.9093	Ts(m)	24.79	Δ(deg)	15.7412	Ts(m)	73.621	Δ(deg)	130.7566
Es(m)	2.978	e(%)	7.90%	Es(m)	2.533	e(%)	8.89%	Es(m)	0.442	e(%)	7.90%	Es(m)	3.038	e(%)	8.89%	Es(m)	34.288	e(%)	10.00%	Es(m)	1.269	e(%)	8.89%	Es(m)	42.751	e(%)	10.00%
V(km/hr)	40	We(m)	0.9	V(km/hr)	50	We(m)	0.6	V(km/hr)	40	We(m)	0.9	V(km/hr)	50	We(m)	0.6	V(km/hr)	40	We(m)	1.2	V(km/hr)	50	We(m)	0.6	V(km/hr)	30	We(m)	1.5
CurveType	LEFT			CurveType	RIGHT			CurveType	RIGHT			CurveType	LEFT			CurveType	LEFT			CurveType	RIGHT			CurveType	RIGHT		

LEGEND

PLAN:-

PROP.CENTER LINE

PROP.CARRIAGEWAY EDGE

PROP.EARTHEN SHOULDER

TOE LINE

PROP.RIGHT OF WAY

CULVERT

MAJOR/MINOR BRIDGE


PROFILE:-

PROP.ROAD LEVEL

EXISTING GROUND LEVEL

GROUND LEVEL @6M LEFT

GROUND LEVEL @6M RIGHT

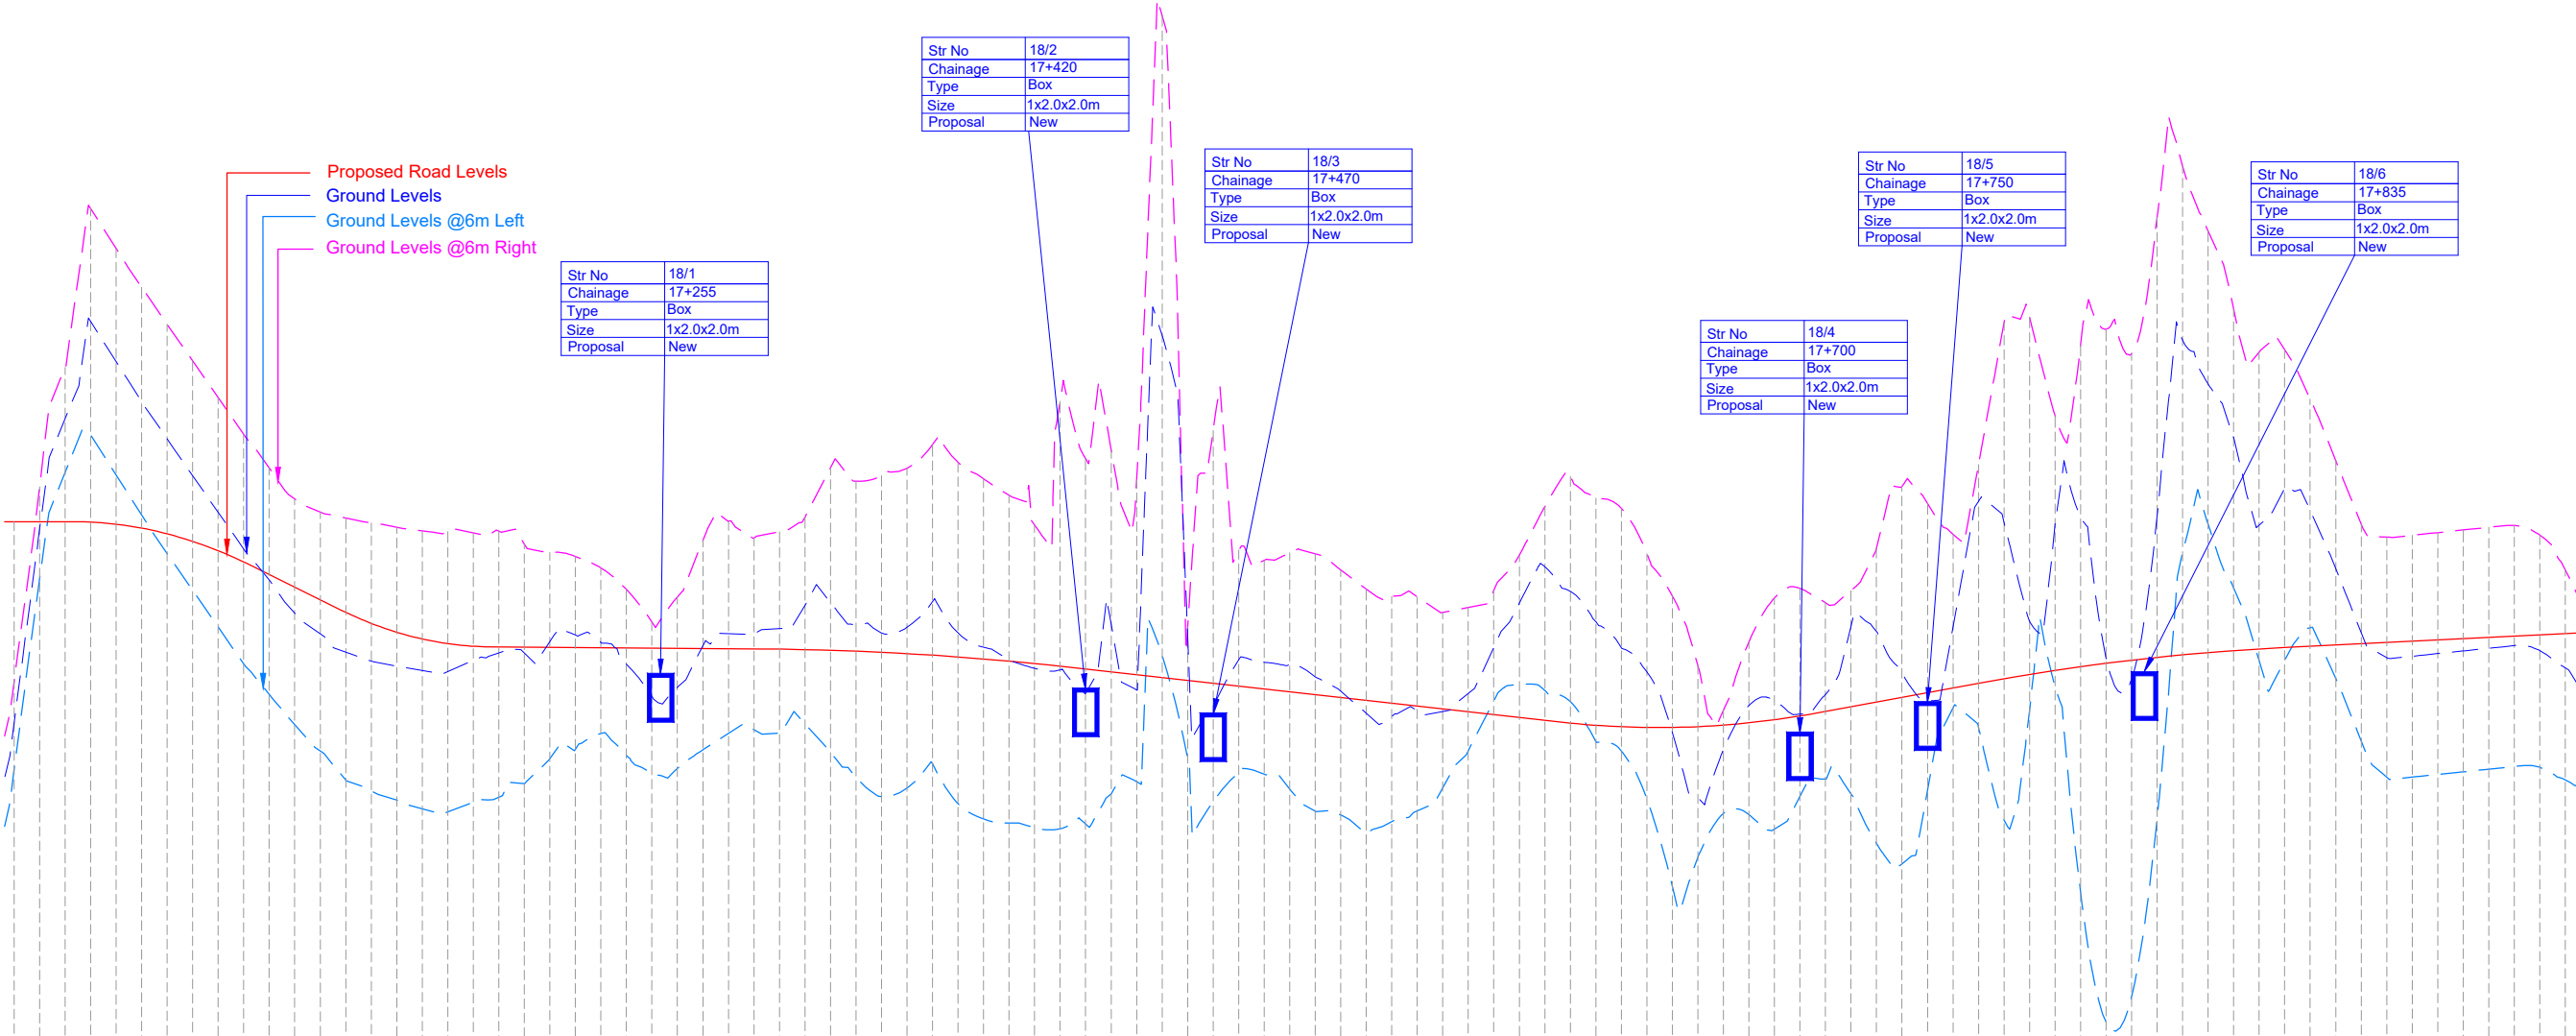

Str No	18/1
Chainage	17+255
Type	Box
Size	1x2.0x2.0m
Proposal	New

Str No	18/2
Chainage	17+420
Type	Box
Size	1x2.0x2.0m
Proposal	New

Str No	18/3
Chainage	17+470
Type	Box
Size	1x2.0x2.0m
Proposal	New

Str No	18/4
Chainage	17+700
Type	Box
Size	1x2.0x2.0m
Proposal	New

Str No	18/5
Chainage	17+750
Type	Box
Size	1x2.0x2.0m
Proposal	New

Str No	18/6
Chainage	17+835
Type	Box
Size	1x2.0x2.0m
Proposal	New

DATUM = 710

Proposed Road Levels				728.419	724.982	726.811	734.700
Ground Levels				736.067	732.442	734.378	734.700
Ground Levels @6m Left				740.740	736.635	738.732	734.700
Ground Levels @6m Right				746.970	738.108	742.540	734.684
Vertical Alignment				745.400	736.536	740.969	734.601
Horizontal Alignment				743.884	734.965	739.398	734.448
Chainage				742.433	733.450	737.942	734.223
				740.997	732.008	736.504	733.927
				739.561	730.572	735.067	733.561
				738.125	729.136	733.631	733.123
				736.803	727.941	732.428	732.631
				735.591	726.752	731.120	732.134
				735.078	725.719	730.311	731.638
				734.846	724.577	729.593	731.146
				734.654	724.158	729.241	730.718
				734.480	723.793	729.036	730.371
				734.338	723.453	728.872	730.106
				734.315	723.333	728.830	729.922
				734.259	723.716	729.269	729.820
				734.325	723.905	729.559	729.795
				733.825	724.444	729.556	729.787
				733.493	725.411	730.012	729.779
				733.340	725.790	730.258	729.771
				732.889	726.402	729.970	729.764
				732.050	725.560	729.109	729.756
				730.770	724.839	727.864	729.748
				731.754	725.030	728.216	729.740
				733.975	725.764	729.843	729.733
				734.714	726.410	730.314	729.725
				734.064	726.556	730.285	729.717
				734.298	726.419	730.518	729.707
				734.886	726.786	731.424	729.690
				736.808	725.673	731.536	729.663
				736.285	724.695	730.678	729.628
				736.507	723.937	730.337	729.585
				736.788	724.261	730.564	729.532
				737.720	725.205	731.558	729.471
				737.026	723.655	730.342	729.402
				736.377	723.054	729.779	729.324
				735.731	722.893	729.278	729.237
				734.561	722.715	728.954	729.141
				739.410	722.674	728.895	729.037
				737.169	722.858	727.988	728.926
				737.528	724.037	730.697	728.815
				736.334	724.515	728.110	728.704
				754.521	729.449	742.002	728.592
				730.561	725.453	730.227	728.481
				738.274	723.736	727.544	728.369
				733.584	724.980	729.281	728.258
				733.190	724.808	729.191	728.147
				733.477	724.220	729.111	728.035
				733.444	723.370	728.625	727.924
				732.806	723.212	728.063	727.812
				732.064	722.498	727.193	727.701
				731.767	722.948	727.066	727.590
				731.760	723.375	727.285	727.478
				731.150	724.269	727.261	727.367
				731.340	725.734	727.973	727.256
				732.005	727.684	729.782	727.144
				733.388	728.319	731.501	727.033
				735.285	728.091	732.930	726.921
				736.463	727.655	731.977	726.812
				735.627	726.083	730.782	726.725
				735.217	725.718	729.756	726.667
				733.448	723.834	728.815	726.639
				731.790	720.412	726.421	726.641
				729.069	721.546	723.868	726.672
				727.313	723.276	725.765	726.733
				729.984	723.223	727.495	726.823
				731.714	722.658	727.698	726.943
				732.090	723.935	727.166	727.092
				731.526	724.618	727.938	727.269
				732.004	724.037	730.604	727.453
				733.674	722.097	730.400	727.637
				736.083	721.299	728.756	727.821
				735.401	724.181	727.709	728.004
				734.208	727.399	730.552	728.188
				736.931	726.655	735.498	728.372
				742.490	723.004	734.676	728.550
				742.706	727.337	730.805	728.717
				738.856	728.249	734.568	728.872
				741.623	720.158	734.899	729.017
				742.245	715.101	729.370	729.150
				741.292	716.106	728.543	729.272
				746.619	723.095	734.908	729.383
				748.621	733.515	741.801	729.482
				746.081	734.596	740.092	729.571
				743.012	732.105	737.978	729.648
				741.347	729.239	734.567	729.714
				741.439	729.257	736.011	729.769
				739.504	730.544	735.144	729.819
				737.098	728.558	732.859	729.869
				734.596	726.115	730.357	729.919
				734.097	724.692	729.377	729.969
				734.166	724.694	729.430	730.018
				734.270	724.798	729.534	730.068
				734.374	724.902	729.638	730.118
				734.479	725.007	729.743	730.168
				734.556	725.111	729.847	730.218
				734.174	725.081	729.654	730.267
				732.820	724.585	728.973	730.317

LEGEND

PLAN:-

PROP.CENTER LINE

PROP.CARRIAGEWAY EDGE

PROP.EARTHEN SHOULDER

TOE LINE

PROP.RIGHT OF WAY

CULVERT

MAJOR/MINOR BRIDGE


PROFILE:-

PROP.ROAD LEVEL

EXISTING GROUND LEVEL

GROUND LEVEL @6M LEFT

GROUND LEVEL @6M RIGHT

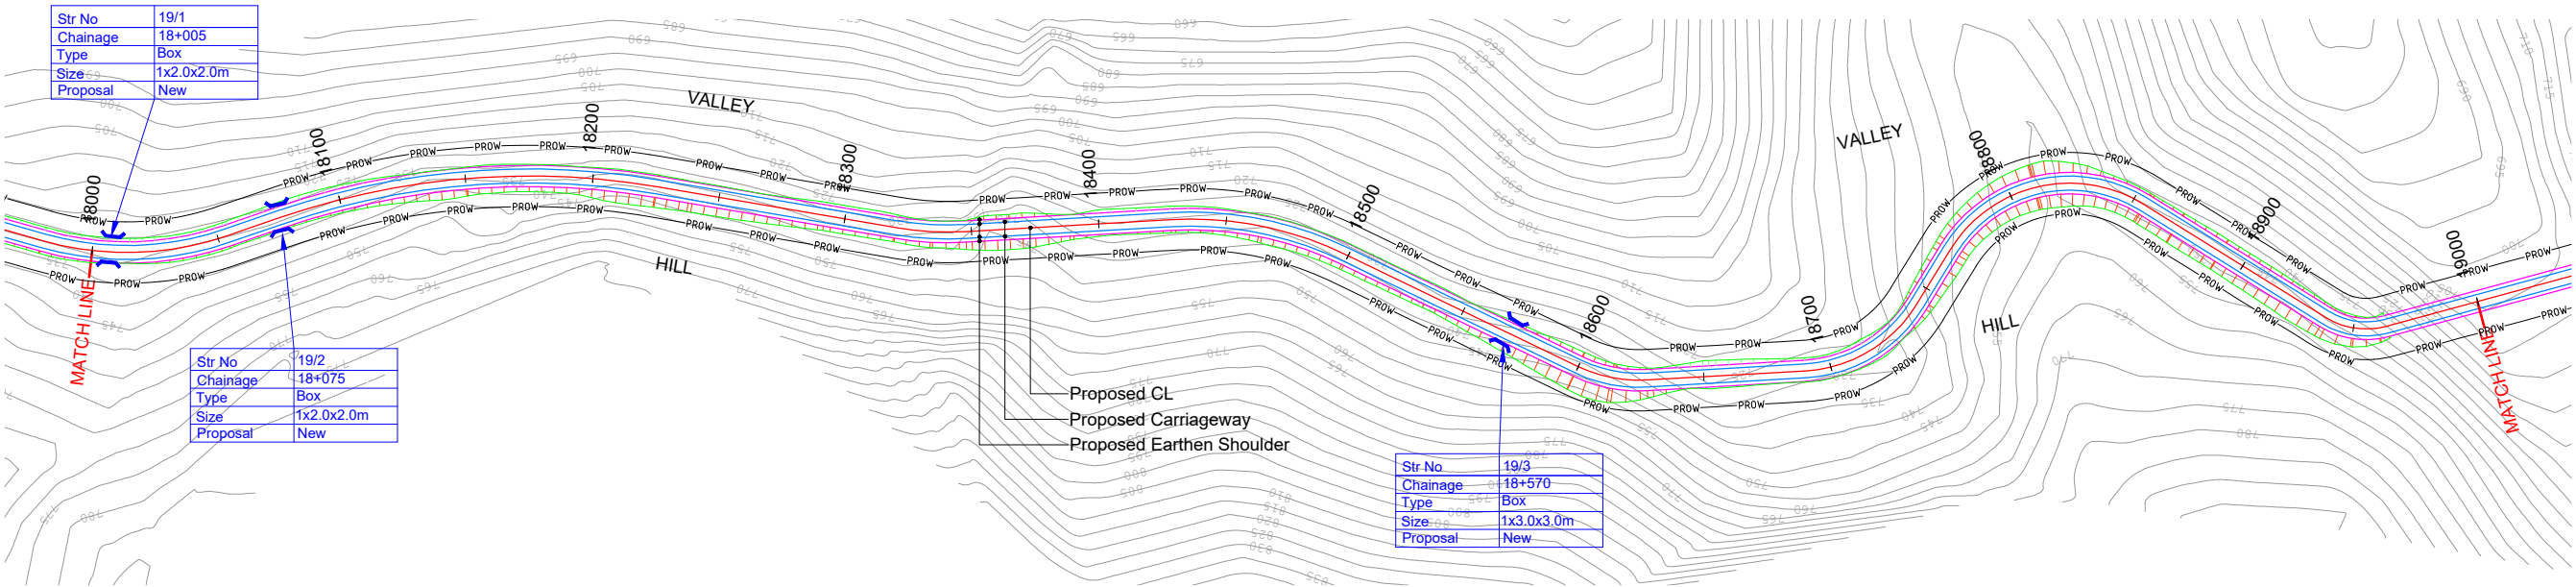

HIP NO. 137 AT CH. 18016.967					HIP NO. 138 AT CH. 18150.497					HIP NO. 139 AT CH. 18334.07					HIP NO. 140 AT CH. 18463.546					HIP NO. 141 AT CH. 18613.702					HIP NO. 142 AT CH. 18716.379					HIP NO. 143 AT CH. 18810.968					HIP NO. 144 AT CH. 18950.578				
X = 665214.578 Y = 3191486.524					X = 665078.445 Y = 3191479.877					X = 664911.731 Y = 3191560.607					X = 664784.688 Y = 3191589.616					X = 664672.112 Y = 3191690.615					X = 664569.509 Y = 3191714.027					X = 664489.057 Y = 3191640.762					X = 664387.174 Y = 3191753.989				
R (m)	120	Ls (m)			R (m)	300	Ls (m)			R (m)	120	Ls (m)			R (m)	140	Ls (m)			R (m)	55	Ls (m)			R (m)	55	Ls (m)			R (m)	55	Ls (m)			R (m)	30	Ls (m)		
Dc(deg)	34.8139	S(m)			Dc(deg)	28.6336	S(m)			Dc(deg)	12.9756	S(m)			Dc(deg)	29.035	S(m)			Dc(deg)	29.0438	S(m)			Dc(deg)	55.1769	S(m)			Dc(deg)	90.3419	S(m)			Dc(deg)	46.994	S(m)		
Lc(m)	72.91	Ts(deg)			Lc(m)	149.92	Ts(deg)			Lc(m)	27.18	Ts(deg)			Lc(m)	70.95	Ts(deg)			Lc(m)	27.88	Ts(deg)			Lc(m)	52.97	Ts(deg)			Lc(m)	86.72	Ts(deg)			Lc(m)	24.61	Ts(deg)		
Ts(m)	37.622	Δ(deg)	34.8139		Ts(m)	76.563	Δ(deg)	28.6336		Ts(m)	13.646	Δ(deg)	12.9756		Ts(m)	36.252	Δ(deg)	29.035		Ts(m)	14.246	Δ(deg)	29.0438		Ts(m)	28.739	Δ(deg)	55.1769		Ts(m)	55.329	Δ(deg)	90.3419		Ts(m)	13.043	Δ(deg)	46.994	
Es(m)	5.759	e(%)	9.26%		Es(m)	9.616	e(%)	3.70%		Es(m)	0.773	e(%)	9.26%		Es(m)	4.617	e(%)	7.94%		Es(m)	1.815	e(%)	10.00%		Es(m)	7.056	e(%)	10.00%		Es(m)	23.015	e(%)	10.00%		Es(m)	2.712	e(%)	10.00%	
V(km/hr)	50	We(m)	0.6		V(km/hr)	50	We(m)	0.6		V(km/hr)	50	We(m)	0.6		V(km/hr)	50	We(m)	0.6		V(km/hr)	40	We(m)	1.2		V(km/hr)	40	We(m)	1.2		V(km/hr)	40	We(m)	1.2		V(km/hr)	30	We(m)	1.5	
CurveType	LEFT				CurveType	RIGHT				CurveType	LEFT				CurveType	RIGHT				CurveType	LEFT				CurveType	LEFT				CurveType	RIGHT				CurveType	LEFT			

LEGEND

PLAN:-

PROP.CENTER LINE

PROP.CARRIAGEWAY EDGE

PROP.EARTHEN SHOULDER

TOE LINE

PROP.RIGHT OF WAY

CULVERT

MAJOR/MINOR BRIDGE

PROFILE:-

PROP.ROAD LEVEL

EXISTING GROUND LEVEL

GROUND LEVEL @6M LEFT

GROUND LEVEL @6M RIGHT



DATUM = 705

Proposed Road Levels	730.317 730.367 730.417 730.467 730.516 730.566 730.616 730.666 730.716 730.765 730.815 730.865 730.915 730.965 731.014 731.064 731.114 731.164 731.213 731.263 731.313 731.363 731.413 731.462 731.512 731.566 731.590 731.616 731.632 731.638 731.636 731.624 731.602 731.572 731.532 731.483 731.357 731.281 731.195 731.105 731.016 730.927 730.837 730.748 730.659 730.569 730.480 730.391 730.301 730.212 730.123 730.034 729.944 729.855 729.766 729.676 729.587 729.498 729.408 729.319 729.230 729.140 729.051 728.962 728.905 728.829 728.742 728.652 728.562 728.472 728.381 728.291 728.201 640.091 639.999 639.909 639.819 630.099 629.999 629.909 629.819 620.099 619.999 619.909 619.819 616.489 6
----------------------	---

LEGEND

PLAN:-

PROP.CENTER LINE

PROP.CARRIAGEWAY EDGE

PROP.EARTHEN SHOULDER

TOE LINE

PROP.RIGHT OF WAY

CULVERT

MAJOR/MINOR BRIDGE


PROFILE:-

PROP.ROAD LEVEL

EXISTING GROUND LEVEL

GROUND LEVEL @6M LEFT

GROUND LEVEL @6M RIGHT

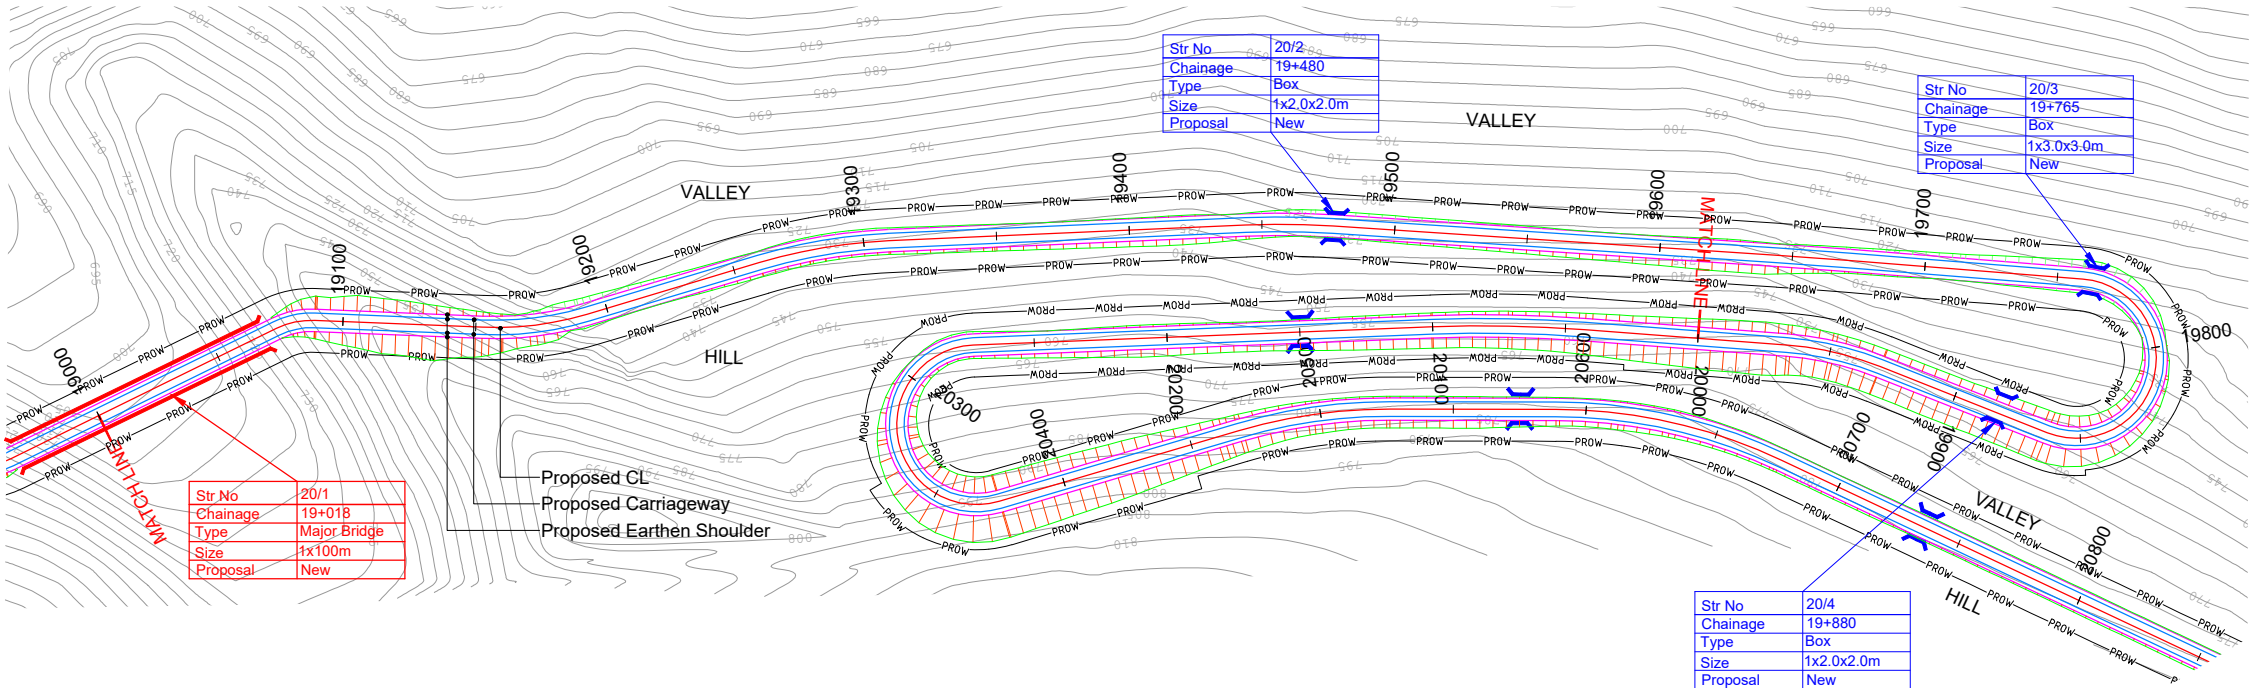

HIP NO. 145 AT CH. 19081.84				HIP NO. 146 AT CH. 19172.438				HIP NO. 147 AT CH. 19284.693				HIP NO. 148 AT CH. 19460.269				HIP NO. 149 AT CH. 19658.147				HIP NO. 150 AT CH. 19811.131				HIP NO. 151 AT CH. 19948.405			
X = 664255.037 Y = 3191756.351				X = 664175.892 Y = 3191801.141				X = 664065.217 Y = 3191821.682				X = 663905.51 Y = 3191894.967				X = 663735.769 Y = 3191996.703				X = 663819.671 Y = 3191944.876				X = 663744.402 Y = 3192030.748			
R (m)	30	Ls (m)		R (m)	120	Ls (m)		R (m)	200	Ls (m)		R (m)	300	Ls (m)		R (m)	2000	Ls (m)		R (m)	30	Ls (m)		R (m)	120	Ls (m)	
Dc(deg)	28.4817	S(m)		Dc(deg)	18.9921	S(m)		Dc(deg)	14.1352	S(m)		Dc(deg)	6.2878	S(m)		Dc(deg)	0.767	S(m)		Dc(deg)	197.0612	S(m)		Dc(deg)	17.2432	S(m)	
Lc(m)	14.91	Ts(deg)		Lc(m)	39.78	Ts(deg)		Lc(m)	49.34	Ts(deg)		Lc(m)	32.92	Ts(deg)		Lc(m)	26.78	Ts(deg)		Lc(m)	103.18	Ts(deg)		Lc(m)	36.11	Ts(deg)	
Ts(m)	7.614	Δ(deg)	28.4817	Ts(m)	20.073	Δ(deg)	18.9921	Ts(m)	24.796	Δ(deg)	14.1352	Ts(m)	16.478	Δ(deg)	6.2878	Ts(m)	13.388	Δ(deg)	0.767	Ts(m)	-200.00	Δ(deg)	197.0612	Ts(m)	18.195	Δ(deg)	17.2432
Es(m)	0.951	e(%)	10.00%	Es(m)	1.667	e(%)	9.26%	Es(m)	1.531	e(%)	5.56%	Es(m)	0.452	e(%)	3.70%	Es(m)	0.045	e(%)	-2.50%	Es(m)	-232.24	e(%)	10.00%	Es(m)	1.371	e(%)	9.26%
V(km/hr)	30	We(m)	1.5	V(km/hr)	50	We(m)	0.6	V(km/hr)	50	We(m)	0.6	V(km/hr)	50	We(m)	0.6	V(km/hr)	50	We(m)	Nil	V(km/hr)	30	We(m)	1.5	V(km/hr)	50	We(m)	0.6
CurveType	RIGHT			CurveType	LEFT			CurveType	RIGHT			CurveType	RIGHT			CurveType	LEFT			CurveType	LEFT			CurveType	RIGHT		

R7	AUG 2023	FINAL DPR
R6	JAN 2023	MODIFIED DETAILED PROJECT REPORT
R5	JULY 2022	MODIFIED DETAILED PROJECT REPORT
R4	AUG 2019	MODIFIED DETAILED PROJECT REPORT
R3	JULY 2018	DETAILED PROJECT REPORT
REV.	DATE	DESCRIPTION OF REVISIONS

CLIENT:

National Highways & Infrastructure Development Corporation Limited.

3rd Floor, PTI building, 4-Parliament Street, New Delhi-110001

PROJECT:

Consultancy Services for Preparation of Feasibility study and Detailed Project Report for Two laning of Pango to Jorging Road (Length - 90km) for execution on EPC Mode in the state of Arunachal Pradesh under SARDP-NE Phase 'B'

DPR CONSULTANT:

Shweta Technophile Consultants Pvt. Ltd.

(222-223,313, Rajhans Plaza, Ahinsa Khand-I, Indirapuram, Ghaziabad, UP-201014)

DRAWN BY	ASHISH RAWAT
DESIGN BY	RAM SONKAR
CHECKED BY	GEETA JINDAL
HORIZONTAL SCALE	VERTICAL SCALE
1:2000	1:200

TITLE:

PLAN AND PROFILE

FROM CH:19+000 TO CH:20+000

DRAWING NO.

NHIDCL/PANGO-JORGING/STC/PP- 37

A3

PLAN:-

CULVERT	
MAJOR/MINOR BRIDGE	

PROFILE:-

PROP. ROAD LEVEL ————

EXISTING GROUND LEVEL - - - -

GROUND LEVEL @6M LEFT - - - -

GROUND LEVEL @6M RIGHT - - - -

Str No	20/1
Chainage	19+018
Type	Major Bridge
Size	1x100m
Proposal	New

Proposed Road Levels

Ground Levels

Ground Levels @6m Left

Ground Levels @6m Right

Str No	20/2
Chainage	19+480
Type	Box
Size	1x2.0x2.0m
Proposal	New

Str No	20/4
Chainage	19+880
Type	Box
Size	1x2.0x2.0m
Proposal	New

Str No	20/3
Chainage	19+765
Type	Box
Size	1x3.0x3.0m
Proposal	New

DATUM = 710

DATUM = 720

R7	AUG 2023	FINAL DPR	 CLIENT: National Highways & Infrastructure Development Corporation Limited. 3rd Floor, PTI building, 4-Parliament Street, New Delhi-110001	PROJECT: Consultancy Services for Preparation of Feasibility study and Detailed Project Report for Two laning of Pango to Jorging Road (Length - 90km) for execution on EPC Mode in the state of Arunachal Pradesh under SARDP-NE Phase 'B'	DPR CONSULTANT:  Shweta Technophile Consultants Pvt. Ltd. (222-223,313, Rajhans Plaza, Ahinsa Khand-I, Indirapuram, Ghaziabad, UP-201014)	DRAWN BY	ASHISH RAWAT	TITLE: PLAN AND PROFILE FROM CH:19+000 TO CH:20+000
R6	JAN 2023	MODIFIED DETAILED PROJECT REPORT				DESIGN BY	RAM SONKAR	
R5	JULY 2022	MODIFIED DETAILED PROJECT REPORT				CHECKED BY	GEETA JINDAL	
R4	AUG 2019	MODIFIED DETAILED PROJECT REPORT				HORIZONTAL SCALE 1:2000	VERTICAL SCALE 1:200	
R3	JULY 2018	DETAILED PROJECT REPORT						DRAWING NO.
REV.	DATE	DESCRIPTION OF REVISIONS						

LEGEND

PLAN:-

PROP.CENTER LINE

PROP.CARRIAGEWAY EDGE

PROP.EARTHEN SHOULDER

TOE LINE

PROP.RIGHT OF WAY

CULVERT

MAJOR/MINOR BRIDGE


PROFILE:-

PROP.ROAD LEVEL

EXISTING GROUND LEVEL

GROUND LEVEL @6M LEFT

GROUND LEVEL @6M RIGHT

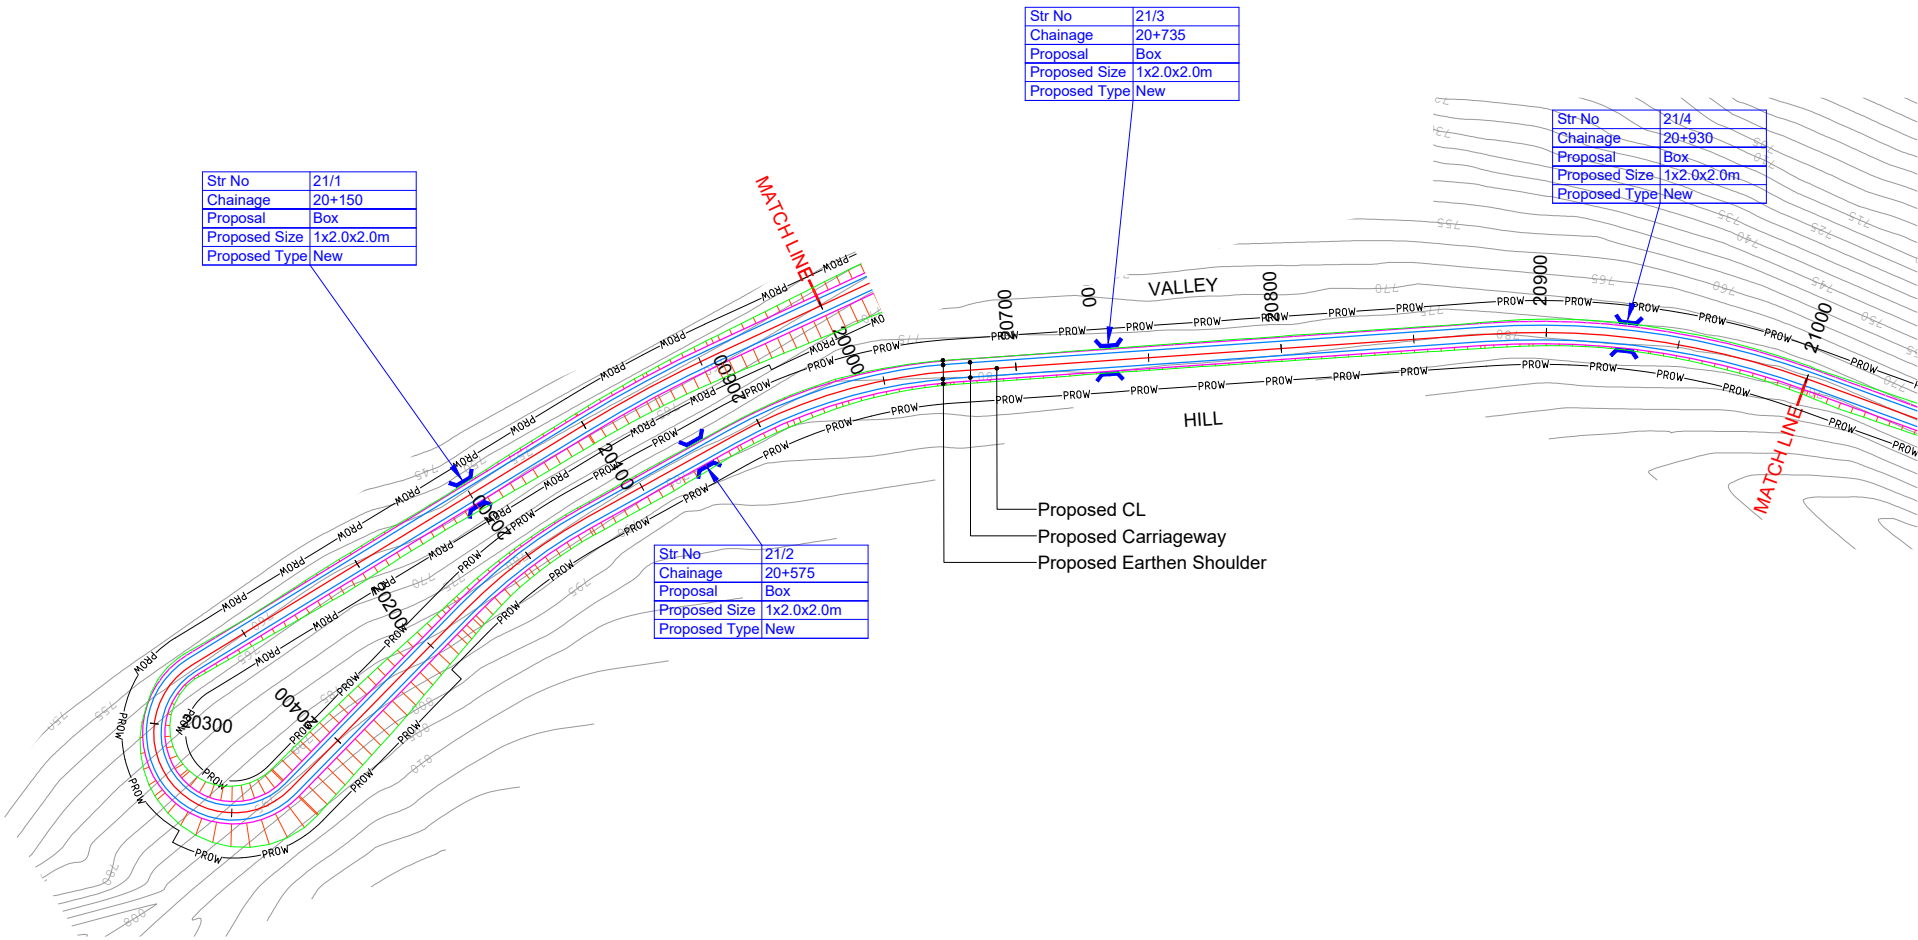

HIP NO. 152 AT CH. 20071.552				HIP NO. 153 AT CH. 20323.718				HIP NO. 154 AT CH. 20497.28				HIP NO. 155 AT CH. 20632.492				HIP NO. 156 AT CH. 20939.259			
X = 663849.523	Y = 3191966.276			X = 663813.039	Y = 3191983.208			X = 663929.615	Y = 3191961.098			X = 663808.641	Y = 3192023.52			X = 663620.483	Y = 3192267.888		
R (m)	500	Ls (m)		R (m)	30	Ls (m)		R (m)	200	Ls (m)		R (m)	200	Ls (m)		R (m)	300	Ls (m)	
Dc(deg)	6.6248	S(m)		Dc(deg)	194.1582	S(m)		Dc(deg)	16.5542	S(m)		Dc(deg)	25.1107	S(m)		Dc(deg)	23.964	S(m)	
Lc(m)	57.81	Ts(deg)		Lc(m)	101.66	Ts(deg)		Lc(m)	57.78	Ts(deg)		Lc(m)	87.65	Ts(deg)		Lc(m)	125.47	Ts(deg)	
Ts(m)	28.938	Δ(deg)	6.6248	Ts(m)	-241.573	Δ(deg)	194.1582	Ts(m)	29.095	Δ(deg)	16.5542	Ts(m)	44.542	Δ(deg)	25.1107	Ts(m)	63.668	Δ(deg)	23.964
Es(m)	0.837	e(%)	-2.50%	Es(m)	-273.428	e(%)	10.00%	Es(m)	2.105	e(%)	5.56%	Es(m)	4.9	e(%)	5.56%	Es(m)	6.682	e(%)	3.70%
V(km/hr)	50	We(m)	Nil	V(km/hr)	30	We(m)	1.5	V(km/hr)	50	We(m)	0.6	V(km/hr)	50	We(m)	0.6	V(km/hr)	50	We(m)	0.6
CurveType	RIGHT			CurveType	RIGHT			CurveType	LEFT			CurveType	RIGHT			CurveType	RIGHT		

R7	AUG 2023	FINAL DPR
R6	JAN 2023	MODIFIED DETAILED PROJECT REPORT
R5	JULY 2022	MODIFIED DETAILED PROJECT REPORT
R4	AUG 2019	MODIFIED DETAILED PROJECT REPORT
R3	JULY 2018	DETAILED PROJECT REPORT
REV.	DATE	DESCRIPTION OF REVISIONS

CLIENT:



National Highways & Infrastructure Development Corporation Limited.
3rd Floor, PTI building, 4-Parliament Street, New Delhi-110001

PROJECT:

Consultancy Services for Preparation of Feasibility study and Detailed Project Report for Two laning of Pango to Jorging Road (Length - 90km) for execution on EPC Mode in the state of Arunachal Pradesh under SARDP-NE Phase 'B'

DPR CONSULTANT:



Shweta Technophile Consultants Pvt. Ltd.
(222-223,313, Rajhans Plaza, Ahinsa Khand-I, Indirapuram, Ghaziabad, UP-201014)



DRAWN BY	ASHISH RAWAT
DESIGN BY	RAM SONKAR
CHECKED BY	GEETA JINDAL
HORIZONTAL SCALE	VERTICAL SCALE
1:2000	1:200

TITLE:	
PLAN AND PROFILE FROM CH:20+000 TO CH:21+000	
DRAWING NO.	
NHIDCL/PANGO-JORGING/STC/PP- 38	A3

PLAN:-

PROP.CENTER LINE

PROP.CARRIAGEWAY EDGE

PROP EARTHEN SHOULDER

TOE LINE

PROF. RIGHT OF WAY

CULVERT

MAJOR/MINOR BRIDGE

PROFILE:-


PROP.ROAD LEVEL

EXISTING GROUND LEVEL

GROUND LEVEL @6M LEFT - - - -

GROUND LEVEL @ 6M RIGHT- - -


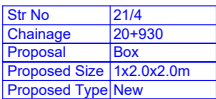

DRAWING NO.	
NHIDCL/PANGO-JORGING/STC/PP- 39	A3

LEGEND

PLAN:-

PROP.CENTER LINE

PROP.CARRIAGEWAY EDGE

PROP.EARTHEN SHOULDER

TOE LINE

PROP.RIGHT OF WAY

CULVERT

MAJOR/MINOR BRIDGE


PROFILE:-

PROP.ROAD LEVEL

EXISTING GROUND LEVEL

GROUND LEVEL @6M LEFT

GROUND LEVEL @6M RIGHT

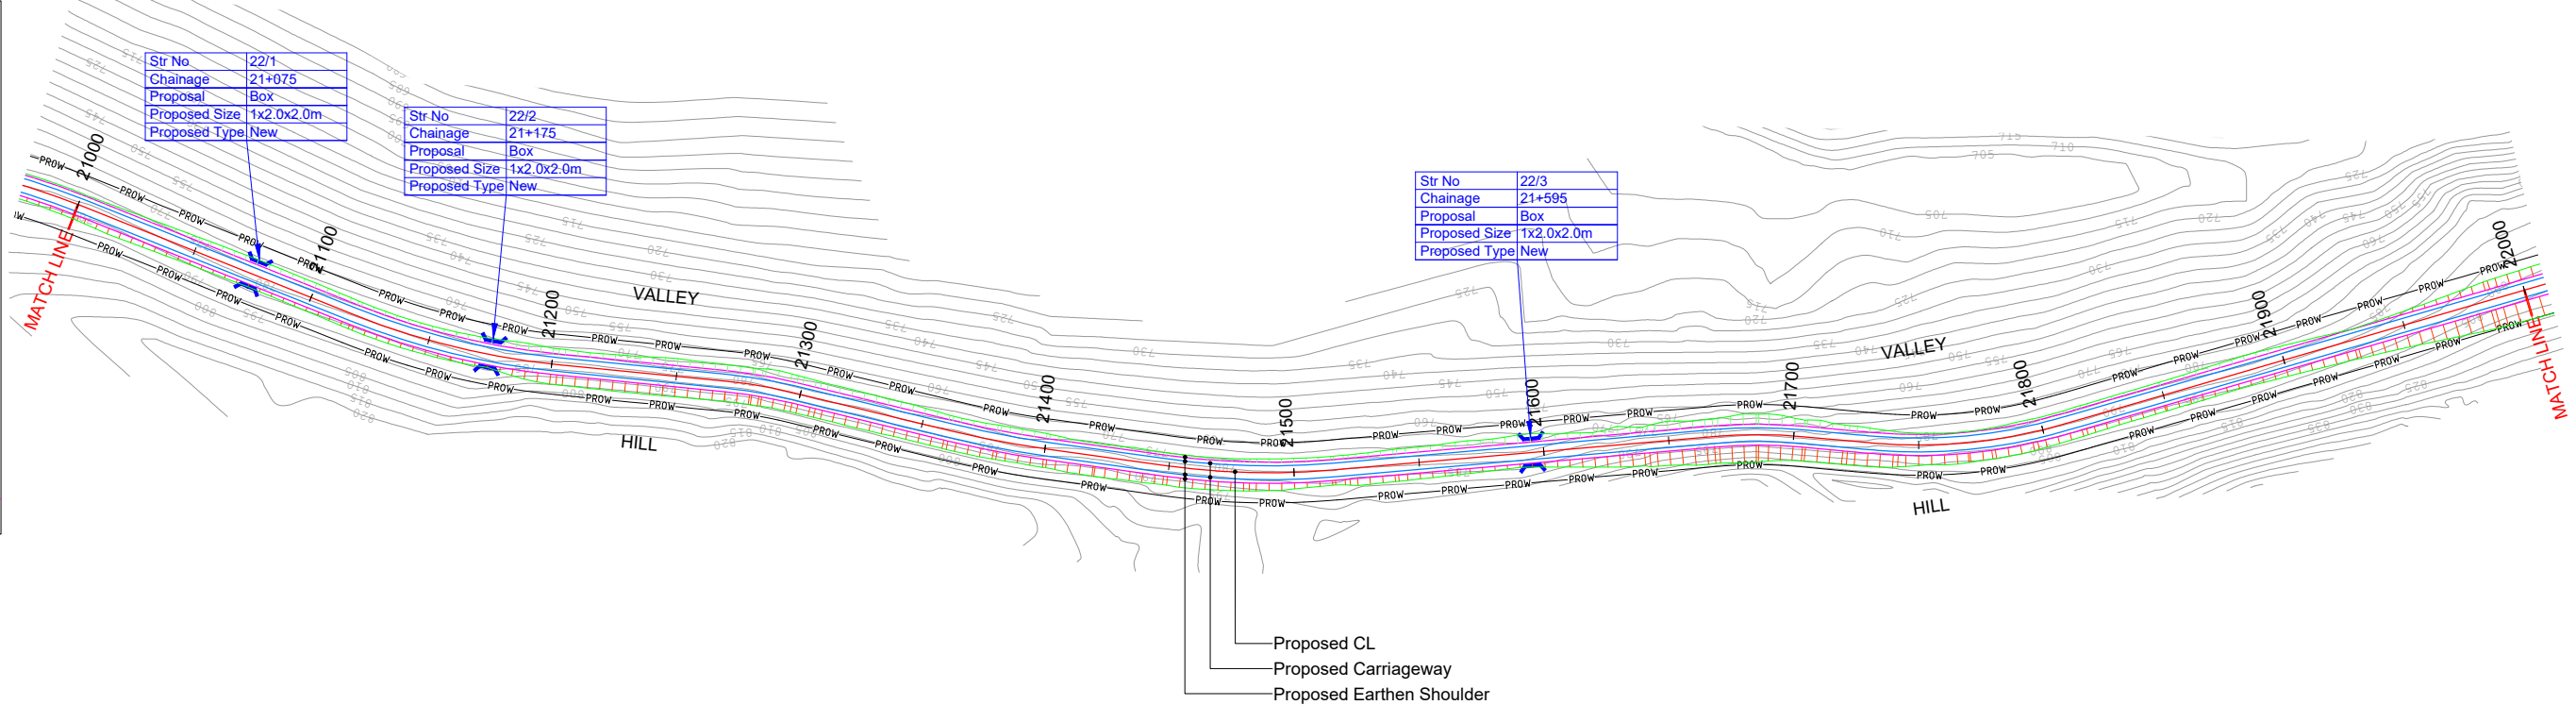

HIP NO. 157 AT CH. 21160.351				HIP NO. 158 AT CH. 21283.783				HIP NO. 159 AT CH. 21381.473				HIP NO. 160 AT CH. 21482.268				HIP NO. 161 AT CH. 21685.941				HIP NO. 162 AT CH. 21769.396			
X = 663568.092		Y = 3192483.926		X = 663506.795		Y = 3192591.408		X = 663470.536		Y = 3192682.161		X = 663423.982		Y = 3192771.742		X = 663291.837		Y = 3192926.982		X = 663248.393		Y = 3192998.473	
R (m)	300	Ls (m)		R (m)	200	Ls (m)		R (m)	400	Ls (m)		R (m)	300	Ls (m)		R (m)	200	Ls (m)		R (m)	200	Ls (m)	20
Dc(deg)	16.0646	S(m)		Dc(deg)	7.9183	S(m)		Dc(deg)	5.6829	S(m)		Dc(deg)	12.9445	S(m)		Dc(deg)	10.2943	S(m)		Dc(deg)	15.754	S(m)	0.08
Lc(m)	84.11	Ts(deg)		Lc(m)	27.64	Ts(deg)		Lc(m)	39.67	Ts(deg)		Lc(m)	67.78	Ts(deg)		Lc(m)	35.93	Ts(deg)		Lc(m)	54.99	Ts(deg)	2.8648
Ts(m)	42.335	Δ(deg)	16.0646	Ts(m)	13.842	Δ(deg)	7.9183	Ts(m)	19.853	Δ(deg)	5.6829	Ts(m)	34.033	Δ(deg)	12.9445	Ts(m)	18.015	Δ(deg)	10.2943	Ts(m)	47.956	Δ(deg)	21.4836
Es(m)	2.972	e(%)	3.70%	Es(m)	0.478	e(%)	5.56%	Es(m)	0.492	e(%)	2.78%	Es(m)	1.924	e(%)	3.70%	Es(m)	0.81	e(%)	5.56%	Es(m)	3.649	e(%)	5.56%
V(km/hr)	50	We(m)	0.6	V(km/hr)	50	We(m)	0.6	V(km/hr)	50	We(m)	Nil	V(km/hr)	50	We(m)	0.6	V(km/hr)	50	We(m)	0.6	V(km/hr)	50	We(m)	0.6
CurveType	LEFT			CurveType	RIGHT			CurveType	LEFT			CurveType	LEFT			CurveType	RIGHT			CurveType	LEFT		

R7	AUG 2023	FINAL DPR
R6	JAN 2023	MODIFIED DETAILED PROJECT REPORT
R5	JULY 2022	MODIFIED DETAILED PROJECT REPORT
R4	AUG 2019	MODIFIED DETAILED PROJECT REPORT
R3	JULY 2018	DETAILED PROJECT REPORT
REV.	DATE	DESCRIPTION OF REVISIONS

CLIENT:

National Highways & Infrastructure Development Corporation Limited.
3rd Floor, PTI building, 4-Parliament Street, New Delhi-110001

PROJECT:

Consultancy Services for Preparation of Feasibility study and Detailed Project Report for Two laning of Pango to Jorging Road (Length - 90km) for execution on EPC Mode in the state of Arunachal Pradesh under SARDP-NE Phase 'B'

DPR CONSULTANT:

Shweta Technophile Consultants Pvt. Ltd.
(222-223,313, Rajhans Plaza, Ahinsa Khand-I, Indirapuram, Ghaziabad, UP-201014)

DRAWN BY	ASHISH RAWAT
DESIGN BY	RAM SONKAR
CHECKED BY	GEETA JINDAL
HORIZONTAL SCALE 1:2000	VERTICAL SCALE 1:200

TITLE:

PLAN AND PROFILE
FROM CH:21+000 TO CH:22+000

DRAWING NO.
NHIDCL/PANGO-JORGING/STC/PP- 40

A3

LEGEND

PLAN:-

PROP.CENTER LINE

PROP.CARRIAGEWAY EDGE

PROP.EARTHEN SHOULDER

TOE LINE

PROP.RIGHT OF WAY

CULVERT

MAJOR/MINOR BRIDGE

PROFILE:-

PROP.ROAD LEVEL

EXISTING GROUND LEVEL

GROUND LEVEL @6M LEFT

GROUND LEVEL @6M RIGHT




DATUM = 760	
Proposed Road Levels	779.112 779.132 779.152 779.172 779.192 779.212 779.232 779.252 779.272 779.292 779.312 779.332 779.352 779.372 779.392 779.412 779.432 779.452 779.472 779.512 779.532 779.552 779.592 779.612 779.632 779.652 779.689 779.700 779.680 779.659 779.631 779.594 779.550 779.499 779.440 779.373 779.299 779.217 779.131 779.045 779.958 778.872 778.786 778.700 778.613 778.527 778.441 778.355 778.283 778.254 778.269 778.329 778.433 778.581 778.773 779.010 779.291 779.616 779.985 780.398 780.842 781.286 781.731 782.175 782.619 783.064 783.508 783.952 784.397 784.841 785.285 785.730 786.174 786.618 787.022 787.363 787.642 787.857 788.010 788.099 788.126 788.090 787.991 787.829 787.605 787.317 786.967 786.553 786.078 785.579 785.080 784.581 784.083 783.584 783.088 782.541 782.040
Ground Levels	780.995 781.735 781.081 780.428 779.774 779.120 778.466 777.880 778.077 778.086 779.292 779.312 779.136 779.332 779.352 779.372 779.392 779.412 779.432 779.452 779.472 779.512 779.532 779.552 779.592 779.612 779.632 779.652 779.689 779.700 779.680 779.659 779.631 779.594 779.550 779.499 779.440 779.373 779.299 779.217 779.131 779.045 779.958 778.872 778.786 778.700 778.613 778.527 778.441 778.355 778.283 778.254 778.269 778.329 778.433 778.581 778.773 779.010 779.291 779.616 779.985 780.398 780.842 781.286 781.731 782.175 782.619 783.064 783.508 783.952 784.397 784.841 785.285 785.730 786.174 786.618 787.022 787.363 787.642 787.857 788.010 788.099 788.126 788.090 787.991 787.829 787.605 787.317 786.967 786.553 786.078 785.579 785.080 784.581 784.083 783.584 783.088 782.541 782.040
Ground Levels @6m Left	775.549 775.813 775.159 774.505 773.851 773.198 772.544 771.956 771.399 771.447 771.645 771.882 772.407 772.897 773.084 772.904 772.674 772.064 771.092 769.740 770.335 772.352 771.945 771.473 769.953 770.249 770.669 771.140 770.392 769.065 770.024 770.524 770.729 770.759 771.734 772.624 772.229 771.222 771.136 772.477 774.086 774.186 773.470 773.791 773.835 773.732 773.337 772.775 772.515 772.371 772.518 772.266 771.423 770.642 770.519 769.061 769.209 768.362 767.492 770.370 771.887 771.803 771.300 770.827 771.235 771.971 770.704 771.311 770.566 774.273 774.343 776.552 778.776 779.937 797.235 798.512 798.023 797.897 797.921 797.452 797.162 796.757 796.459 796.447 796.242 796.184 795.579 795.191 795.859 796.539 797.217 797.897 798.700 799.819 801.546 803.272 804.990 806.544 807.245 807.524
Ground Levels @6m Right	787.203 787.659 787.003 786.349 785.695 785.041 784.802 784.313 784.817 785.342 785.867 786.392 786.743 786.719 786.393 785.962 785.177 784.843 788.891 791.027 791.622 791.890 791.873 791.944 791.717 791.381 791.242 791.446 790.808 790.565 790.456 790.579 790.997 790.321 790.455 790.225 790.361 790.443 790.147 789.422 789.517 790.671 791.650 791.829 790.609 790.562 790.872 790.370 789.699 789.693 788.423 786.448 785.510 788.073 787.615 786.699 786.099 786.070 785.489 784.860 785.566 787.919 790.552 793.077 794.037 797.245 797.632 797.439 797.560 798.141 796.974 796.940 797.249 797.550 798.776 797.937 797.235 798.512 798.023 797.897 797.921 797.452 797.162 796.757 796.459 796.447 796.242 796.184 795.579 795.191 795.859 796.539 797.217 797.897 798.700 799.819 801.546 803.272 804.990 806.544 807.245 807.524
Vertical Alignment	G = 0.200% L = 387.371 R = 13173.803 L = 140.000 G = -0.862% L = 101.206 R = 2261.497 L = 120.000 G = 4.444% L = 136.600 R = 1590.333 L = 150.000 G = -4.988% L = 58.286
Horizontal Alignment	L = 116.298 R: 300.000 L: 84.114 L = 67.555 R: 200.000 L: 27.640 L = 64.033 R: 400.000 L: 39.674 L = 47.069 R: 300.000 L: 67.777 L = 151.818 R: 200.000 L: 35.934L = 17.992 L: 20.000 R: 200.000 L: 54.992 L: 20.000 L = 201.021
Chainage	-21000.000 -21010.000 -21020.000 -21030.000 -21040.000 -21050.000 -21060.000 -21070.000 -21080.000 -21090.000 -21100.000 -21110.000 -21120.000 -21130.000 -21140.000 -21150.000 -21160.000 -21170.000 -21180.000 -21190.000 -21200.000 -21210.000 -21220.000 -21230.000 -21240.000 -21250.000 -21260.000 -21270.000 -21280.000 -21290.000 -21300.000 -21310.000 -21320.000 -21330.000 -21340.000 -21350.000 -21360.000 -21370.000 -21380.000 -21390.000 -21400.000 -21410.000 -21420.000 -21430.000 -21440.000 -21450.000 -21460.000 -21470.000 -21480.000 -21490.000 -21500.000 -21510.000 -21520.000 -21530.000 -21540.000 -21550.000 -21560.000 -21570.000 -21580.000 -21590.000 -21600.000 -21610.000 -21620.000 -21630.000 -21640.000 -21650.000 -21660.000 -21670.000 -21680.000 -21690.000 -21700.000 -21710.000 -21720.000 -21730.000 -21740.000 -21750.000 -21760.000 -21770.000 -21780.000 -21790.000 -21800.000 -21810.000 -21820.000 -21830.000 -21840.000 -21850.000 -21860.000 -21870.000 -21880.000 -21890.000 -21900.000 -21910.000 -21920.000 -21930.000 -21940.000 -21950.000 -21960.000 -21970.000 -21980.000 -21990.000 -22000.000

LEGEND

PLAN:-
PROP.CENTER LINE
PROP.CARRIAGEWAY EDGE
PROP.EARTHEN SHOULDER
TOE LINE
PROP.RIGHT OF WAY
CULVERT
MAJOR/MINOR BRIDGE

PROFILE:-
PROP.ROAD LEVEL
EXISTING GROUND LEVEL
GROUND LEVEL @6M LEFT
GROUND LEVEL @6M RIGHT

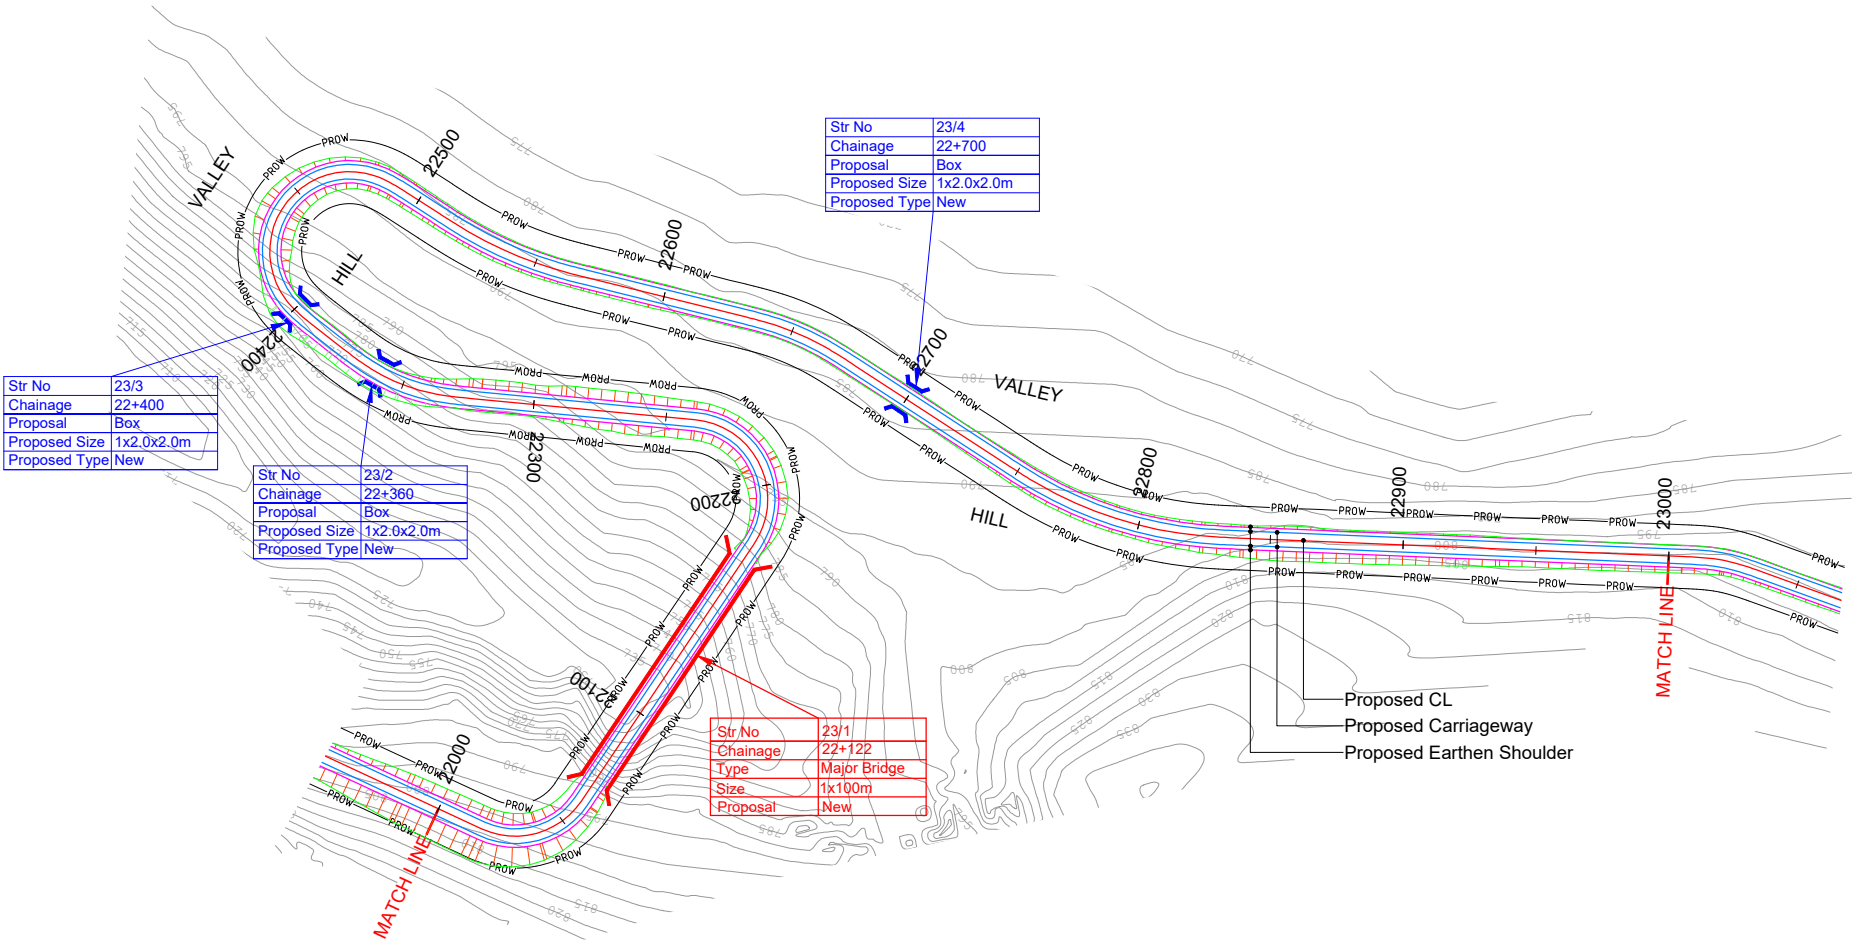

HIP NO. 163 AT CH. 22039.136				HIP NO. 164 AT CH. 22207.886				HIP NO. 165 AT CH. 22350.858				HIP NO. 166 AT CH. 22442.795				HIP NO. 167 AT CH. 22539.834				HIP NO. 168 AT CH. 22653.113				HIP NO. 169 AT CH. 22791.118			
X = 663034.505		Y = 3193170.221		X = 662892.921		Y = 3193039.752		X = 663045.92		Y = 3192985.368		X = 663120.359		Y = 3192853.716		X = 662994.302		Y = 3192946.923		X = 662894.663		Y = 3193000.95		X = 662797.242		Y = 3193099.409	
R (m)	30	Ls (m)		R (m)	30	Ls (m)		R (m)	70	Ls (m)	15	R (m)	30	Ls (m)	15	R (m)	150	Ls (m)	15	R (m)	100	Ls (m)	15	R (m)	150	Ls (m)	15
Dc(deg)	81.0659	S(m)		Dc(deg)	118.4323	S(m)		Dc(deg)	20.2688	S(m)	0.13	Dc(deg)	146.2265	S(m)	0.31	Dc(deg)	13.2361	S(m)	0.06	Dc(deg)	10.5797	S(m)	0.09	Dc(deg)	24.9569	S(m)	0.06
Lc(m)	42.45	Ts(deg)		Lc(m)	62.01	Ts(deg)		Lc(m)	24.76	Ts(deg)	6.1388	Lc(m)	76.56	Ts(deg)	14.3239	Lc(m)	34.65	Ts(deg)	2.8648	Lc(m)	18.47	Ts(deg)	4.2972	Lc(m)	65.34	Ts(deg)	2.8648
Ts(m)	25.652	Δ(deg)	81.0659	Ts(m)	50.358	Δ(deg)	118.4323	Ts(m)	27.969	Δ(deg)	32.5465	Ts(m)	684.659	Δ(deg)	174.8744	Ts(m)	32.565	Δ(deg)	18.9657	Ts(m)	24.404	Δ(deg)	19.174	Ts(m)	48.673	Δ(deg)	30.6865
Es(m)	9.472	e(%)	10.00%	Es(m)	28.617	e(%)	10.00%	Es(m)	3.057	e(%)	10.00%	Es(m)	647.852	e(%)	10.00%	Es(m)	2.139	e(%)	7.41%	Es(m)	1.508	e(%)	10.00%	Es(m)	5.606	e(%)	7.41%
V(km/hr)	30	We(m)	1.5	V(km/hr)	30	We(m)	1.5	V(km/hr)	40	We(m)	0.9	V(km/hr)	30	We(m)	1.5	V(km/hr)	50	We(m)	0.6	V(km/hr)	50	We(m)	0.9	V(km/hr)	50	We(m)	0.6
CurveType	LEFT			CurveType	LEFT			CurveType	RIGHT			CurveType	RIGHT			CurveType	LEFT			CurveType	RIGHT			CurveType	LEFT		

R7	AUG 2023	FINAL DPR
R6	JAN 2023	MODIFIED DETAILED PROJECT REPORT
R5	JULY 2022	MODIFIED DETAILED PROJECT REPORT
R4	AUG 2019	MODIFIED DETAILED PROJECT REPORT
R3	JULY 2018	DETAILED PROJECT REPORT
REV.	DATE	DESCRIPTION OF REVISIONS

CLIENT:



National Highways & Infrastructure Development Corporation Limited.
3rd Floor, PTI building, 4-Parliament Street, New Delhi-110001

PROJECT:

Consultancy Services for Preparation of Feasibility study and Detailed Project Report for Two laning of Pango to Jorging Road (Length - 90km) for execution on EPC Mode in the state of Arunachal Pradesh under SARDP-NE Phase 'B'

DPR CONSULTANT:



Shweta Technophile Consultants Pvt. Ltd.
(222-223,313, Rajhans Plaza, Ahinsa Khand-I, Indirapuram, Ghaziabad, UP-201014)

DRAWN BY	ASHISH RAWAT
DESIGN BY	RAM SONKAR
CHECKED BY	GEETA JINDAL
HORIZONTAL SCALE 1:2000	VERTICAL SCALE 1:200

TITLE:

PLAN AND PROFILE
FROM CH:22+000 TO CH:23+000

DRAWING NO.
NHIDCL/PANGO-JORGING/STC/PP- 42

A3

PLAN:-

PROFILE:-

Str No	23/1
Chainage	22+122
Type	Major Bridge
Size	1x100m
Proposal	New

Str No	23/3
Chainage	22+400
Proposal	Box
Proposed Size	1x2.0x2.0m
Proposed Type	New

Proposed Road Levels
Ground Levels
Ground Levels @6m Left
Ground Levels @6m Right


DATUM = 755

R7	AUG 2023	FINAL DPR	CLIENT: National Highways & Infrastructure Development Corporation Limited. 3rd Floor, PTI building, 4-Parliament Street, New Delhi-110001	PROJECT: Consultancy Services for Preparation of Feasibility study and Detailed Project Report for Two laning of Pango to Jorging Road (Length - 90km) for execution on EPC Mode in the state of Arunachal Pradesh under SARDP-NE Phase 'B'	DPR CONSULTANT: Shweta Technophile Consultants Pvt. Ltd. (222-223,313, Rajhans Plaza, Ahinsa Khand-I, Indirapuram, Ghaziabad, UP-201014)		DRAWN BY	ASHISH RAWAT	TITLE: PLAN AND PROFILE FROM CH:22+000 TO CH:23+000
R6	JAN 2023	MODIFIED DETAILED PROJECT REPORT					DESIGN BY	RAM SONKAR	
R5	JULY 2022	MODIFIED DETAILED PROJECT REPORT					CHECKED BY	GEETA JINDAL	
R4	AUG 2019	MODIFIED DETAILED PROJECT REPORT					HORIZONTAL SCALE 1:2000	VERTICAL SCALE 1:200	
R3	JULY 2018	DETAILED PROJECT REPORT					DRAWING NO.		
REV.	DATE	DESCRIPTION OF REVISIONS	NHIDCL/PANGO-JORGING/STC/PP- 43						

LEGEND

PLAN:-
PROP.CENTER LINE
PROP.CARRIAGEWAY EDGE
PROP.EARTHEN SHOULDER
TOE LINE
PROP.RIGHT OF WAY
CULVERT
MAJOR/MINOR BRIDGE

PROFILE:-
PROP.ROAD LEVEL
EXISTING GROUND LEVEL
GROUND LEVEL @6M LEFT
GROUND LEVEL @6M RIGHT

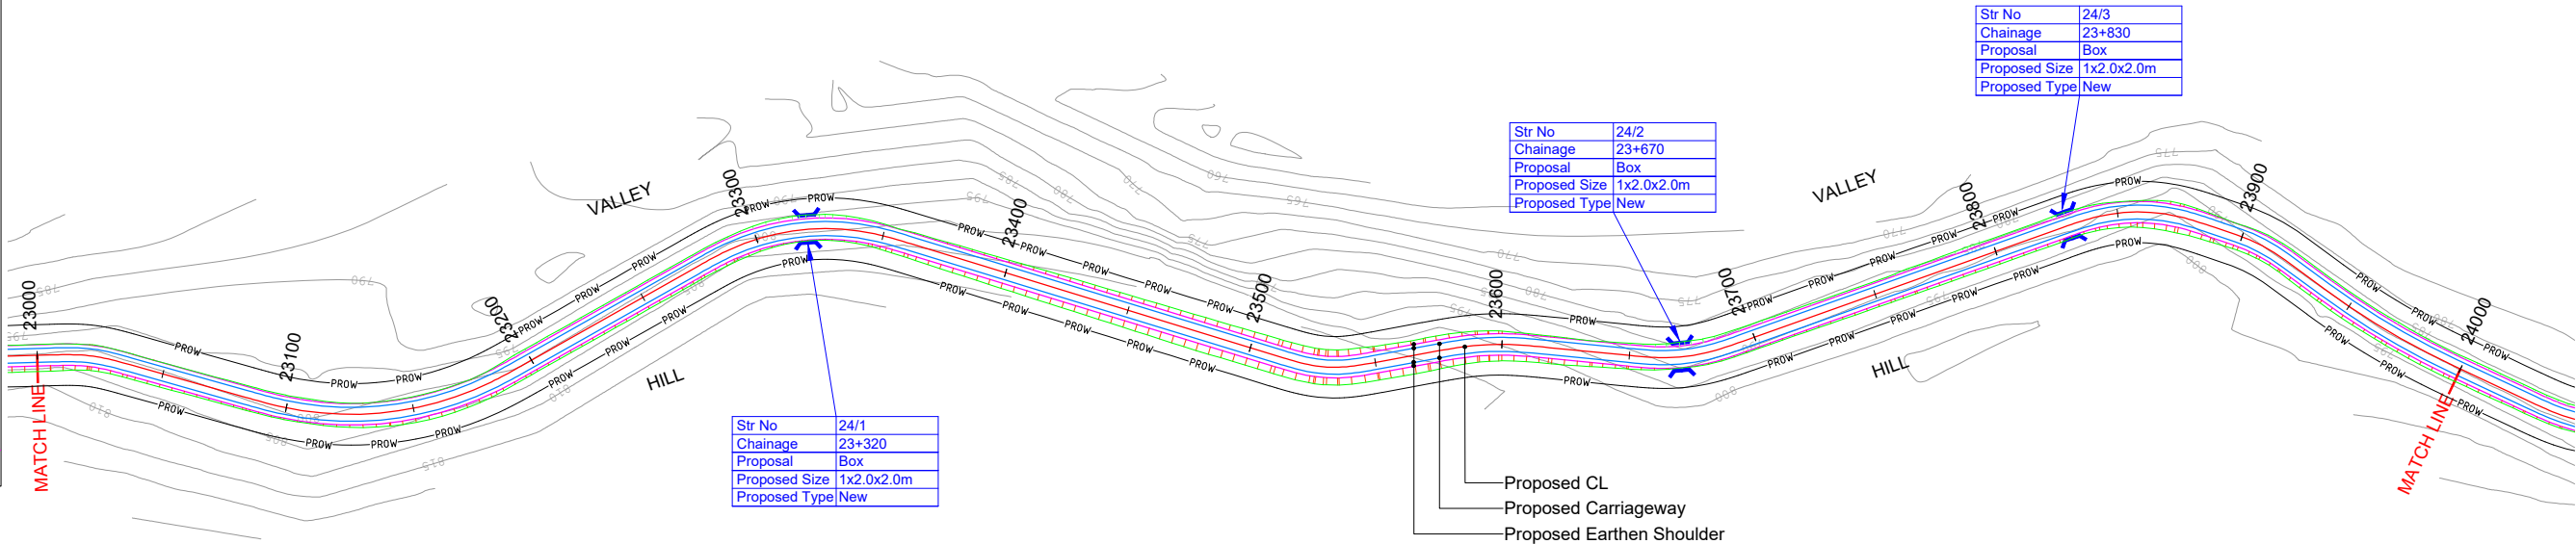

HIP NO. 170 AT CH. 23020.996				HIP NO. 171 AT CH. 23140.404				HIP NO. 172 AT CH. 23317.624				HIP NO. 173 AT CH. 23531.055				HIP NO. 174 AT CH. 23594.721				HIP NO. 175 AT CH. 23672.272				HIP NO. 176 AT CH. 23857.674				HIP NO. 177 AT CH. 23908.651				HIP NO. 178 AT CH. 23967.941			
X = 662576.413		Y = 3193164.913		X = 662473.242		Y = 3193228.084		X = 662296.231		Y = 3193196.568		X = 662117.242		Y = 3193314.479		X = 662054.477		Y = 3193324.778		X = 661982.245		Y = 3193352.927		X = 661796.69		Y = 3193349.869		X = 661754.06		Y = 3193378.375		X = 661718.945		Y = 3193426.368	
R (m)	55	Ls (m)	15	R (m)	125	Ls (m)	15	R (m)	90	Ls (m)	15	R (m)	50	Ls (m)	15	R (m)	100	Ls (m)	20	R (m)	70	Ls (m)	15	R (m)	70	Ls (m)	15	R (m)	70	Ls (m)		R (m)	300	Ls (m)	
Dc(deg)	1.7553	S(m)	0.17	Dc(deg)	38.3061	S(m)	0.08	Dc(deg)	36.9367	S(m)	0.1	Dc(deg)	10.2651	S(m)	0.19	Dc(deg)	4.5573	S(m)	0.17	Dc(deg)	12.8916	S(m)	0.13	Dc(deg)	26.1007	S(m)	0.13	Dc(deg)	17.5014	S(m)		Dc(deg)	11.2032	S(m)	
Lc(m)	1.69	Ts(deg)	7.8131	Lc(m)	83.57	Ts(deg)	3.4377	Lc(m)	58.02	Ts(deg)	4.7746	Lc(m)	8.96	Ts(deg)	8.5944	Lc(m)	7.95	Ts(deg)	5.7296	Lc(m)	15.75	Ts(deg)	6.1388	Lc(m)	31.89	Ts(deg)	6.1388	Lc(m)	21.38	Ts(deg)		Lc(m)	58.66	Ts(deg)	
Ts(m)	15.928	Δ(deg)	17.3815	Ts(m)	59.541	Δ(deg)	45.1816	Ts(m)	46.195	Δ(deg)	46.486	Ts(m)	19.754	Δ(deg)	27.4538	Ts(m)	24.089	Δ(deg)	16.0165	Ts(m)	23.153	Δ(deg)	25.1692	Ts(m)	31.904	Δ(deg)	38.3784	Ts(m)	10.775	Δ(deg)	17.5014	Ts(m)	29.424	Δ(deg)	11.2032
Es(m)	0.811	e(%)	10.00%	Es(m)	10.475	e(%)	8.89%	Es(m)	8.058	e(%)	7.90%	Es(m)	1.666	e(%)	10.00%	Es(m)	1.156	e(%)	10.00%	Es(m)	1.856	e(%)	10.00%	Es(m)	4.256	e(%)	10.00%	Es(m)	0.824	e(%)	10.00%	Es(m)	1.439	e(%)	3.70%
V(km/hr)	40	We(m)	1.2	V(km/hr)	50	We(m)	0.6	V(km/hr)	40	We(m)	0.9	V(km/hr)	40	We(m)	1.2	V(km/hr)	50	We(m)	0.9	V(km/hr)	40	We(m)	0.9	V(km/hr)	40	We(m)	0.9	V(km/hr)	40	We(m)	0.9	V(km/hr)	50	We(m)	0.6
CurveType	RIGHT			CurveType	LEFT			CurveType	RIGHT			CurveType	LEFT			CurveType	RIGHT			CurveType	LEFT			CurveType	RIGHT			CurveType	RIGHT			CurveType	LEFT		

R7	AUG 2023	FINAL DPR
R6	JAN 2023	MODIFIED DETAILED PROJECT REPORT
R5	JULY 2022	MODIFIED DETAILED PROJECT REPORT
R4	AUG 2019	MODIFIED DETAILED PROJECT REPORT
R3	JULY 2018	DETAILED PROJECT REPORT
REV.	DATE	DESCRIPTION OF REVISIONS

CLIENT:



National Highways & Infrastructure Development Corporation Limited.
3rd Floor, PTI building, 4-Parliament Street, New Delhi-110001

PROJECT:

Consultancy Services for Preparation of Feasibility study and Detailed Project Report for Two laning of Pango to Jorging Road (Length - 90km) for execution on EPC Mode in the state of Arunachal Pradesh under SARDP-NE Phase 'B'

DPR CONSULTANT:



Shweta Technophile Consultants Pvt. Ltd.
(222-223,313, Rajhans Plaza, Ahinsa Khand-I, Indirapuram, Ghaziabad, UP-201014)

DRAWN BY	ASHISH RAWAT
DESIGN BY	RAM SONKAR
CHECKED BY	GEETA JINDAL
HORIZONTAL SCALE 1:2000	VERTICAL SCALE 1:200

TITLE:

PLAN AND PROFILE
FROM CH:23+000 TO CH:24+000

DRAWING NO.
NHIDCL/PANGO-JORGING/STC/PP- 44

A3

LEGEND

PLAN:-

PROP.CENTER LINE

PROP.CARRIAGEWAY EDGE

PROP.EARTHEN SHOULDER

TOE LINE

PROP.RIGHT OF WAY

CULVERT

MAJOR/MINOR BRIDGE


PROFILE:-

PROP.ROAD LEVEL

EXISTING GROUND LEVEL

GROUND LEVEL @6M LEFT

GROUND LEVEL @6M RIGHT

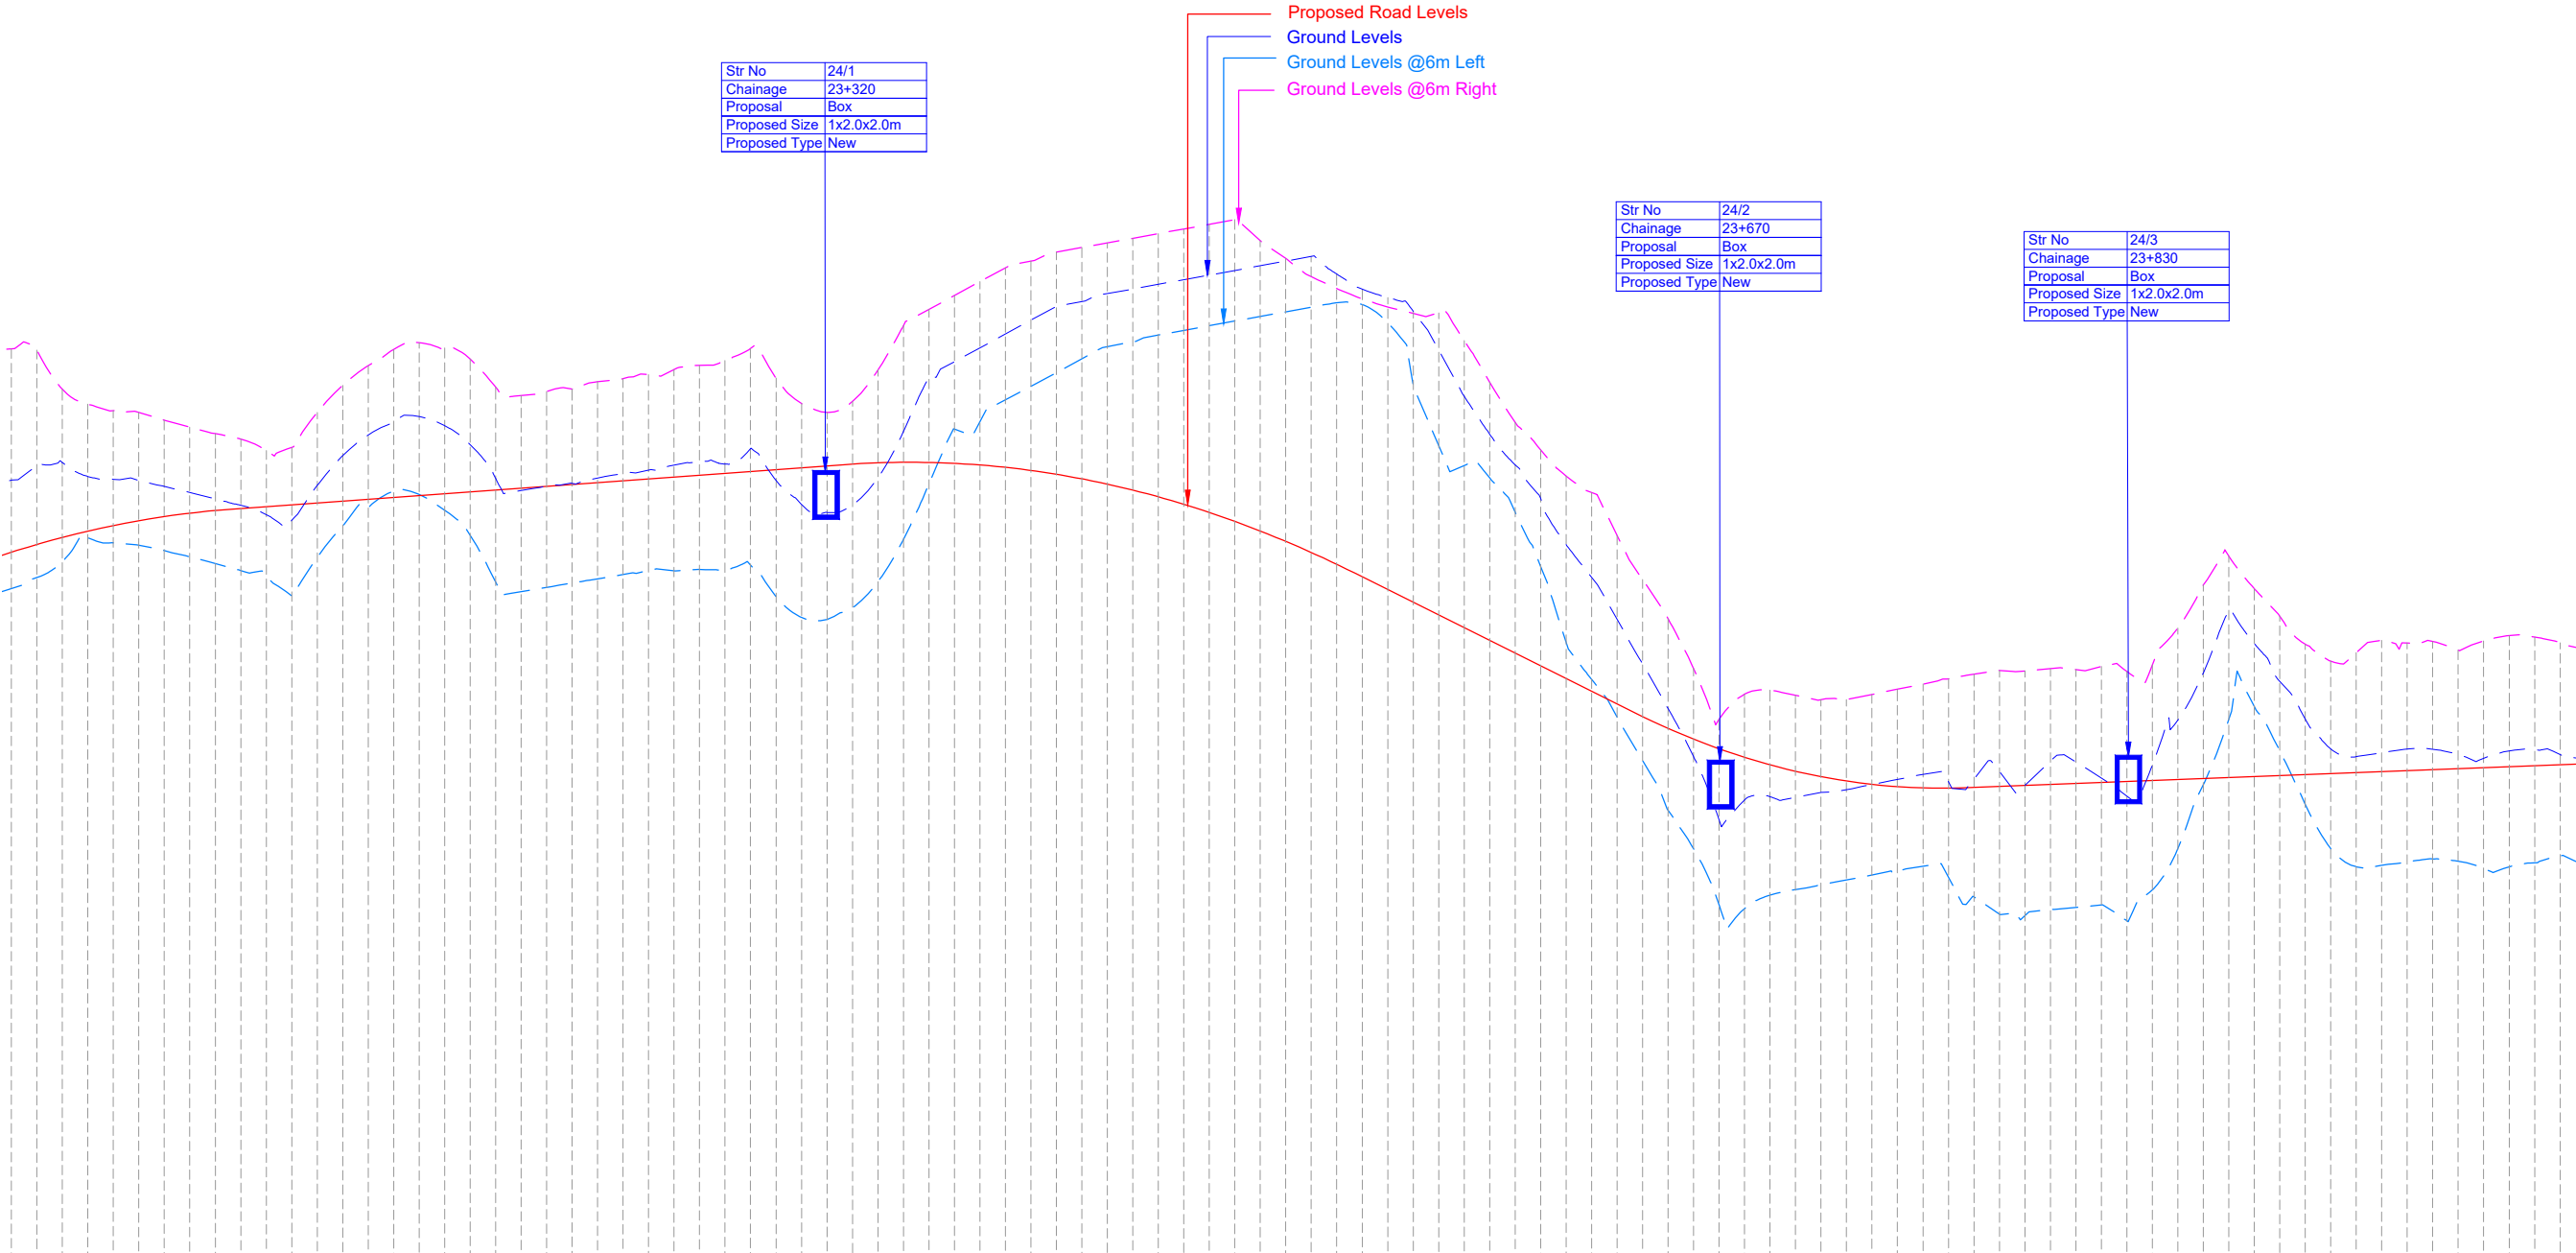

DATUM = 770	
Proposed Road Levels	797.652, 797.956, 798.231, 798.478, 798.697, 798.887, 799.049, 799.183, 799.288, 799.367, 799.440, 799.512, 799.585, 799.657, 799.730, 799.802, 799.875, 799.947, 800.020, 800.093, 800.165, 800.238, 800.310, 800.383, 800.455, 800.528, 800.600, 800.673, 800.746, 800.818, 800.891, 800.963, 801.036, 801.107, 801.157, 801.179, 801.172, 801.136, 801.072, 800.979, 800.858, 800.708, 800.530, 800.323, 800.088, 799.824, 799.531, 799.210, 798.861, 798.483, 798.076, 797.641, 797.177, 796.686, 796.188, 795.690, 795.191, 794.693, 794.195, 793.697, 793.198, 792.700, 792.202, 791.704, 791.209, 790.748, 790.329, 799.952, 789.615, 789.320, 789.066, 788.853, 788.681, 788.551, 788.462, 788.408, 788.439, 788.477, 788.515, 788.553, 788.591, 788.630, 788.668, 788.706, 788.744, 788.782, 788.820, 788.859, 788.897, 788.935, 788.973, 789.011, 789.049, 789.087, 789.126, 789.164, 789.202, 789.240, 789.278, 789.316, 789.354
Ground Levels	800.474, 801.077, 801.166, 800.622, 800.511, 800.462, 800.235, 799.981, 799.746, 799.494, 799.126, 798.912, 800.273, 800.435, 800.602, 800.768, 800.938, 801.104, 801.270,826.834, 826.999, 827.165, 827.331, 859.867, 859.999, 860.165, 860.331,900.835, 900.999, 901.165, 901.331,939.843, 939.999, 940.165, 940.331,969.879, 969.999, 970.165, 970.331,997.721, 997.887

LEGEND

PLAN:-

PROP.CENTER LINE

PROP.CARRIAGEWAY EDGE

PROP.EARTHEN SHOULDER

TOE LINE

PROP.RIGHT OF WAY

CULVERT

MAJOR/MINOR BRIDGE


PROFILE:-

PROP.ROAD LEVEL

EXISTING GROUND LEVEL

GROUND LEVEL @6M LEFT

GROUND LEVEL @6M RIGHT

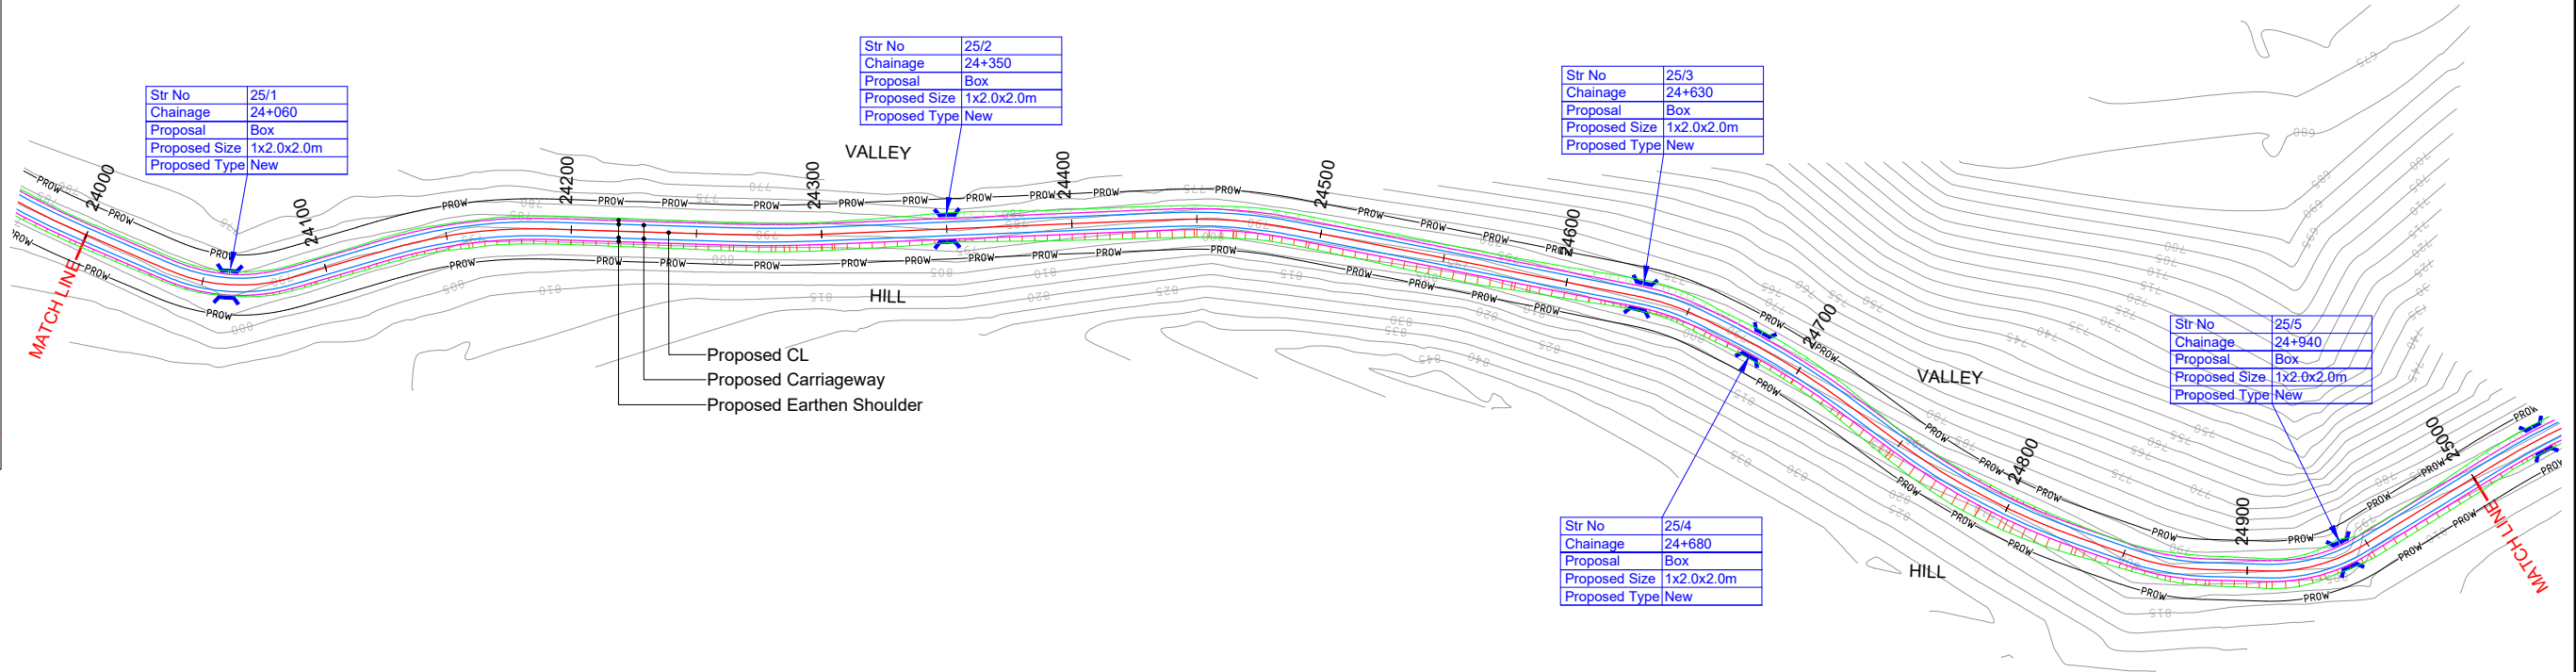

HIP NO. 179 AT CH. 24060.922				HIP NO. 180 AT CH. 24158.387				HIP NO. 181 AT CH. 24281.584				HIP NO. 182 AT CH. 24465.018				HIP NO. 183 AT CH. 24642.676				HIP NO. 184 AT CH. 24696.584				HIP NO. 185 AT CH. 24790.001				HIP NO. 186 AT CH. 24868.151				HIP NO. 187 AT CH. 24928.157			
X = 661648.69		Y = 3193487.782		X = 661551.294		Y = 3193496.662		X = 661435.832		Y = 3193539.826		X = 661260.601		Y = 3193594.174		X = 661107.517		Y = 3193684.324		X = 661069.425		Y = 3193722.544		X = 661017.057		Y = 3193800.385		X = 660955.502		Y = 3193849.261		X = 660898.804		Y = 3193870.964	
R (m)	70	Ls (m)	15	R (m)	200	Ls (m)	20	R (m)	500	Ls (m)		R (m)	200	Ls (m)	15	R (m)	90	Ls (m)	15	R (m)	300	Ls (m)		R (m)	270	Ls (m)		R (m)	100	Ls (m)		R (m)	70	Ls (m)	
Dc(deg)	27.3317	S(m)	0.13	Dc(deg)	12.4335	S(m)	0.08	Dc(deg)	4.1746	S(m)		Dc(deg)	9.2086	S(m)	0.05	Dc(deg)	5.9097	S(m)	0.1	Dc(deg)	10.1202	S(m)		Dc(deg)	17.6187	S(m)		Dc(deg)	17.5044	S(m)		Dc(deg)	33.1292	S(m)	
Lc(m)	33.39	Ts(deg)	6.1388	Lc(m)	43.4	Ts(deg)	2.8648	Lc(m)	36.43	Ts(deg)		Lc(m)	32.14	Ts(deg)	2.1486	Lc(m)	9.28	Ts(deg)	4.7746	Lc(m)	52.99	Ts(deg)		Lc(m)	83.03	Ts(deg)		Lc(m)	30.55	Ts(deg)		Lc(m)	40.47	Ts(deg)	
Ts(m)	32.752	Δ(deg)	39.6094	Ts(m)	41.981	Δ(deg)	18.163	Ts(m)	18.223	Δ(deg)	4.1746	Ts(m)	31.187	Δ(deg)	13.5058	Ts(m)	19.728	Δ(deg)	15.459	Ts(m)	26.564	Δ(deg)	10.1202	Ts(m)	41.843	Δ(deg)	17.6187	Ts(m)	15.395	Δ(deg)	17.5044	Ts(m)	20.821	Δ(deg)	33.1292
Es(m)	4.539	e(%)	10.00%	Es(m)	2.62	e(%)	5.56%	Es(m)	0.332	e(%)	-2.50%	Es(m)	1.448	e(%)	5.56%	Es(m)	0.926	e(%)	7.90%	Es(m)	1.174	e(%)	3.70%	Es(m)	3.223	e(%)	4.12%	Es(m)	1.178	e(%)	10.00%	Es(m)	3.031	e(%)	10.00%
V(km/hr)	40	We(m)	0.9	V(km/hr)	50	We(m)	0.6	V(km/hr)	50	We(m)	Nil	V(km/hr)	50	We(m)	0.6	V(km/hr)	40	We(m)	0.9	V(km/hr)	50	We(m)	0.6	V(km/hr)	50	We(m)	0.6	V(km/hr)	50	We(m)	0.9	V(km/hr)	40	We(m)	0.9
CurveType	LEFT			CurveType	RIGHT			CurveType	LEFT			CurveType	RIGHT			CurveType	RIGHT			CurveType	RIGHT			CurveType	LEFT			CurveType	LEFT			CurveType	LEFT		

R7	AUG 2023	FINAL DPR
R6	JAN 2023	MODIFIED DETAILED PROJECT REPORT
R5	JULY 2022	MODIFIED DETAILED PROJECT REPORT
R4	AUG 2019	MODIFIED DETAILED PROJECT REPORT
R3	JULY 2018	DETAILED PROJECT REPORT
REV.	DATE	DESCRIPTION OF REVISIONS

CLIENT:



National Highways & Infrastructure Development Corporation Limited.
3rd Floor, PTI building, 4-Parliament Street, New Delhi-110001

PROJECT:

Consultancy Services for Preparation of Feasibility study and Detailed Project Report for Two laning of Pango to Jorging Road (Length - 90km) for execution on EPC Mode in the state of Arunachal Pradesh under SARDP-NE Phase 'B'

DPR CONSULTANT:



Shweta Technophile Consultants Pvt. Ltd.
(222-223,313, Rajhans Plaza, Ahinsa Khand-I, Indirapuram, Ghaziabad, UP-201014)

DRAWN BY	ASHISH RAWAT
DESIGN BY	RAM SONKAR
CHECKED BY	GEETA JINDAL
HORIZONTAL SCALE 1:2000	VERTICAL SCALE 1:200

TITLE:

PLAN AND PROFILE
FROM CH:24+000 TO CH:25+000

DRAWING NO.
NHIDCL/PANGO-JORGING/STC/PP- 46

A3

PLAN:-

PROFILE:-

Str No	25/5
Chainage	24+940
Proposal	Box
Proposed Size	1x2.0x2.0m
Proposed Type	New


DRAWING NO.

WHIDCL/PANGO-JORGING/STC/PP- 46

LEGEND

PLAN:-
PROP.CENTER LINE
PROP.CARRIAGEWAY EDGE
PROP.EARTHEN SHOULDER
TOE LINE
PROP.RIGHT OF WAY
CULVERT
MAJOR/MINOR BRIDGE

PROFILE:-
PROP.ROAD LEVEL
EXISTING GROUND LEVEL
GROUND LEVEL @6M LEFT
GROUND LEVEL @6M RIGHT

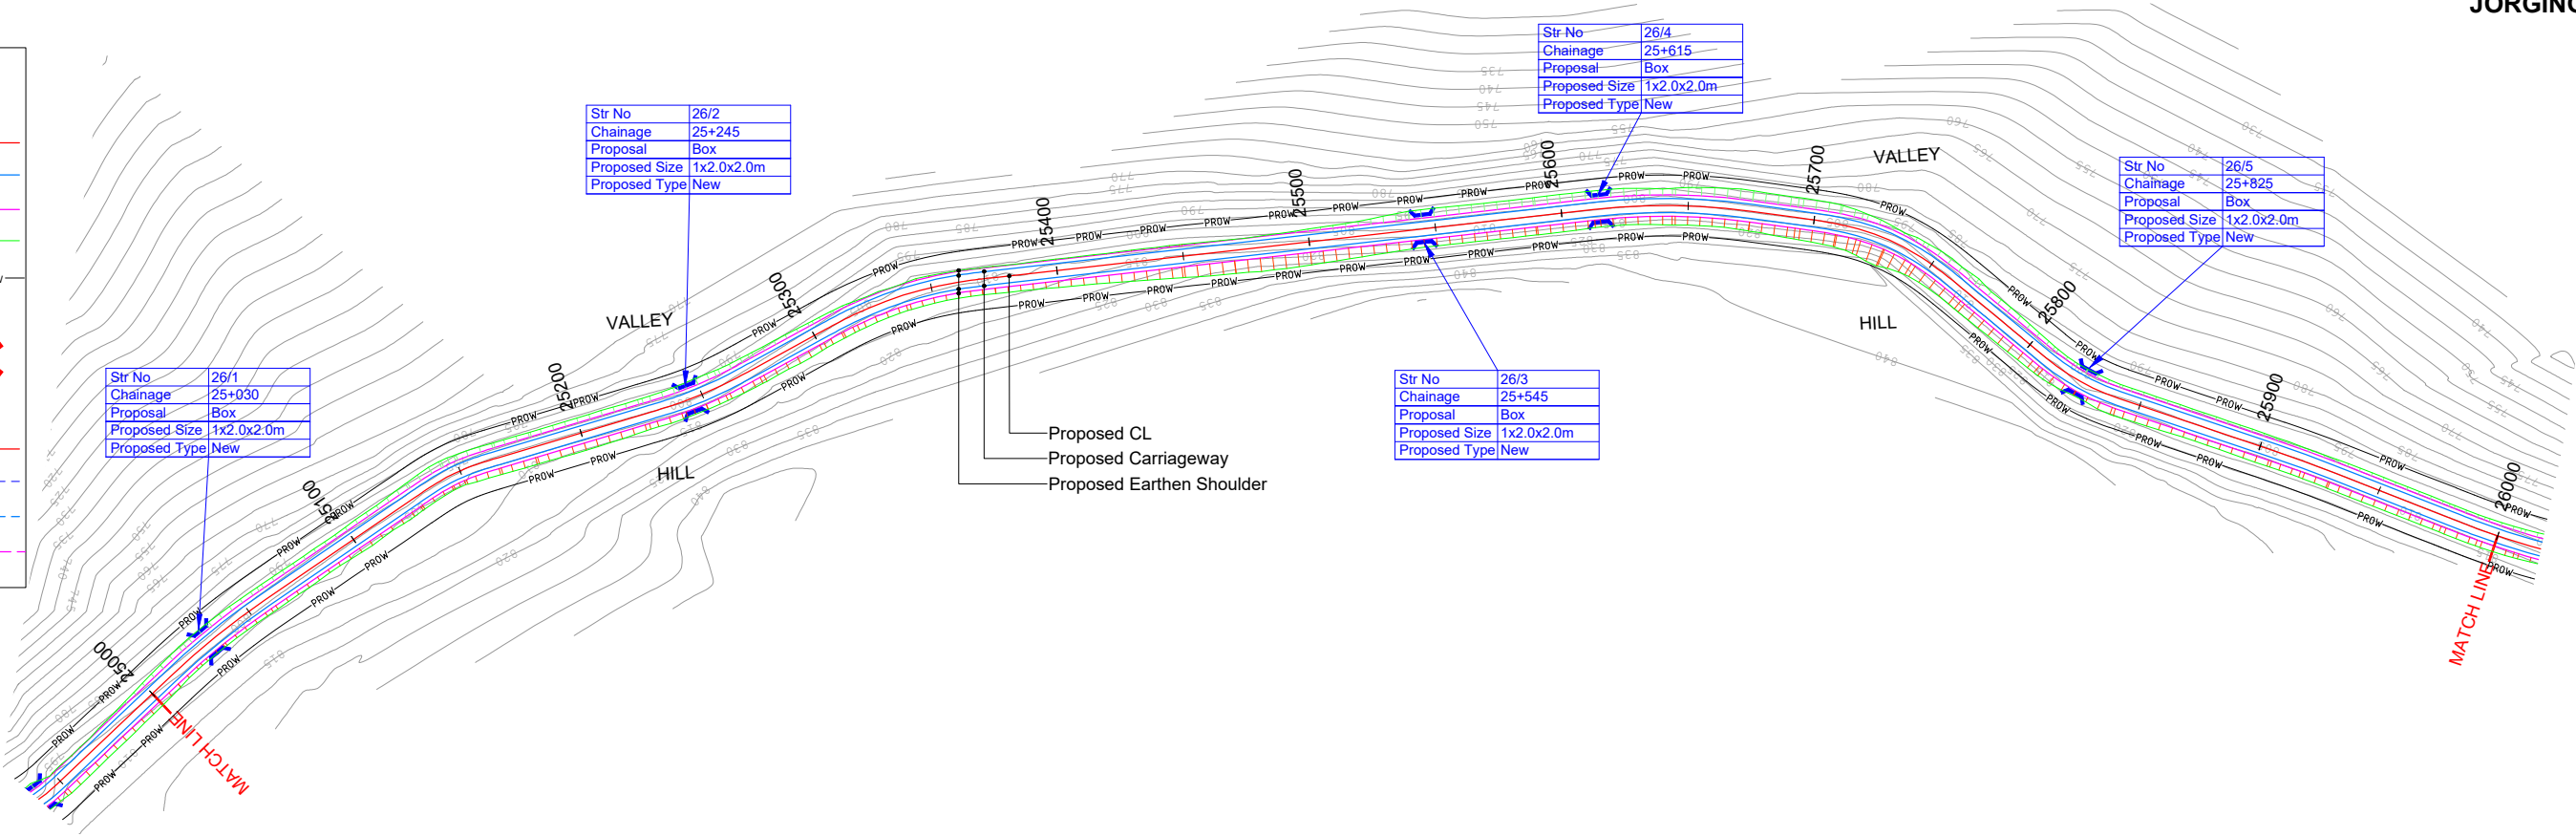

HIP NO. 188 AT CH. 25033.89				HIP NO. 189 AT CH. 25147.531				HIP NO. 190 AT CH. 25250.017				HIP NO. 191 AT CH. 25338.501				HIP NO. 192 AT CH. 25643.808				HIP NO. 193 AT CH. 25730.549				HIP NO. 194 AT CH. 25824.728				HIP NO. 195 AT CH. 25918.407			
X = 660794.832	Y = 3193848.517			X = 660681.285	Y = 3193843.403			X = 660581.795	Y = 3193867.883			X = 660493.388	Y = 3193874.016			X = 660215.569	Y = 3194001.302			X = 660150.054	Y = 3194058.336			X = 660116.616	Y = 3194146.535			X = 660056.221	Y = 3194218.396		
R (m)	300	Ls (m)		R (m)	70	Ls (m)	15	R (m)	150	Ls (m)	15	R (m)	150	Ls (m)	15	R (m)	250	Ls (m)		R (m)	90	Ls (m)	25	R (m)	90	Ls (m)		R (m)	500	Ls (m)	
Dc(deg)	9.1555	S(m)		Dc(deg)	5.4415	S(m)	0.13	Dc(deg)	6.2838	S(m)	0.06	Dc(deg)	16.4584	S(m)	0.06	Dc(deg)	14.2609	S(m)		Dc(deg)	15.9581	S(m)	0.29	Dc(deg)	21.0447	S(m)		Dc(deg)	2.8146	S(m)	
Lc(m)	47.94	Ts(deg)		Lc(m)	6.65	Ts(deg)	6.1388	Lc(m)	16.45	Ts(deg)	2.8648	Lc(m)	43.09	Ts(deg)	2.8648	Lc(m)	62.22	Ts(deg)		Lc(m)	25.07	Ts(deg)	7.9577	Lc(m)	33.06	Ts(deg)		Lc(m)	24.56	Ts(deg)	
Ts(m)	24.02	Δ(deg)	9.1555	Ts(m)	18.428	Δ(deg)	17.7191	Ts(m)	23.289	Δ(deg)	12.0134	Ts(m)	36.924	Δ(deg)	22.188	Ts(m)	31.274	Δ(deg)	14.2609	Ts(m)	38.274	Δ(deg)	31.8736	Ts(m)	16.717	Δ(deg)	21.0447	Ts(m)	12.283	Δ(deg)	2.8146
Es(m)	0.96	e(%)	3.70%	Es(m)	0.977	e(%)	10.00%	Es(m)	0.888	e(%)	7.41%	Es(m)	2.918	e(%)	7.41%	Es(m)	1.949	e(%)	4.44%	Es(m)	3.899	e(%)	7.90%	Es(m)	1.539	e(%)	7.90%	Es(m)	0.151	e(%)	-2.50%
V(km/hr)	50	We(m)	0.6	V(km/hr)	40	We(m)	0.9	V(km/hr)	50	We(m)	0.6	V(km/hr)	50	We(m)	0.6	V(km/hr)	50	We(m)	0.6	V(km/hr)	40	We(m)	0.9	V(km/hr)	40	We(m)	0.9	V(km/hr)	50	We(m)	Nil
CurveType	RIGHT			CurveType	RIGHT			CurveType	LEFT			CurveType	RIGHT			CurveType	RIGHT			CurveType	RIGHT			CurveType	LEFT			CurveType	RIGHT		

R7	AUG 2023	FINAL DPR
R6	JAN 2023	MODIFIED DETAILED PROJECT REPORT
R5	JULY 2022	MODIFIED DETAILED PROJECT REPORT
R4	AUG 2019	MODIFIED DETAILED PROJECT REPORT
R3	JULY 2018	DETAILED PROJECT REPORT
REV.	DATE	DESCRIPTION OF REVISIONS

CLIENT:



National Highways & Infrastructure Development Corporation Limited.
3rd Floor, PTI building, 4-Parliament Street, New Delhi-110001

PROJECT:

Consultancy Services for Preparation of Feasibility study and Detailed Project Report for Two laning of Pango to Jorging Road (Length - 90km) for execution on EPC Mode in the state of Arunachal Pradesh under SARDP-NE Phase 'B'

DPR CONSULTANT:



Shweta Technophile Consultants Pvt. Ltd.
(222-223,313, Rajhans Plaza, Ahinsa Khand-I, Indirapuram, Ghaziabad, UP-201014)



DRAWN BY	ASHISH RAWAT
DESIGN BY	RAM SONKAR
CHECKED BY	GEETA JINDAL
HORIZONTAL SCALE 1:2000	VERTICAL SCALE 1:200

TITLE:

PLAN AND PROFILE
FROM CH:25+000 TO CH:26+000

DRAWING NO.
NHIDCL/PANGO-JORGING/STC/PP- 47

A3

LEGEND

PLAN:-

PROP.CENTER LINE

PROP.CARRIAGEWAY EDGE

PROP.EARTHEN SHOULDER

TOE LINE

PROP.RIGHT OF WAY

CULVERT

MAJOR/MINOR BRIDGE


PROFILE:-

PROP.ROAD LEVEL

EXISTING GROUND LEVEL

GROUND LEVEL @6M LEFT

GROUND LEVEL @6M RIGHT

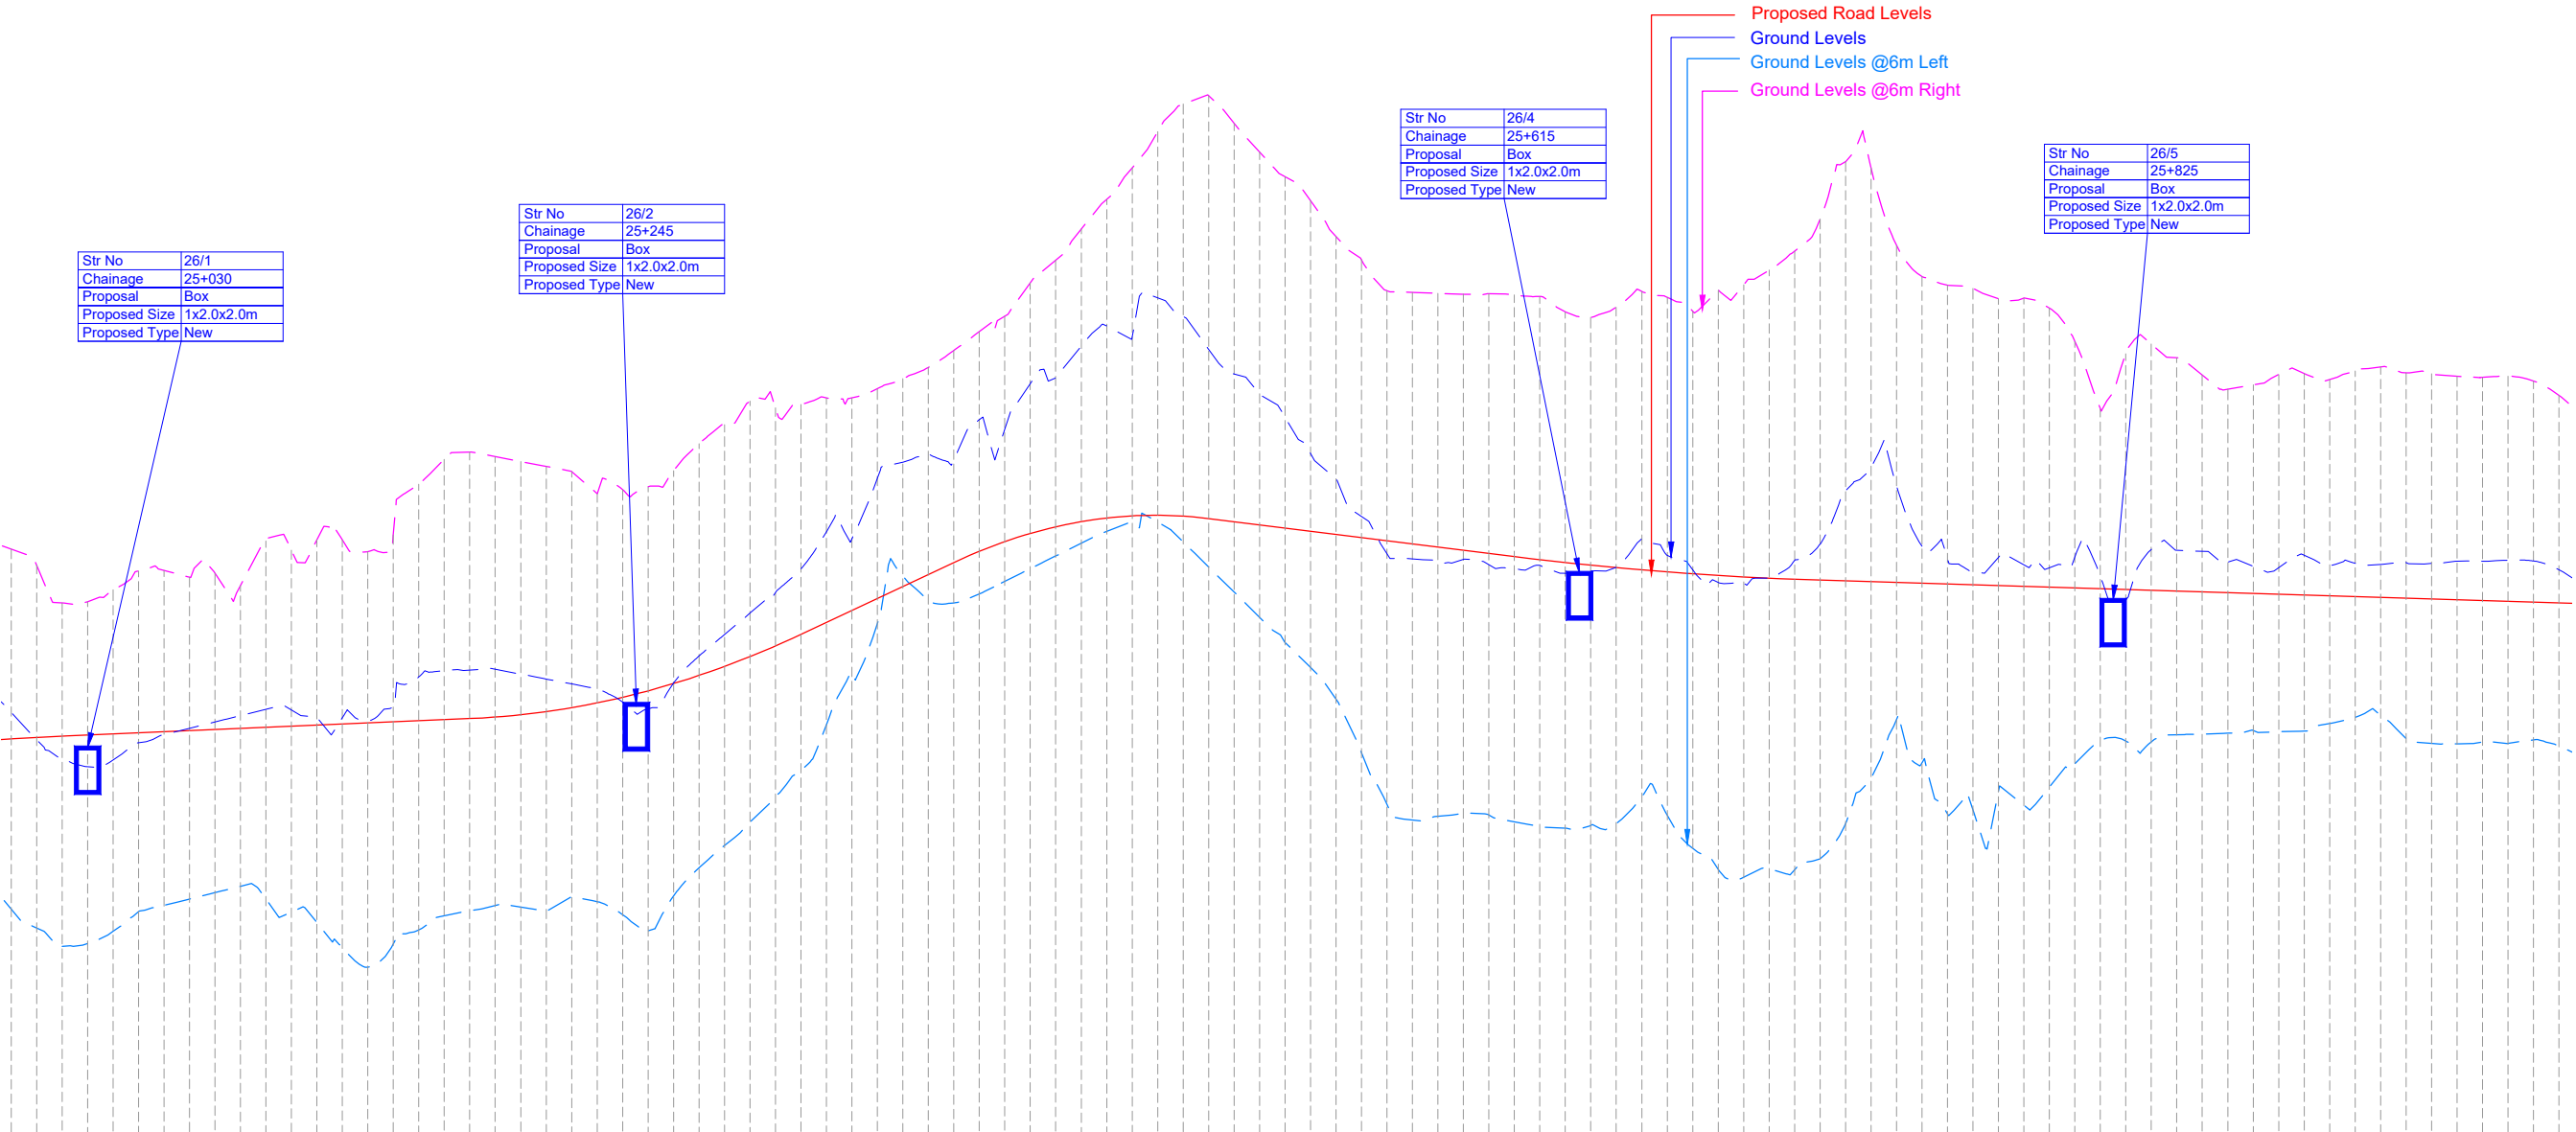


DATUM = 780

Chainage	-25000.000 -25010.000 -25020.000 -25030.000 -25040.000 -25050.000 -25060.000 -25070.000 -25080.000 -25090.000 -25100.000 -25110.000 -25120.000 -25130.000 -25140.000 -25150.000 -25160.000 -25170.000 -25180.000 -25190.000 -25200.000 -25210.000 -25220.000 -25230.000 -25240.000 -25250.000 -25260.000 -25270.000 -25280.000 -25290.000 -25300.000 -25310.000 -25320.000 -25330.000 -25340.000 -25350.000 -25360.000 -25370.000 -25380.000 -25390.000 -25400.000 -25410.000 -25420.000 -25430.000 -25440.000 -25450.000 -25460.000 -25470.000 -25480.000 -25490.000 -25500.000 -25510.000 -25520.000 -25530.000 -25540.000 -25550.000 -25560.000 -25570.000 -25580.000 -25590.000 -25600.000 -25610.000 -25620.000 -25630.000 -25640.000 -25650.000 -25660.000 -25670.000 -25680.000 -25690.000 -25700.000 -25710.000 -25720.000 -25730.000 -25740.000 -25750.000 -25760.000 -25770.000 -25780.000 -25790.000 -25800.000 -25810.000 -25820.000 -25830.000 -25840.000 -25850.000 -25860.000 -25870.000 -25880.000 -25890.000 -25900.000 -25910.000 -25920.000 -25930.000 -25940.000 -25950.000 -25960.000 -25970.000 -25980.000 -25990.000 -26000.000	
----------	--	--

LEGEND

PLAN:-
PROP.CENTER LINE
PROP.CARRIAGEWAY EDGE
PROP.EARTHEN SHOULDER
TOE LINE
PROP.RIGHT OF WAY
CULVERT
MAJOR/MINOR BRIDGE

PROFILE:-
PROP.ROAD LEVEL
EXISTING GROUND LEVEL
GROUND LEVEL @6M LEFT
GROUND LEVEL @6M RIGHT

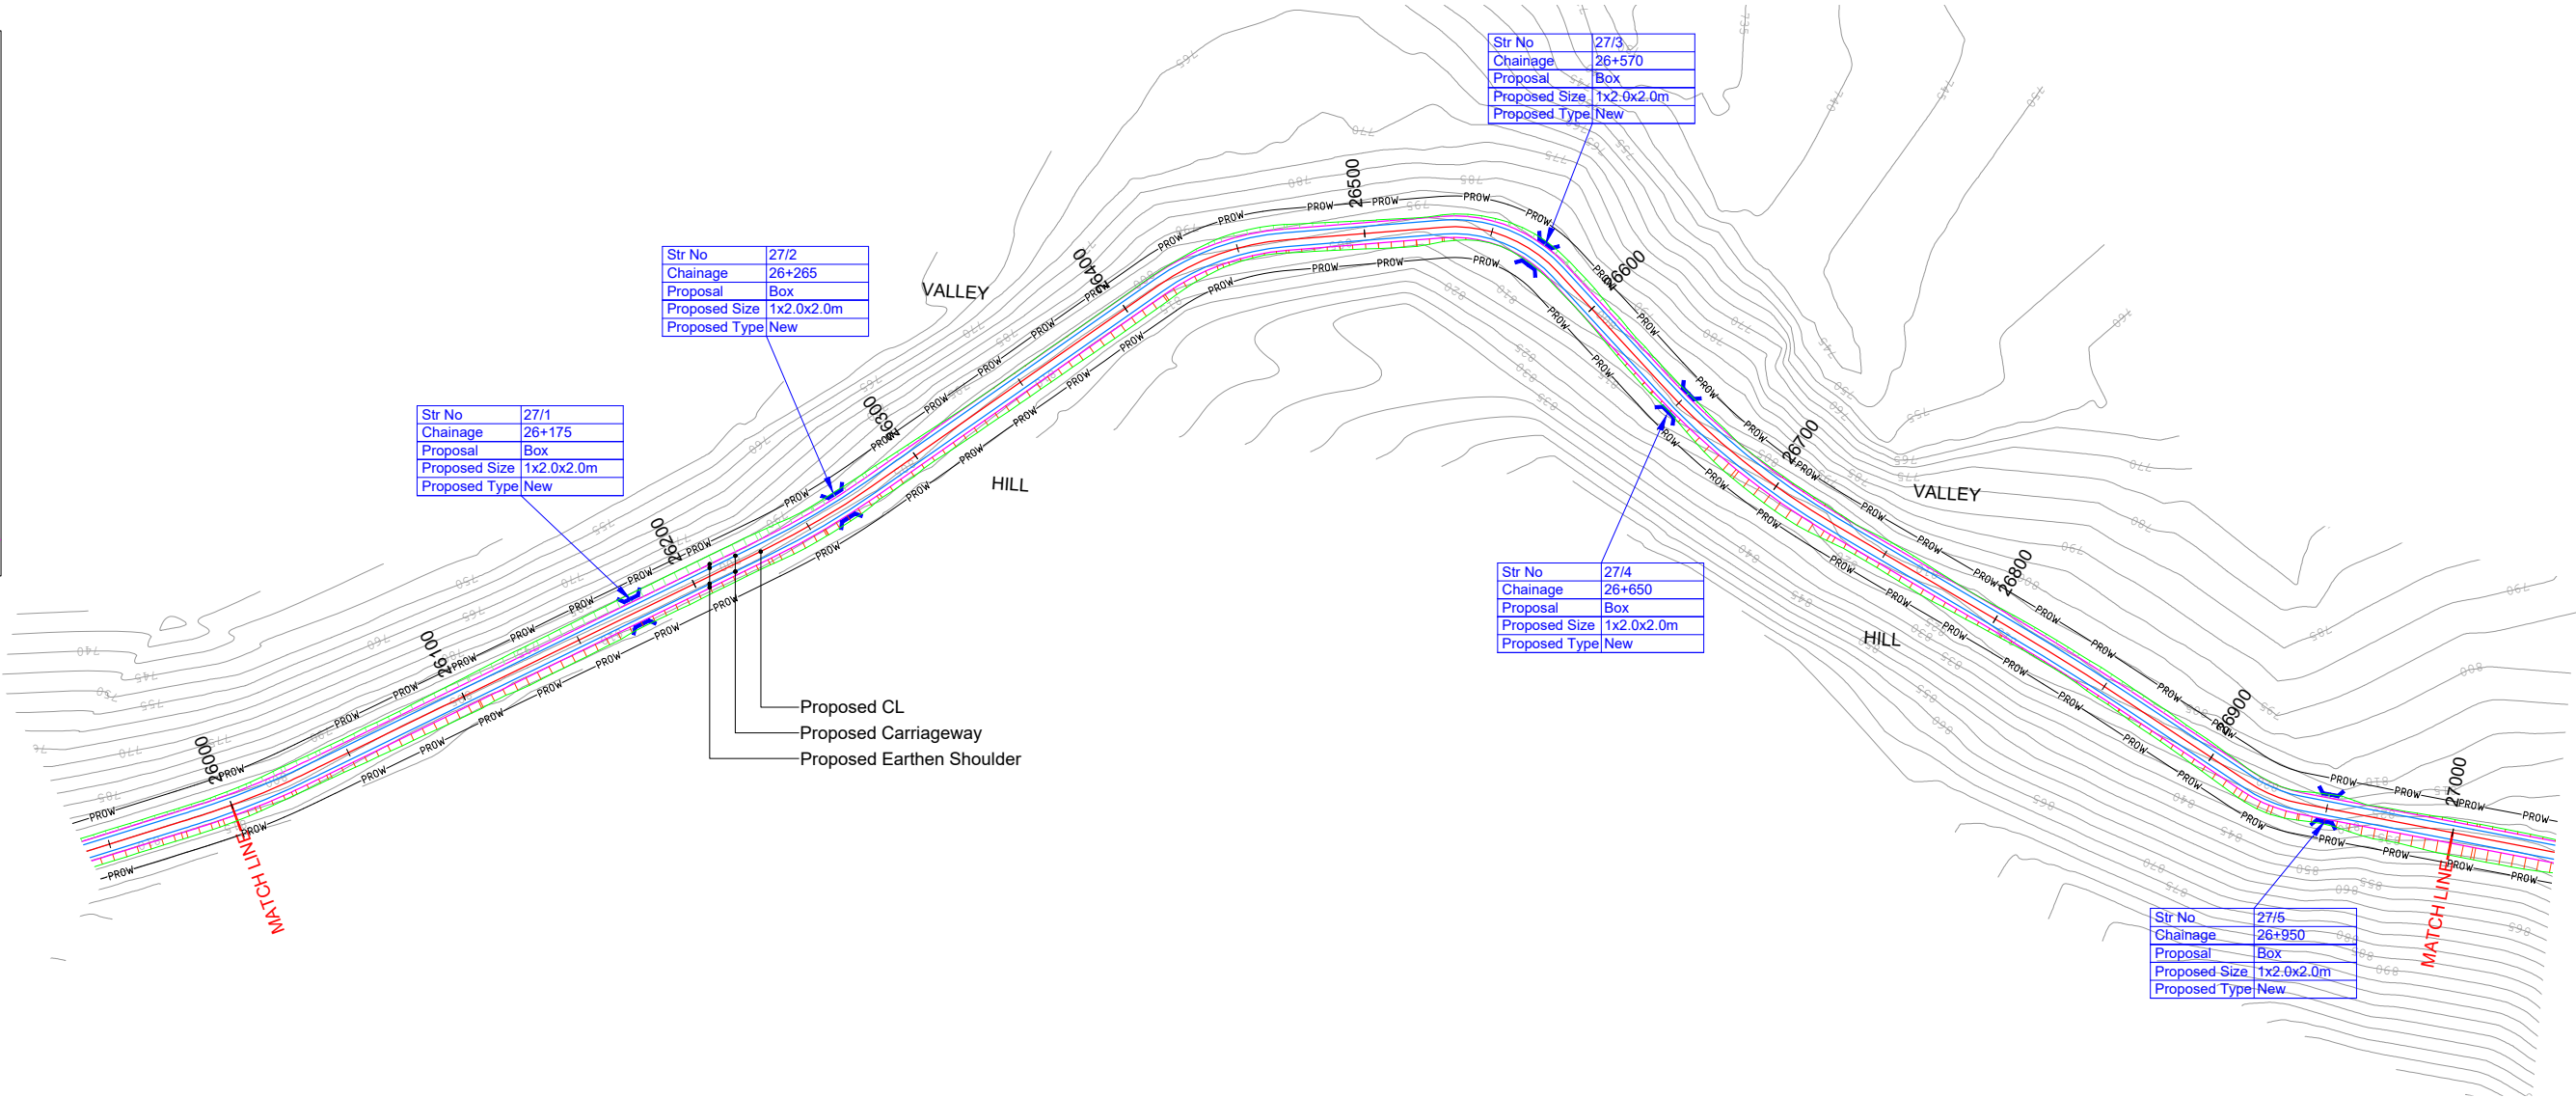

HIP NO. 196 AT CH. 26008.184				HIP NO. 197 AT CH. 26255.135				HIP NO. 198 AT CH. 26442.401				HIP NO. 199 AT CH. 26555.608				HIP NO. 200 AT CH. 26683.699				HIP NO. 201 AT CH. 26832.633				HIP NO. 202 AT CH. 26928.445			
X = 660001.496	Y = 3194289.579			X = 659824.444	Y = 3194461.816			X = 659670.673	Y = 3194569.9			X = 659622.756	Y = 3194675.217			X = 659682.771	Y = 3194790.834			X = 659710.221	Y = 3194937.549			X = 659732.948	Y = 3195030.783		
R (m)	300	Ls (m)	15	R (m)	300	Ls (m)		R (m)	100	Ls (m)		R (m)	55	Ls (m)		R (m)	300	Ls (m)		R (m)	1000	Ls (m)		R (m)	55	Ls (m)	
Dc(deg)	5.8119	S(m)	0.03	Dc(deg)	8.9905	S(m)		Dc(deg)	30.4327	S(m)		Dc(deg)	51.8975	S(m)		Dc(deg)	16.8364	S(m)		Dc(deg)	3.1026	S(m)		Dc(deg)	22.7162	S(m)	
Lc(m)	30.43	Ts(deg)	1.4324	Lc(m)	47.07	Ts(deg)		Lc(m)	53.11	Ts(deg)		Lc(m)	49.82	Ts(deg)		Lc(m)	88.16	Ts(deg)		Lc(m)	54.15	Ts(deg)		Lc(m)	21.81	Ts(deg)	
Ts(m)	30.261	Δ(deg)	8.6767	Ts(m)	23.585	Δ(deg)	8.9905	Ts(m)	27.2	Δ(deg)	30.4327	Ts(m)	26.764	Δ(deg)	51.8975	Ts(m)	44.397	Δ(deg)	16.8364	Ts(m)	27.082	Δ(deg)	3.1026	Ts(m)	11.048	Δ(deg)	22.7162
Es(m)	0.892	e(%)	3.70%	Es(m)	0.926	e(%)	3.70%	Es(m)	3.633	e(%)	10.00%	Es(m)	6.166	e(%)	10.00%	Es(m)	3.267	e(%)	3.70%	Es(m)	0.367	e(%)	-2.50%	Es(m)	1.099	e(%)	10.00%
V(km/hr)	50	We(m)	0.6	V(km/hr)	50	We(m)	0.6	V(km/hr)	50	We(m)	0.9	V(km/hr)	40	We(m)	1.2	V(km/hr)	50	We(m)	0.6	V(km/hr)	50	We(m)	Nil	V(km/hr)	40	We(m)	1.2
CurveType	LEFT			CurveType	LEFT			CurveType	RIGHT			CurveType	RIGHT			CurveType	LEFT			CurveType	RIGHT			CurveType	LEFT		

R7	AUG 2023	FINAL DPR
R6	JAN 2023	MODIFIED DETAILED PROJECT REPORT
R5	JULY 2022	MODIFIED DETAILED PROJECT REPORT
R4	AUG 2019	MODIFIED DETAILED PROJECT REPORT
R3	JULY 2018	DETAILED PROJECT REPORT
REV.	DATE	DESCRIPTION OF REVISIONS

CLIENT:



National Highways & Infrastructure Development Corporation Limited.
3rd Floor, PTI building, 4-Parliament Street, New Delhi-110001

PROJECT:

Consultancy Services for Preparation of Feasibility study and Detailed Project Report for Two laning of Pango to Jorging Road (Length - 90km) for execution on EPC Mode in the state of Arunachal Pradesh under SARDP-NE Phase 'B'

DPR CONSULTANT:



Shweta Technophile Consultants Pvt. Ltd.
(222-223,313, Rajhans Plaza, Ahinsa Khand-I, Indrapuram, Ghaziabad, UP-201014)

DRAWN BY	ASHISH RAWAT
DESIGN BY	RAM SONKAR
CHECKED BY	GEETA JINDAL
HORIZONTAL SCALE 1:2000	VERTICAL SCALE 1:200

TITLE:

PLAN AND PROFILE
FROM CH:26+000 TO CH:27+000

DRAWING NO.
NHIDCL/PANGO-JORGING/STC/PP- 49

A3

LEGEND

PLAN:-

PROP.CENTER LINE

PROP.CARRIAGEWAY EDGE

PROP.EARTHEN SHOULDER

TOE LINE

PROP.RIGHT OF WAY

CULVERT

MAJOR/MINOR BRIDGE


PROFILE:-

PROP.ROAD LEVEL

EXISTING GROUND LEVEL

GROUND LEVEL @6M LEFT

GROUND LEVEL @6M RIGHT

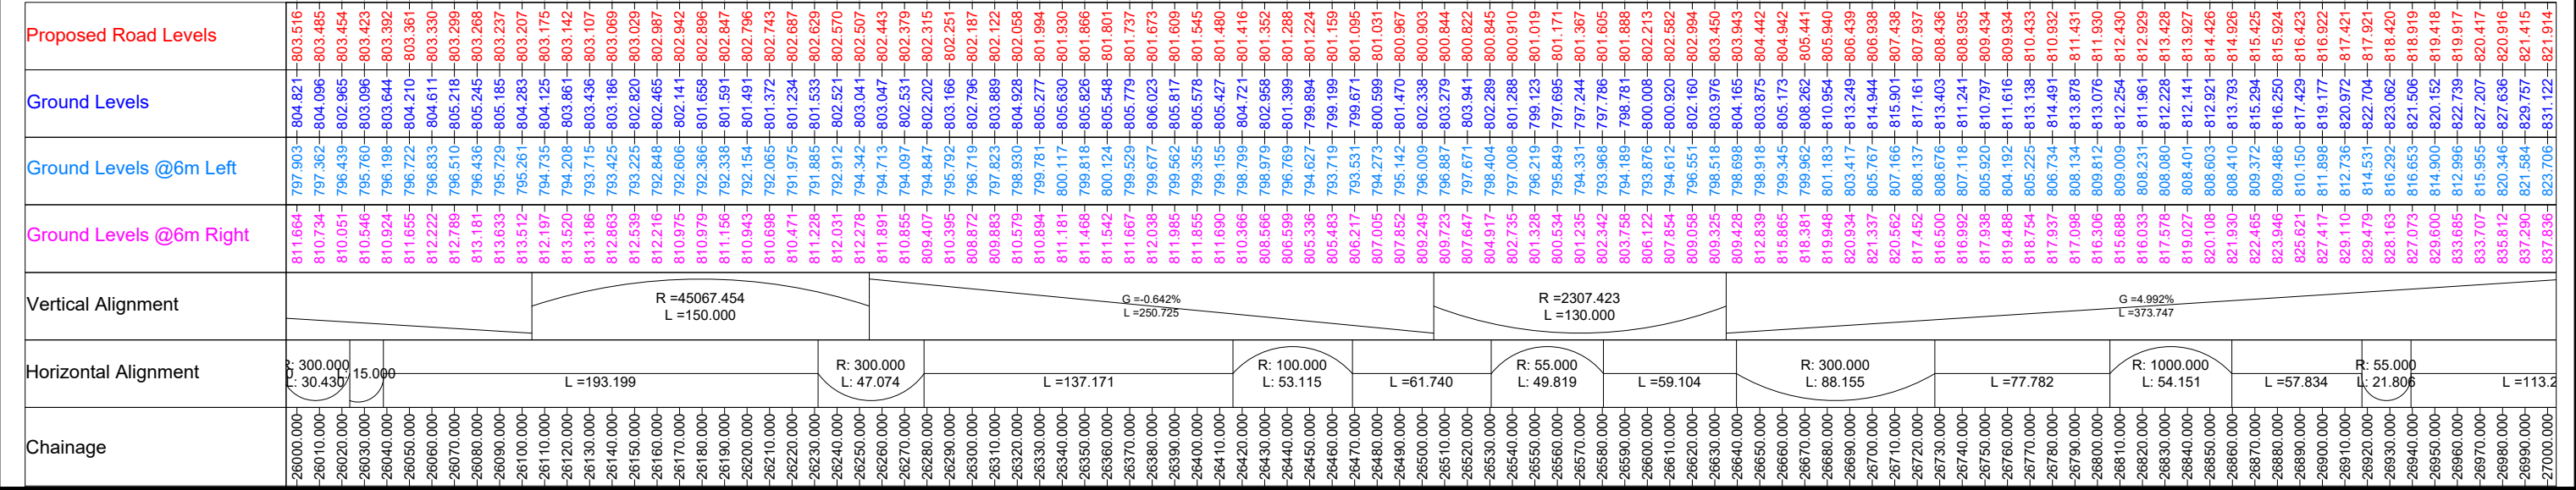

LEGEND

PLAN:-

PROP.CENTER LINE

PROP.CARRIAGEWAY EDGE

PROP.EARTHEN SHOULDER

TOE LINE

PROP.RIGHT OF WAY

CULVERT

MAJOR/MINOR BRIDGE


PROFILE:-

PROP.ROAD LEVEL

EXISTING GROUND LEVEL

GROUND LEVEL @6M LEFT

GROUND LEVEL @6M RIGHT

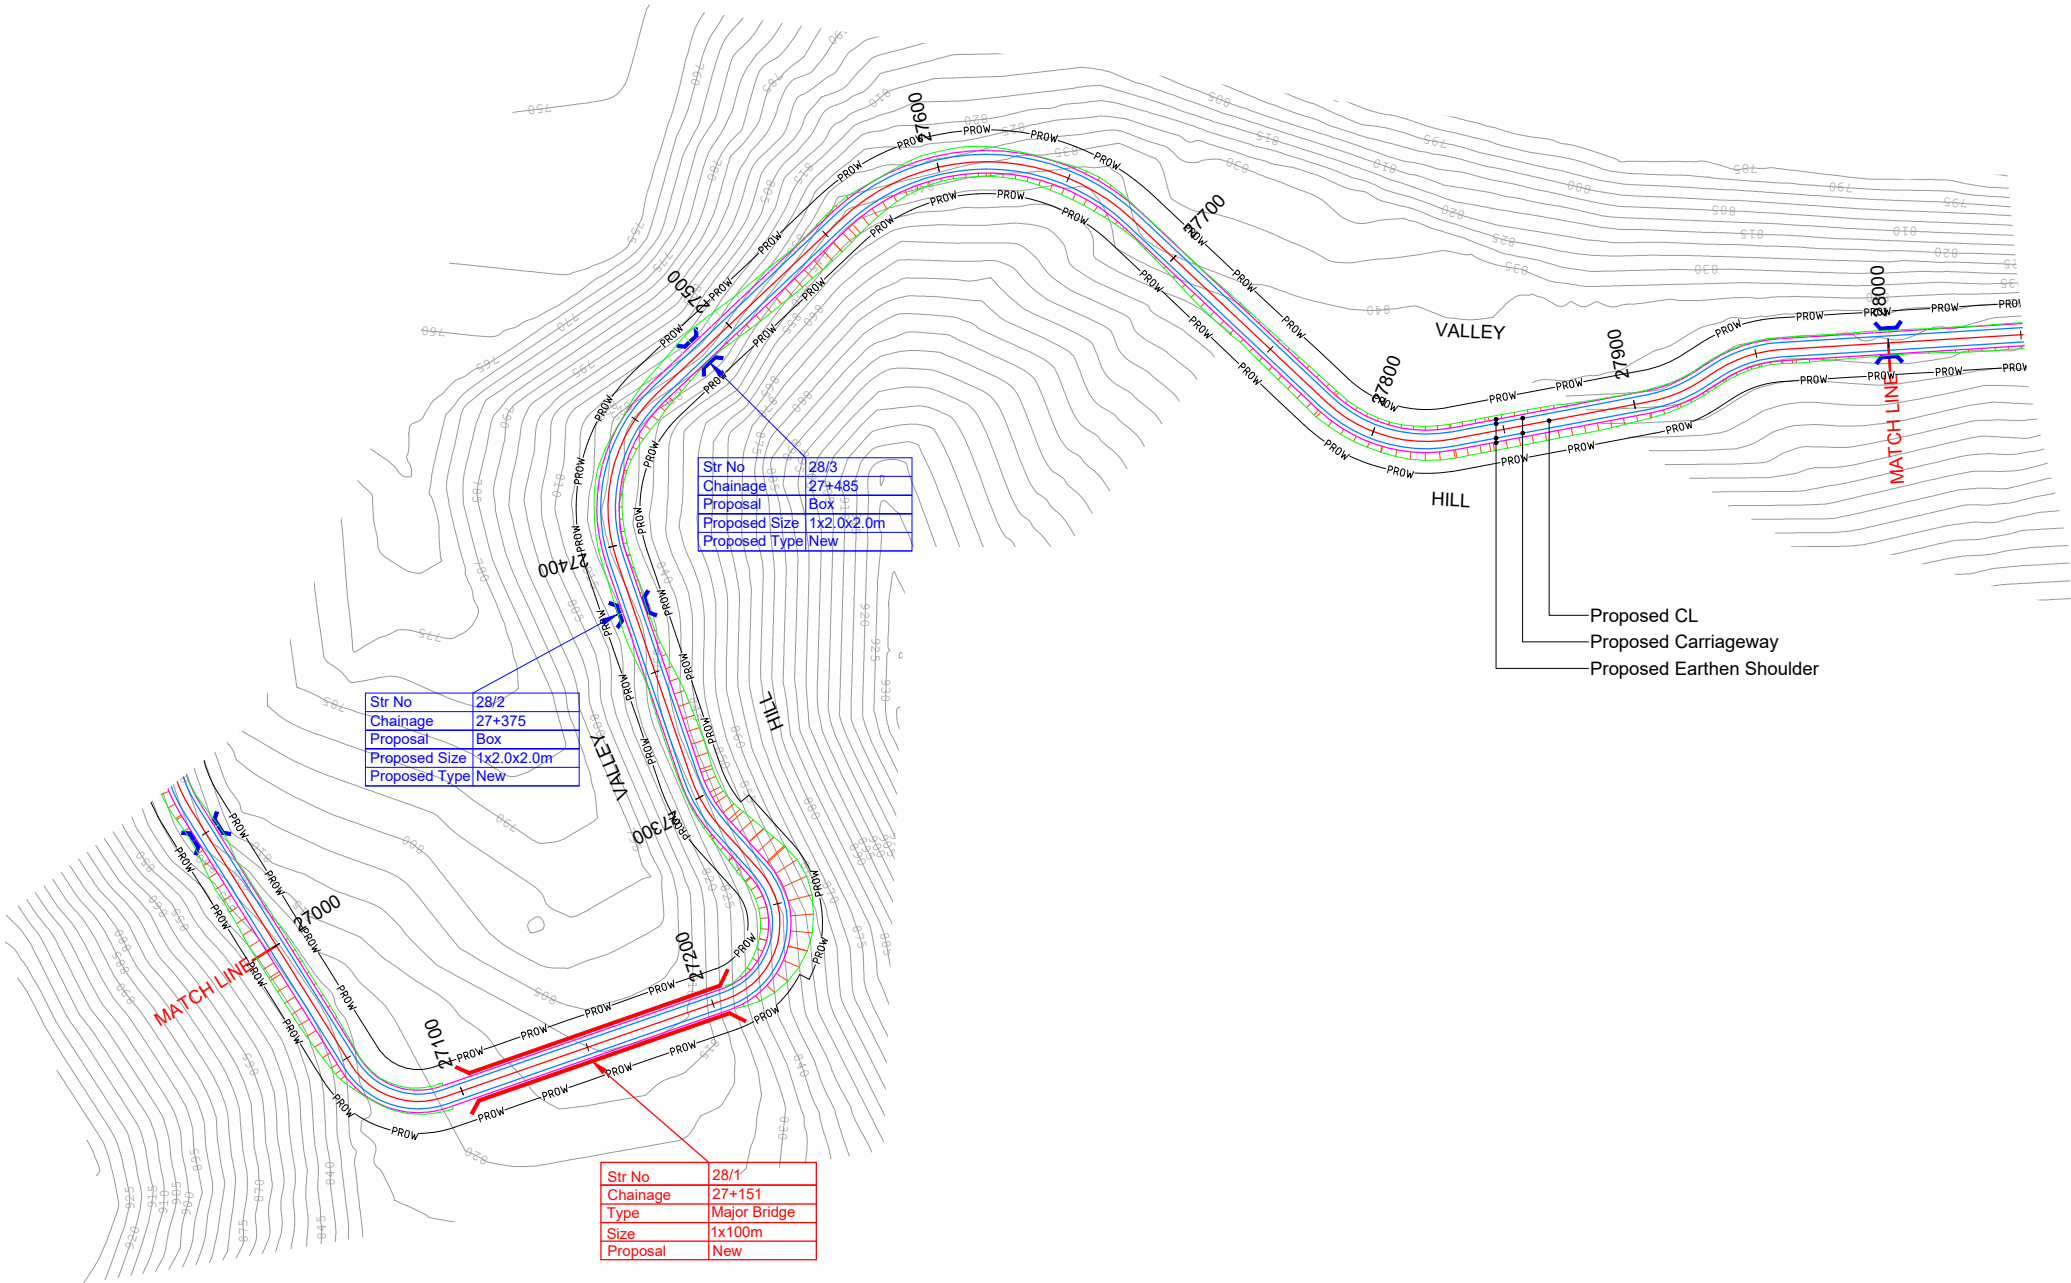

HIP NO. 203 AT CH. 27072.799				HIP NO. 204 AT CH. 27234.944				HIP NO. 205 AT CH. 27297.525				HIP NO. 206 AT CH. 27429.006				HIP NO. 207 AT CH. 27618.236				HIP NO. 208 AT CH. 27804.761				HIP NO. 209 AT CH. 27916.092				HIP NO. 210 AT CH. 27946.581			
X = 659709.721		Y = 3195177.164		X = 659528.54		Y = 3195189.599		X = 659554.201		Y = 3195115.426		X = 659544.115		Y = 3194979.873		X = 659348.592		Y = 3194907.62		X = 659266.817		Y = 3195094.024		X = 659155.882		Y = 3195118.329		X = 659125.423		Y = 3195113.052	
R (m)	30	Ls (m)		R (m)	30	Ls (m)		R (m)	55	Ls (m)		R (m)	60	Ls (m)		R (m)	80	Ls (m)		R (m)	55	Ls (m)		R (m)	55	Ls (m)		R (m)	50	Ls (m)	
Dc(deg)	77.0571	S(m)		Dc(deg)	113.0102	S(m)		Dc(deg)	23.3392	S(m)		Dc(deg)	65.4633	S(m)		Dc(deg)	86.594	S(m)		Dc(deg)	53.9549	S(m)		Dc(deg)	22.187	S(m)		Dc(deg)	29.395	S(m)	
Lc(m)	40.35	Ts(deg)		Lc(m)	59.17	Ts(deg)		Lc(m)	22.4	Ts(deg)		Lc(m)	68.55	Ts(deg)		Lc(m)	120.91	Ts(deg)		Lc(m)	51.79	Ts(deg)		Lc(m)	21.3	Ts(deg)		Lc(m)	25.65	Ts(deg)	
Ts(m)	23.887	Δ(deg)	77.0571	Ts(m)	45.334	Δ(deg)	113.0102	Ts(m)	11.36	Δ(deg)	23.3392	Ts(m)	38.566	Δ(deg)	65.4633	Ts(m)	75.38	Δ(deg)	86.594	Ts(m)	27.997	Δ(deg)	53.9549	Ts(m)	10.784	Δ(deg)	22.187	Ts(m)	13.115	Δ(deg)	29.395
Es(m)	8.349	e(%)	10.00%	Es(m)	24.361	e(%)	10.00%	Es(m)	1.161	e(%)	10.00%	Es(m)	11.326	e(%)	10.00%	Es(m)	29.919	e(%)	8.89%	Es(m)	6.716	e(%)	10.00%	Es(m)	1.047	e(%)	10.00%	Es(m)	1.691	e(%)	10.00%
V(km/hr)	30	We(m)	1.5	V(km/hr)	30	We(m)	1.5	V(km/hr)	40	We(m)	1.2	V(km/hr)	40	We(m)	1.2	V(km/hr)	40	We(m)	0.9	V(km/hr)	40	We(m)	1.2	V(km/hr)	40	We(m)	1.2	V(km/hr)	40	We(m)	1.2
CurveType	LEFT			CurveType	LEFT			CurveType	RIGHT			CurveType	RIGHT			CurveType	RIGHT			CurveType	LEFT			CurveType	LEFT			CurveType	RIGHT		

R7	AUG 2023	FINAL DPR
R6	JAN 2023	MODIFIED DETAILED PROJECT REPORT
R5	JULY 2022	MODIFIED DETAILED PROJECT REPORT
R4	AUG 2019	MODIFIED DETAILED PROJECT REPORT
R3	JULY 2018	DETAILED PROJECT REPORT
REV.	DATE	DESCRIPTION OF REVISIONS

CLIENT:



National Highways & Infrastructure Development Corporation Limited.
3rd Floor, PTI building, 4-Parliament Street, New Delhi-110001

PROJECT:

Consultancy Services for Preparation of Feasibility study and Detailed Project Report for Two laning of Pango to Jorging Road (Length - 90km) for execution on EPC Mode in the state of Arunachal Pradesh under SARDP-NE Phase 'B'

DPR CONSULTANT:



Shweta Technophile Consultants Pvt. Ltd.
(222-223,313, Rajhans Plaza, Ahinsa Khand-I, Indirapuram, Ghaziabad, UP-201014)

DRAWN BY	ASHISH RAWAT
DESIGN BY	RAM SONKAR
CHECKED BY	GEETA JINDAL
HORIZONTAL SCALE 1:2000	VERTICAL SCALE 1:200

TITLE:

PLAN AND PROFILE
FROM CH:27+000 TO CH:28+000

DRAWING NO.
NHIDCL/PANGO-JORGING/STC/PP- 51


A3

PROP. ROAD LEVEL ————

EXISTING GROUND LEVEL - - - -

GROUND LEVEL @6M LEFT - - - -

GROUND LEVEL @6M RIGHT - - - -

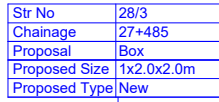

7	AUG 2023	FINAL DPR	CLIENT:  National Highways & Infrastructure Development Corporation Limited. 3rd Floor, PTI building, 4-Parliament Street, New Delhi-110001	PROJECT: Consultancy Services for Preparation of Feasibility study and Detailed Project Report for Two laning of Pango to Jorging Road (Length - 90km) for execution on EPC Mode in the state of Arunachal Pradesh under SARDP-NE Phase 'B'	DPR CONSULTANT:  Shweta Technophile Consultants Pvt. Ltd. (222-223,313, Rajhans Plaza, Ahinsa Khand-I, Indirapuram, Ghaziabad, UP-201014)		DRAWN BY	ASHISH RAWAT	TITLE: PLAN AND PROFILE FROM CH:27+000 TO CH:28+000	
6	JAN 2023	MODIFIED DETAILED PROJECT REPORT					DESIGN BY	RAM SONKAR		
5	JULY 2022	MODIFIED DETAILED PROJECT REPORT					CHECKED BY	GEETA JINDAL		
4	AUG 2019	MODIFIED DETAILED PROJECT REPORT					HORIZONTAL SCALE	VERTICAL SCALE	DRAWING NO.	
3	JULY 2018	DETAILED PROJECT REPORT					1:2000	1:200	NHIDCL/PANGO-JORGING/STC/PP- 52	A3
2	DATE	DESCRIPTION OF REVISIONS								

LEGEND

PLAN:-

PROP.CENTER LINE

PROP.CARRIAGEWAY EDGE

PROP.EARTHEN SHOULDER

TOE LINE

PROP.RIGHT OF WAY

CULVERT

MAJOR/MINOR BRIDGE


PROFILE:-

PROP.ROAD LEVEL

EXISTING GROUND LEVEL

GROUND LEVEL @6M LEFT

GROUND LEVEL @6M RIGHT

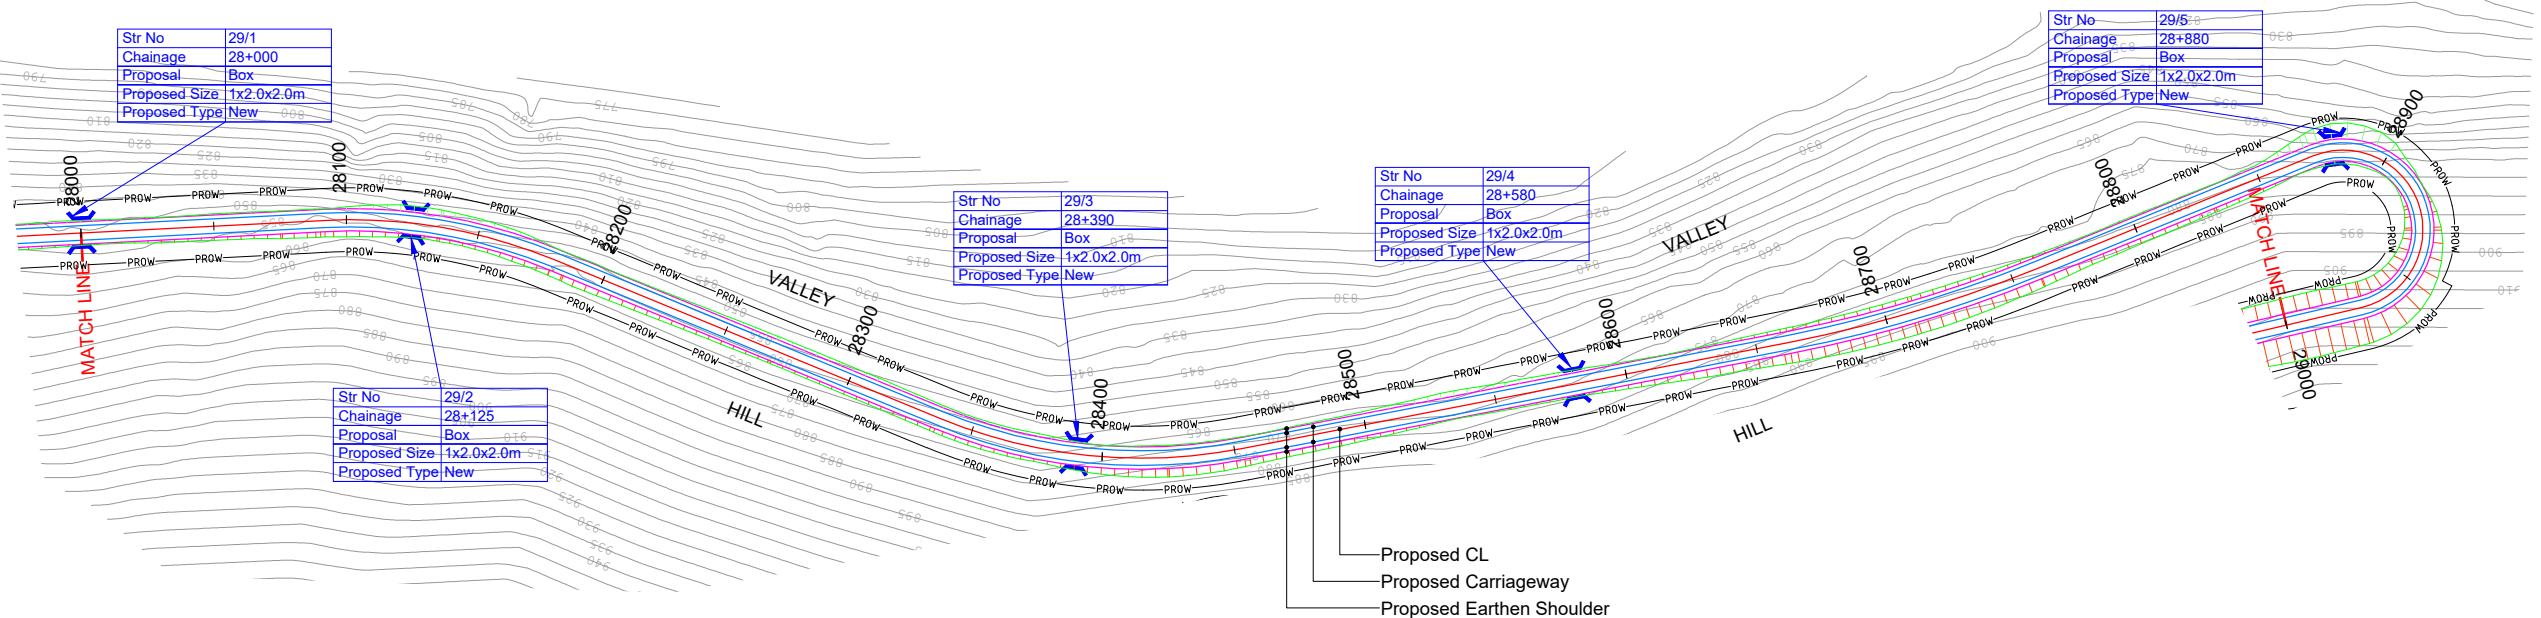

HIP NO. 211 AT CH. 28135.859				HIP NO. 212 AT CH. 28394.901				HIP NO. 213 AT CH. 28711.37				HIP NO. 214 AT CH. 28921.583			
X = 658946.111		Y = 3195176.783		X = 658760.881		Y = 3195361.332		X = 658449.018		Y = 3195425.143		X = 658666.859		Y = 3195423.893	
R (m)	200	Ls (m)		R (m)	200	Ls (m)		R (m)	500	Ls (m)		R (m)	30	Ls (m)	
Dc(deg)	25.3285	S(m)		Dc(deg)	33.331	S(m)		Dc(deg)	11.2349	S(m)		Dc(deg)	189.0588	S(m)	
Lc(m)	88.41	Ts(deg)		Lc(m)	116.35	Ts(deg)		Lc(m)	98.04	Ts(deg)		Lc(m)	98.99	Ts(deg)	
Ts(m)	44.941	Δ(deg)	25.3285	Ts(m)	59.872	Δ(deg)	33.331	Ts(m)	49.179	Δ(deg)	11.2349	Ts(m)	-378.698	Δ(deg)	189.0588
Es(m)	4.987	e(%)	5.56%	Es(m)	8.769	e(%)	5.56%	Es(m)	2.413	e(%)	-2.50%	Es(m)	-409.885	e(%)	10.00%
V(km/hr)	50	We(m)	0.6	V(km/hr)	50	We(m)	0.6	V(km/hr)	50	We(m)	Nil	V(km/hr)	30	We(m)	1.5
CurveType	RIGHT			CurveType	LEFT			CurveType	RIGHT			CurveType	LEFT		

R7	AUG 2023	FINAL DPR
R6	JAN 2023	MODIFIED DETAILED PROJECT REPORT
R5	JULY 2022	MODIFIED DETAILED PROJECT REPORT
R4	AUG 2019	MODIFIED DETAILED PROJECT REPORT
R3	JULY 2018	DETAILED PROJECT REPORT
REV.	DATE	DESCRIPTION OF REVISIONS

CLIENT:

National Highways & Infrastructure Development Corporation Limited.
3rd Floor, PTI building, 4-Parliament Street, New Delhi-11001

PROJECT:

Consultancy Services for Preparation of Feasibility study and Detailed Project Report for Two laning of Pango to Jorging Road (Length - 90km) for execution on EPC Mode in the state of Arunachal Pradesh under SARDP-NE Phase 'B'

DPR CONSULTANT:

Shweta Technophile Consultants Pvt. Ltd.
(222-223,313, Rajhans Plaza, Ahinsa Khand-I, Indirapuram, Ghaziabad, UP-201014)

DRAWN BY	ASHISH RAWAT
DESIGN BY	RAM SONKAR
CHECKED BY	GEETA JINDAL
HORIZONTAL SCALE 1:2000	VERTICAL SCALE 1:200

TITLE:

PLAN AND PROFILE
FROM CH:28+000 TO 29+000

DRAWING NO.
MORT&H/PANGO-JORGING/STC/PP-53

A3

LEGEND

PLAN:-

PROP.CENTER LINE

PROP.CARRIAGEWAY EDGE

PROP.EARTHEN SHOULDER

TOE LINE

PROP.RIGHT OF WAY

CULVERT

MAJOR/MINOR BRIDGE


PROFILE:-

PROP.ROAD LEVEL

EXISTING GROUND LEVEL

GROUND LEVEL @6M LEFT

GROUND LEVEL @6M RIGHT

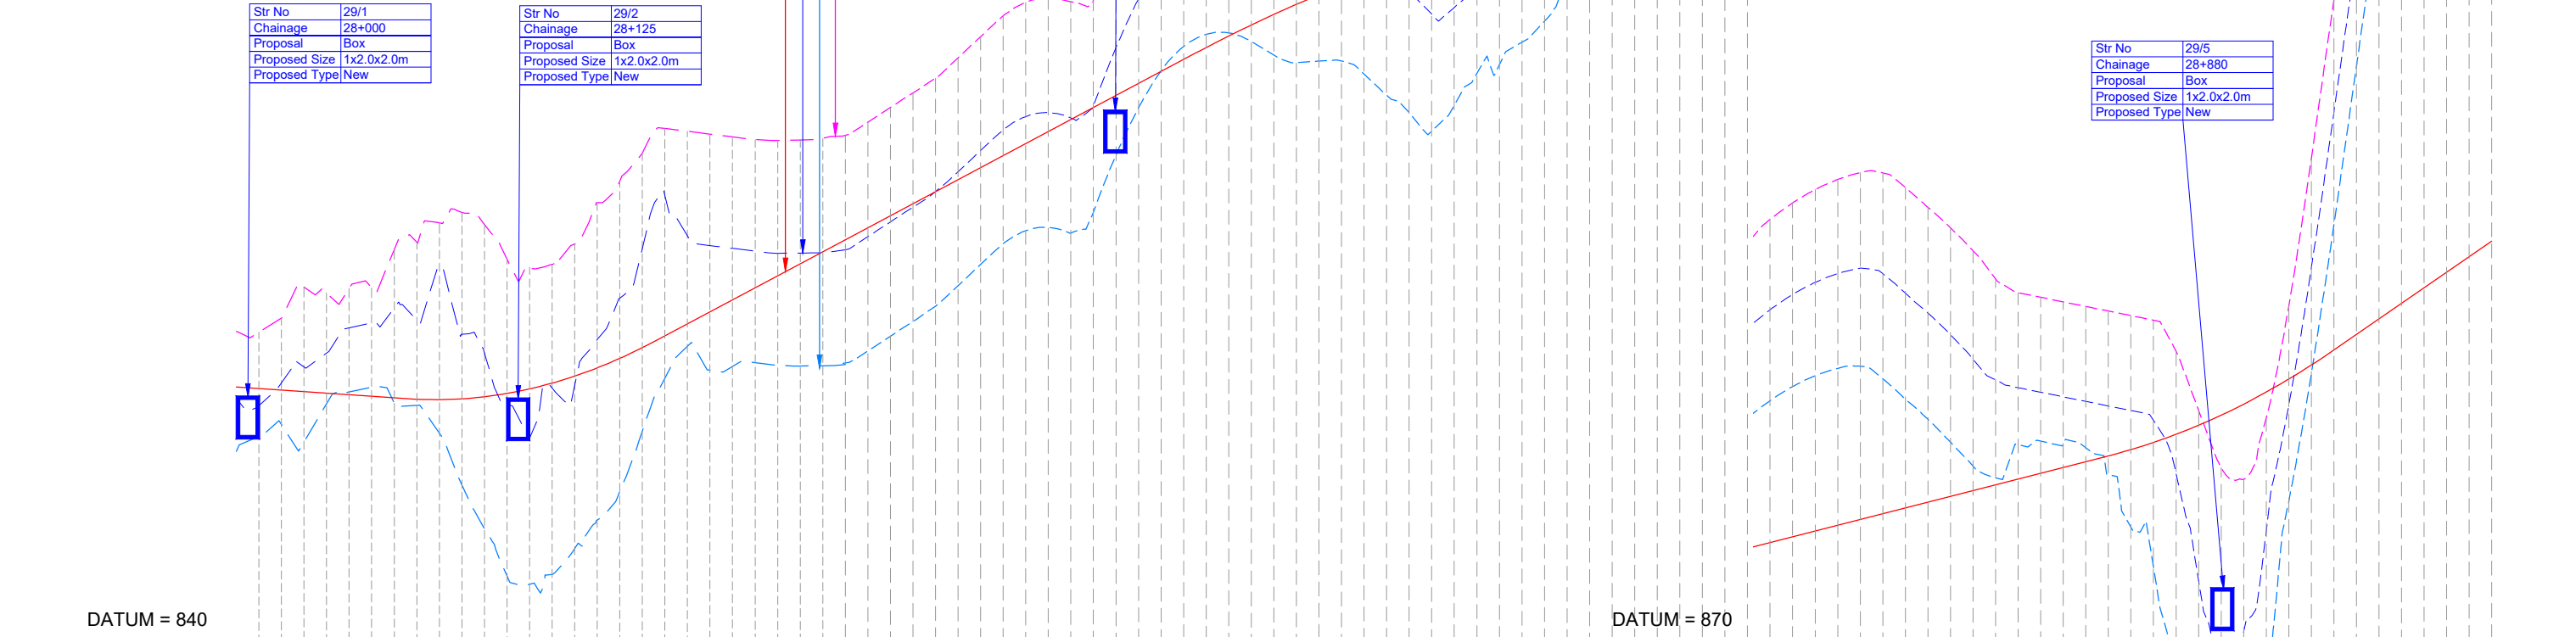

Proposed Road Levels	851.289 851.220 851.151 851.082 851.012 850.943 850.874 850.805 850.741 850.723 850.760 850.852 850.998 851.199 851.455 851.765 852.130 852.550 853.049 853.549 854.082 854.615 855.148 855.681 856.213 856.746 857.279 857.812 858.345 858.878 859.411 859.944 860.476 861.009 861.542 862.075 862.608 863.141 863.674 864.207 864.740 865.273 865.805 866.335 866.845 867.334 867.802 868.249 868.674 869.078 869.480 869.821 870.162 870.480 870.778 871.054 871.312 871.569 871.825 872.081 872.337 872.594 872.850 873.106 873.362 873.619 873.875 874.131 874.387 874.644 874.900 875.156 875.412 875.669 875.925 876.181 876.437 876.693 876.950 877.206 877.462 877.718 877.975 878.231 878.488 878.744 879.000 879.256 879.512 879.768 880.024 880.280 880.536 880.792 881.048 881.304 881.560 881.816 882.072 882.328 882.584 882.840 883.096 883.352 883.608 883.864 884.120 884.376 884.632 884.888 885.144 885.400 885.656 885.912 886.168 886.424 886.680 886.936 887.192 887.448 887.704 887.960 888.216 888.472 888.728 888.984 889.240 889.496 889.752 889.999 890.255 890.511 890.767 891.023 891.279 891.535 891.791 892.047 892.303 892.559 892.815 893.071 893.327 893.583 893.839 894.095 894.351 894.607 894.863 895.119 895.375 895.631 895.887 896.143 896.399 896.655 896.911 897.167 897.423 897.679 897.935 898.191 898.447 898.703 898.959 899.215 899.471 899.727 900.000
Ground Levels	850.761 850.457 851.151 851.082 851.012 850.943 850.874 850.805 850.741 850.723 850.760 850.852 850.998 851.199 851.455 851.765 852.130 852.550 853.049 853.549 854.082 854.615 855.148 855.681 856.213 856.746 857.279 857.812 858.345 858.878 859.411 859.944 860.476 861.009 861.542 862.075 862.608 863.141 863.674 864.207 864.740 865.273 865.805 866.335 866.845 867.334 867.802 868.249 868.674 869.078 869.480 869.821 870.162 870.480 870.778 871.054 871.312 871.569 871.825 872.081 872.337 872.594 872.850 873.106 873.362 873.619 873.875 874.131 874.387 874.644 874.900 875.156 875.412 875.669 875.925 876.181 876.437 876.693 876.950 877.206 877.462 877.718 877.975 878.231 878.488 878.744 879.000 879.256 879.512 879.768 880.024 880.280 880.536 880.792 881.048 881.304 881.560 881.816 882.072 882.328 882.584 882.840 883.096 883.352 883.608 883.864 884.120 884.376 884.632 884.888 885.144 885.400 885.656 885.912 886.168 886.424 886.680 886.936 887.192 887.448 887.704 887.960 888.216 888.472 888.728 888.984 889.240 889.496 889.752 889.999 890.255 890.511 890.767 891.023 891.279 891.535 891.791 892.047 892.303 892.559 892.815 893.071 893.327 893.583 893.839 894.095 894.351 894.607 894.863 895.119 895.375 895.631 895.887 896.143 896.399 896.655 896.911 897.167 897.423 897.679 897.935 898.191 898.447 898.703 898.959 899.215 899.471 899.727 900.000
Ground Levels @6m Left	848.427 849.091 849.619 848.850 850.542 851.064 851.272 850.569 850.472 849.231 846.942 845.012 842.898 842.535 842.975 844.114 845.377 846.642 849.335 851.664 853.091 852.026 852.199 852.364 852.251 852.218 852.233 852.215 852.227 852.238 852.349 852.880 853.534 853.675 854.318 854.975 855.678 856.381 857.033 857.733 858.335 858.935 860.535 861.135 861.735 1383.735 13

LEGEND

PLAN:-

PROP.CENTER LINE

PROP.CARRIAGEWAY EDGE

PROP.EARTHEN SHOULDER

TOE LINE

PROP.RIGHT OF WAY

CULVERT

MAJOR/MINOR BRIDGE


PROFILE:-

PROP.ROAD LEVEL

EXISTING GROUND LEVEL

GROUND LEVEL @6M LEFT

GROUND LEVEL @6M RIGHT

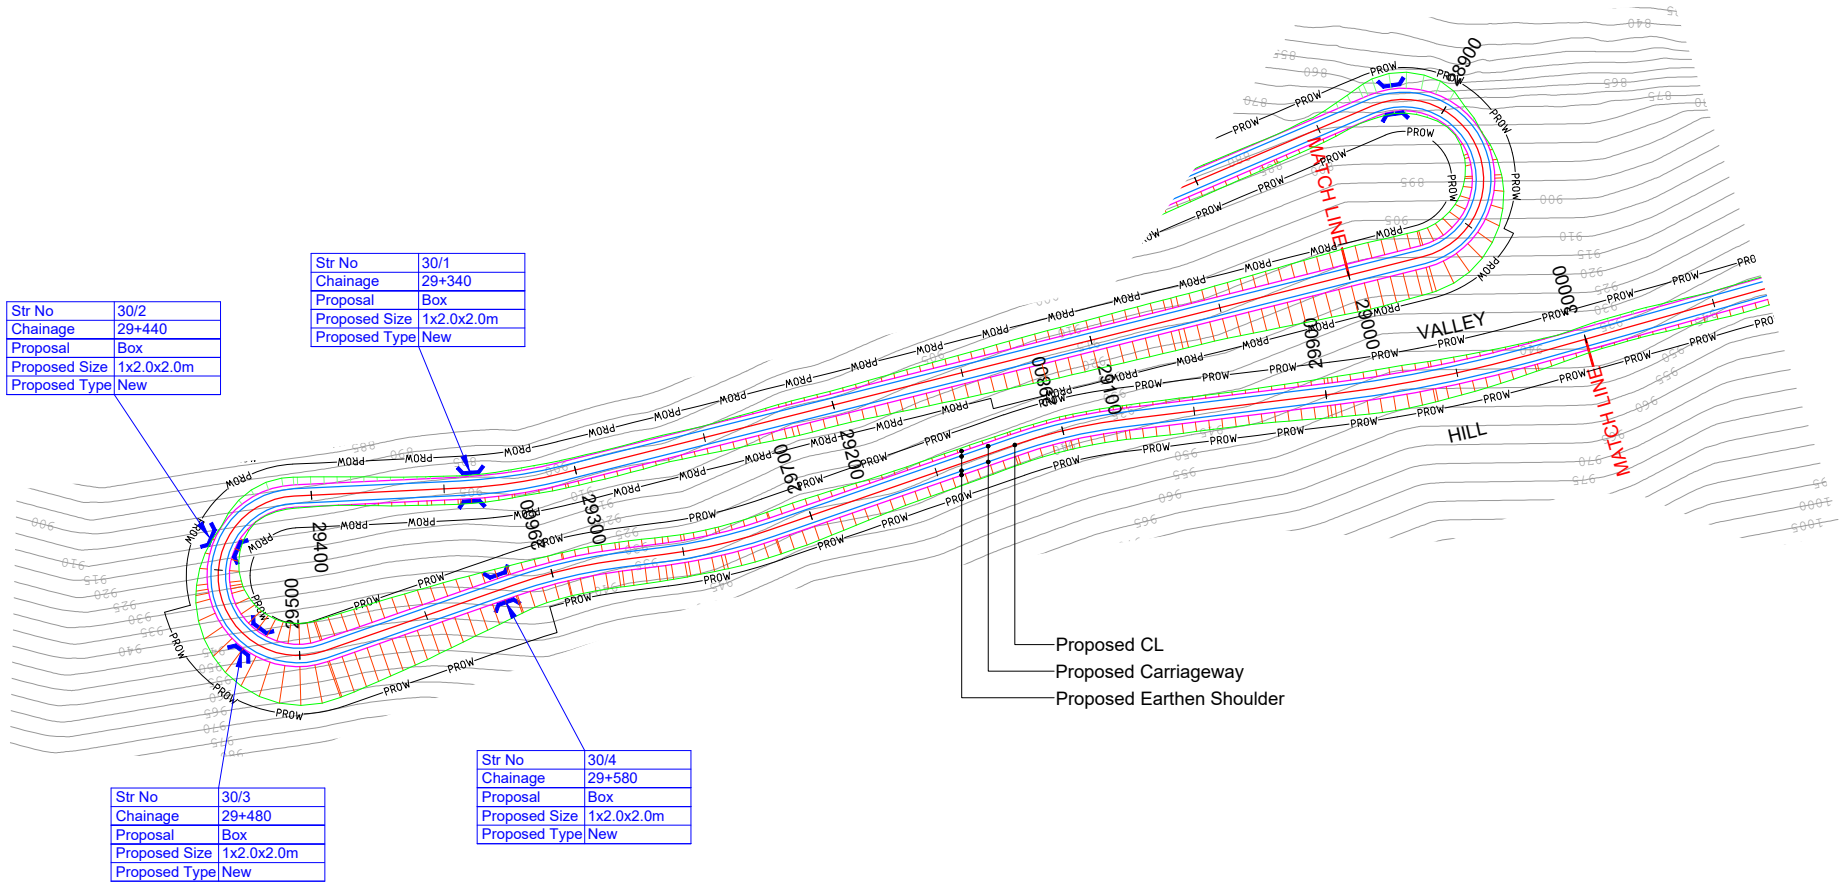

HIP NO. 215 AT CH. 29324.008			
X = 658641.48		Y = 3195428.088	
R (m)	200	Ls (m)	
Dc(deg)	11.4319	S(m)	
Lc(m)	39.9	Ts(deg)	
Ts(m)	20.019	Δ(deg)	11.4319
Es(m)	0.999	e(%)	5.56%
V(km/hr)	50	We(m)	0.6
CurveType	RIGHT		

HIP NO. 216 AT CH. 29457.932				
X = 658525.553		Y = 3195472.17		
R (m)	30	Ls (m)		
Dc(deg)	196.5264	S(m)		
Lc(m)	102.9	Ts(deg)		
Ts(m)	-206.57	Δ(deg)	196.5264	
Es(m)	-238.738	e(%)	10.00%	
V(km/hr)	30	We(m)	1.5	
CurveType	RIGHT			

HIP NO. 217 AT CH. 29605.458			
X = 658635.654		Y = 3195463.906	
R (m)	200	Ls (m)	
Dc(deg)	12.031	S(m)	
Lc(m)	42	Ts(deg)	
Ts(m)	21.075	Δ(deg)	12.031
Es(m)	1.107	e(%)	5.56%
V(km/hr)	50	We(m)	0.6
CurveType	LEFT		

HIP NO. 218 AT CH. 29663.691			
X = 658579.621		Y = 3195480.316	
R (m)	200	Ls (m)	
Dc(deg)	11.9562	S(m)	
Lc(m)	41.74	Ts(deg)	
Ts(m)	20.944	Δ(deg)	11.9562
Es(m)	1.094	e(%)	5.56%
V(km/hr)	50	We(m)	0.6
CurveType	LEFT		

HIP NO. 219 AT CH. 29802.201			
X = 658441.358		Y = 3195490.874	
R (m)	200	Ls (m)	
Dc(deg)	12.1688	S(m)	
Lc(m)	42.48	Ts(deg)	
Ts(m)	21.319	Δ(deg)	12.1688
Es(m)	1.133	e(%)	5.56%
V(km/hr)	50	We(m)	0.6
CurveType	RIGHT		

HIP NO. 220 AT CH. 29940.968			
X = 658308.182		Y = 3195530.413	
R (m)	500	Ls (m)	
Dc(deg)	8.7216	S(m)	
Lc(m)	76.11	Ts(deg)	
Ts(m)	38.129	Δ(deg)	8.7216
Es(m)	1.452	e(%)	-2.50%
V(km/hr)	50	We(m)	Nil
CurveType	LEFT		

R7	AUG 2023	FINAL DPR
R6	JAN 2023	MODIFIED DETAILED PROJECT REPORT
R5	JULY 2022	MODIFIED DETAILED PROJECT REPORT
R4	AUG 2019	MODIFIED DETAILED PROJECT REPORT
R3	JULY 2018	DETAILED PROJECT REPORT
REV.	DATE	DESCRIPTION OF REVISIONS

CLIENT:



National Highways & Infrastructure Development Corporation Limited.
3rd Floor, PTI building, 4-Parliament Street, New Delhi-11001

PROJECT:

Consultancy Services for Preparation of Feasibility study and Detailed Project Report for Two laning of Pango to Jorging Road (Length - 90km) for execution on EPC Mode in the state of Arunachal Pradesh under SARDP-NE Phase 'B'

DPR CONSULTANT:



Shweta Technophile Consultants Pvt. Ltd.
(222-223,313, Rajhans Plaza, Ahinsa Khand-I, Indirapuram, Ghaziabad, UP-201014)

DRAWN BY	ASHISH RAWAT
DESIGN BY	RAM SONKAR
CHECKED BY	GEETA JINDAL
HORIZONTAL SCALE 1:2000	VERTICAL SCALE 1:200

TITLE:

PLAN AND PROFILE
FROM CH:29+000 TO 30+000

DRAWING NO.
MORT&H/PANGO-JORGING/STC/PP- 55

A3

LEGEND

PLAN:-

PROP.CENTER LINE

PROP.CARRIAGEWAY EDGE

PROP.EARTHEN SHOULDER

TOE LINE

PROP.RIGHT OF WAY

CULVERT

MAJOR/MINOR BRIDGE


PROFILE:-

PROP.ROAD LEVEL

EXISTING GROUND LEVEL

GROUND LEVEL @6M LEFT

GROUND LEVEL @6M RIGHT

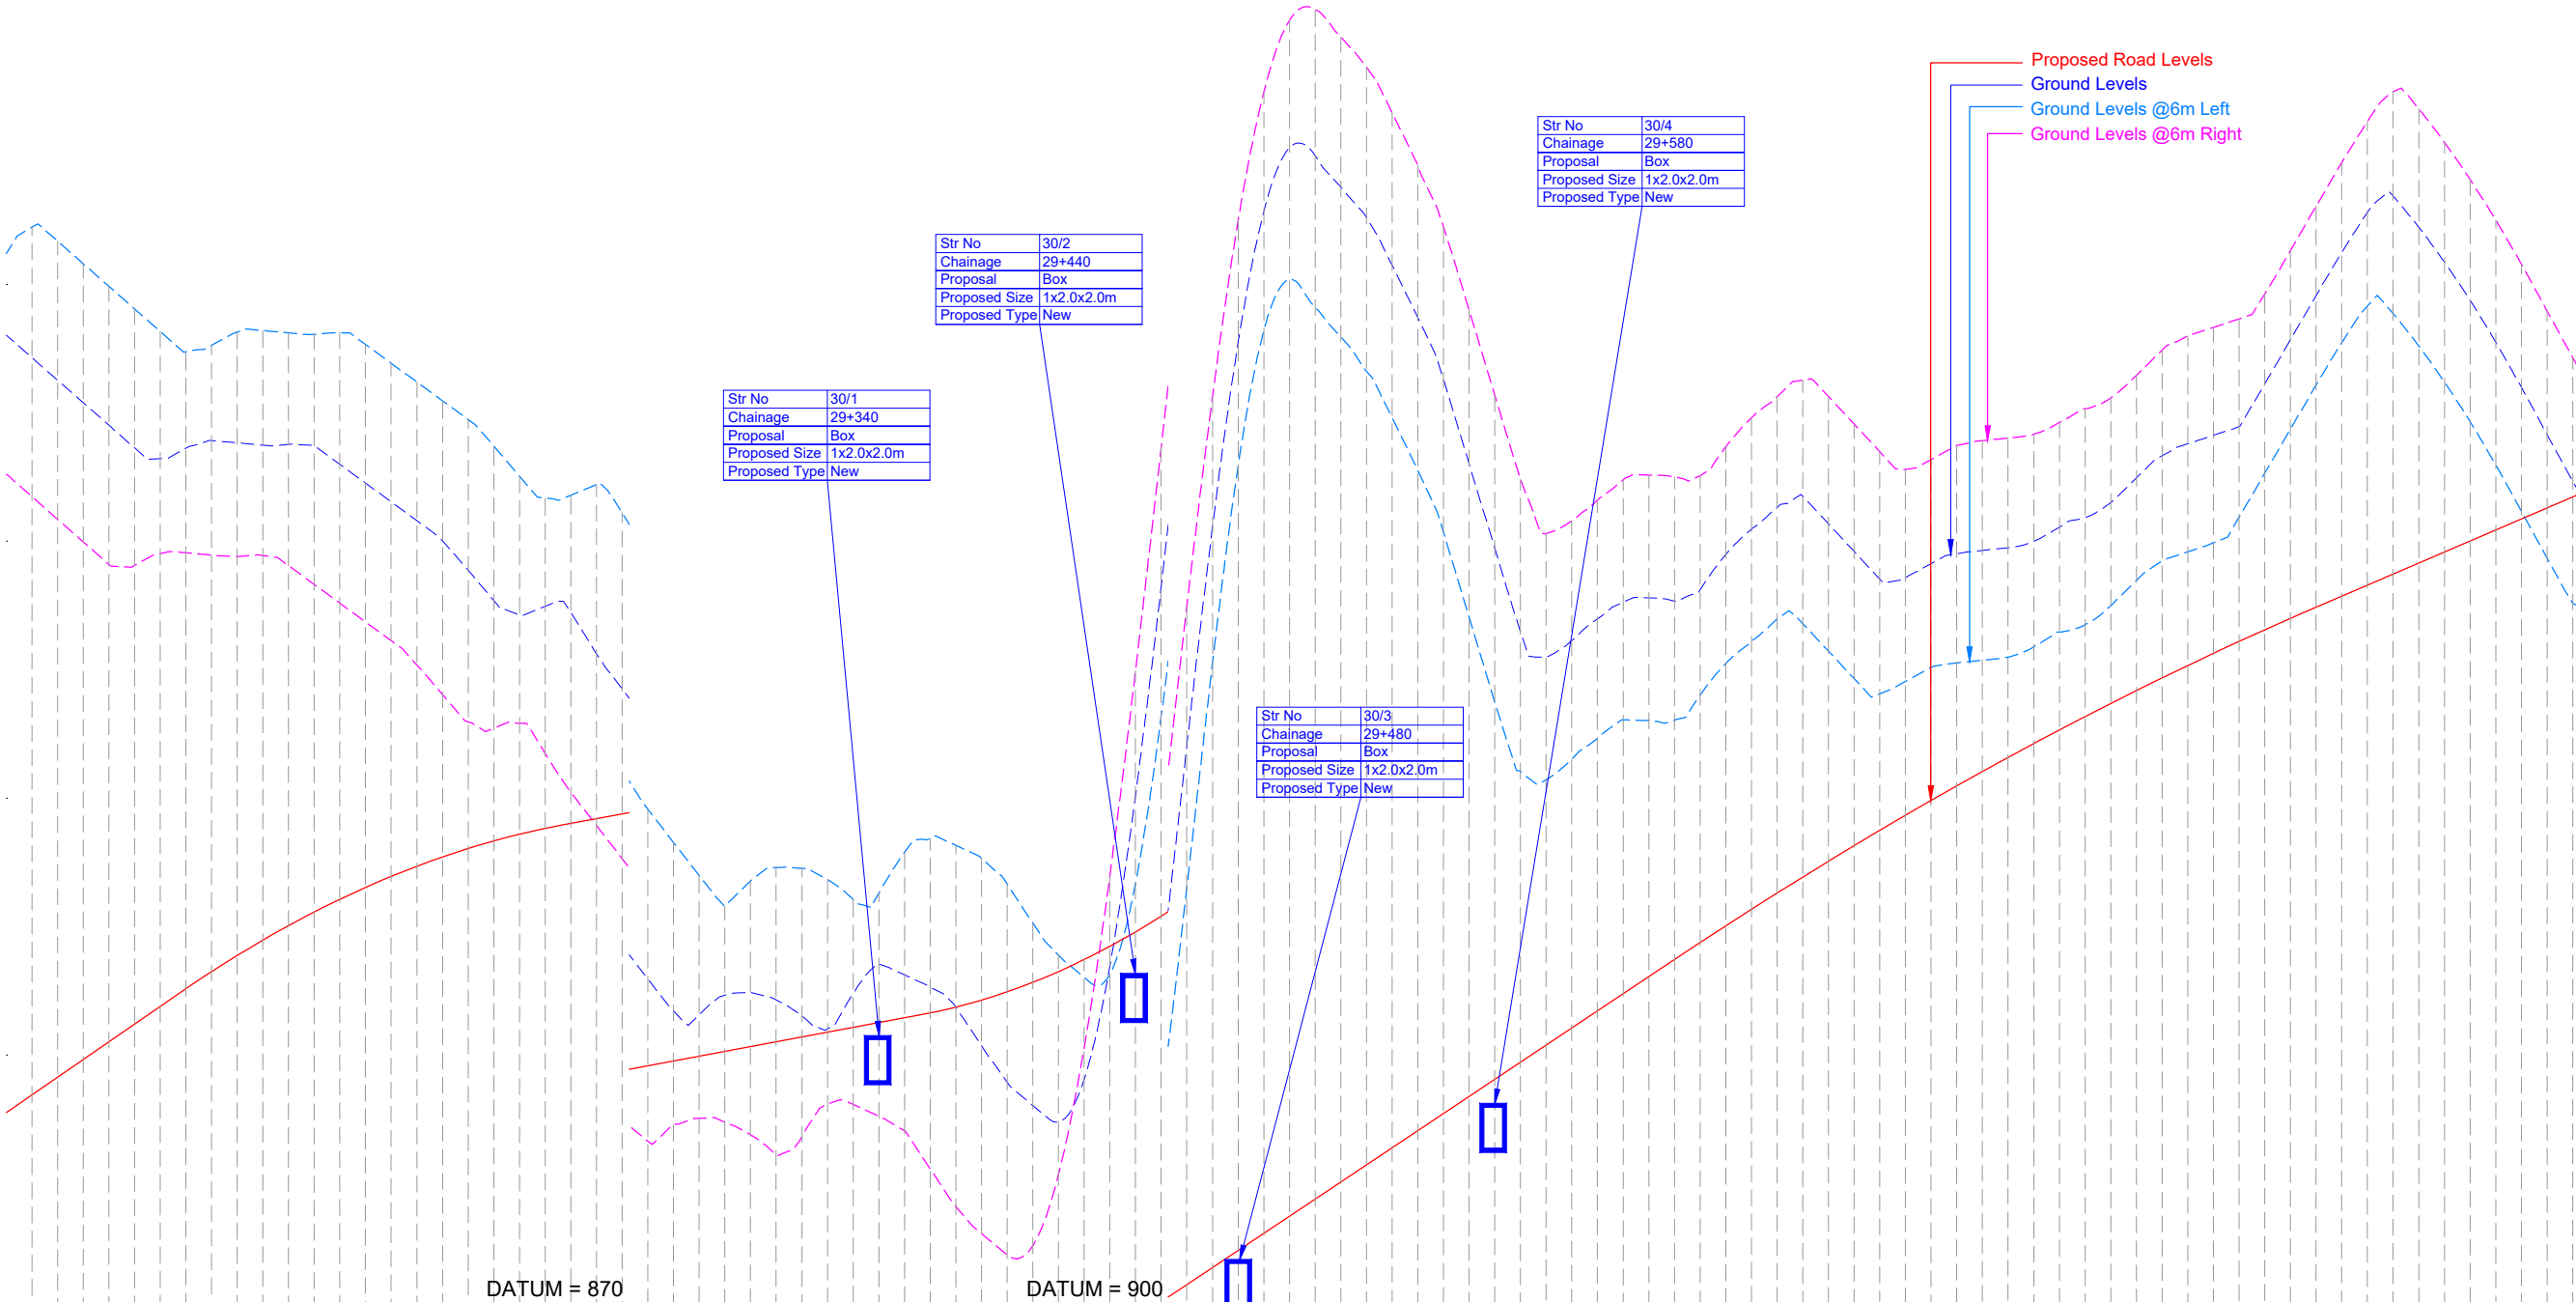

DATUM = 880

DATUM = 870

DATUM = 900

Proposed Road Levels	887.751 888.441 889.131 889.821 890.511 891.201 891.891 892.580 893.273 893.963 894.670 895.333 895.962 896.558 897.120 897.661 898.176 898.654 899.098 899.569 899.974 900.322 900.509 900.696 900.883 901.070 901.257 901.444 901.633 901.860 902.135 902.457 902.828 903.246 903.713 904.227 904.789 905.399 905.954 906.544 907.166 912.048 912.714 913.381 914.047 914.713 915.379 916.045 916.711 917.377 918.043 918.709 919.371 920.024 920.668 921.302 921.926 922.542 923.147 923.744 924.330 924.908 925.475 926.034 926.583 927.122 927.652 928.172 928.683 929.185 929.677 930.159 930.632 931.096 931.550 932.030 932.493 932.938 933.378 933.814 934.246 934.676 935.005 935.435 935.864 936.293 936.722
Ground Levels	918.030 917.151 916.271 915.392 914.512 913.633 912.753 911.873 910.993 910.113 909.233 908.353 907.473 906.593 905.713 904.833 903.953 903.073 902.193 901.313 900.433 900.509 900.696 900.883 901.070 901.257 901.444 901.633 901.860 902.135 902.457 902.828 903.246 903.713 904.227 904.789 905.399 905.954 906.544 907.166 912.048 912.714 913.381 914.047 914.713 915.379 916.045 916.711 917.377 918.043 918.709 919.371 920.024 920.668 921.302 921.926 922.542 923.147 923.744 924.330 924.908 925.475 926.034 926.583 927.122 927.652 928.172 928.683 929.185 929.677 930.159 930.632 931.096 931.550 932.030 932.493 932.938 933.378 933.814 934.246 934.676 935.005 935.435 935.864 936.293 936.722
Ground Levels @6m Left	921.787 922.224 921.686 920.806 919.927 919.047 918.168 917.378 916.523 915.623 914.740 913.702 912.692 911.682 910.672 909.662 908.652 907.642 906.632 905.622 904.612 903.602 902.592 901.582 900.572 900.509 900.696 900.883 901.070 901.257 901.444 901.633 901.860 902.135 902.457 902.828 903.246 903.713 904.227 904.789 905.399 905.954 906.544 907.166 912.048 912.714 913.381 914.047 914.713 915.379 916.045 916.711 917.377 918.043 918.709 919.371 920.024 920.668 921.302 921.926 922.542 923.147 923.744 924.330 924.908 925.475 926.034 926.583 927.122 927.652 928.172 928.683 929.185 929.677 930.159 930.632 931.096 931.550 932.030 932.493 932.938 933.378 933.814 934.246 934.676 935.005 935.435 935.864 936.293 936.722
Ground Levels @6m Right	912.618 911.739 910.859 909.980 909.100 908.220 907.340 906.460 905.580 904.700 903.820 902.940 902.060 901.180 900.300 900.400 900.500 995.500

LEGEND

PLAN:-

PROP.CENTER LINE

PROP.CARRIAGEWAY EDGE

PROP.EARTHEN SHOULDER

TOE LINE

PROP.RIGHT OF WAY

CULVERT

MAJOR/MINOR BRIDGE


PROFILE:-

PROP.ROAD LEVEL

EXISTING GROUND LEVEL

GROUND LEVEL @6M LEFT

GROUND LEVEL @6M RIGHT

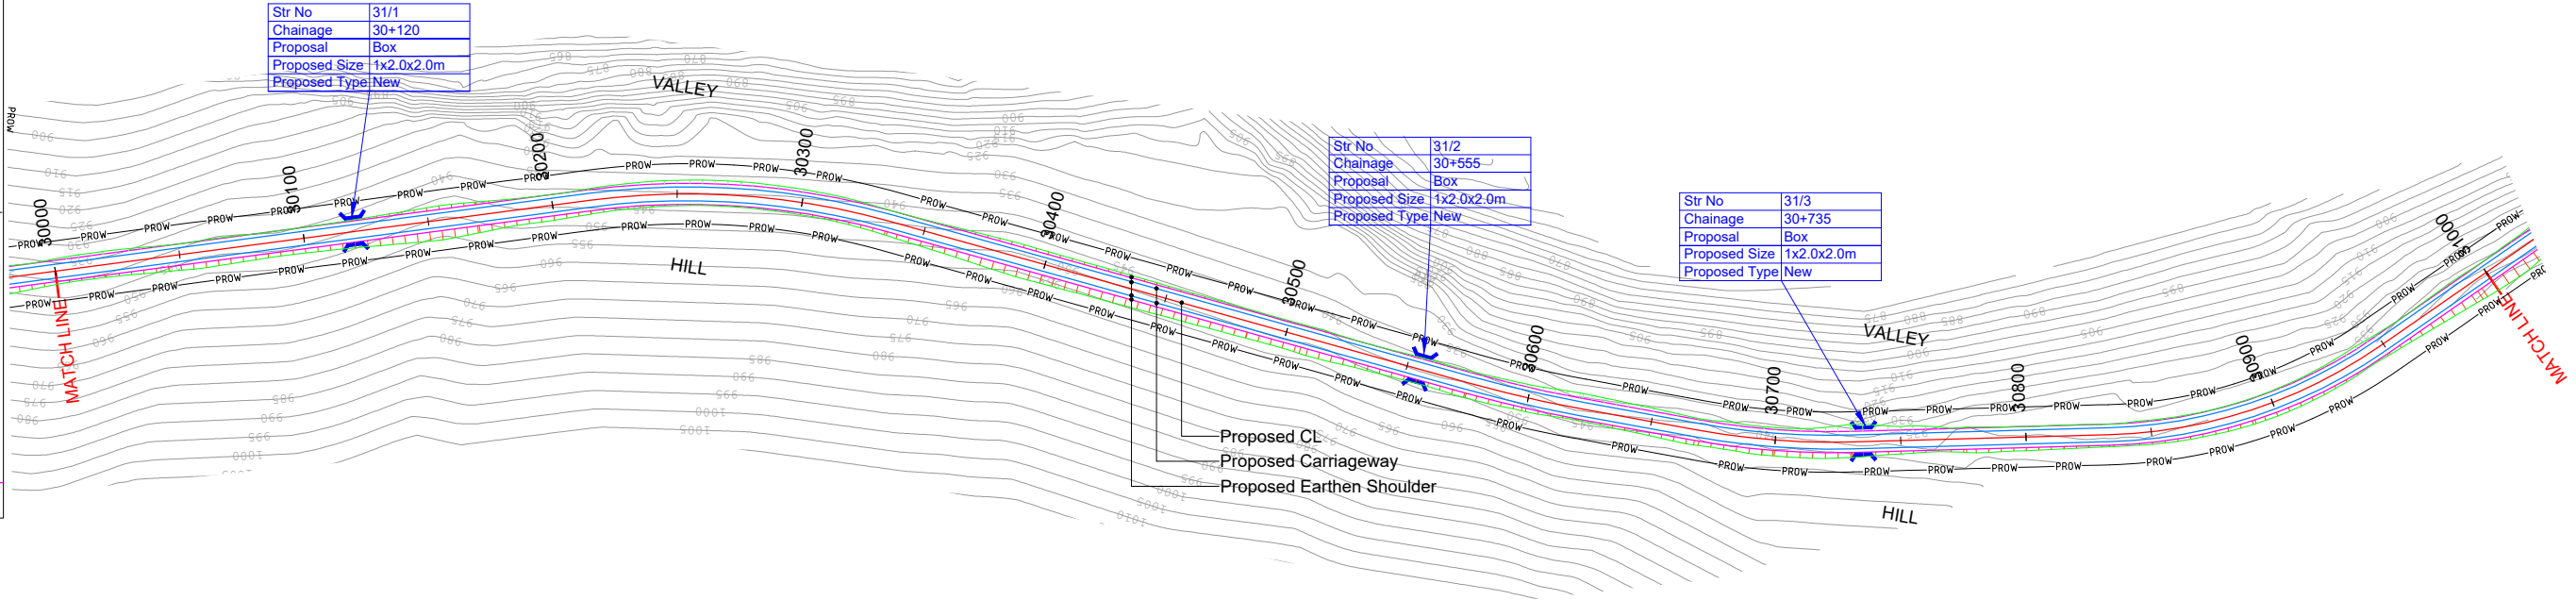

HIP NO. 221 AT CH. 30275.353				HIP NO. 222 AT CH. 30598.467				HIP NO. 223 AT CH. 30699.405				HIP NO. 224 AT CH. 30891.088			
X =	657976	Y =	3195576	X =	657698.169	Y =	3195742.626	X =	657607.103	Y =	3195786.461	X =	657419.195	Y =	3195832.528
R (m)	300	Ls (m)		R (m)	500	Ls (m)		R (m)	300	Ls (m)		R (m)	200	Ls (m)	
Dc(deg)	23.1383	S(m)		Dc(deg)	5.2482	S(m)		Dc(deg)	11.9299	S(m)		Dc(deg)	33.1889	S(m)	
Lc(m)	121.15	Ts(deg)		Lc(m)	45.8	Ts(deg)		Lc(m)	62.47	Ts(deg)		Lc(m)	115.85	Ts(deg)	
Ts(m)	61.413	Δ(deg)	23.1383	Ts(m)	22.916	Δ(deg)	5.2482	Ts(m)	31.346	Δ(deg)	11.9299	Ts(m)	59.601	Δ(deg)	33.1889
Es(m)	6.221	e(%)	3.70%	Es(m)	0.525	e(%)	-2.50%	Es(m)	1.633	e(%)	3.70%	Es(m)	8.692	e(%)	5.56%
V(km/hr)	50	We(m)	0.6	V(km/hr)	50	We(m)	Nil	V(km/hr)	50	We(m)	0.6	V(km/hr)	50	We(m)	0.6
CurveType	RIGHT			CurveType	LEFT			CurveType	LEFT			CurveType	LEFT		

R7	AUG 2023	FINAL DPR
R6	JAN 2023	MODIFIED DETAILED PROJECT REPORT
R5	JULY 2022	MODIFIED DETAILED PROJECT REPORT
R4	AUG 2019	MODIFIED DETAILED PROJECT REPORT
R3	JULY 2018	DETAILED PROJECT REPORT
REV.	DATE	DESCRIPTION OF REVISIONS

CLIENT:

National Highways & Infrastructure Development Corporation Limited.

3rd Floor, PTI building, 4-Parliament Street, New Delhi-11001

PROJECT:

Consultancy Services for Preparation of Feasibility study and Detailed Project Report for Two laning of Pango to Jorging Road (Length - 90km) for execution on EPC Mode in the state of Arunachal Pradesh under SARDP-NE Phase 'B'

DPR CONSULTANT:

Shweta Technophile Consultants Pvt. Ltd.

(222-223,313, Rajhans Plaza, Ahinsa Khand-I, Indirapuram, Ghaziabad, UP-201014)

DRAWN BY	ASHISH RAWAT
DESIGN BY	RAM SONKAR
CHECKED BY	GEETA JINDAL
HORIZONTAL SCALE	VERTICAL SCALE
1:2000	1:200

TITLE:

PLAN AND PROFILE


FROM CH:30+000 TO 31+000


DRAWING NO.

MORT&H/PANGO-JORGING/STC/PP-57

A3

GROUND LEVEL @6M RIGHT- - - -

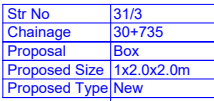

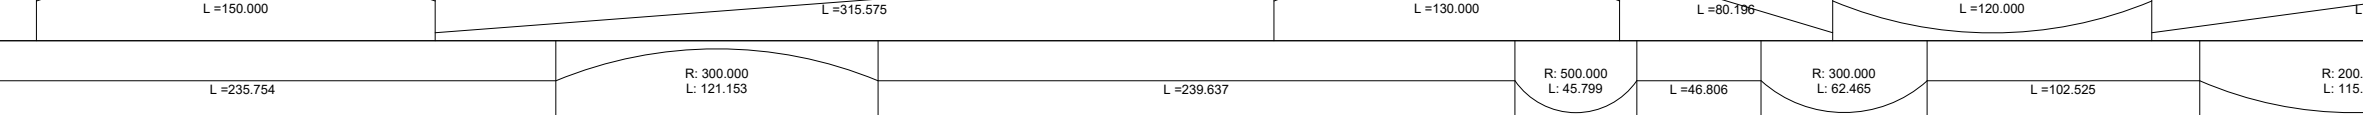Chainage	Horizontal Alignment		Vertical Alignment	Ground Levels @6m Right	Ground Levels @6m Left	Ground Levels	Proposed Road Levels
30000.00				942.152	932.590	937.337	936.722
30010.00	L = 235.754				941.165	932.441	936.801
30020.00				941.541	932.882	937.305	937.581
30030.00				942.679	934.427	938.555	937.966
30040.00				944.364	936.113	940.241	938.386
30050.00				946.050	937.798	941.926	938.752
30060.00				947.736	939.180	943.506	939.093
30070.00				947.756	939.157	943.457	939.408
30080.00				947.161	938.560	942.860	939.699
30090.00				946.612	938.542	942.375	939.965
30100.00				946.892	939.342	943.118	940.206
30110.00				947.724	940.341	944.034	940.422
30120.00				948.842	941.770	945.339	940.614
30130.00				950.422	943.376	946.901	940.780
30140.00				952.029	944.982	948.507	940.922
30150.00				953.635	946.588	950.113	941.038
30160.00				954.733	946.199	950.318	941.130
30170.00				952.700	943.993	948.344	941.197
30180.00				950.494	941.787	946.199	941.253
30190.00				948.802	940.726	944.762	941.309
30200.00				948.735	940.047	944.411	941.365
30210.00				947.948	938.926	943.435	941.421
30220.00				946.834	937.901	942.348	941.477
30230.00				945.861	937.094	941.461	941.533
30240.00				945.120	936.511	940.801	941.589
30250.00				944.611	936.152	940.371	941.645
30260.00				944.335	936.018	940.169	941.702
30270.00				944.293	936.109	940.196	941.758
30280.00				944.485	936.424	940.453	941.814
30290.00				944.909	936.961	940.938	941.870
30300.00				945.366	937.268	941.271	941.926
30310.00				945.596	937.935	941.725	941.982
30320.00				946.362	938.971	942.666	942.038
30330.00				947.536	940.156	943.876	942.094
30340.00				948.837	941.231	945.113	942.150
30350.00				949.913	942.210	946.043	942.206
30360.00				950.906	943.450	947.141	942.262
30370.00				952.272	945.047	948.638	942.318
30380.00				953.881	946.529	950.232	942.374
30390.00				955.155	946.923	950.998	942.430
30400.00				955.041	946.633	950.836	942.486
30410.00				954.730	946.321	950.525	942.542
30420.00				954.418	946.010	950.214	942.598
30430.00				954.107	945.699	949.903	942.655
30440.00				953.796	945.388	949.591	942.711
30450.00				953.485	945.077	949.280	942.767
30460.00				953.174	944.765	948.969	942.823
30470.00				952.862	944.454	948.658	942.879
30480.00				952.551	944.143	948.347	942.935
30490.00				952.240	943.832	948.035	942.988
3							

TITLE: PLAN AND PROFILE FROM CH:30+000 TO 31+000	
DRAWING NO. MORT&H/PANGO-JORGING/STC/PP-58	A3

LEGEND

PLAN:-

PROP.CENTER LINE

PROP.CARRIAGEWAY EDGE

PROP.EARTHEN SHOULDER

TOE LINE

PROP.RIGHT OF WAY

CULVERT

MAJOR/MINOR BRIDGE


PROFILE:-

PROP.ROAD LEVEL

EXISTING GROUND LEVEL

GROUND LEVEL @6M LEFT

GROUND LEVEL @6M RIGHT

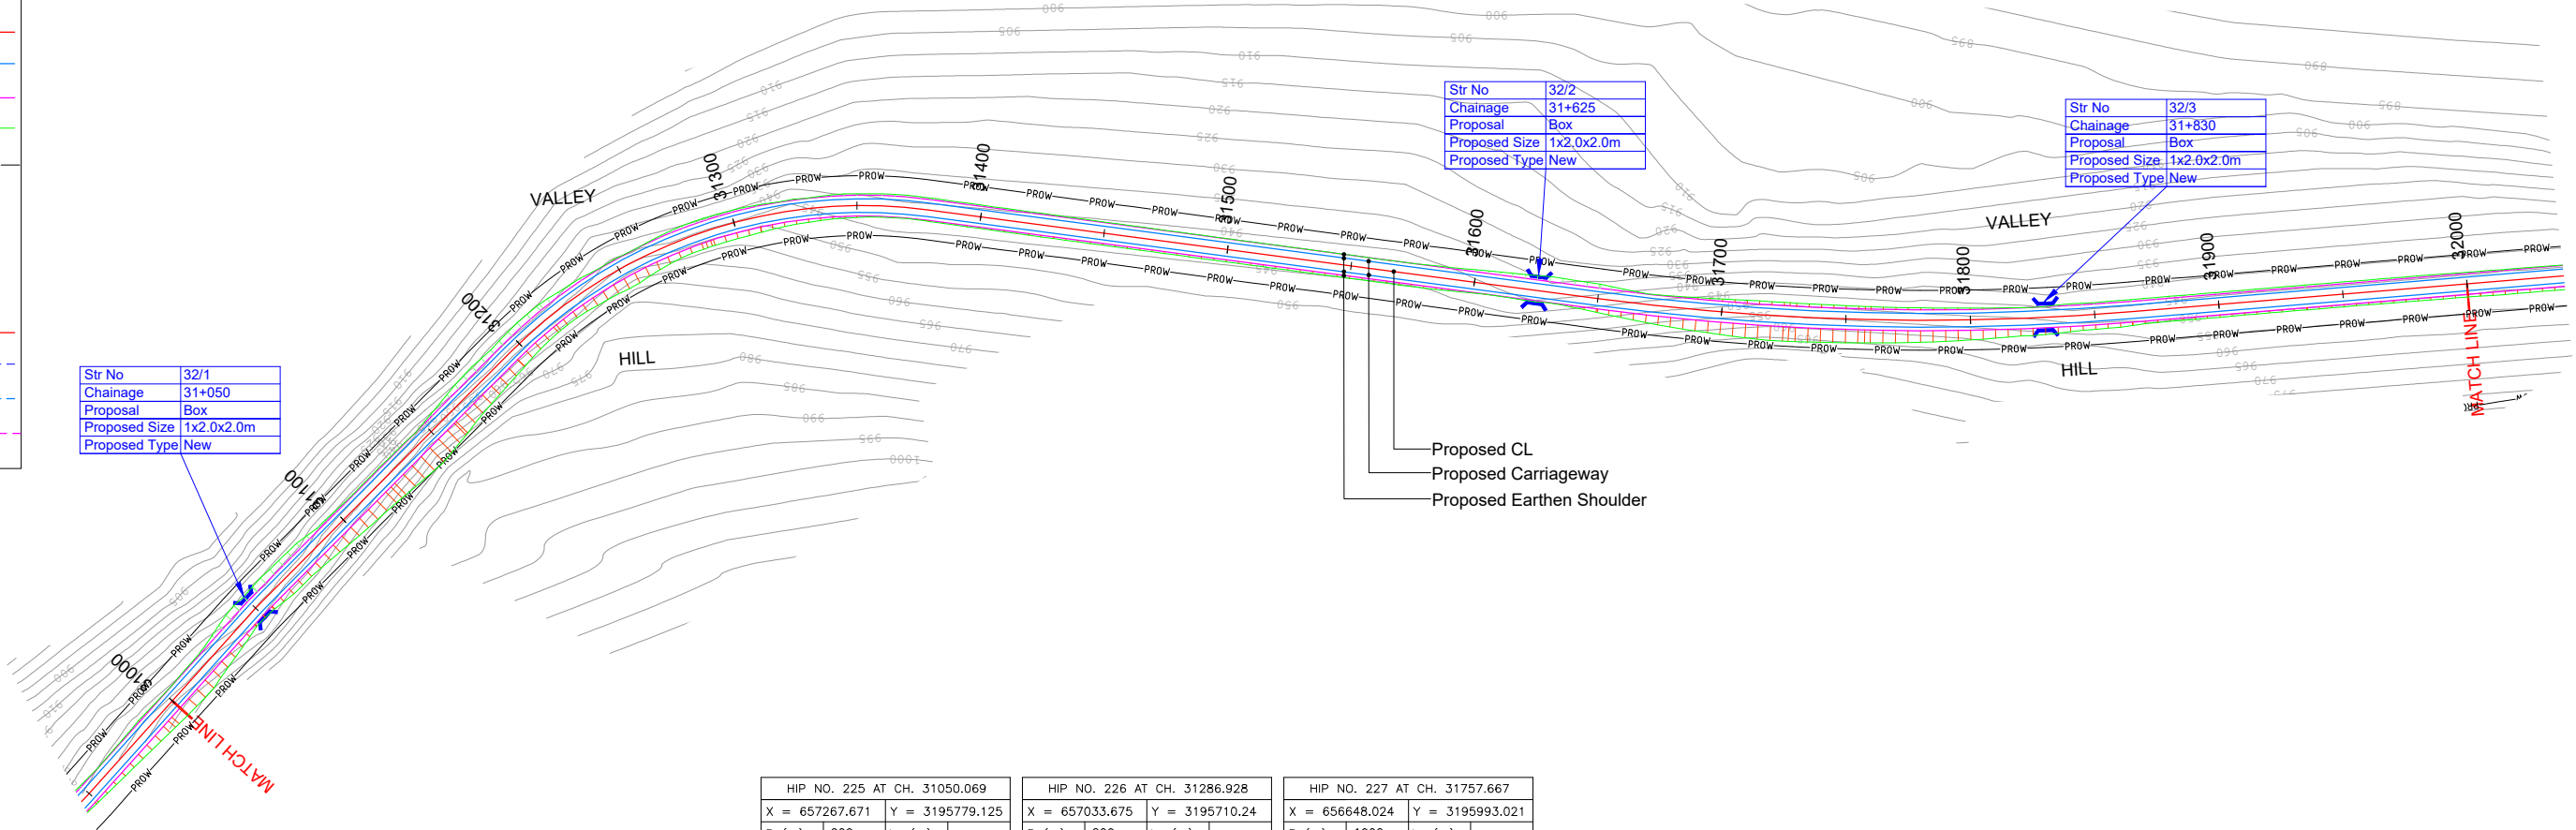

HIP NO. 225 AT CH. 31050.069					HIP NO. 226 AT CH. 31286.928					HIP NO. 227 AT CH. 31757.667				
X = 657267.671		Y = 3195779.125			X = 657033.675		Y = 3195710.24			X = 656648.024		Y = 3195993.021		
R (m)	200	Ls (m)			R (m)	200	Ls (m)			R (m)	1000	Ls (m)		
Dc(deg)	3.0109	S(m)			Dc(deg)	52.6545	S(m)			Dc(deg)	12.28	S(m)		
Lc(m)	10.51	Ts(deg)			Lc(m)	183.8	Ts(deg)			Lc(m)	214.33	Ts(deg)		
Ts(m)	5.256	Δ(deg)	3.0109		Ts(m)	98.965	Δ(deg)	52.6545		Ts(m)	107.575	Δ(deg)	12.28	
Es(m)	0.069	e(%)	5.56%		Es(m)	23.146	e(%)	5.56%		Es(m)	5.77	e(%)	-2.50%	
V(km/hr)	50	We(m)	0.6		V(km/hr)	50	We(m)	0.6		V(km/hr)	50	We(m)	Nil	
CurveType	RIGHT				CurveType	RIGHT				CurveType	LEFT			

R7	AUG 2023	FINAL DPR
R6	JAN 2023	MODIFIED DETAILED PROJECT REPORT
R5	JULY 2022	MODIFIED DETAILED PROJECT REPORT
R4	AUG 2019	MODIFIED DETAILED PROJECT REPORT
R3	JULY 2018	DETAILED PROJECT REPORT
REV.	DATE	DESCRIPTION OF REVISIONS

CLIENT:

National Highways & Infrastructure Development Corporation Limited.
3rd Floor, PTI building, 4-Parliament Street, New Delhi-11001

PROJECT:

Consultancy Services for Preparation of Feasibility study and Detailed Project Report for Two laning of Pango to Jorging Road (Length - 90km) for execution on EPC Mode in the state of Arunachal Pradesh under SARDP-NE Phase 'B'

DPR CONSULTANT:

Shweta Technophile Consultants Pvt. Ltd.
(222-223,313, Rajhans Plaza, Ahinsa Khand-I, Indirapuram, Ghaziabad, UP-201014)

DRAWN BY	ASHISH RAWAT
DESIGN BY	RAM SONKAR
CHECKED BY	GEETA JINDAL
HORIZONTAL SCALE 1:2000	VERTICAL SCALE 1:200

TITLE:

PLAN AND PROFILE
FROM CH:31+000 TO 32+000

DRAWING NO.
MORT&H/PANGO-JORGING/STC/PP-59

A3

LEGEND

PLAN:-

PROP.CENTER LINE

PROP.CARRIAGEWAY EDGE

PROP.EARTHEN SHOULDER

TOE LINE

PROP.RIGHT OF WAY

CULVERT

MAJOR/MINOR BRIDGE


PROFILE:-

PROP.ROAD LEVEL

EXISTING GROUND LEVEL

GROUND LEVEL @6M LEFT

GROUND LEVEL @6M RIGHT

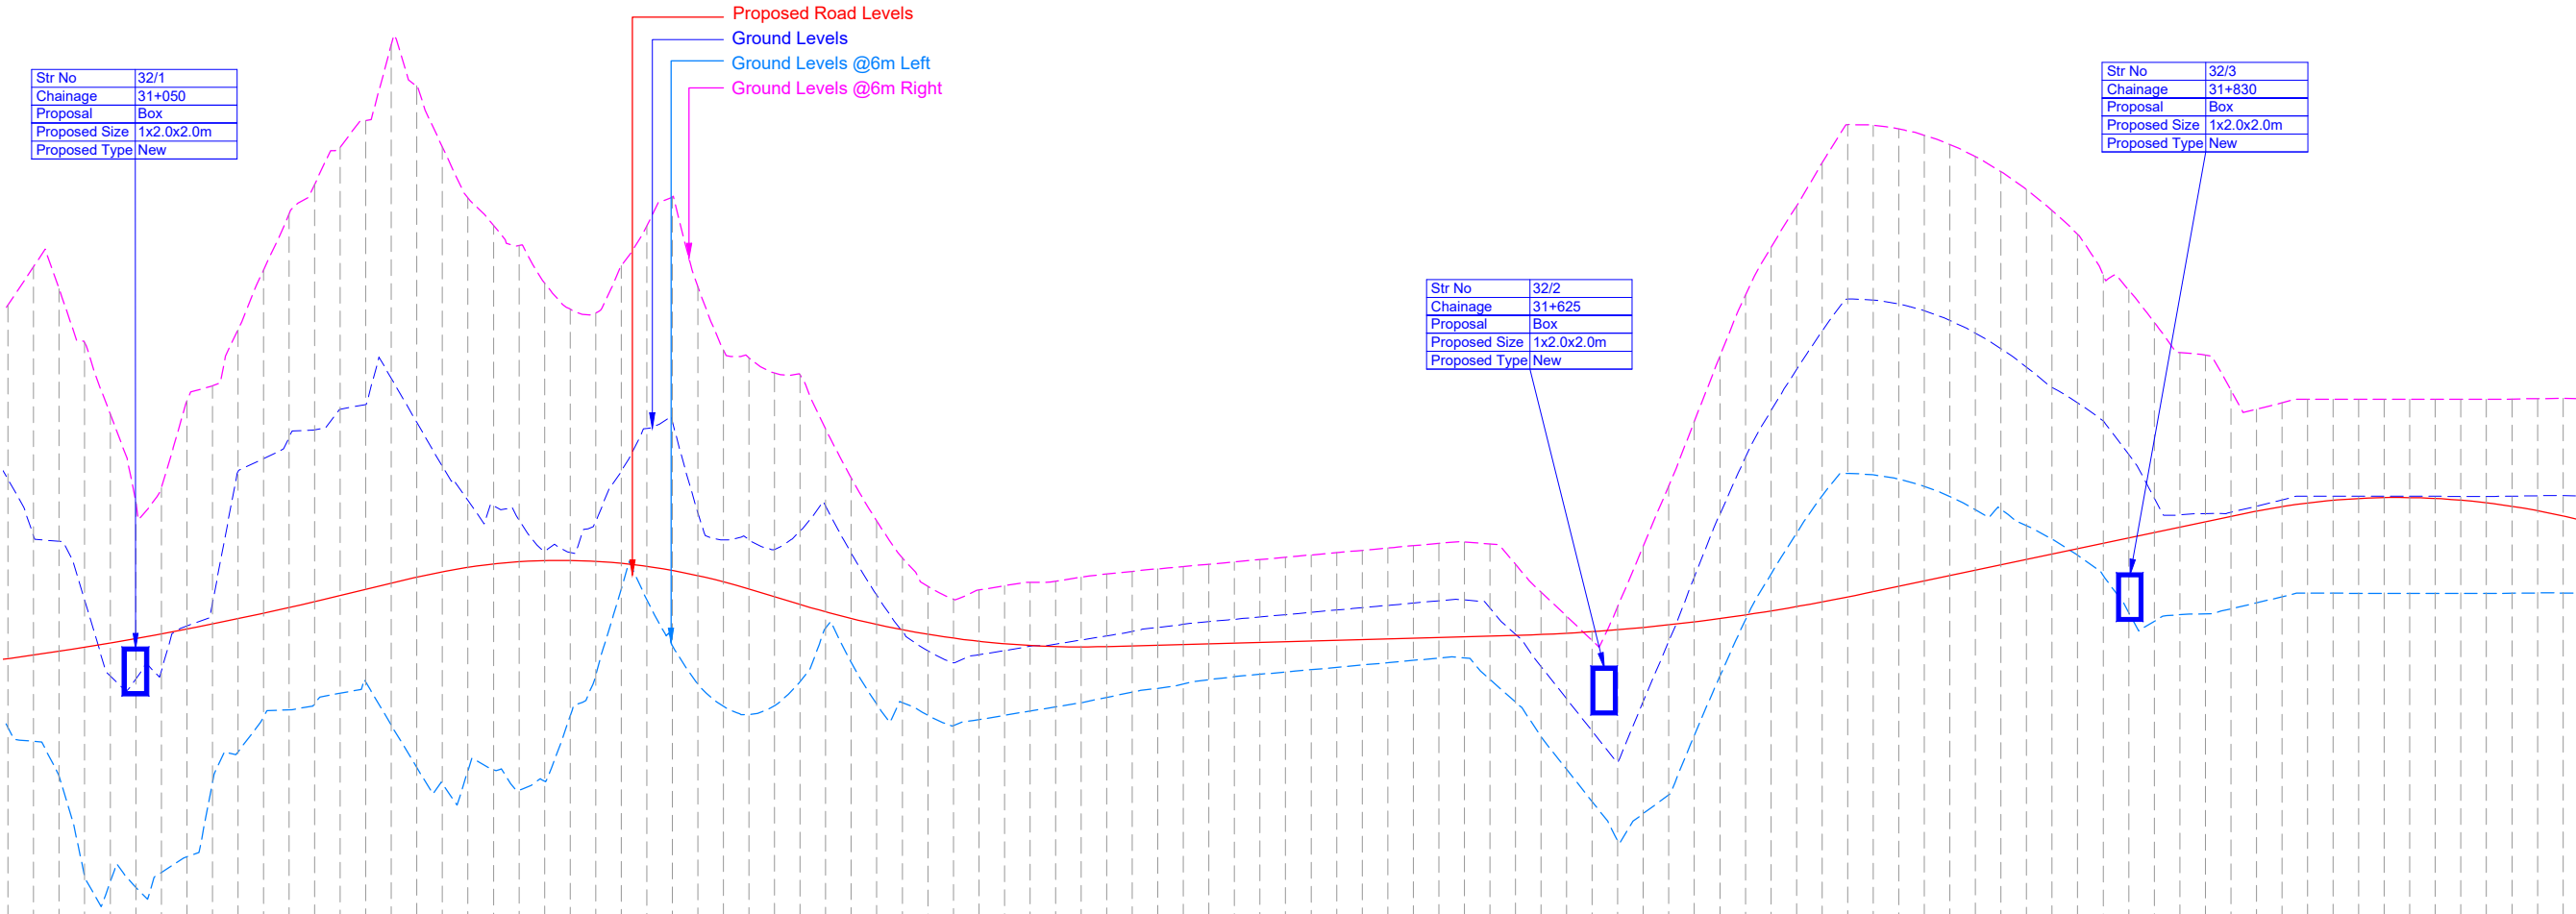

DATUM = 930			
Proposed Road Levels			
Ground Levels			
Ground Levels @6m Left			
Ground Levels @6m Right			
Vertical Alignment			
Horizontal Alignment			
Chainage			

LEGEND

PLAN:-

PROP.CENTER LINE

PROP.CARRIAGEWAY EDGE

PROP.EARTHEN SHOULDER

TOE LINE

PROP.RIGHT OF WAY

CULVERT

MAJOR/MINOR BRIDGE


PROFILE:-

PROP.ROAD LEVEL

EXISTING GROUND LEVEL

GROUND LEVEL @6M LEFT

GROUND LEVEL @6M RIGHT

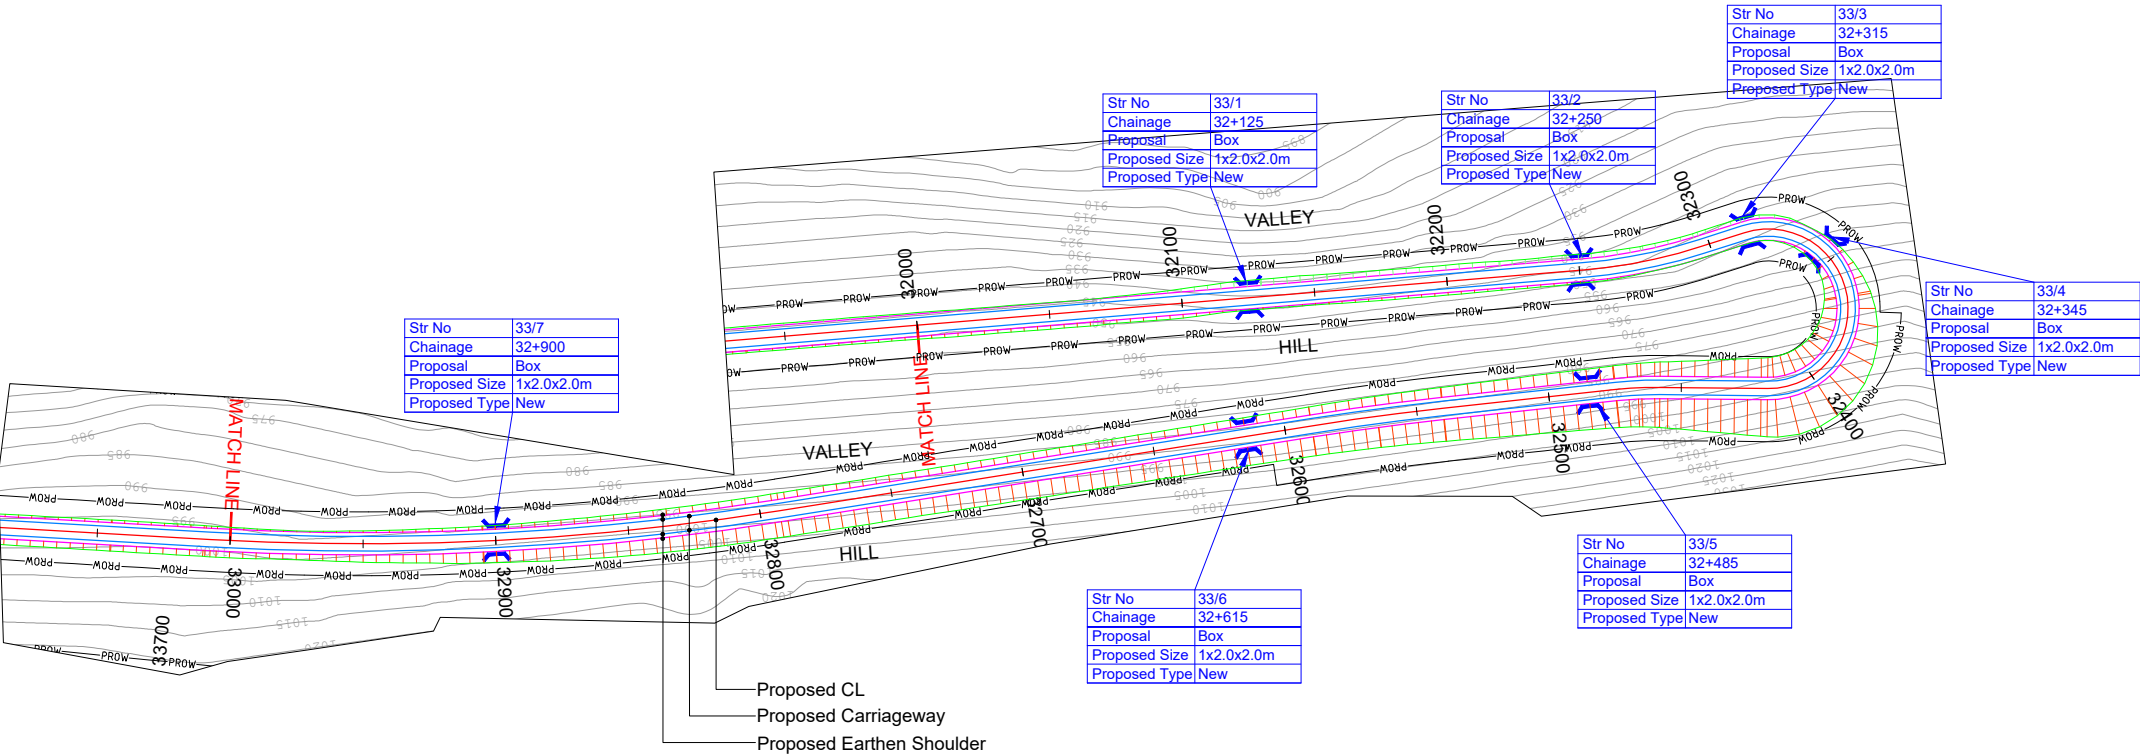

HIP NO. 228 AT CH. 32274.095				HIP NO. 229 AT CH. 32365.623				HIP NO. 230 AT CH. 32466.355				HIP NO. 231 AT CH. 32565.06				HIP NO. 232 AT CH. 32899.922			
X = 656175.67	Y = 3196203.039			X = 656318.651	Y = 3196175.449			X = 656199.626	Y = 3196242.28			X = 656290.831	Y = 3196204.503			X = 656606.571	Y = 3196091.712		
R (m)	200	Ls (m)		R (m)	30	Ls (m)		R (m)	140	Ls (m)		R (m)	1000	Ls (m)		R (m)	1000	Ls (m)	
Dc(deg)	13.0491	S(m)		Dc(deg)	198.3924	S(m)		Dc(deg)	6.8141	S(m)		Dc(deg)	2.8417	S(m)		Dc(deg)	12.2965	S(m)	
Lc(m)	45.55	Ts(deg)		Lc(m)	103.88	Ts(deg)		Lc(m)	16.65	Ts(deg)		Lc(m)	49.6	Ts(deg)		Lc(m)	214.61	Ts(deg)	
Ts(m)	22.874	Δ(deg)	13.0491	Ts(m)	-185.304	Δ(deg)	198.3924	Ts(m)	8.335	Δ(deg)	6.8141	Ts(m)	24.804	Δ(deg)	2.8417	Ts(m)	107.721	Δ(deg)	12.2965
Es(m)	1.304	e(%)	5.56%	Es(m)	-217.717	e(%)	10.00%	Es(m)	0.248	e(%)	7.94%	Es(m)	0.308	e(%)	-2.50%	Es(m)	5.785	e(%)	-2.50%
V(km/hr)	50	We(m)	0.6	V(km/hr)	30	We(m)	1.5	V(km/hr)	50	We(m)	0.6	V(km/hr)	50	We(m)	Nil	V(km/hr)	50	We(m)	Nil
CurveType	RIGHT			CurveType	LEFT			CurveType	RIGHT			CurveType	LEFT			CurveType	RIGHT		

LEGEND

PLAN:-

PROP.CENTER LINE

PROP.CARRIAGEWAY EDGE

PROP.EARTHEN SHOULDER

TOE LINE

PROP.RIGHT OF WAY

CULVERT

MAJOR/MINOR BRIDGE


PROFILE:-

PROP.ROAD LEVEL

EXISTING GROUND LEVEL

GROUND LEVEL @6M LEFT

GROUND LEVEL @6M RIGHT

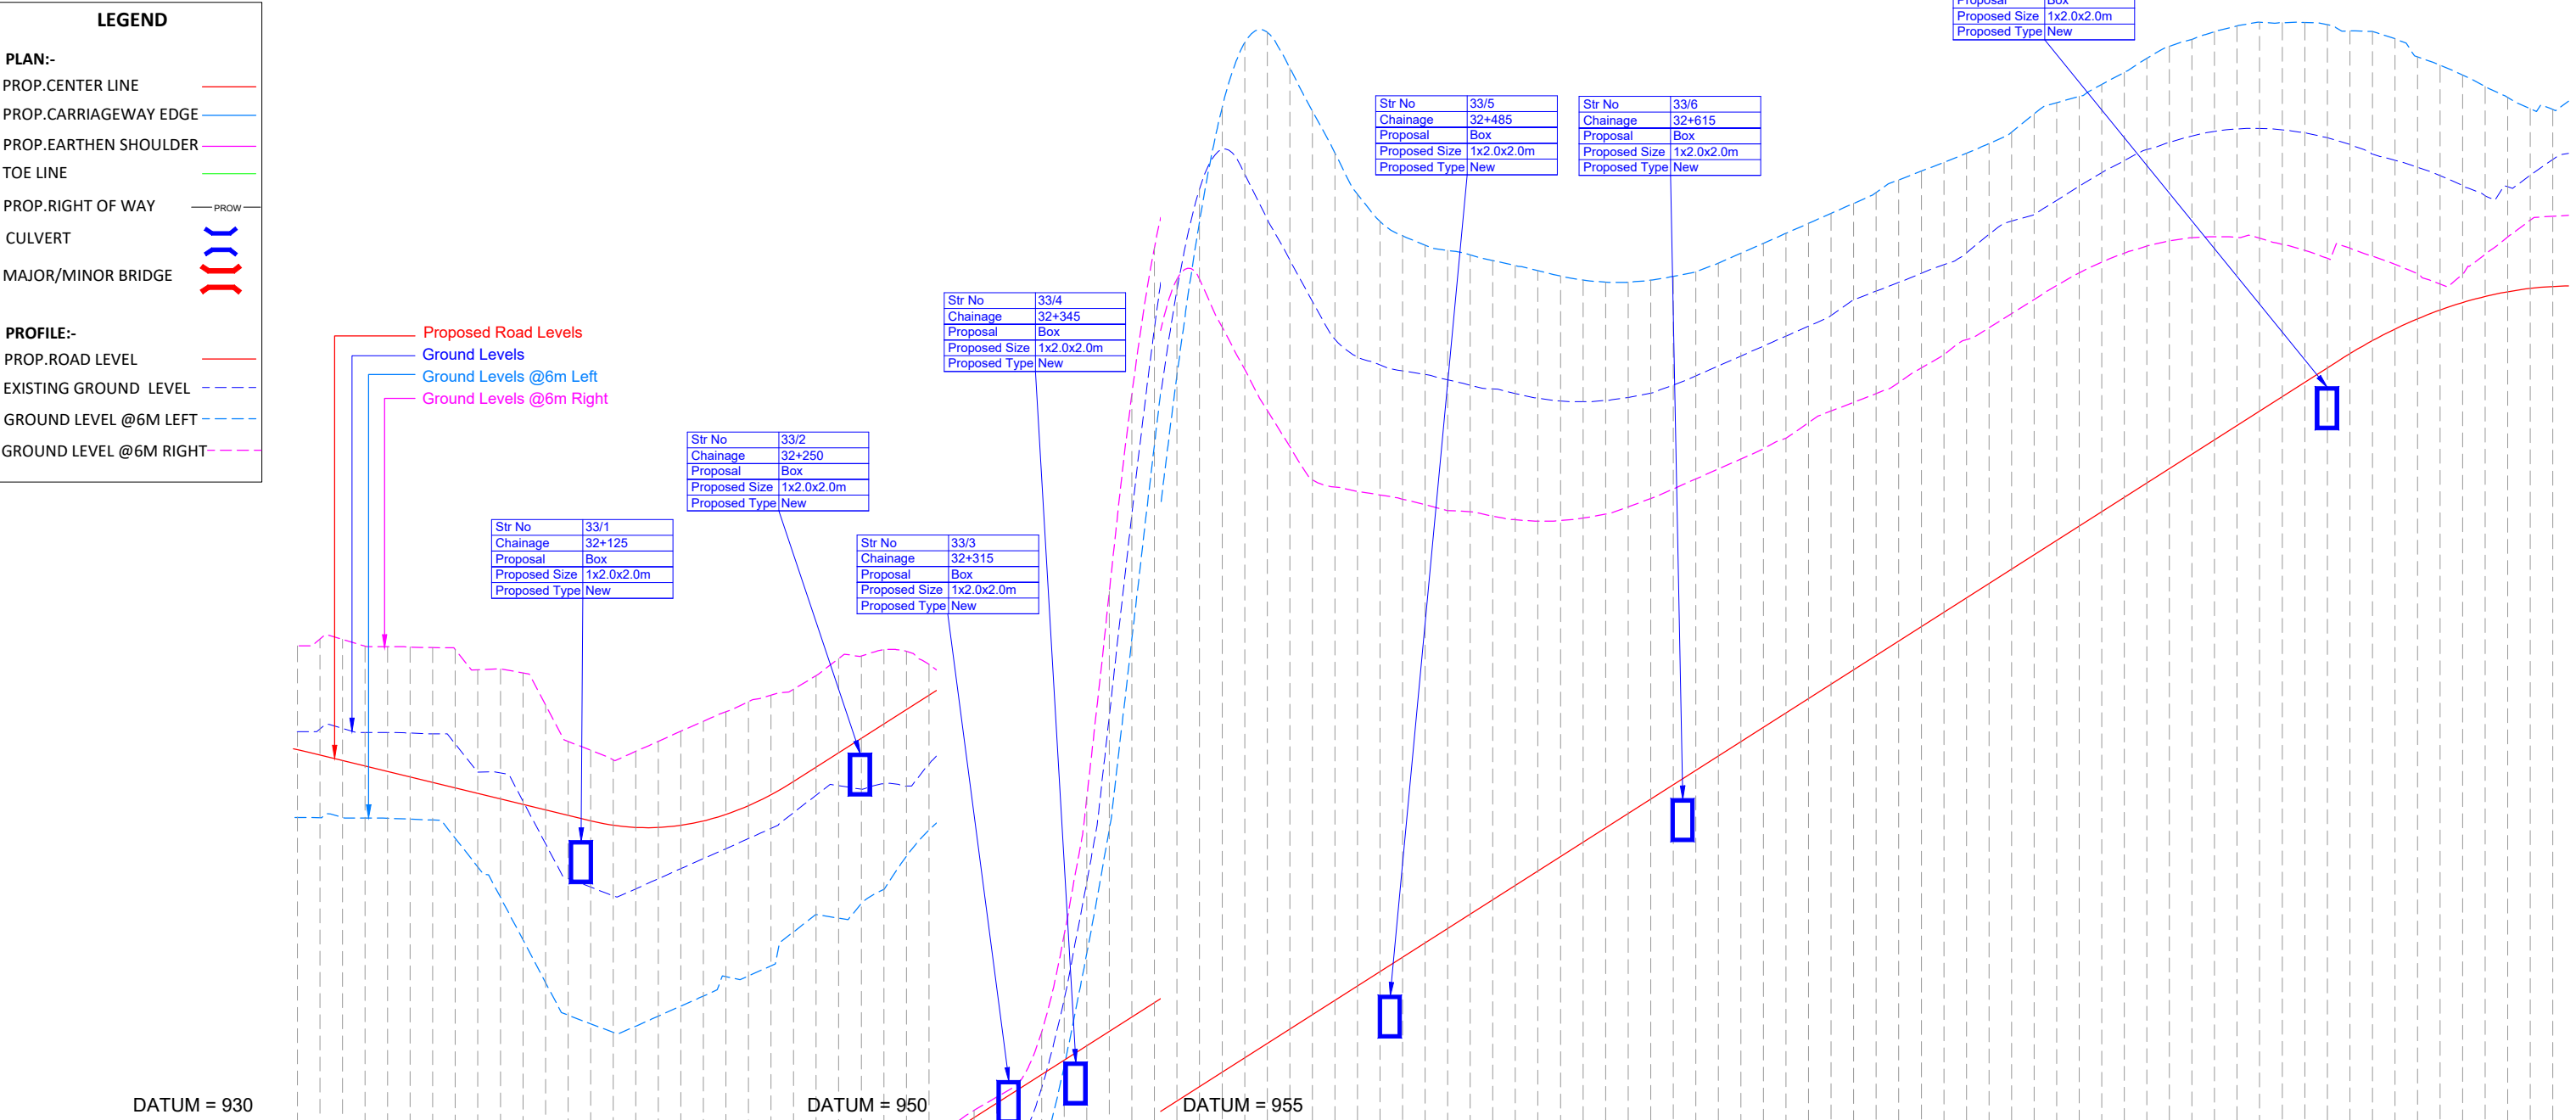

DATUM = 930	DATUM = 950	DATUM = 955
Proposed Road Levels	Ground Levels	Ground Levels @6m Left
Ground Levels @6m Right	Vertical Alignment	Horizontal Alignment
Chainage		

LEGEND

PLAN:-

PROP.CENTER LINE

PROP.CARRIAGEWAY EDGE

PROP.EARTHEN SHOULDER

TOE LINE

PROP.RIGHT OF WAY

CULVERT

MAJOR/MINOR BRIDGE


PROFILE:-

PROP.ROAD LEVEL

EXISTING GROUND LEVEL

GROUND LEVEL @6M LEFT

GROUND LEVEL @6M RIGHT

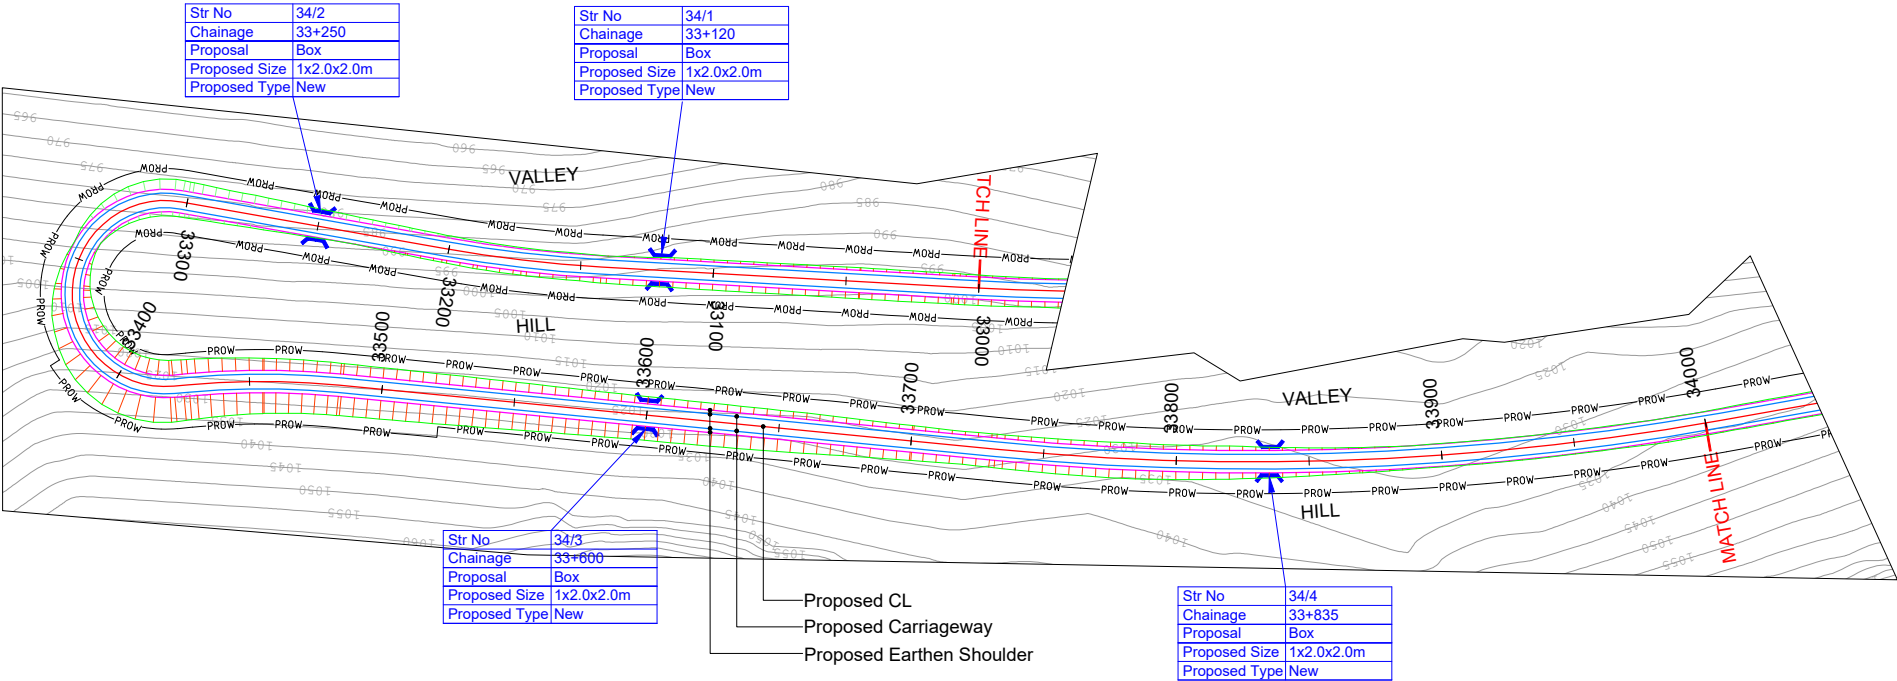

HIP NO. 233 AT CH. 33172.032				HIP NO. 234 AT CH. 33361.805				HIP NO. 235 AT CH. 33455.48				HIP NO. 236 AT CH. 33868.902			
X =	656837.829	Y =	3195947.461	X =	656736.8	Y =	3196028.637	X =	656943.839	Y =	3195938.901	X =	656601.428	Y =	3196172.261
R (m)	500	Ls (m)		R (m)	35	Ls (m)		R (m)	300	Ls (m)		R (m)	1000	Ls (m)	
Dc(deg)	6.8269	S(m)		Dc(deg)	195.349	S(m)		Dc(deg)	10.8421	S(m)		Dc(deg)	15.6931	S(m)	
Lc(m)	59.58	Ts(deg)		Lc(m)	119.33	Ts(deg)		Lc(m)	56.77	Ts(deg)		Lc(m)	273.9	Ts(deg)	
Ts(m)	29.823	Δ(deg)	6.8269	Ts(m)	-259.73	Δ(deg)	195.349	Ts(m)	28.47	Δ(deg)	10.8421	Ts(m)	137.811	Δ(deg)	15.6931
Es(m)	0.889	e(%)	-2.50%	Es(m)	-297.08	e(%)	10.00%	Es(m)	1.348	e(%)	3.70%	Es(m)	9.451	e(%)	-2.50%
V(km/hr)	50	We(m)	Nil	V(km/hr)	30	We(m)	1.5	V(km/hr)	50	We(m)	0.6	V(km/hr)	50	We(m)	Nil
CurveType	LEFT			CurveType	RIGHT			CurveType	LEFT			CurveType	LEFT		

R7	AUG 2023	FINAL DPR
R6	JAN 2023	MODIFIED DETAILED PROJECT REPORT
R5	JULY 2022	MODIFIED DETAILED PROJECT REPORT
R4	AUG 2019	MODIFIED DETAILED PROJECT REPORT
R3	JULY 2018	DETAILED PROJECT REPORT
REV.	DATE	DESCRIPTION OF REVISIONS

CLIENT:

National Highways & Infrastructure Development Corporation Limited.
3rd Floor, PTI building, 4-Parliament Street, New Delhi-11001

PROJECT:

Consultancy Services for Preparation of Feasibility study and Detailed Project Report for Two laning of Pango to Jorging Road (Length - 90km) for execution on EPC Mode in the state of Arunachal Pradesh under SARDP-NE Phase 'B'

DPR CONSULTANT:

Shweta Technophile Consultants Pvt. Ltd.
(222-223,313, Rajhans Plaza, Ahinsa Khand-I, Indirapuram, Ghaziabad, UP-201014)

DRAWN BY	ASHISH RAWAT
DESIGN BY	RAM SONKAR
CHECKED BY	GEETA JINDAL
HORIZONTAL SCALE 1:2000	VERTICAL SCALE 1:200

TITLE:

PLAN AND PROFILE
FROM CH:33+000 TO 34+000

DRAWING NO.
MORT&H/PANGO-JORGING/STC/PP-63

A3

LEGEND

PLAN:-

PROP.CENTER LINE

PROP.CARRIAGEWAY EDGE

PROP.EARTHEN SHOULDER

TOE LINE

PROP.RIGHT OF WAY

CULVERT

MAJOR/MINOR BRIDGE


PROFILE:-

PROP.ROAD LEVEL

EXISTING GROUND LEVEL

GROUND LEVEL @6M LEFT

GROUND LEVEL @6M RIGHT

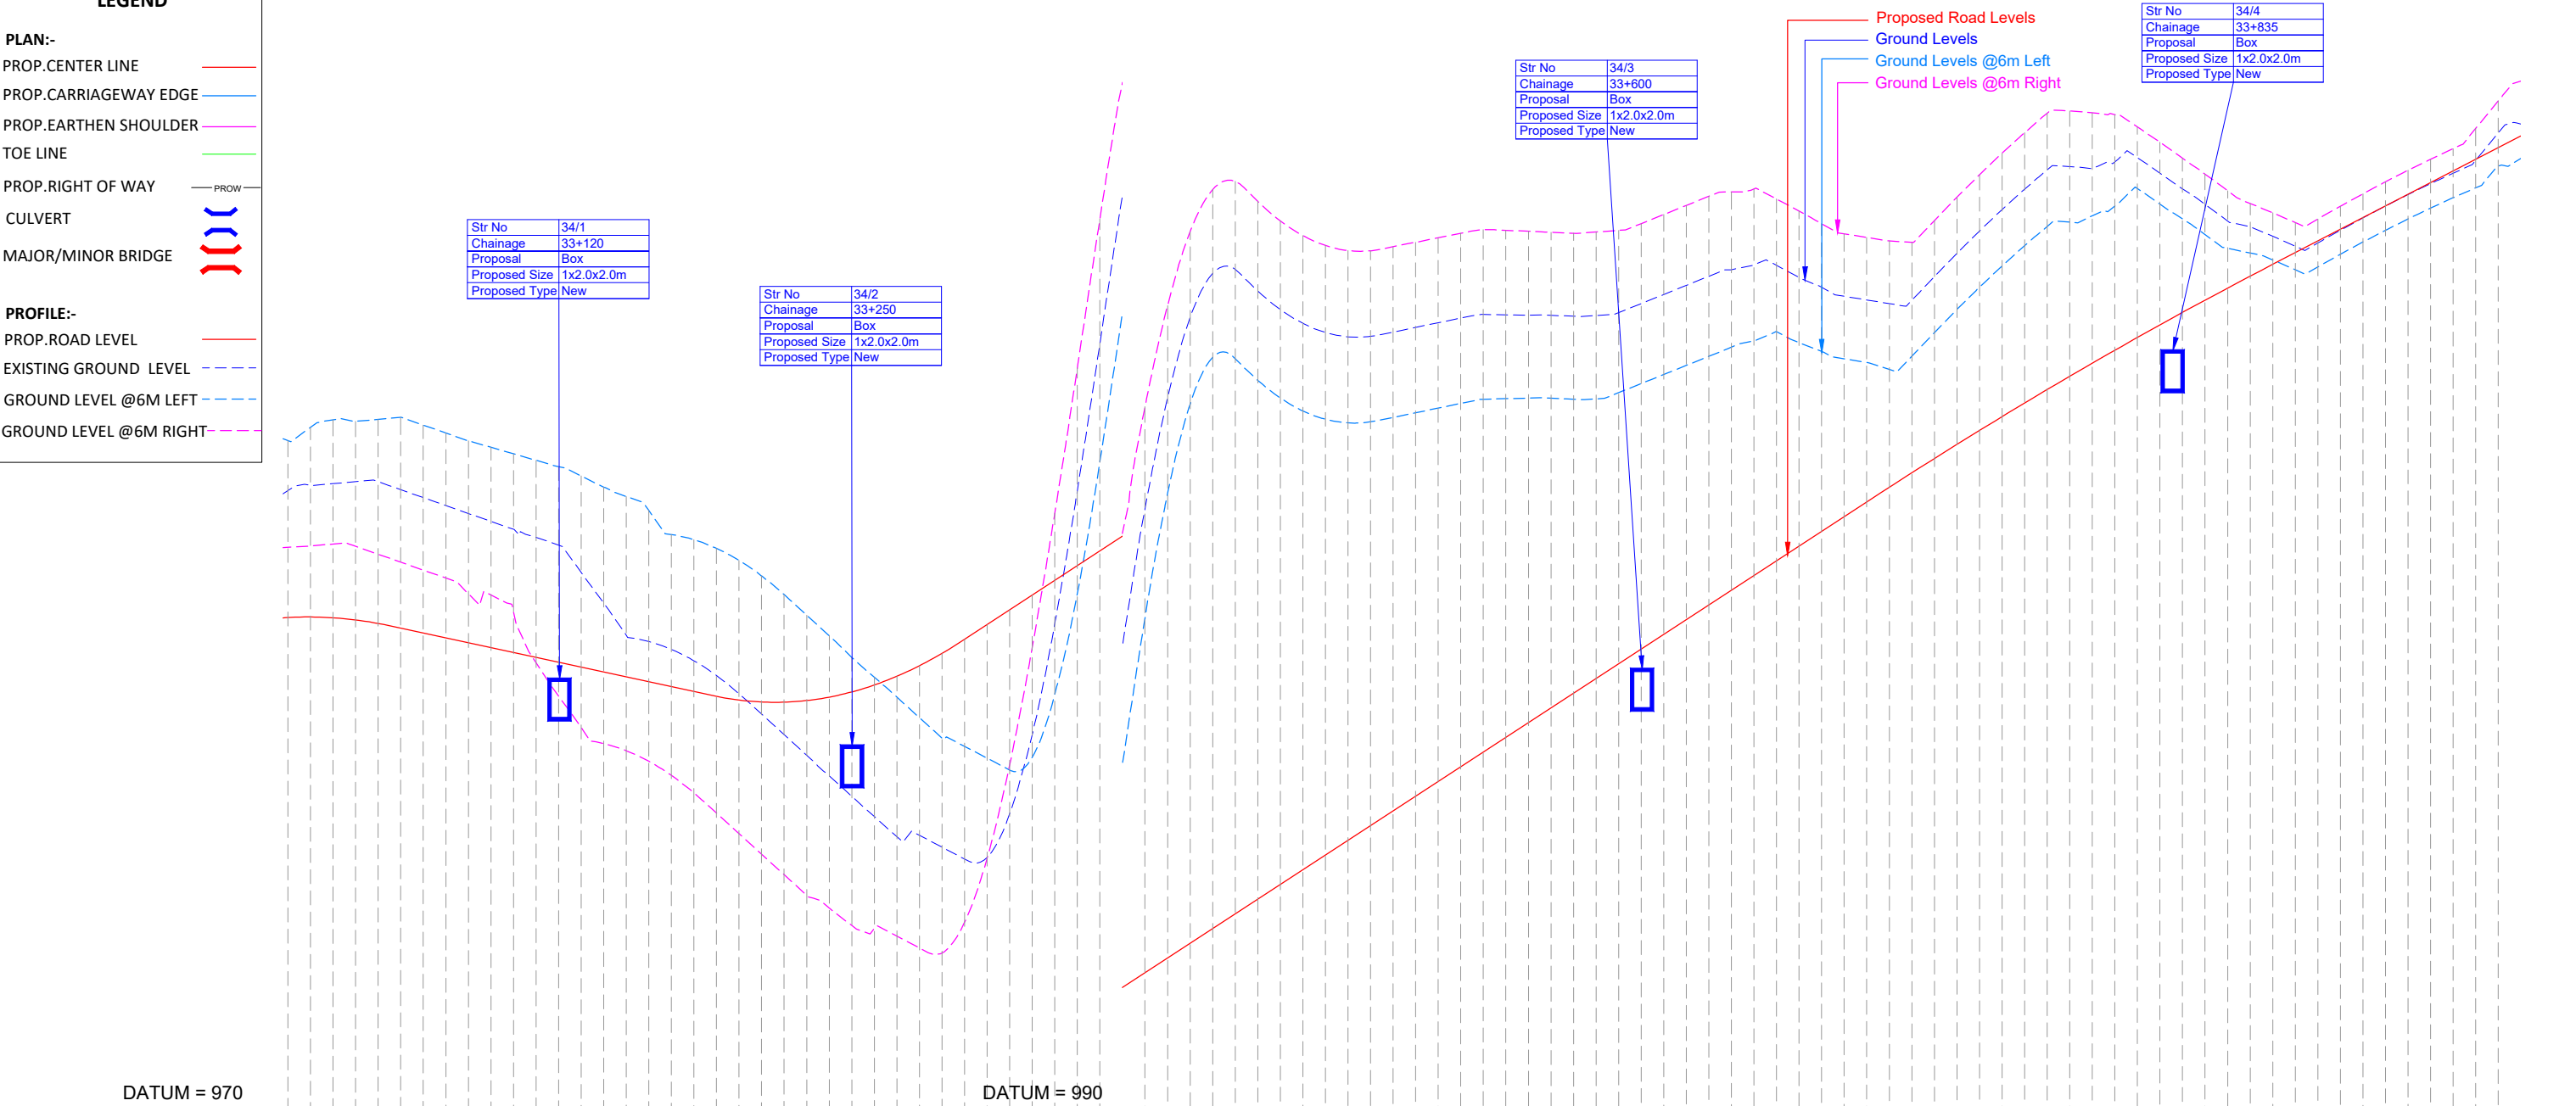

Proposed Road Levels	992.043	992.069	992.034	991.938	991.782	991.572	991.356	991.140	990.924	990.708	990.492	990.276	990.060	989.844	989.628	989.412	989.196	988.980	988.764	988.549	988.384	988.299	988.292	988.299	988.364	988.515	988.745	989.054	989.442	989.909	989.909	990.455	991.078	991.731	992.383	993.035	993.688	994.340	994.992	995.645	996.297	996.949	997.601	998.254	998.906	999.558	1000.211	1000.863	1001.515	1002.168	1002.820	1003.472	1004.125	1004.777	1005.429	1006.081	1006.734	1007.386	1008.038	1008.691	1009.343	1009.995	1010.648	1011.300	1011.952	1012.604	1013.257	1013.909	1014.561	1015.214	1015.866	1016.518	1017.171	1017.823	1018.475	1172.347	1173.000	1173.652	1174.304	1519.212	1519.86
----------------------	---------	---------	----------	----------	---------

LEGEND

PLAN:-

PROP.CENTER LINE

PROP.CARRIAGEWAY EDGE

PROP.EARTHEN SHOULDER

TOE LINE

PROP.RIGHT OF WAY

CULVERT

MAJOR/MINOR BRIDGE


PROFILE:-

PROP.ROAD LEVEL

EXISTING GROUND LEVEL

GROUND LEVEL @6M LEFT

GROUND LEVEL @6M RIGHT

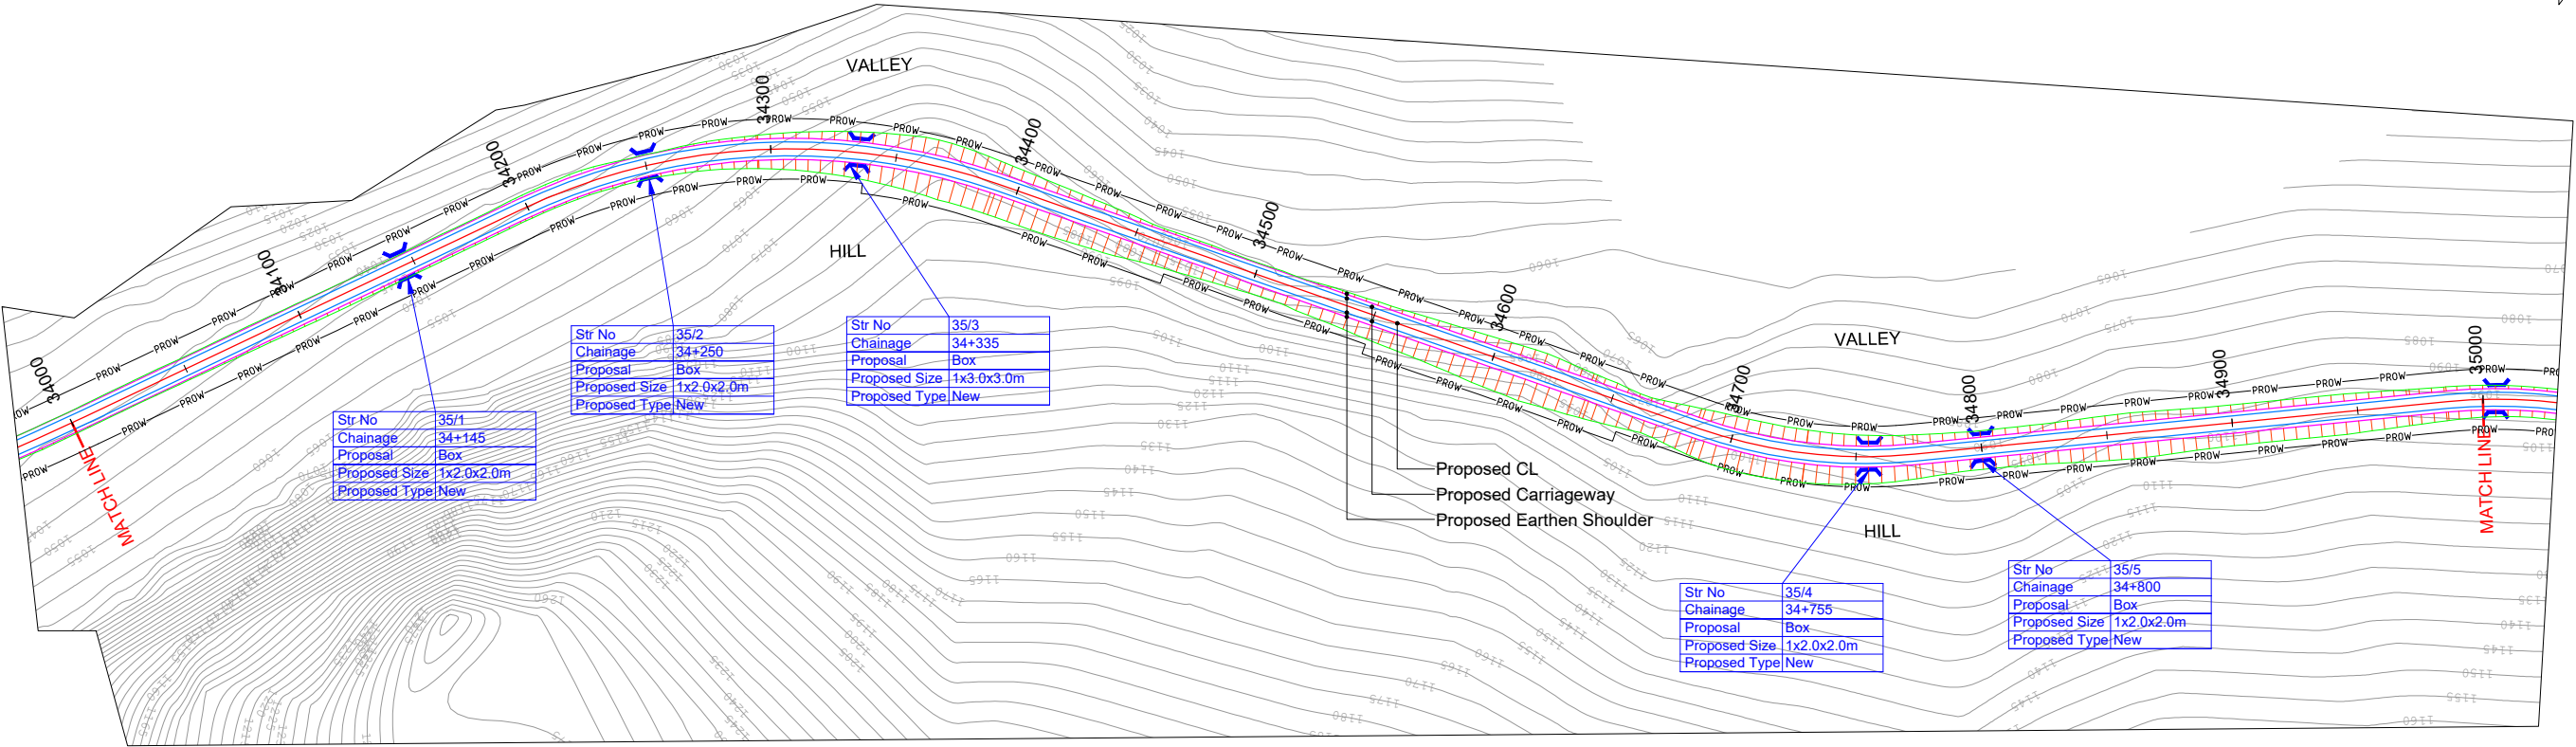

HIP NO. 237 AT CH. 34294.504				HIP NO. 238 AT CH. 34729.885			
X = 656192.232	Y = 3196309.827			X = 655993.243	Y = 3196703.73		
R (m)	250	Ls (m)		R (m)	200	Ls (m)	
Dc(deg)	44.6165	S(m)		Dc(deg)	24.877	S(m)	
Lc(m)	194.68	Ts(deg)		Lc(m)	86.84	Ts(deg)	
Ts(m)	102.574	Δ(deg)	44.6165	Ts(m)	44.114	Δ(deg)	24.877
Es(m)	20.225	e(%)	4.44%	Es(m)	4.807	e(%)	5.56%
V(km/hr)	50	We(m)	0.6	V(km/hr)	50	We(m)	0.6
CurveType	RIGHT			CurveType	LEFT		

LEGEND

PLAN:-

PROP.CENTER LINE

PROP.CARRIAGEWAY EDGE

PROP.EARTHEN SHOULDER

TOE LINE

PROP.RIGHT OF WAY

CULVERT

MAJOR/MINOR BRIDGE


PROFILE:-

PROP.ROAD LEVEL

EXISTING GROUND LEVEL

GROUND LEVEL @6M LEFT

GROUND LEVEL @6M RIGHT

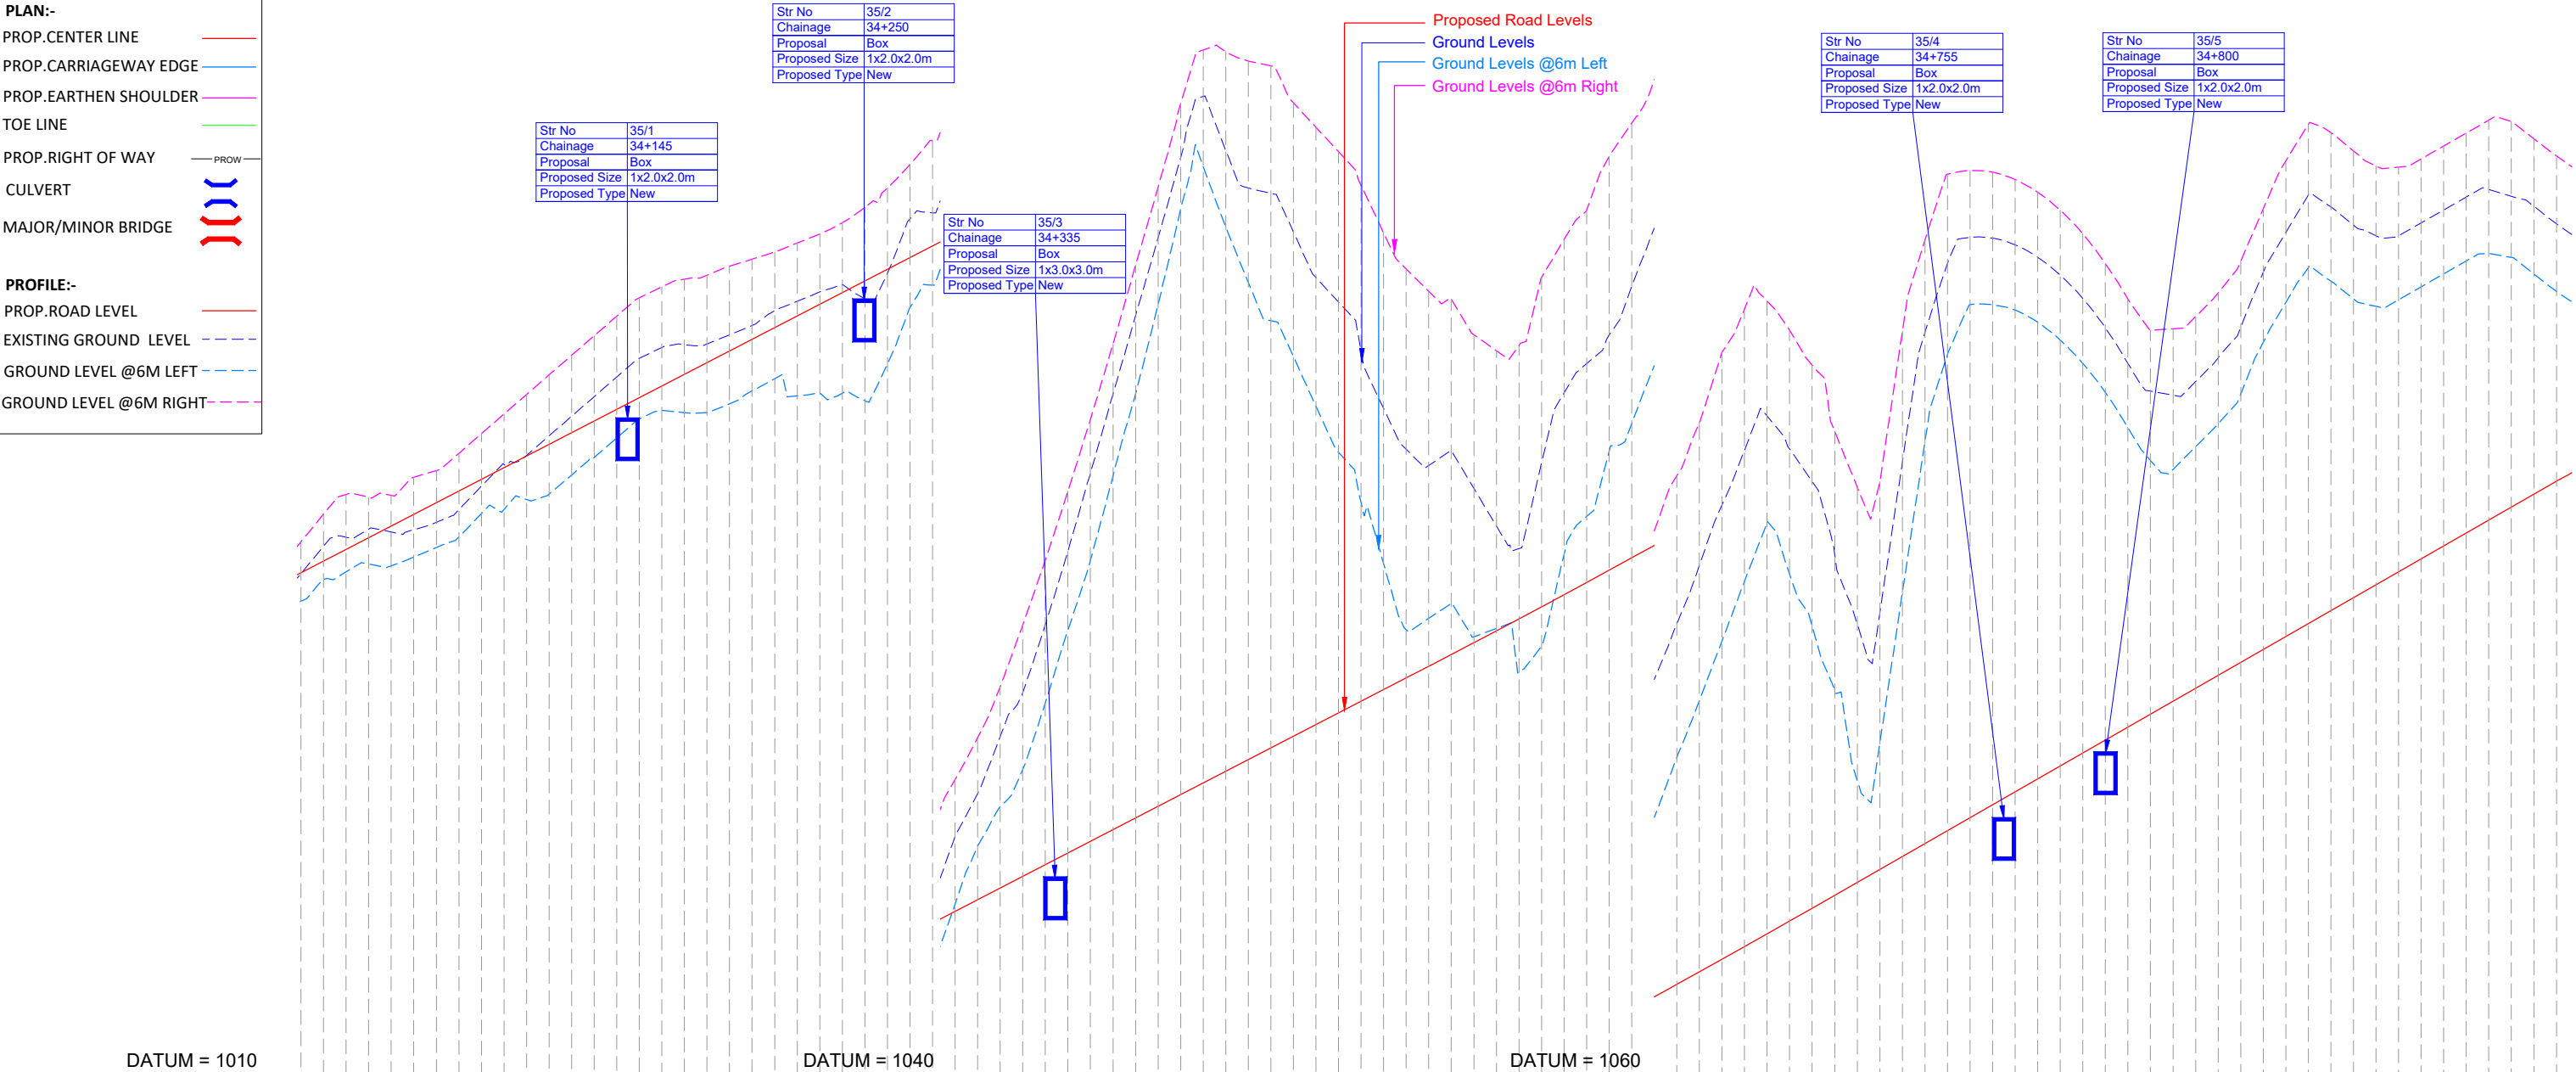


DATUM = 1010	DATUM = 1040	DATUM = 1060
Proposed Road Levels	Ground Levels	Ground Levels @6m Left
Ground Levels @6m Right	Vertical Alignment	Horizontal Alignment
Chainage		

LEGEND

PLAN:-
PROP.CENTER LINE
PROP.CARRIAGEWAY EDGE
PROP.EARTHEN SHOULDER
TOE LINE
PROP.RIGHT OF WAY
CULVERT
MAJOR/MINOR BRIDGE

PROFILE:-
PROP.ROAD LEVEL
EXISTING GROUND LEVEL
GROUND LEVEL @6M LEFT
GROUND LEVEL @6M RIGHT

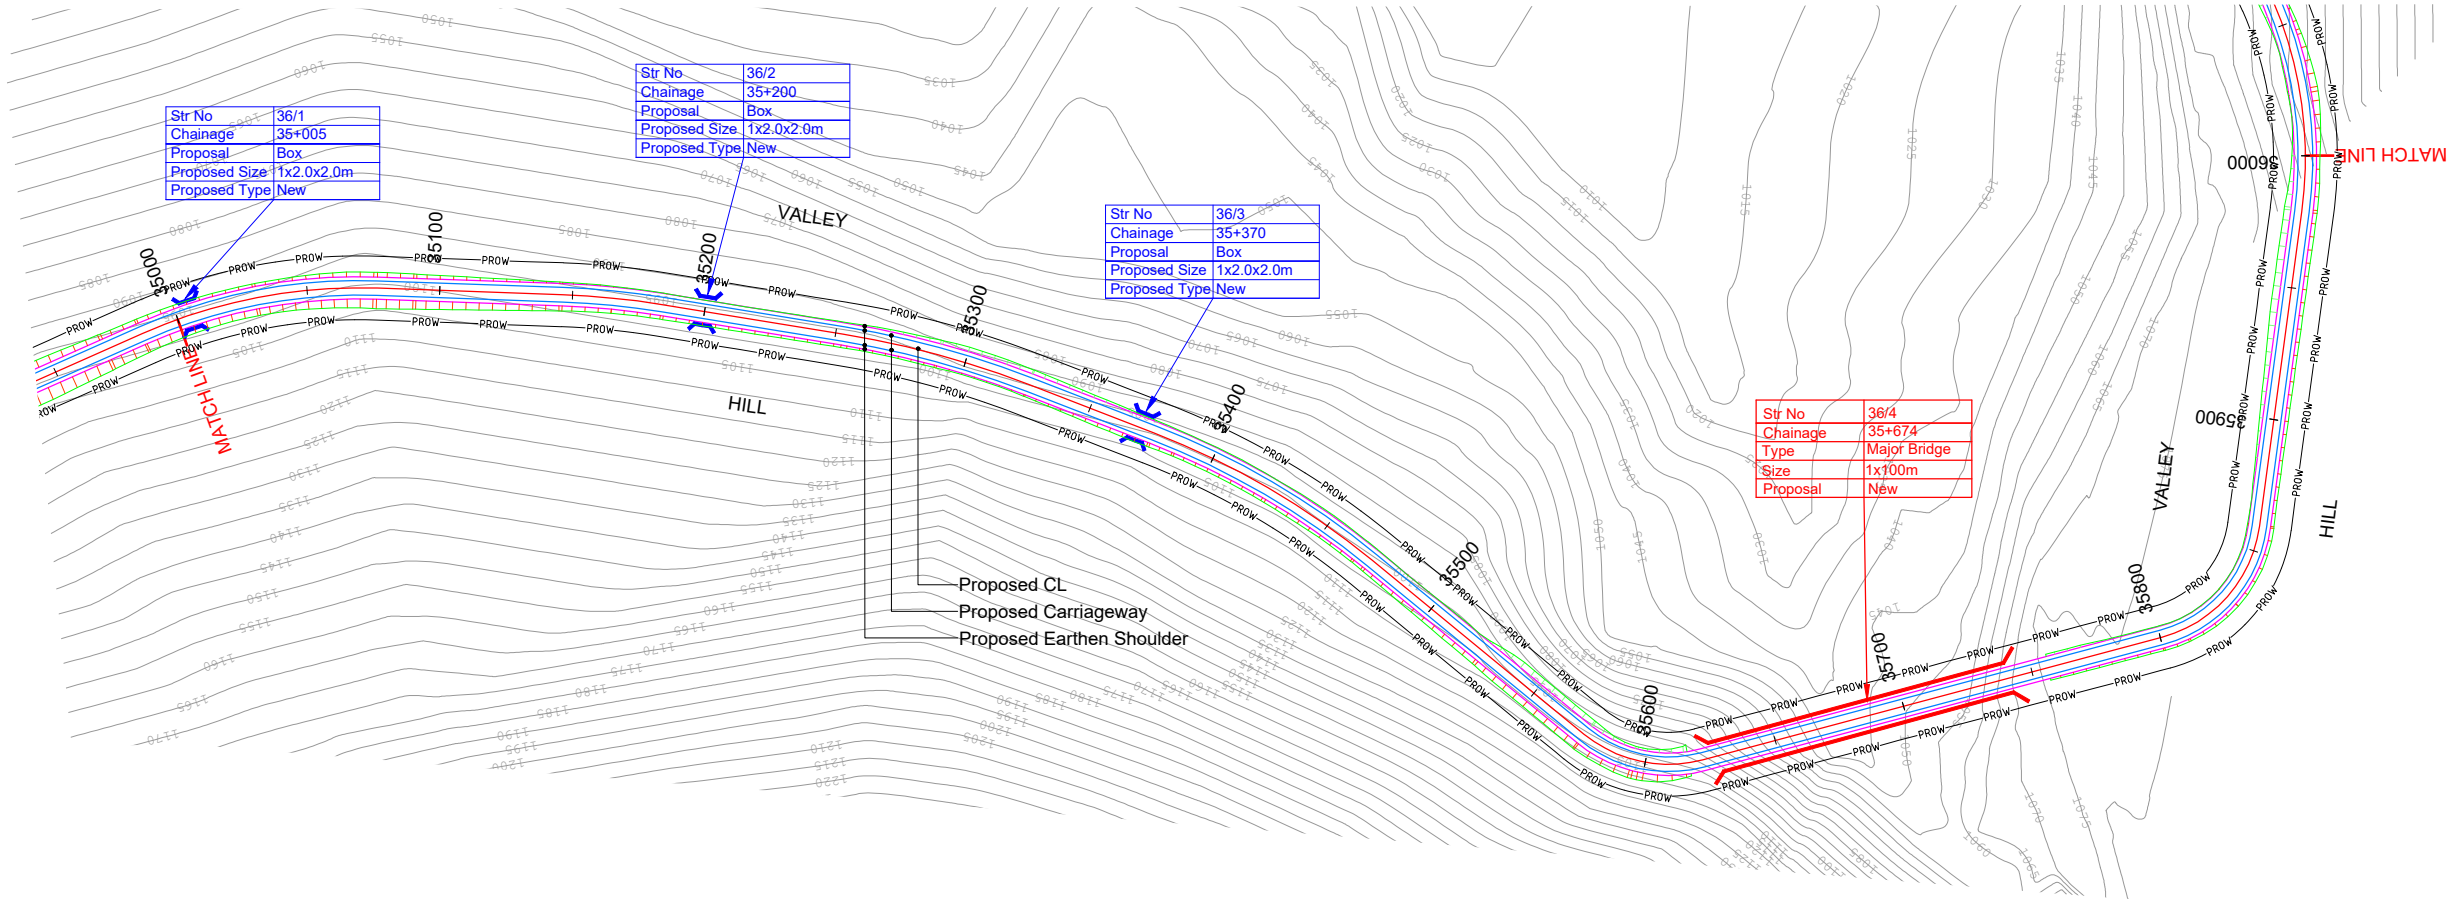

HIP NO. 239 AT CH. 35031.082					HIP NO. 240 AT CH. 35165.009					HIP NO. 241 AT CH. 35289.154					HIP NO. 242 AT CH. 35423.585					HIP NO. 243 AT CH. 35598.069					HIP NO. 244 AT CH. 35830.029				
X = 655755.774		Y = 3196891.415			X = 655697.272		Y = 3197012.794			X = 655657.768		Y = 3197130.652			X = 655642.23		Y = 3197264.722			X = 655677.76		Y = 3197437.953			X = 655516.45		Y = 3197612.735		
R (m)	200	Ls (m)			R (m)	300	Ls (m)			R (m)	350	Ls (m)			R (m)	300	Ls (m)			R (m)	50	Ls (m)			R (m)	50	Ls (m)		
Dc(deg)	25.9458	S(m)			Dc(deg)	7.2025	S(m)			Dc(deg)	11.9195	S(m)			Dc(deg)	18.2019	S(m)			Dc(deg)	54.2958	S(m)			Dc(deg)	67.3959	S(m)		
Lc(m)	90.57	Ts(deg)			Lc(m)	37.71	Ts(deg)			Lc(m)	72.81	Ts(deg)			Lc(m)	95.31	Ts(deg)			Lc(m)	47.38	Ts(deg)			Lc(m)	58.81	Ts(deg)		
Ts(m)	46.074	Δ(deg)	25.9458		Ts(m)	18.881	Δ(deg)	7.2025		Ts(m)	36.538	Δ(deg)	11.9195		Ts(m)	48.057	Δ(deg)	18.2019		Ts(m)	25.639	Δ(deg)	54.2958		Ts(m)	33.343	Δ(deg)	67.3959	
Es(m)	5.238	e(%)	5.56%		Es(m)	0.594	e(%)	3.70%		Es(m)	1.902	e(%)	3.17%		Es(m)	3.825	e(%)	3.70%		Es(m)	6.19	e(%)	10.00%		Es(m)	10.098	e(%)	10.00%	
V(km/hr)	50	We(m)	0.6		V(km/hr)	50	We(m)	0.6		V(km/hr)	50	We(m)	Nil		V(km/hr)	50	We(m)	0.6		V(km/hr)	40	We(m)	1.2		V(km/hr)	40	We(m)	1.2	
CurveType	RIGHT				CurveType	RIGHT				CurveType	RIGHT				CurveType	RIGHT				CurveType	LEFT				CurveType	LEFT			

R7	AUG 2023	FINAL DPR
R6	JAN 2023	MODIFIED DETAILED PROJECT REPORT
R5	JULY 2022	MODIFIED DETAILED PROJECT REPORT
R4	AUG 2019	MODIFIED DETAILED PROJECT REPORT
R3	JULY 2018	DETAILED PROJECT REPORT
REV.	DATE	DESCRIPTION OF REVISIONS

CLIENT:



National Highways & Infrastructure Development Corporation Limited.
3rd Floor, PTI building, 4-Parliament Street, New Delhi-11001

PROJECT:

Consultancy Services for Preparation of Feasibility study and Detailed Project Report for Two laning of Pango to Jorging Road (Length - 90km) for execution on EPC Mode in the state of Arunachal Pradesh under SARDP-NE Phase 'B'

DPR CONSULTANT:



Shweta Technophile Consultants Pvt. Ltd.
(222-223,313, Rajhans Plaza, Ahinsa Khand-I, Indirapuram, Ghaziabad, UP-201014)


DRAWN BY	ASHISH RAWAT
DESIGN BY	RAM SONKAR
CHECKED BY	GEETA JINDAL
HORIZONTAL SCALE 1:2000	VERTICAL SCALE 1:200

TITLE:

PLAN AND PROFILE
FROM CH:35+000 TO 36+000

DRAWING NO.
MORT&H/PANGO-JORGING/STC/PP-67

A3

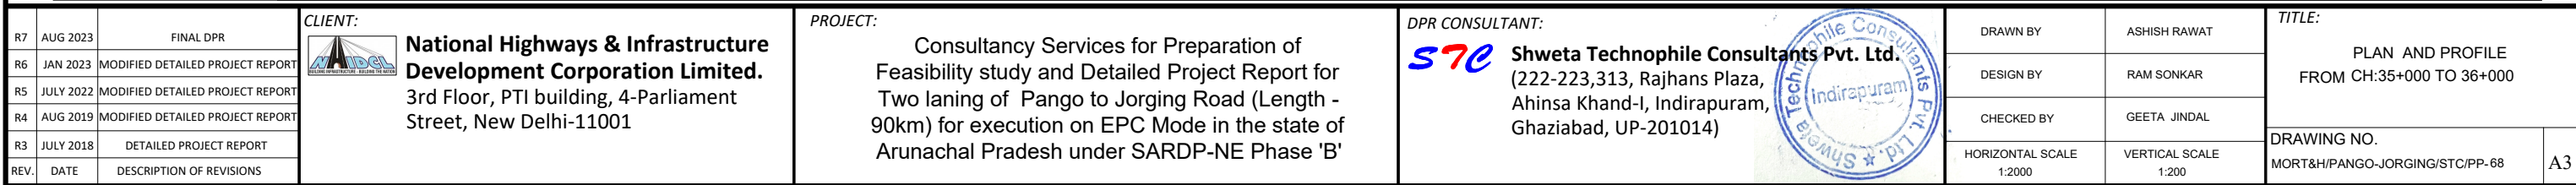

LEGEND

PLAN:-

PROP.CENTER LINE

PROP.CARRIAGEWAY EDGE

PROP.EARTHEN SHOULDER

TOE LINE

PROP.RIGHT OF WAY

CULVERT

MAJOR/MINOR BRIDGE


PROFILE:-

PROP.ROAD LEVEL

EXISTING GROUND LEVEL

GROUND LEVEL @6M LEFT

GROUND LEVEL @6M RIGHT

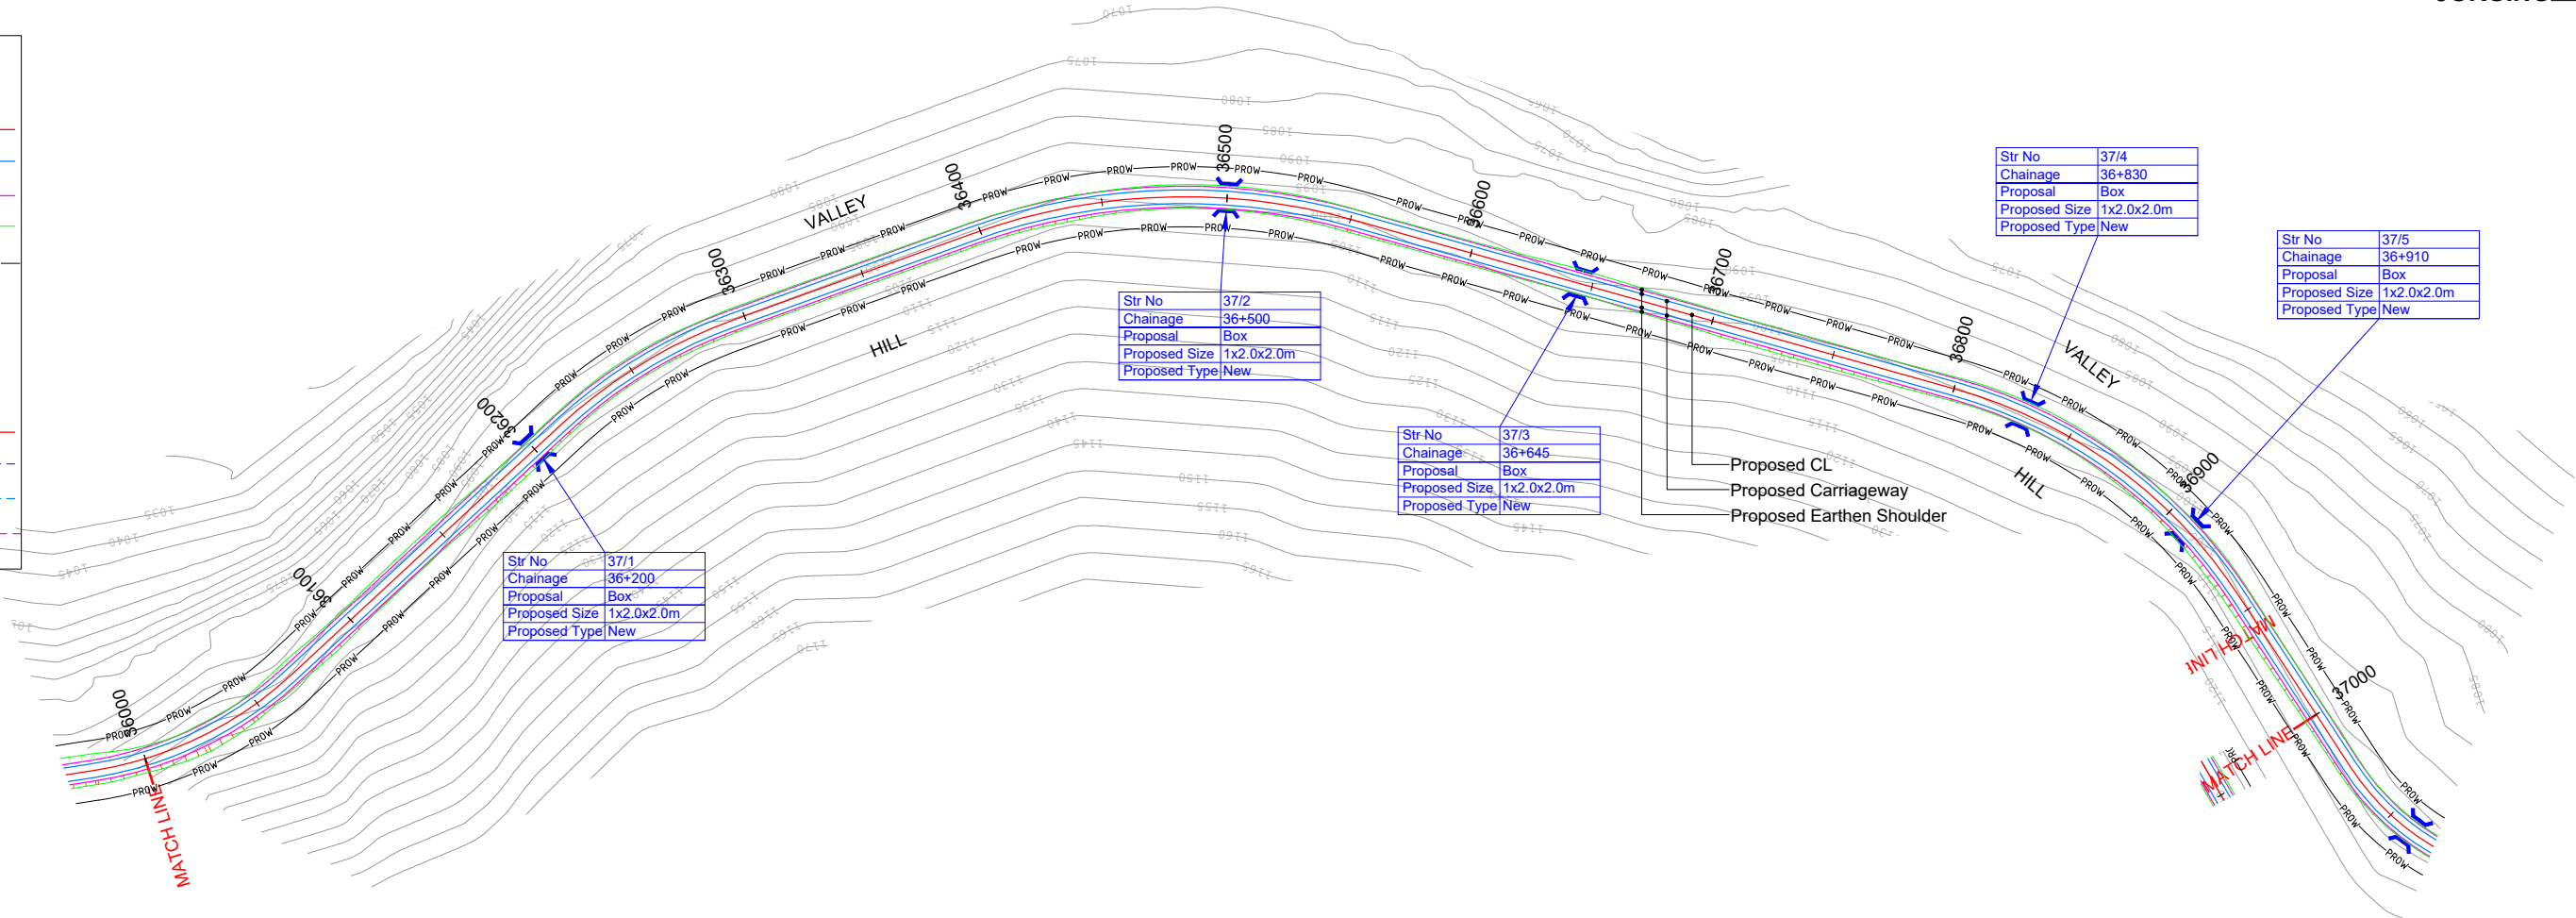

HIP NO. 245 AT CH. 36023.385				HIP NO. 246 AT CH. 36254.465				HIP NO. 247 AT CH. 36473.842				HIP NO. 248 AT CH. 36872.72299999999			
X = 655329.911		Y = 3197544.47		X = 655193.094		Y = 3197355.907		X = 655002.559		Y = 3197240.978		X = 654599.059		Y = 3197272.556	
R (m)	150	Ls (m)		R (m)	200	Ls (m)		R (m)	250	Ls (m)		R (m)	200	Ls (m)	
Dc(deg)	33.9355	S(m)		Dc(deg)	22.9378	S(m)		Dc(deg)	35.5729	S(m)		Dc(deg)	41.1713	S(m)	
Lc(m)	88.84	Ts(deg)		Lc(m)	80.07	Ts(deg)		Lc(m)	155.22	Ts(deg)		Lc(m)	143.72	Ts(deg)	
Ts(m)	45.767	Δ(deg)	33.9355	Ts(m)	40.577	Δ(deg)	22.9378	Ts(m)	80.201	Δ(deg)	35.5729	Ts(m)	75.118	Δ(deg)	41.1713
Es(m)	6.827	e(%)	7.41%	Es(m)	4.075	e(%)	5.56%	Es(m)	12.549	e(%)	4.44%	Es(m)	13.642	e(%)	5.56%
V(km/hr)	50	We(m)	0.6	V(km/hr)	50	We(m)	0.6	V(km/hr)	50	We(m)	0.6	V(km/hr)	50	We(m)	0.6
CurveType	LEFT			CurveType	RIGHT			CurveType	RIGHT			CurveType	RIGHT		

LEGEND

PLAN:-

PROP.CENTER LINE

PROP.CARRIAGEWAY EDGE

PROP.EARTHEN SHOULDER

TOE LINE

PROP.RIGHT OF WAY

CULVERT

MAJOR/MINOR BRIDGE


PROFILE:-

PROP.ROAD LEVEL

EXISTING GROUND LEVEL

GROUND LEVEL @6M LEFT

GROUND LEVEL @6M RIGHT

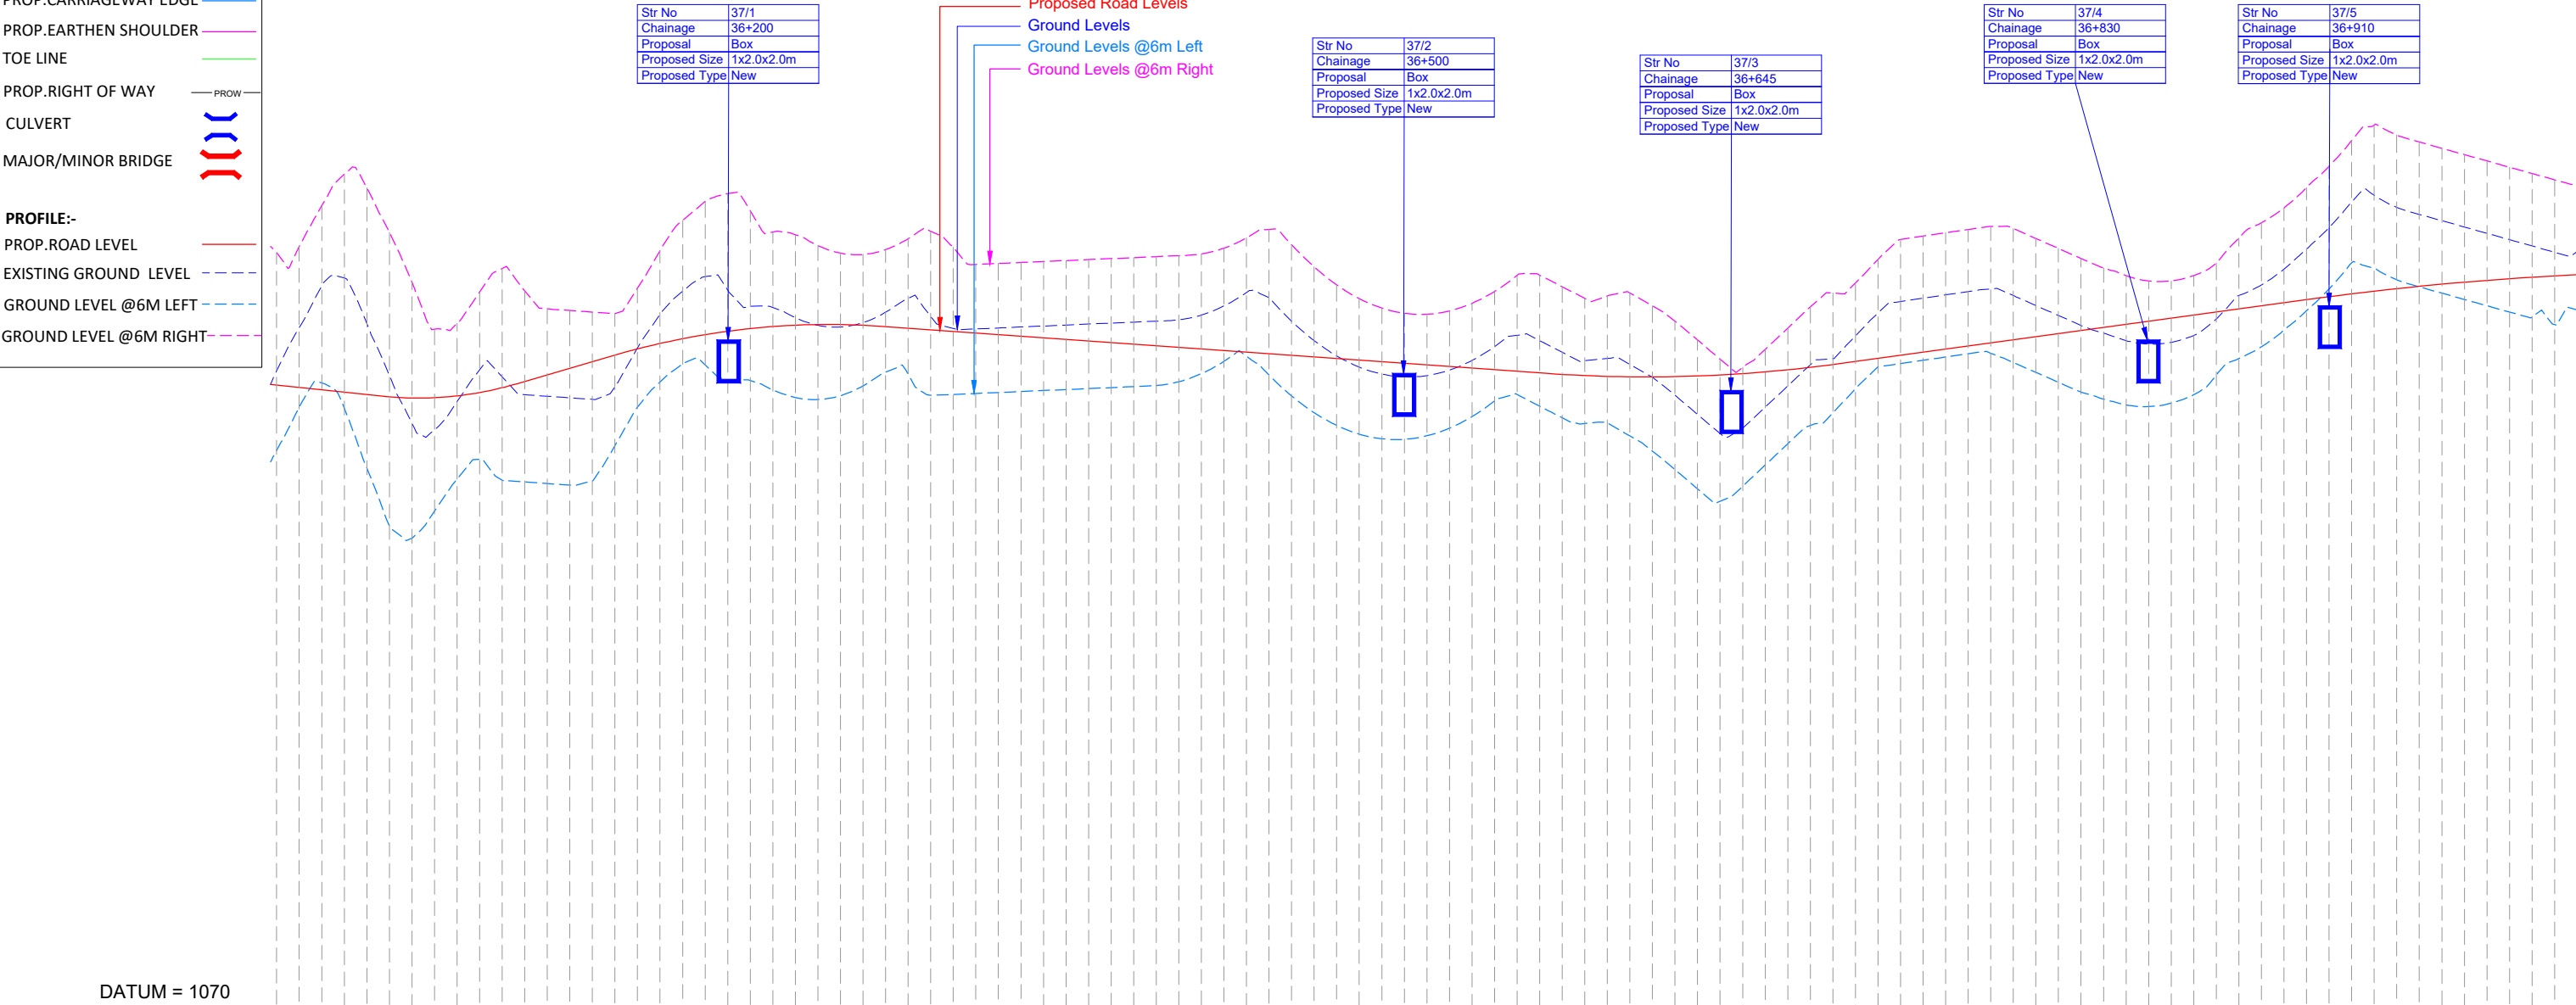

DATUM = 1070	1103.519	1094.752	1098.277	1097.856
Proposed Road Levels	1103.783	1096.663	1100.200	1097.549
Ground Levels	1105.603	1097.743	1102.046	1097.443
Ground Levels @6m Left	1107.007	1096.623	1102.401	1097.337
Ground Levels @6m Right	1106.402	1093.973	1100.384	1097.231
Vertical Alignment	1104.423	1091.423	1098.084	1097.128
Horizontal Alignment	1102.204	1090.862	1095.964	1097.076
Chainage	1100.132	1092.054	1095.671	1097.091
	1100.386	1093.479	1096.916	1097.172
	1101.773	1094.356	1098.324	1097.320
	1102.826	1093.438	1098.012	1097.534
	1101.822	1093.355	1097.231	1097.812
	1101.033	1093.285	1097.156	1098.105
	1100.957	1093.216	1097.086	1098.398
	1100.888	1093.405	1097.017	1098.692
	1100.818	1094.963	1097.579	1098.984
	1101.946	1096.678	1099.294	1099.256
	1103.621	1097.789	1100.781	1099.497
	1104.951	1098.587	1101.806	1099.708
	1105.794	1098.541	1102.456	1099.888
	1106.136	1097.865	1101.859	1100.038
	1105.372	1097.854	1101.143	1100.158
	1104.436	1097.432	1101.085	1100.248
	1104.317	1097.101	1100.639	1100.307
	1103.834	1097.009	1100.300	1100.336
	1103.503	1097.182	1100.226	1100.335
	1103.439	1097.612	1100.416	1100.303
	1103.660	1098.228	1100.881	1100.242
	1104.141	1098.131	1101.487	1100.171
	1104.471	1097.194	1100.689	1100.100
	1103.766	1097.236	1100.157	1100.030
	1103.000	1097.279	1100.140	1099.959
	1103.043	1097.322	1100.183	1099.888
	1103.086	1097.366	1100.226	1099.818
	1103.129	1097.409	1100.269	1099.747
	1103.172	1097.452	1100.312	1099.676
	1103.215	1097.495	1100.355	1099.605
	1103.258	1097.538	1100.398	1099.535
	1103.301	1097.581	1100.441	1099.464
	1103.344	1097.631	1100.484	1099.393
	1103.387	1097.680	1100.543	1099.323
	1103.468	1098.155	1100.755	1099.252
	1103.724	1098.702	1101.162	1099.181
	1104.174	1098.928	1101.759	1099.111
	1104.550	1098.096	1101.524	1099.040
	1103.878	1097.171	1100.482	1098.969
	1102.892	1096.429	1099.624	1098.898
	1102.097	1095.864	1098.945	1098.828
	1101.489	1095.477	1098.448	1098.757
	1101.066	1095.269	1098.137	1098.686
	1100.833	1095.246	1098.014	1098.616
	1100.793	1095.402	1098.072	1098.545
	1100.939	1095.736	1098.314	1098.474
	1101.273	1096.251	1098.743	1098.404
	1101.801	1096.948	1099.357	1098.333
	1102.513	1097.232	1099.856	1098.262
	1102.527	1096.716	1099.621	1098.192
	1102.011	1096.200	1099.105	1098.125
	1101.495	1095.944	1098.740	1098.073
	1101.604	1095.972	1098.834	1098.037
	1101.738	1095.396	1098.566	1098.017
	1101.162	1094.726	1097.990	1098.014
	1100.479	1093.899	1097.197	1098.026
	1099.649	1093.051	1096.349	1098.054
	1098.801	1092.500	1095.501	1098.098
	1098.431	1093.161	1095.739	1098.158
	1099.234	1094.105	1096.670	1098.235
	1100.178	1095.048	1097.614	1098.327
	1101.116	1095.864	1098.550	1098.435
	1101.731	1096.414	1098.821	1098.559
	1102.178	1097.481	1099.820	1098.695
	1103.223	1098.456	1100.850	1098.832
	1104.112	1098.602	1101.357	1098.969
	1104.258	1098.748	1101.503	1099.106
	1104.404	1098.895	1101.649	1099.243
	1104.550	1099.041	1101.796	1099.380
	1104.687	1099.063	1101.917	1099.517
	1104.589	1098.654	1101.621	1099.654
	1104.148	1098.213	1101.180	1099.791
	1103.707	1097.772	1100.739	1099.928
	1103.266	1097.347	1100.298	1100.065
	1102.844	1097.025	1099.954	1100.202
	1102.505	1096.772	1099.623	1100.339
	1102.270	1096.698	1099.471	1100.476
	1102.266	1096.846	1099.547	1100.613
	1102.509	1097.220	1099.856	1100.750
	1103.059	1098.097	1100.583	1100.887
	1104.170	1098.829	1101.632	1101.025
	1104.848	1099.344	1102.092	1101.162
	1105.502	1100.084	1102.793	1101.299
	1106.407	1100.950	1103.681	1101.436
	1107.351	1101.911	1104.633	1101.569
	1108.482	1103.069	1105.772	1101.695
	1109.178	1102.849	1106.067	1101.814
	1108.740	1102.319	1105.529	1101.925
	1108.429	1102.008	1105.218	1102.029
	1107.870	1101.448	1104.658	1102.125
	1107.590	1101.168	1104.378	1102.213
	1107.310	1100.888	1104.098	1102.368
	1107.030	1100.669	1103.819	1102.434



LEGEND

PLAN:-

PROP.CENTER LINE

PROP.CARRIAGEWAY EDGE

PROP.EARTHEN SHOULDER

TOE LINE

PROP.RIGHT OF WAY

CULVERT

MAJOR/MINOR BRIDGE


PROFILE:-

PROP.ROAD LEVEL

EXISTING GROUND LEVEL


GROUND LEVEL @6M LEFT

GROUND LEVEL @6M RIGHT

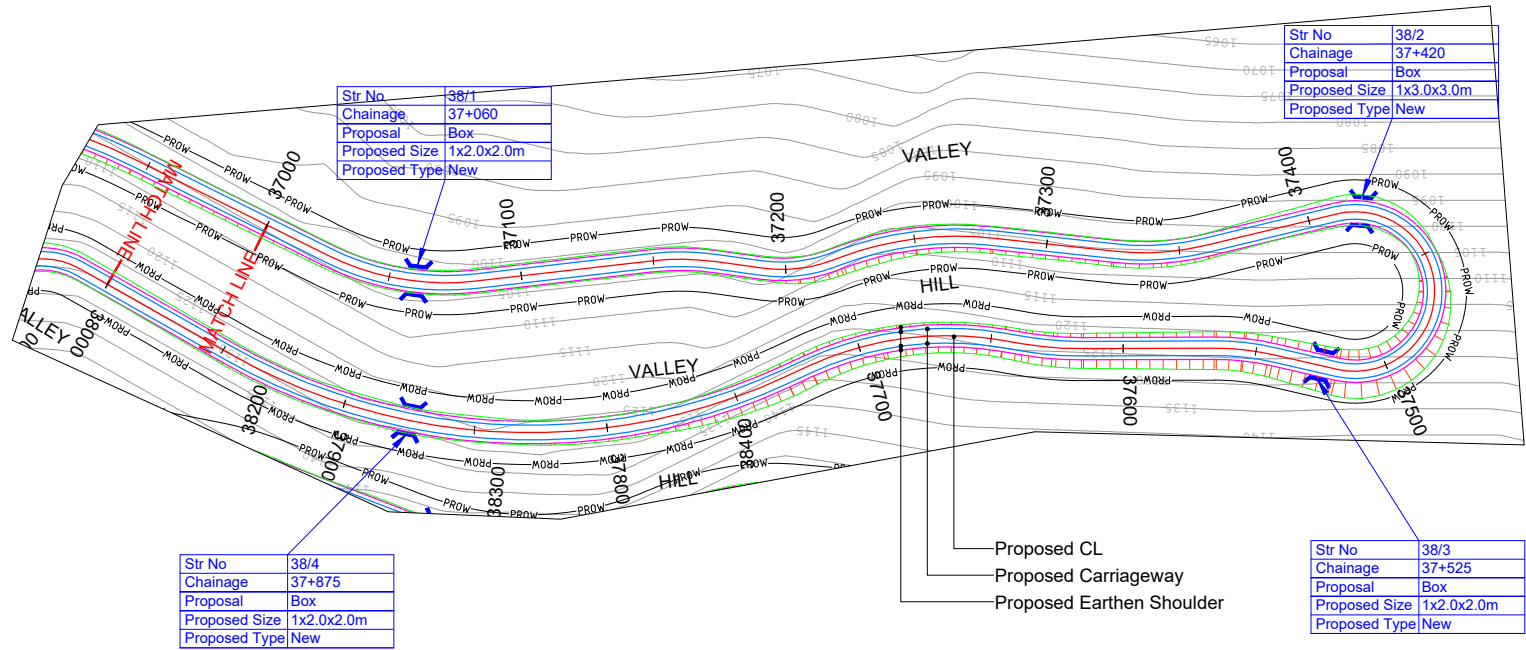

HIP NO. 249 AT CH. 37054.039	HIP NO. 250 AT CH. 37161.456	HIP NO. 251 AT CH. 37204.403	HIP NO. 252 AT CH. 37250.314	HIP NO. 253 AT CH. 37342.908	HIP NO. 254 AT CH. 37464.689	HIP NO. 255 AT CH. 37554.396
X = 654469.447 Y = 3197405.124	X = 654363.754 Y = 3197428.797	X = 654325.253 Y = 3197448.627	X = 654278.531 Y = 3197447.584	X = 654194.206 Y = 3197487.506	X = 654253.841 Y = 3197481.578	X = 654175.792 Y = 3197530.518
R (m) 100 Ls (m)	R (m) 100 Ls (m)	R (m) 55 Ls (m)	R (m) 125 Ls (m)	R (m) 100 Ls (m)	R (m) 30 Ls (m)	R (m) 100 Ls (m)
Dc(deg) 33.0213 S(m)	Dc(deg) 14.627 S(m)	Dc(deg) 28.5302 S(m)	Dc(deg) 26.6132 S(m)	Dc(deg) 19.6576 S(m)	Dc(deg) 206.4119 S(m)	Dc(deg) 13.0898 S(m)
Lc(m) 57.63 Ts(deg)	Lc(m) 25.53 Ts(deg)	Lc(m) 27.39 Ts(deg)	Lc(m) 58.06 Ts(deg)	Lc(m) 34.31 Ts(deg)	Lc(m) 108.08 Ts(deg)	Lc(m) 22.85 Ts(deg)
Ts(m) 29.642 Δ(deg) 33.0213	Ts(m) 12.834 Δ(deg) 14.627	Ts(m) 13.984 Δ(deg) 28.5302	Ts(m) 29.564 Δ(deg) 26.6132	Ts(m) 17.325 Δ(deg) 19.6576	Ts(m) -127.846 Δ(deg) 206.4119	Ts(m) 11.473 Δ(deg) 13.0898
Es(m) 4.301 e(%) 10.00%	Es(m) 0.82 e(%) 10.00%	Es(m) 1.75 e(%) 10.00%	Es(m) 3.449 e(%) 8.89%	Es(m) 1.49 e(%) 10.00%	Es(m) -161.319 e(%) 10.00%	Es(m) 0.656 e(%) 10.00%
V(km/hr) 50 We(m) 0.9	V(km/hr) 50 We(m) 0.9	V(km/hr) 40 We(m) 1.2	V(km/hr) 50 We(m) 0.6	V(km/hr) 50 We(m) 0.9	V(km/hr) 30 We(m) 1.5	V(km/hr) 50 We(m) 0.9
CurveType LEFT	CurveType RIGHT	CurveType LEFT	CurveType RIGHT	CurveType RIGHT	CurveType LEFT	CurveType RIGHT

HIP NO. 256 AT CH. 37626.596	HIP NO. 257 AT CH. 37682.756	HIP NO. 258 AT CH. 37838.902
X = 654244.132 Y = 3197506.987	X = 654294.33 Y = 3197479.243	X = 654459.814 Y = 3197495.045
R (m) 125 Ls (m)	R (m) 125 Ls (m)	R (m) 230 Ls (m)
Dc(deg) 9.93 S(m)	Dc(deg) 34.3839 S(m)	Dc(deg) 54.2252 S(m)
Lc(m) 21.66 Ts(deg)	Lc(m) 75.01 Ts(deg)	Lc(m) 217.67 Ts(deg)
Ts(m) 10.859 Δ(deg) 9.93	Ts(m) 38.675 Δ(deg) 34.3839	Ts(m) 117.761 Δ(deg) 54.2252
Es(m) 0.471 e(%) 8.89%	Es(m) 5.846 e(%) 8.89%	Es(m) 28.394 e(%) 4.83%
V(km/hr) 50 We(m) 0.6	V(km/hr) 50 We(m) 0.6	V(km/hr) 50 We(m) 0.6
CurveType RIGHT	CurveType LEFT	CurveType LEFT

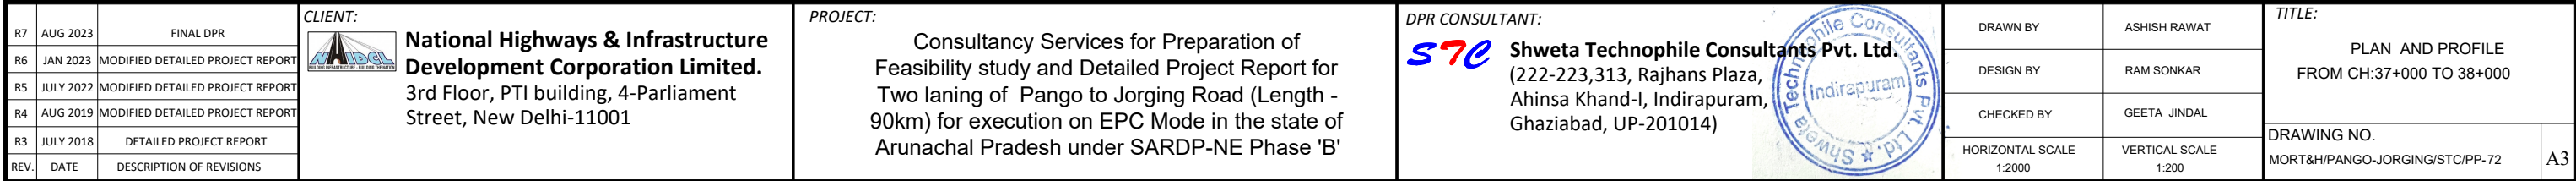

LEGEND

PLAN:-

PROP.CENTER LINE

PROP.CARRIAGEWAY EDGE

PROP.EARTHEN SHOULDER

TOE LINE

PROP.RIGHT OF WAY

CULVERT

MAJOR/MINOR BRIDGE


PROFILE:-

PROP.ROAD LEVEL

EXISTING GROUND LEVEL

GROUND LEVEL @6M LEFT

GROUND LEVEL @6M RIGHT

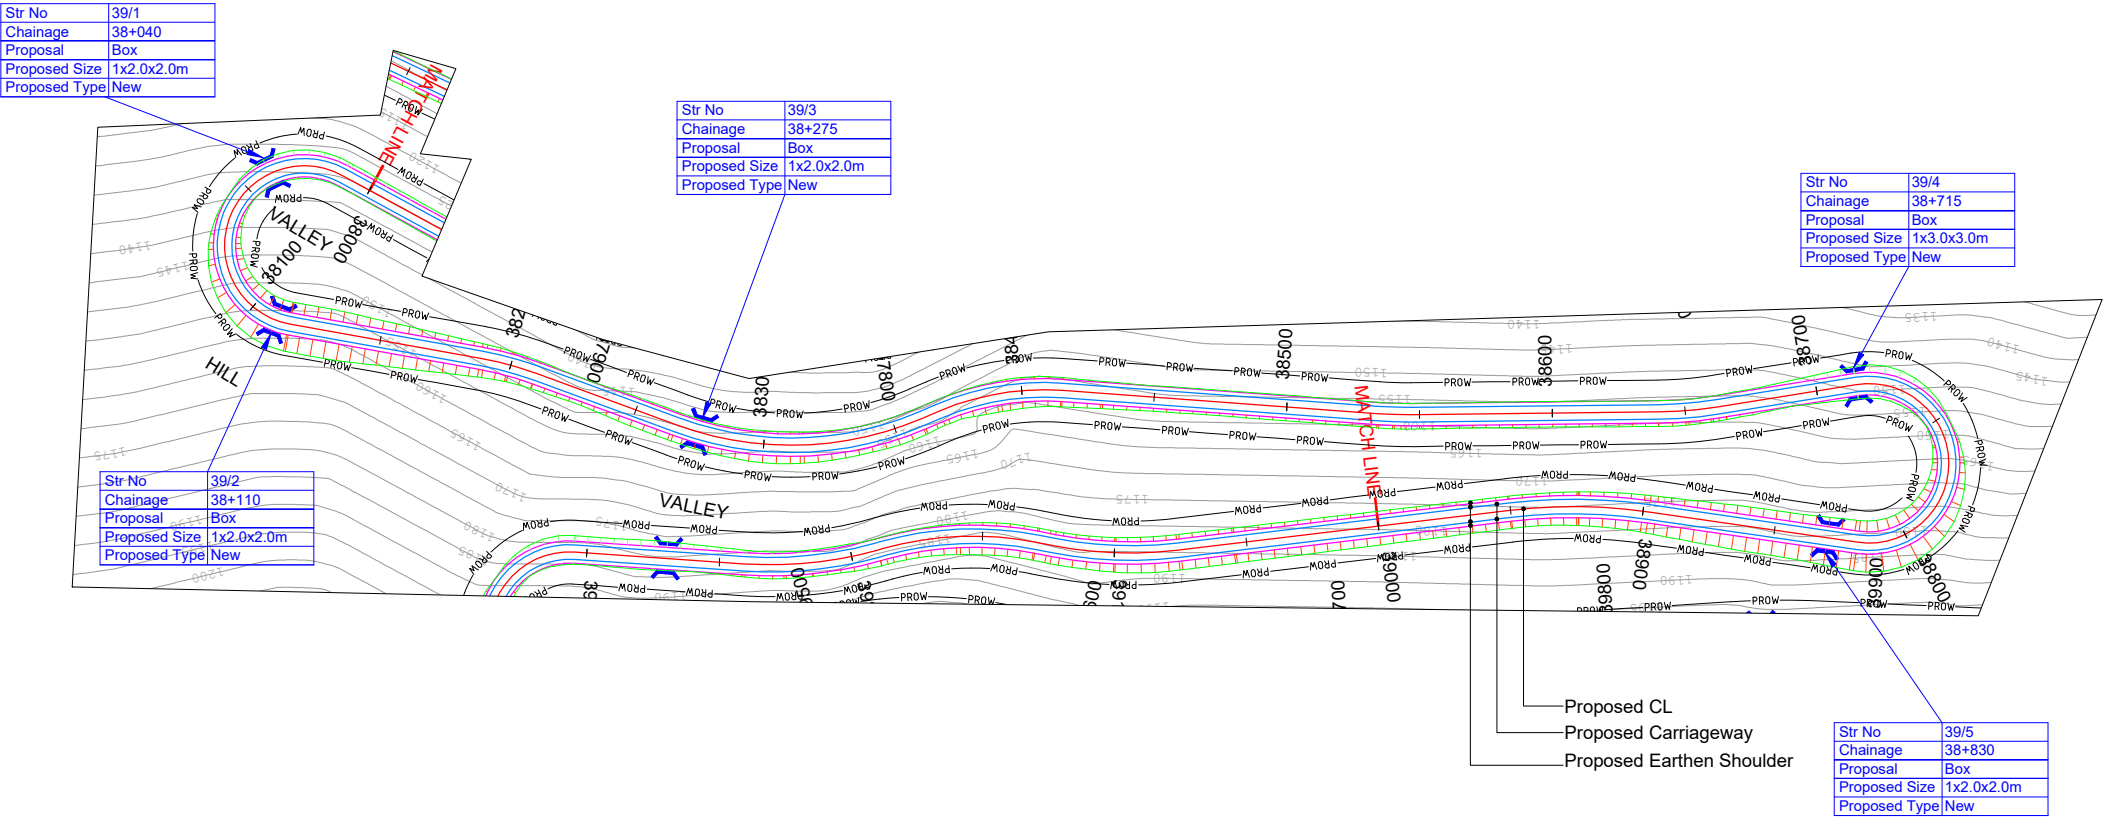

HIP NO. 259 AT CH. 38063.6				HIP NO. 260 AT CH. 38199.215				HIP NO. 261 AT CH. 38313.533				HIP NO. 262 AT CH. 38391.684				HIP NO. 263 AT CH. 38540.622				HIP NO. 264 AT CH. 38650.99				HIP NO. 265 AT CH. 38766.781				HIP NO. 266 AT CH. 38924.153			
X = 654457.627		Y = 3197497.541		X = 654545.046		Y = 3197446.359		X = 654456.076		Y = 3197521.922		X = 654375.189		Y = 3197517.769		X = 654239.108		Y = 3197579.441		X = 654135.082		Y = 3197616.387		X = 654264.798		Y = 3197591.05		X = 654185.253		Y = 3197634.114	
R (m)	30	Ls (m)		R (m)	125	Ls (m)		R (m)	125	Ls (m)		R (m)	100	Ls (m)		R (m)	150	Ls (m)		R (m)	150	Ls (m)		R (m)	30	Ls (m)		R (m)	200	Ls (m)	
Dc(deg)	198.4229	S(m)		Dc(deg)	9.9938	S(m)		Dc(deg)	43.2808	S(m)		Dc(deg)	27.3198	S(m)		Dc(deg)	4.827	S(m)		Dc(deg)	8.5012	S(m)		Dc(deg)	197.3763	S(m)		Dc(deg)	15.1126	S(m)	
Lc(m)	103.89	Ts(deg)		Lc(m)	21.8	Ts(deg)		Lc(m)	94.42	Ts(deg)		Lc(m)	47.68	Ts(deg)		Lc(m)	12.64	Ts(deg)		Lc(m)	22.26	Ts(deg)		Lc(m)	103.35	Ts(deg)		Lc(m)	52.75	Ts(deg)	
Ts(m)	-184.99	Δ(deg)	198.4229	Ts(m)	10.929	Δ(deg)	9.9938	Ts(m)	49.593	Δ(deg)	43.2808	Ts(m)	24.303	Δ(deg)	27.3198	Ts(m)	6.322	Δ(deg)	4.827	Ts(m)	11.148	Δ(deg)	8.5012	Ts(m)	-196.322	Δ(deg)	197.3763	Ts(m)	26.53	Δ(deg)	15.1126
Es(m)	-217.40	e(%)	10.00%	Es(m)	0.477	e(%)	8.89%	Es(m)	9.478	e(%)	8.89%	Es(m)	2.911	e(%)	10.00%	Es(m)	0.133	e(%)	7.41%	Es(m)	0.414	e(%)	7.41%	Es(m)	-228.60	e(%)	10.00%	Es(m)	1.752	e(%)	5.56%
V(km/hr)	30	We(m)	1.5	V(km/hr)	50	We(m)	0.6	V(km/hr)	50	We(m)	0.6	V(km/hr)	50	We(m)	0.9	V(km/hr)	50	We(m)	0.6	V(km/hr)	50	We(m)	0.6	V(km/hr)	30	We(m)	1.5	V(km/hr)	50	We(m)	0.6
CurveType	RIGHT			CurveType	LEFT			CurveType	RIGHT			CurveType	LEFT			CurveType	RIGHT			CurveType	RIGHT			CurveType	LEFT			CurveType	RIGHT		

LEGEND

PLAN:-

PROP.CENTER LINE

PROP.CARRIAGEWAY EDGE

PROP.EARTHEN SHOULDER

TOE LINE

PROP.RIGHT OF WAY

CULVERT

MAJOR/MINOR BRIDGE


PROFILE:-

PROP.ROAD LEVEL

EXISTING GROUND LEVEL

GROUND LEVEL @6M LEFT

GROUND LEVEL @6M RIGHT

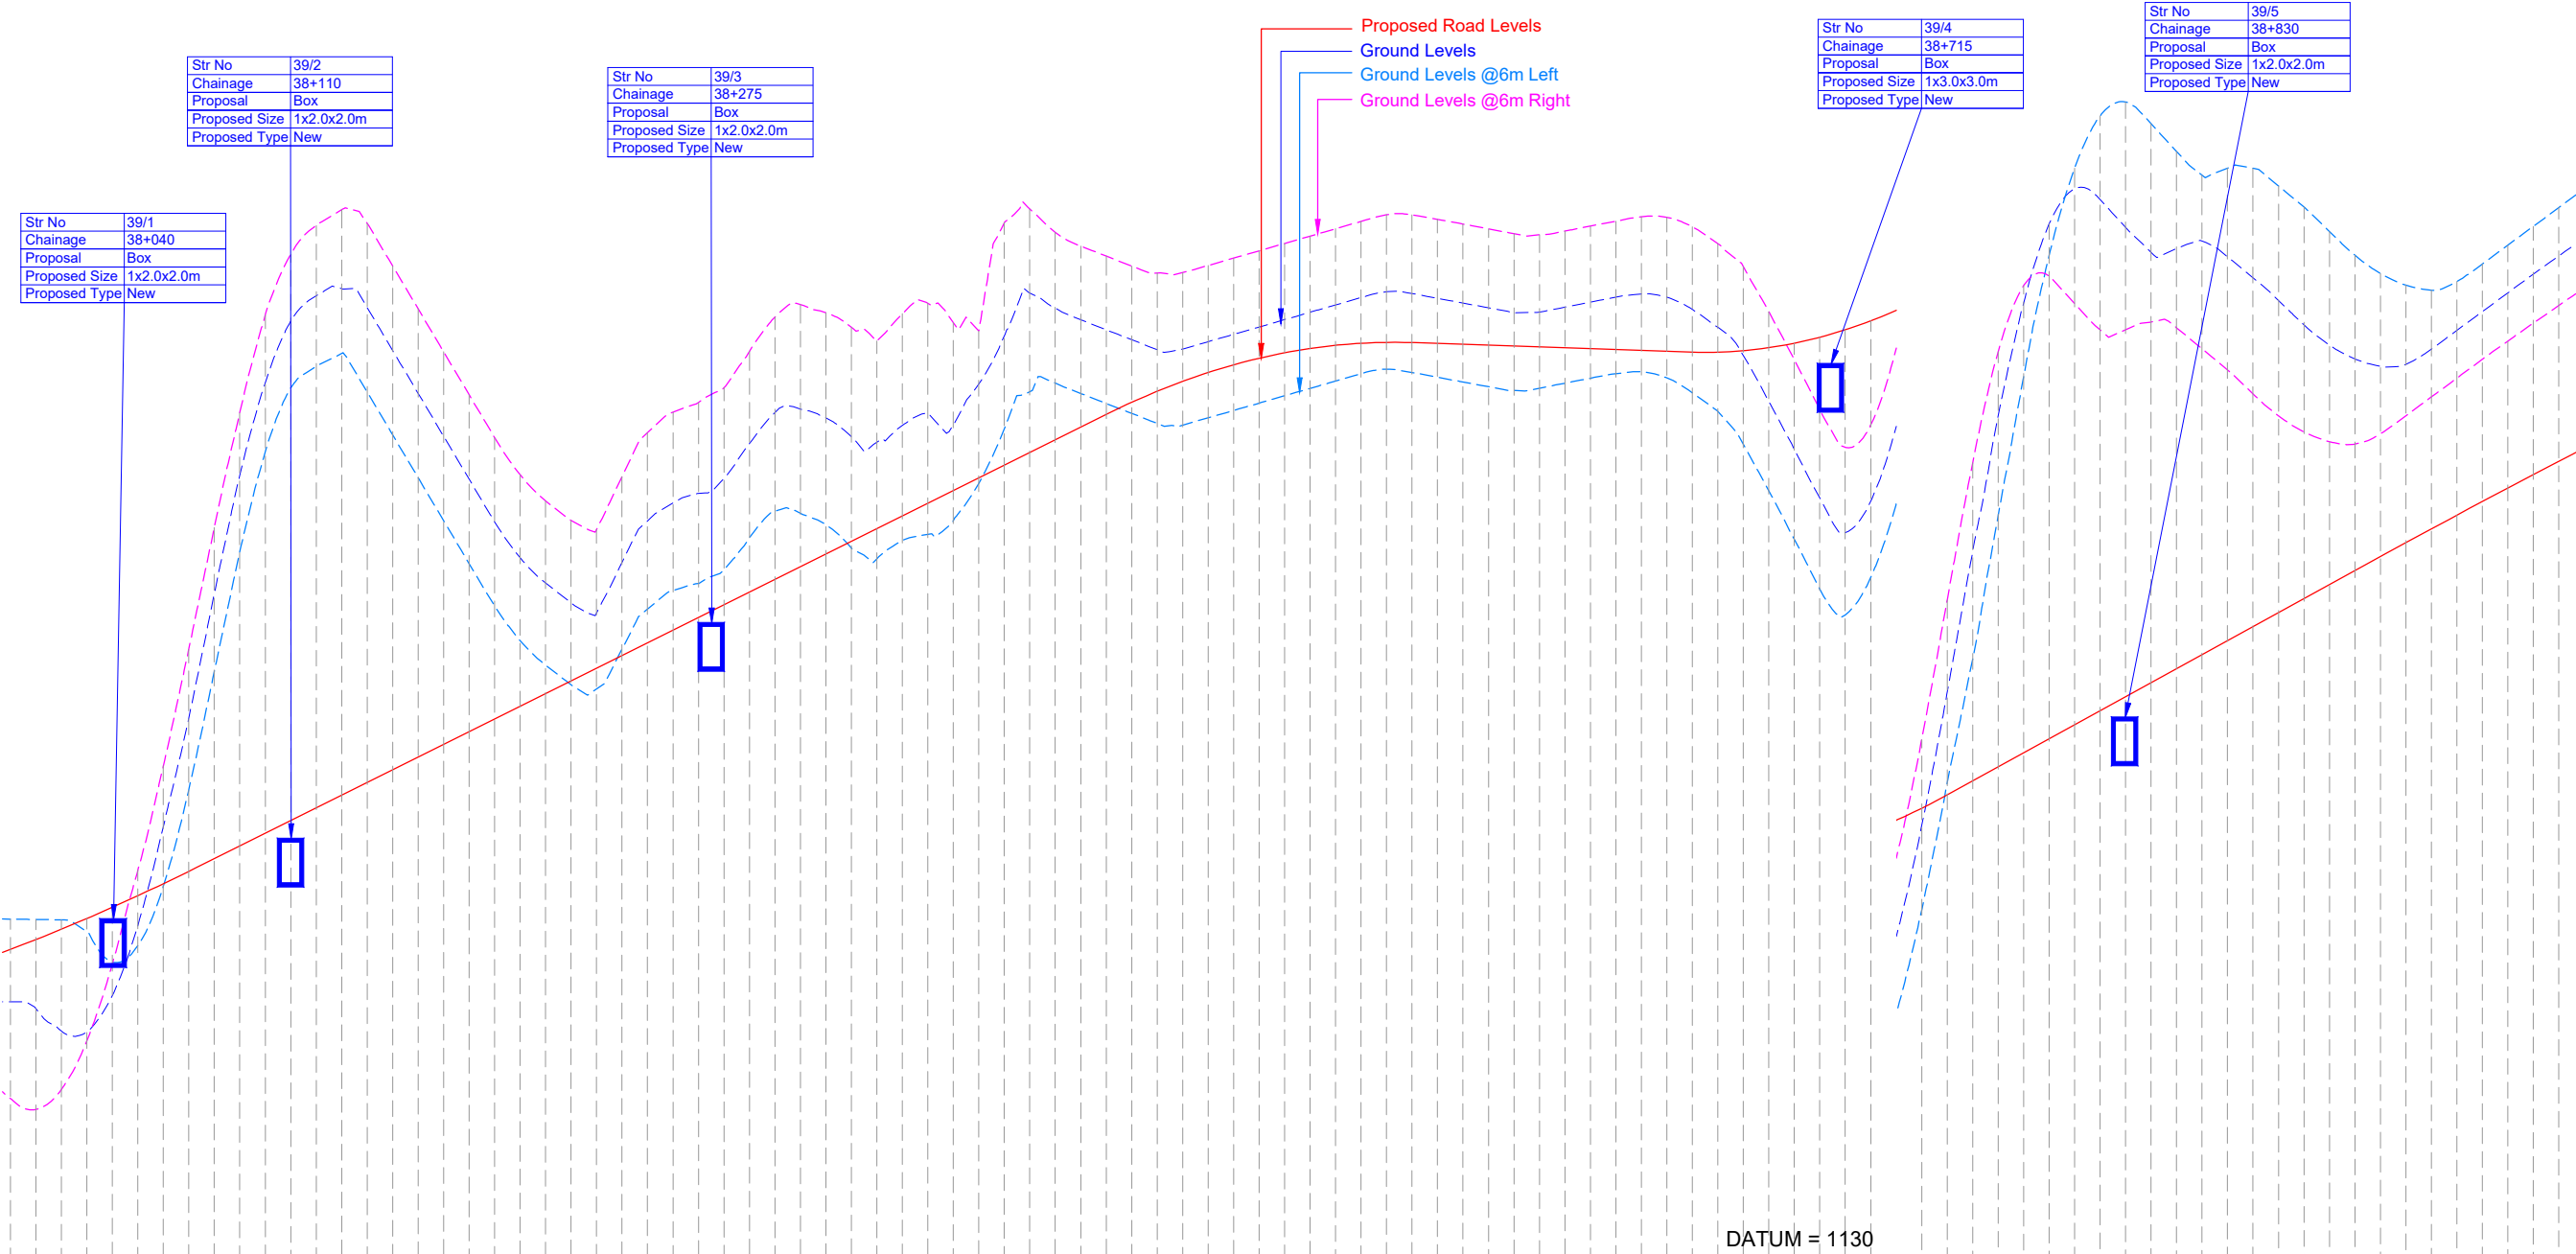


Chainage	Horizontal Alignment		Vertical Alignment		Ground Levels @6m Right	Ground Levels @6m Left	Ground Levels	Proposed Road Levels
38000.000			R =6300.202 L =120.000		1126.269	1133.301	1130.059	1132.112
38010.000					1125.835	1133.288	1129.789	1131.502
38020.000					1126.620	1133.276	1128.909	1132.308
38030.000					1128.525	1132.798	1128.873	1133.330
38040.000					1131.544	1131.624	1130.308	1133.767
38050.000					1135.218	1132.286	1133.053	1134.221
38060.000					1139.311	1134.579	1136.929	1134.690
38070.000					1143.879	1138.375	1141.192	1135.175
38080.000					1148.647	1143.001	1146.056	1135.672
38090.000					1153.156	1147.693	1150.720	1136.170
38100.000					1156.909	1151.625	1154.347	1136.668
38110.000					1159.376	1154.131	1156.751	1137.166
38120.000					1160.511	1154.973	1157.750	1137.663
38130.000					1161.125	1155.488	1158.029	1138.161
38140.000					1160.593	1153.983	1157.292	1138.659
38150.000					1158.923	1152.300	1155.609	1139.157
38160.000					1157.240	1150.617	1153.926	1139.654
38170.000					1155.557	1148.934	1152.243	1140.152
38180.000					1153.874	1147.251	1150.561	1140.650
38190.000					1152.192	1145.590	1148.888	1141.147
38200.000					1150.735	1144.231	1147.479	1141.645
38210.000					1149.711	1143.266	1146.486	1142.143
38220.000					1148.937	1142.492	1145.712	1142.641
38230.000					1148.584	1142.326	1145.309	1143.138
38240.000					1150.651	1143.891	1147.296	1143.636
38250.000					1152.398	1145.462	1148.926	1144.134
38260.000					1153.190	1146.189	1149.618	1144.632
38270.000					1153.574	1146.463	1149.999	1145.129
38280.000					1154.147	1147.009	1150.582	1145.627
38290.000					1155.574	1148.254	1151.951	1146.125
38300.000					1156.912	1149.301	1153.174	1146.622
38310.000					1157.409	1149.219	1153.312	1147.120
38320.000					1157.090	1148.778	1152.959	1147.618
38330.000					1156.521	1147.859	1152.220	1148.116
38340.000					1155.976	1147.439	1151.520	1148.613
38350.000					1157.048	1148.156	1152.668	1149.111
38360.000					1157.458	1148.392	1153.154	1149.609
38370.000					1156.707	1148.924	1152.691	1150.107
38380.000					1156.371	1150.397	1154.289	1150.604
38390.000					1160.618	1152.532	1156.180	1151.102
38400.000					1161.161	1153.987	1157.861	1151.600
38410.000					1160.238	1154.328	1157.264	1152.098
38420.000					1159.700	1153.919	1156.809	1152.595
38430.000					1159.309	1153.528	1156.418	1153.093
38440.000					1158.919	1153.138	1156.028	1153.572
38450.000					1158.646	1152.748	1155.638	1154.007
38460.000					1158.660	1152.677	1155.668	1154.397
38470.000					1158.938	1152.965	1155.952	1154.743
38480.000					1159.227	1153.253	1156.240	1155.045
38490.000					1159.515	1153.542	1156.529	1155.303
38500.000					1159.803	1153.830	1156.817	1155.516
38510.000					1160.392	1154.118	1157.105	1155.684
38520.000					1160.980	1154.407	1157.394	1155.909
38530.000					1160.668	1154.695	1157.682	1155.889
38540.000					1160.935	1154.871	1157.913	1155.925
38550.000					1160.932	1154.745	1157.841	1155.916
38560.000					1160.753	1154.560	1157.656	1155.882
38570.000					1160.566	1154.372	1157.469	1155.848
38580.000					1160.379	1154.185	1157.282	1155.814
38590.000					1160.192	1154.036	1157.095	1155.780
38600.000					1160.146	1154.129	1157.111	1155.746
38610.000					1160.289	1154.325	1157.307	1155.712
38620.000					1160.484	1154.520	1157.502	1155.677
38630.000					1160.679	1154.700	1157.698	1155.643
38640.000					1160.853	1154.769	1157.824	1155.609
38650.000					1160.827	1154.531	1157.695	1155.575
38660.000					1160.458	1153.947	1157.219	1155.541
38670.000					1159.798	1153.223	1156.514	1155.541
38680.000					1158.891	1151.939	1155.412	1155.600
38690.000					1157.130	1150.106	1153.615	1155.783
38700.000					1155.245	1148.203	1151.738	1155.893
38710.000					1153.290	1146.245	1149.820	1156.127
38720.000					1151.807	1145.234	1148.459	1156.419
38730.000					1152.677	1146.698	1149.690	1156.770
38740.000					1155.692	1149.583	1152.627	1157.179
38750.000					1160.335	1153.667	1156.954	1157.647
38760.000					1165.816	1158.630	1162.189	1158.173
38770.000					1171.195	1163.510	1167.728	1158.723
38780.000					1175.551	1169.115	1173.050	1159.273
38790.000					1178.142	1174.576	1177.477	1159.823
38800.000					1178.524	1179.323	1180.560	1160.373
38810.000					1177.455	1182.756	1181.947	1160.923
38820.000					1176.416	1184.805	1181.525	1161.473
38830.000					1176.422	1185.351	1180.434	1162.023
38840.000					1176.721	1184.507	1179.453	1162.573
38850.000					1176.498	1183.417	1179.609	1163.123
38860.000					1175.673	1182.481	1179.898	1163.673
38870.000					1174.844	1182.762	1179.280	1164.223
38880.000					1173.904	1182.750	1177.455	1164.773
38890.000					1173.041	1182.064	1177.575	1165.323
38900.000					1172.411	1181.239	1176.613	1165.873
38910.000					1172.034	1180.277	1175.819	1166.423
38920.000					1171.934	1179.341	1175.275	1166.973
38930.000					1172.343	1178.625	1174.987	1167.522
38940.000					1173.046	1178.173	1175.060	1168.068
38950.000					1173.793	1177.975	1175.657	1168.610
38960.000					1174.521	1178.315	1176.392	1169.149
38970.000					1175.259	1178.999	1177.130	1169.683
38980.000					1175.979	1179.737	1177.868	1170.214
38990.000					1176.678	1180.475	1178.605	1170.740
39000.000					1177.370	1181.212	1179.320	1171.263

LEGEND

PLAN:-
PROP.CENTER LINE
PROP.CARRIAGEWAY EDGE
PROP.EARTHEN SHOULDER
TOE LINE
PROP.RIGHT OF WAY
CULVERT
MAJOR/MINOR BRIDGE

PROFILE:-
PROP.ROAD LEVEL
EXISTING GROUND LEVEL
GROUND LEVEL @6M LEFT
GROUND LEVEL @6M RIGHT

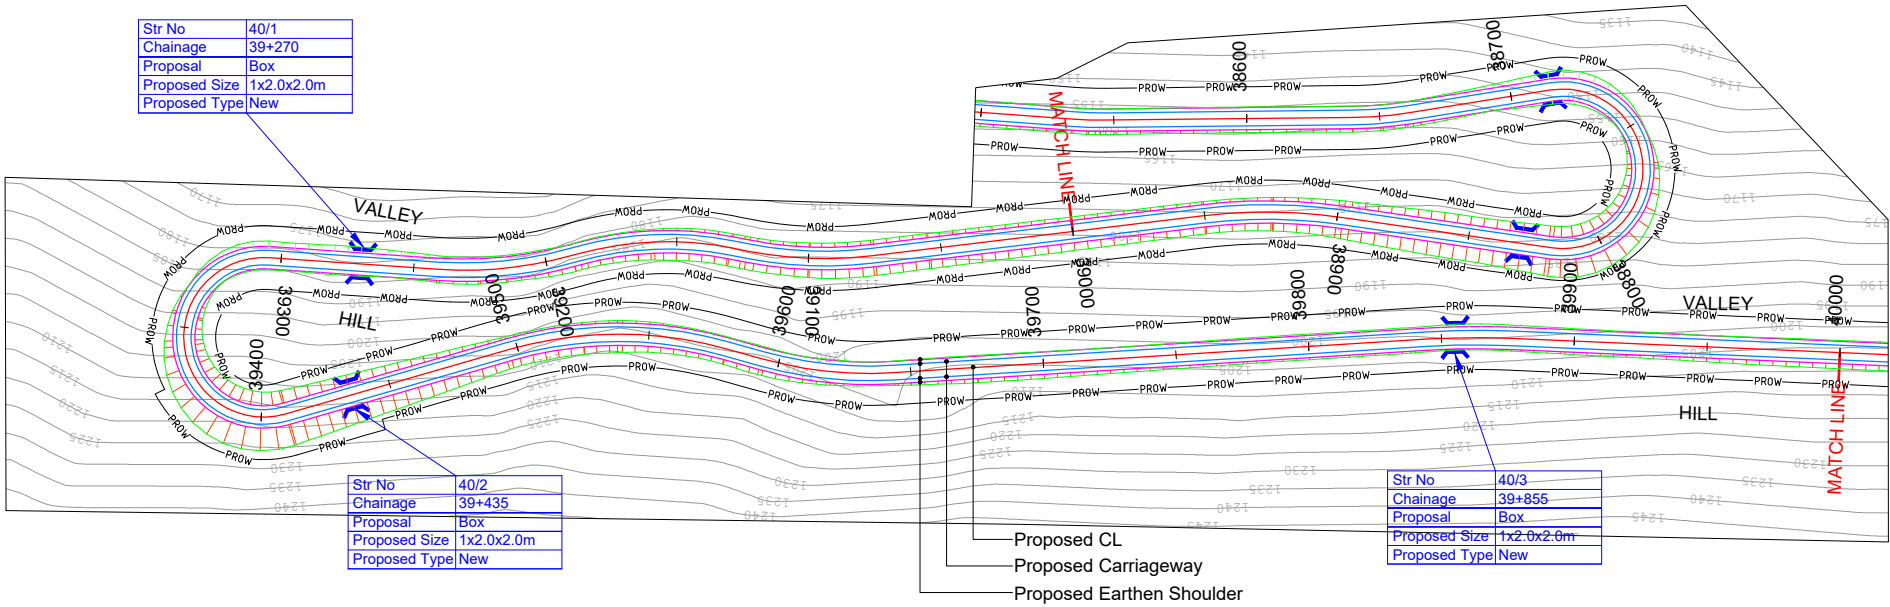

HIP NO. 267 AT CH. 39099.524			HIP NO. 268 AT CH. 39158.482			HIP NO. 269 AT CH. 39215.544			HIP NO. 270 AT CH. 39356.942			HIP NO. 271 AT CH. 39538.137			HIP NO. 272 AT CH. 39618.566			HIP NO. 273 AT CH. 39860.519		
X = 654356.247	Y = 3197593.638		X = 654407.263	Y = 3197562.649		X = 654464.925	Y = 3197558.009		X = 654391.179	Y = 3197591.037		X = 654431.244	Y = 3197588.151		X = 654364.933	Y = 3197635.973		X = 654132.803	Y = 3197705.109	
R (m)	150	Ls (m)	R (m)	125	Ls (m)	R (m)	150	Ls (m)	R (m)	30	Ls (m)	R (m)	150	Ls (m)	R (m)	150	Ls (m)	R (m)	300	Ls (m)
Dc(deg)	17.9592	S(m)	Dc(deg)	26.676	S(m)	Dc(deg)	19.526	S(m)	Dc(deg)	200.0043	S(m)	Dc(deg)	31.6777	S(m)	Dc(deg)	19.2128	S(m)	Dc(deg)	6.0697	S(m)
Lc(m)	47.02	Ts(deg)	Lc(m)	58.2	Ts(deg)	Lc(m)	51.12	Ts(deg)	Lc(m)	104.72	Ts(deg)	Lc(m)	82.93	Ts(deg)	Lc(m)	50.3	Ts(deg)	Lc(m)	31.78	Ts(deg)
Ts(m)	23.703	Δ(deg)	Ts(m)	29.636	Δ(deg)	Ts(m)	25.81	Δ(deg)	Ts(m)	-170.10	Δ(deg)	Ts(m)	42.556	Δ(deg)	Ts(m)	25.388	Δ(deg)	Ts(m)	15.905	Δ(deg)
Es(m)	1.861	e(%)	Es(m)	3.465	e(%)	Es(m)	2.204	e(%)	Es(m)	-202.726	e(%)	Es(m)	5.92	e(%)	Es(m)	2.133	e(%)	Es(m)	0.421	e(%)
V(km/hr)	50	We(m)	V(km/hr)	50	We(m)	V(km/hr)	50	We(m)	V(km/hr)	30	We(m)	V(km/hr)	50	We(m)	V(km/hr)	50	We(m)	V(km/hr)	50	We(m)
CurveType	LEFT		CurveType	LEFT		CurveType	LEFT		CurveType	RIGHT		CurveType	LEFT		CurveType	RIGHT		CurveType	RIGHT	

LEGEND

PLAN:-

PROP.CENTER LINE

PROP.CARRIAGEWAY EDGE

PROP.EARTHEN SHOULDER

TOE LINE

PROP.RIGHT OF WAY

CULVERT

MAJOR/MINOR BRIDGE


PROFILE:-

PROP.ROAD LEVEL

EXISTING GROUND LEVEL

GROUND LEVEL @6M LEFT

GROUND LEVEL @6M RIGHT

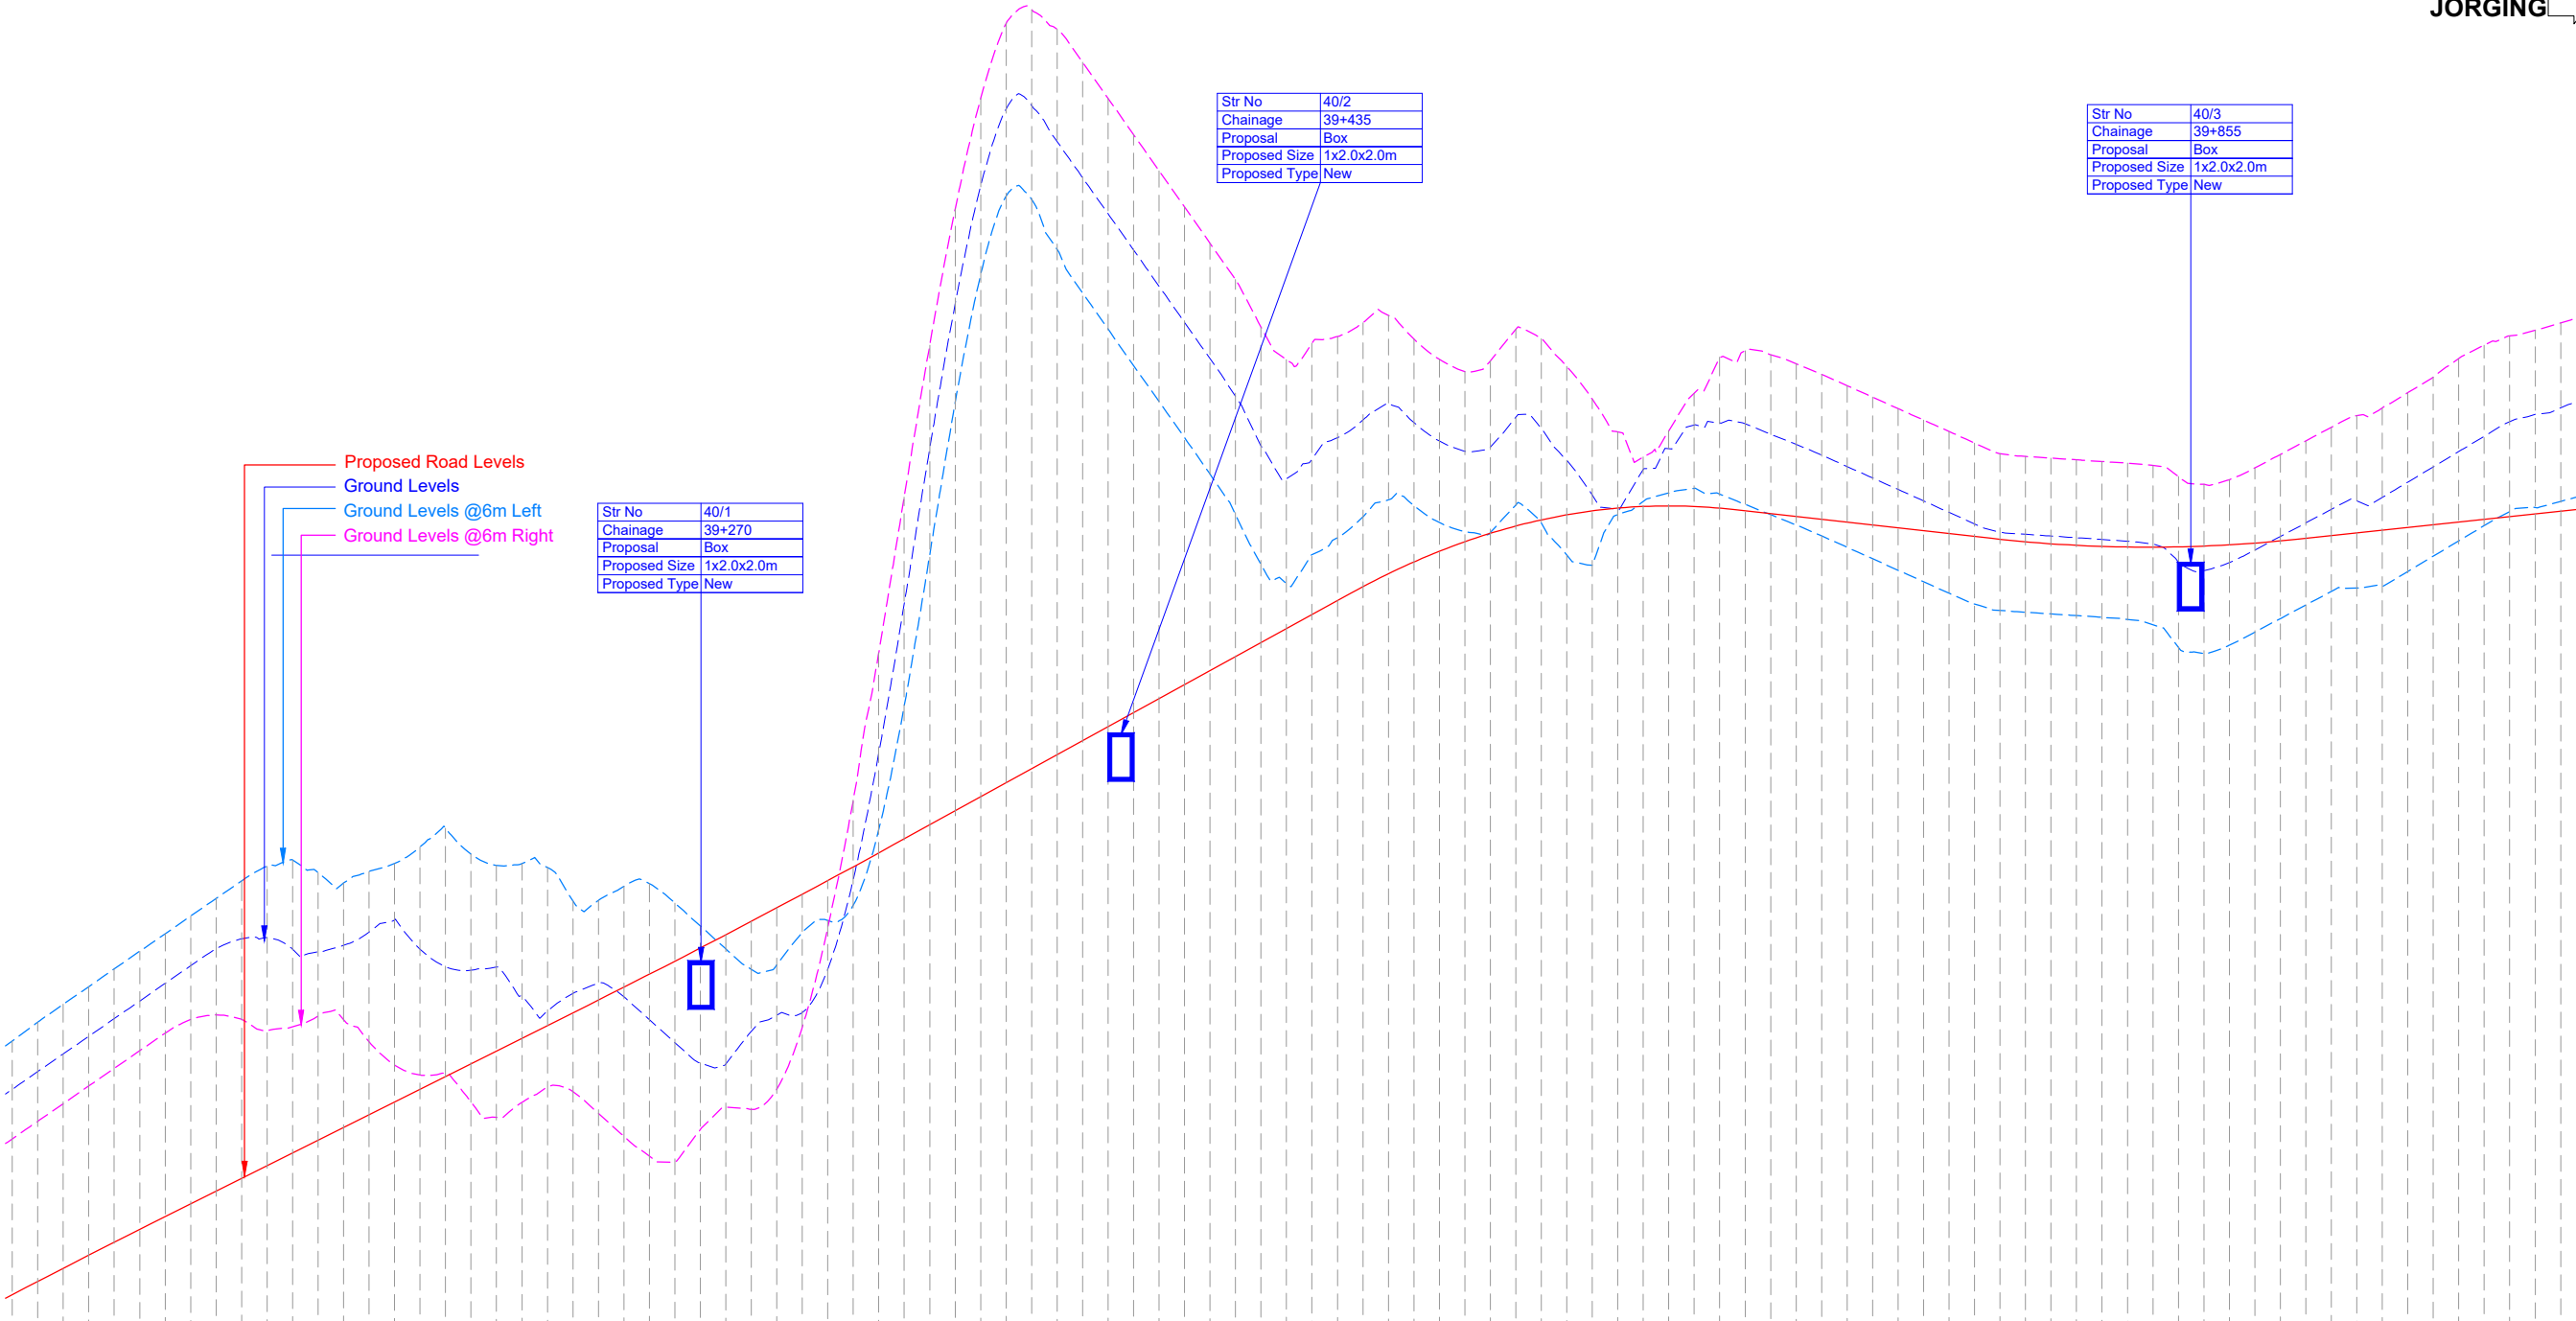

Chainage	39000.000	39010.000	39020.000	39030.000	39040.000	39050.000	39060.000	39070.000	39080.000	39090.000	39100.000	39110.000	39120.000	39130.000	39140.000	39150.000	39160.000	39170.000	39180.000	39190.000	39200.000	39210.000	39220.000	39230.000	39240.000	39250.000	39260.000	39270.000	39280.000	39290.000	39300.000	39310.000	39320.000	39330.000	39340.000	39350.000	39360.000	39370.000	39380.000	39390.000	39400.000	39410.000	39420.000	39430.000	39440.000	39450.000	39460.000	39470.000	39480.000	39490.000	39500.000	39510.000	39520.000	39530.000	39540.000	39550.000	39560.000	39570.000	39580.000	39590.000	39600.000	39610.000	39620.000	39630.000	39640.000	39650.000	39660.000	39670.000	39680.000	39690.000	39700.000	39710.000	39720.000	39730.000	39740.000	39750.000	39760.000	39770.000	39780.000	39790.000	39800.000	39810.000	39820.000	39830.000	39840.000	39850.000	39860.000	39870.000	39880.000	39890.000	39900.000	39910.000	39920.000	39930.000	39940.000	39950.000	39960.000	39970.000	39980.000	39990.000	40000.000	
Horizontal Alignment	L=125.486		R: 150.000 L: 47.017		L=6.354	R: 125.000 L: 58.199		L=2.402	R: 150.000 L: 51.119		L=63.478		R: 30.000 L: 104.723		L=87.368		R: 150.000 L: 82.932		L=13.813	R: 150.000 L: 50.300		L=200.913		R: 300.000 L: 31.781		L=201.048	
Vertical Alignment	+27.90		G = 5.000% L = 171.560				R = 24011.841 L = 120.000				G = 5.500% L = 179.305		R = 2266.980 L = 150.000		G = -1.117% L = 101.531				R = 5504.711 L = 120.000		G = 1.06% L = 208.111	
Ground Levels @6m Left	1177.370	1181.212	1179.320	1177.263	1171.782	1172.808	1173.316	1173.819	1174.320	1174.820	1175.320	1175.820	1176.320	1176.820	1177.320	1177.820	1178.320	1178.820	1179.320	1179.820	1180.320	1180.820	1181.320	1181.820	1182.320	1182.820	1183.324	1183.832	1184.344	1184.860	1185.381	1185.905	1186.434	1186.967	1187.504	1188.046	1188.591	1189.140	1189.690	1190.240	1190.790	1191.340	1191.890	1192.440	1192.990	1193.540	1194.090	1194.640	1195.190	1195.740	1196.290	1196.840	1197.390	1197.940	1198.490	1199.035	1199.581	1200.127	1200.673	1201.219	1201.765	1202.311	1202.857	1203.403	1203.949	1204.495	1205.041	1205.587	1206.133	1206.679	1207.225	1207.771	1208.317	1208.863	1209.409	1209.955	1210.501	1211.047	1211.593	1212.139	1212.685	1213.231	1213.777	1214.323	1214.869	1215.415	1215.961	1216.507	1217.053	1217.599	1218.145	1218.691	1219.237	1219.783	1220.329	1220.875	1221.421	1221.967	1222.513	1223.059	1223.605	1224.151	1224.697	1225.243	1225.789	1226.335	1226.881	1227.427	1227.973	1228.519	1229.065	1229.611	1230.157	1230.703	1231.249	1231.795	1232.341	1232.887	1233.433	1233.979	1234.525	1235.071	1235.617	1236.163	1236.709	1237.255	1237.801	1238.347	1238.893	1239.439	1240.000	1240.556	1241.112	1378.444	1378.996	1379.552	1380.108	1380.664	1381.220	1381.776	1382.332	1382.888	1383.444	1383.996	1384.552	1385.108	1385.664	1386.220	1386.776	1387.332	1387.888	1388.444	1388.996	1389.552	1390.108	1390.664	1391.220	1391.776	1392.332	1392.888	1393.444	1393.996	1394.552	1395.108	1395.664	1396.220	1396.776	1397.332	1397.888	1398.444	1398.996	1399.552	1400.108	1400.664	1401.220	1401.776	1402.332	1402.888	1403.444	1403.996	1404.552	1405.108	1405.664	1406.220	1406.776	1407.332	1407.888	1408.444	1408.996	1409.552	1410.108	1410.664	1411.220	1411.776	1412.332	1412.888	1413.444	1413.996	1414.552	1415.108	1415.664	1416.220	1416.776	1417.332	1417.888	1418.444	1418.996	1419.552	1420.108	1420.664	1421.220	1421.776	1422.332	1422.888	1423.444	1423.996	1424.552	1425.108	1425.664	1426.220	1426.776	1427.332	1427.888	1428.444	1428.996	1429.552	1430.108	1430.664	1431.220	1431.776	1432.332	1432.888	1433.444	1433.996	1434.552	1435.108	1435.664	1436.220	1436.776	1437.332	1437.888	1438.444	1438.996	1439.552	1440.108	1440.664	1441.220	1441.776	1442.332	1442.888	1443.444	1443.996	1444.552	1445.108	1445.664	1446.220	1446.776	1447.332	1447.888	1448.444	1448.996	1449.552	1450.108	1450.664	1451.220	1451.776	1452.332	1452.888	1453.444	1453.996	1454.552	1455.108	1455.664	1456.220	1456.776	1457.332	1457.888	1458.444	1458.996	1459.552	1460.108	1460.664	1461.220	1461.776	1462.332	1462.888	1463.444	1463.996	1464.552	1465.108	1465.664	1466.220	1466.776	1467.332	1467.888	1468.444	1468.996	1469.552	1470.108	1470.664	1471.220	1471.776	1472.332	1472.888	1473.444	1473.996	1474.552	1475.108	1475.664	1476.220	1476.776	1477.332	1477.888	1478.444	1478.996	1479.552	1480.108	1480.664	1481.220	1481.776	1482.332	1482.888	1483.444	1483.996	1484.552	1485.108	1485.664	1486.220	1486.776	1487.332	1487.888	1488.444	1488.996	1489.552	1490.108	1490.664	1491.220	1491.776	1492.332	1492.888	1493.444	1493.996	1494.552	1495.108	1495.664	1496.220	1496.776	1497.332	1497.888	1498.444	1498.996	1499.552	1500.108	1500.664	1501.220	1501.776	1502.332	1502.888	1503.444	1503.996	1504.552	1505.108	1505.664	1506.220	1506.776	1507.332	1507.888	1508.444	1508.996	1509.552	1510.108	1510.664	1511.220	1511.776	1512.332	1512.888	1513.444	1513.996	1514.552	1515.108	1515.664	1516.220	1516.776	1517.332	1517.888	1518.444	1518.996	1519.552	1520.108	1520.664	1521.220	1521.776	1522.332	1522.888	1523.444	1523.996	1524.552	1525.108	1525.664	1526.220	1526.776	1527.332	1527.888	1528.444	1528.996	1529.552	1530.108	1530.664	1531.220	1531.776	1532.332	1532.888	1533.444	1533.996	1534.552	1535.108	1535.664	1536.220	1536.776	1537.332	1537.888	1538.444	1538.996	1539.552	1540.108	1540.664	1541.220	1541.776	1542.332	1542.888	1543.444	1543.996	1544.552	1545.108	1545.664	1546.220	1546.776	1547.332	1547.888	1548.444	1548.996	1549.552	1550.108	1550.664	1551.220	1551.776	1552.332	1552.888	1553.444	1553.99