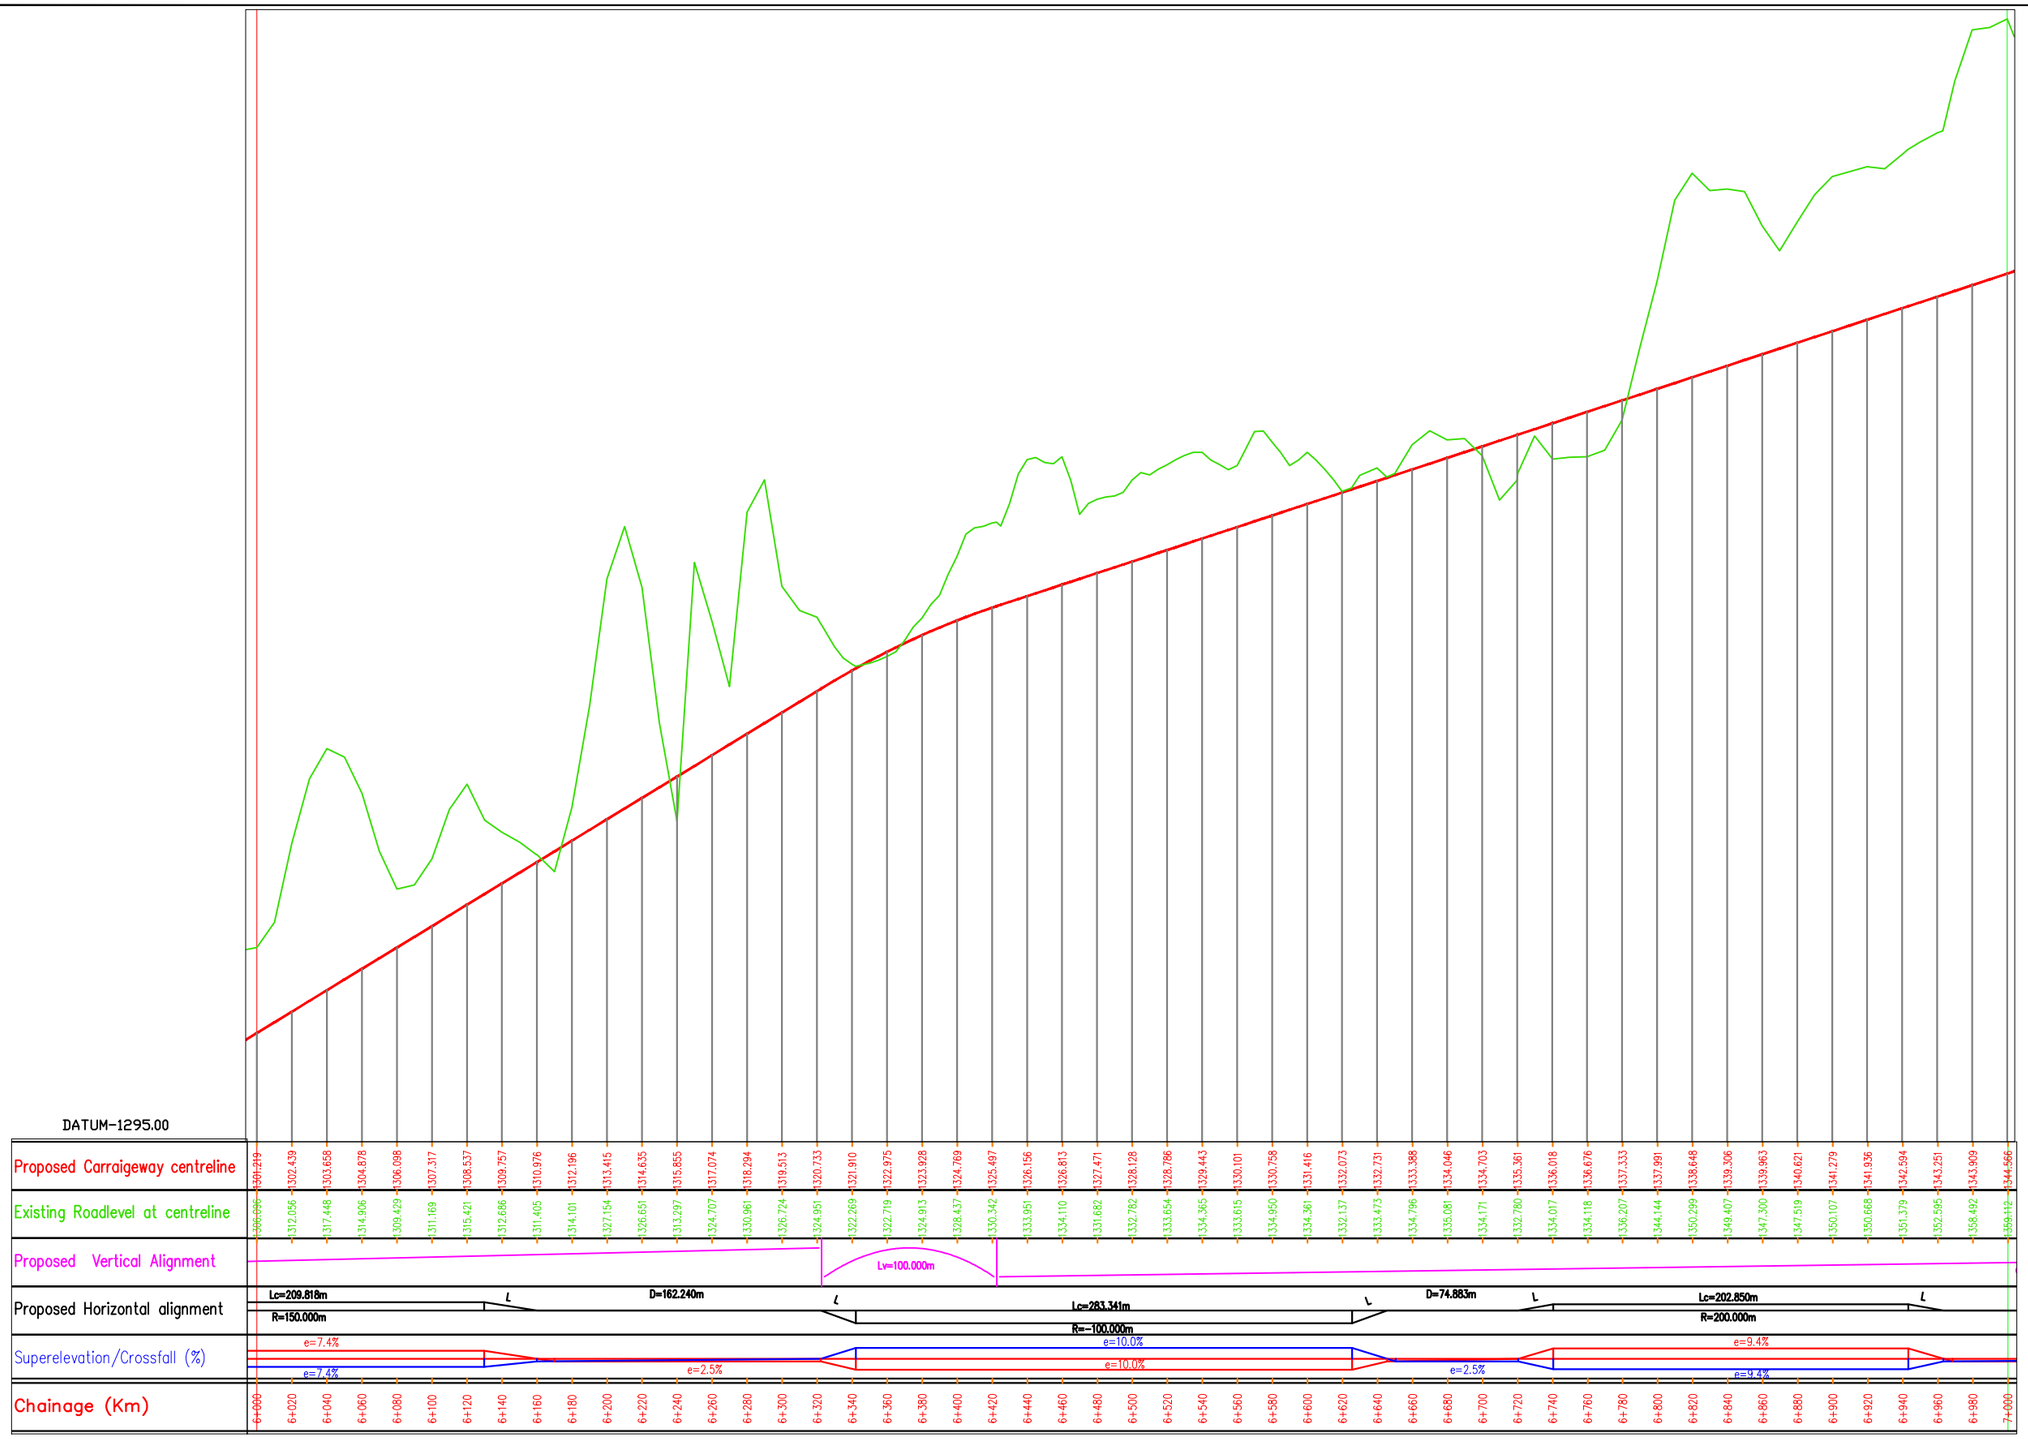

ISSUE	DATE	AMENDMENT \ ISSUE DESCRIPTION	APPROVAL
A	DEC-2017		

CLIENT

NATIONAL HIGHWAY & INFRASTRUCTURE DEVELOPMENT CORPORATION LTD.
(MINISTRY OF ROAD TRANSPORT & HIGHWAY)
GOVERNMENT OF INDIA

NHIDCL
BUILDING INFRASTRUCTURE - BUILDING THE NATION

Designed:
Drawn:
Checked:
Approved:

FINAL DETAILED PROJECT REPORT

Scale:-
H = 1:3500
V = 1:350

Project: CONSULTANCY SERVICES FOR PREPARATION OF FEASIBILITY STUDY AND DETAILED PROJECT REPORT FOR UP GRADATION TO 2-LANE WITH PAVED SHOULDER OF CHENANI TO SUDHMAHADEV SECTION

Drawing Title: PLAN & PROFILE
FROM KM. 6+000 TO KM. 7+000

Date.	Project No.	Drawing No.	Sheet No.
			14