
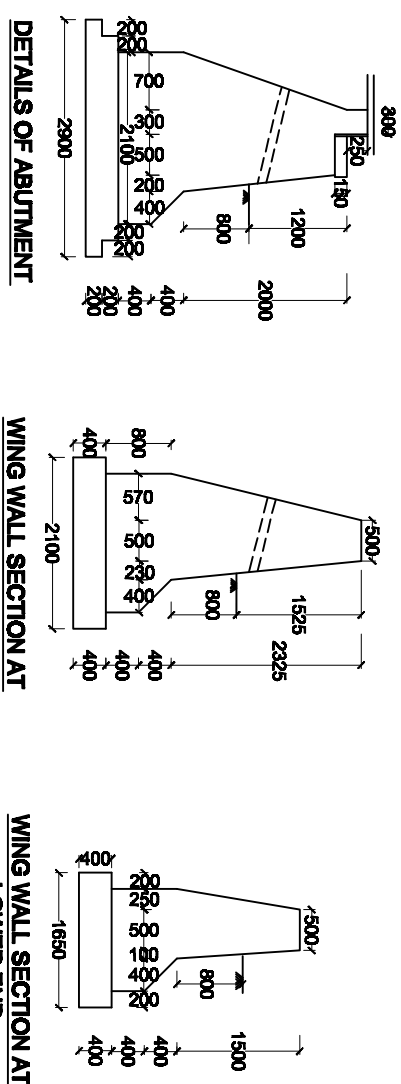


NOTE:- ALL DIMENSION ARE IN MM


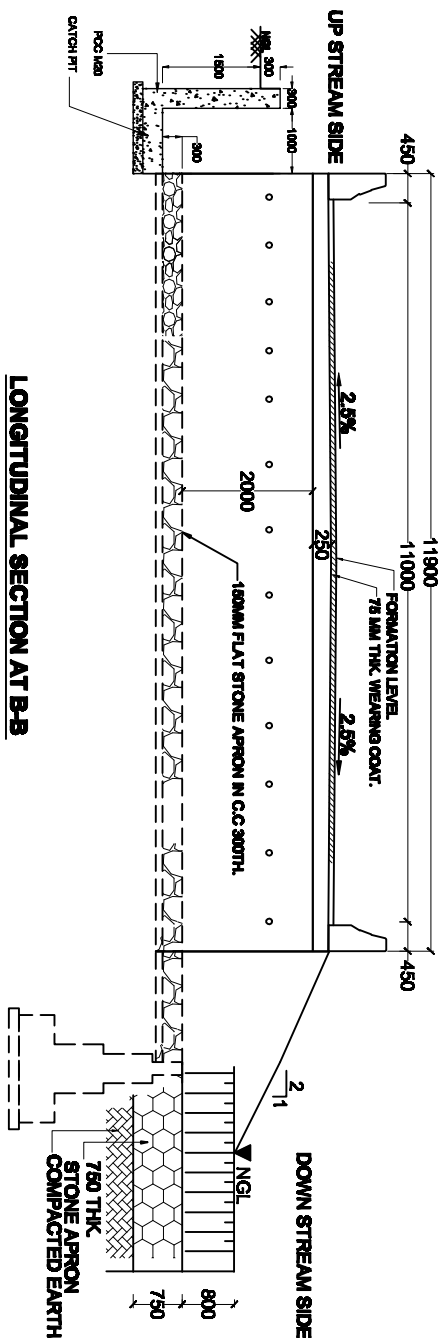


LONGITUDINAL SECTION AT B-B



DETAILS OF ABUTMENT

WING WALL SECTION AT

WING WALL SECTION AT

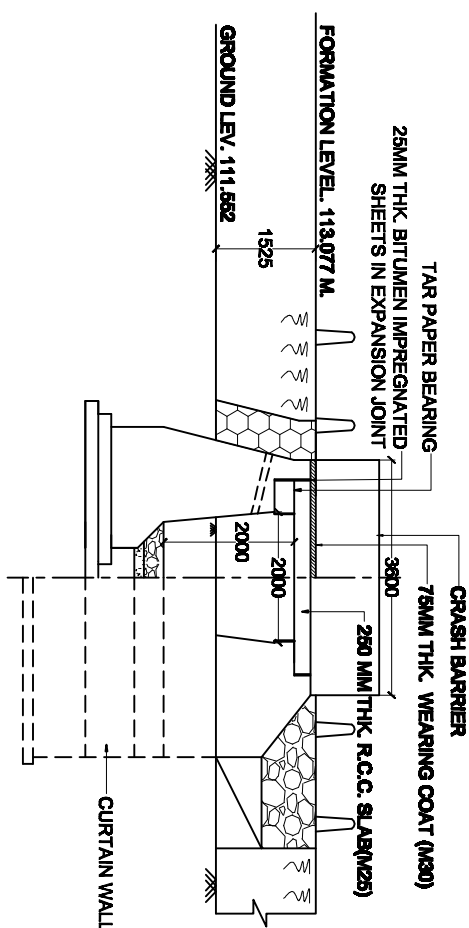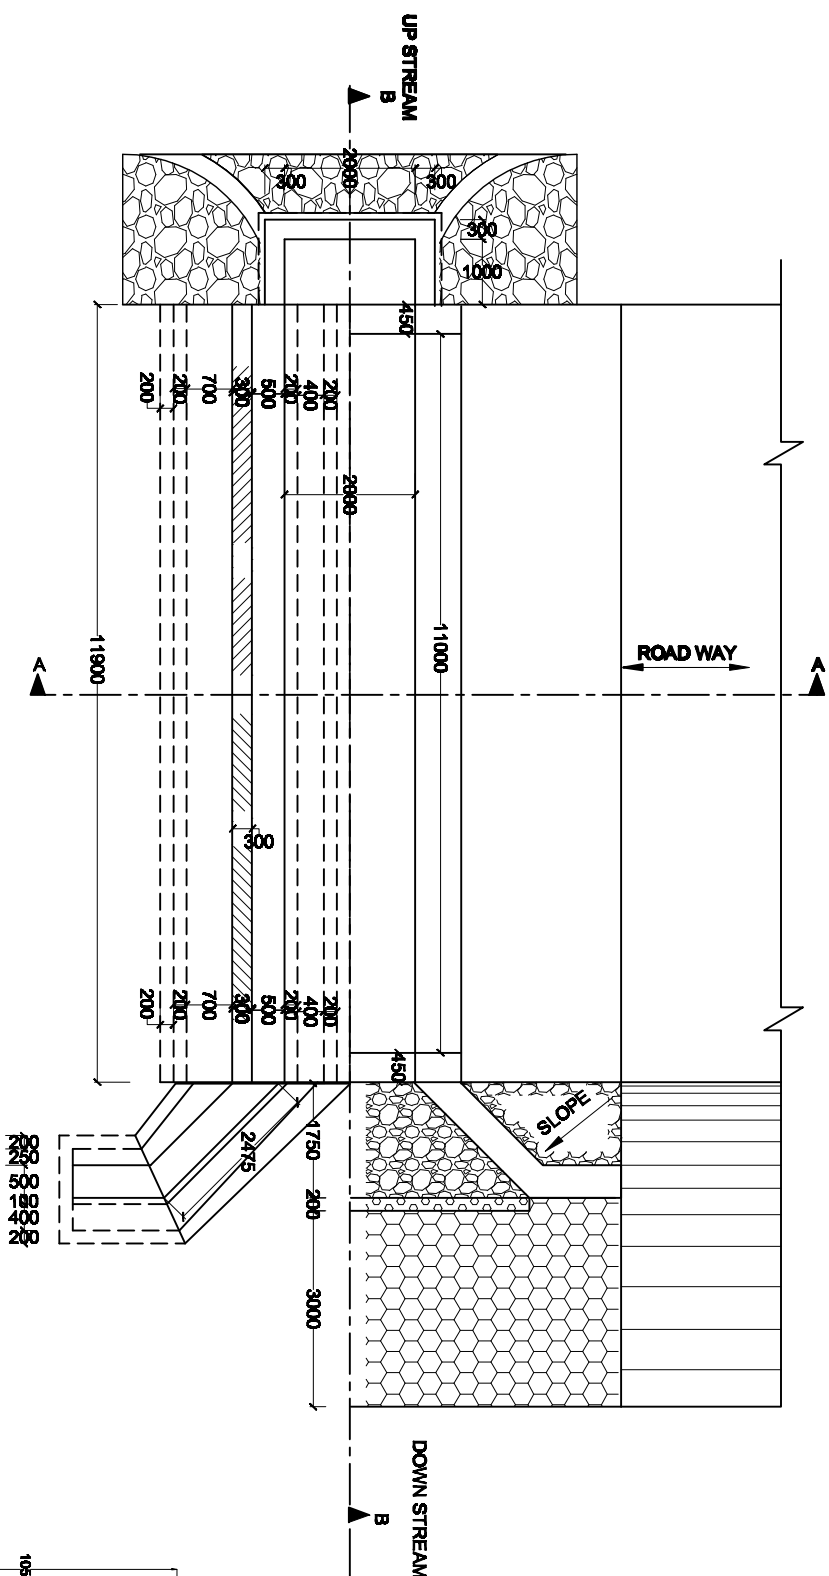

HALF SECTION & HALF ELEVATION AT A-A

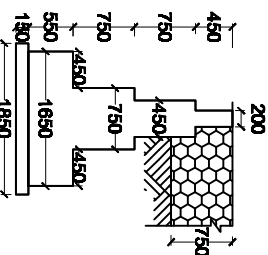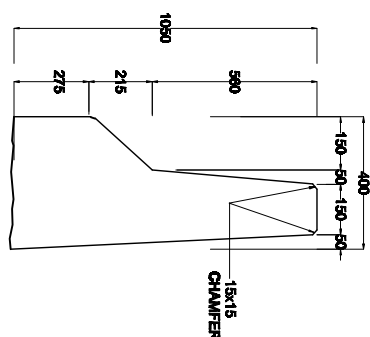

HALF TOP & HALF BOTTOM PLAN


DETAIL OF CRASH BARRIER

CURTAIN WALL AT DOWN STREAM

ABUTMENT (PC)	M 20
WING WALL (PC)	M 20
CURTAIN WALL (PC)	M 15

CLIENT	PROJECT	TITLE	CONSULTANT ->				
NHIDCL	Consultancy Services for Preparation of Detailed Project Report for Four Different Roads in the North Eastern State. (Dolmukh to Harmuti Road in the state of Arunachal Pradesh and Assam)	PLAN, ELEVATION & SECTION OF SLAB CULVERT 2.0M SPAN, 1.2 HM. AT CHANUNGE . 8 / 970		S.M. CONSULTANTS An ISO 9001 Company Bhambaneswar / Balasore / Secunderabad / South Andaman / New Delhi Web : http / www . smcindia . com , e-mail : support@smcindia.com			
					Scale:- 1:100		
				Dwn. by	JYOTI		DATE
				Chkd. by	SARMASTHA		OCT. - 2016
				Apprvd. by			DRG. NO.
							SMC/NHIDC/SLAB - 12

→ 2 3 4 5 6 7 8

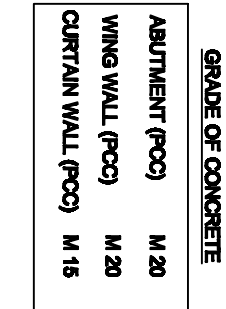**TITLE**

CONCLUSION :-

An ISO 9001 Company

CONSULTANCY SERVICES FOR PREPARATION OF
DETAILED PROJECT REPORT FOR
FOUR DIFFERENT ROADS IN THE NORTH EASTERN STATE.

PLAN, ELEVATION & SECTION OF
SLAB CULVERT, 1.5M SPAN, 1.2 HT,
AT CHAINAGE: 9 / 000



NHIDOL

Web : [http / www.smcindia.com](http://www.smcindia.com) , e-mail : support@smcindia.com

Drn. by	JYOTI	DATE OCT. - 2016
Chkd. by	SARMISTHA	
Apprvd. by		
DRG. NO.		
		SMC/NHHC/SLAB - 11






SMC/NHIDC/SLAB -11

NOTE:- ALL DIMENSION ARE IN MM

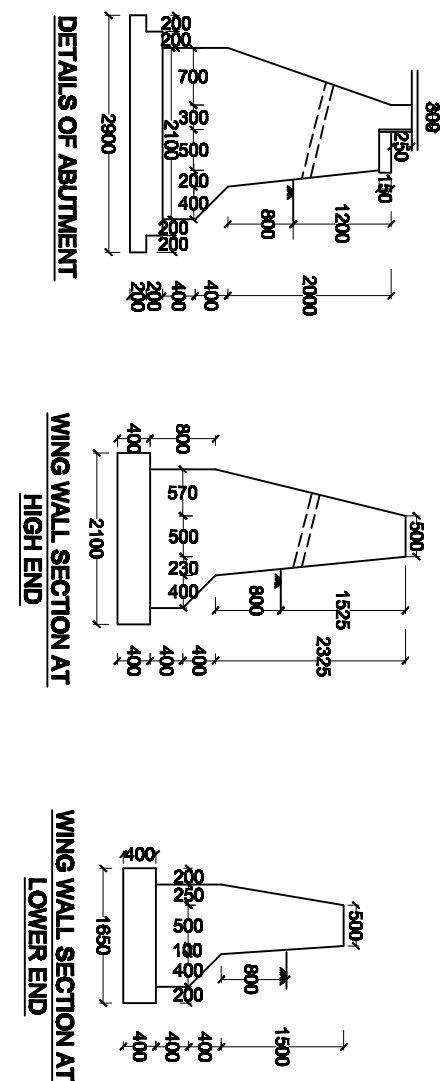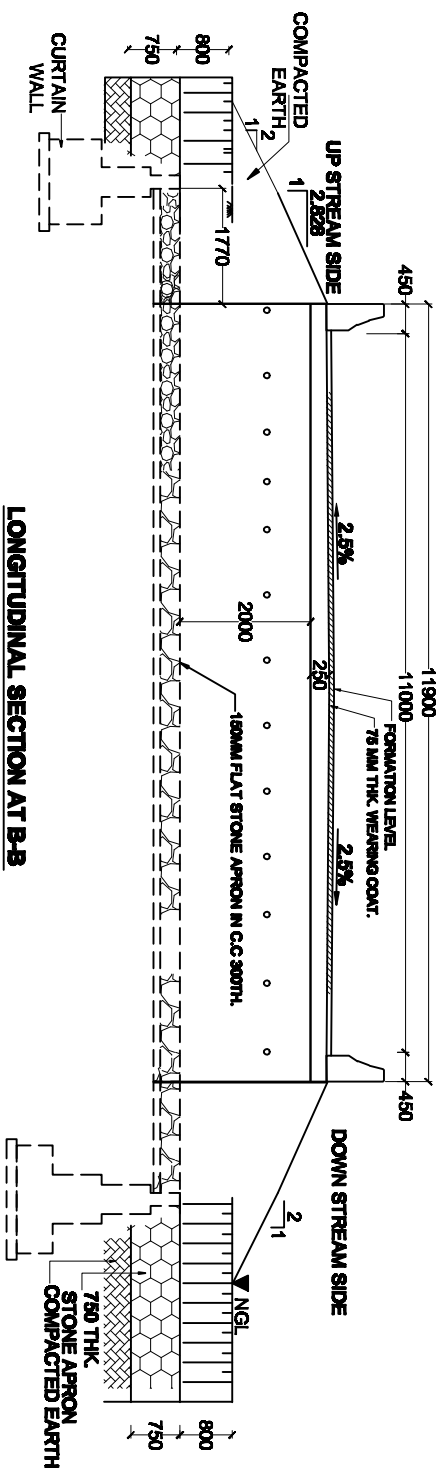

WING WALL SECTION AT HIGH END

WING WALL SECTION AT LOWER END

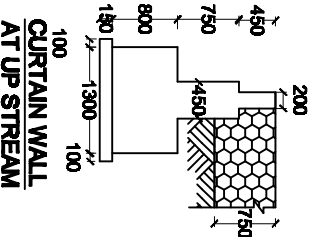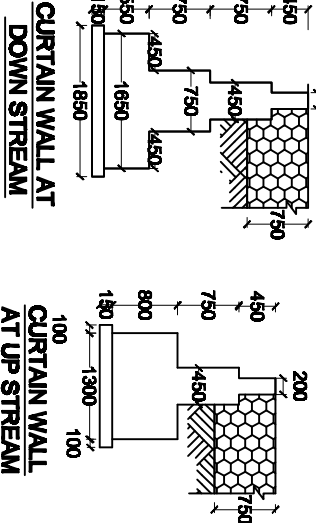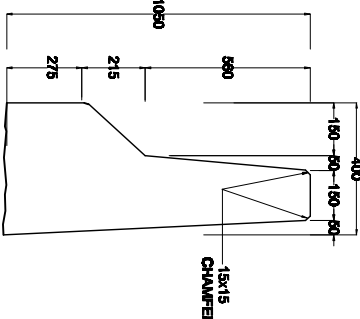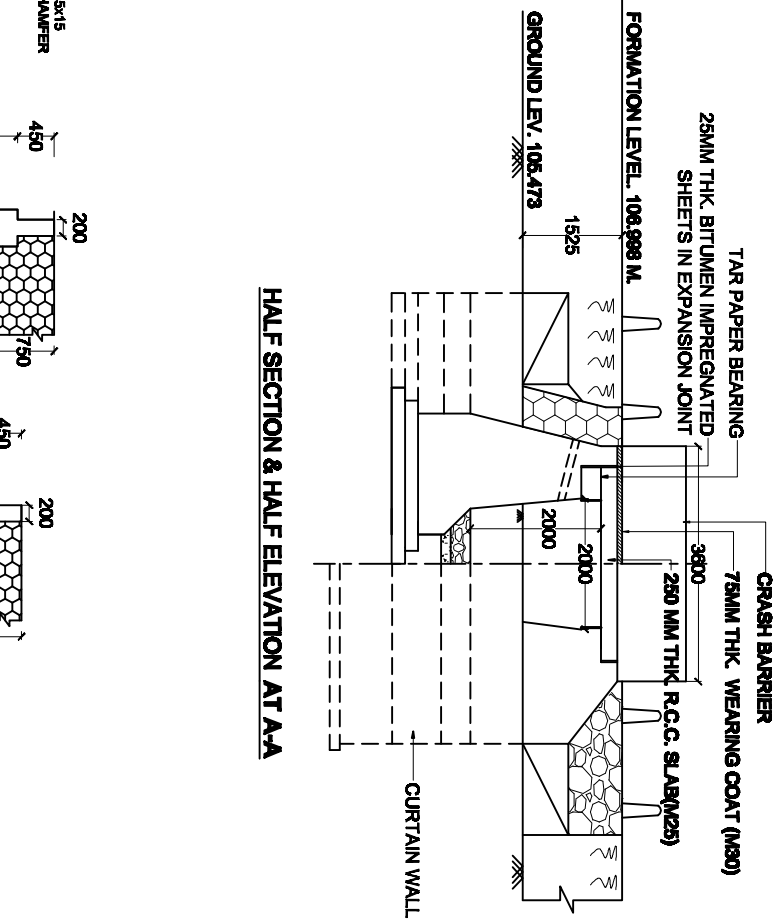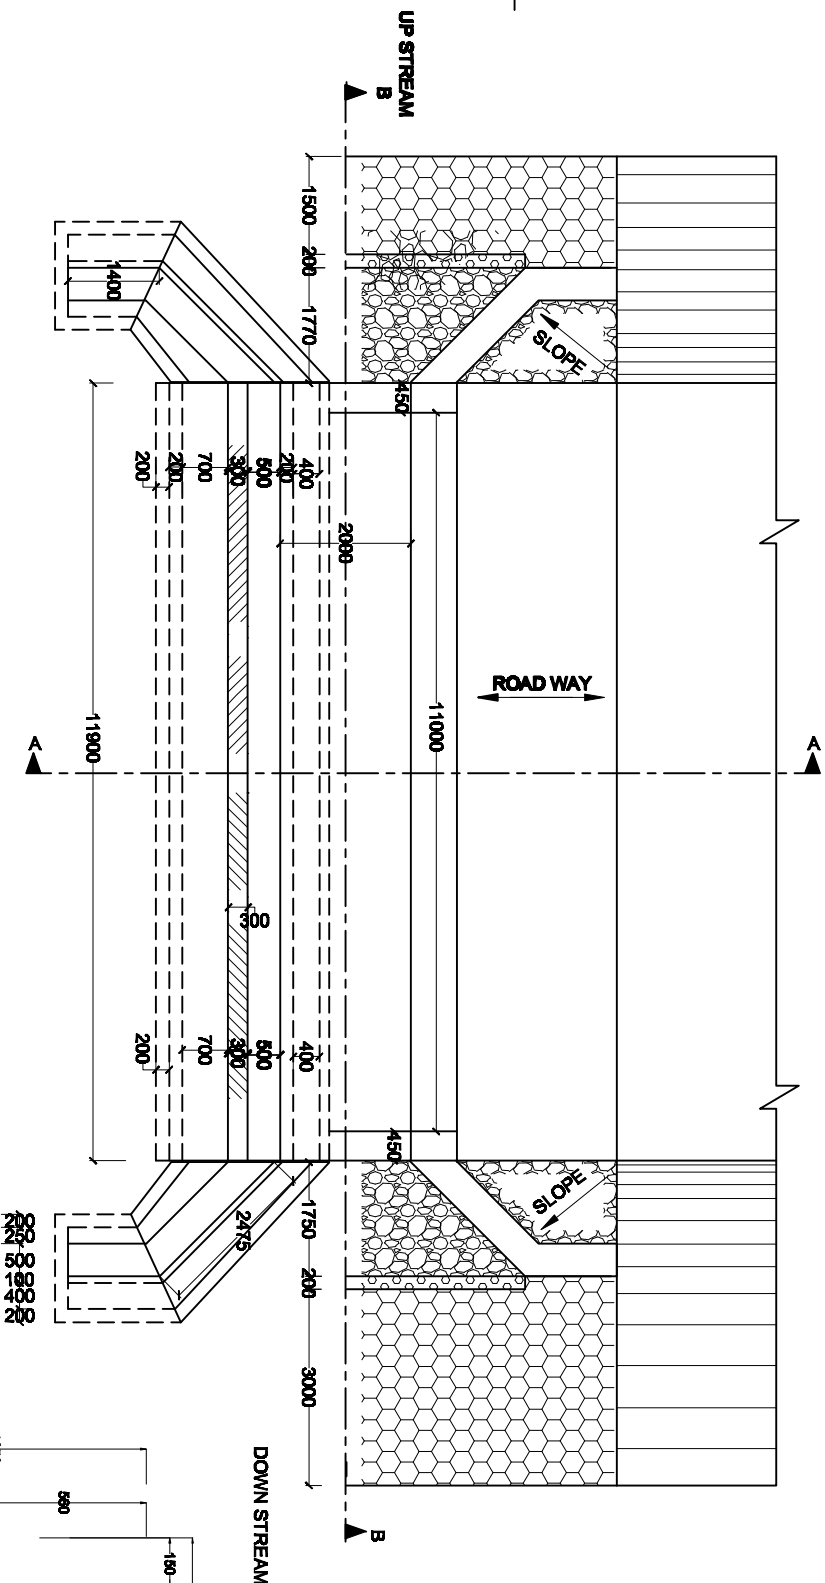

ABUTMENT (PCC)	M 20
WING WALL (PCC)	M 20
CURTAIN WALL (PCC)	M 15

GRADE OF CONCRETE	
ABUTMENT (PCC)	M 20
WING WALL (PCC)	M 20
CURTAIN WALL (PCC)	M 15

HALF TOP & HALF BOTTOM PLAN

HALF SECTION & HALF ELEVATION AT A-A

LONGITUDINAL SECTION AT B-B

DETAIL OF CRASH BARRIER

CURTAIN WALL AT DOWN STREAM

CURTAIN WALL AT UP STREAM

CONSULTANT

S.M.C.

S.M. CONSULTANTS

An ISO 9001 Company

Bluebomswar / Balasore / Secunderabad / South Andaman / New Delhi
Web : <http://www.smcindia.com> , e-mail : support@smcindia.com

CLIENT

PROJECT

TITLE

NHIDCL

Consultancy Services for Preparation of Detailed Project Report for Four Different Roads in the North Eastern State. (Dolmukh to Hamuli Road in the state of Arunachal Pradesh and Assam)

PLAN, ELEVATION & SECTION OF SLAB CULVERT 2.0M SPAN, 1.2 MT. AT CHANAGE : 8 / 850

DATE

OCT. - 2016

Drn. by

JYOTI

Chkd. by


SARMASTHA

Apprd. by

DRG. NO.


SMC/NHIDC/SLAB - 10

2
3
4
5
6
7
8

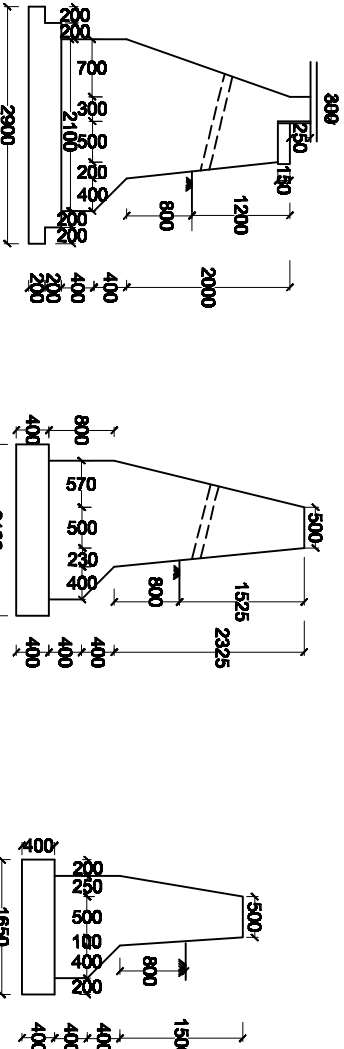


DETAILS OF ABUTMENT

WING WALL SECTION AT
LOWER END

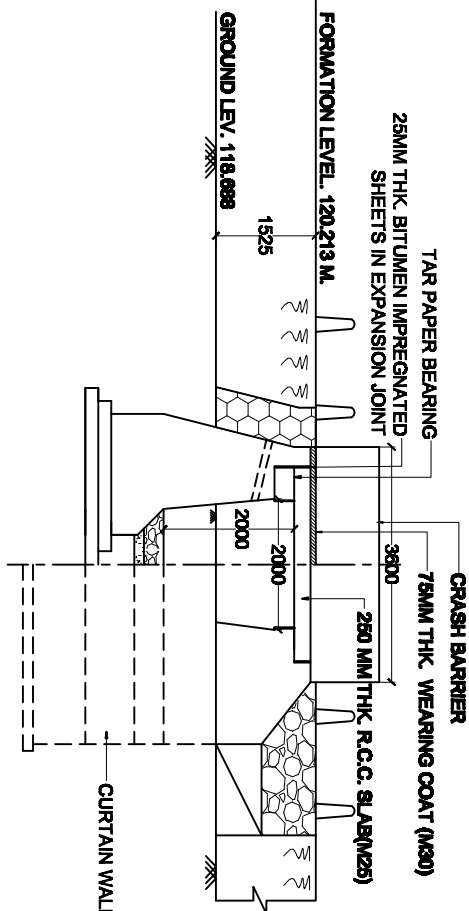

CURTAIN WALL

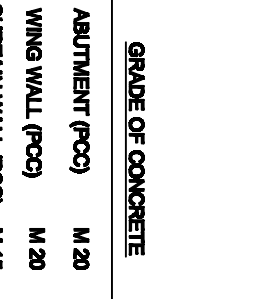


GRADE OF CONCRETE

CURTAIN WALL AT DOWN STREAM




S.M. CONSULTANTS
An ISO 9001 Company
Blumenstevier / Balasore / Secunderabad / South Andaman / New Delhi
Web : <http://www.smcindia.com> , e-mail : support@smcindia.com

2
3
4
5
6
7
8

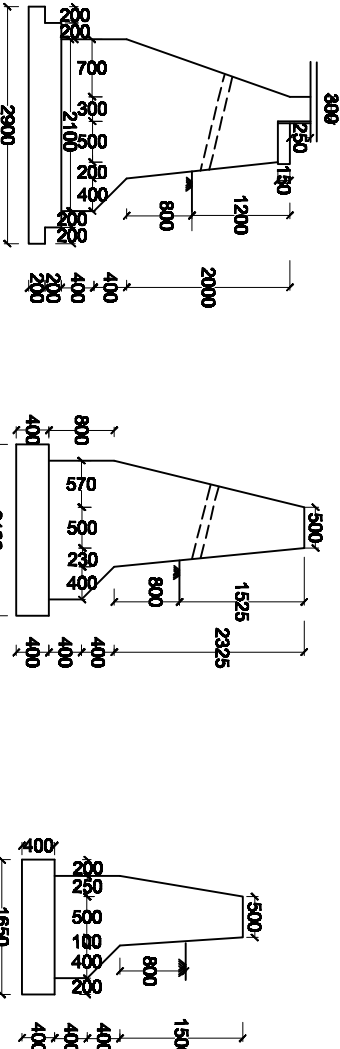


DETAILS OF ABUTMENT

**WING WALL SECTION AT
LOWER END**

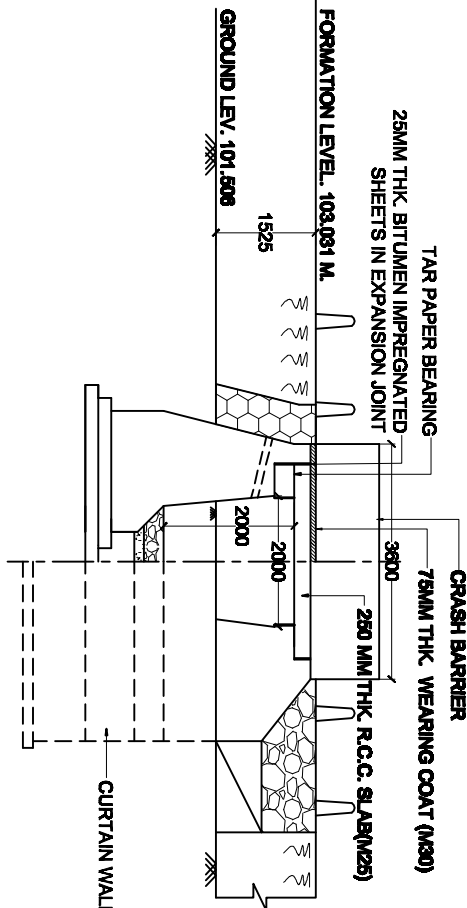

CURTAIN WALL

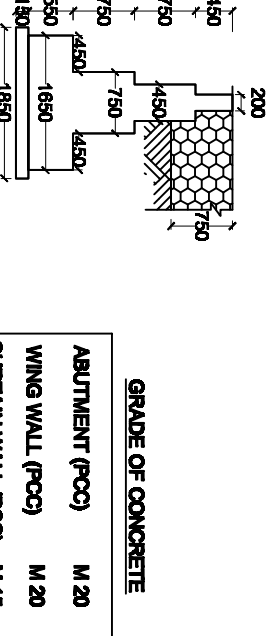**GRADE OF CONCRETE**










DOWNSTREAM

ABUTMENT (PCJ)	M 20
WING WALL (PCJ)	M 20
CURTAIN WALL (PCJ)	M 15



An ISO 9001 Company
Bhubaneswar / Balesar / Secunderabad / South Andaman / New Delhi
Web : <http://www.smcindia.com> , e-mail : support@smcindia.com

NOTE:- ALL DIMENSION ARE IN MM

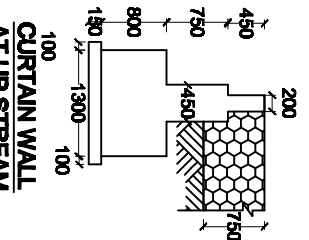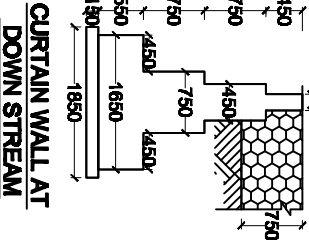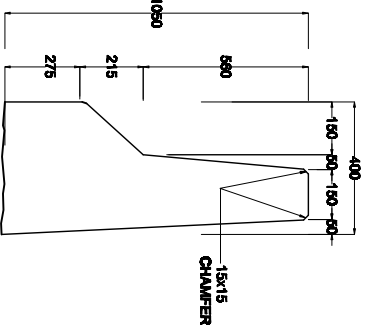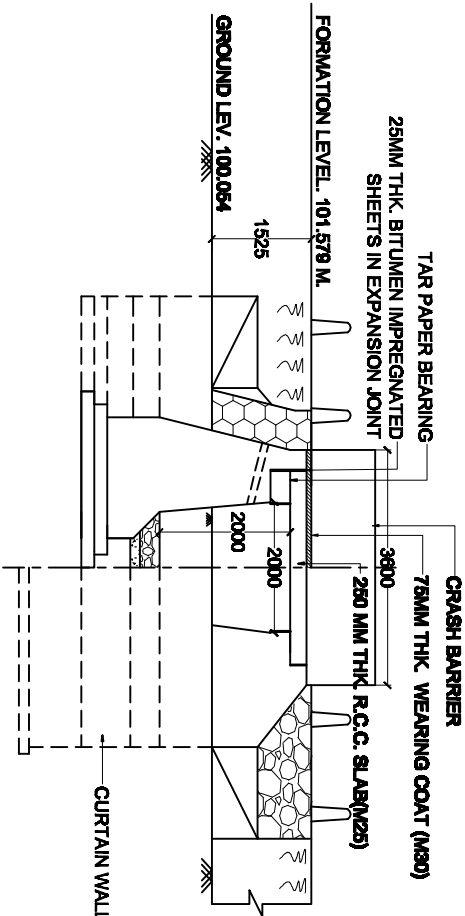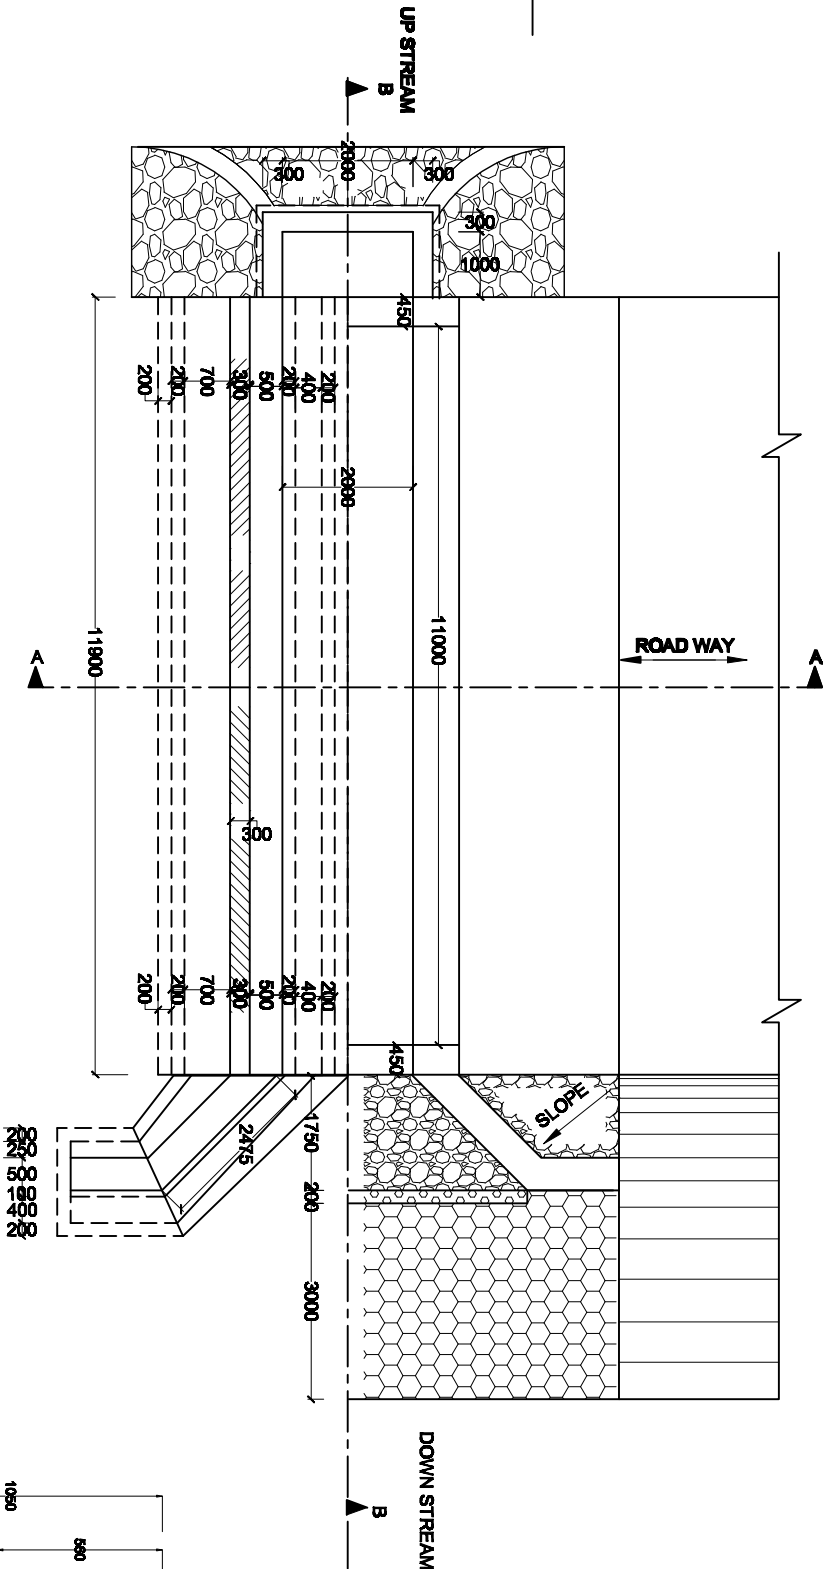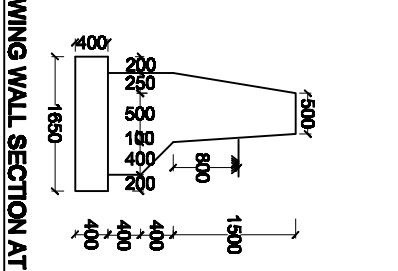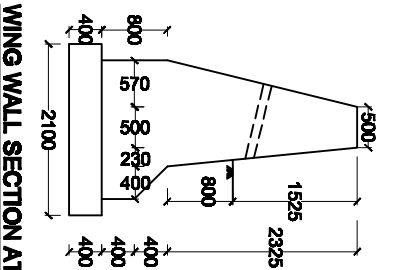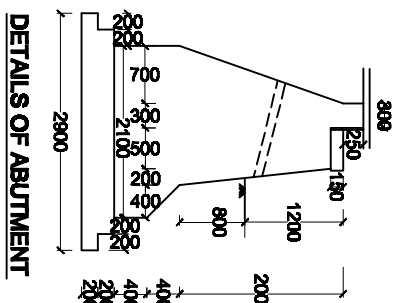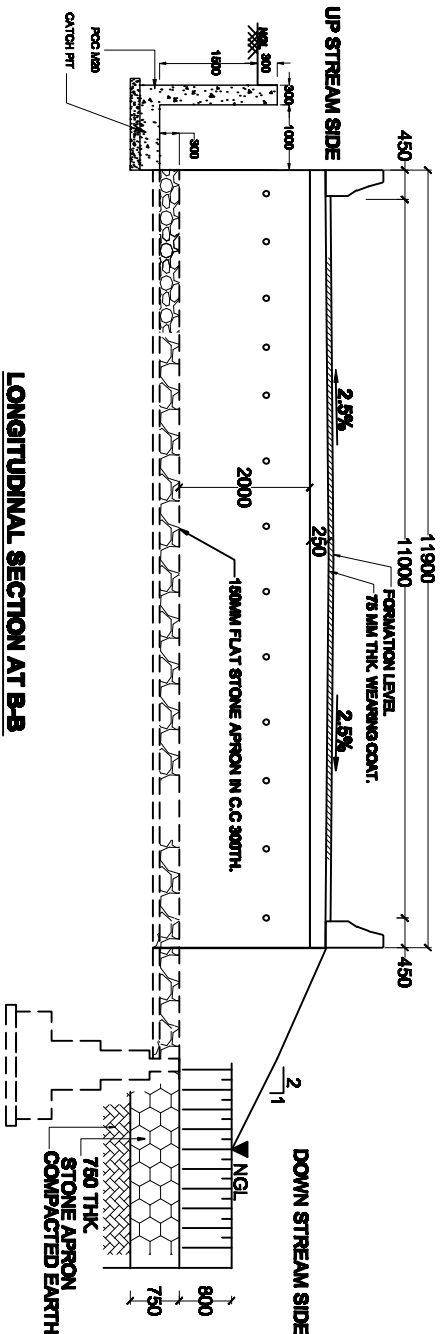

GRADE OF CONCRETE	
ABUTMENT (POC)	M 20
WING WALL (POC)	M 20
CURTAIN WALL (POC)	M 15

CLIENT

PROJECT

TITLE

CONSULTANT

S.M.C.

Scale:- 1:100

Drn. by

JYOTI

DATE

OCT. - 2016

NHIDCL

Consultancy Services for Preparation of Detailed Project Report for Four Different Roads in the North Eastern State. (Dolmukh to Hamul Road in the state of Arunachal Pradesh and Assam)

PLAN, ELEVATION & SECTION OF SLAB CULVERT 2.0M SPAN, 1.2 MT. AT CHANAGE - 6 / 650



An ISO 9001 Company

Bluebomswar / Balasore / Secunderabad / South Andaman / New Delhi






Web : <http://www.smcindia.com> , e-mail : support@smcindia.com

Chkd. by
SARMASTHA

DRG. NO.

SMC/NHIDC/SLAB -7

NOTE:- ALL DIMENSION ARE IN MM

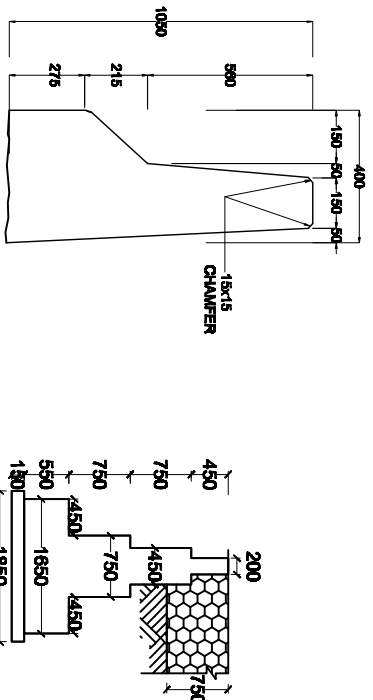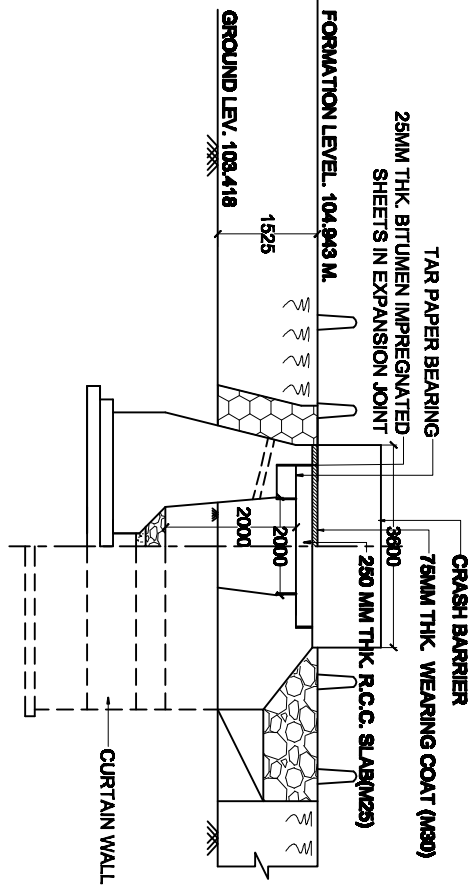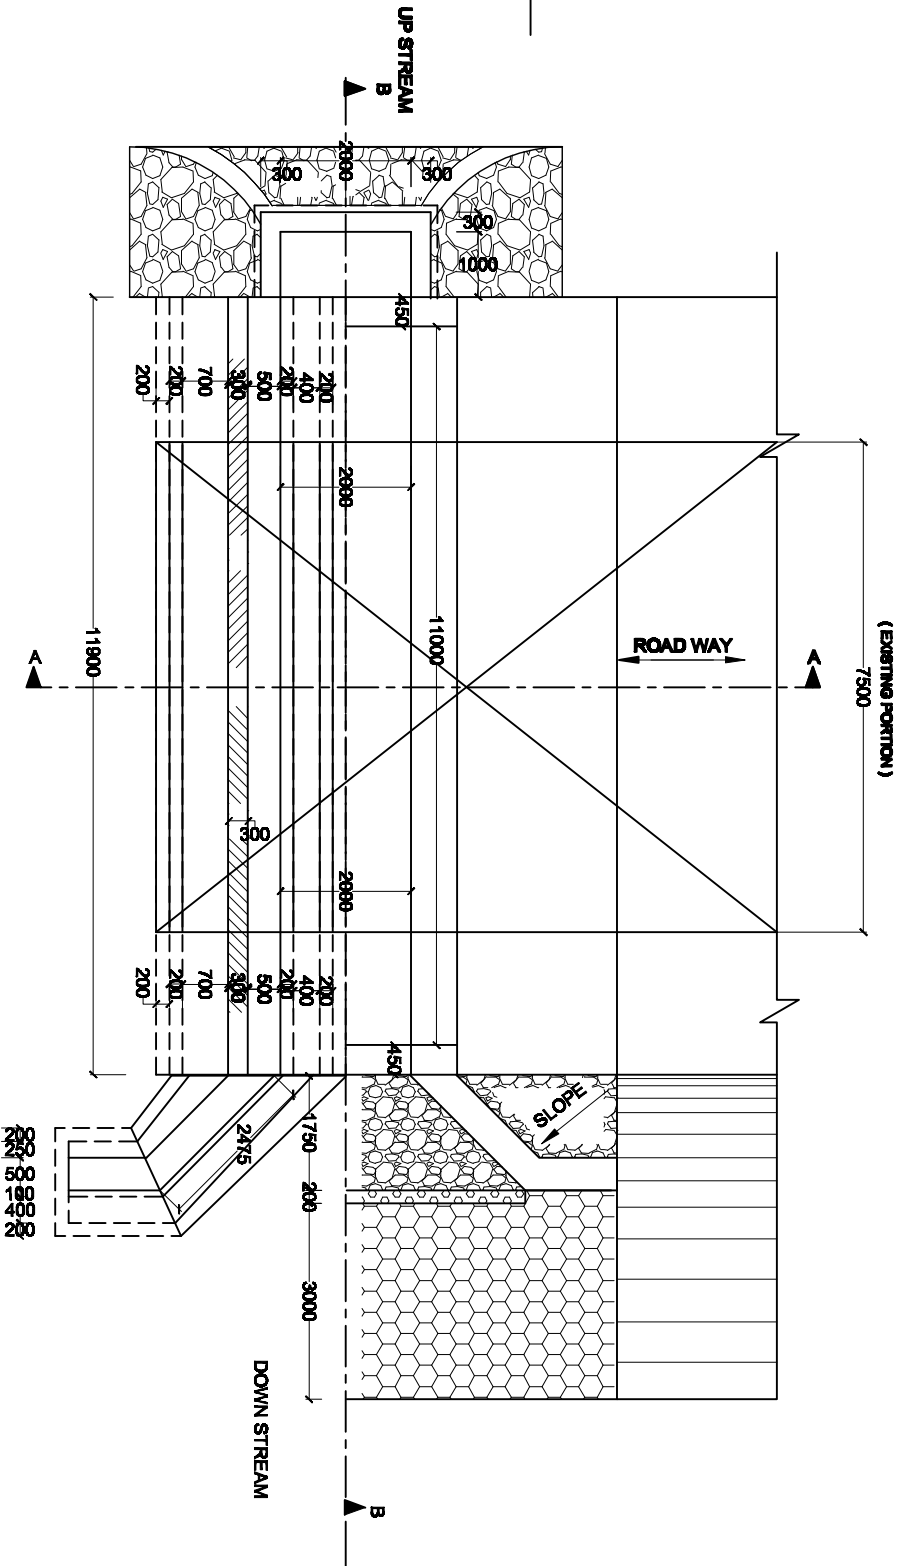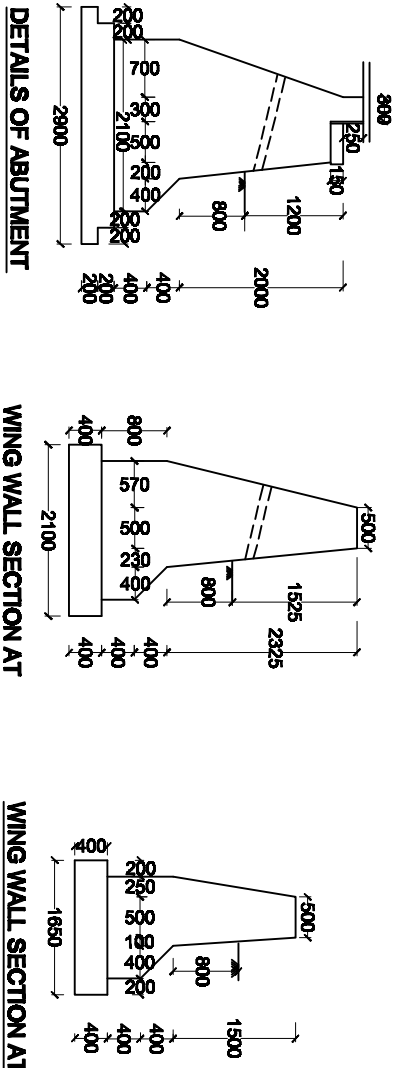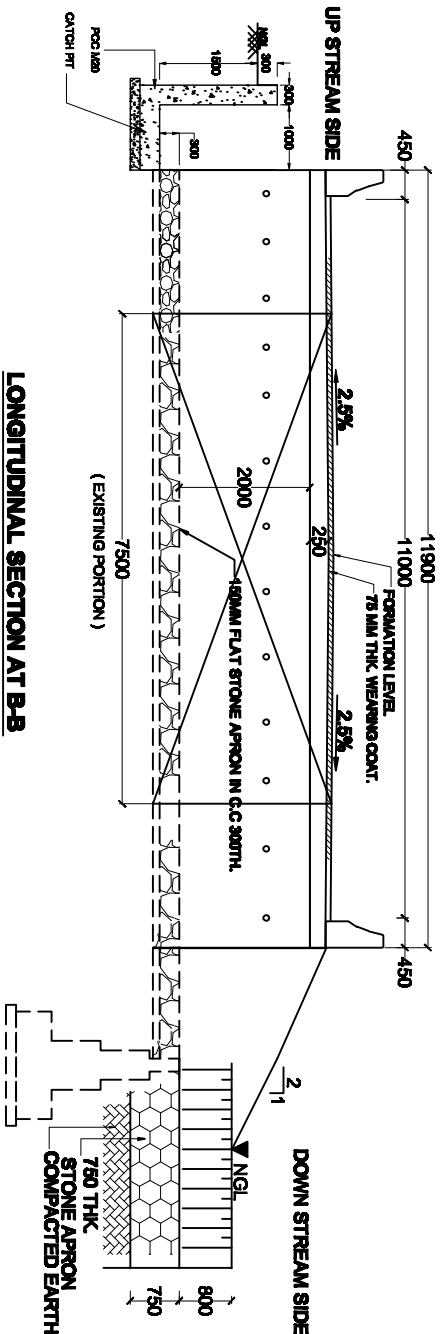

GRADE OF CONCRETE			
ABUTMENT (PCC)	M 20		
WING WALL (PCC)	M 20		
CURTAIN WALL (PCC)	M 15		

DETAIL OF CRASH BARRIER

CURTAIN WALL AT DOWN STREAM

CLIENT

PROJECT

TITLE

CONSULTANT


DATE

DATE

NHIDCL

Consultancy Services for Preparation of Detailed Project Report for Four Different Roads in the North Eastern States. (Dolmuah to Harmuti Road in the state of Arunachal Pradesh and Assam)

PLAN, ELEVATION & SECTION OF SLAB CULVERT 2.0M SPAN, 1.2 MT. AT CHANAGE. 6 / 140

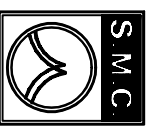

S.M. CONSULTANTS

An ISO 9001 Company

Bhubaneswar / Balesore / Secunderabad / South Andaman / New Delhi

Web : <http://www.smcindia.com> , e-mail : support@smcindia.com

Scale:- 1:100

Drn. by

Chkd. by

DRG. NO.



JYOTI

OCT. - 2016


SARMASTHA

SWC/NHIDC/SLAB - 6



NOTE:- ALL DIMENSION ARE IN MM

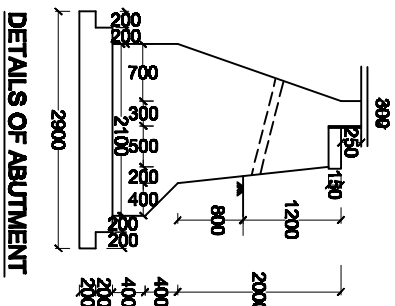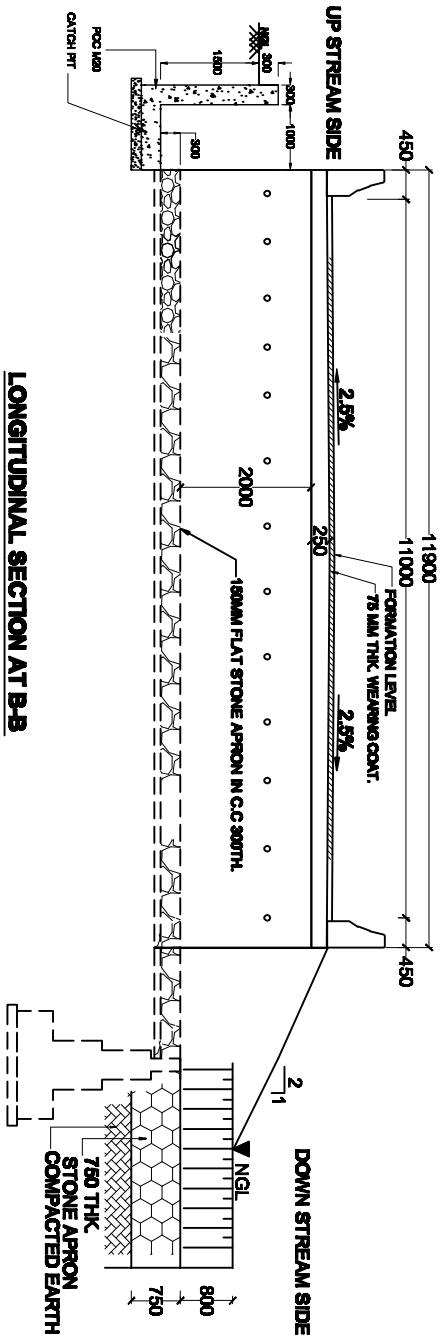



WING WALL SECTION AT HIGH END

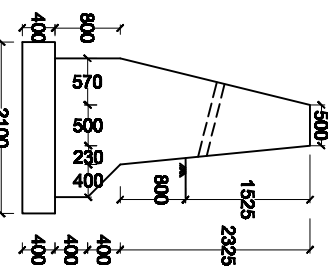


WING WALL SECTION AT LOWER END

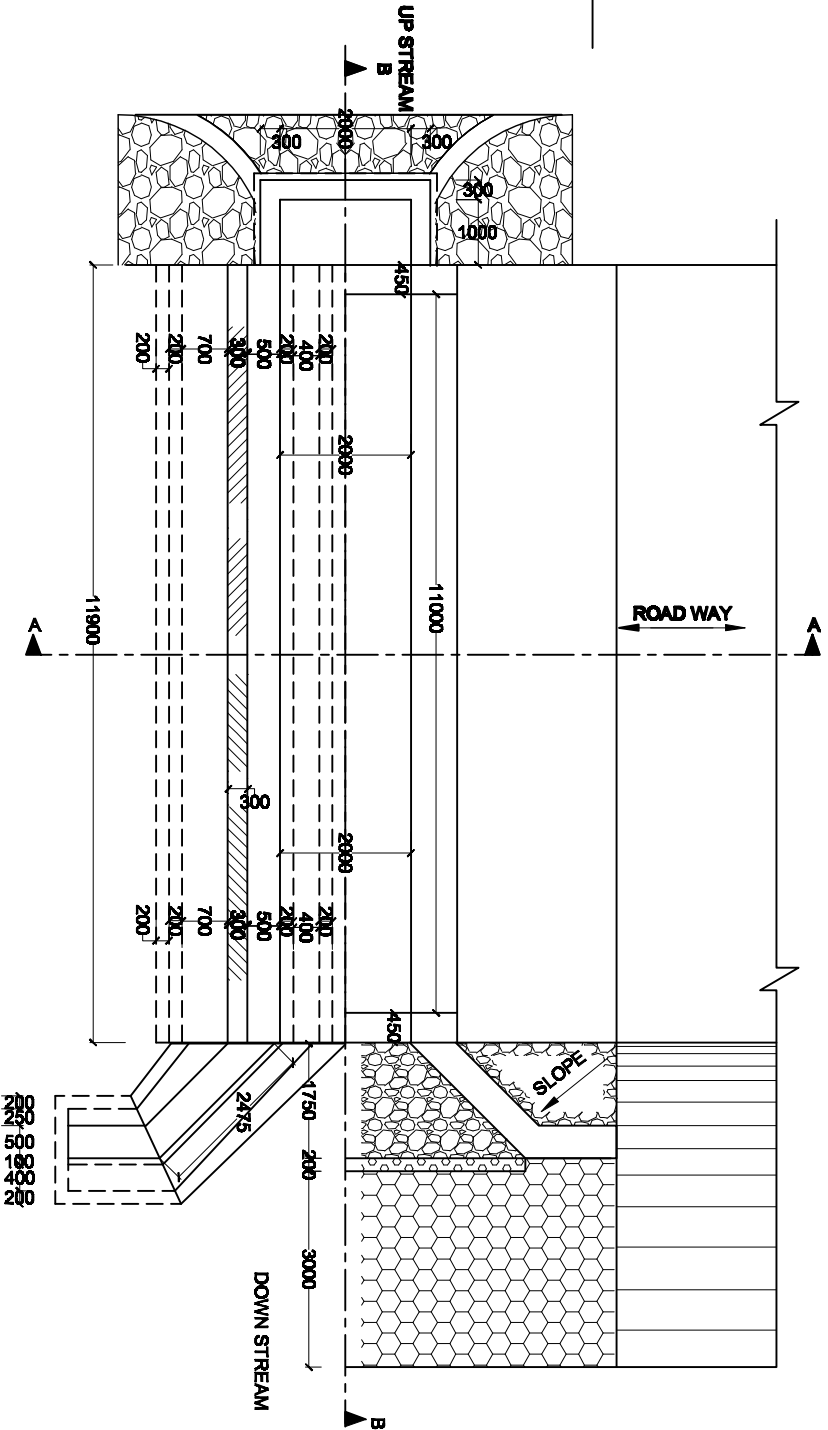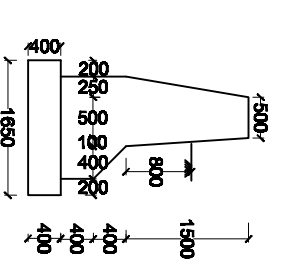

HALF SECTION & HALF ELEVATION AT A-A

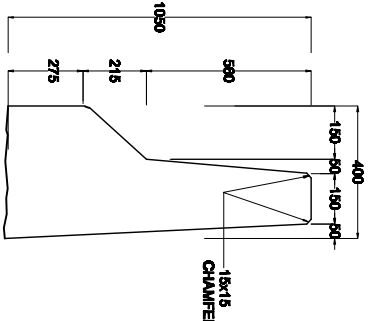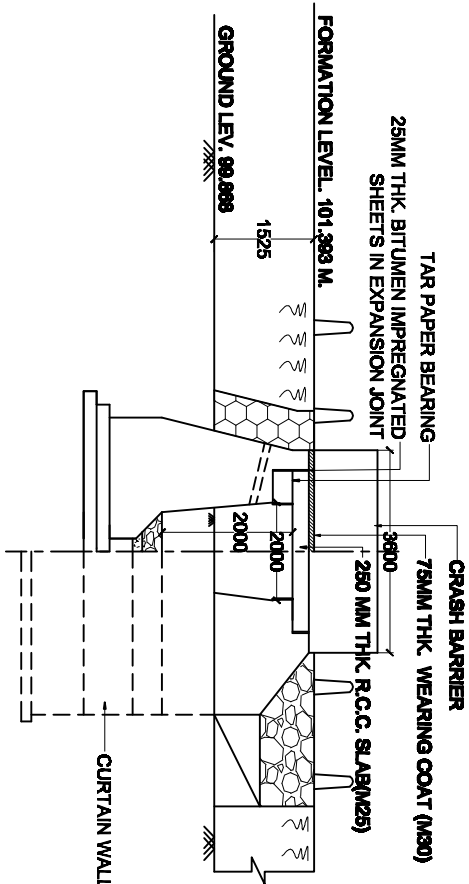

CURTAIN WALL AT DOWN STREAM

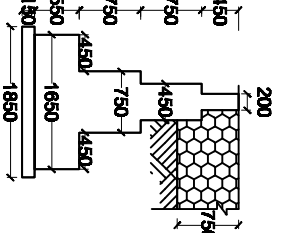

GRADE OF CONCRETE			
ABUTMENT (PCC)	M 20	WING WALL (PCC)	M 20
CURTAIN WALL (PCC)	M 15		

CLIENT	PROJECT	TITLE	CONSULTANT
NHIDCL	Consultancy Services for Preparation of Detailed Project Report for Four Different Roads in the North Eastern State. (Dolmukh to Hamnui Road in the state of Arunachal Pradesh and Assam)	PLAN, ELEVATION & SECTION OF SLAB CULVERT (2.0M SPAN, 1.2 MT, AT CHANAGE : 0 / 010	S M C
S.M. CONSULTANTS An ISO 9001 Company Bhubaneswar / Balesore / Secunderabad / South Andaman / New Delhi Web : http://www.smcindia.com , e-mail : support@smcindia.com			
Drn. by	JYOTI	DATE	OCT. - 2016
Chkd. by	SARMASTHA	DRG. NO.	SMC/NHIDC/SLAB -5
Apprd. by			

→ 2 3 4 5 6 7 8



ABUTMENT (PC)	M 20
WING WALL (PC)	M 20
CURTAIN WALL (PC)	M 15

NHIDCL

Four Different Roads in the North Eastern State.

M
W
SUNSHINE STATE
AT CHANAYE / 3 / 860
SUNSHINELAND DRIVE / 12-117,
Brimmerburner / Balescore / Semmingsford / Smith Airdamen / New Delhi;
DRG. NO.

w




٧

1


3

(EXISTING PORTION)




LONGITUDINAL SECTION AT B-B

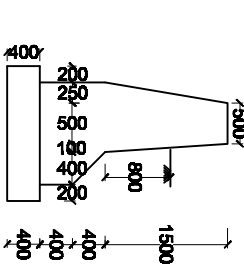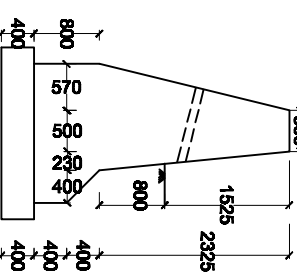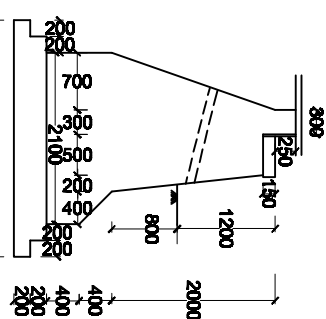

HALF SECTION & HALF ELEVATION AT A-A

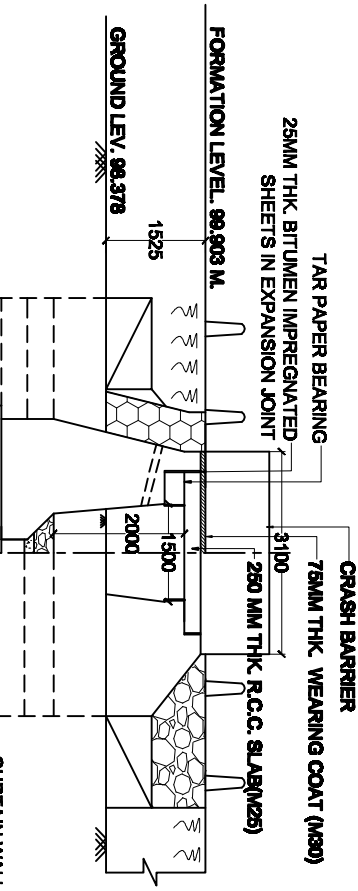

HALF TOP & HALF BOTTOM PLAN

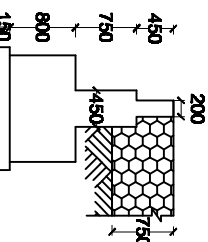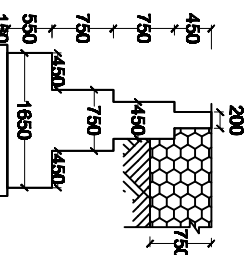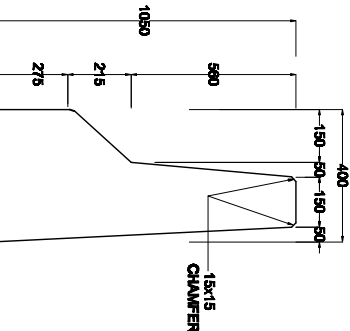

ABUTMENT (PC)	M 20
WING WALL (PC)	M 20
CURTAIN WALL (PC)	M 15

CLIENT

PROJECT

TITLE

CONCLUSION

S.M. CONSULTANTS

An ISO 9001 Company

Blurbaneswar / Balasore / Secunderabad / South Andaman / New Delhi

Web : <http://www.smcindia.com>, **e-mail :** support@smcindia.com

Drn. by

JYOTI

三

SARMISTHA

OCT. - 2016

Aprvd. by

5. NO

SMC/NHIDC/SLAB -3

7

NIHDC

Consultancy Services for Preparation of Detailed Project Report for Four Different Roads in the North Eastern States

PLAN, ELEVATION & SECTION OF
SLAB CULVERT (1.5M SPAN, 1.2 MT)
AT CHAINAGE . 2 / 760

2

w

4

л

9

1

3

2
3
4
5
6
7
8



COMPACTED EARTH



WING WALL SECTION AT
LOWER END



(EXISTING PORTION)


GRADE OF CONCRETE



CURTAIN WALL AT DOWN STREAM



AT UPSTREAM

 

CURTAIN WALL


CLIENT

TITLE	DATE	TIME	LOCATION	STATUS
1. [Illegible]	10/10/2023	14:30	Room 101	Completed
2. [Illegible]	10/11/2023	15:00	Room 102	Pending
3. [Illegible]	10/12/2023	16:00	Room 103	Cancelled
4. [Illegible]	10/13/2023	17:00	Room 104	Completed
5. [Illegible]	10/14/2023	18:00	Room 105	Pending
6. [Illegible]	10/15/2023	19:00	Room 106	Completed
7. [Illegible]	10/16/2023	20:00	Room 107	Pending
8. [Illegible]	10/17/2023	21:00	Room 108	Completed
9. [Illegible]	10/18/2023	22:00	Room 109	Pending
10. [Illegible]	10/19/2023	23:00	Room 110	Completed

CONSEILLANT

**Consultancy Services for Preparation of
Detailed Project Report for
Four Different Roads in the North Eastern State.**

PLAN, ELEVATION & SECTION OF
SLAB CULVERT (1.0M SPAN, 1.2 HT).
AT CHAINAGE . 1 / 030

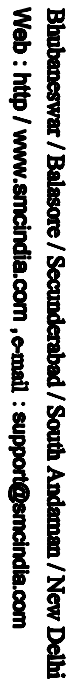


Web : <http://www.smcindia.com> e-mail : support@smcindia.com

Chkd. by SARMISTHA

DRG. NO.


SMC/NHIDC/SLAB -2

→ 2 3 4 5 6 7 8

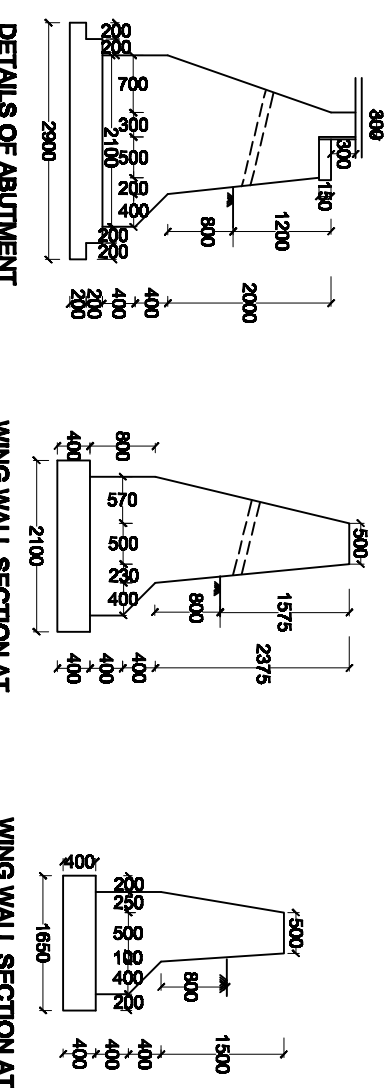

WING WALL SECTION AT

WING WALL SECTION AT

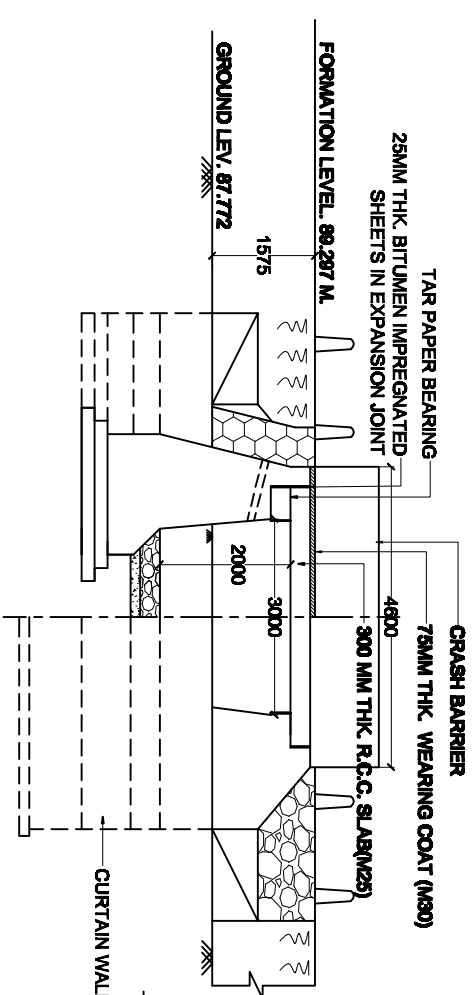

GRADE OF CONCRETE

ABUTMENT (PC)	M 20
WING WALL (PC)	M 20
CURTAIN WALL (PC)	M 15



HALF TOP & HALF BOTTOM PLAN



S.M. CONSULTANTS
An ISO 9001 Company
Bhubaneswar / Balasore / Secunderabad / South Andaman / New Delhi
Web : <http://www.smcindia.com>, e-mail : support@smcindia.com