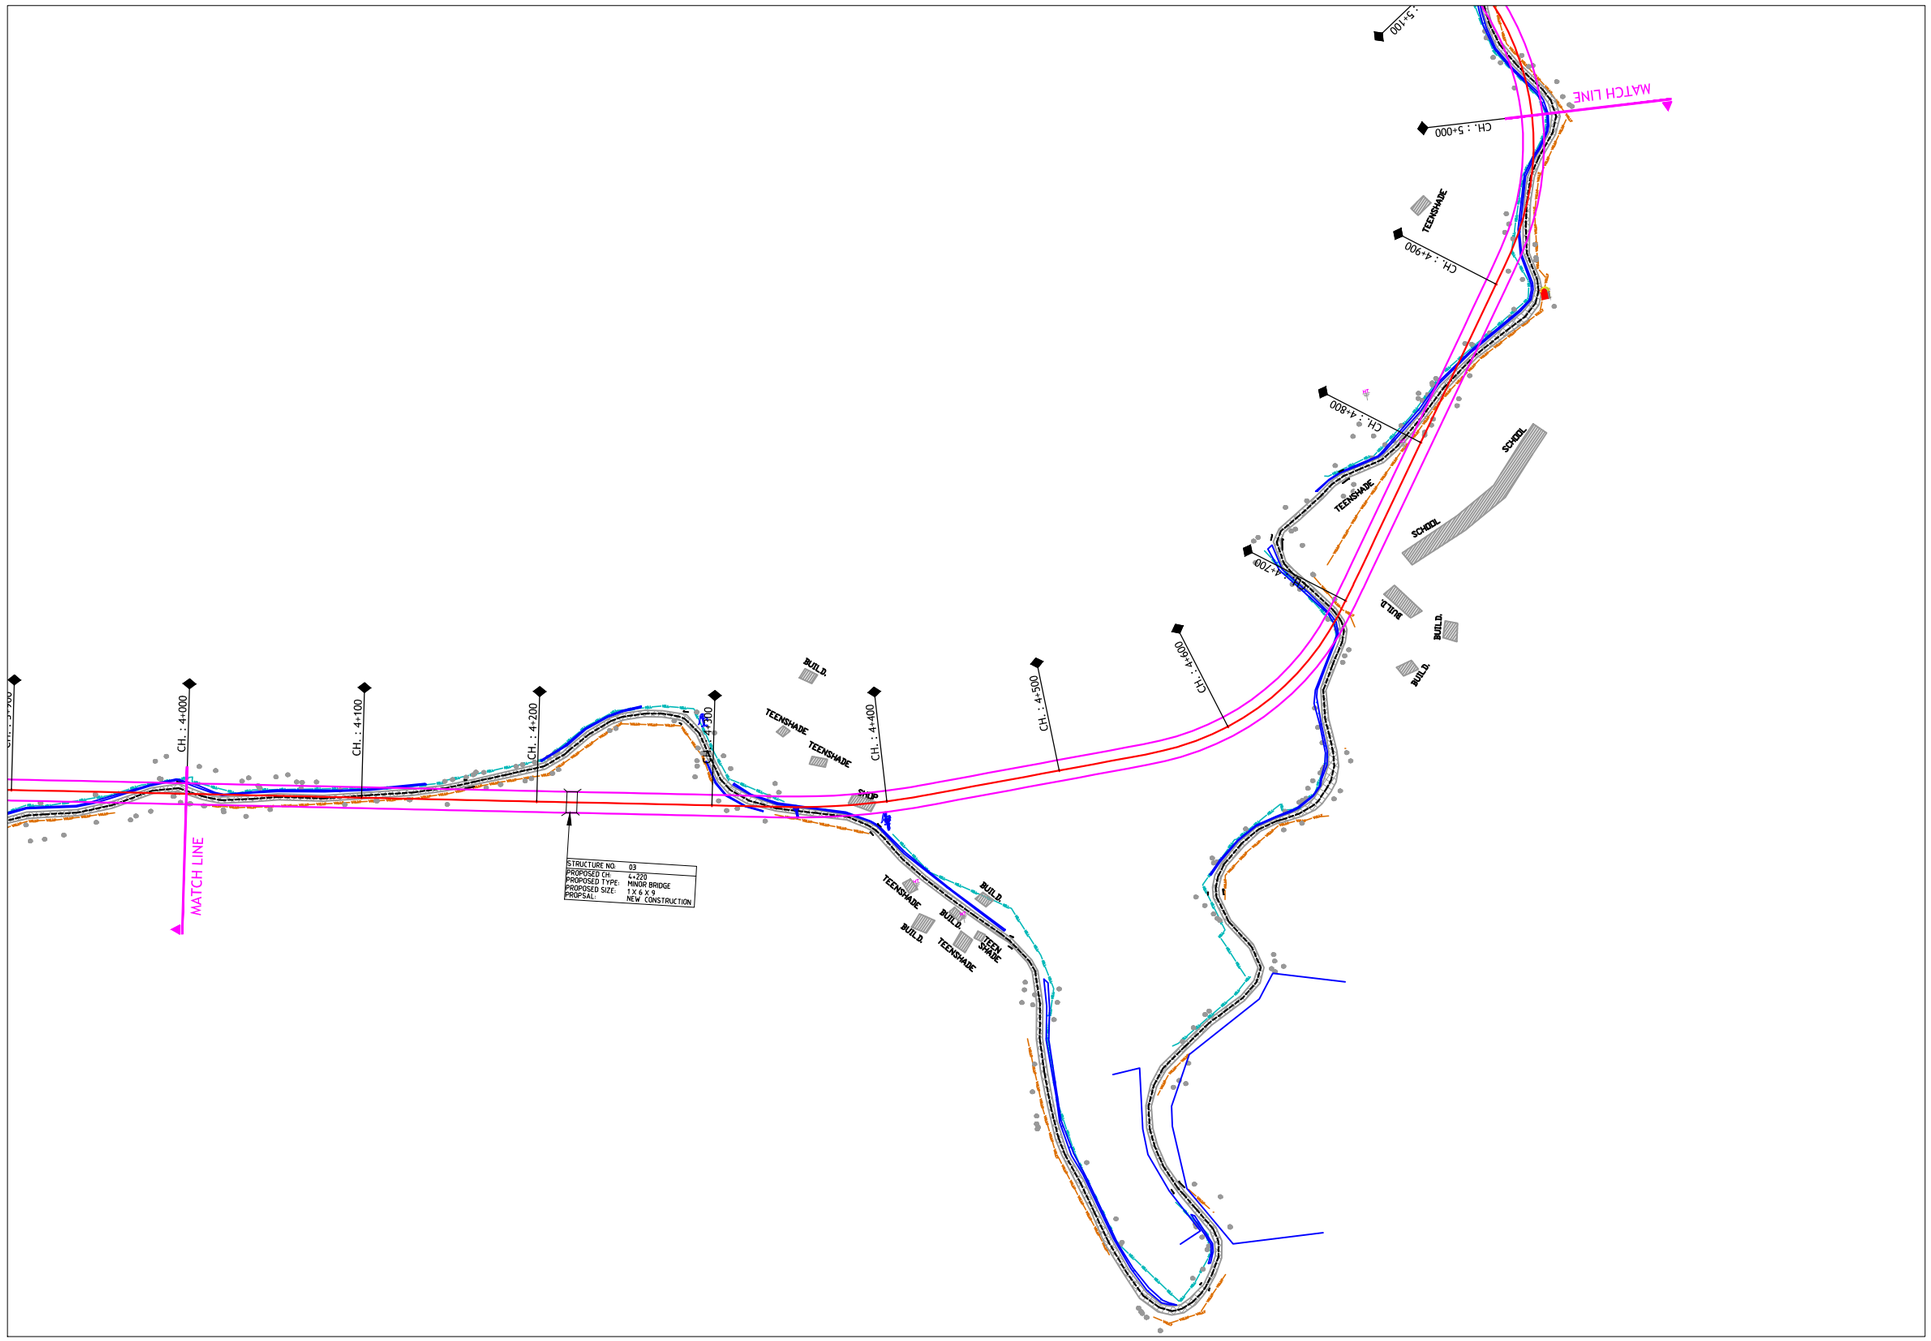

ISSUE	DATE	AMENDMENT \ ISSUE DESCRIPTION	APPROVAL	CLIENT			Project	CONSULTANCY SERVICES FOR PREPARATION OF FEASIBILITY ST DETAILED PROJECT REPORT FOR UP GRADATION TO 2 LANE